


STRATA PLAN OF LOT "A",
DISTRICT LOT 25, GROUP 1, N.W.D.,
PLAN LMP3633

CITY OF BURNABY

B.C.G.S. 92G.026

 

SCALE 1 : 1250 DISTANCES ARE METRIC

LEGEND


- SL DENOTES STRATA LOT
A DENOTES AREA
T DENOTES TOTAL
PT. DENOTES PART
m² DENOTES SQUARE METRES
⊙ DENOTES COMMON PROPERTY
⊙ DENOTES GARAGE BEING PART OF ADJOINING STRATA LOT
⊙ DENOTES DECK BEING LIMITED COMMON PROPERTY FOR EXCLUSIVE USE OF ADJOINING STRATA LOT
• DENOTES OLD IRON POST FOUND

GRID BEARINGS ARE DERIVED FROM
PLAN LMP3633

- ⓔ DENOTES ELECTRICAL ROOM BEING
COMMON PROPERTY



CUMBERLAND STREET

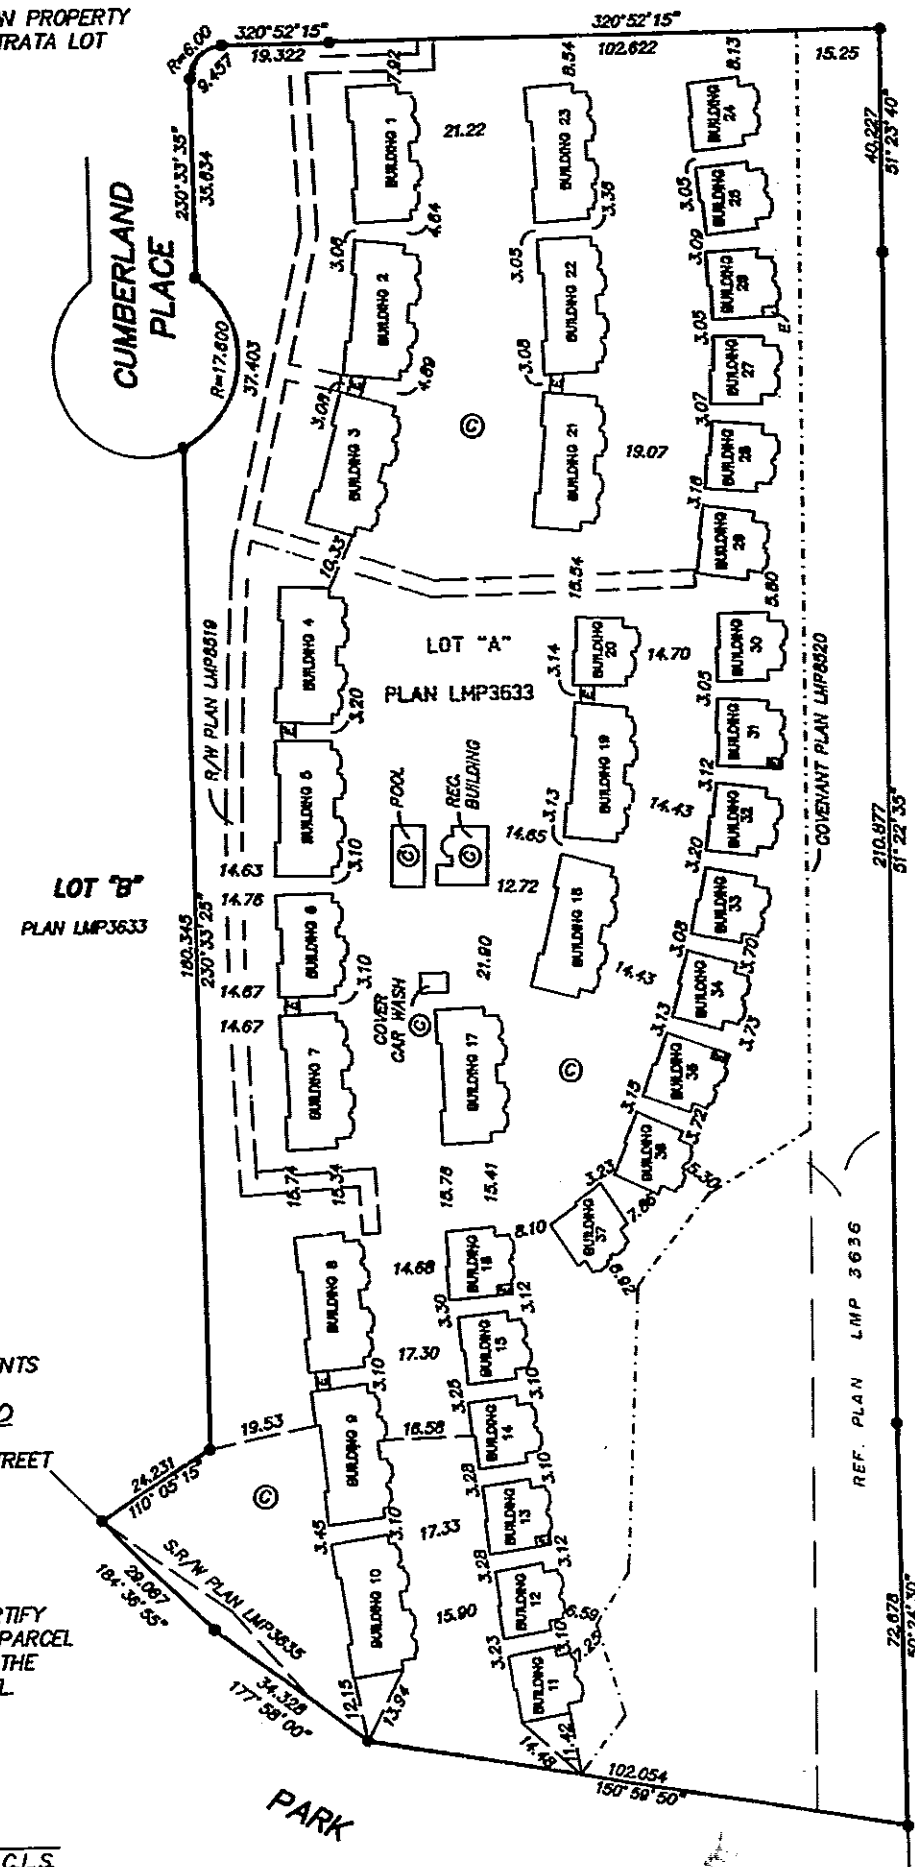THE ADDRESS FOR SERVICE OF DOCUMENTS
OF THE STRATA CORPORATION IS:
THE OWNERS, STRATA PLAN LMS 970C/O #707 - 1030 - WEST GEORGIA STREET
VANCOUVER, B. C.
V6E 2Y3I D.J.DYCK OF LANGLEY, B.C. A BRITISH
COLUMBIA LAND SURVEYOR HEREBY CERTIFY
THAT THE BUILDINGS ERECTED ON THE PARCEL
DESCRIBED ABOVE ARE WHOLLY WITHIN THE
EXTERNAL BOUNDARIES OF THAT PARCEL.DATED AT SURREY, B.C.
THIS 21 DAY OF JULY 1993
B.C.L.S.DYCK & ASSOCIATES
208 - 6846 - KING GEORGE HIGHWAY
SURREY, B.C.
S94-7527
FILE: 92-1756
DATE: JULY 21, 1993

THIS PLAN LIES WITHIN THE GREATER VANCOUVER DISTRICT

STRATA PLAN LMS 970

DEPOSITED AND REGISTERED IN THE LAND
TITLE OFFICE AT NEW WESTMINSTER B.C.
THIS 18 DAY OF AUG 1993.
DEPUTY REGISTRAR

REF - BG 295847

CIVIC ADDRESS :

7501 - CUMBERLAND STREET
BURNABY, B. C.

STRATA PLAN LMS 970

CONDOMINIUM ACT

UNIT No.	LOT No.	SHEET No.	FORM 1	FORM 2
			SCHEDULE OF UNIT ENTITLEMENT UNIT ENTITLEMENT	SCHEDULE OF INTEREST UPON DESTRUCTION INTEREST UPON DESTRUCTION
	1	5	1753	260
	2	5	1790	240
	3	5	1790	240
	4	5	1794	250
	5	6	1742	260
	6	6	1790	240
	7	6	1790	240
	8	6	1794	250
	9	7	1753	260
	10	7	1753	260
	11	8	1753	260
	12	8	1790	240
	13	8	1790	240
	14	8	1794	250
	15	9	1753	260
	16	9	1753	260
	17	9	1753	260
	18	9	1753	260
	19	10	1794	250
	20	10	1790	240
	21	10	1790	240
	22	10	1794	250
	23	11	1753	260
	24	11	1753	260
	25	11	1753	260
	26	11	1753	260
	27	12	1794	250
	28	12	1790	240
	29	12	1790	240
	30	12	1753	260
	31	13	1753	260
	32	13	1753	260
	33	13	1753	260
	34	13	1753	260
	35	14	1753	260
	36	14	1794	250
	37	14	1753	260
	38	14	1753	260
	39	15	1794	250
	40	15	1790	240
	41	15	1790	240
	42	15	1794	250
	43	16	1753	260
	44	16	1753	260
	45	16	1753	260
	46	16	1753	260
	47	17	1794	250
	48	17	1790	240
	49	17	1790	240
	50	17	1753	260
	51	18	1753	260
	52	18	1753	260
	53	18	1753	260
	54	18	1753	260
	55	19	1753	260

JULY 21, 1993
FILE: 92-1756

STRATA PLAN LMS 970

CONDOMINIUM ACT


UNIT No.	LOT No.	SHEET No.	FORM 1	FORM 2
			SCHEDULE OF UNIT ENTITLEMENT UNIT ENTITLEMENT	SCHEDULE OF INTEREST UPON DESTRUCTION INTEREST UPON DESTRUCTION
	56	19	1753	260
	57	20	1753	255
	58	20	1790	235
	59	20	1790	235
	60	20	1753	255
	61	21	1753	260
	62	21	1753	260
	63	21	1753	265
	64	21	1753	265
	65	22	1753	265
	66	22	1790	245
	67	22	1790	245
	68	22	1794	255
	69	23	1753	265
	70	23	1753	265
	71	23	1753	265
	72	23	1753	265
	73	24	1794	255
	74	24	1790	245
	75	24	1790	245
	76	24	1794	255
	77	25	1753	265
	78	25	1753	265
	79	26	1794	255
	80	26	1790	245
	81	26	1790	245
	82	26	1753	265
	83	27	1753	265
	84	27	1753	265
	85	27	1753	265
	86	27	1753	265
	87	28	1753	260
	88	28	1790	240
	89	28	1790	240
	90	28	1794	250
	91	29	1794	250
	92	29	1790	240
	93	29	1794	250
	94	30	1794	250
	95	30	1790	240
	96	30	1790	240
	97	30	1794	250
	98	31	1794	250
	99	31	1790	240
	100	31	1790	240
	101	31	1753	260
	102	32	1753	260
	103	32	1790	240
	104	32	1790	240
	105	32	1794	250
AGGREGATE			186062	26570

JULY 21, 1993
FILE: 92-1756


FLOOR PLANS AND SECTIONS

STRATA PLAN LMS 970


0 5 10 15
SCALE 1:200 DISTANCES ARE METRIC

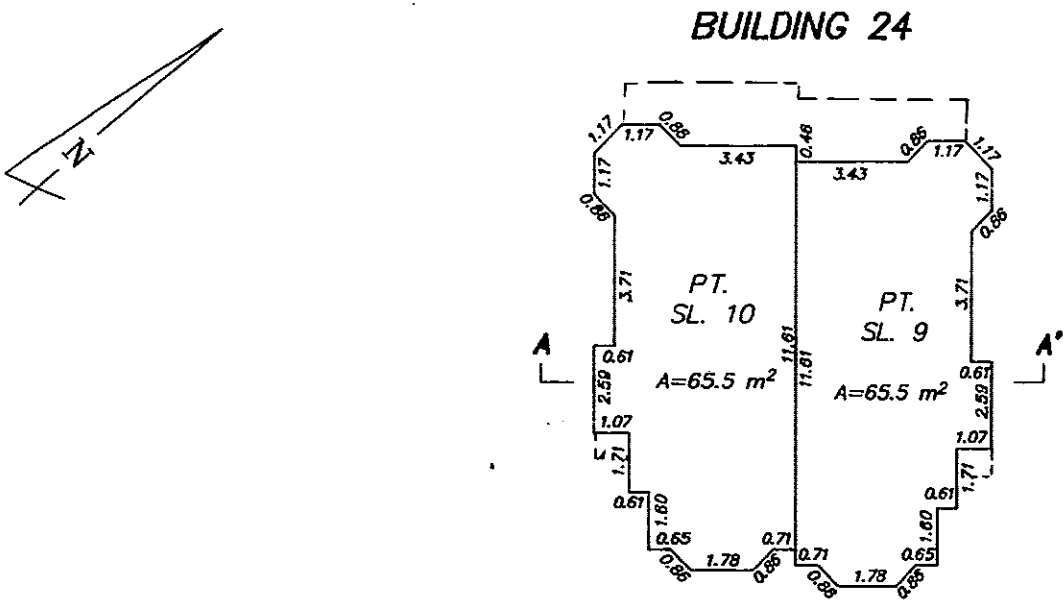

UPPER FLOOR

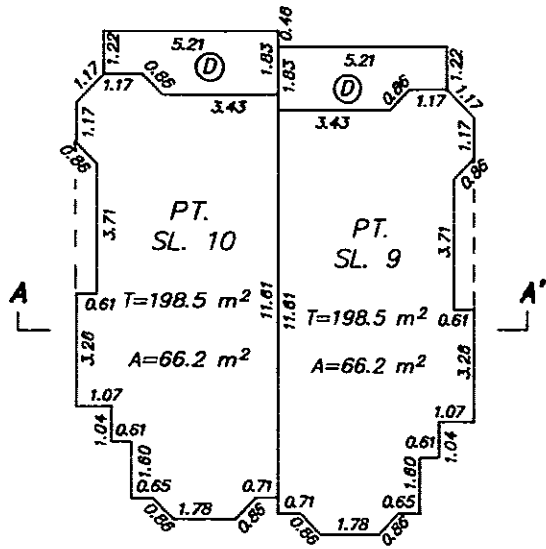

MAIN FLOOR

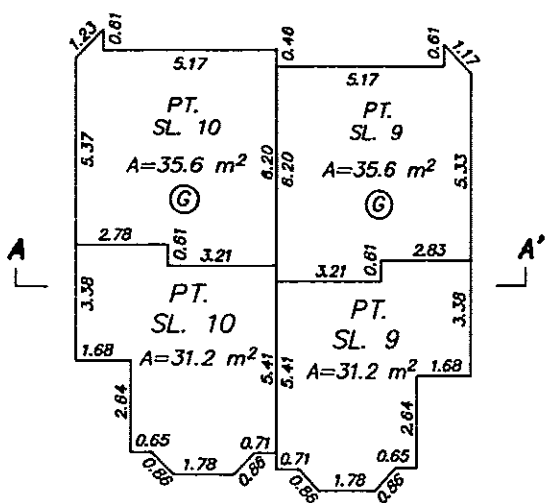

LOWER FLOOR

UPPER FLOOR

PT. SL. 10	PT. SL. 9
PT. SL. 10	PT. SL. 9
PT. SL. 10	PT. SL. 9

MAIN FLOOR

LOWER FLOOR


SECTION A-A'

JULY 21, 1993
FILE: 92-1756


FLOOR PLANS AND SECTIONS

STRATA PLAN LMS 970


0 5 10 15
SCALE 1:200 DISTANCES ARE METRIC

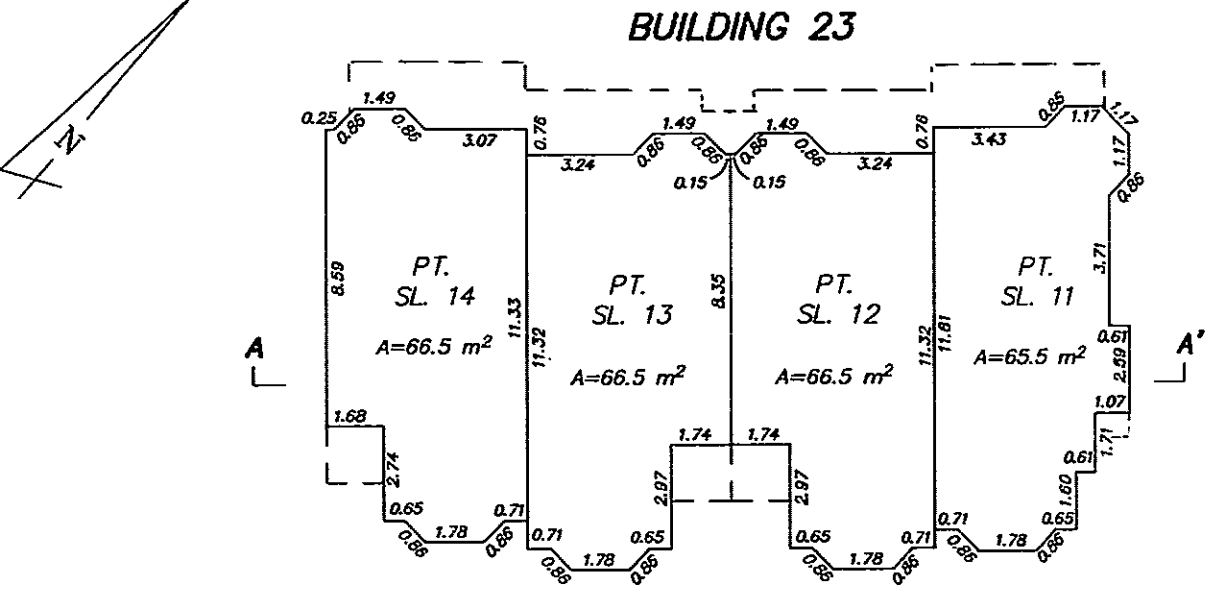

UPPER FLOOR

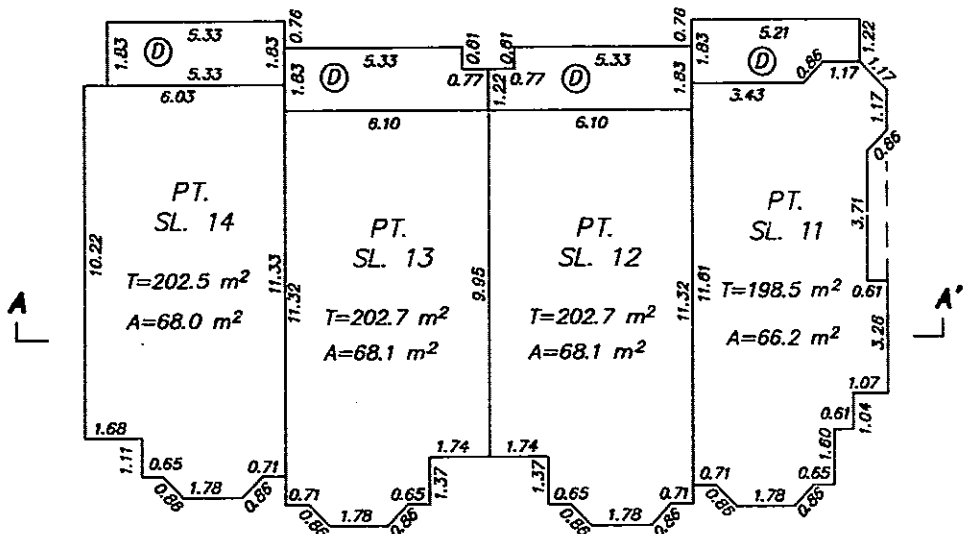

MAIN FLOOR

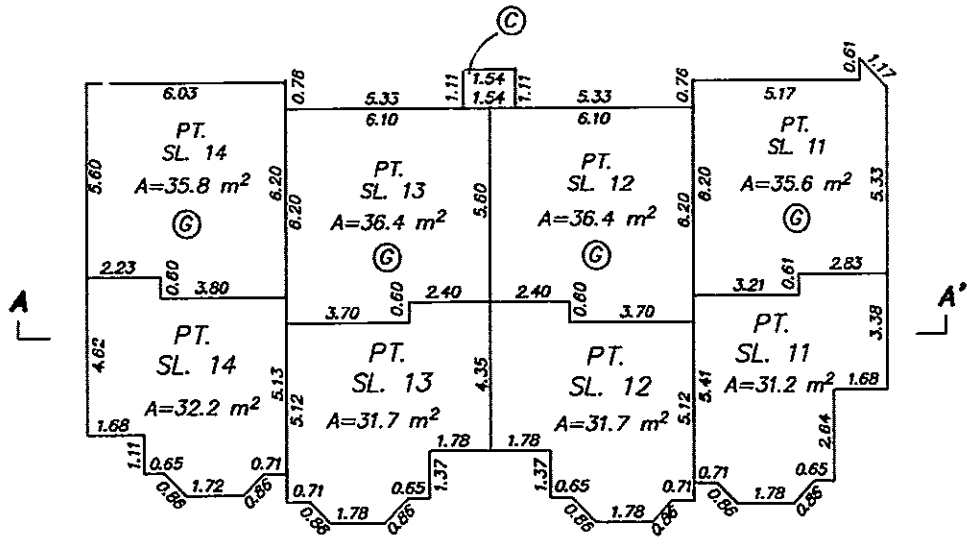

LOWER FLOOR

UPPER FLOOR

PT. SL. 14	PT. SL. 13	PT. SL. 12	PT. SL. 11
PT. SL. 14	PT. SL. 13	PT. SL. 12	PT. SL. 11
PT. SL. 14	PT. SL. 13	PT. SL. 12	PT. SL. 11

MAIN FLOOR

LOWER FLOOR


SECTION A-A'

JULY 21, 1993
FILE: 92-1756


FLOOR PLANS AND SECTIONS

STRATA PLAN LMS 970


0 5 10 15
SCALE 1:200 DISTANCES ARE METRIC

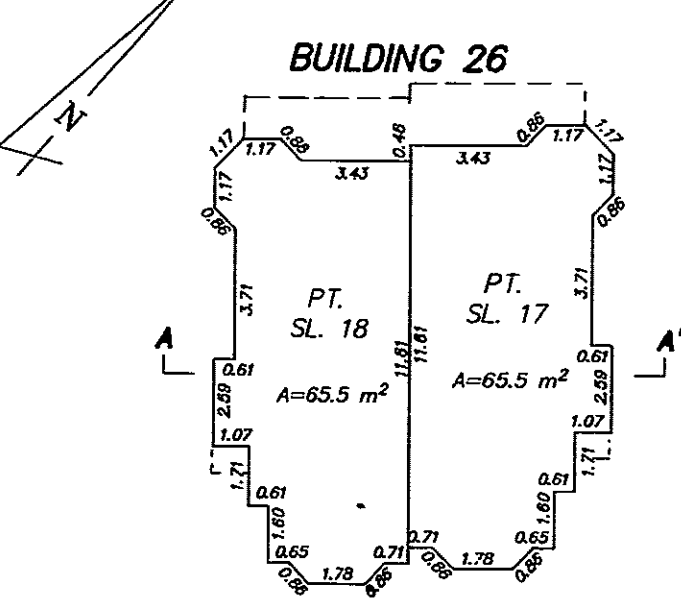

UPPER FLOOR

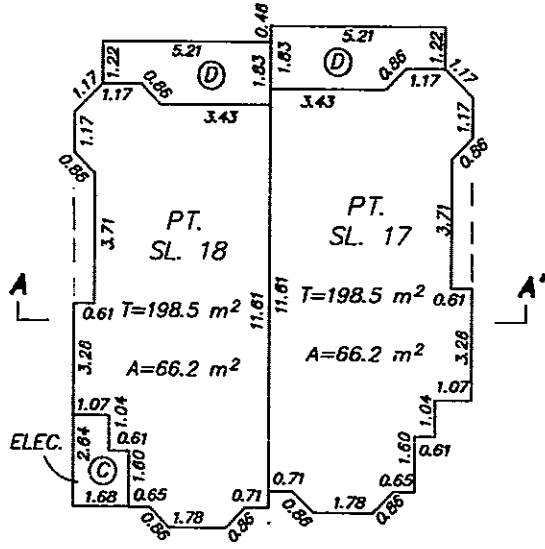


MAIN FLOOR

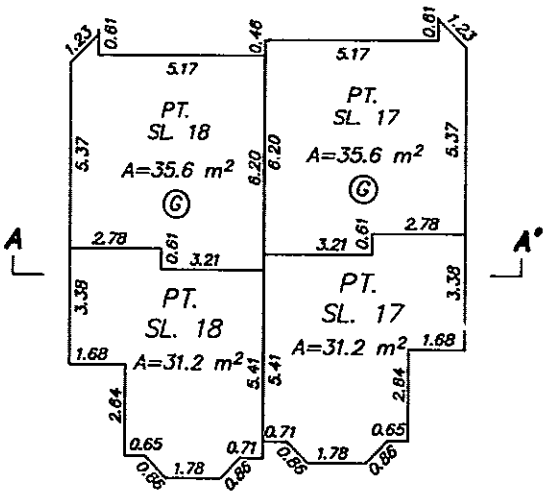


LOWER FLOOR

PT. SL. 18	PT. SL. 17
PT. SL. 18	PT. SL. 17
PT. SL. 18	PT. SL. 17


SECTION A-A'

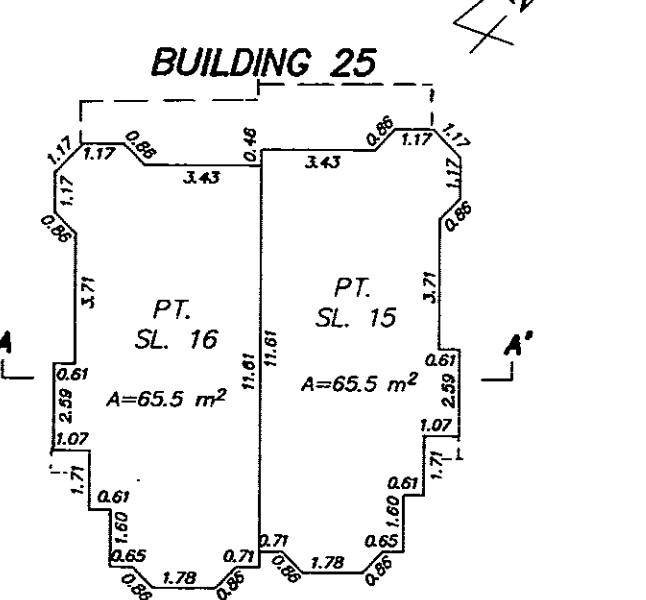

UPPER FLOOR

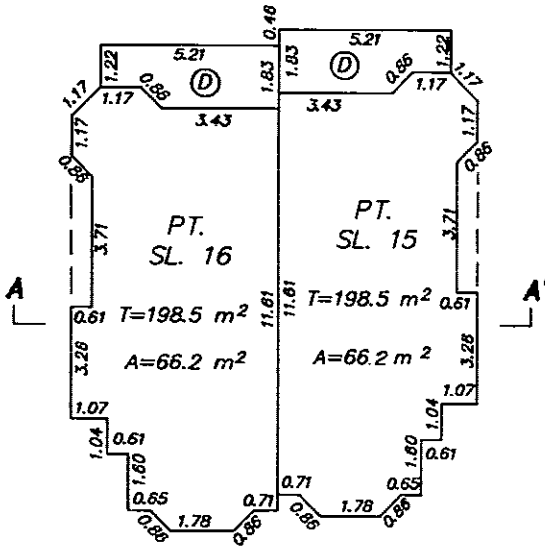

MAIN FLOOR

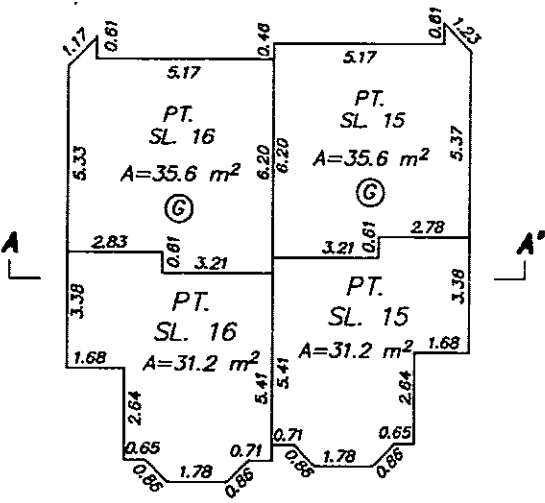

LOWER FLOOR

UPPER FLOOR

PT. SL. 16	PT. SL. 15
PT. SL. 16	PT. SL. 15
PT. SL. 16	PT. SL. 15

MAIN FLOOR

LOWER FLOOR


SECTION A-A'

JULY 21, 1993
FILE: 92-1756


FLOOR PLANS AND SECTIONS

STRATA PLAN LMS 970


0 5 10 15
SCALE 1:200 DISTANCES ARE METRIC

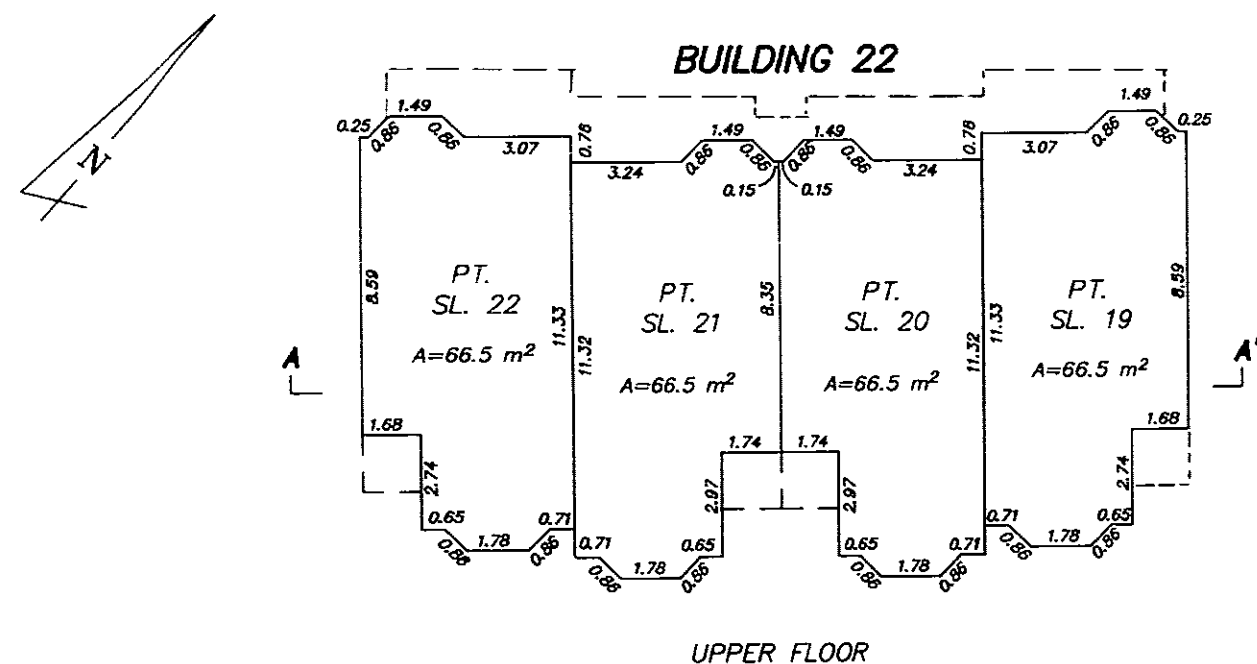

UPPER FLOOR

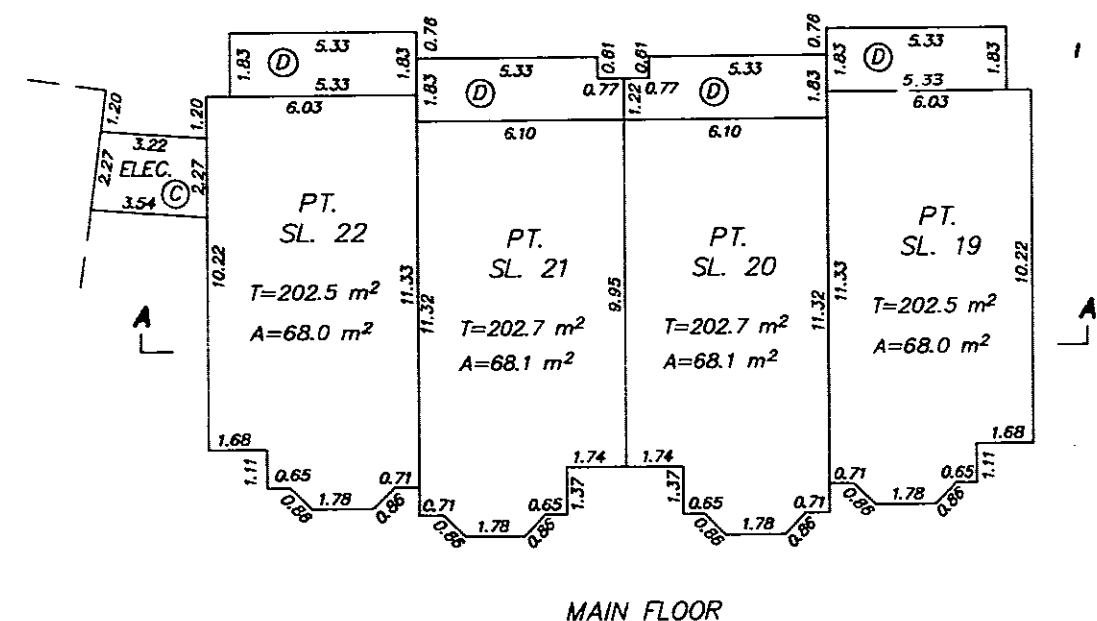

MAIN FLOOR

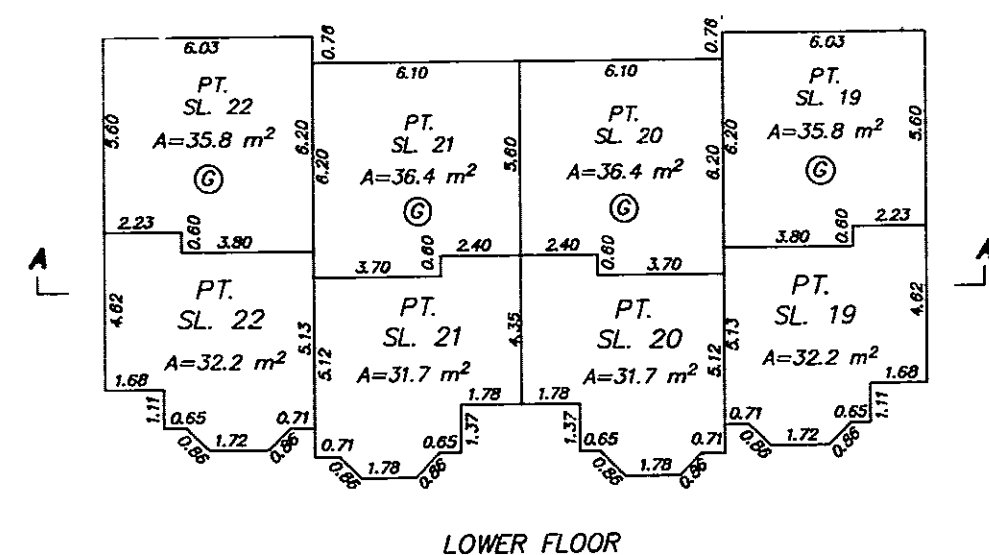

LOWER FLOOR

UPPER FLOOR	PT. SL. 22	PT. SL. 21	PT. SL. 20	PT. SL. 19
MAIN FLOOR	PT. SL. 22	PT. SL. 21	PT. SL. 20	PT. SL. 19
LOWER FLOOR	PT. SL. 22	PT. SL. 21	PT. SL. 20	PT. SL. 19


SECTION A-A'

JULY 21, 1993
FILE: 92-1756


FLOOR PLANS AND SECTIONS

STRATA PLAN LMS 970


0 5 10 15
SCALE 1:200 DISTANCES ARE METRIC

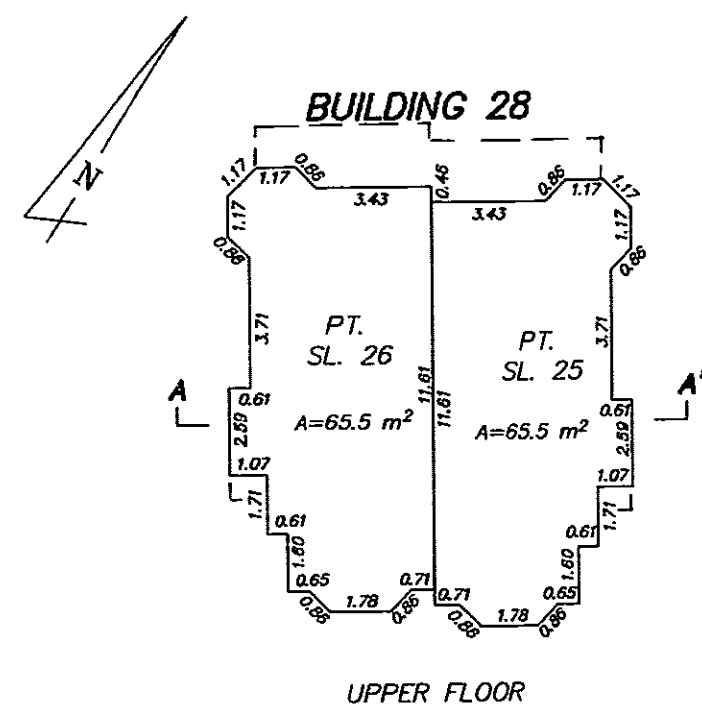

UPPER FLOOR

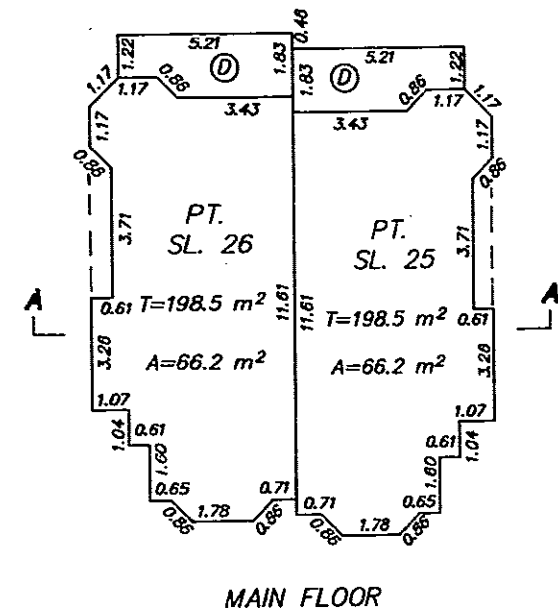

MAIN FLOOR

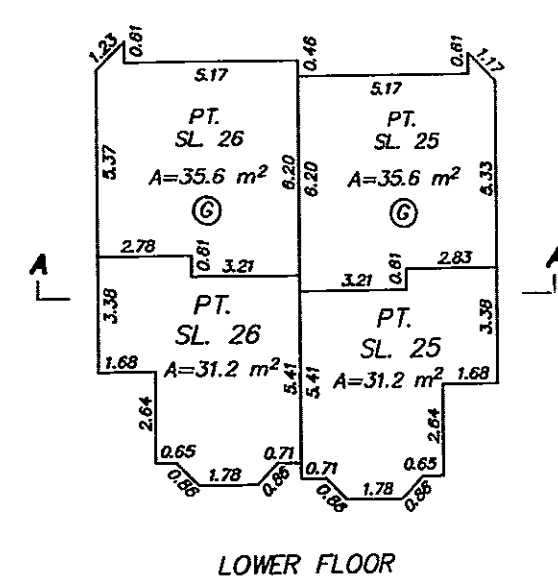

LOWER FLOOR

PT. SL. 26	PT. SL. 25
PT. SL. 26	PT. SL. 25
PT. SL. 26	PT. SL. 25

SECTION A-A'

UPPER FLOOR

MAIN FLOOR

LOWER FLOOR

PT. SL. 24	PT. SL. 23
PT. SL. 24	PT. SL. 23
PT. SL. 24	PT. SL. 23


SECTION A-A'

JULY 21, 1993
FILE: 92-1756


FLOOR PLANS AND SECTIONS

STRATA PLAN LMS 970


0 5 10 15
SCALE 1:200 DISTANCES ARE METRIC

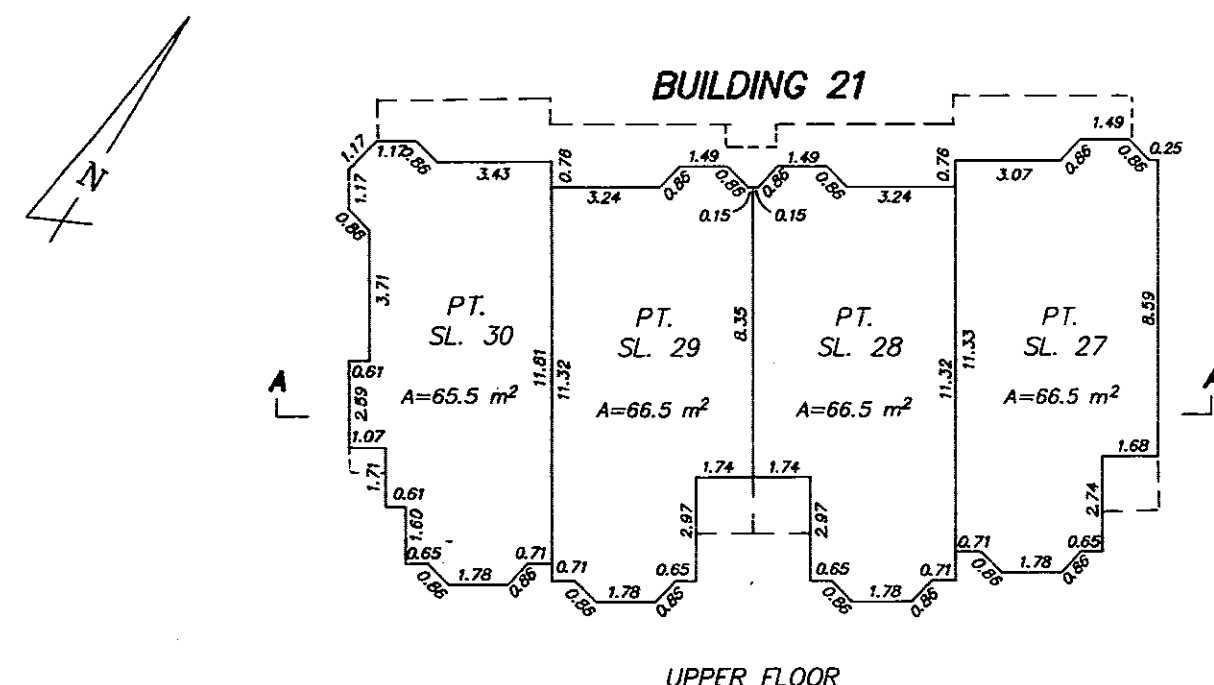

UPPER FLOOR

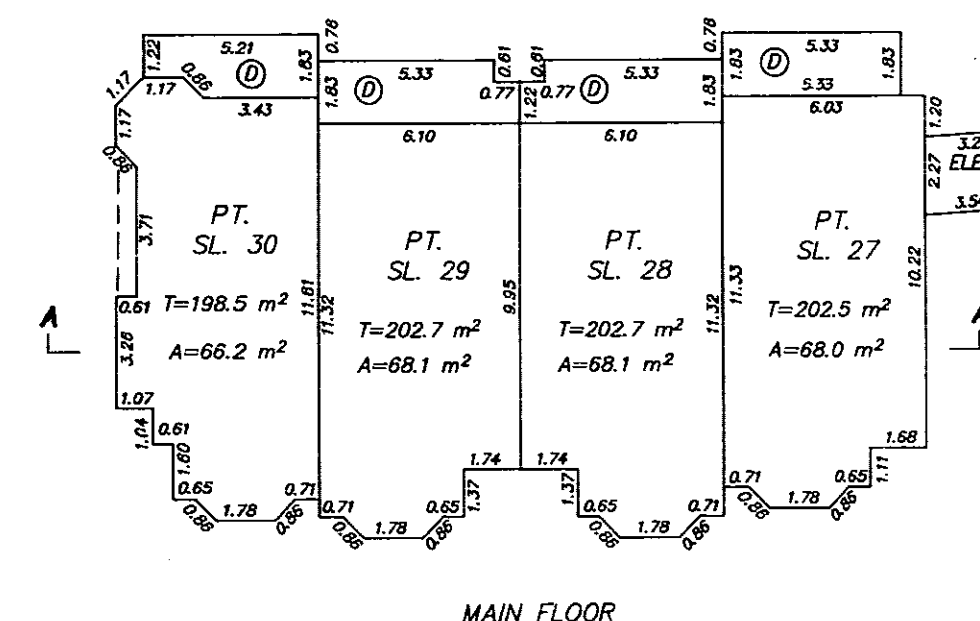

MAIN FLOOR

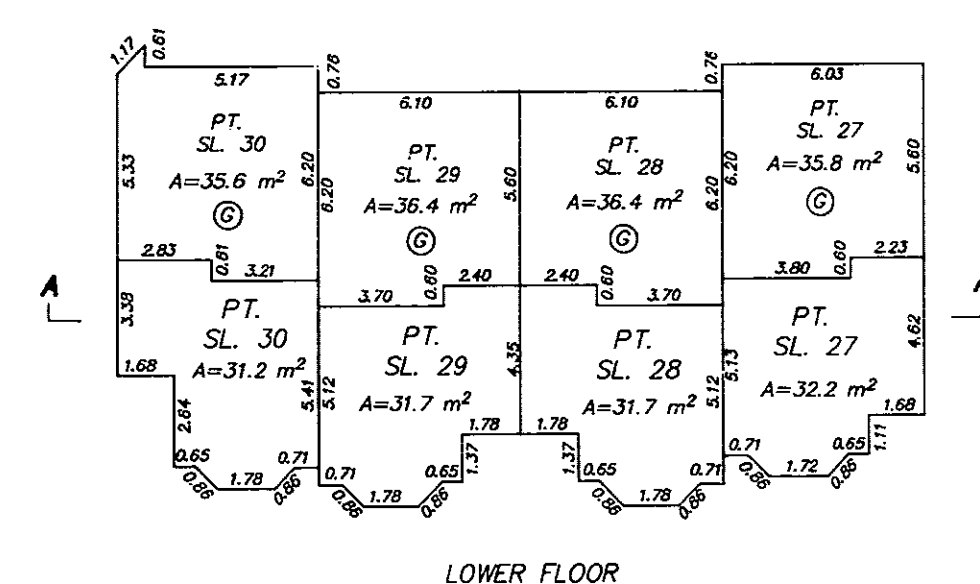

LOWER FLOOR

UPPER FLOOR	PT. SL. 30	PT. SL. 29	PT. SL. 28	PT. SL. 27
MAIN FLOOR	PT. SL. 30	PT. SL. 29	PT. SL. 29	PT. SL. 27
LOWER FLOOR	PT. SL. 30	PT. SL. 29	PT. SL. 28	PT. SL. 27

SECTION A-A'




JULY 21, 1993
FILE: 92-1756

FLOOR PLANS AND SECTIONS

STRATA PLAN LMS 970

0 5 10 15

SCALE 1:200 DISTANCES ARE METRIC

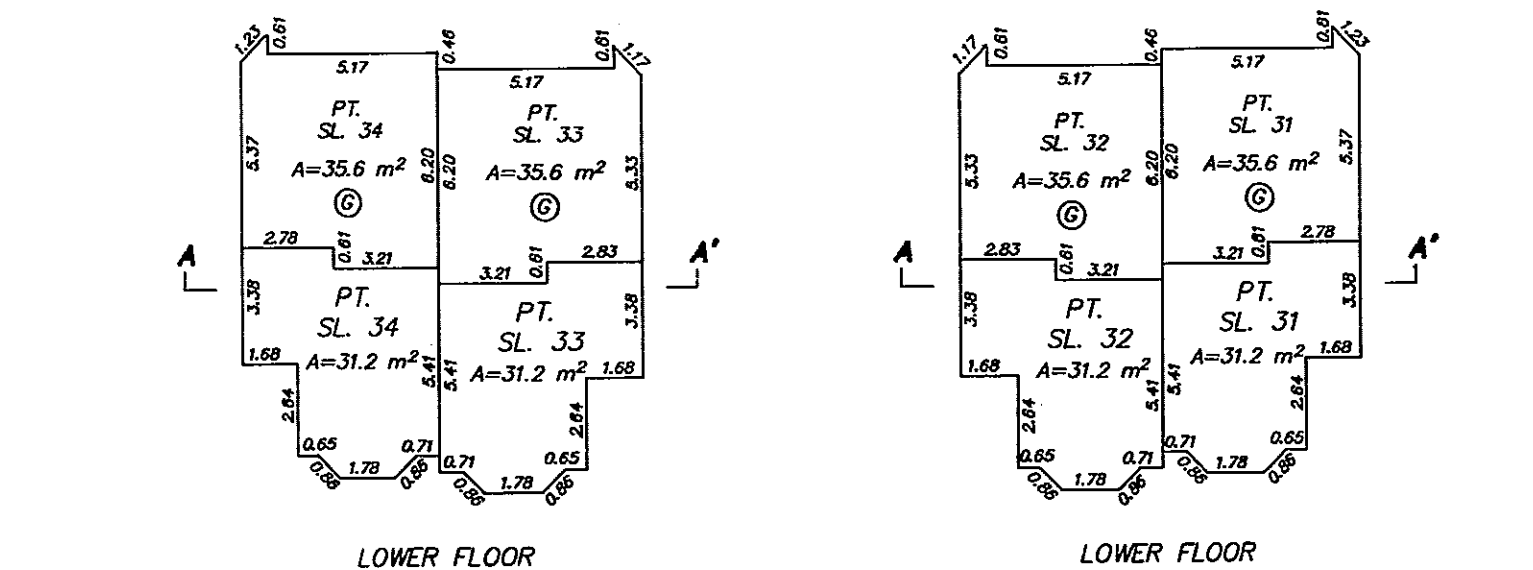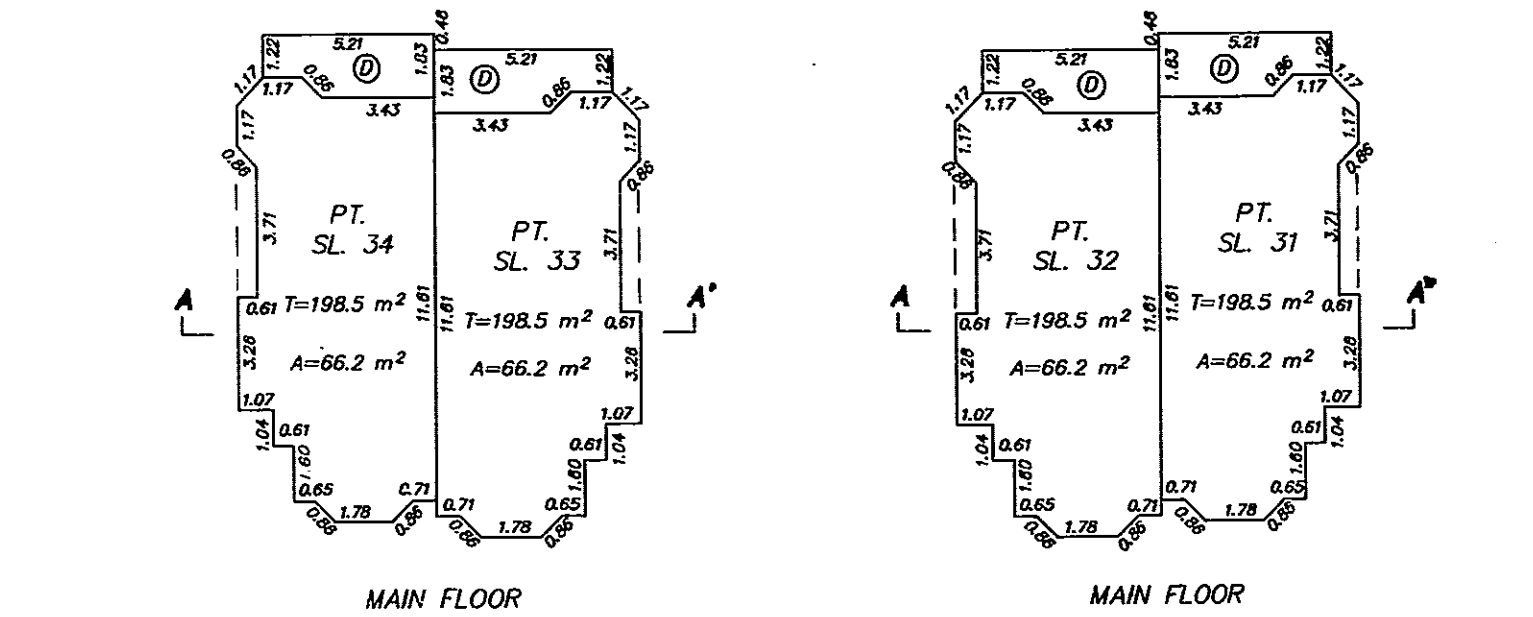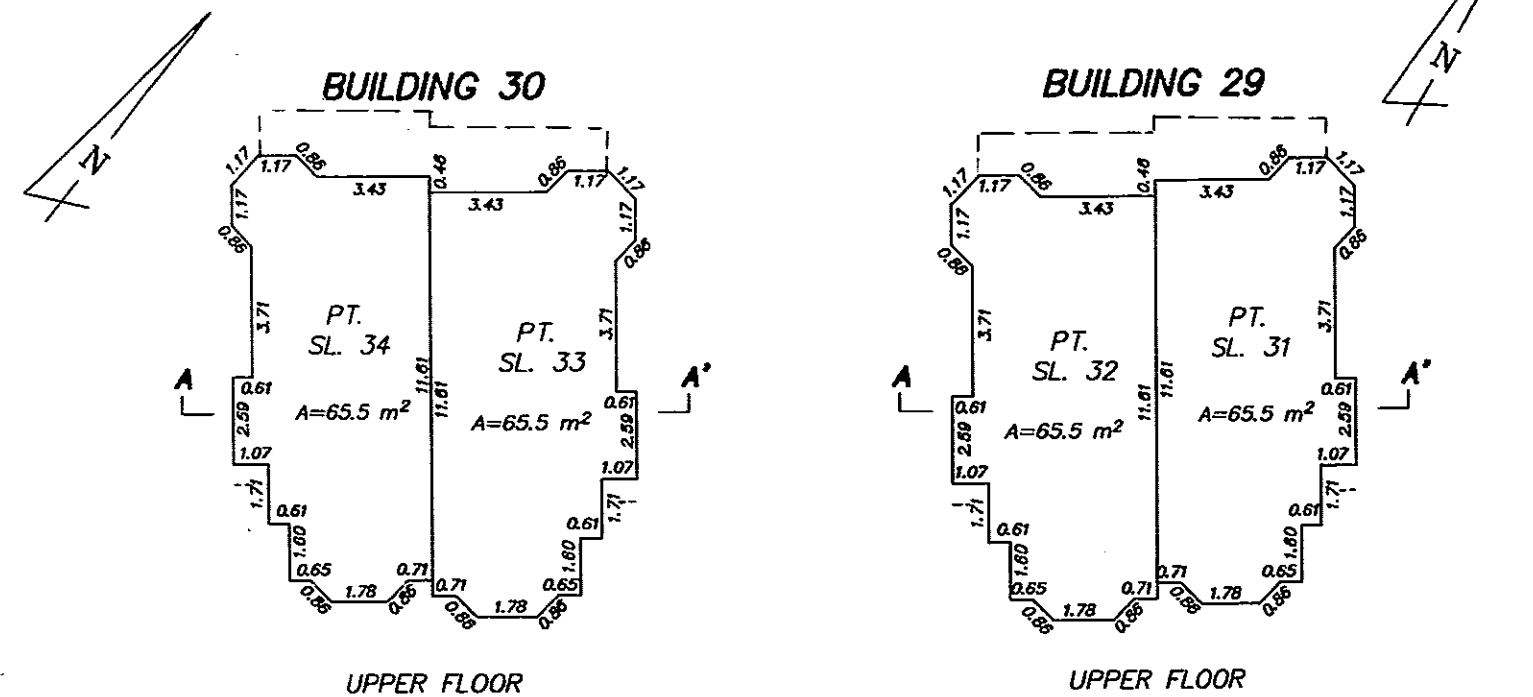

PT. SL. 34	PT. SL. 33
PT. SL. 34	PT. SL. 33
PT. SL. 34	PT. SL. 33

SECTION A-A'

UPPER FLOOR

MAIN FLOOR

LOWER FLOOR

PT. SL. 32	PT. SL. 31
PT. SL. 32	PT. SL. 31
PT. SL. 32	PT. SL. 31

SECTION A-A'

dd




JULY 21, 1993
FILE: 92-1756

FLOOR PLANS AND SECTIONS

STRATA PLAN LMS 970

0 5 10 15

SCALE 1:200 DISTANCES ARE METRIC

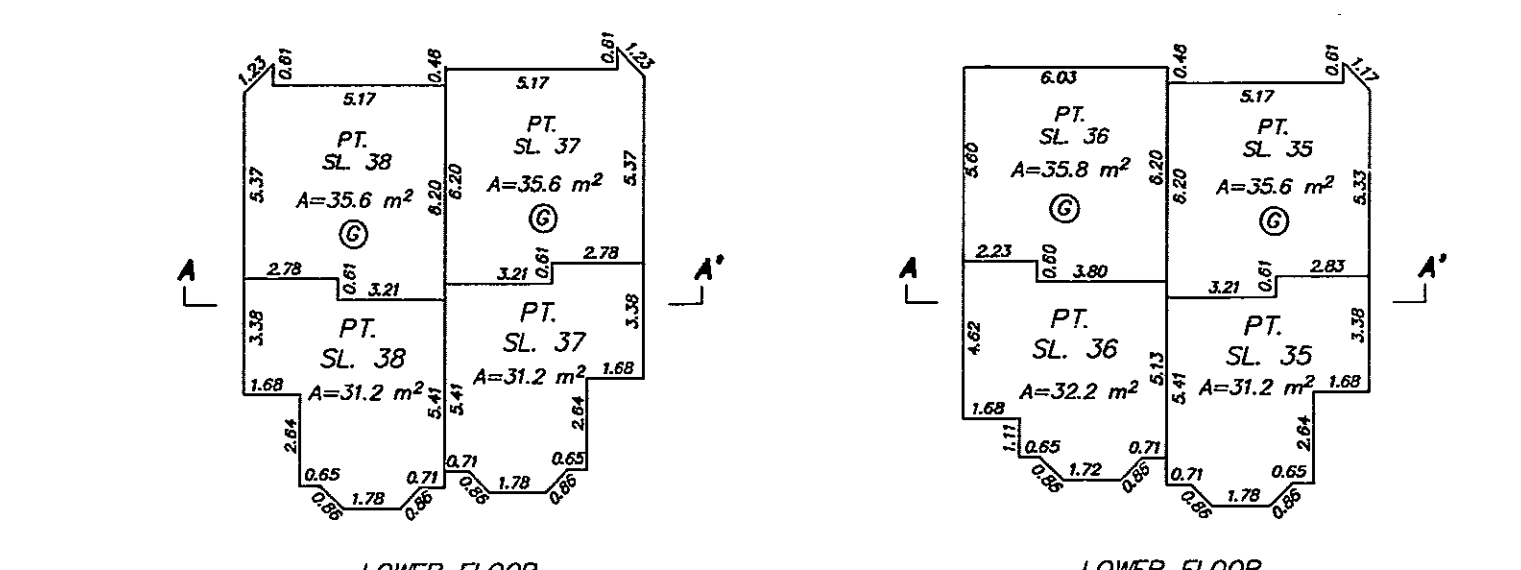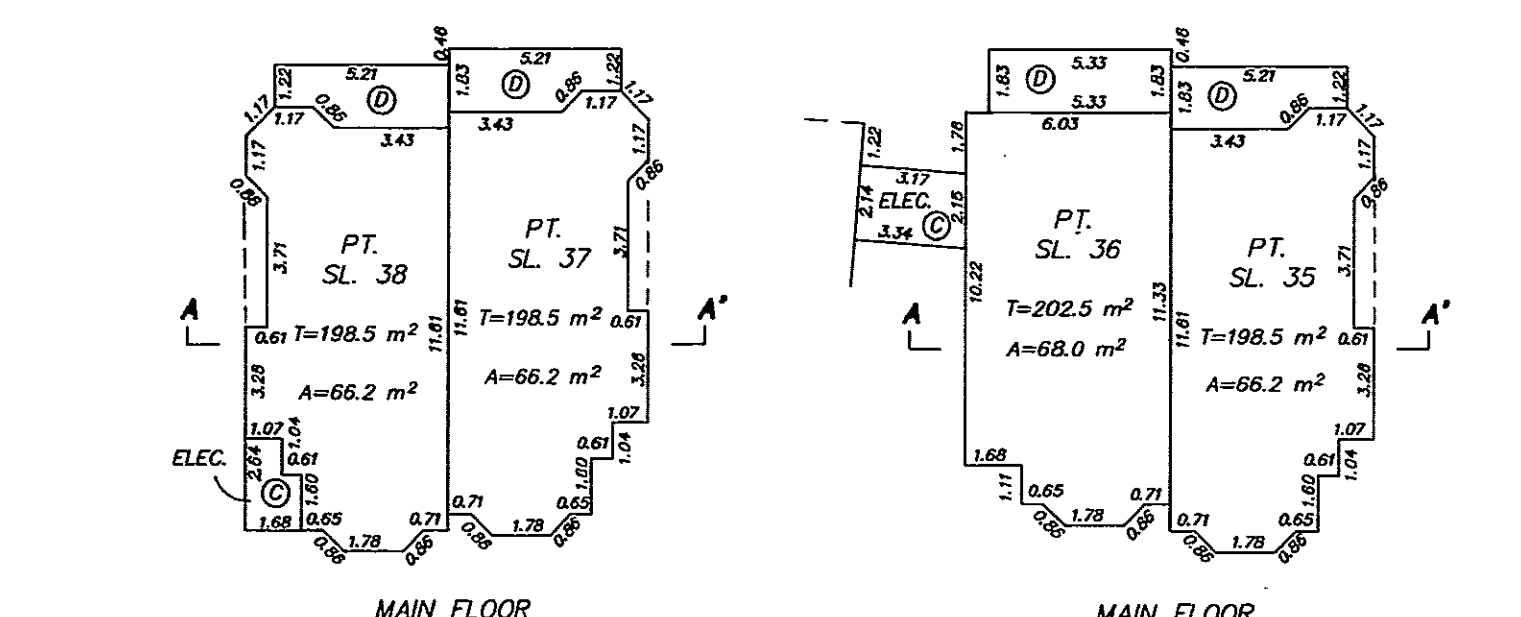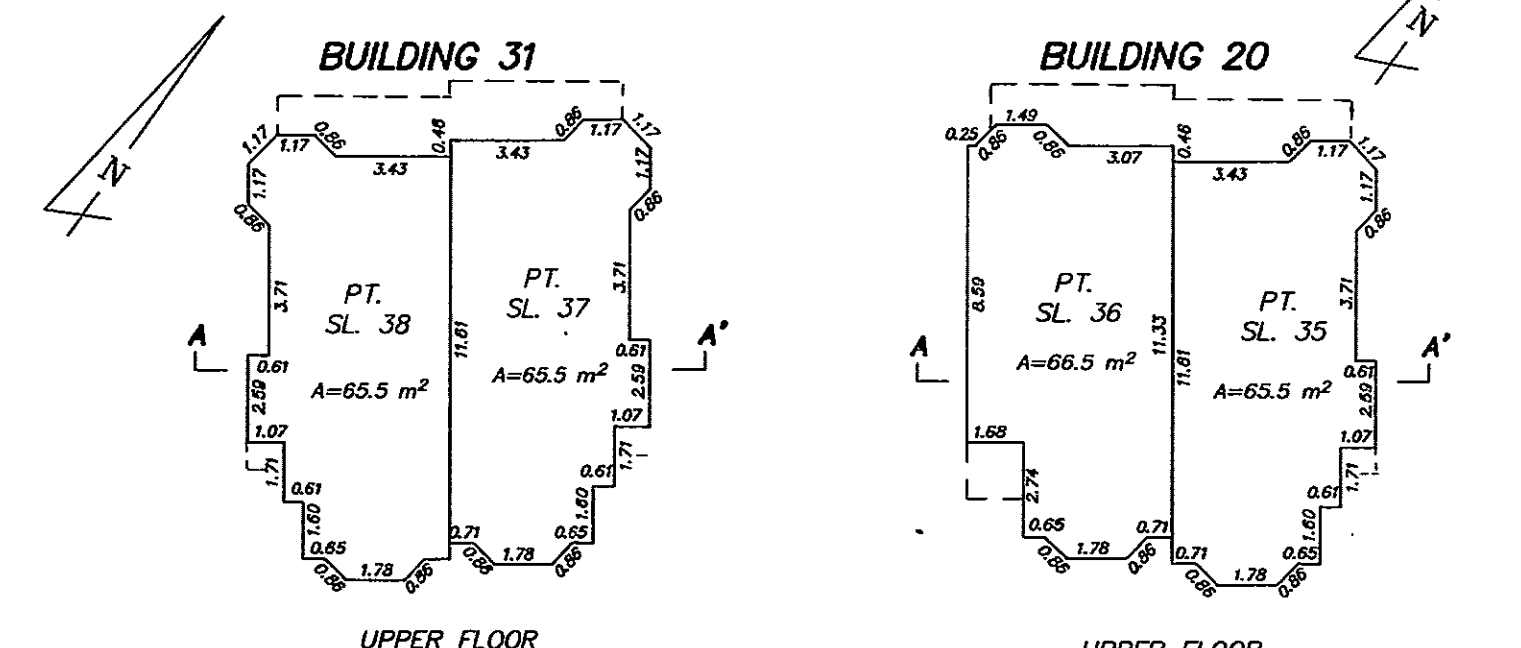

PT. SL. 38	PT. SL. 37
PT. SL. 38	PT. SL. 37
PT. SL. 38	PT. SL. 37

SECTION A-A'

UPPER FLOOR

MAIN FLOOR

LOWER FLOOR

PT. SL. 36	PT. SL. 35
PT. SL. 36	PT. SL. 35
PT. SL. 36	PT. SL. 35

SECTION A-A'

dd




JULY 21, 1993
FILE: 92-1756

FLOOR PLANS AND SECTIONS

STRATA PLAN LMS 970

0 5 10 15

SCALE 1:200 DISTANCES ARE METRIC

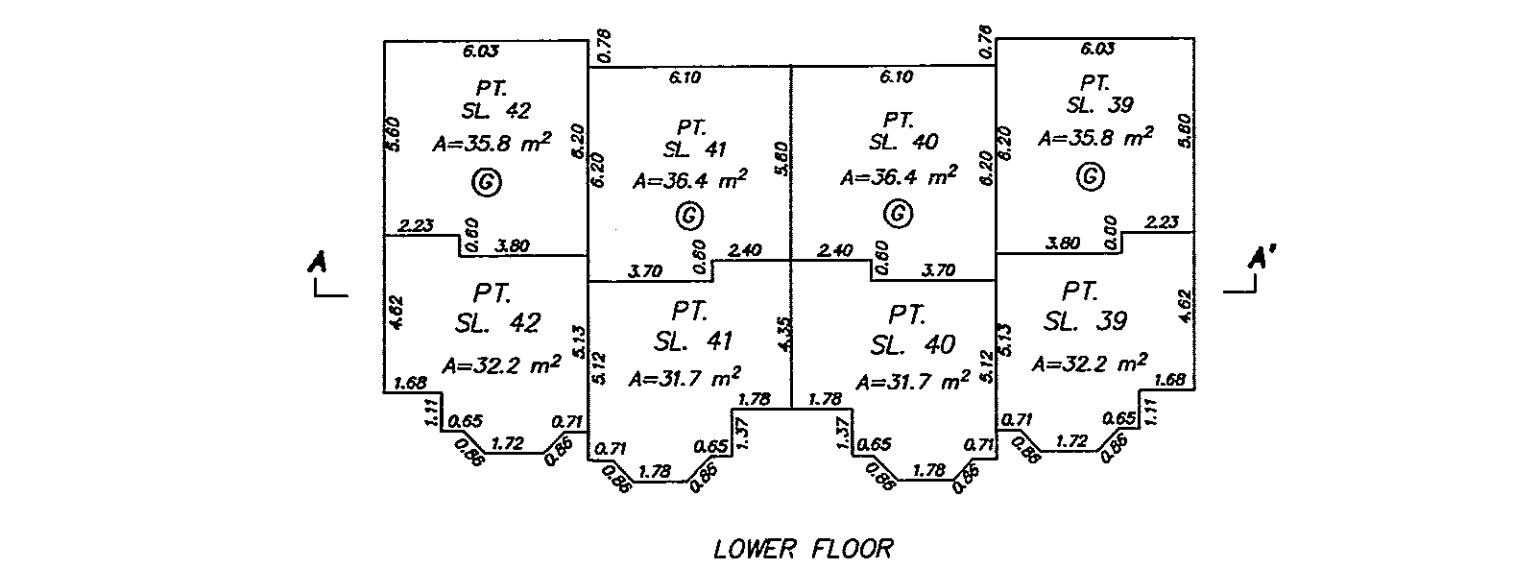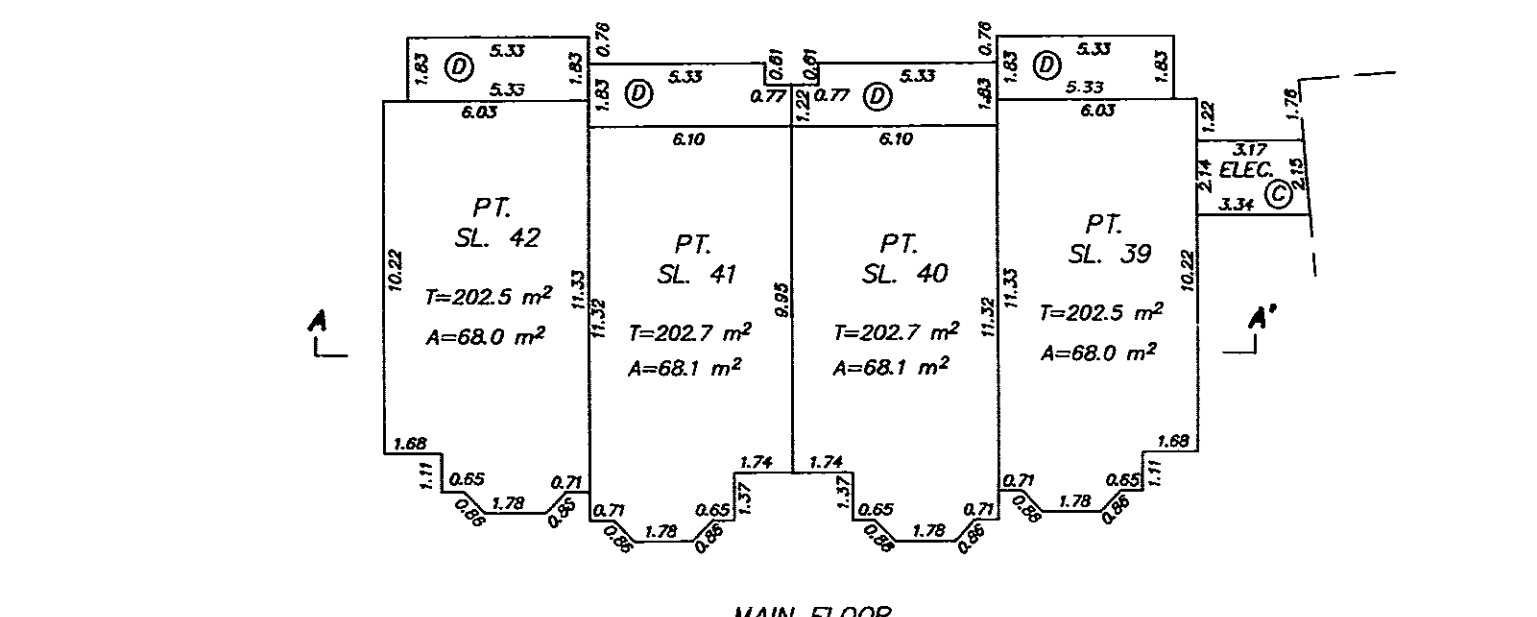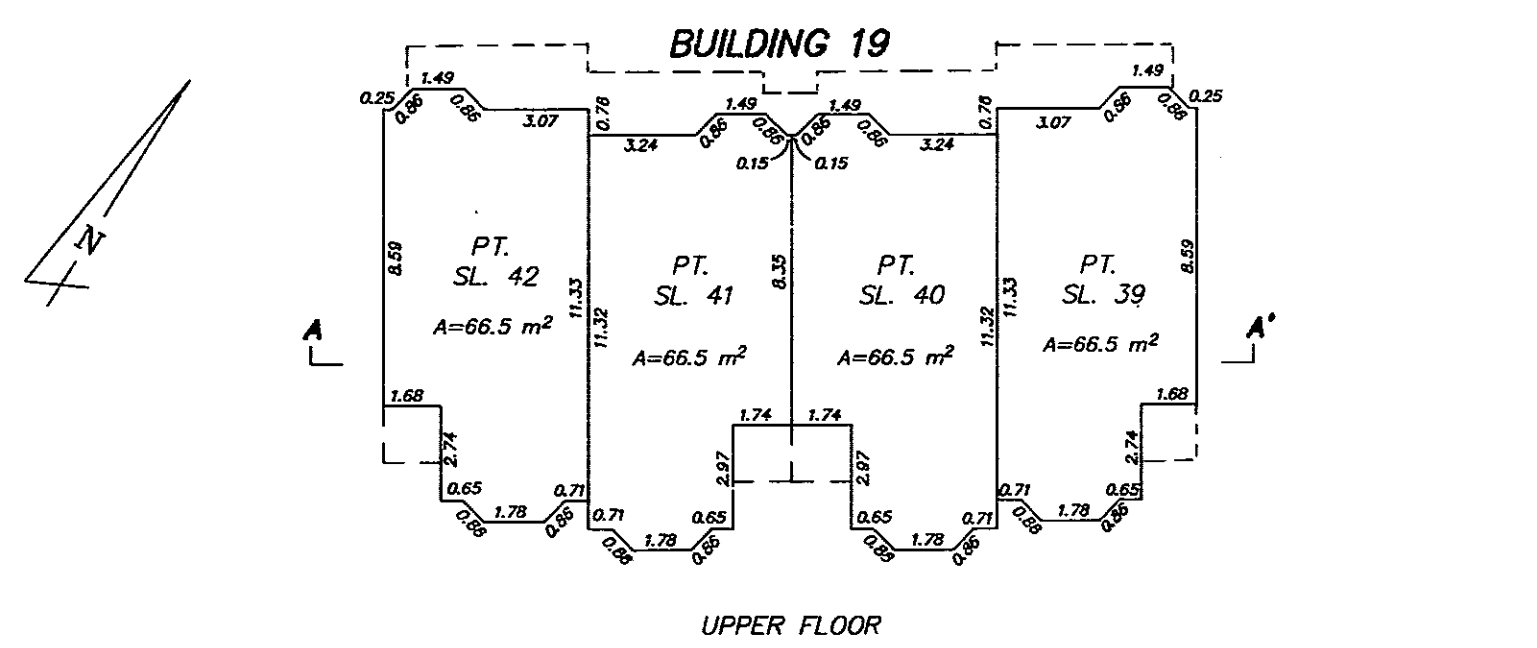

UPPER FLOOR

MAIN FLOOR

LOWER FLOOR

PT. SL. 42	PT. SL. 41	PT. SL. 40	PT. SL. 39
PT. SL. 42	PT. SL. 41	PT. SL. 40	PT. SL. 39
PT. SL. 42	PT. SL. 41	PT. SL. 40	PT. SL. 39

SECTION A-A'


dd

JULY 21, 1993
FILE: 92-1756


FLOOR PLANS AND SECTIONS

STRATA PLAN LMS 970


0 5 10 15
SCALE 1:200 DISTANCES ARE METRIC

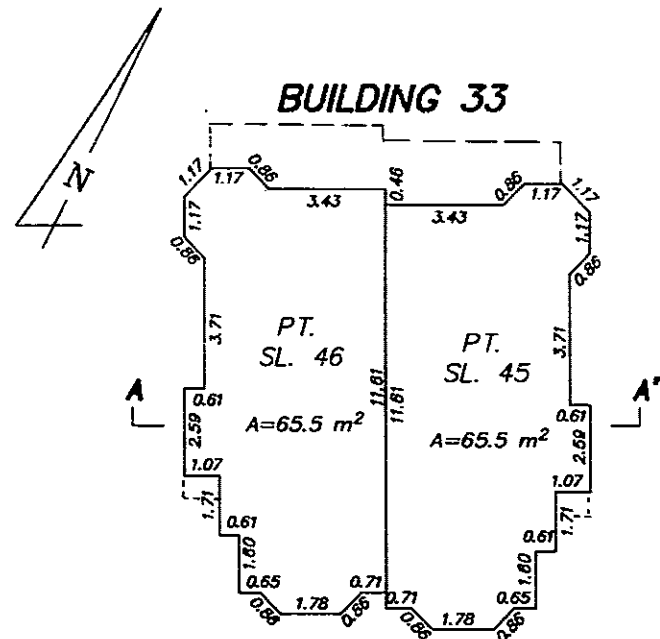

UPPER FLOOR

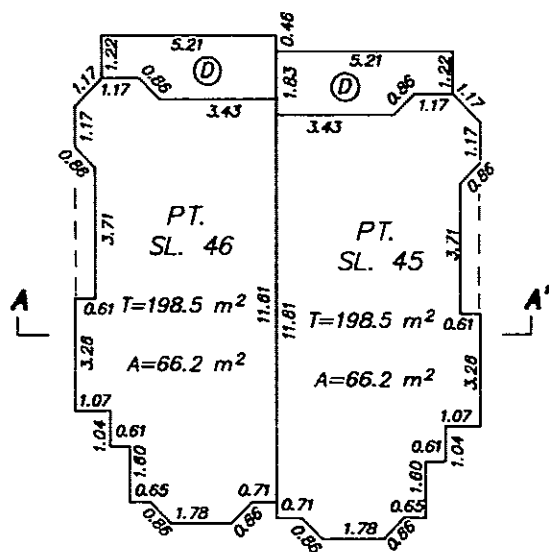

MAIN FLOOR

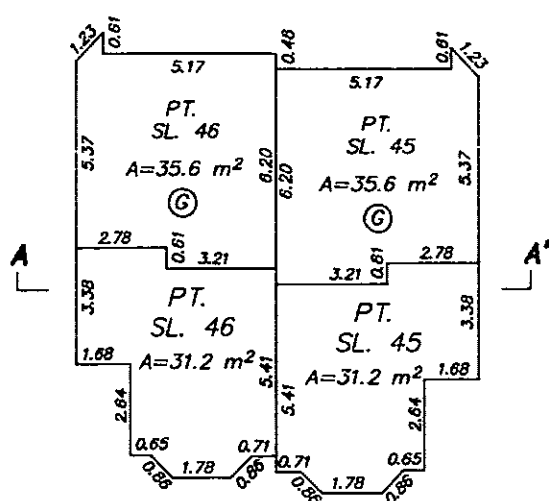

LOWER FLOOR


PT. SL. 46	PT. SL. 45
PT. SL. 46	PT. SL. 45
PT. SL. 46	PT. SL. 45

SECTION A-A'


UPPER FLOOR

MAIN FLOOR


LOWER FLOOR

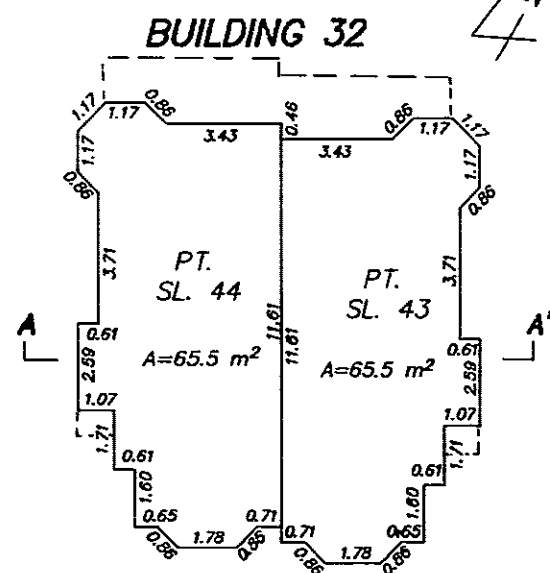

UPPER FLOOR

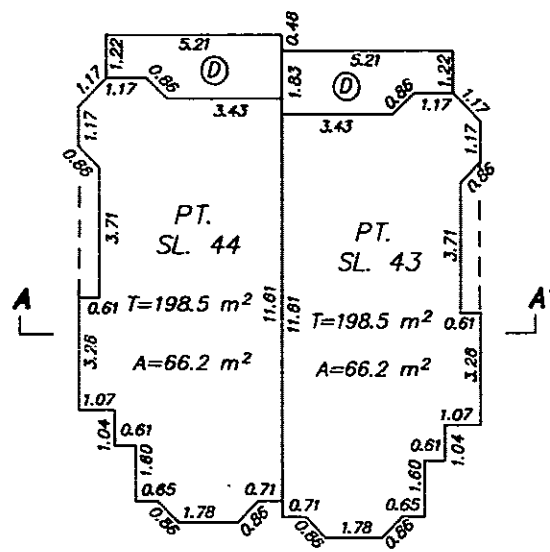

MAIN FLOOR

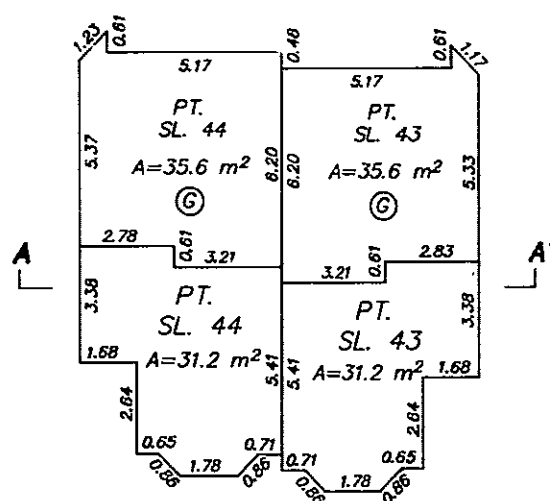

LOWER FLOOR

PT. SL. 44	PT. SL. 43
PT. SL. 44	PT. SL. 43
PT. SL. 44	PT. SL. 43


SECTION A-A'

JULY 21, 1993
FILE: 92-1756


FLOOR PLANS AND SECTIONS

STRATA PLAN LMS 970


0 5 10 15
SCALE 1:200 DISTANCES ARE METRIC

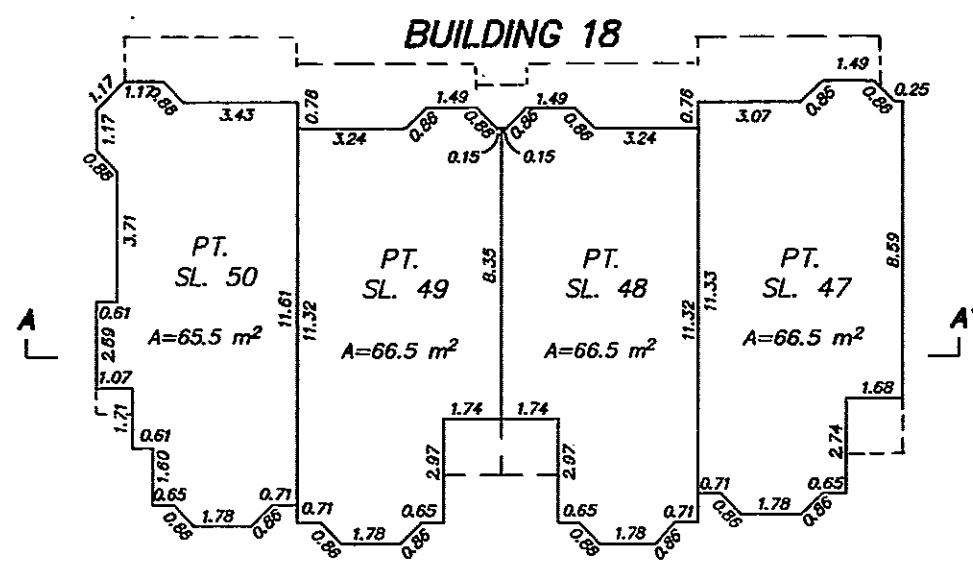

UPPER FLOOR

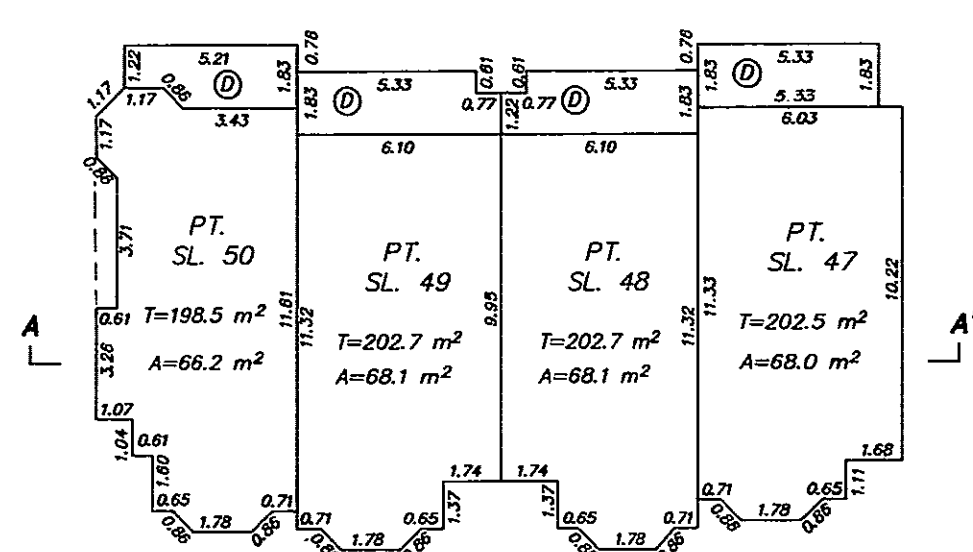

MAIN FLOOR

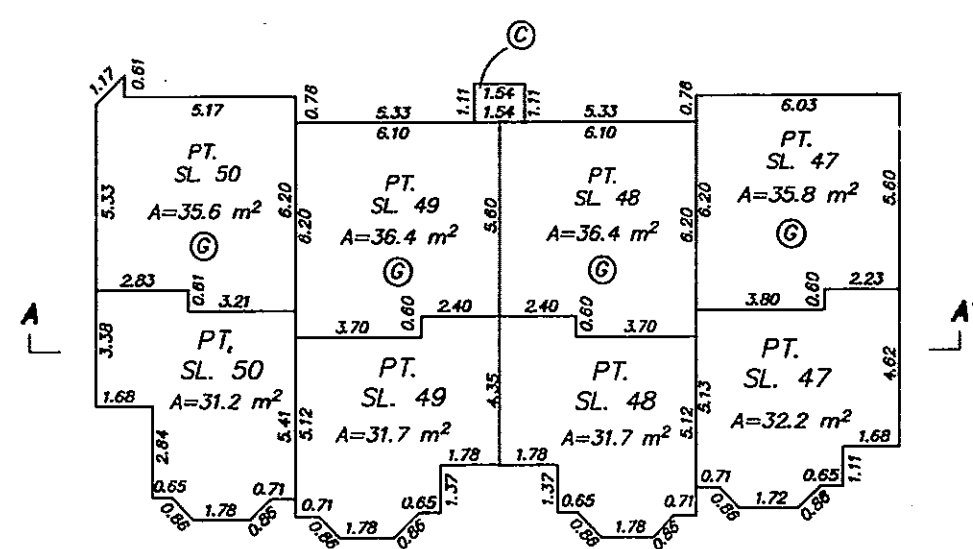

LOWER FLOOR

UPPER FLOOR	PT. SL. 50	PT. SL. 49	PT. SL. 48	PT. SL. 47
MAIN FLOOR	PT. SL. 50	PT. SL. 49	PT. SL. 48	PT. SL. 47
LOWER FLOOR	PT. SL. 50	PT. SL. 49	PT. SL. 48	PT. SL. 47


SECTION A-A'

JULY 21, 1993
FILE: 92-1756


FLOOR PLANS AND SECTIONS

STRATA PLAN LMS 970


0 5 10 15
SCALE 1:200 DISTANCES ARE METRIC

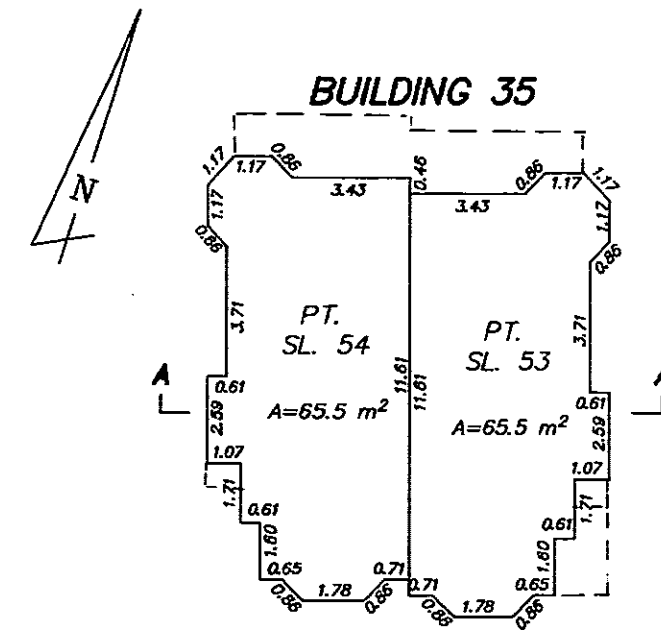

UPPER FLOOR

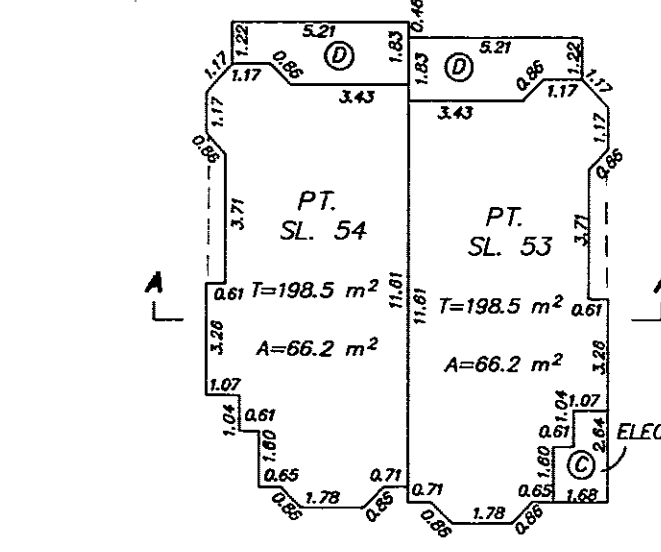

MAIN FLOOR

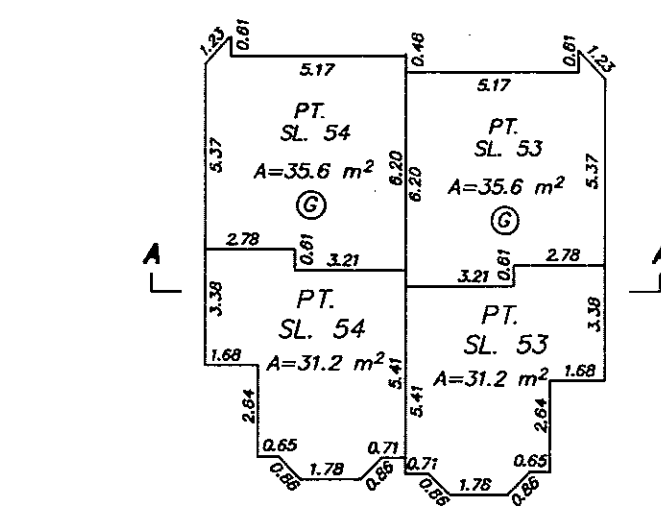

LOWER FLOOR


PT. SL. 54	PT. SL. 53
PT. SL. 54	PT. SL. 53
PT. SL. 54	PT. SL. 53

SECTION A-A'


UPPER FLOOR

MAIN FLOOR


LOWER FLOOR

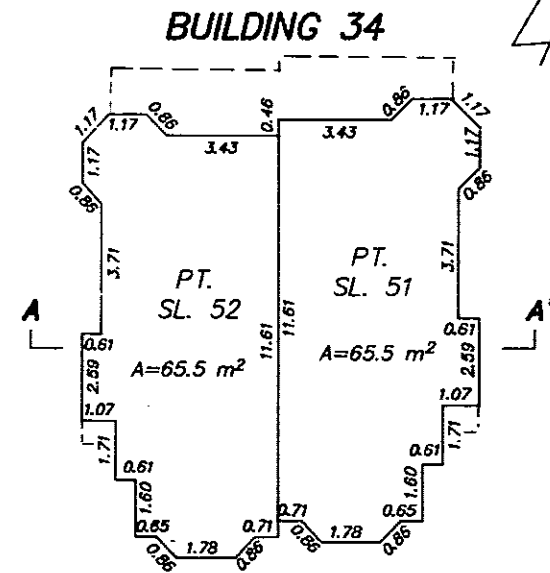

UPPER FLOOR

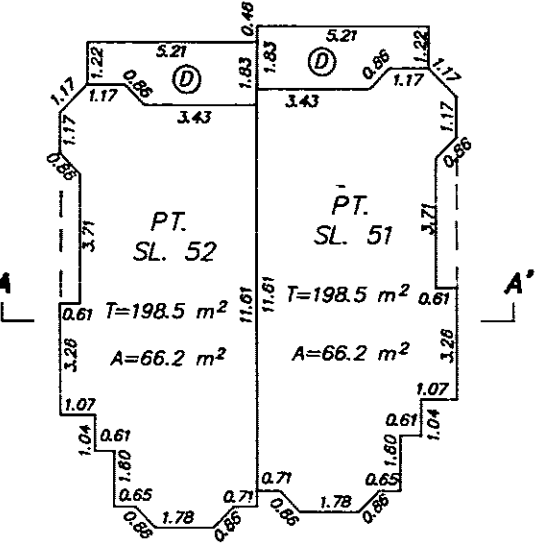

MAIN FLOOR

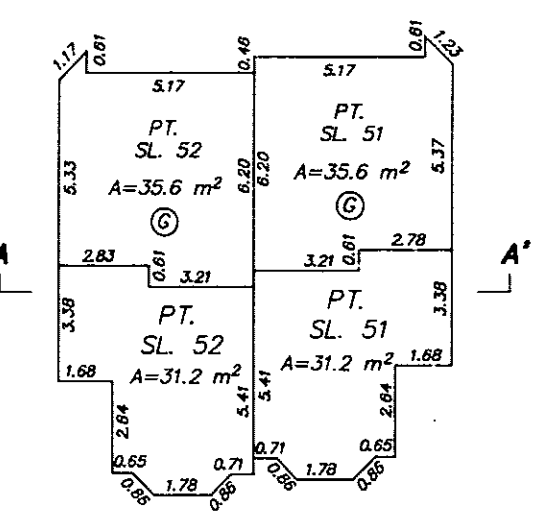

LOWER FLOOR

PT. SL. 52	PT. SL. 51
PT. SL. 52	PT. SL. 51
PT. SL. 52	PT. SL. 51


SECTION A-A'

JULY 21, 1993
FILE: 92-1756


FLOOR PLANS AND SECTIONS

STRATA PLAN LMS 970


0 5 10 15
SCALE 1:200 DISTANCES ARE METRIC

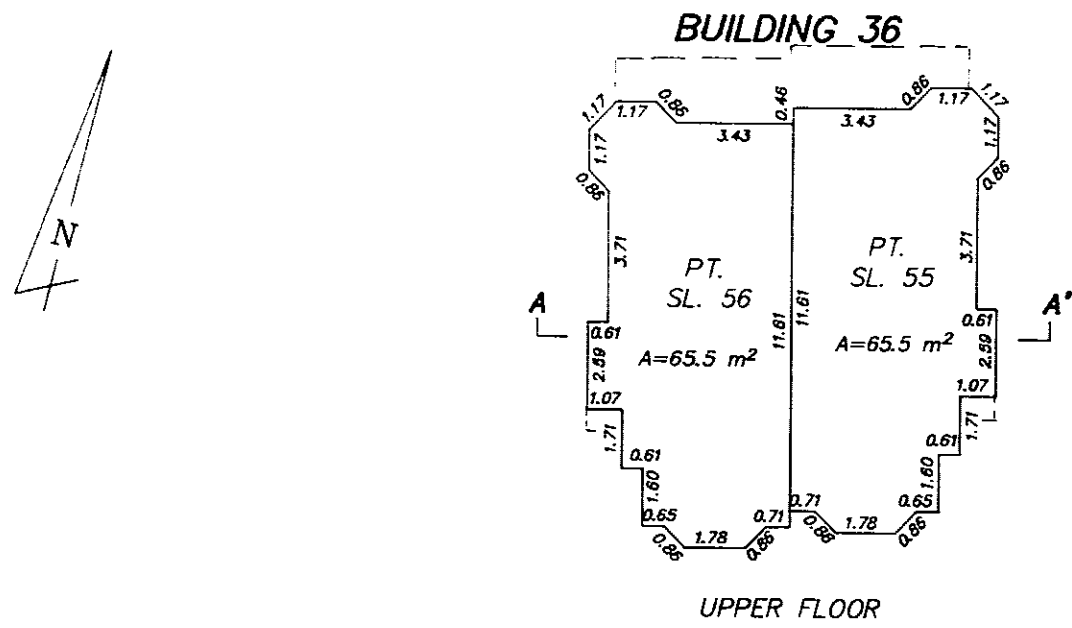

UPPER FLOOR

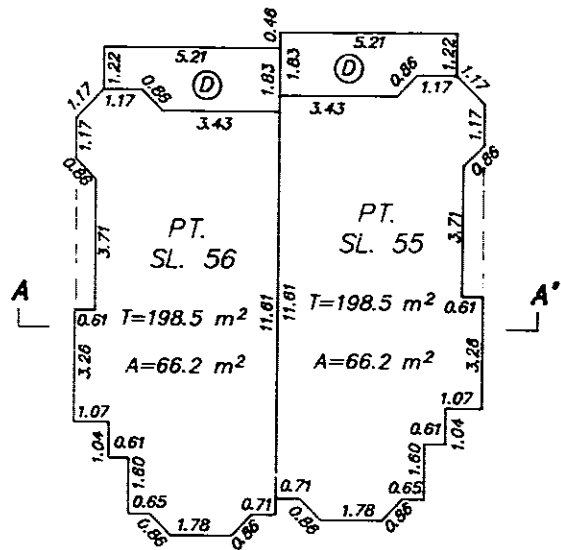

MAIN FLOOR

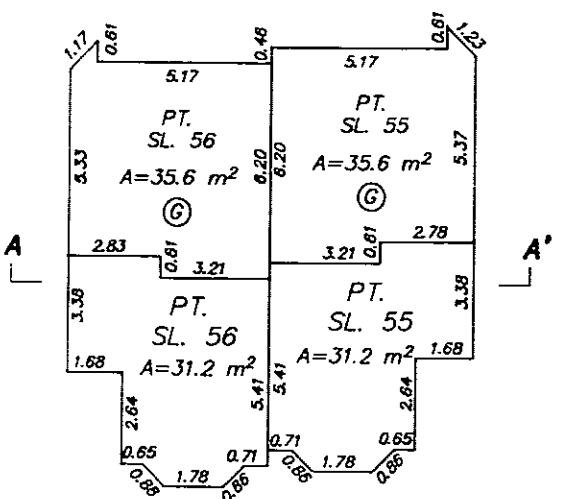

LOWER FLOOR

UPPER FLOOR

PT. SL. 56	PT. SL. 55
PT. SL. 56	PT. SL. 55
PT. SL. 56	PT. SL. 55

MAIN FLOOR

LOWER FLOOR


SECTION A-A'

JULY 21, 1993
FILE: 92-1756


FLOOR PLANS AND SECTIONS

STRATA PLAN LMS 970


0 5 10 15
SCALE 1:200 DISTANCES ARE METRIC

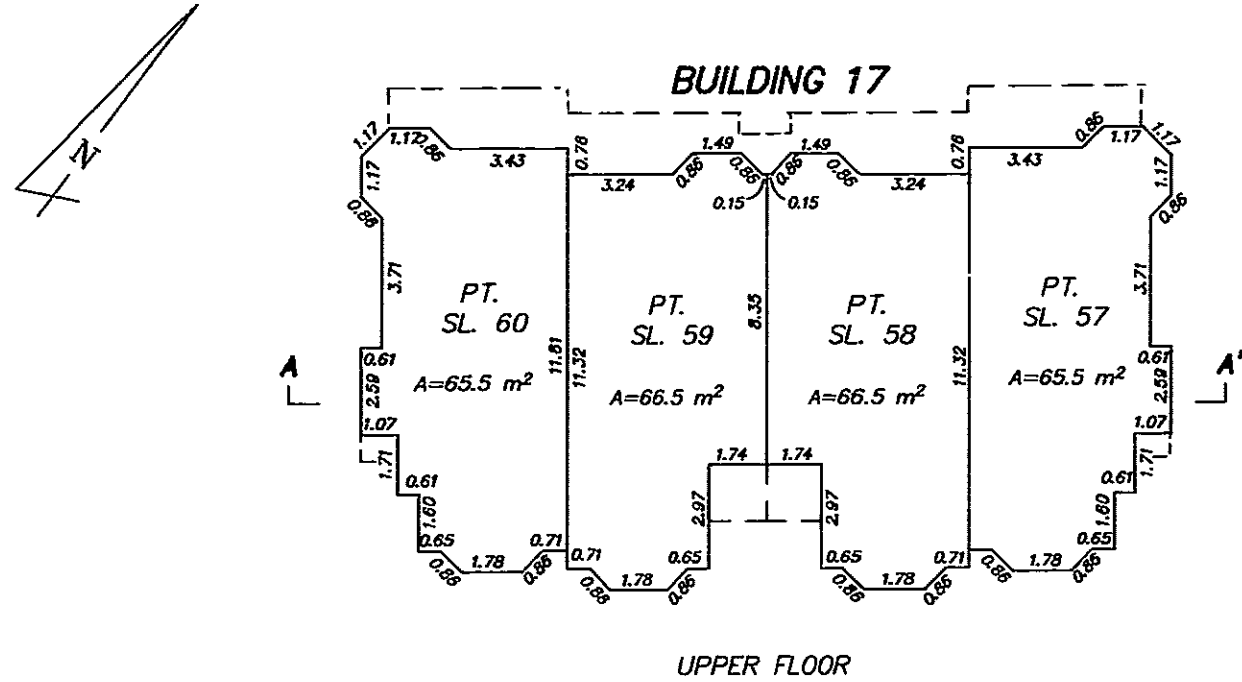

UPPER FLOOR

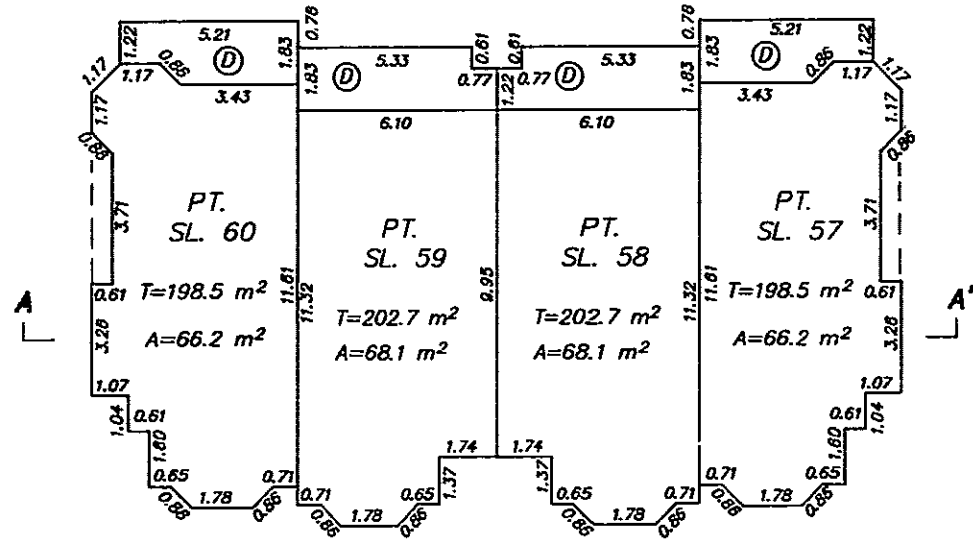

MAIN FLOOR

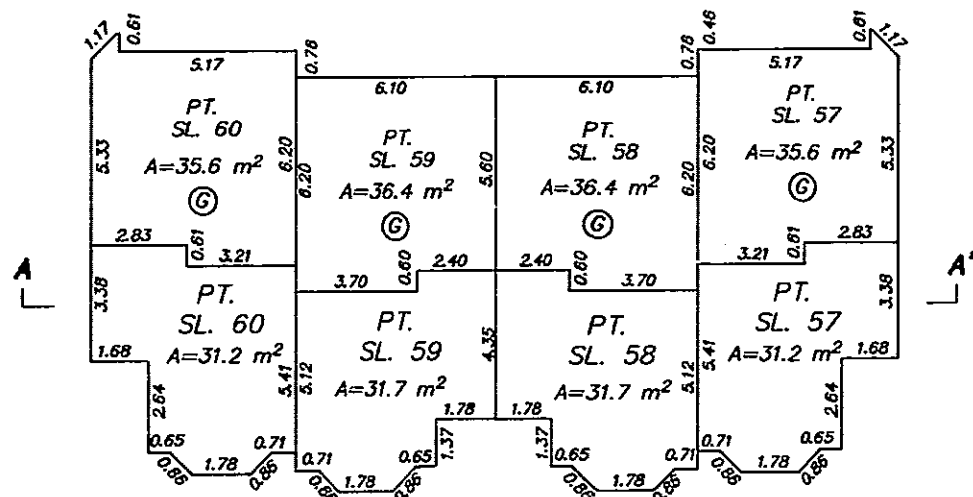

LOWER FLOOR

UPPER FLOOR

PT. SL. 60	PT. SL. 59	PT. SL. 58	PT. SL. 57
PT. SL. 60	PT. SL. 59	PT. SL. 58	PT. SL. 57
PT. SL. 60	PT. SL. 59	PT. SL. 58	PT. SL. 57

MAIN FLOOR

LOWER FLOOR


SECTION A-A'

JULY 21, 1993
FILE: 92-1756


FLOOR PLANS AND SECTIONS

STRATA PLAN LMS 970


0 5 10 15
SCALE 1:200 DISTANCES ARE METRIC

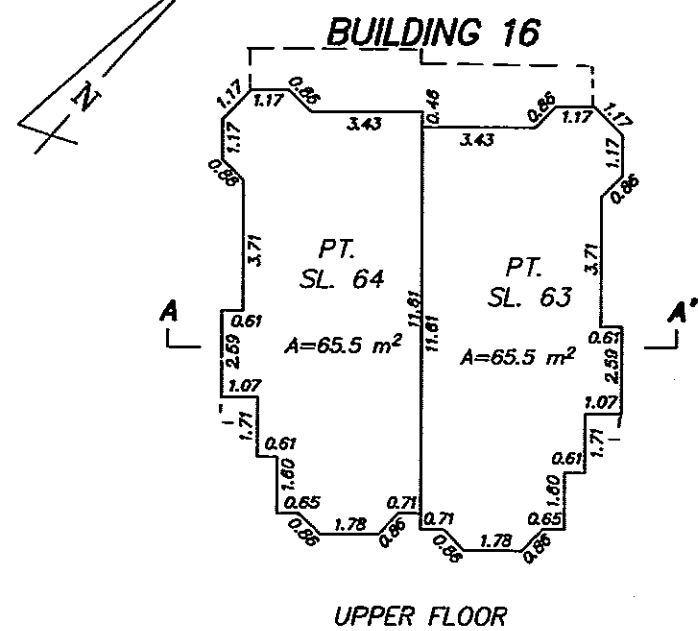

UPPER FLOOR

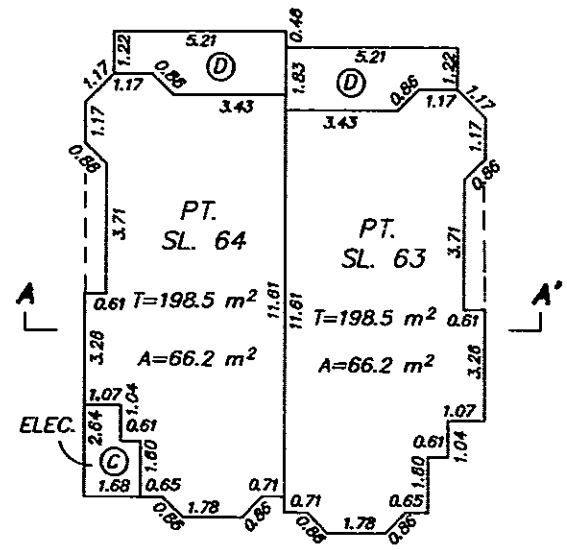

MAIN FLOOR

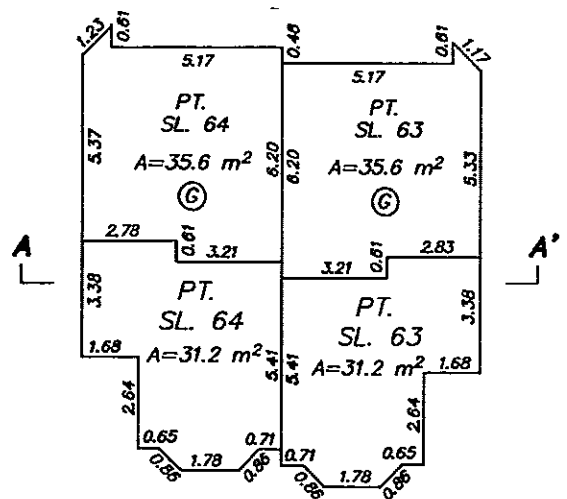

LOWER FLOOR


PT. SL. 64	PT. SL. 63
PT. SL. 64	PT. SL. 63
PT. SL. 64	PT. SL. 63

SECTION A-A'


UPPER FLOOR

MAIN FLOOR


LOWER FLOOR

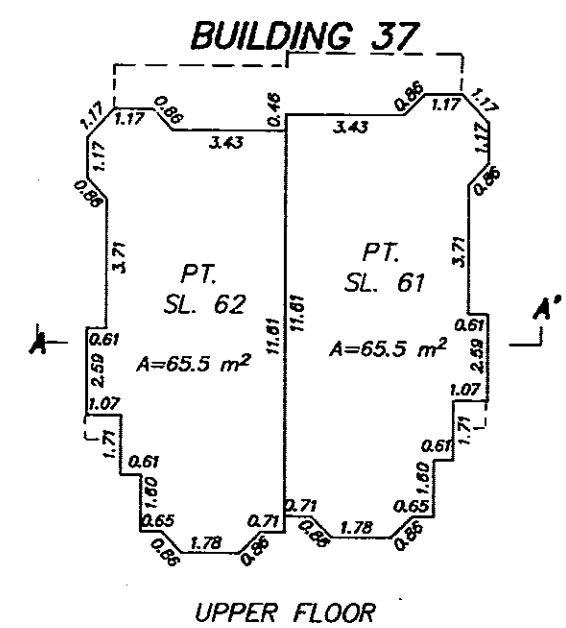

UPPER FLOOR

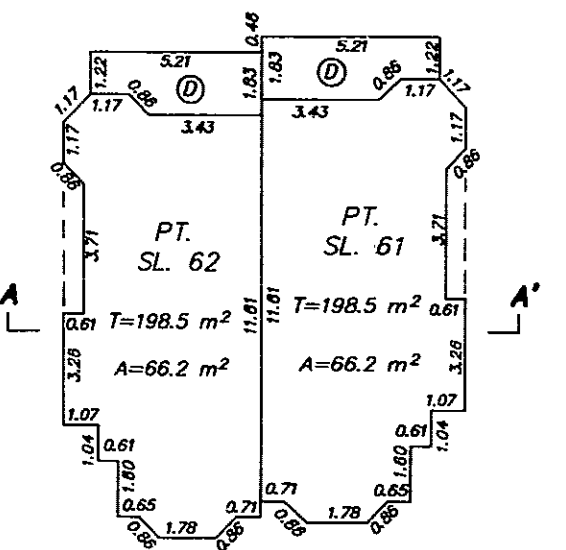

MAIN FLOOR

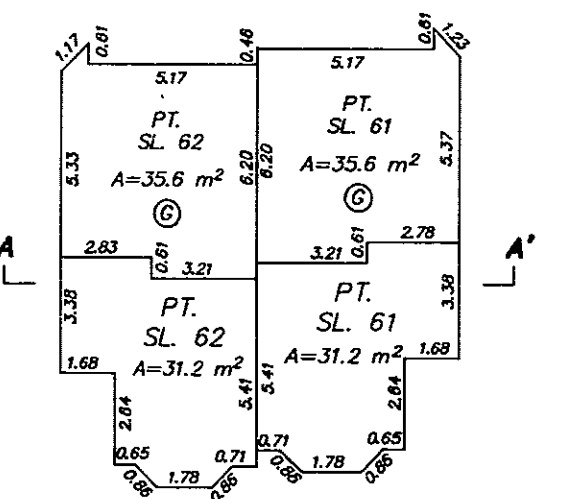

LOWER FLOOR

PT. SL. 62	PT. SL. 61
PT. SL. 62	PT. SL. 61
PT. SL. 62	PT. SL. 61




SECTION A-A'

JULY 21, 1993
FILE: 92-1756

FLOOR PLANS AND SECTIONS

STRATA PLAN LMS 970

0 5 10 15
SCALE 1:200 DISTANCES ARE METRIC

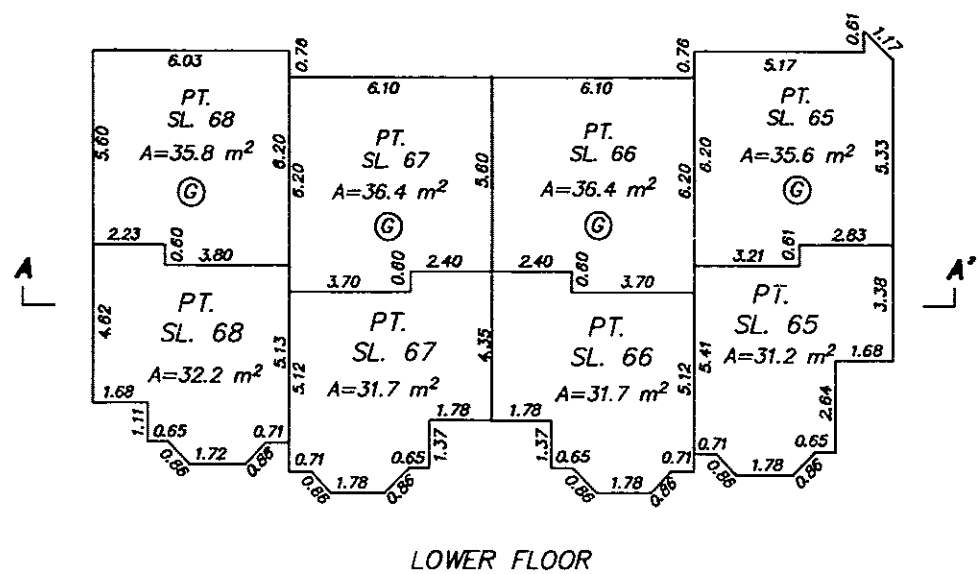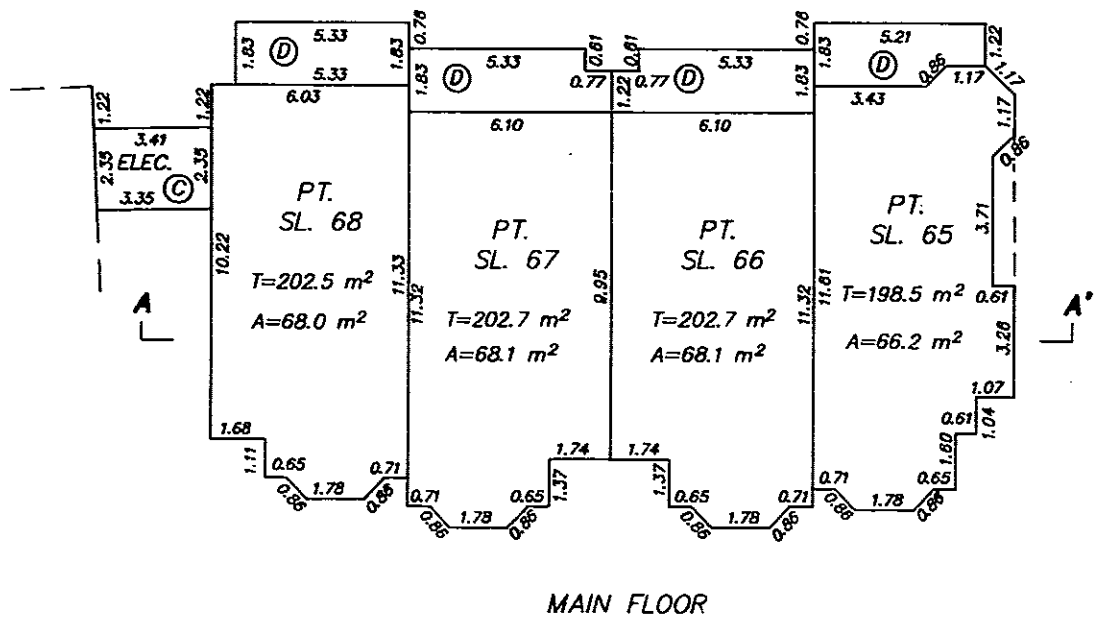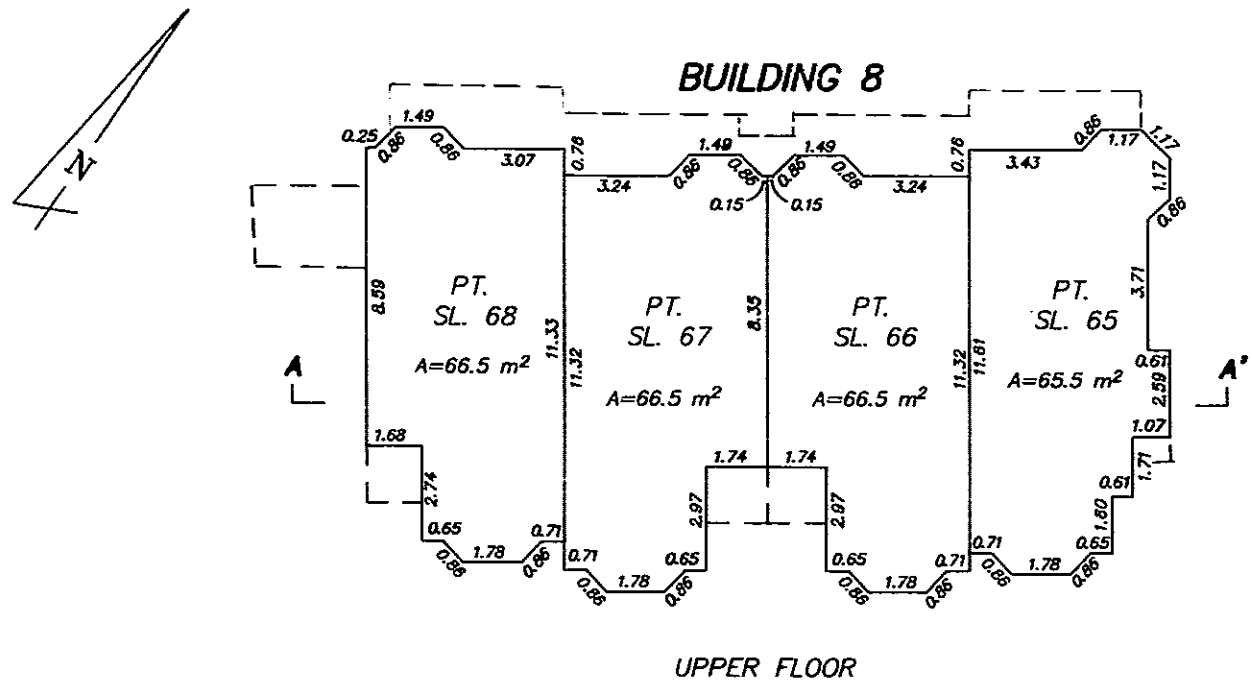

UPPER FLOOR	PT. SL. 68	PT. SL. 67	PT. SL. 66	PT. SL. 65
MAIN FLOOR	PT. SL. 68	PT. SL. 67	PT. SL. 66	PT. SL. 65
LOWER FLOOR	PT. SL. 68	PT. SL. 67	PT. SL. 66	PT. SL. 65




SECTION A-A'

JULY 21, 1993
FILE: 92-1756

FLOOR PLANS AND SECTIONS

STRATA PLAN LMS 970




0 5 10 15
SCALE 1:200 DISTANCES ARE METRIC

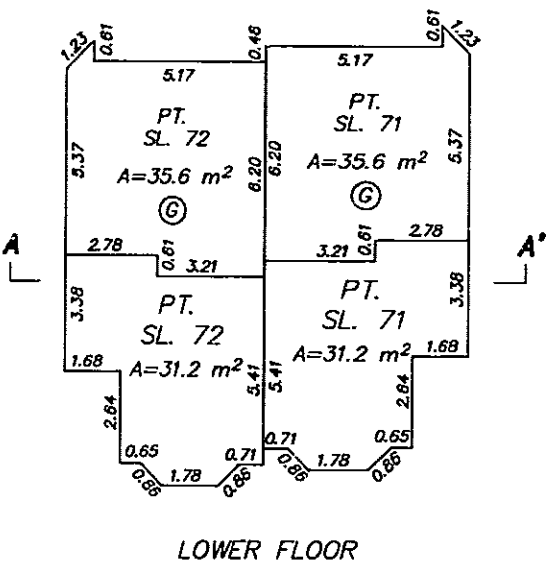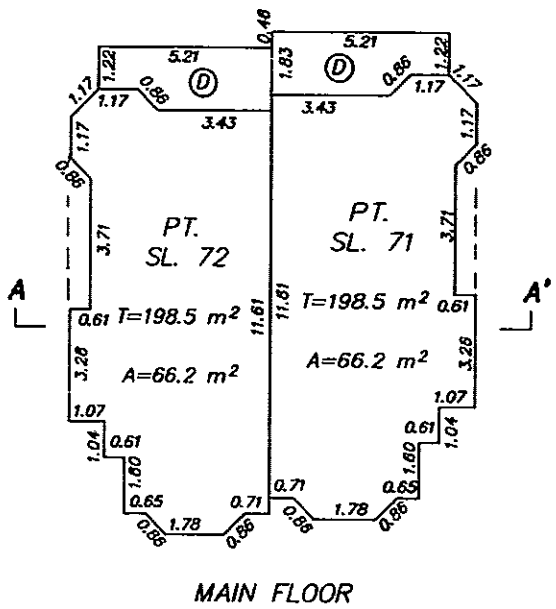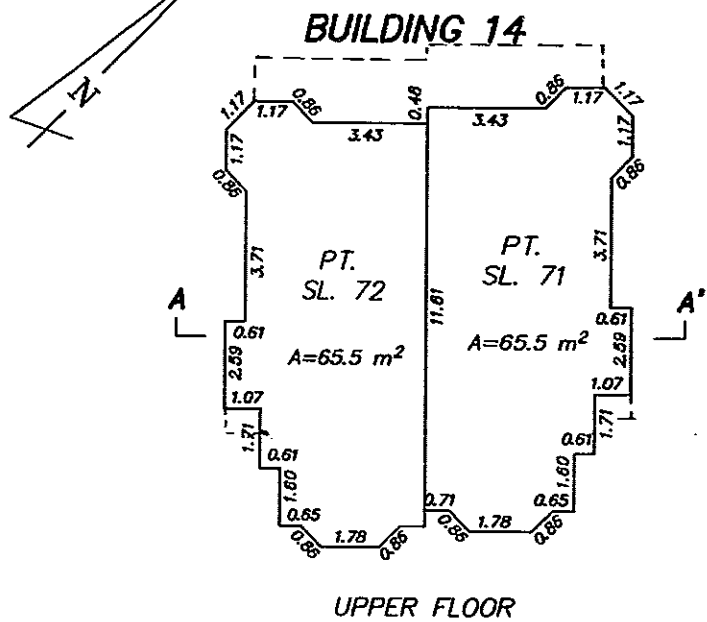

PT. SL. 72	PT. SL. 71
PT. SL. 72	PT. SL. 71
PT. SL. 72	PT. SL. 71

SECTION A-A'

JULY 21, 1993
FILE: 92-1756

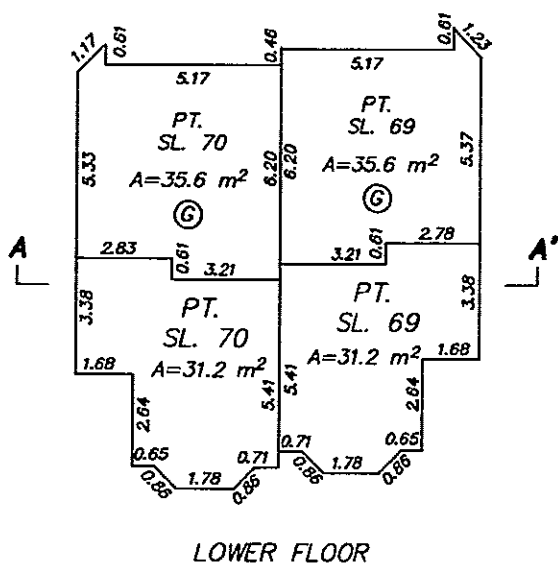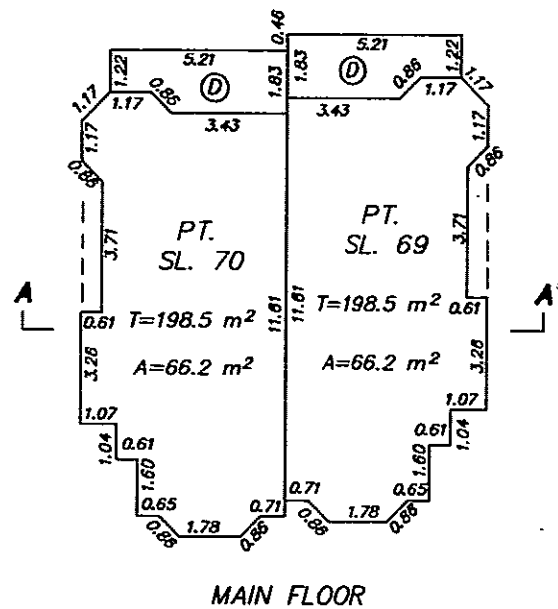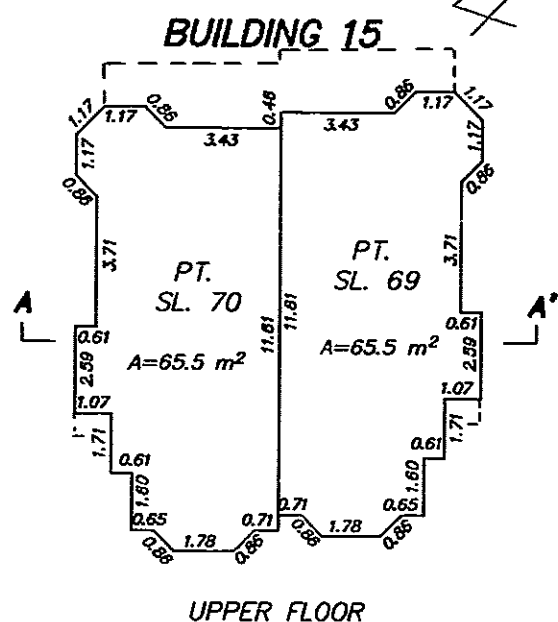




PT. SL. 70	PT. SL. 69
PT. SL. 70	PT. SL. 69
PT. SL. 70	PT. SL. 69

SECTION A-A'

FLOOR PLANS AND SECTIONS

STRATA PLAN LMS 970

0 5 10 15
SCALE 1:200 DISTANCES ARE METRIC

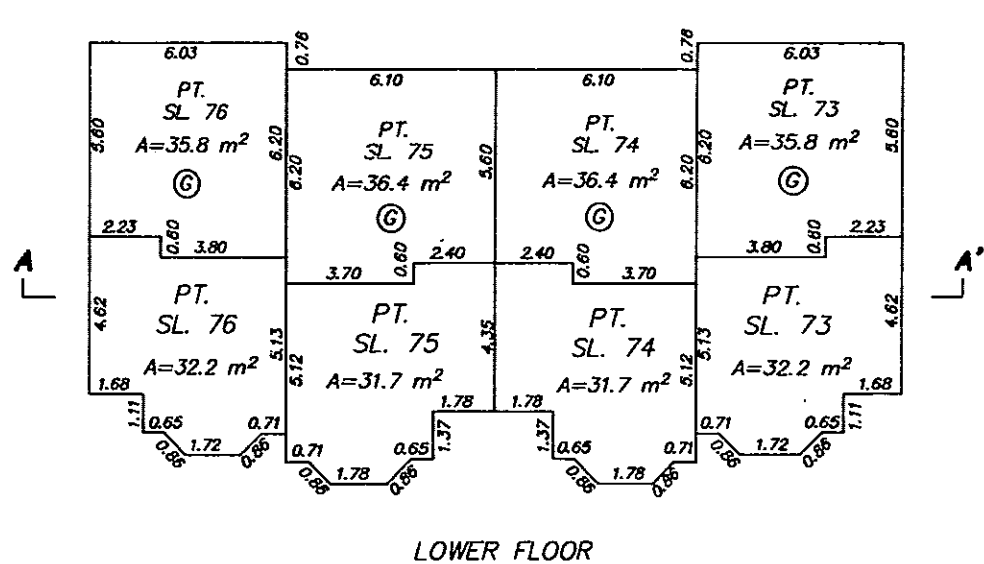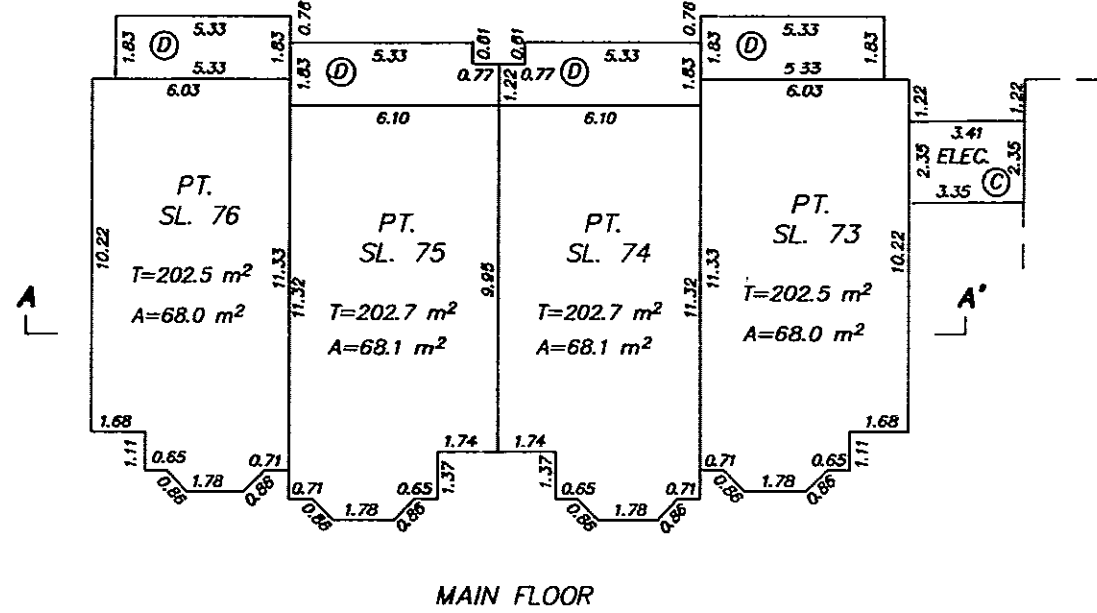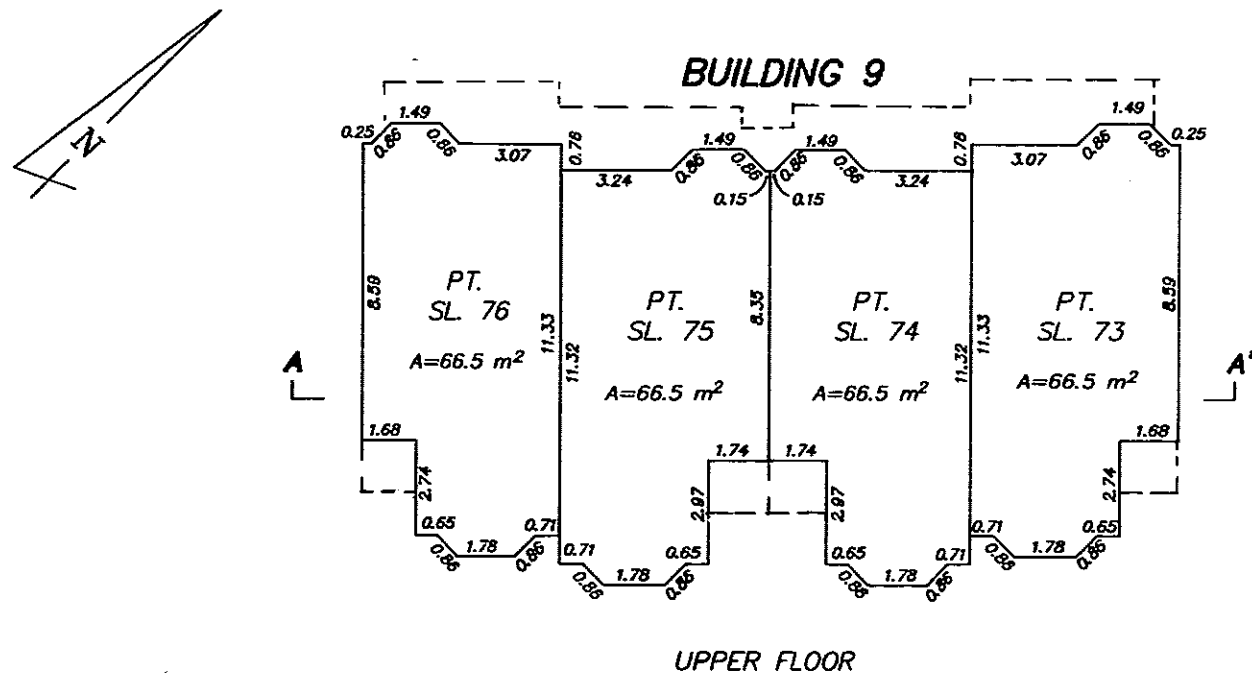

UPPER FLOOR	PT. SL. 76	PT. SL. 75	PT. SL. 74	PT. SL. 73
MAIN FLOOR	PT. SL. 76	PT. SL. 75	PT. SL. 74	PT. SL. 73
LOWER FLOOR	PT. SL. 76	PT. SL. 75	PT. SL. 74	PT. SL. 73




SECTION A-A'

JULY 21, 1993
FILE: 92-1756

FLOOR PLANS AND SECTIONS

STRATA PLAN LMS 970

0 5 10 15
SCALE 1:200 DISTANCES ARE METRIC

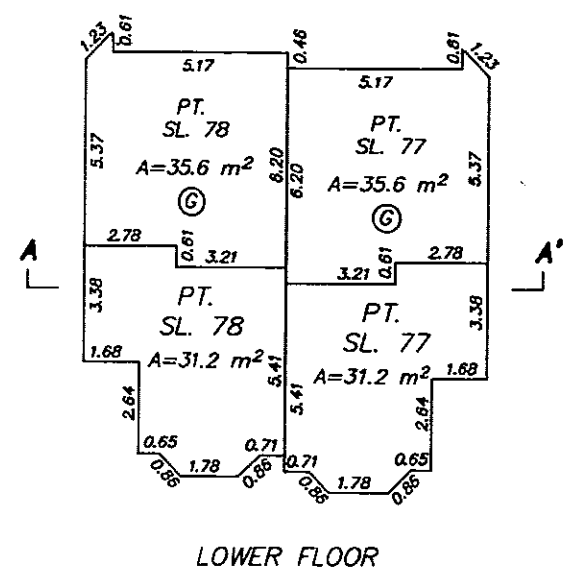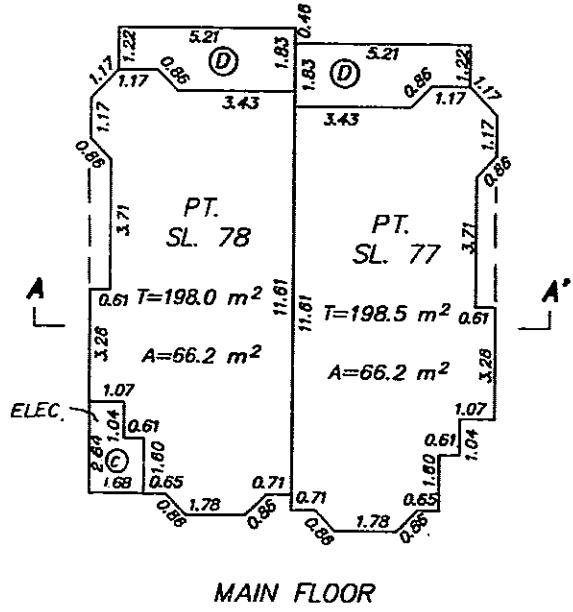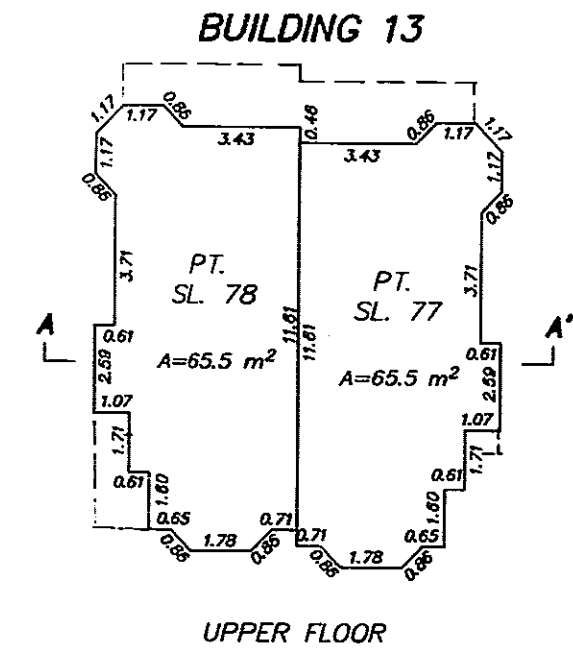

UPPER FLOOR

PT. SL. 78	PT. SL. 77
PT. SL. 78	PT. SL. 77
PT. SL. 78	PT. SL. 77

MAIN FLOOR

LOWER FLOOR




SECTION A-A'

JULY 21, 1993
FILE: 92-1756

FLOOR PLANS AND SECTIONS

STRATA PLAN LMS 970

0 5 10 15
SCALE 1:200 DISTANCES ARE METRIC

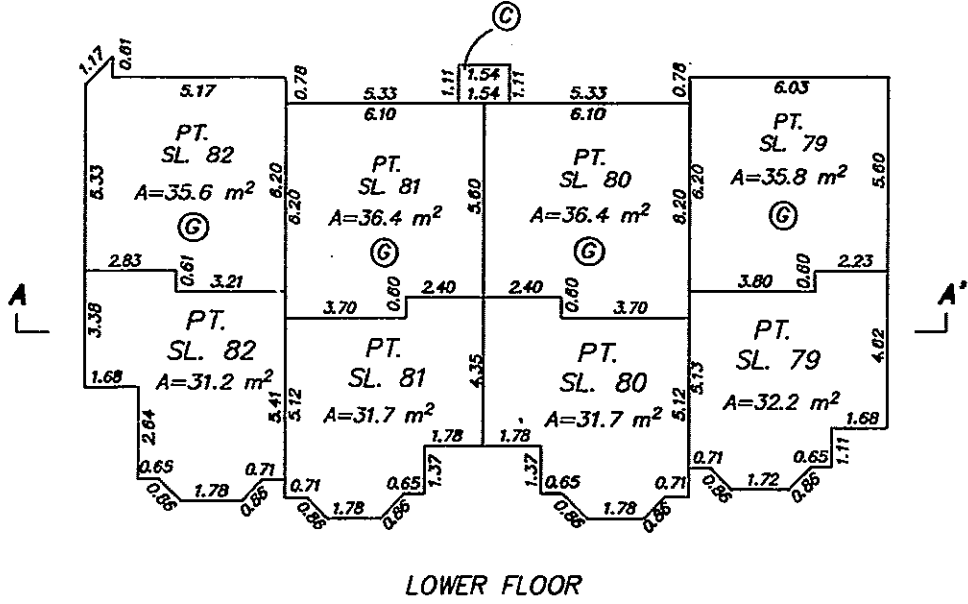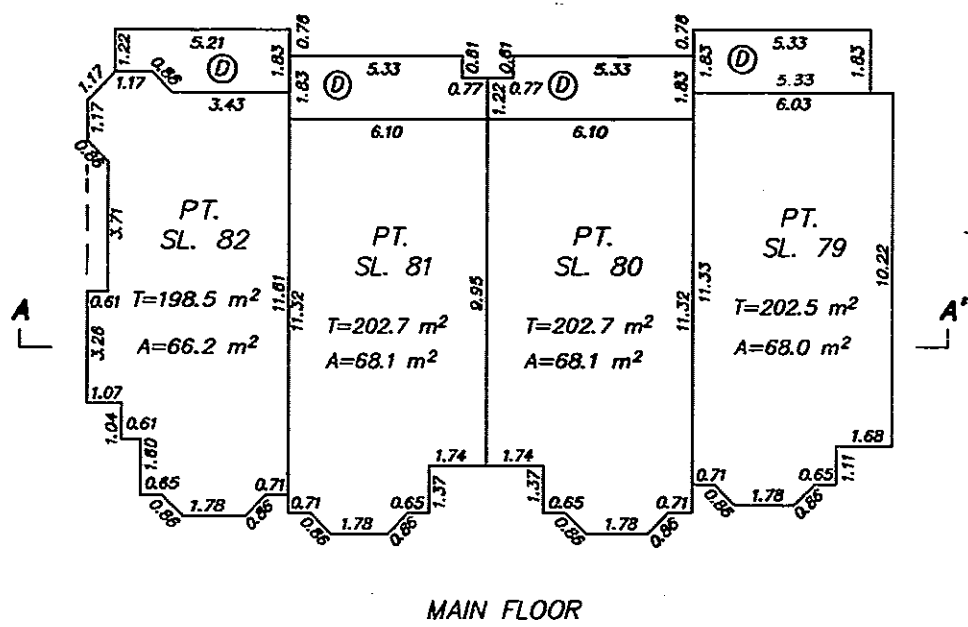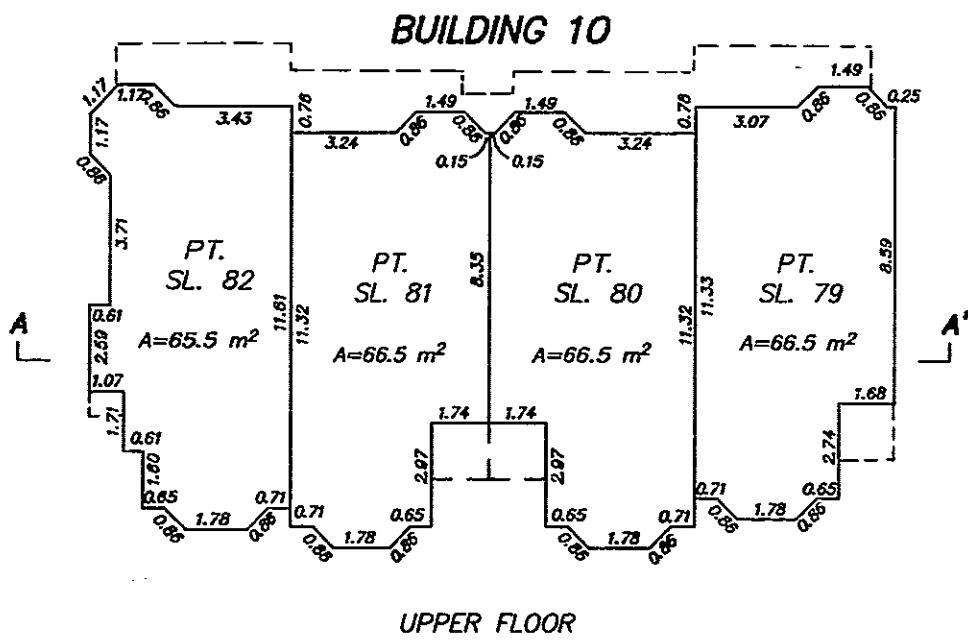

UPPER FLOOR

PT. SL. 82	PT. SL. 81	PT. SL. 80	PT. SL. 79
PT. SL. 82	PT. SL. 81	PT. SL. 80	PT. SL. 79
PT. SL. 82	PT. SL. 81	PT. SL. 80	PT. SL. 79

MAIN FLOOR

LOWER FLOOR




SECTION A-A'

JULY 21, 1993
FILE: 92-1756

FLOOR PLANS AND SECTIONS

STRATA PLAN LMS 970

0 5 10 15
SCALE 1:200 DISTANCES ARE METRIC

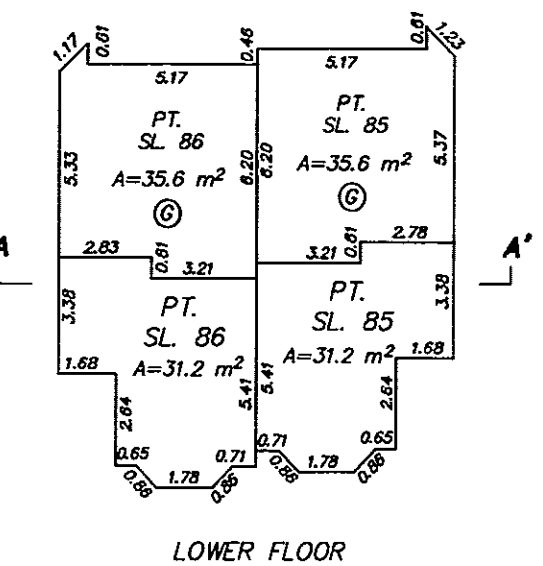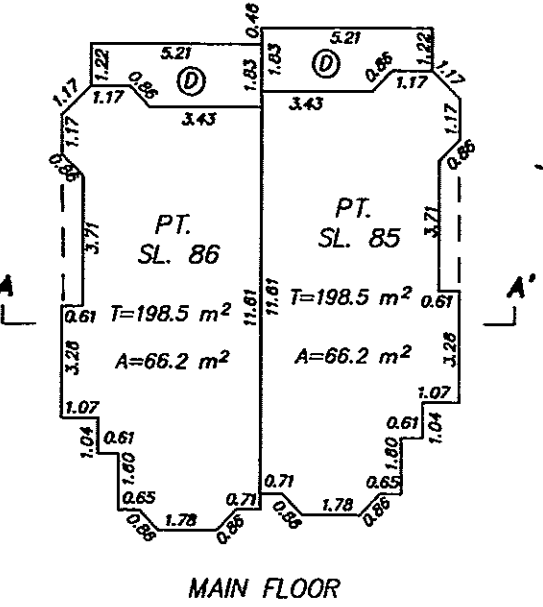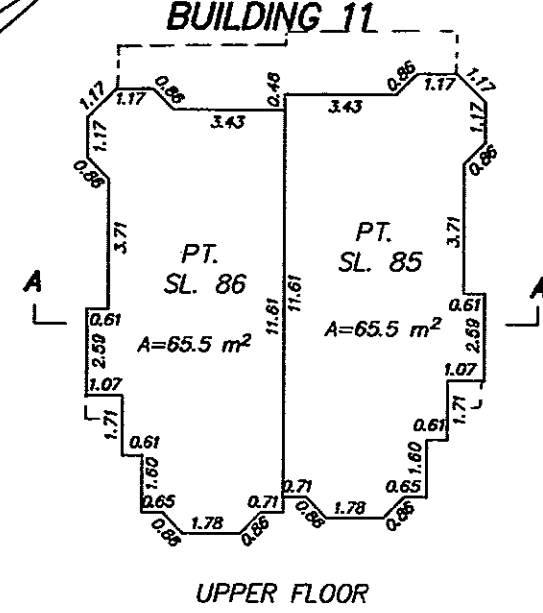

UPPER FLOOR

PT. SL. 86	PT. SL. 85
PT. SL. 86	PT. SL. 85
PT. SL. 86	PT. SL. 85

MAIN FLOOR

LOWER FLOOR

SECTION A-A'

UPPER FLOOR

PT. SL. 84	PT. SL. 83
PT. SL. 84	PT. SL. 83
PT. SL. 84	PT. SL. 83

MAIN FLOOR

LOWER FLOOR


SECTION A-A'

JULY 21, 1993
FILE: 92-1756


FLOOR PLANS AND SECTIONS

STRATA PLAN LMS 970


0 5 10 15
SCALE 1:200 DISTANCES ARE METRIC

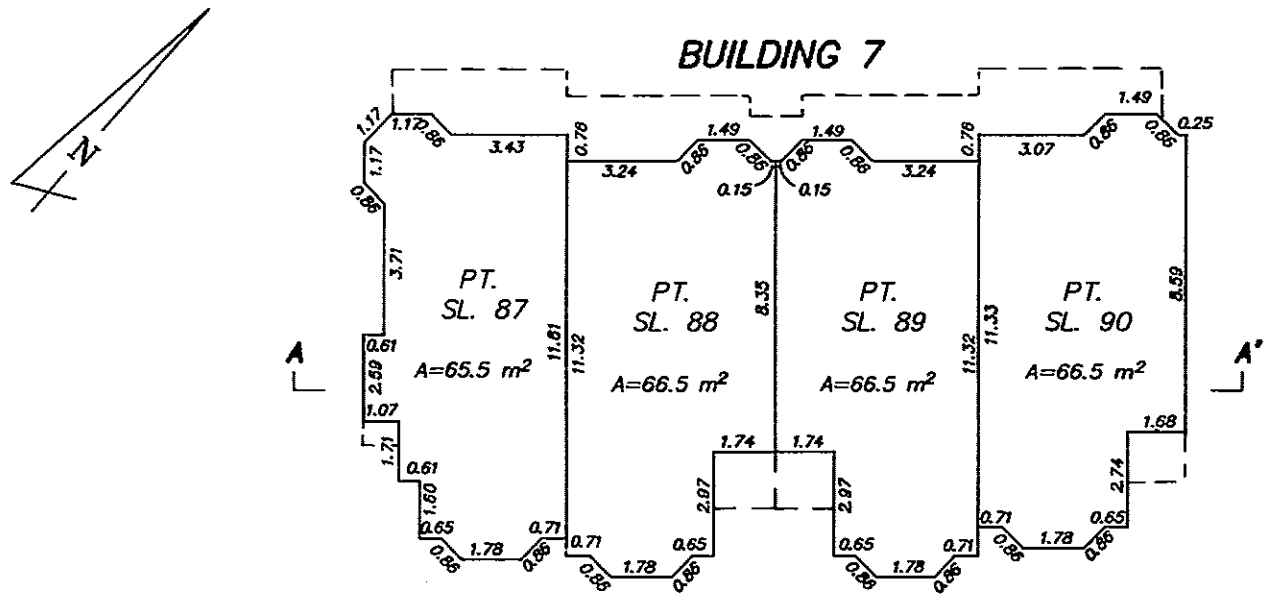

UPPER FLOOR

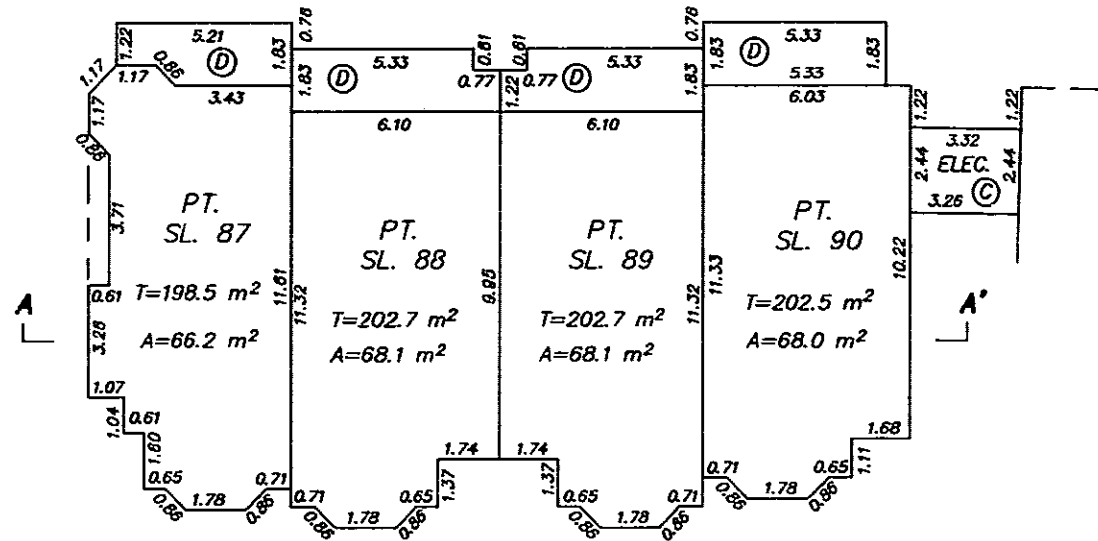

MAIN FLOOR

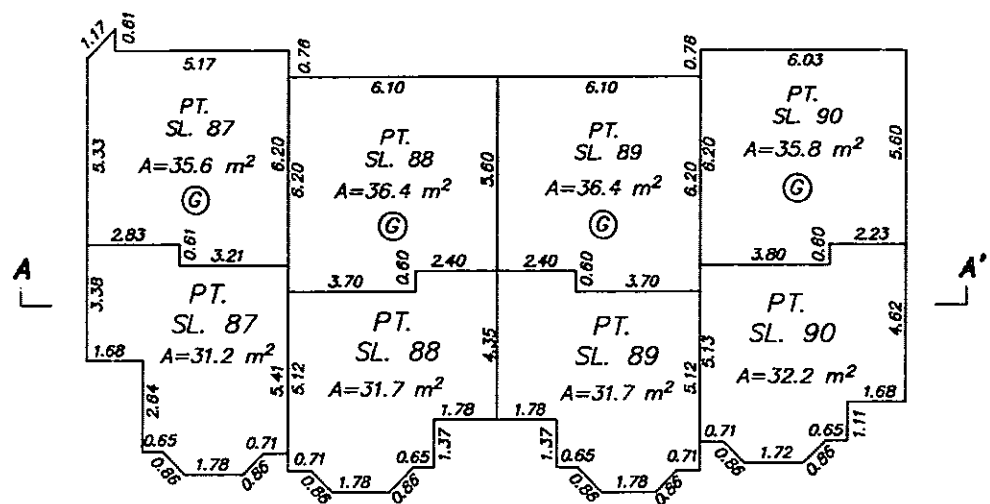

LOWER FLOOR

UPPER FLOOR	PT. SL. 87	PT. SL. 88	PT. SL. 89	PT. SL. 90
MAIN FLOOR	PT. SL. 87	PT. SL. 88	PT. SL. 89	PT. SL. 90
LOWER FLOOR	PT. SL. 87	PT. SL. 88	PT. SL. 89	PT. SL. 90


SECTION A-A'

JULY 21, 1993
FILE: 92-1756


FLOOR PLANS AND SECTIONS

STRATA PLAN LMS 970


0 5 10 15
SCALE 1:200 DISTANCES ARE METRIC

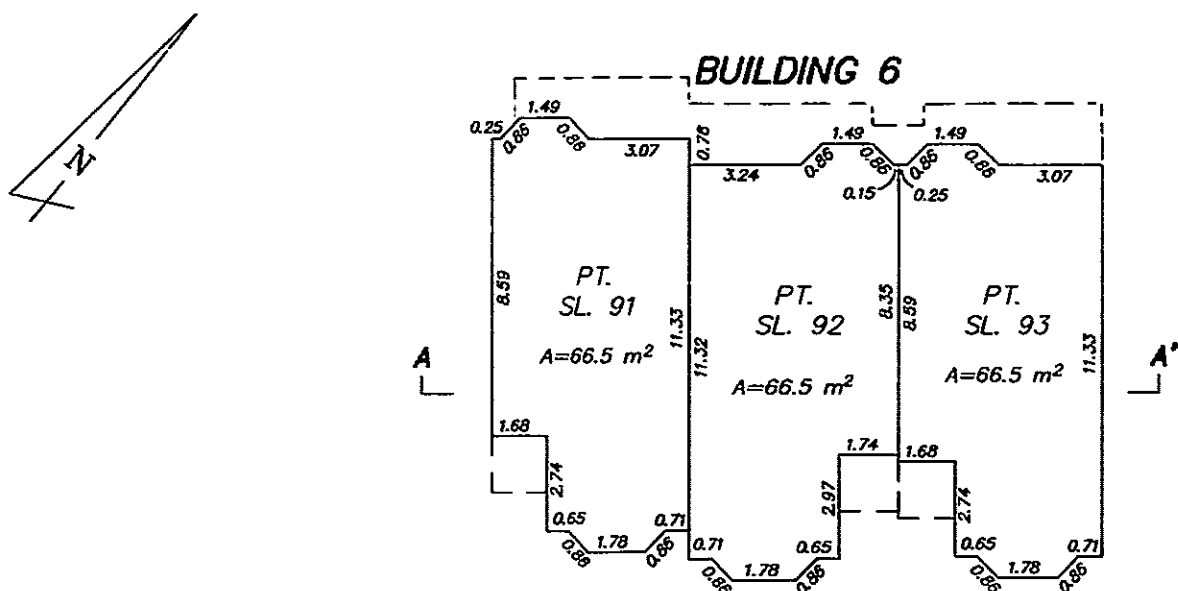

UPPER FLOOR

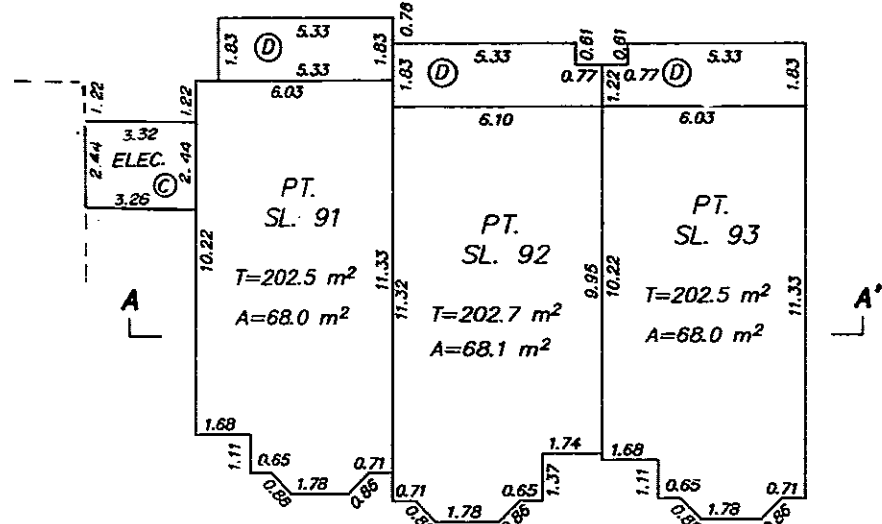

MAIN FLOOR

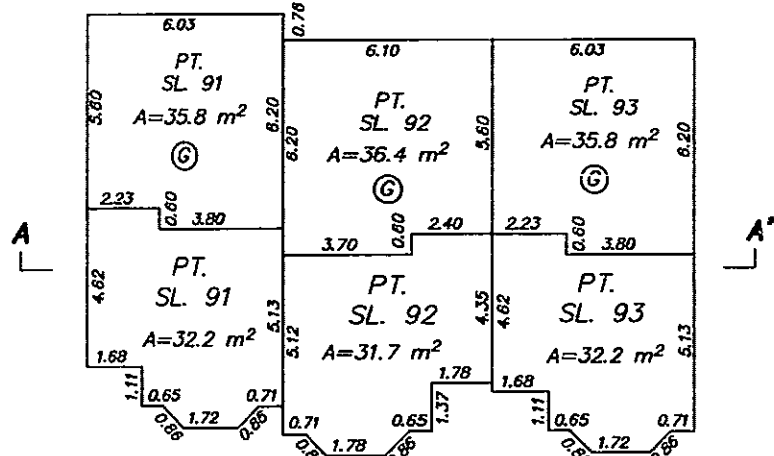

LOWER FLOOR

UPPER FLOOR	PT. SL. 91	PT. SL. 92	PT. SL. 93
MAIN FLOOR	PT. SL. 91	PT. SL. 92	PT. SL. 93
LOWER FLOOR	PT. SL. 91	PT. SL. 92	PT. SL. 93


SECTION A-A'

JULY 21, 1993
FILE: 92-1756


FLOOR PLANS AND SECTIONS

STRATA PLAN LMS 970


0 5 10 15
SCALE 1:200 DISTANCES ARE METRIC

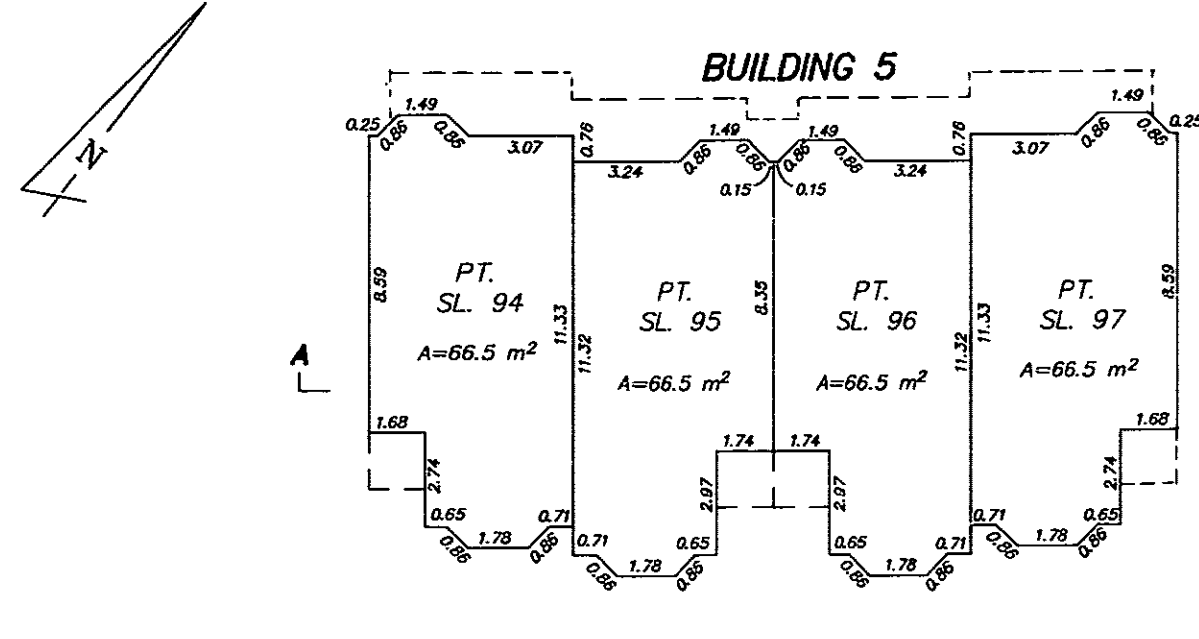

UPPER FLOOR

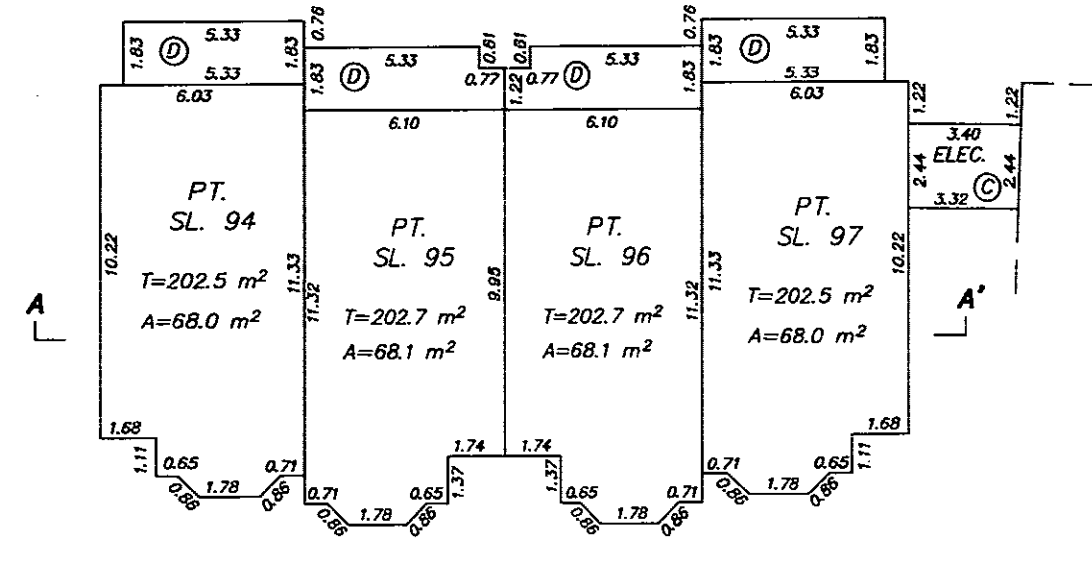

MAIN FLOOR

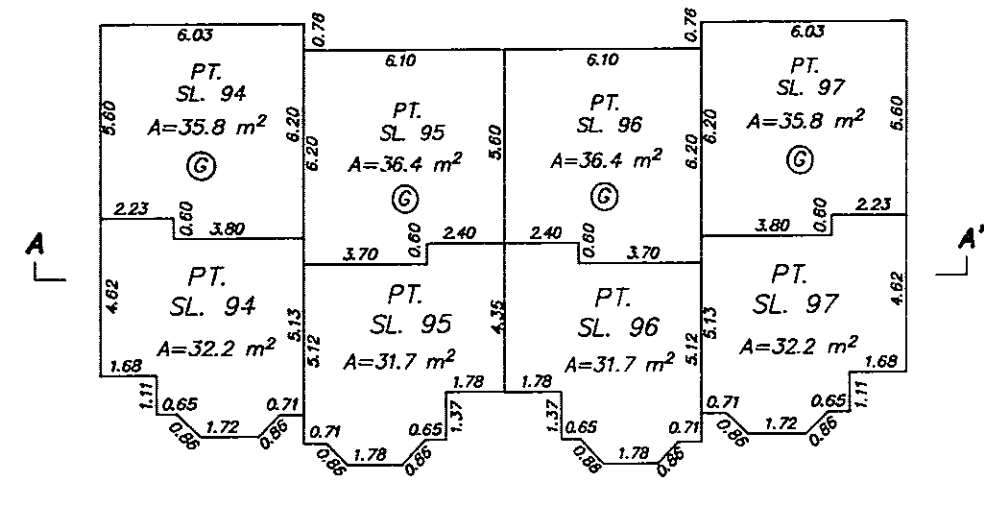

LOWER FLOOR

UPPER FLOOR	PT. SL. 94	PT. SL. 95	PT. SL. 96	PT. SL. 97
MAIN FLOOR	PT. SL. 94	PT. SL. 95	PT. SL. 96	PT. SL. 97
LOWER FLOOR	PT. SL. 94	PT. SL. 95	PT. SL. 96	PT. SL. 97




SECTION A-A'

JULY 21, 1993
FILE: 92-1756

FLOOR PLANS AND SECTIONS

STRATA PLAN LMS 970

0 5 10 15
SCALE 1:200 DISTANCES ARE METRIC

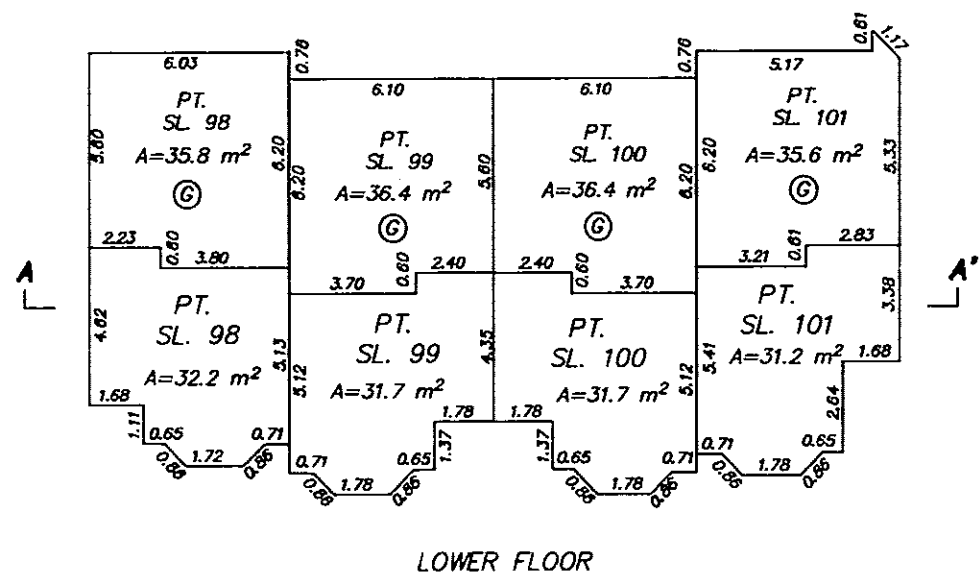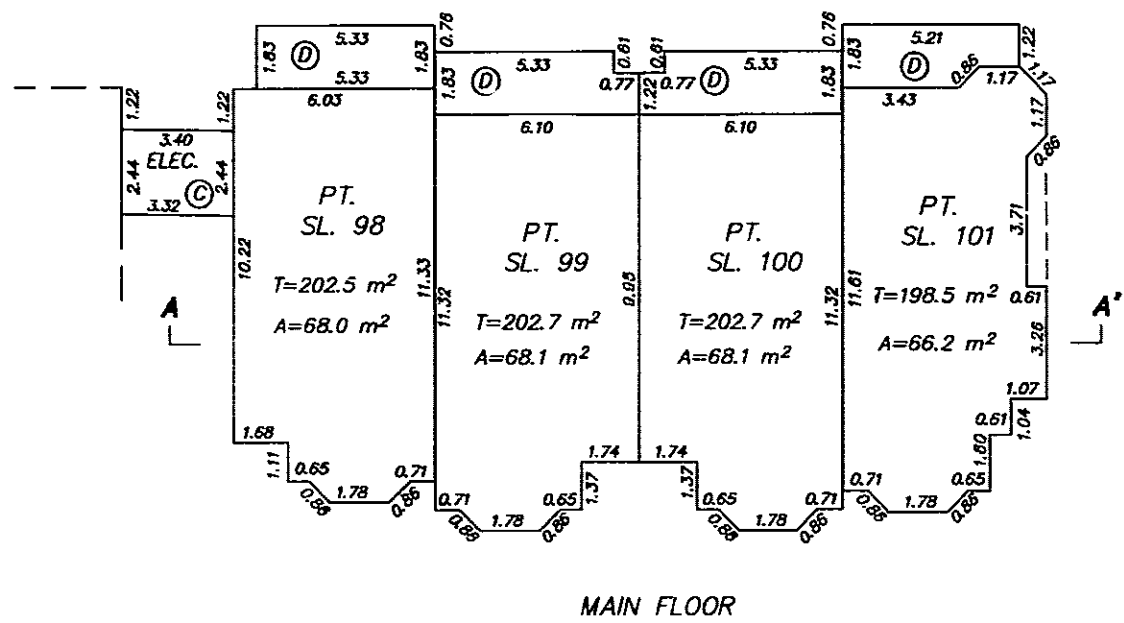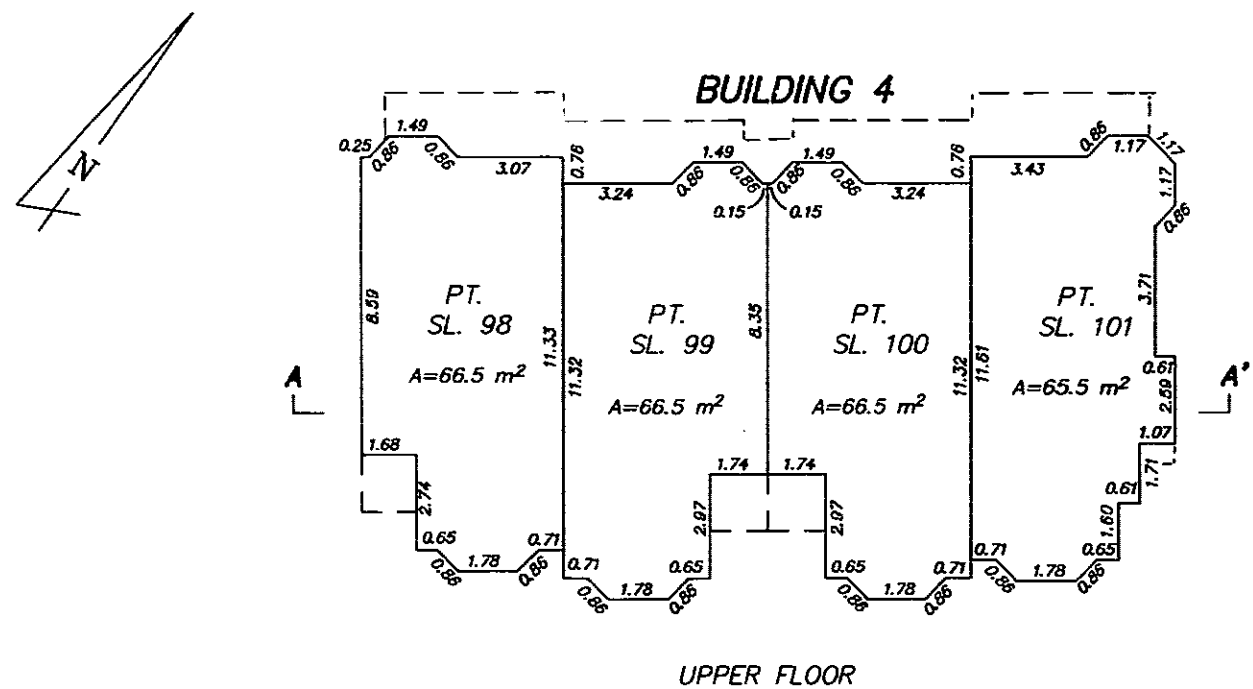

UPPER FLOOR	PT. SL. 98	PT. SL. 99	PT. SL. 100	PT. SL. 101
MAIN FLOOR	PT. SL. 98	PT. SL. 99	PT. SL. 100	PT. SL. 101
LOWER FLOOR	PT. SL. 98	PT. SL. 99	PT. SL. 100	PT. SL. 101




SECTION A-A'

JULY 21, 1993
FILE: 92-1756

FLOOR PLANS AND SECTIONS

STRATA PLAN LMS 970

0 5 10 15
SCALE 1:200 DISTANCES ARE METRIC

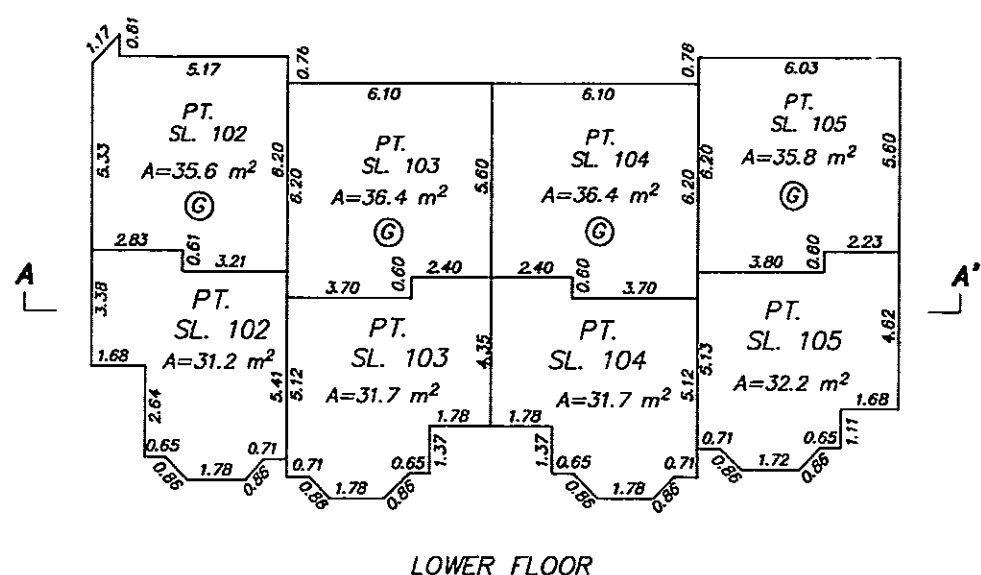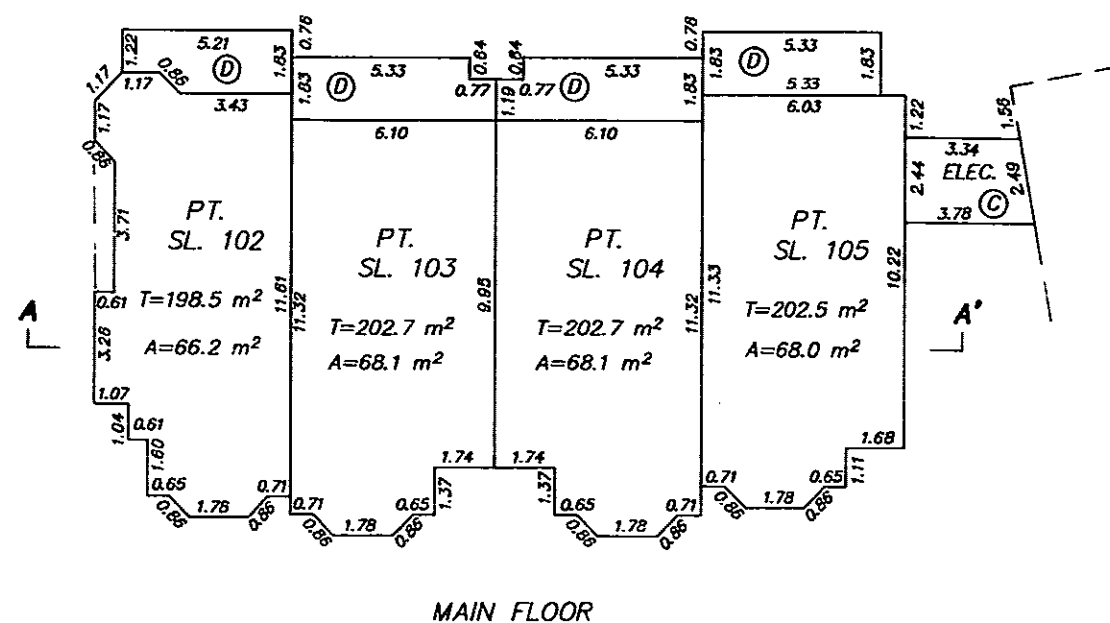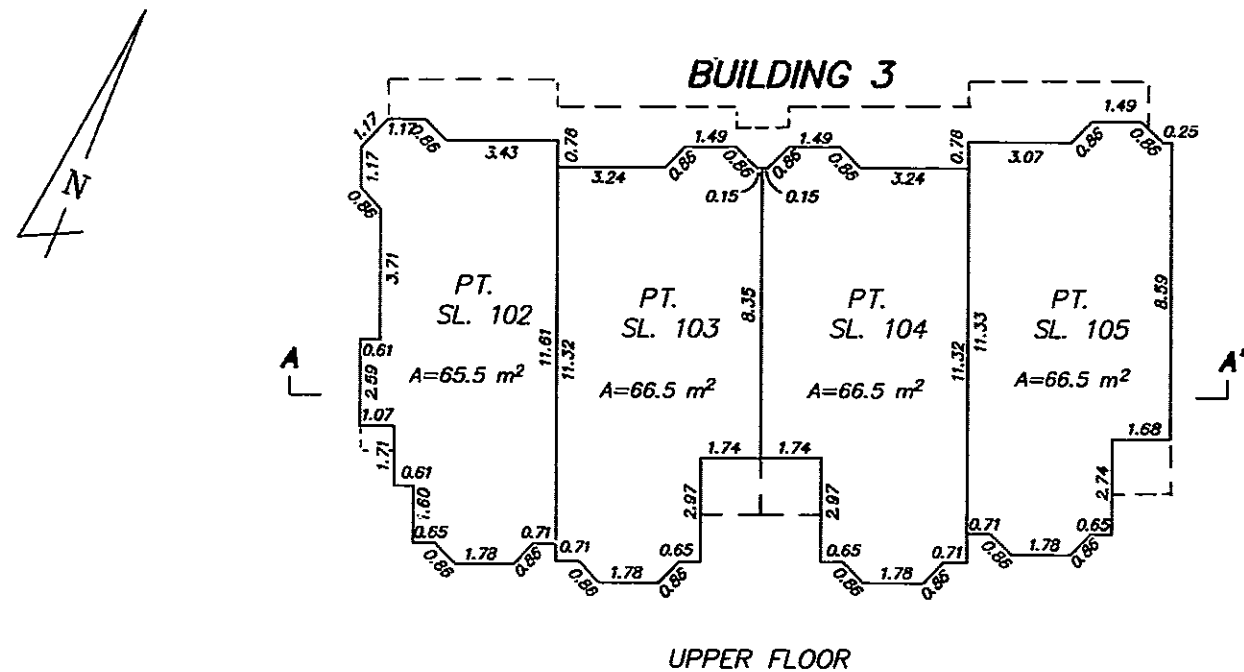

UPPER FLOOR	PT. SL. 102	PT. SL. 103	PT. SL. 104	PT. SL. 105
MAIN FLOOR	PT. SL. 102	PT. SL. 103	PT. SL. 104	PT. SL. 105
LOWER FLOOR	PT. SL. 102	PT. SL. 103	PT. SL. 104	PT. SL. 105


SECTION A-A'

JULY 21, 1993
FILE: 92-1756

FLOOR PLANS

STRATA PLAN LMS 970

0 5 10 15
SCALE 1:200 DISTANCES ARE METRIC

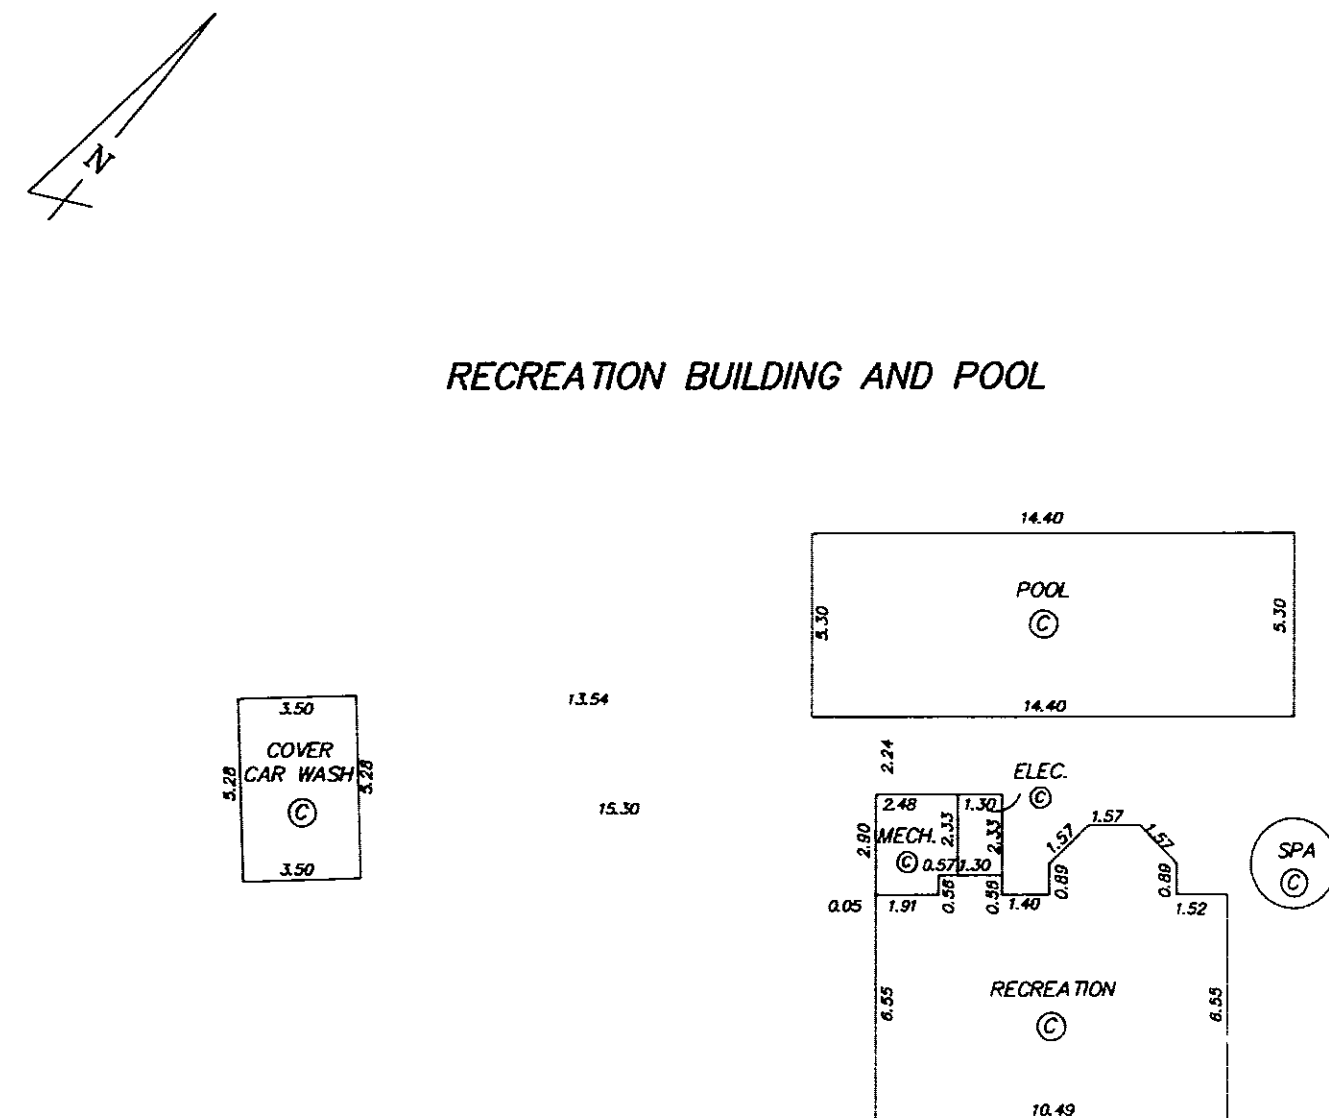

JULY 21, 1993
FILE: 92-1756

