


75-3131

APARTMENT 'J'

STRATA PLAN NO. NW 462

SCALE 1 INCH = 30 FEET

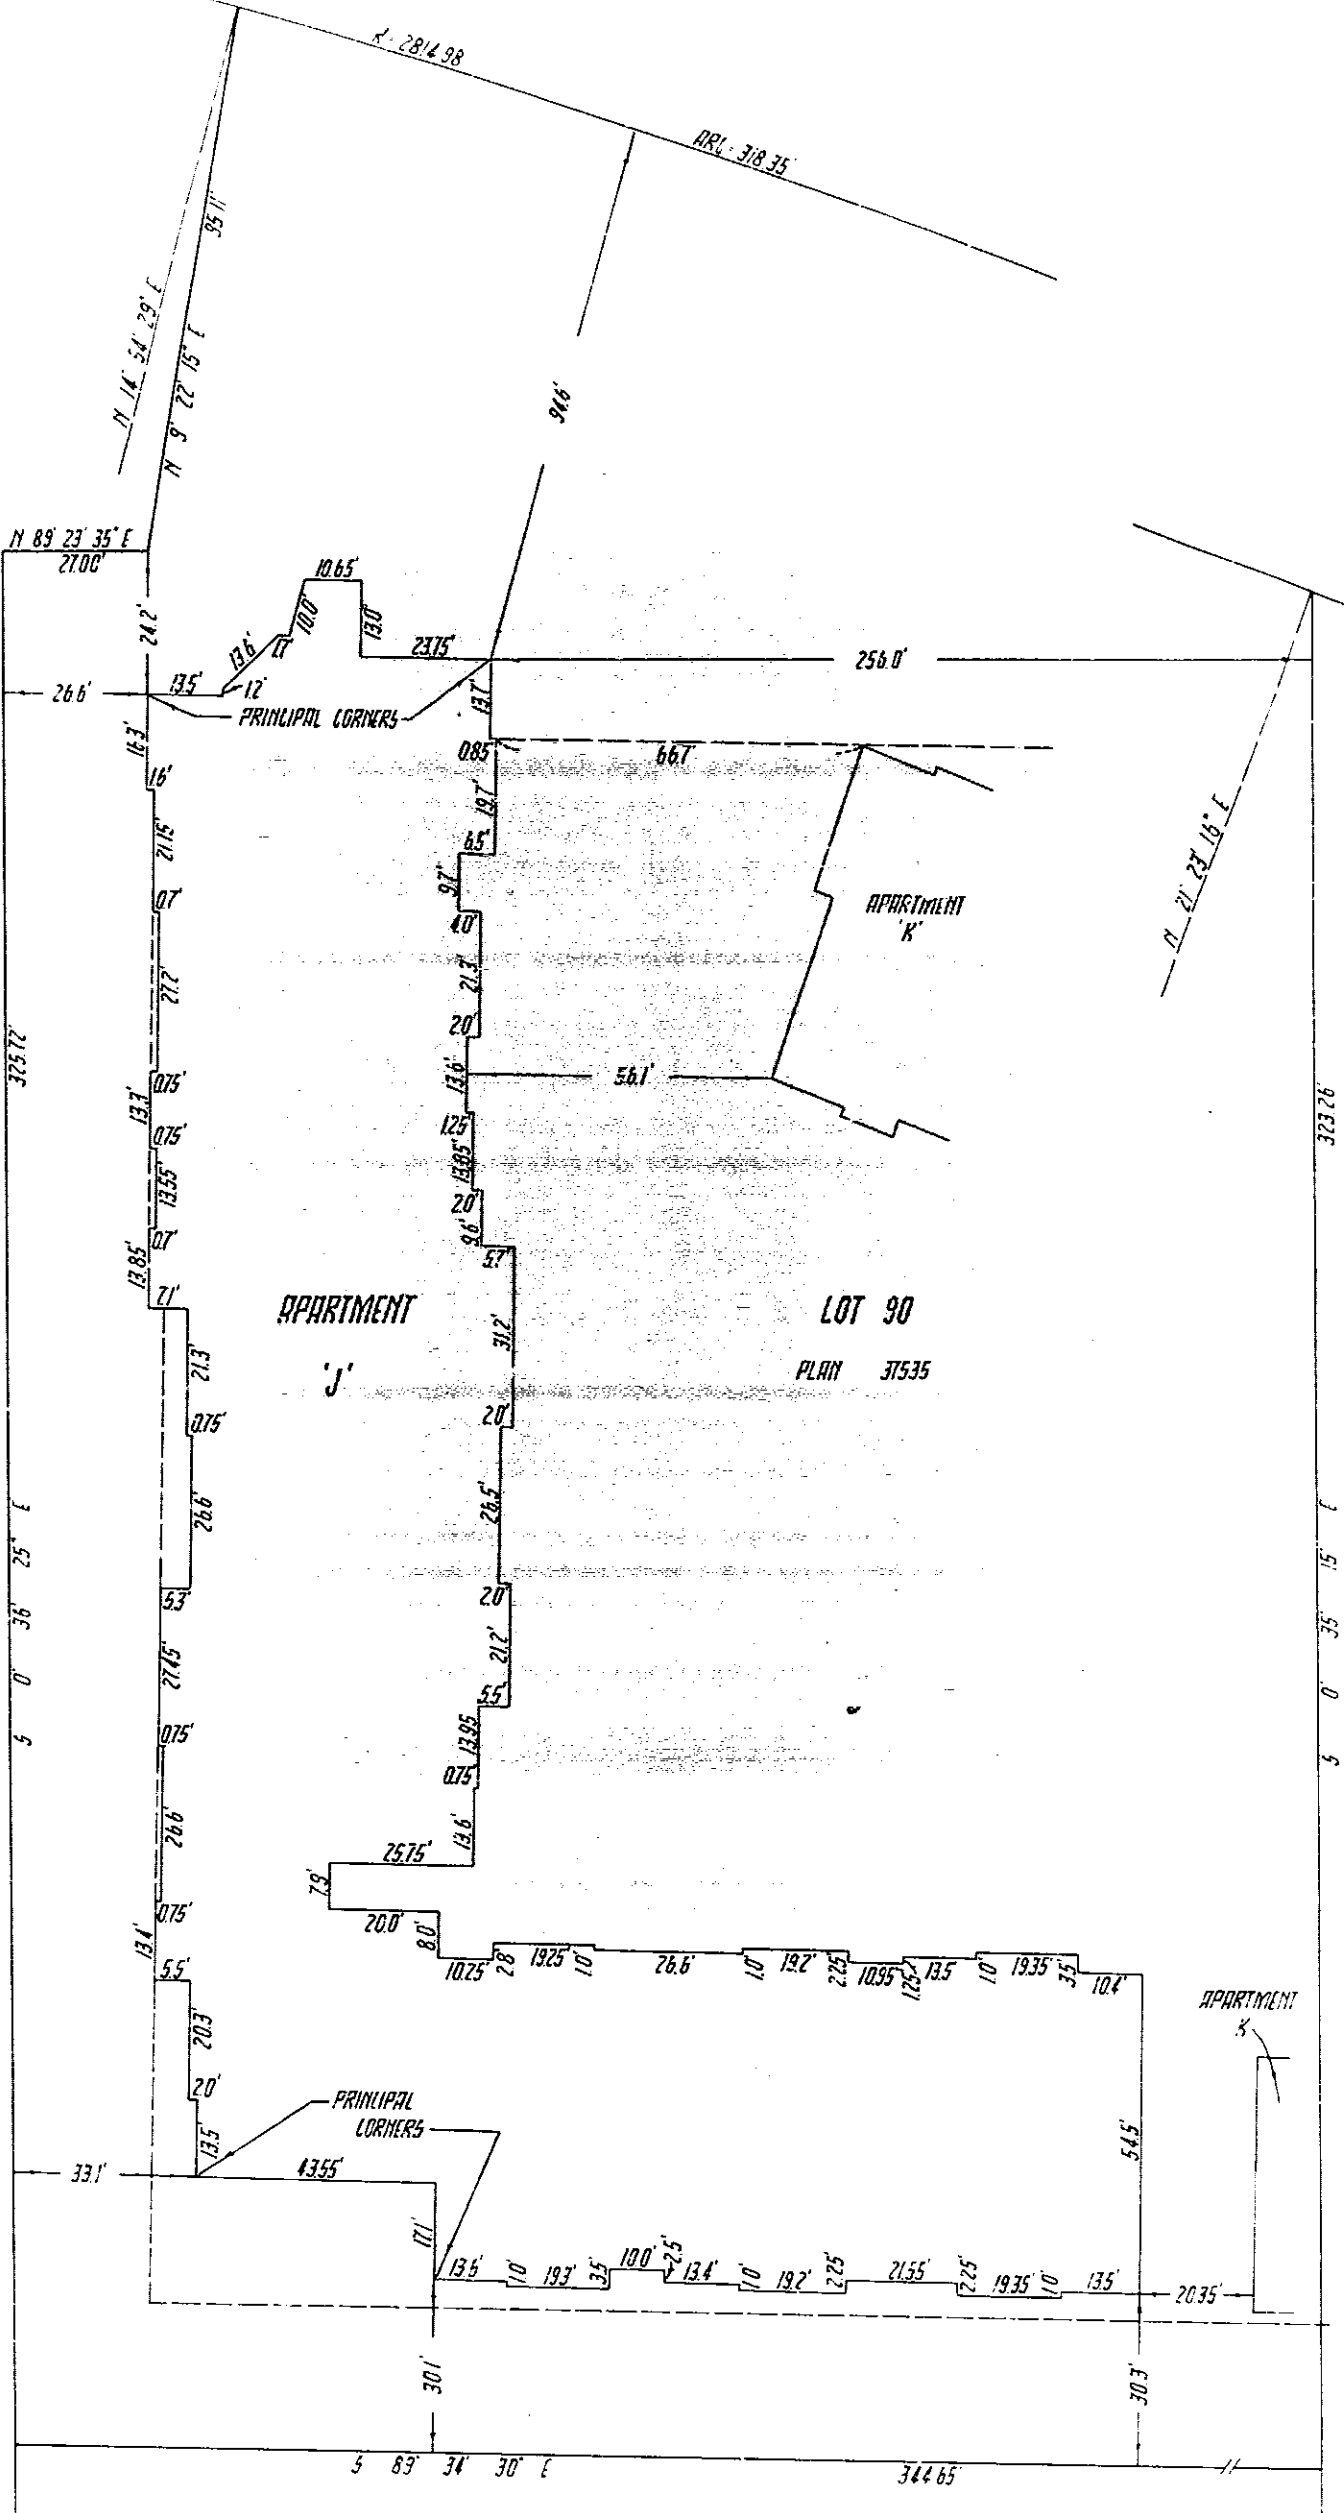


18 JUL 1975 70

APARTMENT 'K'

STRATA PLAN NO. NW 462

SCALE 1 INCH = 30 FEET

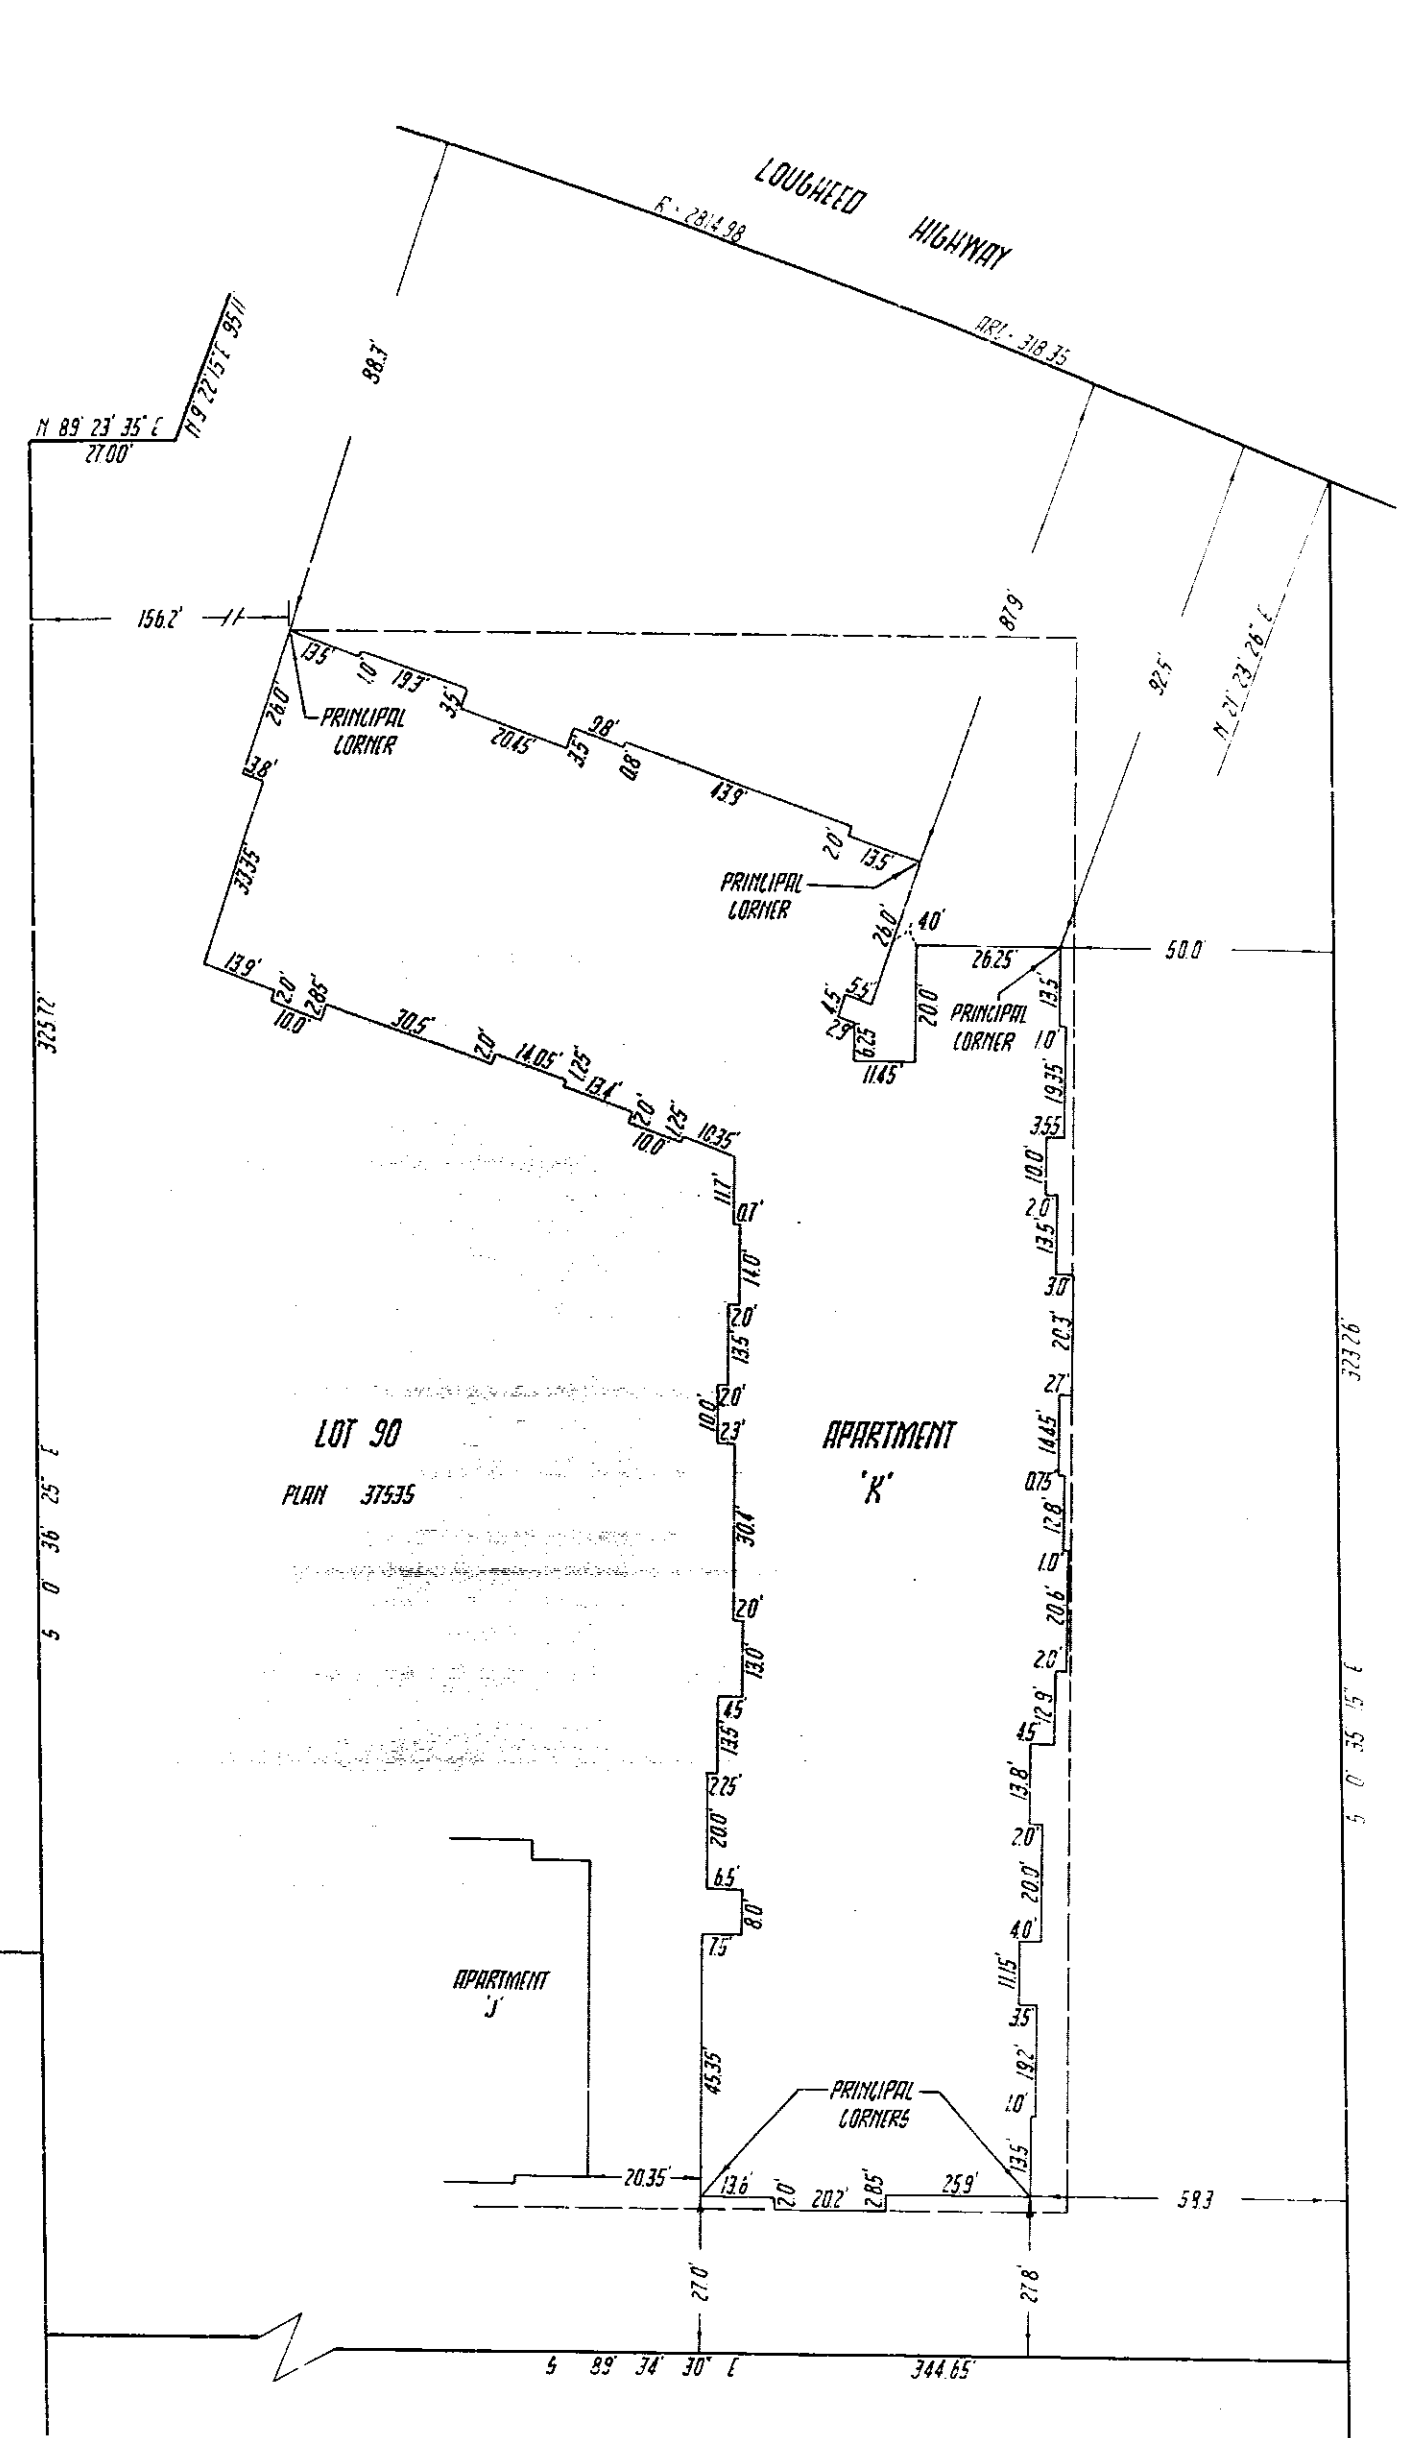

18 JUL 1975 70

SCHEDULES
STRATA TITLES ACT

STRATA PLAN NO. NW 462

LOT	SHEET NO.	FORM 1	FORM 2	FORM 3
		SCHEDULE OF UNIT ENTITLEMENT	SCHEDULE OF INTEREST UPON DESTRUCTION	SCHEDULE OF VOTING RIGHTS
1	8, 10, 11, 14	8013	8127	
2	8, 10, 14	9409	9974	
3	11, 14	6254	6280	
4	10, 14	8412	8127	
5	11, 14	6165	6280	
6	10, 14	8720	8127	
7	11, 14	6272	6280	
8	10, 14	8085	8127	
9	11, 14	6200	6280	
10	11, 15	6680	6280	
11	10, 15	8339	8127	
12	11, 15	6300	6280	
13	10, 15	6372	6280	
14	11, 15	6327	6280	
15	11, 15	8085	8127	
16	10, 15	9943	9974	
17	11, 15	10061	9974	
18	10, 15	10152	9974	
19	11, 15	10152	9974	
20	10, 16	10043	9974	
21	11, 16	10188	9974	
22	9, 11, 16	8058	8127	
23	8, 11, 16	10079	9974	
24	8, 16	8176	8127	
25	9, 16	8049	8127	
26	8, 16	8112	8127	
27	9, 16	8112	8127	
28	8, 16	6218	6280	
29	9, 16	8185	8127	
30	8, 17	8303	8127	
31	9, 17	6281	6280	
32	8, 17	10097	9974	
33	8, 17	8257	8127	
34	9, 17	8212	8127	
35	8, 17	10107	9974	
36	9, 17	8067	8127	
37	8, 9, 17	10079	9974	
38	9, 17	8303	8127	
39	8, 10, 11, 18	8013	8127	
40	8, 10, 18	9409	9974	

STRATA ACT *pd*

SCHEDULES
STRATA TITLES ACT

STRATA PLAN NO. NW 462

LOT	SHEET NO.	FORM 1	FORM 2	FORM 3
		SCHEDULE OF UNIT ENTITLEMENT	SCHEDULE OF INTEREST UPON DESTRUCTION	SCHEDULE OF VOTING RIGHTS
41	11, 18	6254	6280	
42	10, 18	8412	8127	
43	11, 18	6283	6280	
44	10, 18	8720	8127	
45	11, 18	6272	6280	
46	10, 18	8085	8127	
47	11, 18	6300	6280	
48	11, 19	6680	6280	
49	10, 19	8339	8127	
50	11, 19	6300	6280	
51	10, 19	6372	6280	
52	11, 19	6327	6280	
53	11, 19	8085	8127	
54	10, 19	10025	9974	
55	11, 19	10061	9974	
56	10, 19	10152	9974	
57	11, 19	10152	9974	
58	10, 20	10043	9974	
59	11, 20	10188	9974	
60	9, 11, 20	8058	8127	
61	8, 11, 20	10079	9974	
62	8, 20	8176	8127	
63	9, 20	8158	8127	
64	8, 20	8112	8127	
65	9, 20	8112	8127	
66	8, 20	6218	6280	
67	9, 20	8185	8127	
68	8, 21	8303	8127	
69	9, 21	6281	6280	
70	8, 21	10097	9974	

STRATA ACT *pd*

SCHEDULES
STRATA TITLES ACT

STRATA PLAN NO. NW 462

LOT	SHEET NO.	FORM 1	FORM 2	FORM 3
		SCHEDULE OF UNIT ENTITLEMENT	SCHEDULE OF INTEREST UPON DESTRUCTION	SCHEDULE OF VOTING RIGHTS
71	8, 21	8257	8127	
72	9, 21	8712	8127	
73	8, 21	10107	9974	
74	9, 21	8067	8127	
75	8, 21	10079	9974	
76	9, 21	8303	8127	
77	10, 11, 22	8013	8312	
78	10, 22	9409	10159	
79	11, 22	6254	6464	
80	10, 22	8412	8312	
81	11, 22	6263	6464	
82	10, 22	8720	8312	
83	11, 22	6272	6465	
84	10, 22	8085	8312	
85	11, 22	6300	6465	
86	11, 23	6680	6465	
87	10, 23	8339	8312	
88	11, 23	6300	6465	
89	10, 23	6372	6465	
90	11, 23	6327	6465	
91	11, 23	8085	8312	
92	10, 23	10025	10159	
93	11, 23	10061	10159	
94	10, 23	10152	10159	
95	11, 23	10152	10159	
96	10, 24	10043	10159	
97	11, 24	10188	10159	
98	9, 11, 24	8058	8312	
99	8, 11, 24	10079	10159	
100	8, 24	8176	8312	

STRATA ACT *pd*

SCHEDULES

STRATA TITLES ACT.

STRATA PLAN NO. NW 462

LOT	SHEET NO	FORM 1	FORM 2	FORM 3
		SCHEDULE OF UNIT ENTITLEMENT	SCHEDULE OF INTEREST UPON DESTRUCTION	SCHEDULE OF VOTING RIGHTS
101	9 24	8158	8312	
102	8 24	8112	8312	
103	9 24	8112	8312	
104	8 24	6218	6464	
105	9 24	8185	8312	
106	8 25	8303	8312	
107	9 25	6281	6465	
108	8 25	10097	10159	
109	8 25	8257	8312	
110	9 25	8212	8312	
111	8 25	10107	10159	
112	9 25	8067	8312	
113	8 25	10079	10159	
114	9 25	8303	8312	
115	10 26	10025	10159	
116	11 26	10061	10159	
117	10 26	10152	10159	
118	11 26	10152	10159	
119	10 26	10043	10159	
120	11 26	10188	10159	
SUBTOTAL		1000000	1000000	

STATUTORY DECLARATION

- I, THE UNDERSIGNED, DO SOLEMNLY DECLARE THAT
- 1) I, THE UNDERSIGNED, AM THE DULY AUTHORIZED AGENT FOR THE OWNER/DEVELOPER.
 - 2) THE STRATA PLAN IS ENTIRELY FOR RESIDENTIAL USE.

I MAKE THIS SOLEMN DECLARATION CONSCIENTIOUSLY BELIEVING IT TO BE TRUE, AND KNOWING THAT IT IS OF THE SAME FORCE AND EFFECT AS IF MADE UNDER OATH.

DECLARED BEFORE ME AT COQUITLAM, B.C.
THIS 16TH DAY OF DECEMBER, 1975

COMMUNITY DEVELOPER

[Signature]

BANK OF BRITISH COLUMBIA

[Signature] Supervised
[Signature] Vice Pres.

CANTERBURY MORTGAGE LTD.

[Signature]

ACCEPTED AS TO FORMS 1, 2 AND 3




[Signature]
SUPERINTENDENT OF INSURANCE Dec 29 75

31 JUL 1975 JD

APARTMENTS 'J' AND 'K'
ELEVATIONS




SCALE 1" = 20' FEET

STRATA PLAN NO. NW 462

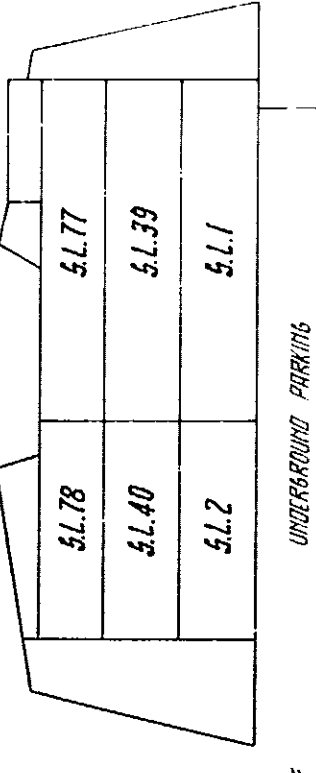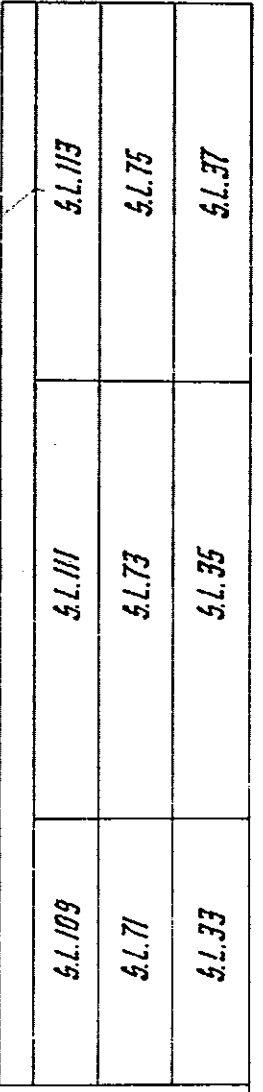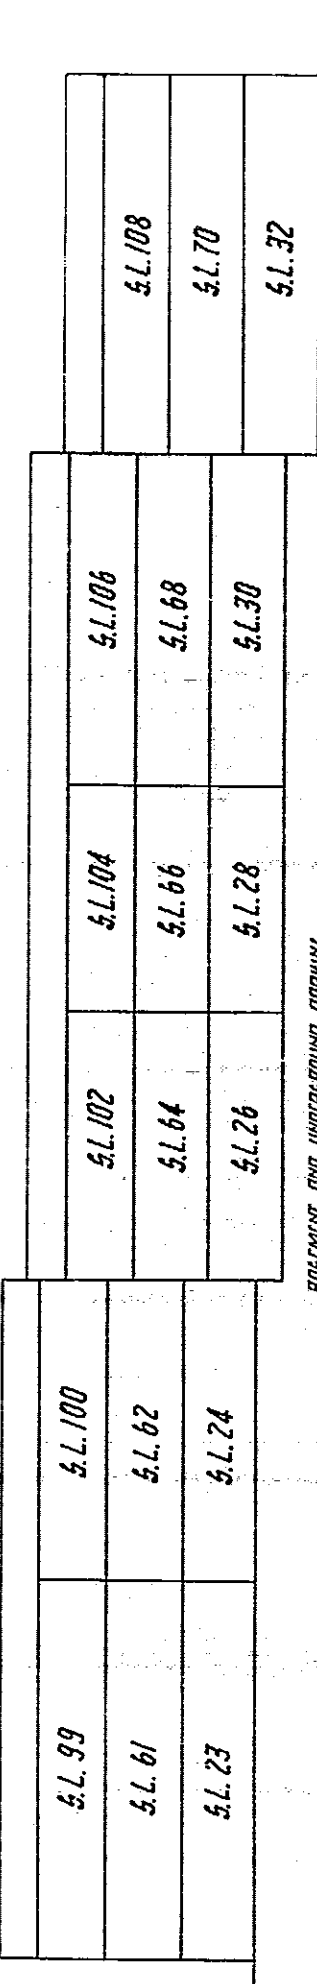


APARTMENT 'K' ELEVATIONS

STRATA PLAN NO. NW 462

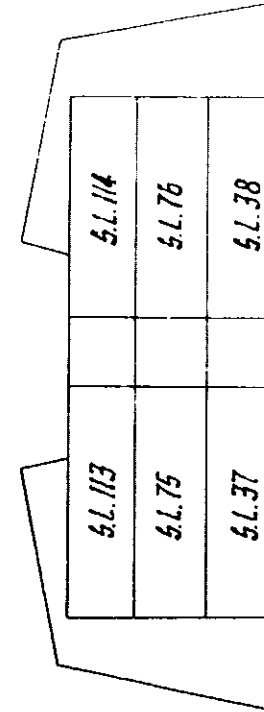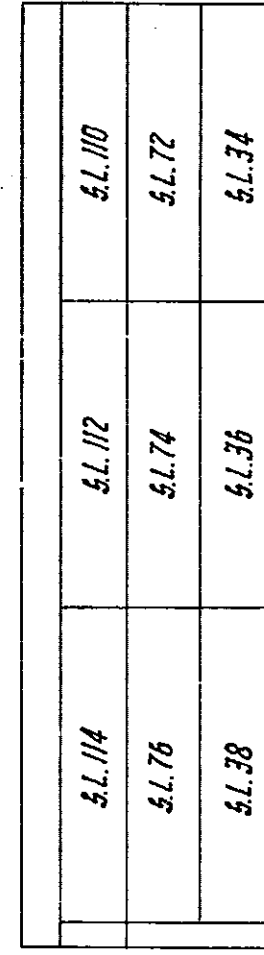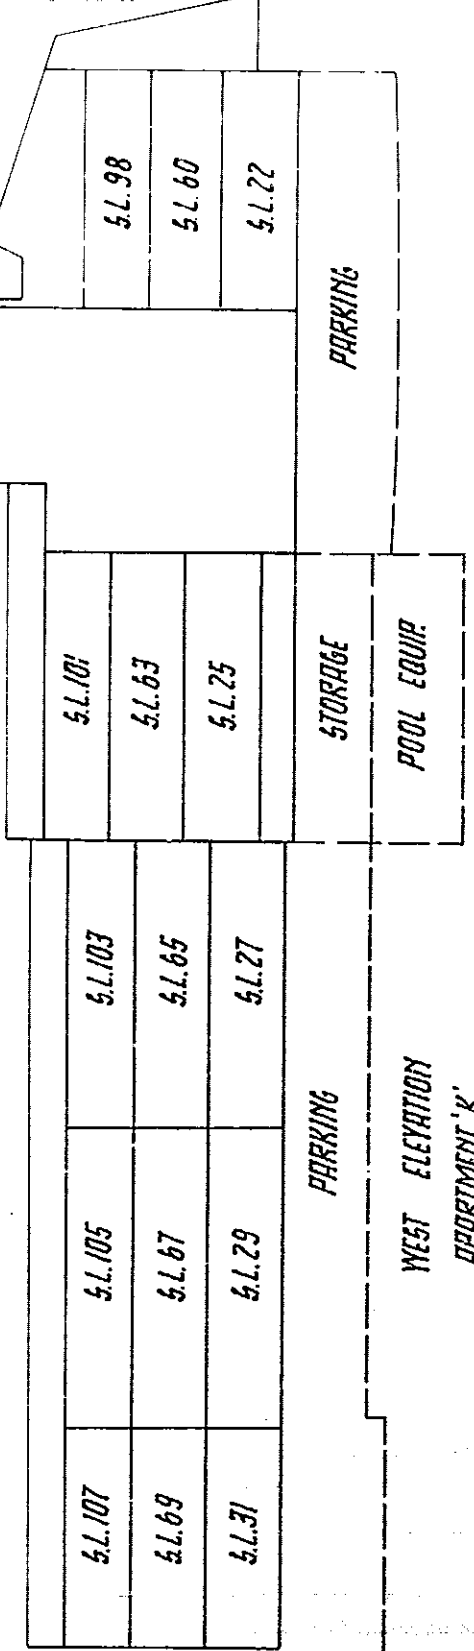

APARTMENT 'J'
ELEVATIONS

STRATA PLAN NO. A-402

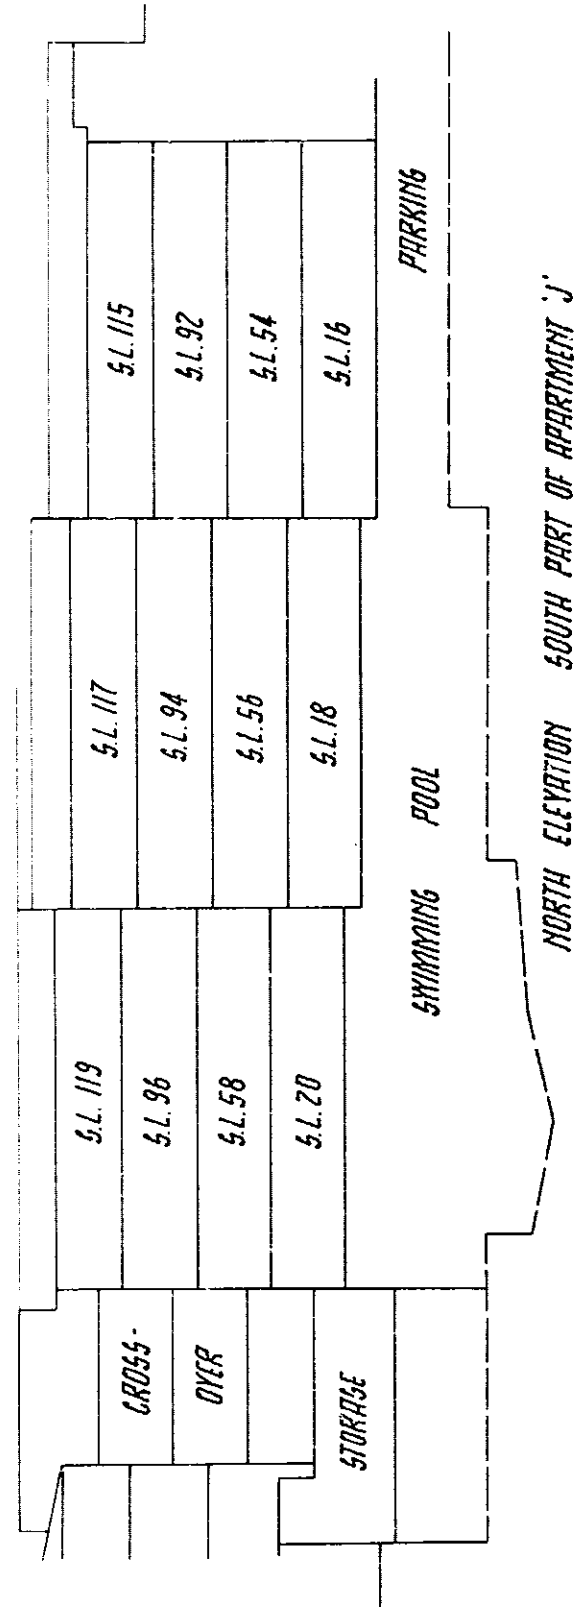

NORTH ELEVATION SOUTH PART OF APARTMENT 'J'


51.89	51.87	51.84	51.82	51.80	51.78	51.77
51.51	51.49	51.46	51.44	51.42	51.40	51.39
51.13	51.11	51.8	51.6	51.4	51.2	51.1

EAST ELEVATION APARTMENT 'J'

APARTMENTS 'J' AND 'K'
ELEVATIONS


SCALE: 1/4" = 1'-0"

STRATA PLAN NO. A-402

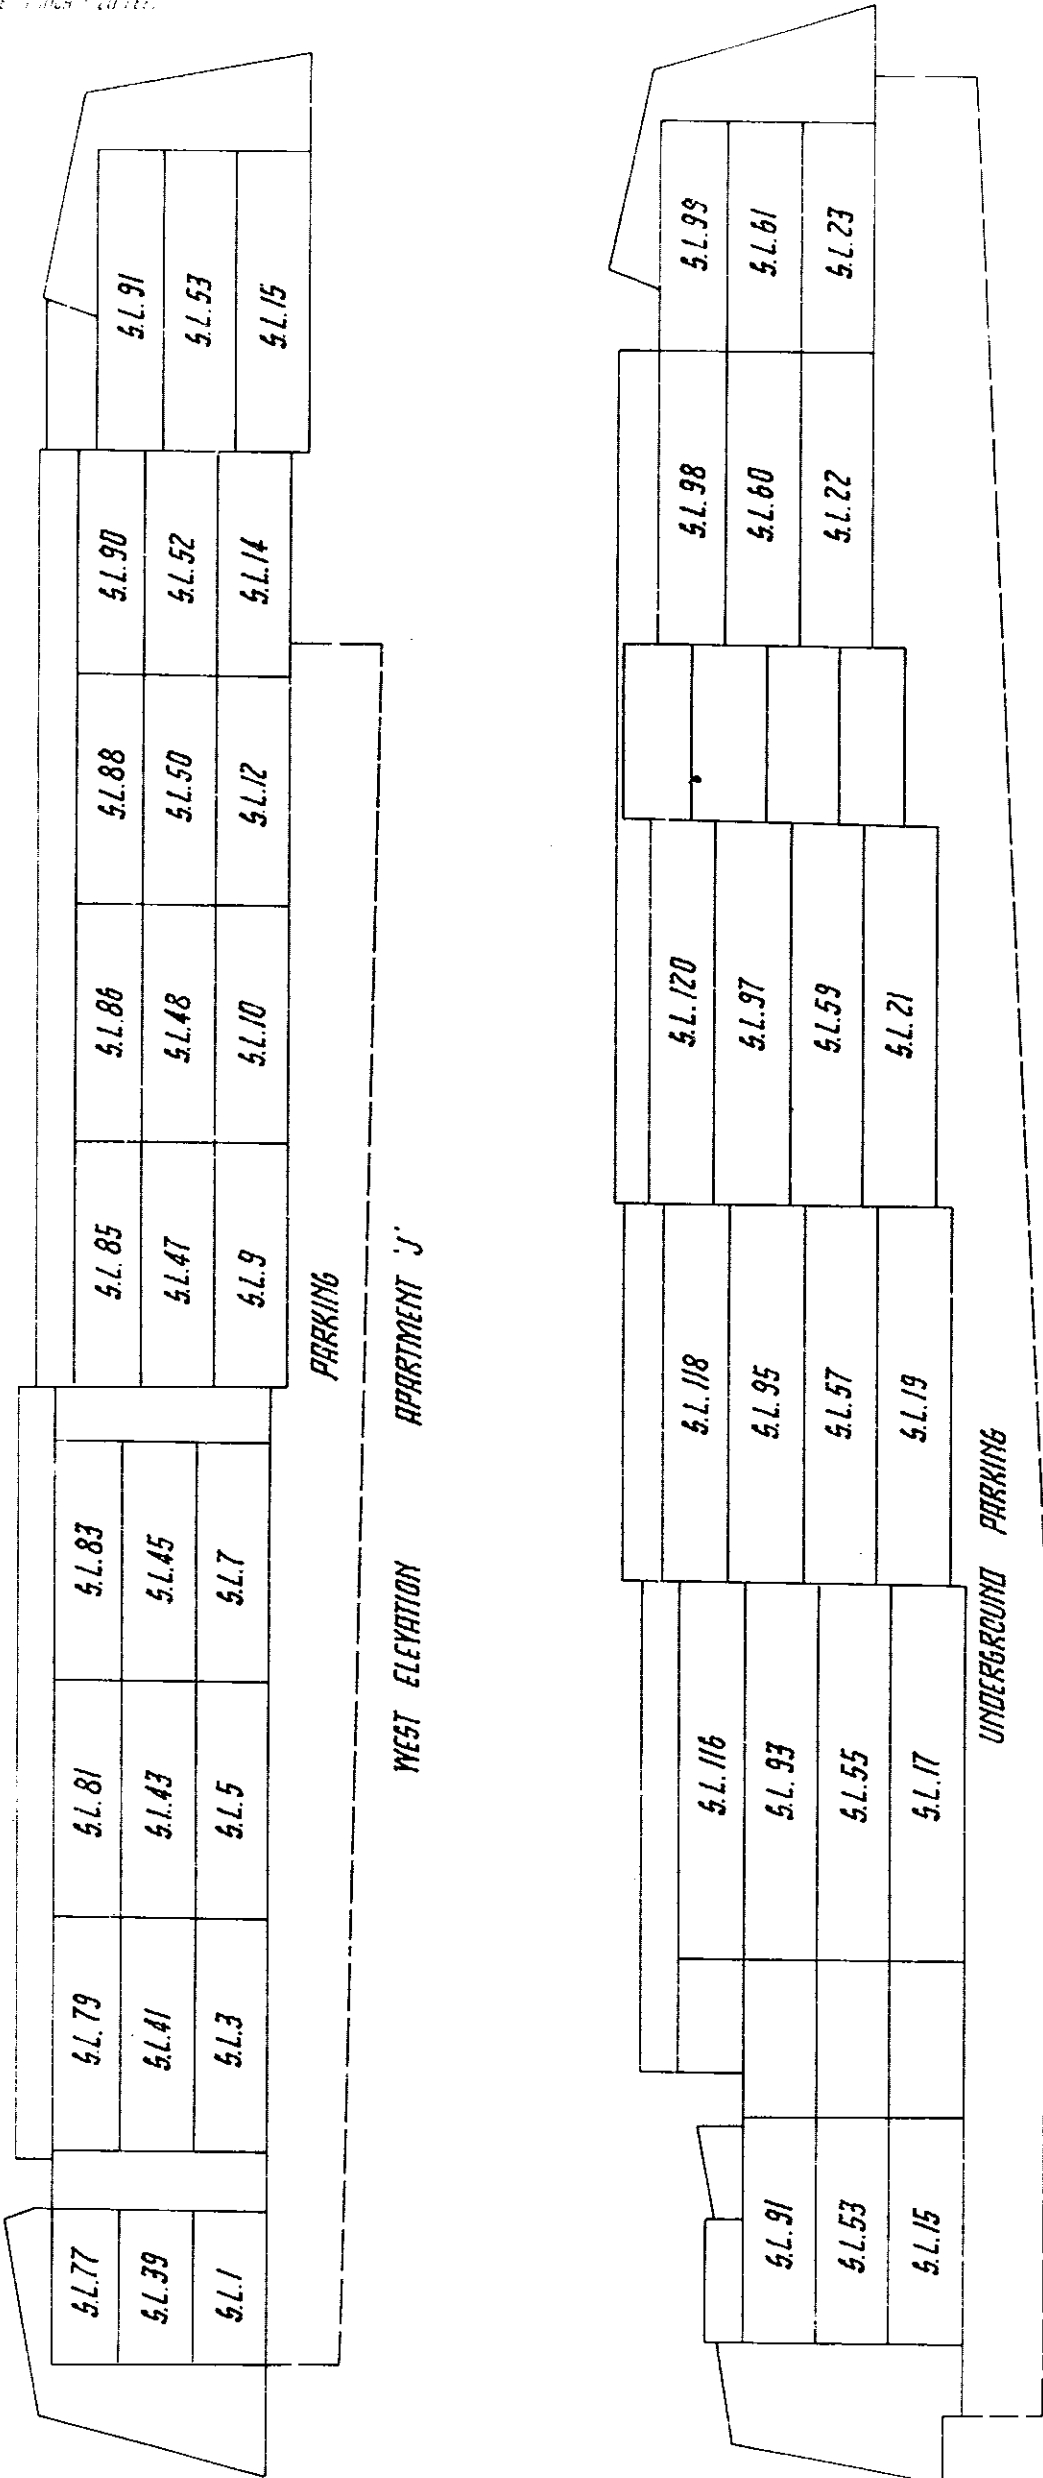


WEST ELEVATION APARTMENT 'J'

SOUTH ELEVATION APARTMENTS 'J' AND 'K'

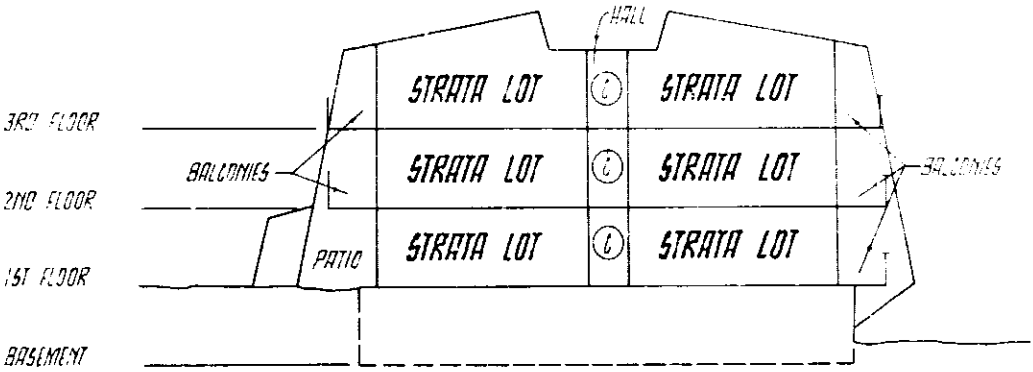

TYPICAL SECTION
SCALE: 1/4" = 1'-0"

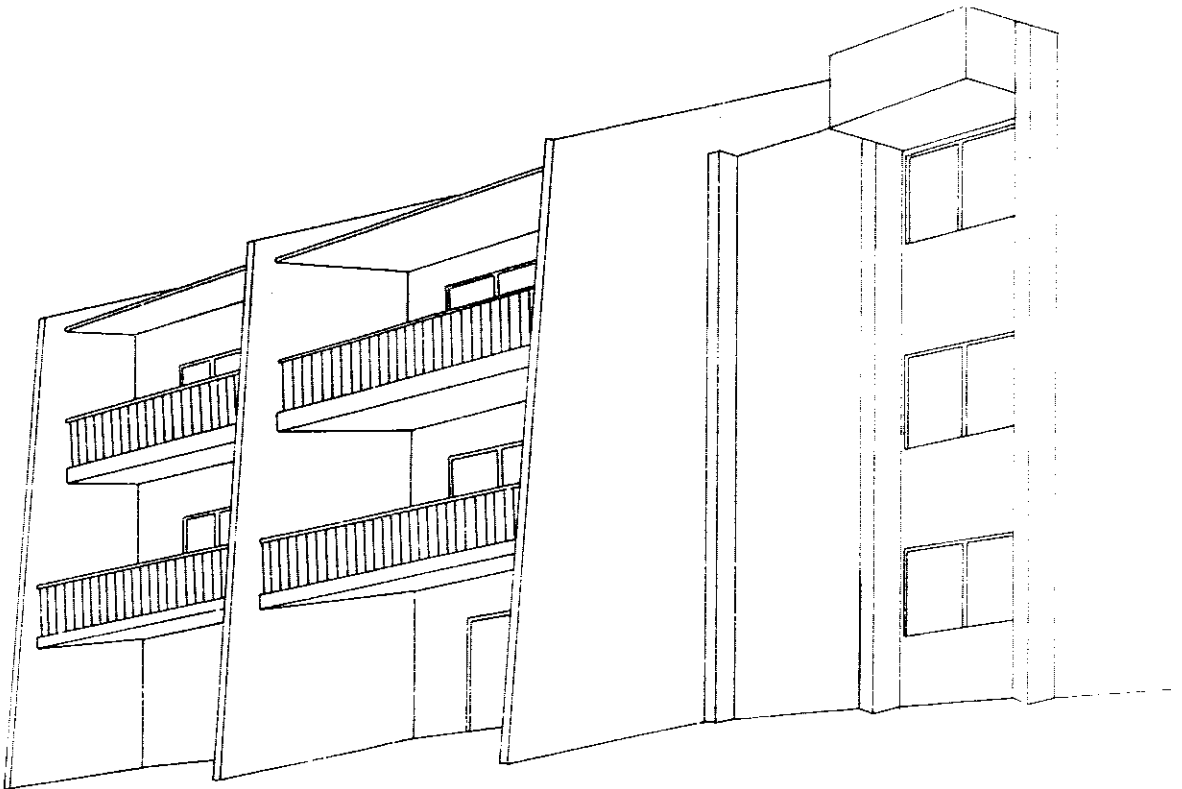


PERSPECTIVE VIEW OF TYPICAL BALCONY

BASEMENT AND PARKING LEVEL

STRATA PLAN NO. NW 462

SCALE 1 INCH = 20 FEET

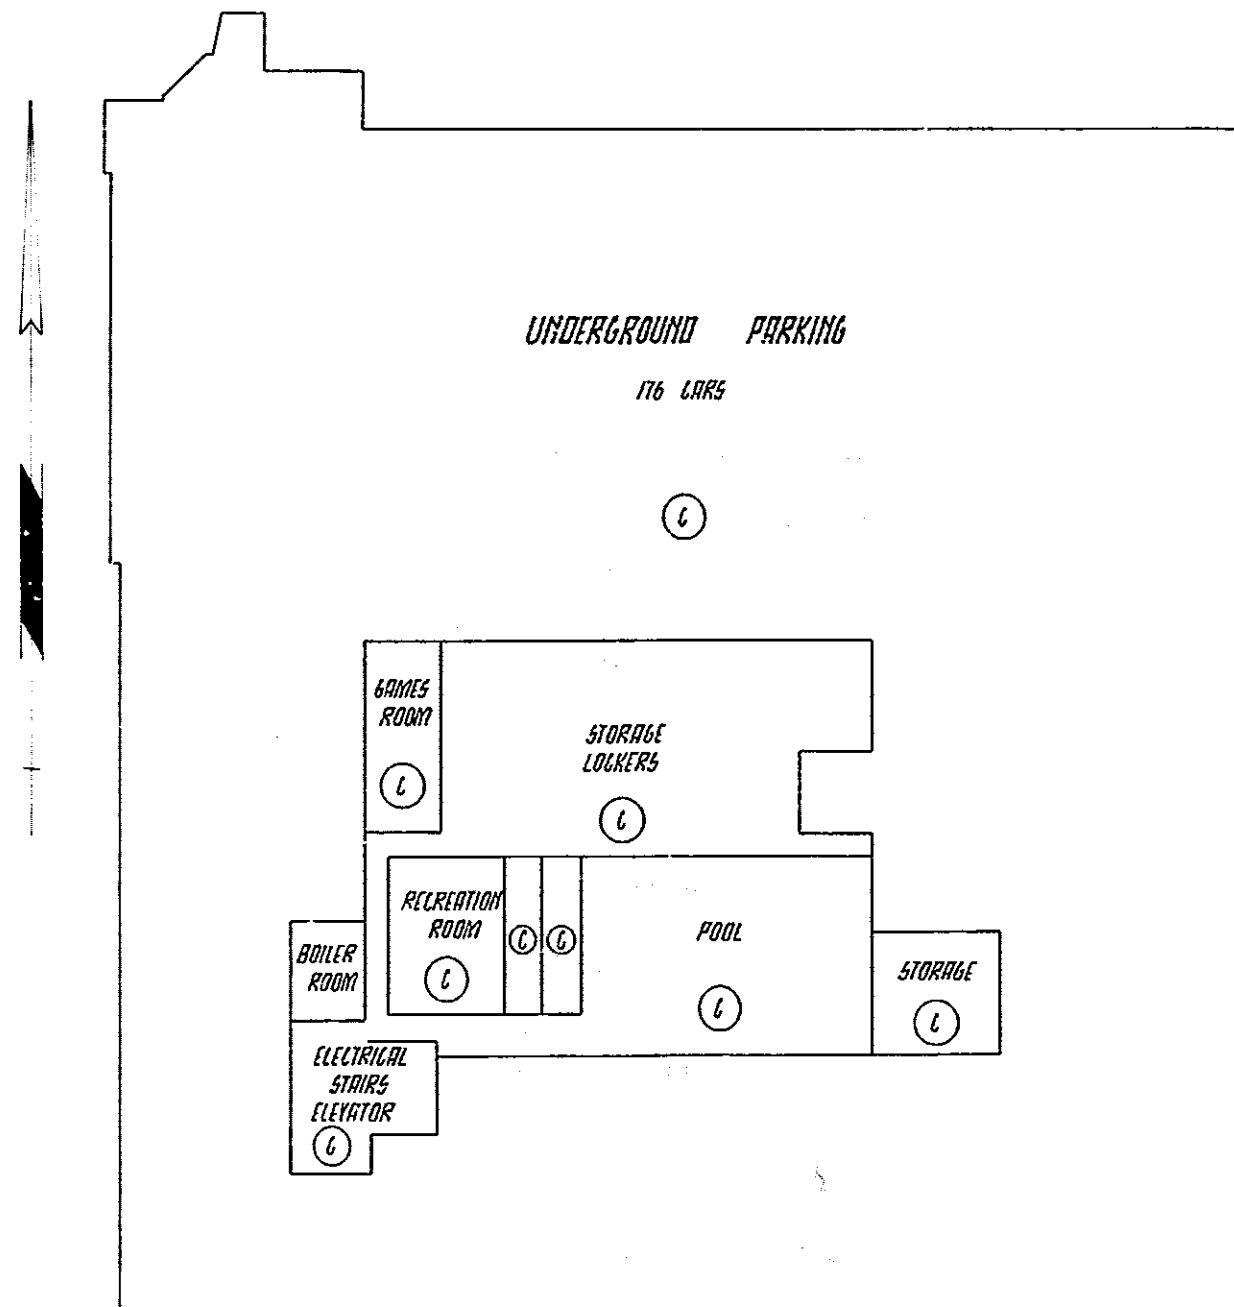


18 JULY 1975

FIRST FLOOR

STRATA PLAN NO. NW 462

STRATA LOTS 1 TO 9

SCALE 1 INCH = 20 FEET

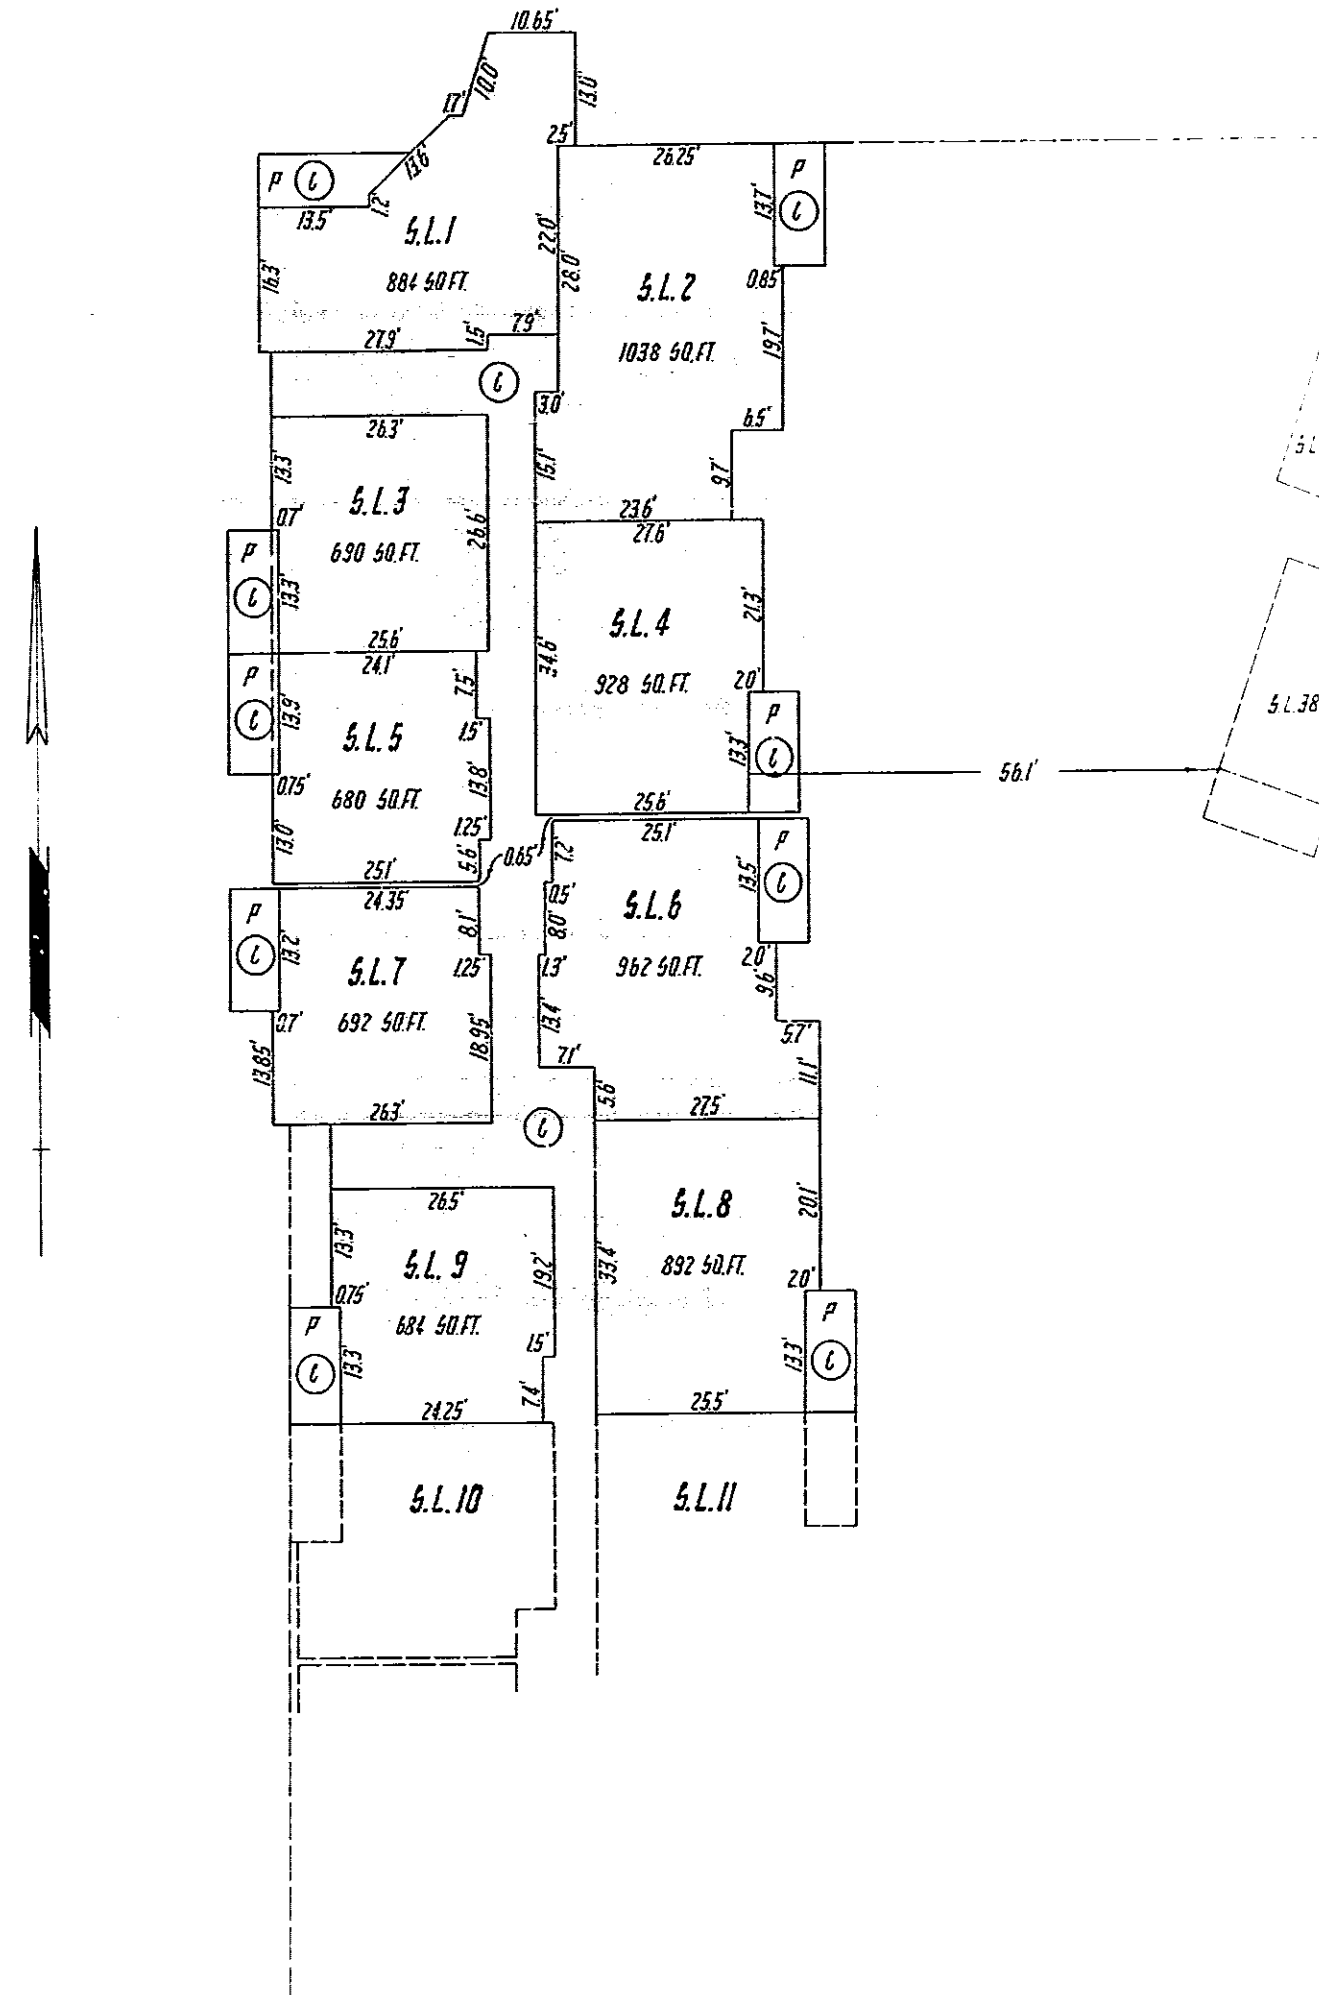


18 JULY 1975

FIRST FLOOR

STRATA PLAN NO. NW 462

STRATA LOTS 10 TO 19

SCALE 1 INCH = 20 FEET

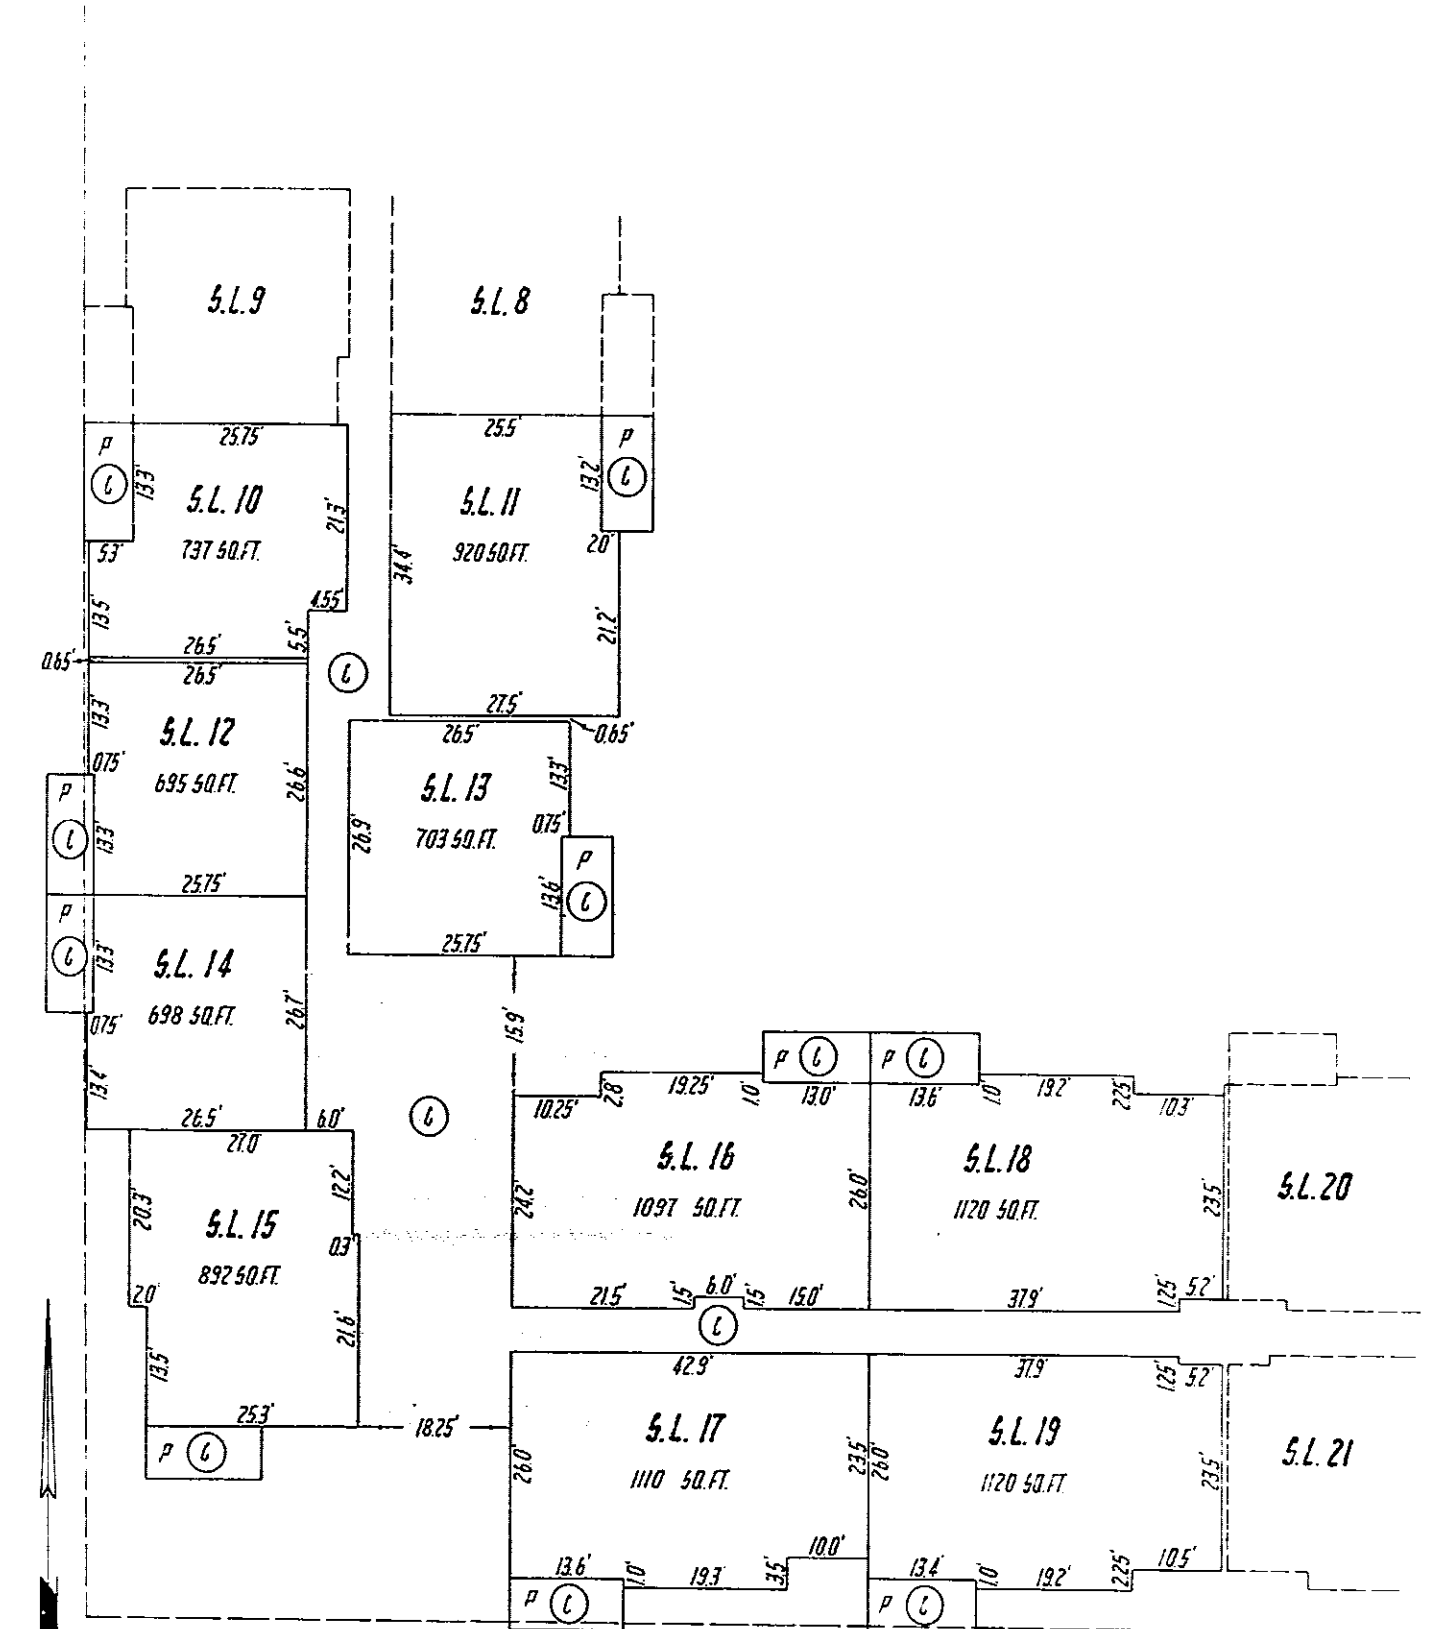


18 JULY 1975

FIRST FLOOR

STRATA PLAN NO. 110-10-10

STRATA LOTS 20 TO 23

SCALE 1"=20' (SEE)

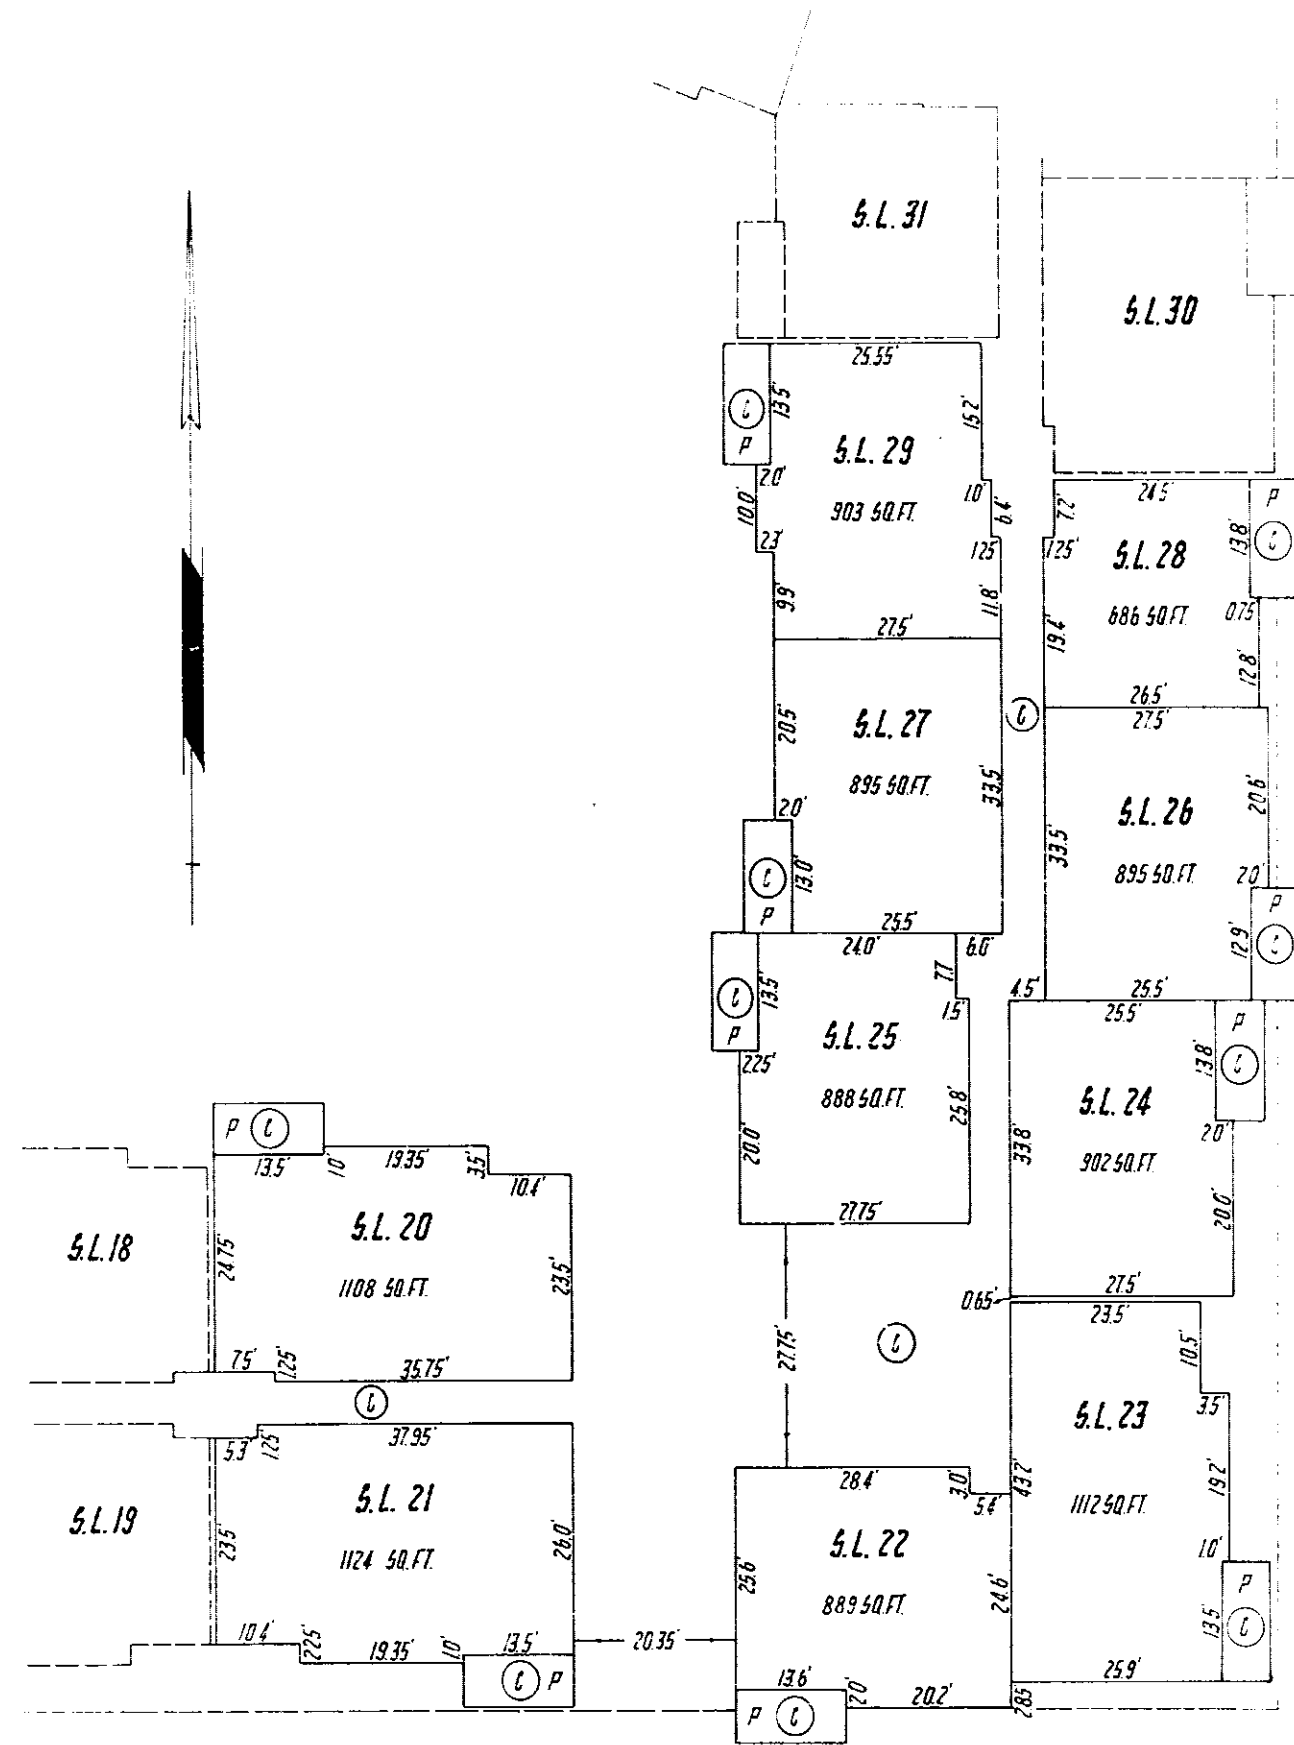


FIRST FLOOR

STRATA PLAN NO. 110-10-10

STRATA LOTS 30 TO 38

SCALE 1"=20' (SEE)

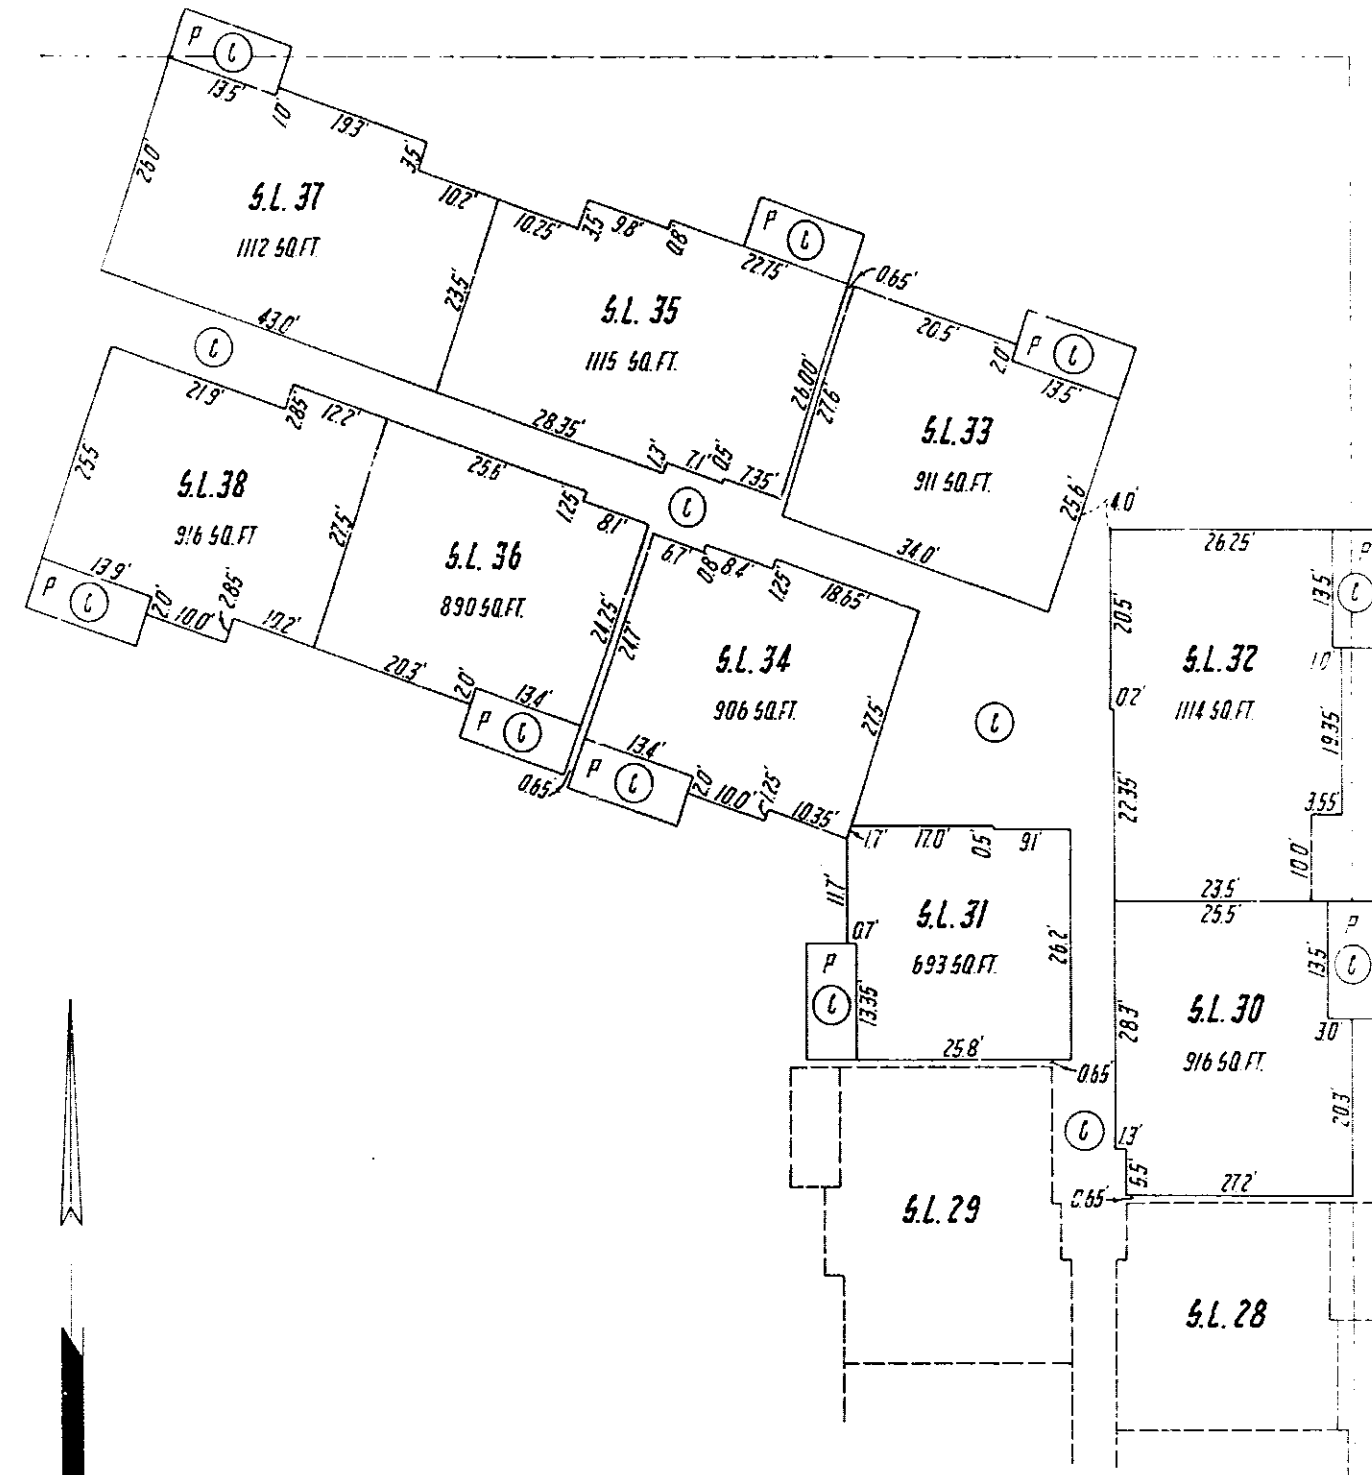


SECOND FLOOR

STRATA PLAN NO. 110-10-10

STRATA LOTS 39 TO 47

SCALE 1"=20' (SEE)

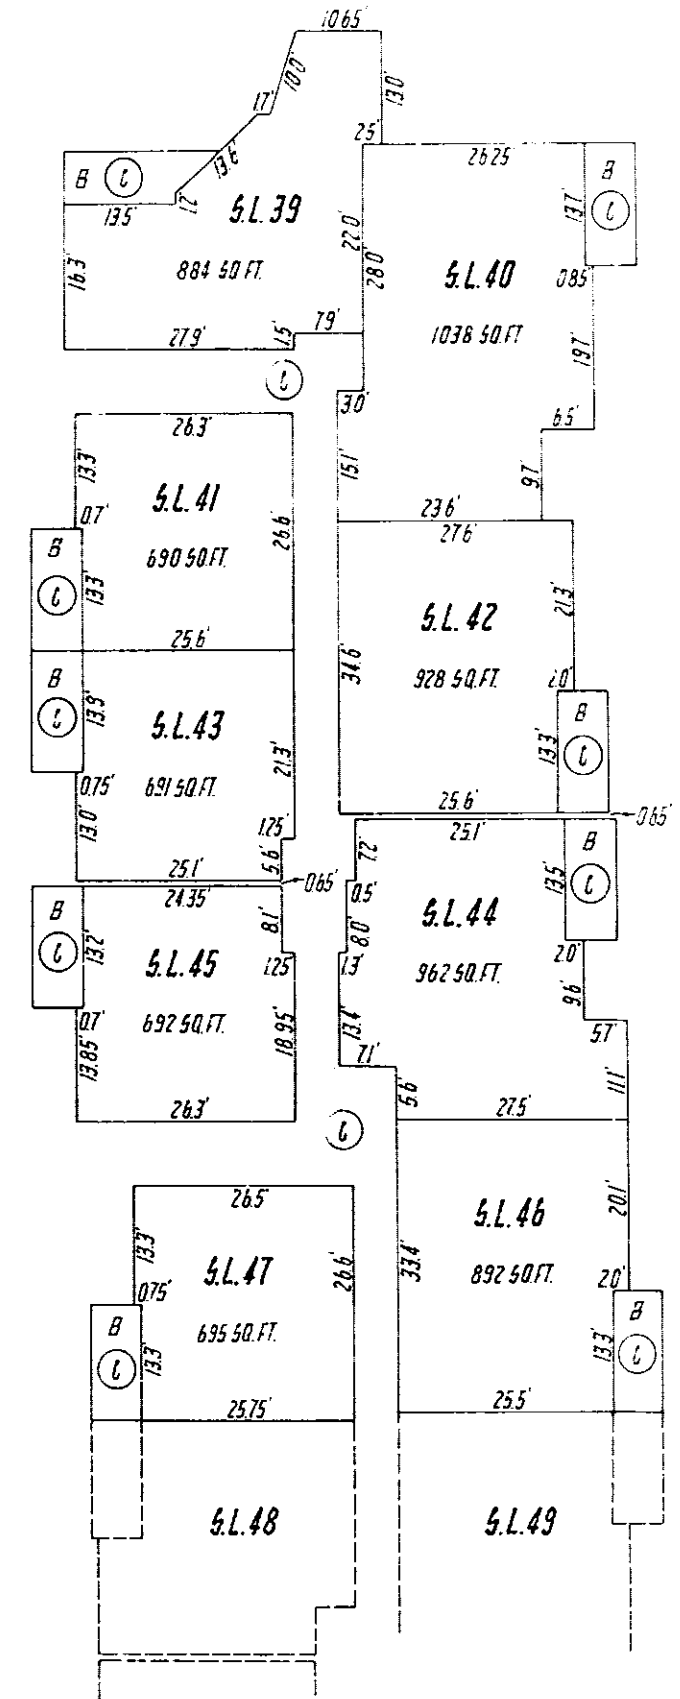


SECOND FLOOR

STRATA PLAN NO. NW402

STRATA LOTS 48 TO 57

BLANK 1 INCH 20 FEET

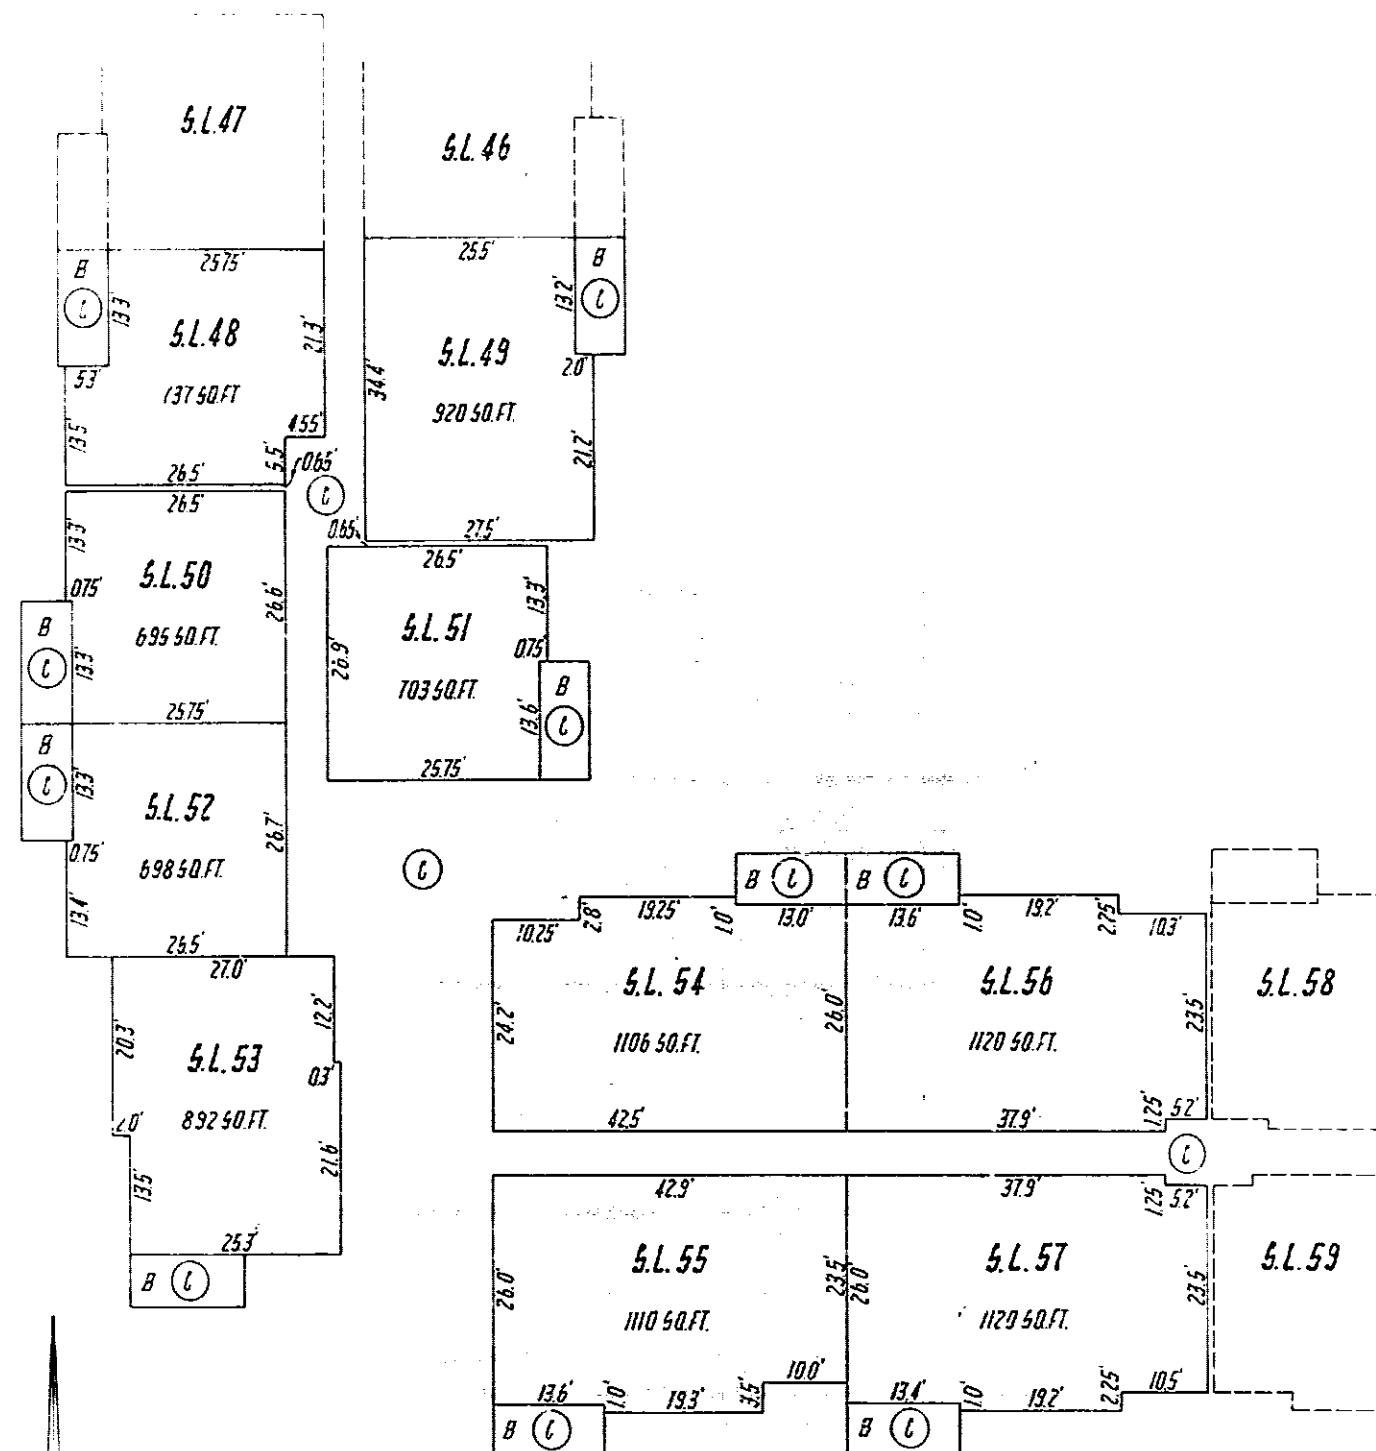


SECOND FLOOR

STRATA PLAN NO. NW 402

STRATA LOTS 58 TO 67

SCALE 104-20100

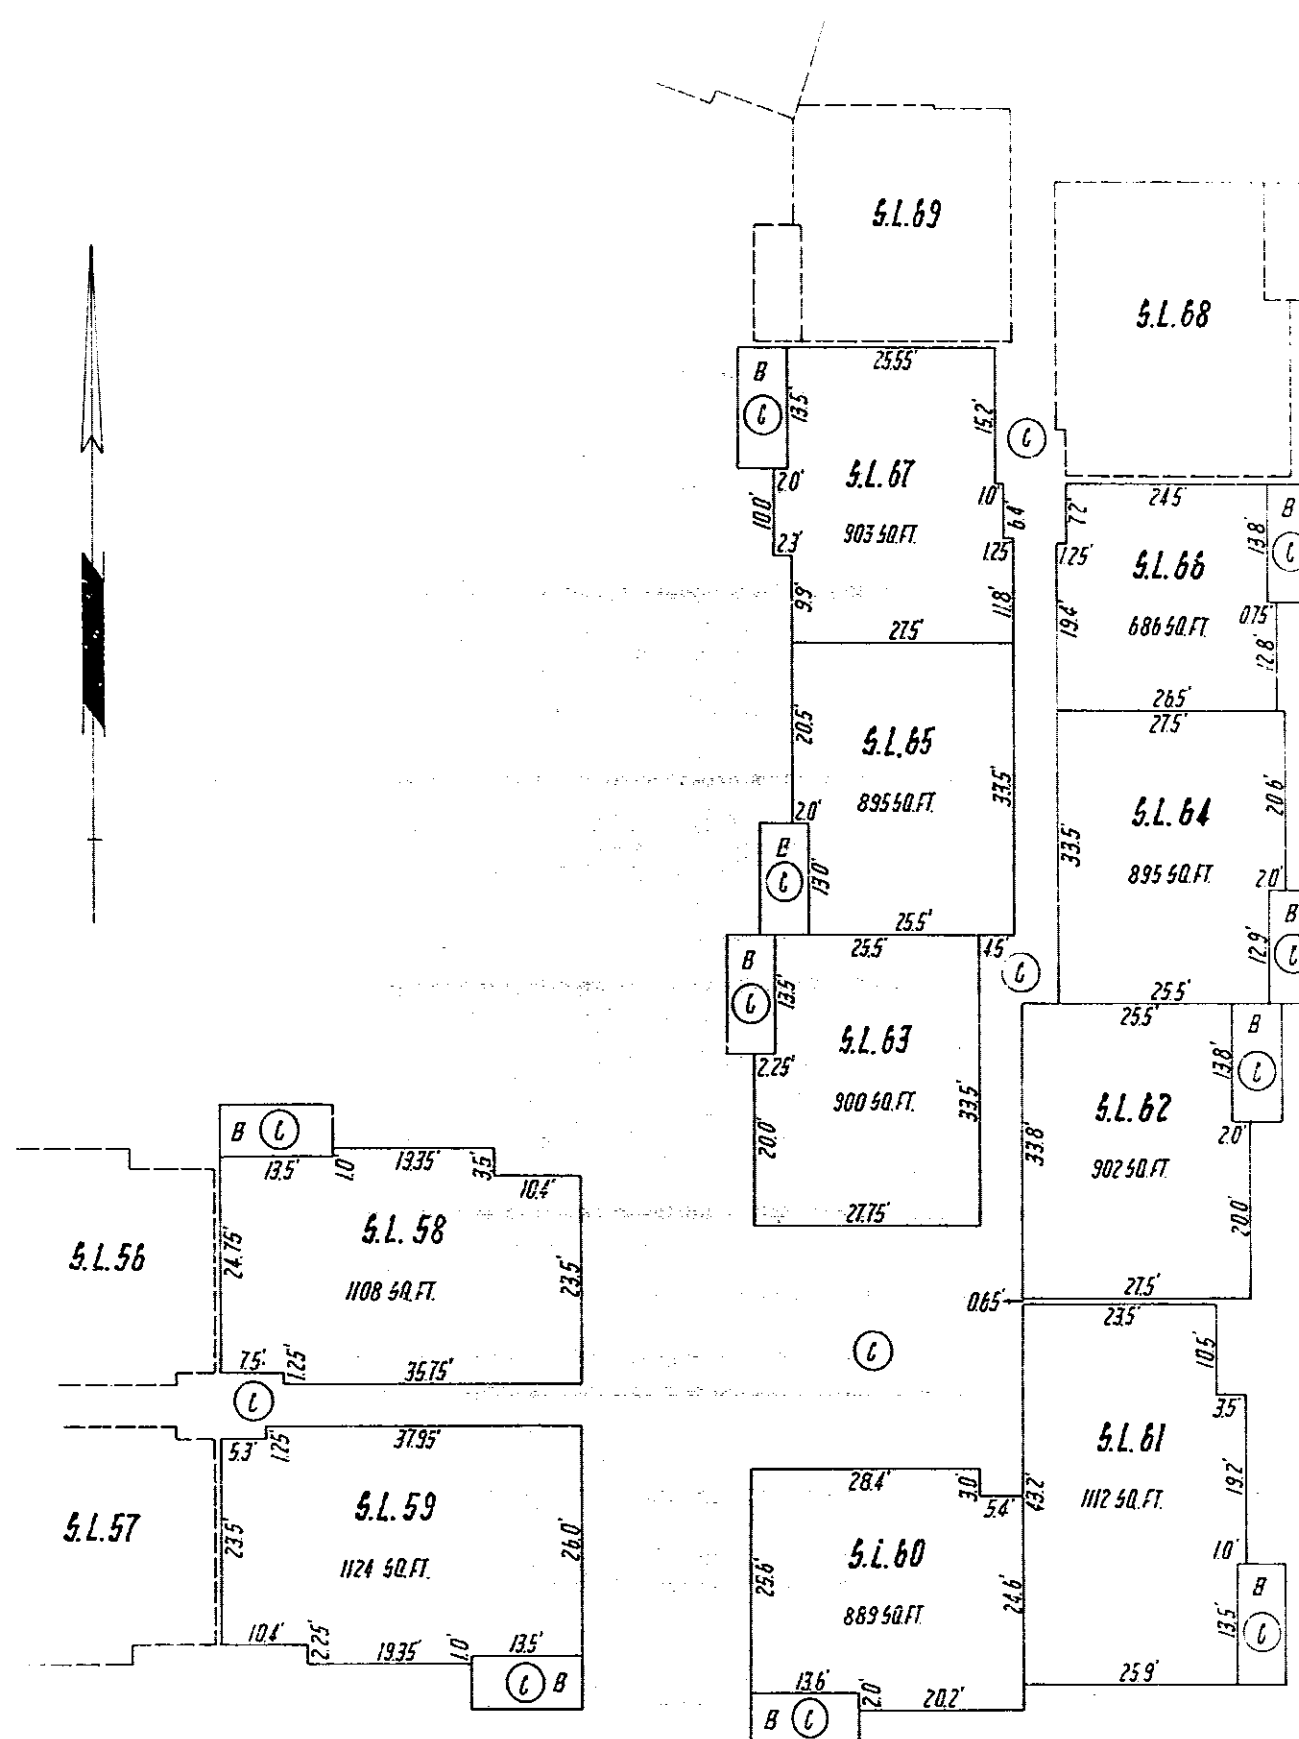


SECOND FLOOR

STRATG PLAN NO A-1

STRATA LOTS 68 TO 76

5922 N. 13th St.

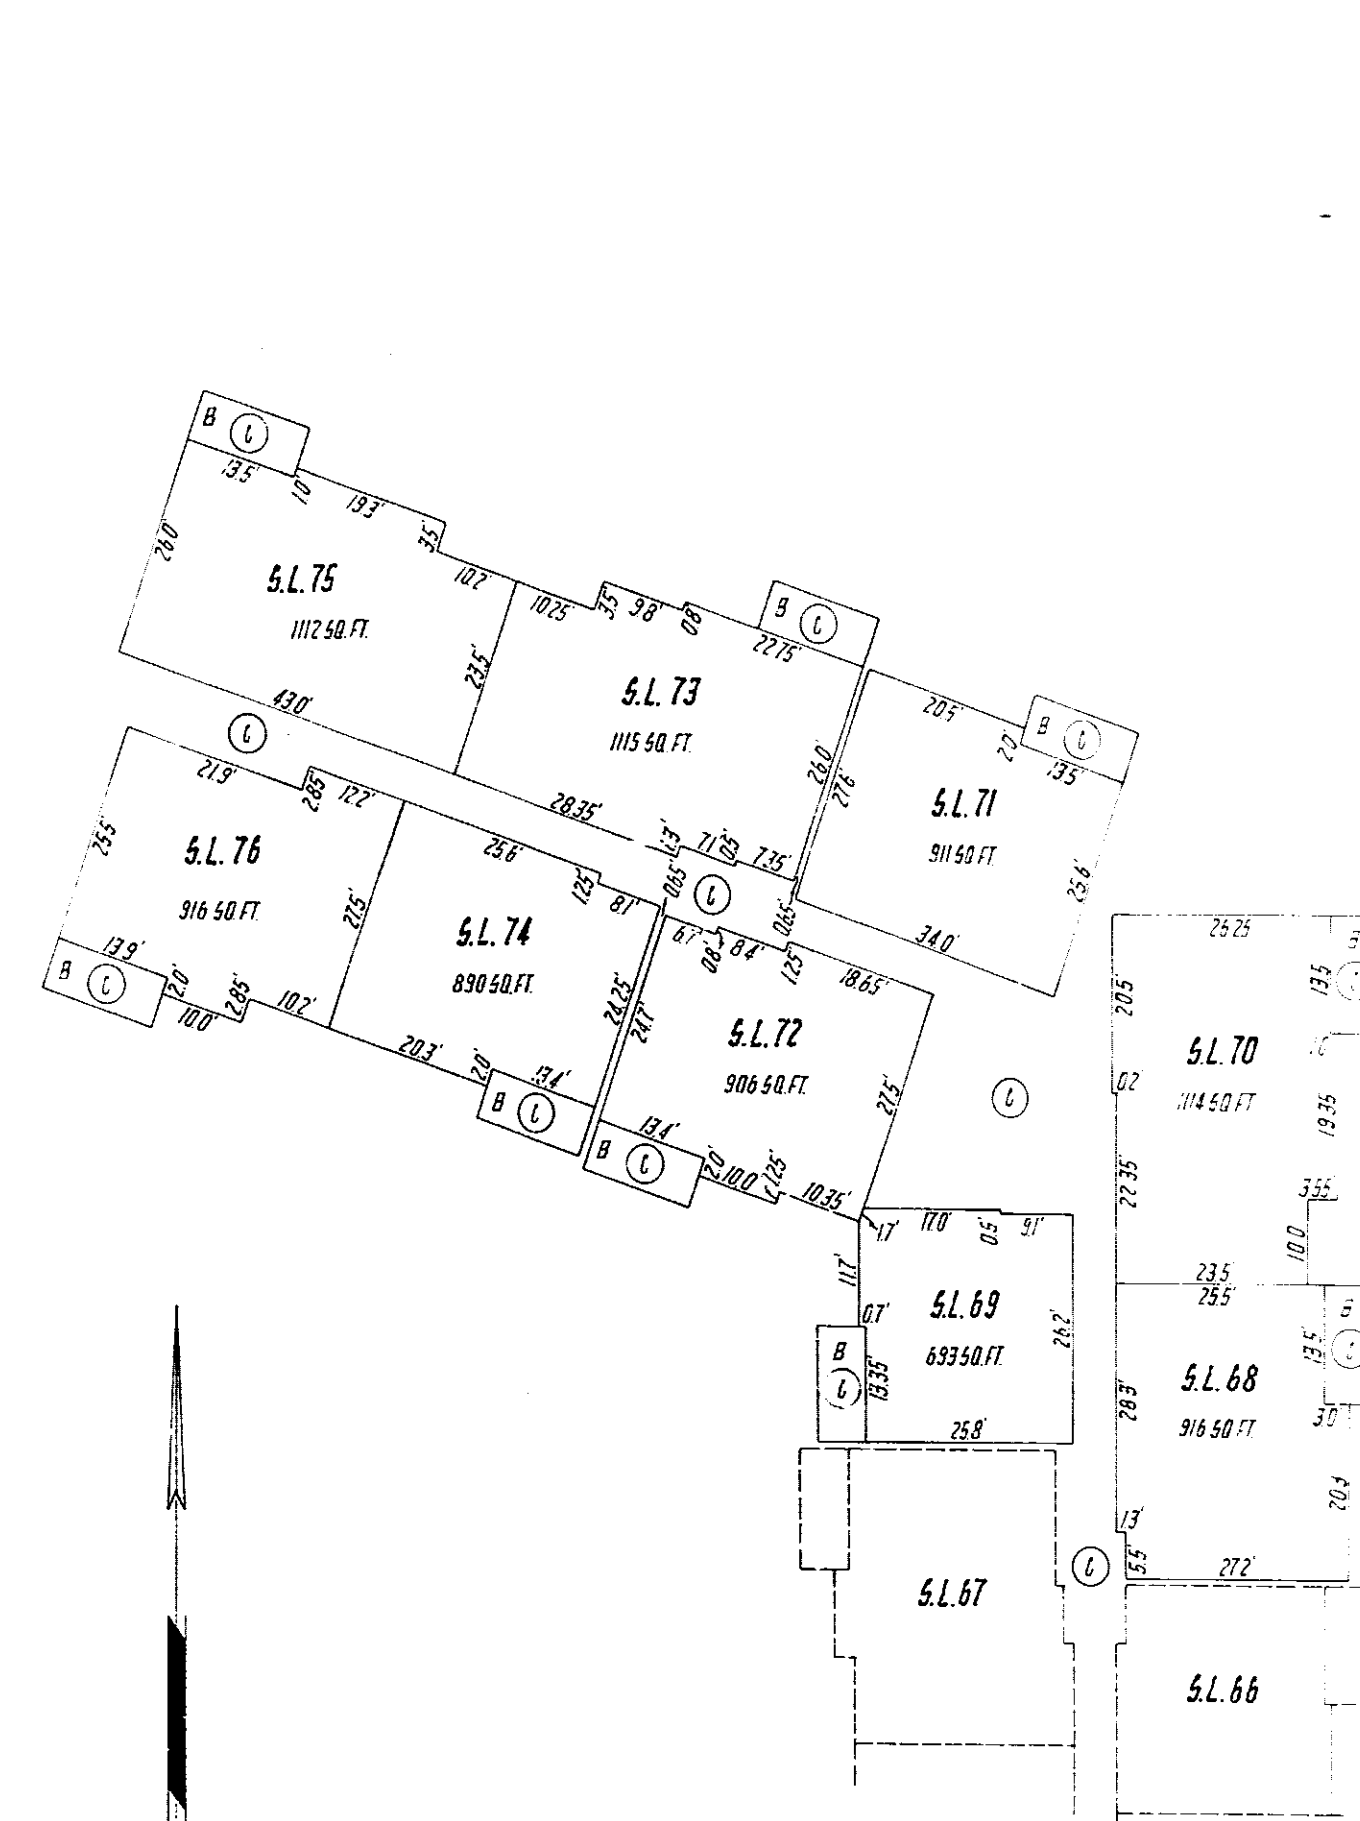


THIRD FLOOR

STRATA LOTS 77 TO 85

STRATA PLAN NO. 10-2002

SCALE 1:1000

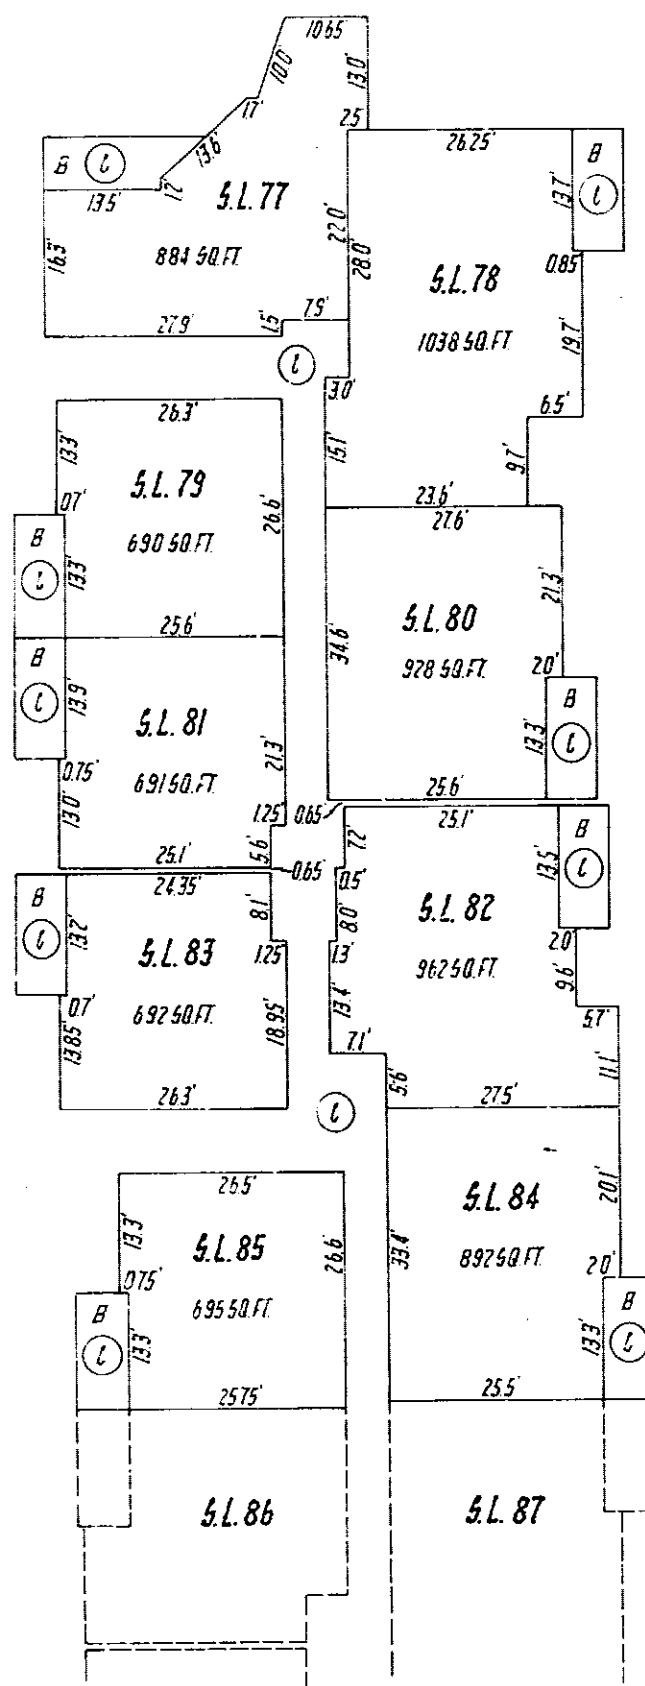


8-1-2007 975

THIRD FLOOR

STRATA LOTS 86 TO 95

SCALE 1:1000

STRATA PLAN NO. 10-2002

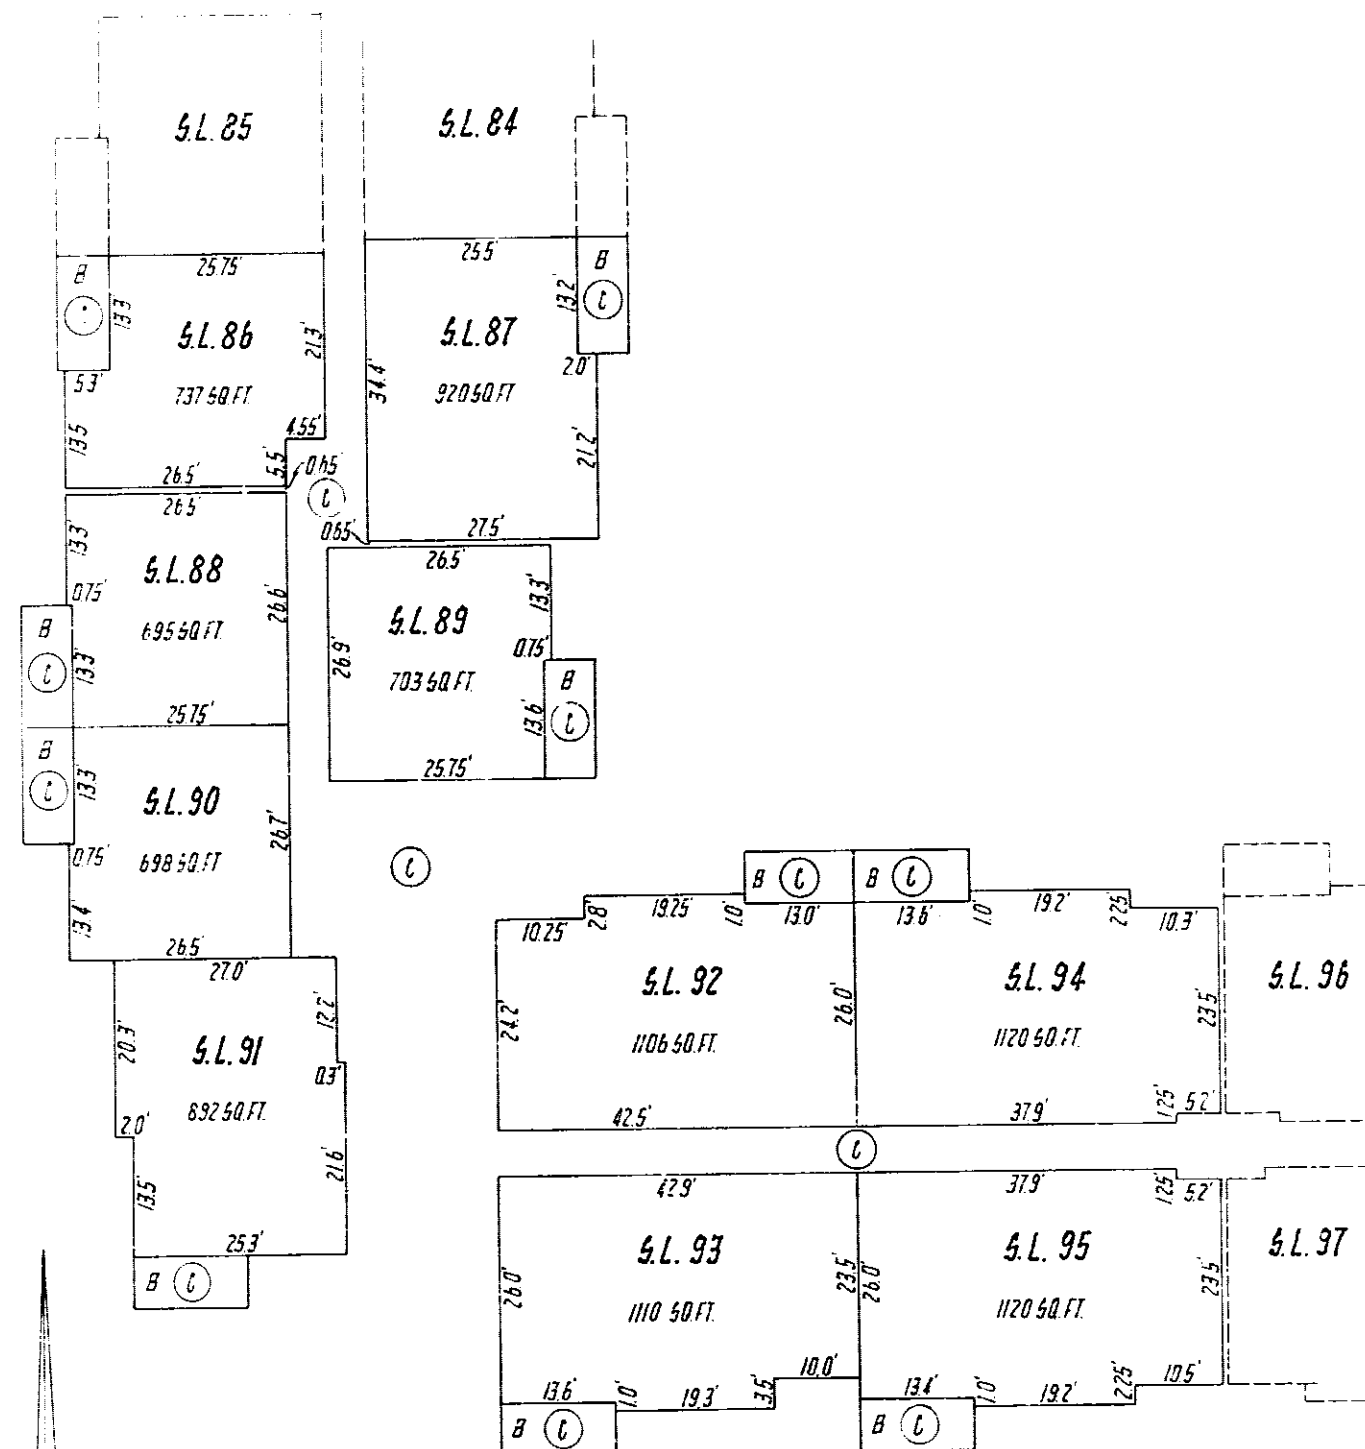



8-1-2007 975

THIRD FLOOR

STRATA LOTS 96 TO 105

SCALE 1 INCH = 20 FEET

STRATA PLAN NO N10-462

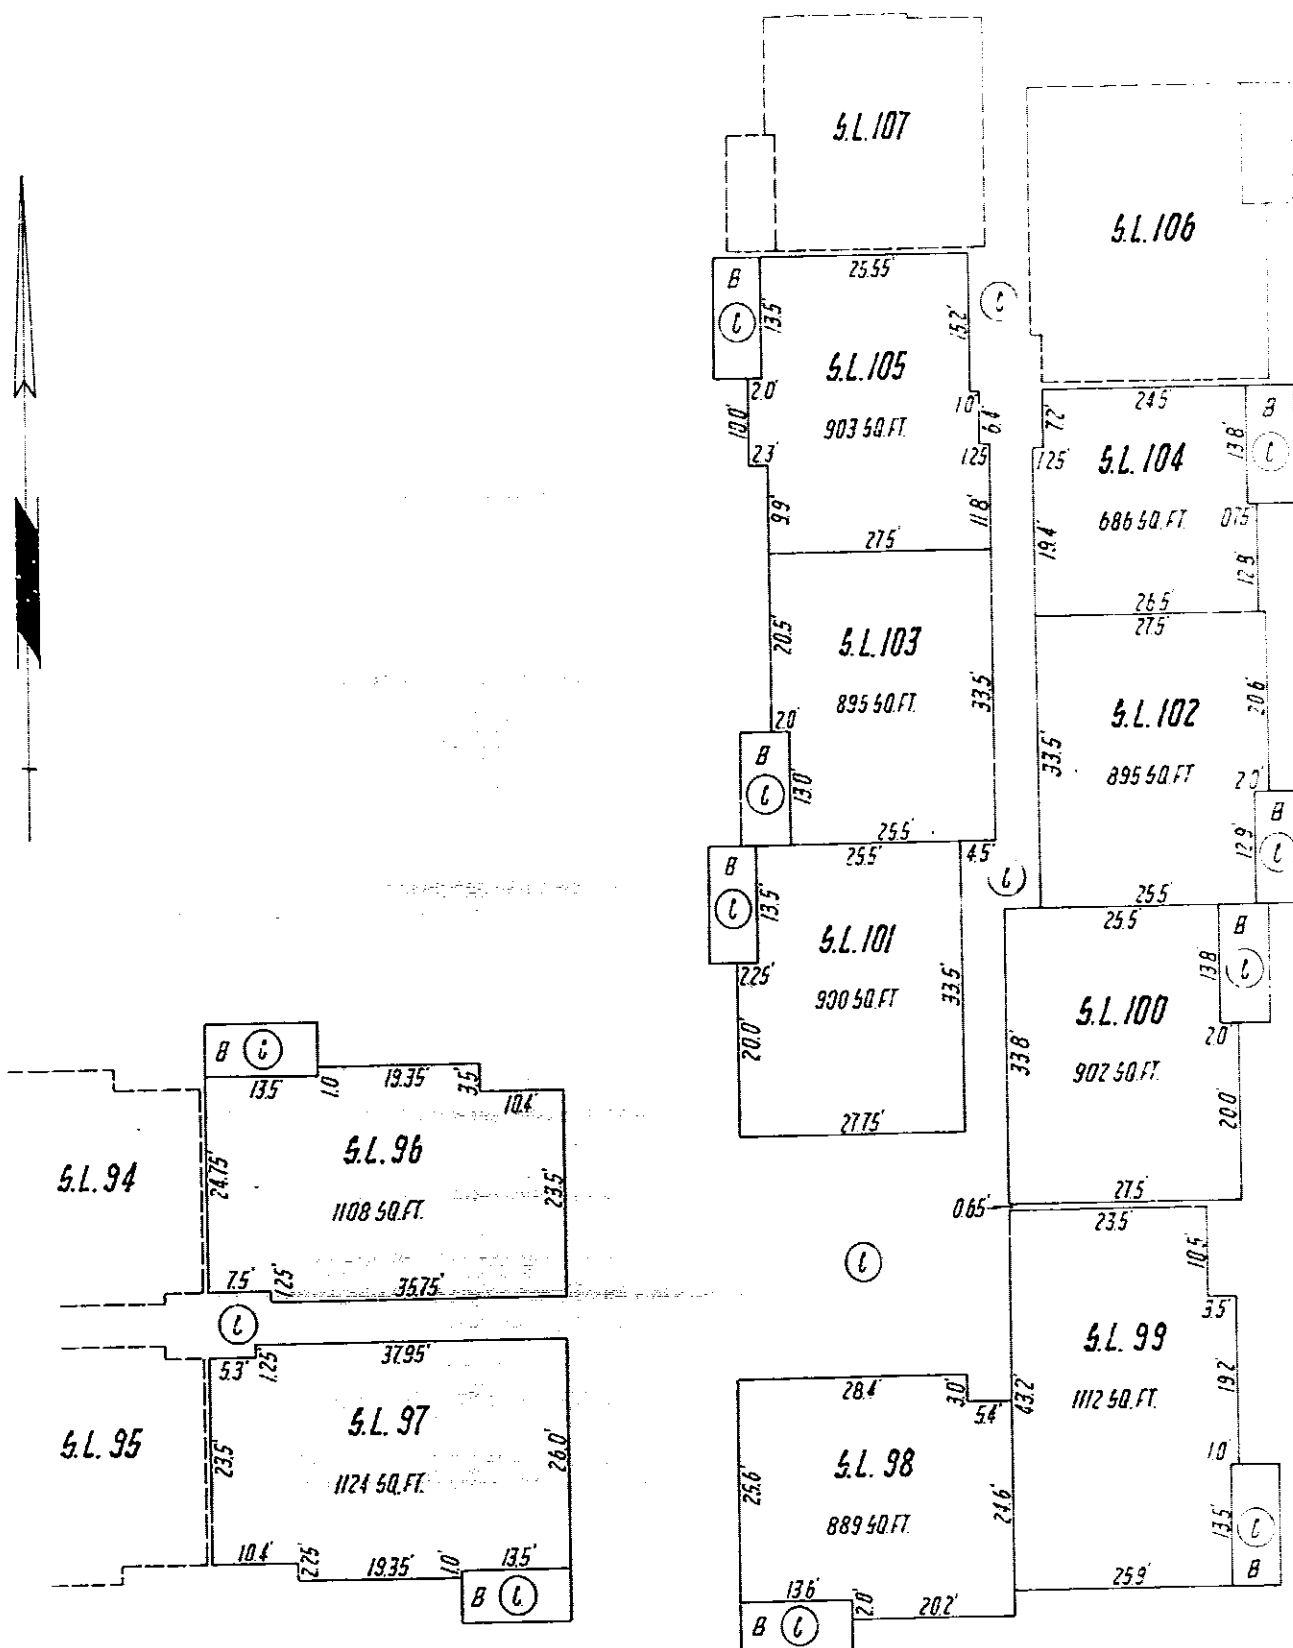 


THIRD FLOOR

STRATA LOTS 106 TO 114

SCALE 1"=20'-0"

STRATA PLAN NO. NW462

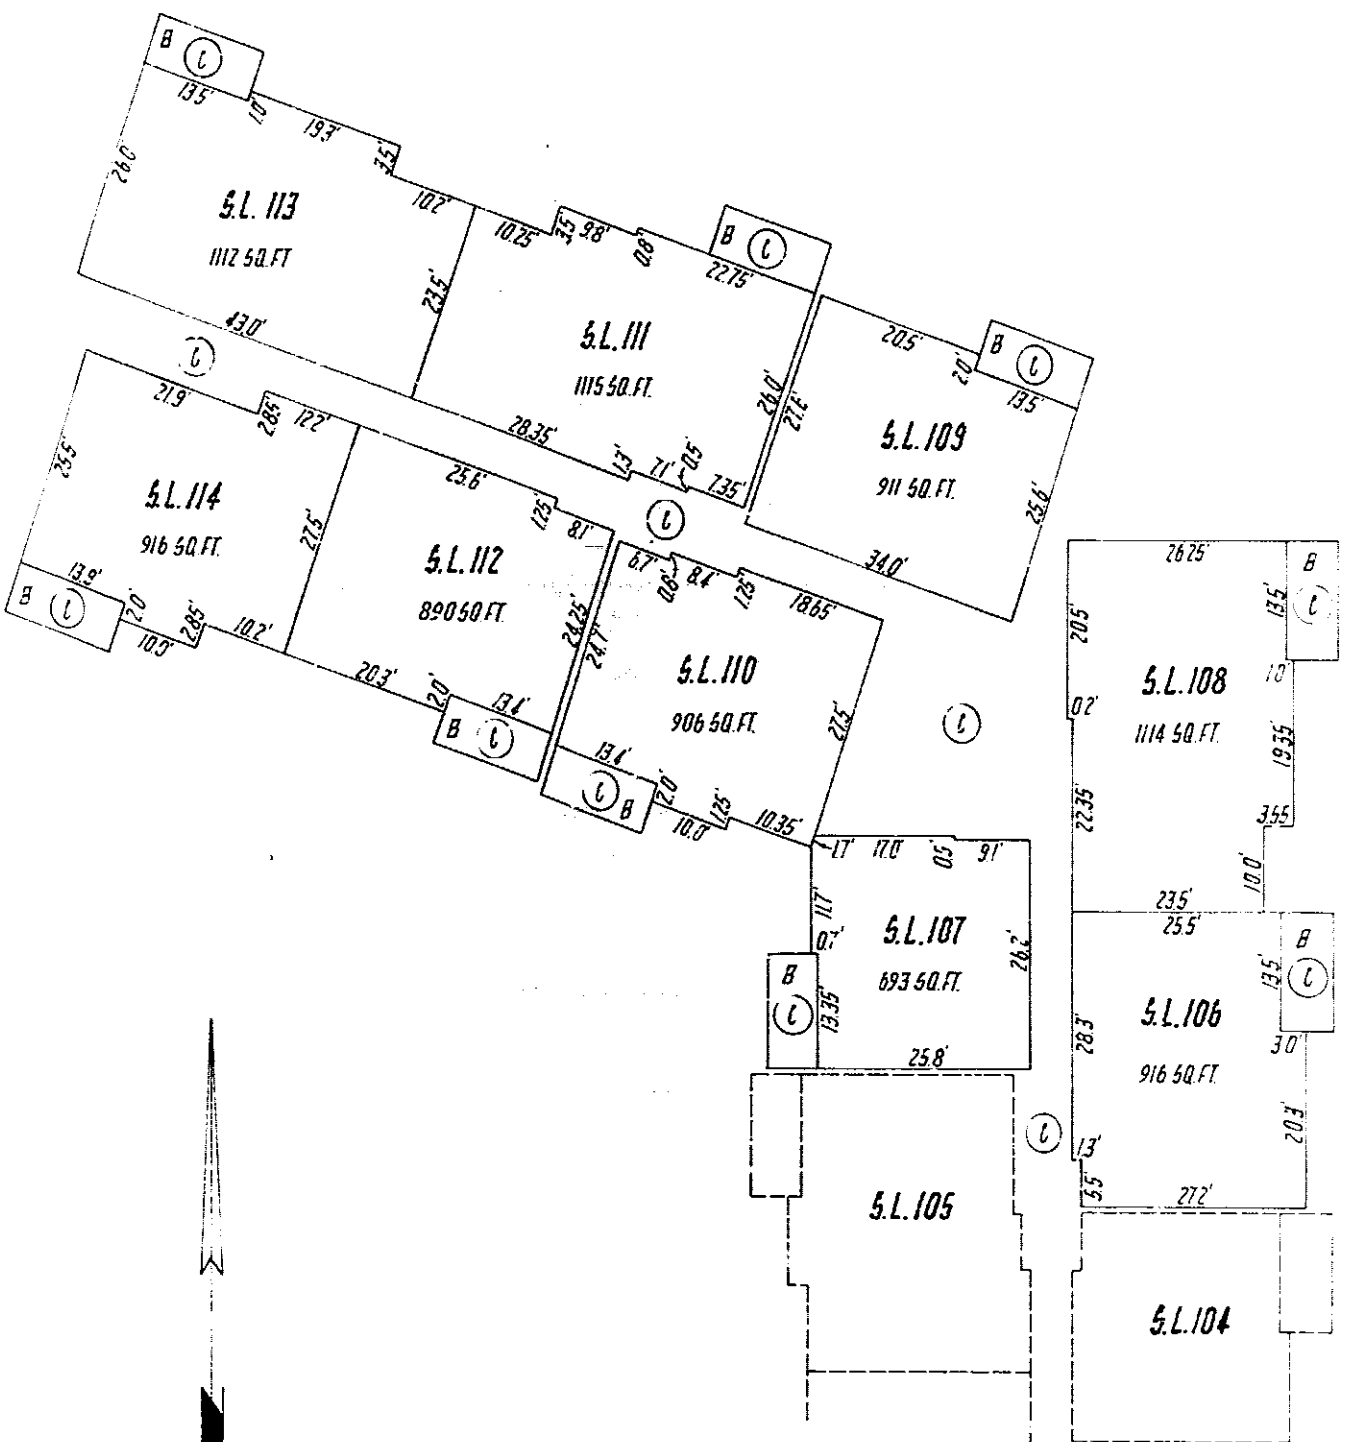

FOURTH FLOOR

STRATA PLAN NO. NW462

STRATA LOTS 115 TO 120

SCALE 1 INCH = 20 FEET

