

LIMITED COMMON PROPERTY FOR THE EXCLUSIVE USE OF SL. 1

**BUILDING LOCATION
AND DIMENSIONS**

STRATA PLAN LMS 2687

PHASE 1

SCALE 1:250



ALL DISTANCES ARE IN METRES.

87

PLAN 40790



TWELFTH STREET

PHASE 1

BUILDING 2A
OUTLINE

PARKING STRUCTURE
OUTLINE

TO PHASE
BOUNDARY

LANDSCAPED
AREA

POL. A
PLAN LMP
27446

POL. A
PLAN LMP
27446

REM.
POL. A
PLAN LMP
27446

BUILDING ONE
OUTLINE

TO PHASE
BOUNDARY

PARKING STRUCTURE
OUTLINE

S.R.W.
PLAN
LMP 28234

DRAWING # 30102-18
FILE # 3102-1CE

QUEENS AVENUE

DATE : JANUARY 7, 1997

M.C.B.

STRATA PLAN LMS 2687

PHASE 1

CONDOMINIUM ACT

LOT NUMBER	SHEET NUMBER	FORM 1	FORM 2	FORM 3
		SCHEDULE OF UNIT ENTITLEMENT	SCHEDULE OF INTEREST UPON DESTRUCTION	SCHEDULE OF VOTING RIGHTS
		UNIT ENTITLEMENT	INTEREST UPON DESTRUCTION	NUMBER OF VOTES
1	6, 14	874	740	
2	6, 14	1044	845	
3	6, 9, 14	940	790	
4	6, 8, 14	1067	845	
5	7, 8, 14	974	815	
6	8, 14	633	540	
7	8, 15	633	540	
8	8, 10, 15	977	815	
9	8, 11, 15	873	700	
10	8, 16	893	745	
11	8, 16	869	735	
12	6, 9, 16	767	680	
13	6, 8, 16	920	760	
14	7, 8, 16	822	695	
15	8, 16	803	685	
16	9, 16	887	780	
17	7, 9, 16	645	530	
18	7, 16	865	760	
19	7, 16	765	685	
20	10, 17	878	760	
21	10, 17	855	750	
22	9, 10, 17	649	500	
23	9, 17	887	780	
24	8, 17	803	685	
25	8, 10, 17	823	695	
26	8, 11, 17	908	755	
27	9, 11, 17	768	680	
28	11, 17	870	735	
29	11, 17	843	715	
30	11, 17	652	580	
31	6, 18	893	750	
32	6, 18	879	745	
33	6, 9, 18	777	685	
34	6, 8, 18	930	765	
35	7, 8, 18	832	700	
36	8, 18	848	730	
37	9, 18	887	780	
38	7, 9, 18	645	550	
39	7, 18	865	760	
40	7, 18	791	685	
41	10, 19	894	765	
42	10, 19	856	750	
43	9, 10, 19	649	555	
44	9, 19	887	780	
45	8, 19	848	730	
46	8, 10, 19	833	700	
47	8, 11, 19	933	765	
48	9, 11, 19	778	685	
49	11, 19	880	740	
50	11, 19	853	720	

STRATA PLAN LMS 2687

PHASE 1

CONDOMINIUM ACT

LOT NUMBER	SHEET NUMBER	FORM 1	FORM 2	FORM 3
		SCHEDULE OF UNIT ENTITLEMENT	SCHEDULE OF INTEREST UPON DESTRUCTION	SCHEDULE OF VOTING RIGHTS
51	11, 19	662	585	
52	6, 20	741	655	
53	6, 20	879	755	
54	6, 9, 20	777	700	
55	6, 8, 20	930	780	
56	7, 8, 20	614	580	
57	8, 20	856	750	
58	9, 20	887	785	
59	7, 9, 20	645	555	
60	7, 20	865	765	
61	7, 20	791	690	
62	10, 21	894	770	
63	10, 21	855	755	
64	9, 10, 21	649	565	
65	9, 21	887	785	
66	8, 21	858	750	
67	8, 10, 21	614	580	
68	8, 11, 21	933	770	
69	9, 11, 21	778	690	
70	11, 21	880	745	
71	11, 21	853	725	
72	11, 21	662	590	
73	7, 22	789	710	
74	7, 22	865	780	
75	7, 9, 22	647	580	
76	9, 22	888	780	
77	10, 23	894	785	
78	10, 23	855	770	
79	9, 10, 23	649	580	
80	9, 23	887	780	
81	9, 11, 23	816	710	
82	11, 23	880	760	
83	11, 23	853	740	
84	11, 23	652	600	
AGGREGATE		69,139	59,560	

ACCEPTED AS TO FORMS 1, 2 AND 3
THIS 24th DAY OF Feb, 1997.

for: R. B. B. B.
SUPERINTENDENT OF REAL ESTATE

STRATA PLAN LMS 2687

PHASE 1

STATUTORY DECLARATION

I, THE UNDERSIGNED DO SOLEMNLY DECLARE THAT:

- 1) I, THE UNDERSIGNED AM THE DUTY AUTHORIZED AGENT OF THE OWNER / DEVELOPER.
- 2) THE STRATA PLAN IS FOR RESIDENTIAL USE ONLY.

I MAKE THIS SOLEMN DECLARATION CONSCIENTIOUSLY BELIEVING IT TO BE TRUE AND KNOWING IT IS OF THE SAME FORCE AND EFFECT AS IF MADE UNDER OATH.


DALE ROSA
DECLARED BEFORE ME AT BOENABY

IN THE PROVINCE OF BRITISH COLUMBIA

THIS 17 DAY OF JANUARY, 1997.

DICK C.A. DE VUYT

A COMMISSIONER FOR TAKING AFFIDAVITS WITHIN THE PROVINCE OF BRITISH COLUMBIA

OWNER:DISCOVERY BEACH DEVELOPMENT LTD.
INC. NO. 505308AUTHORIZED SIGNATORY DALE ROSA

AUTHORIZED SIGNATORY


DICK C.A. DE VUYT

WITNESS AS TO BOTH SIGNATURES

DICK C.A. DE VUYTDALE ROSA

OCCUPATION OF WITNESS

204-3970 E. HASTINGS ST.
BOENABY, B.C. V5C 6C1

ADDRESS OF WITNESS

MORTGAGEE:

THE TORONTO MORTGAGE BANK

by its authorized signatory

BRUCE M. SHIRREFF

Sr. Vice President

Mortgages

WITNESS AS TO BOTH SIGNATURES

Roseanna K. Kienan LegaultTD - CIBC

OCCUPATION OF WITNESS

56 KINGS ST. WEST 22ND FLOOR

ADDRESS OF WITNESS

TD CENTRE
TORONTO
ONTARIO, M5K 1A2MORTGAGEE:LAMB-CARGATE INDUSTRIES LTD.
INCORPORATION NO. 52673 authorized signatoryMark Toews

WITNESS AS TO BOTH SIGNATURES

DICK C.A. DE VUYT

Soleitor

OCCUPATION OF WITNESS
204-3970 E. HASTINGS ST.BOENABY, B.C. V5C 6C1

ADDRESS OF WITNESS

DATE: JANUARY 7, 1997.

M.E. 28.

SECTION A - A'


STRATA PLAN LMS 2687
PHASE 1

SHEET 6 OF 25 SHEETS

SCALE 1:200



ALL DISTANCES ARE IN METRES.

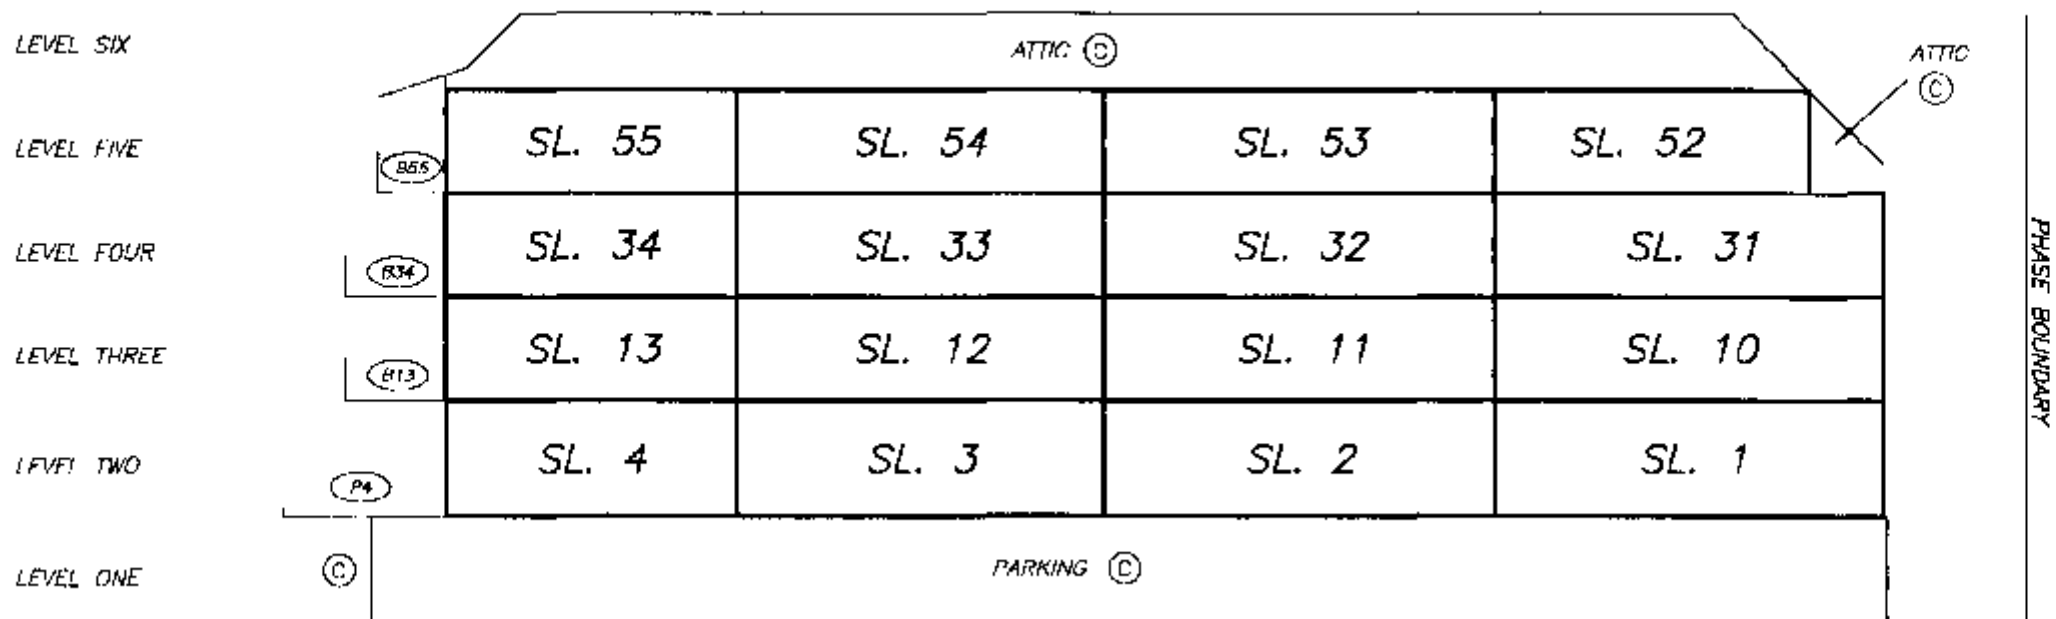

SECTION B - B'


SHEET 7 OF 25 SHEETS

STRATA PLAN LMS 2687
PHASE 1

SCALE 1:200



ALL DISTANCES ARE IN METRES.

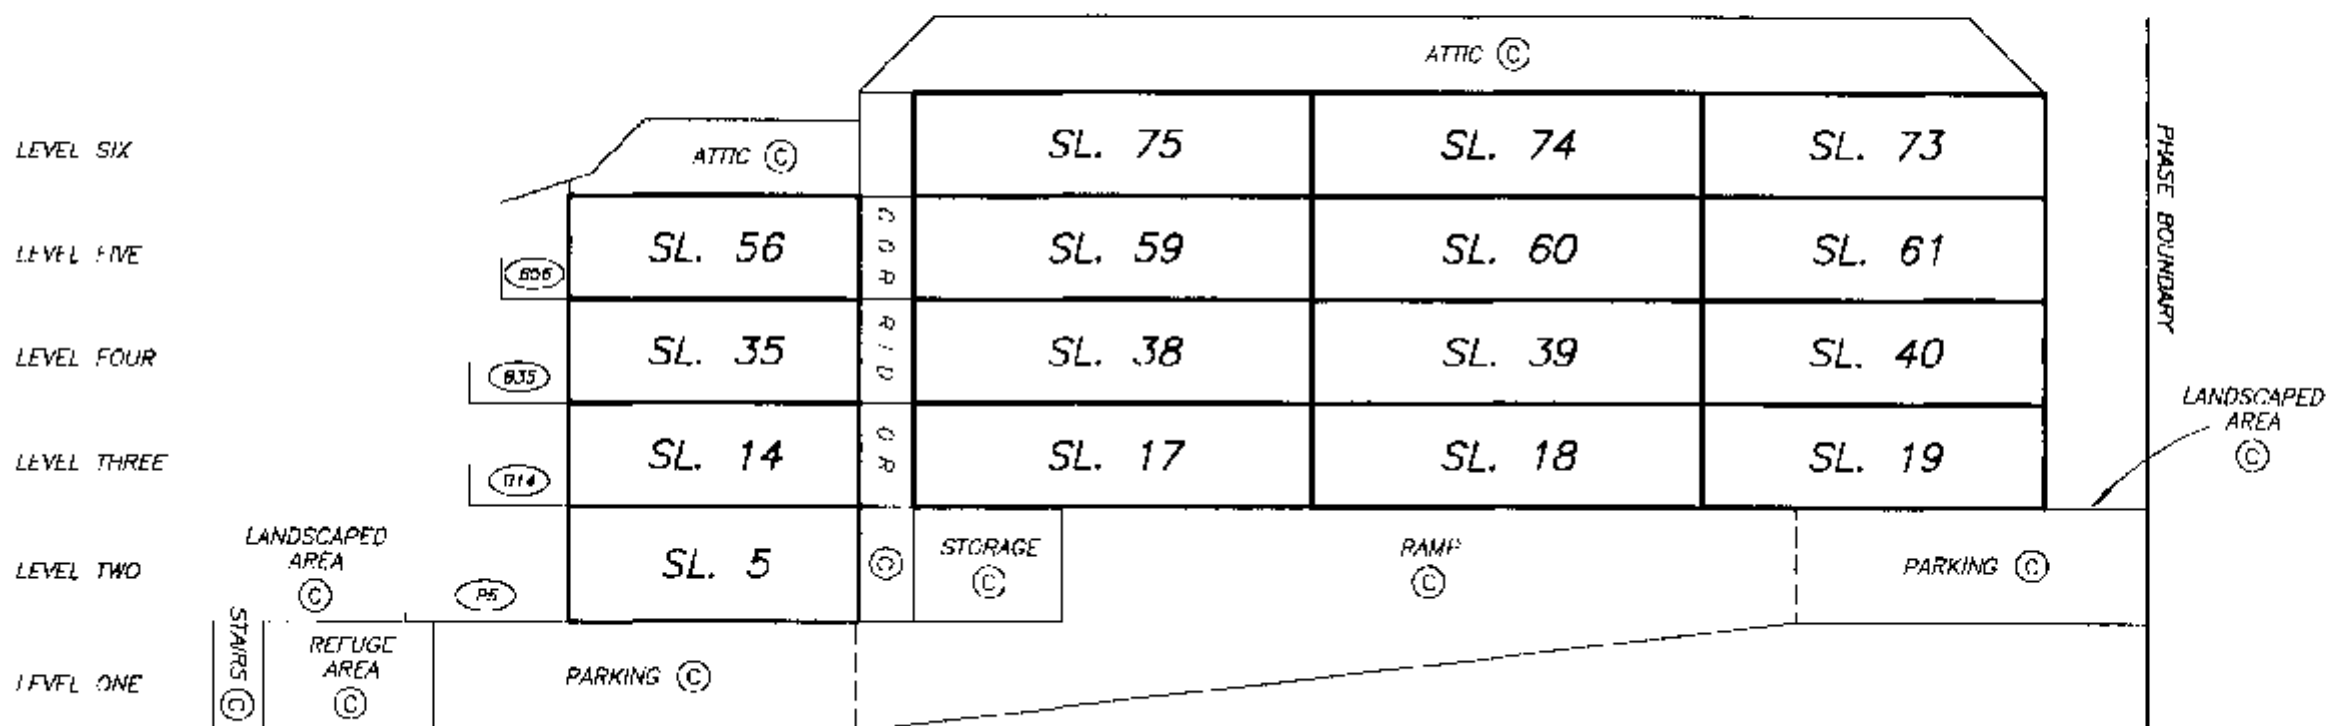

DRAWING 30102-18
FILE SEC-B

DATE: JANUARY 7, 1997.

M.E.B.



SECTION C - C'

STRATA PLAN LMS 2687 PHASE 1

SCALE 1:200






ALL DISTANCES ARE IN METRES.

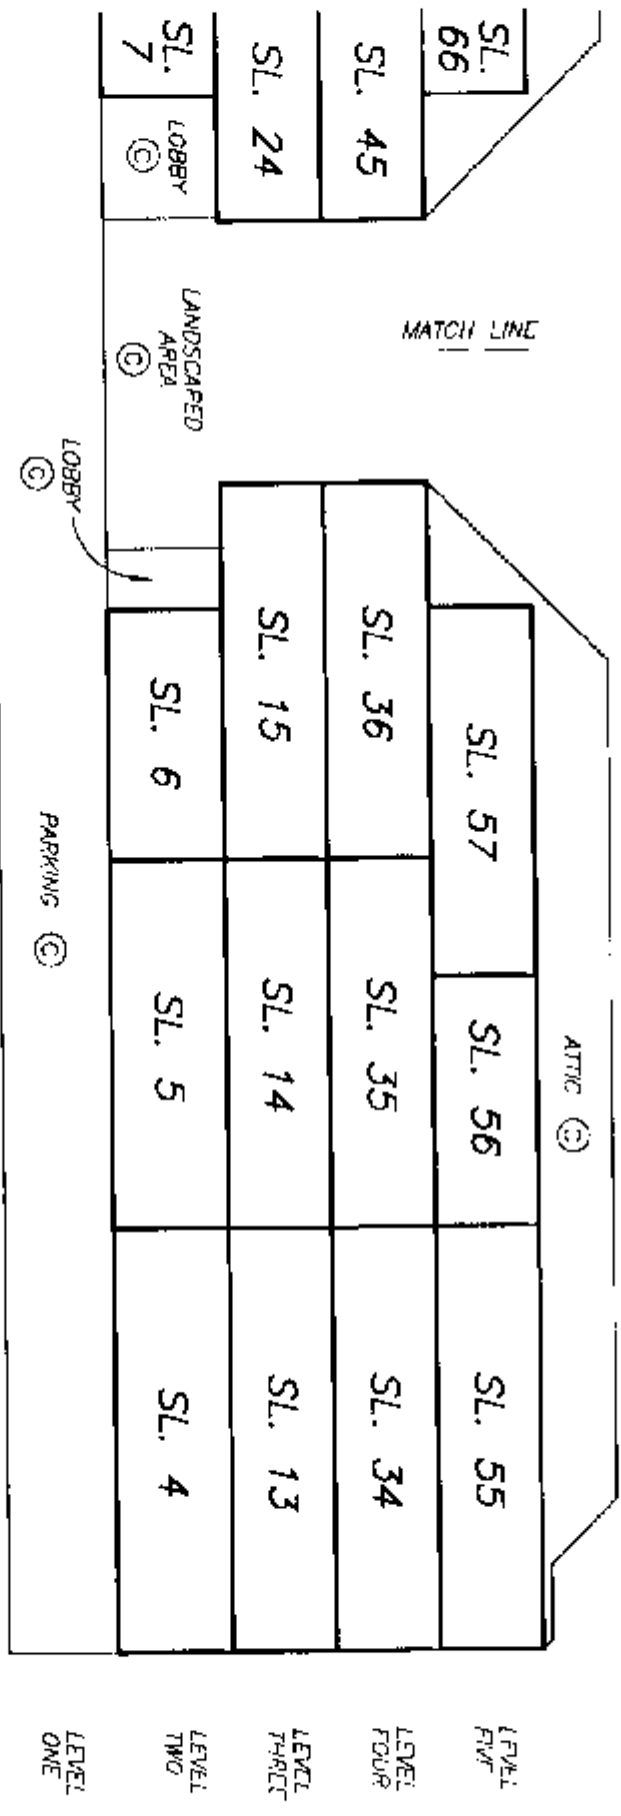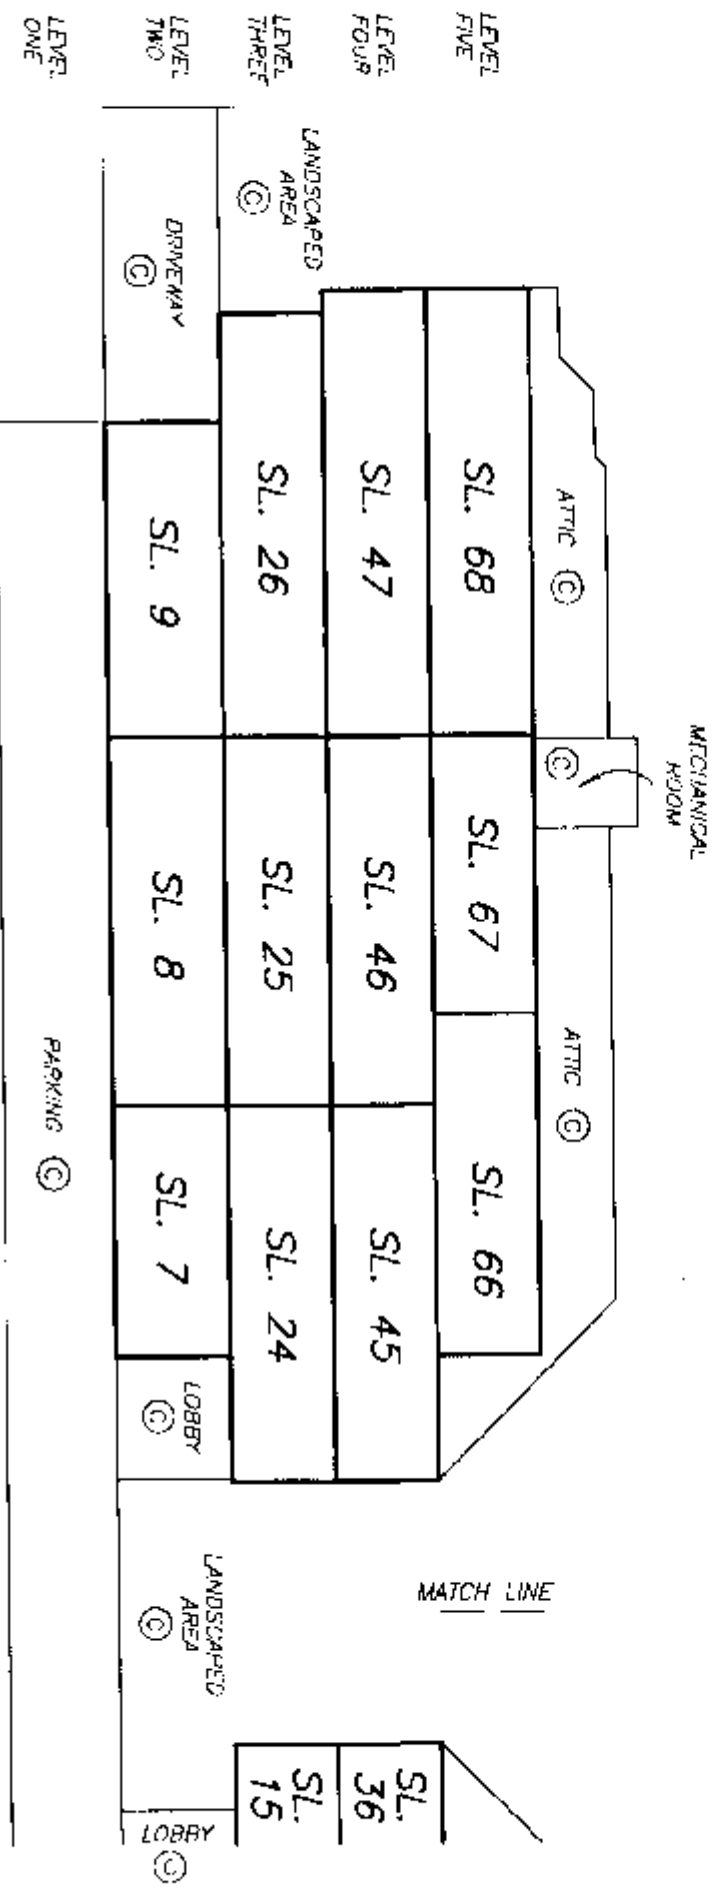

SECTION D - D'

STRATA PLAN LMS 2687 PHASE 1

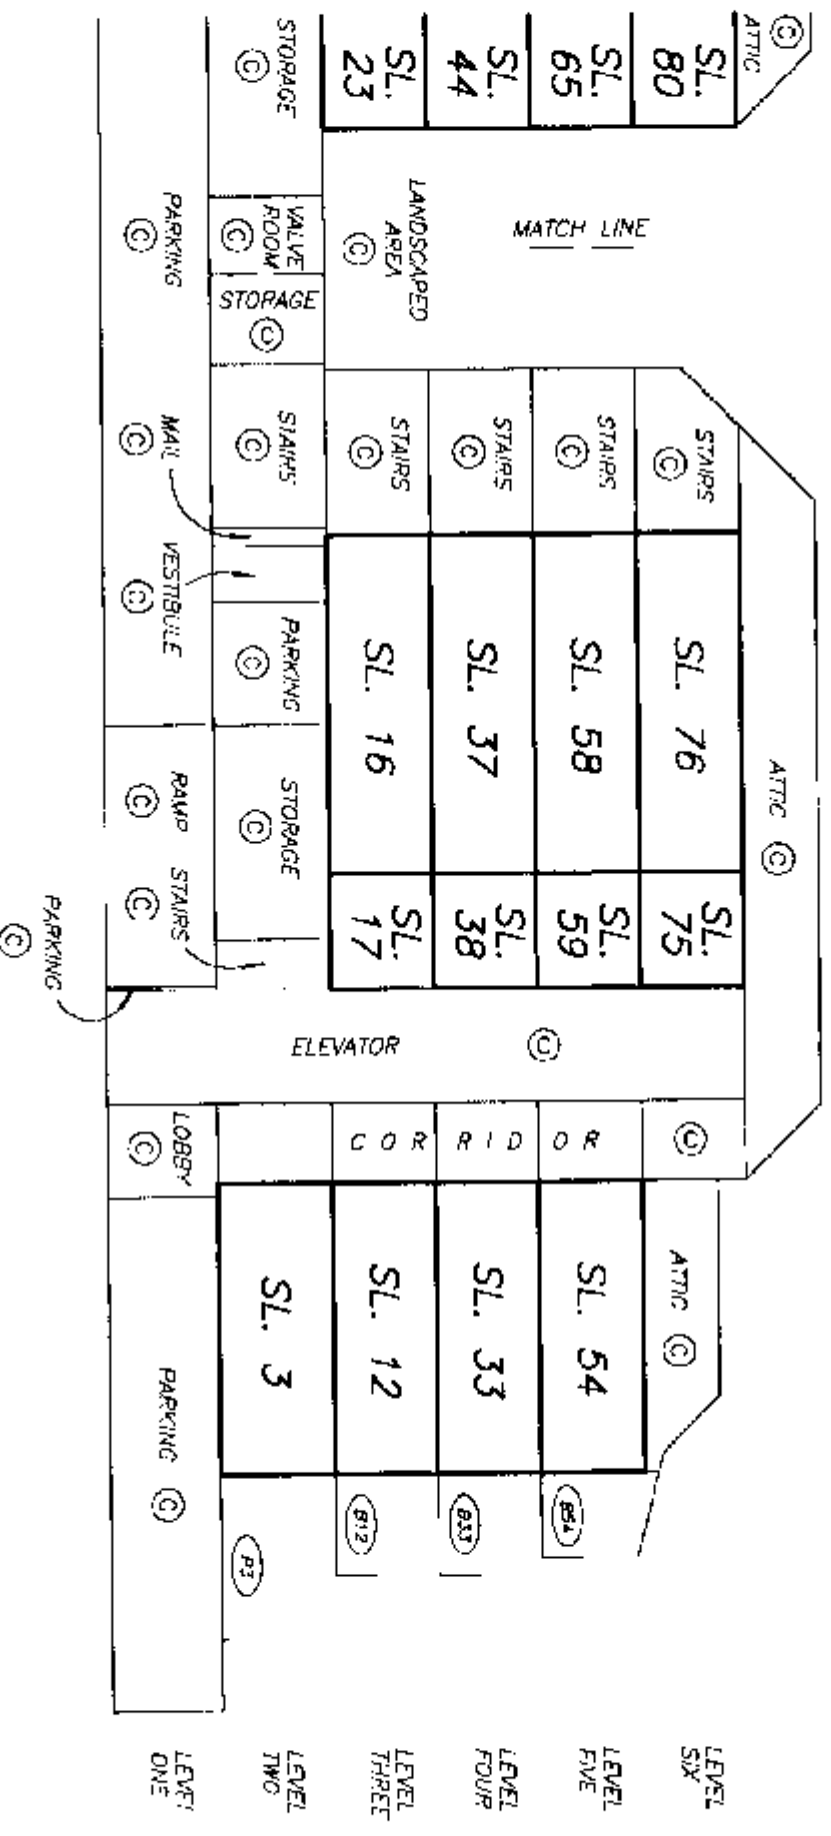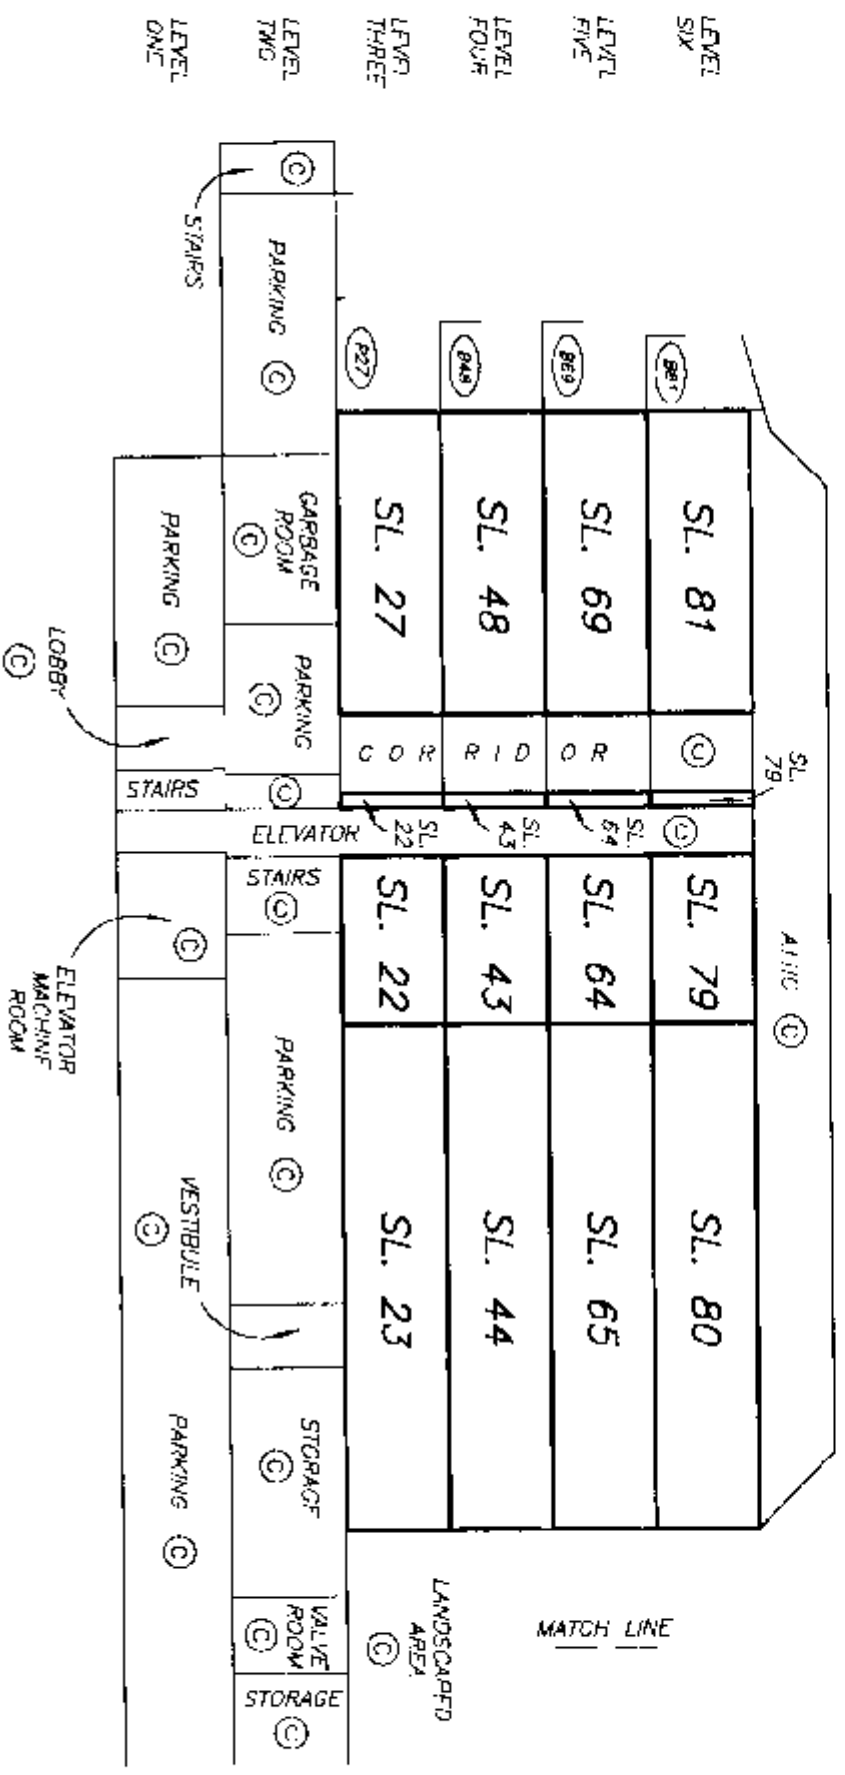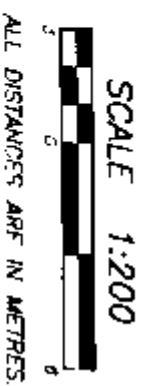



DATE : JANUARY 7, 1997.

M. E. A.

SECTION E - E'

STRATA PLAN LMS 26077
PHASE 1

SHEET 10 OF 25 SHEETS

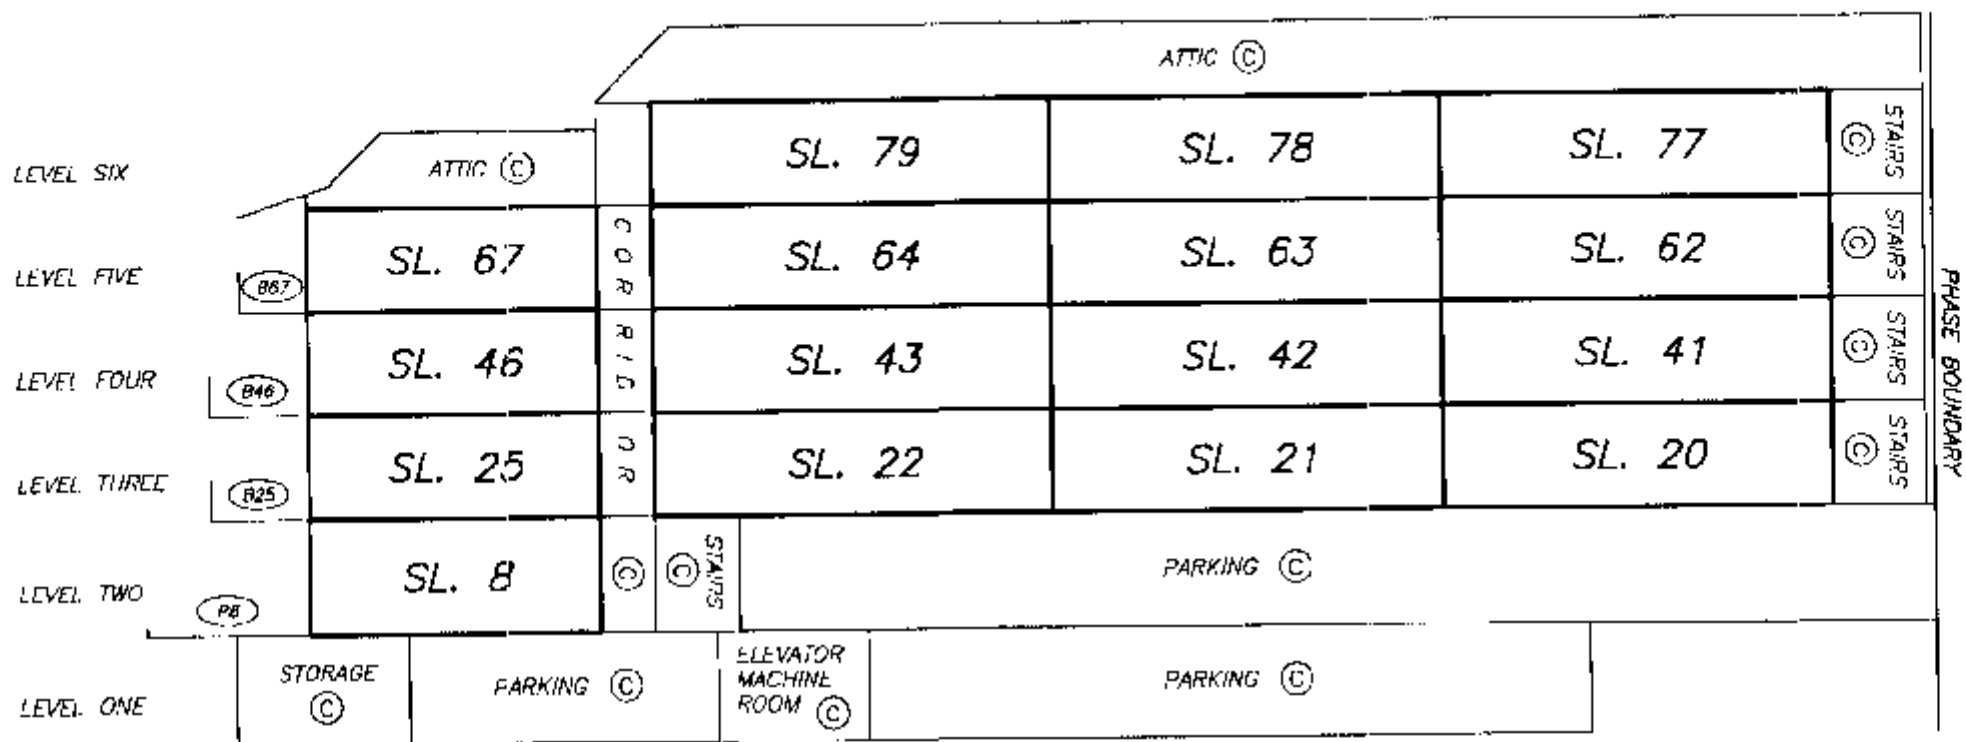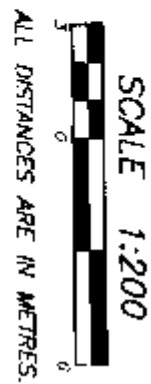

DRAWING # 30102-18
FILE # SEC-E

DATE : JANUARY 7, 1997.


M.E. 28.

SECTION F - F'

STRATA PLAN LMS 2687
PHASE 1

SHEET 11 OF 25 SHEETS

SCALE 1:200
ALL DISTANCES ARE IN METRES.

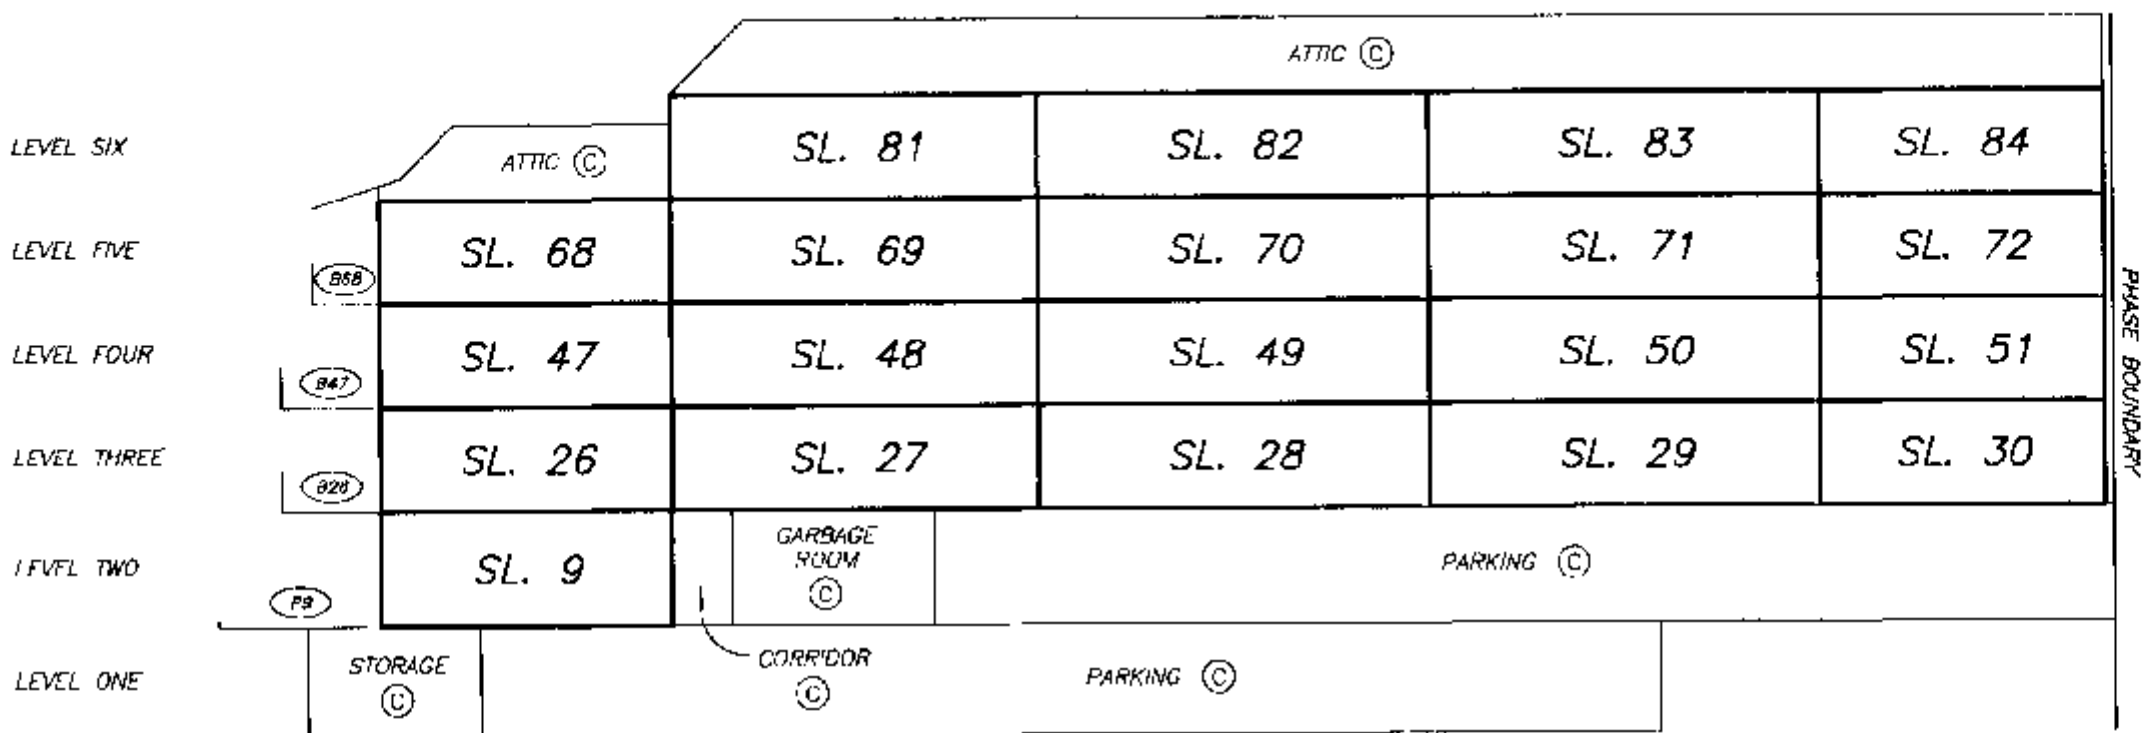

DRAWING # 30102-18
FILE # SEC-F

DATE : JANUARY 7, 1997.

M.E. 28.

LEVEL ONE FLOOR PLAN PARKING LEVEL EAST

STRATA PLAN LMS 21687
PHASE 1

SCALE 1:200




ALL DISTANCES ARE IN METRES.



SEE SHEET 13
MATCH LINE

PHASE BOUNDARY

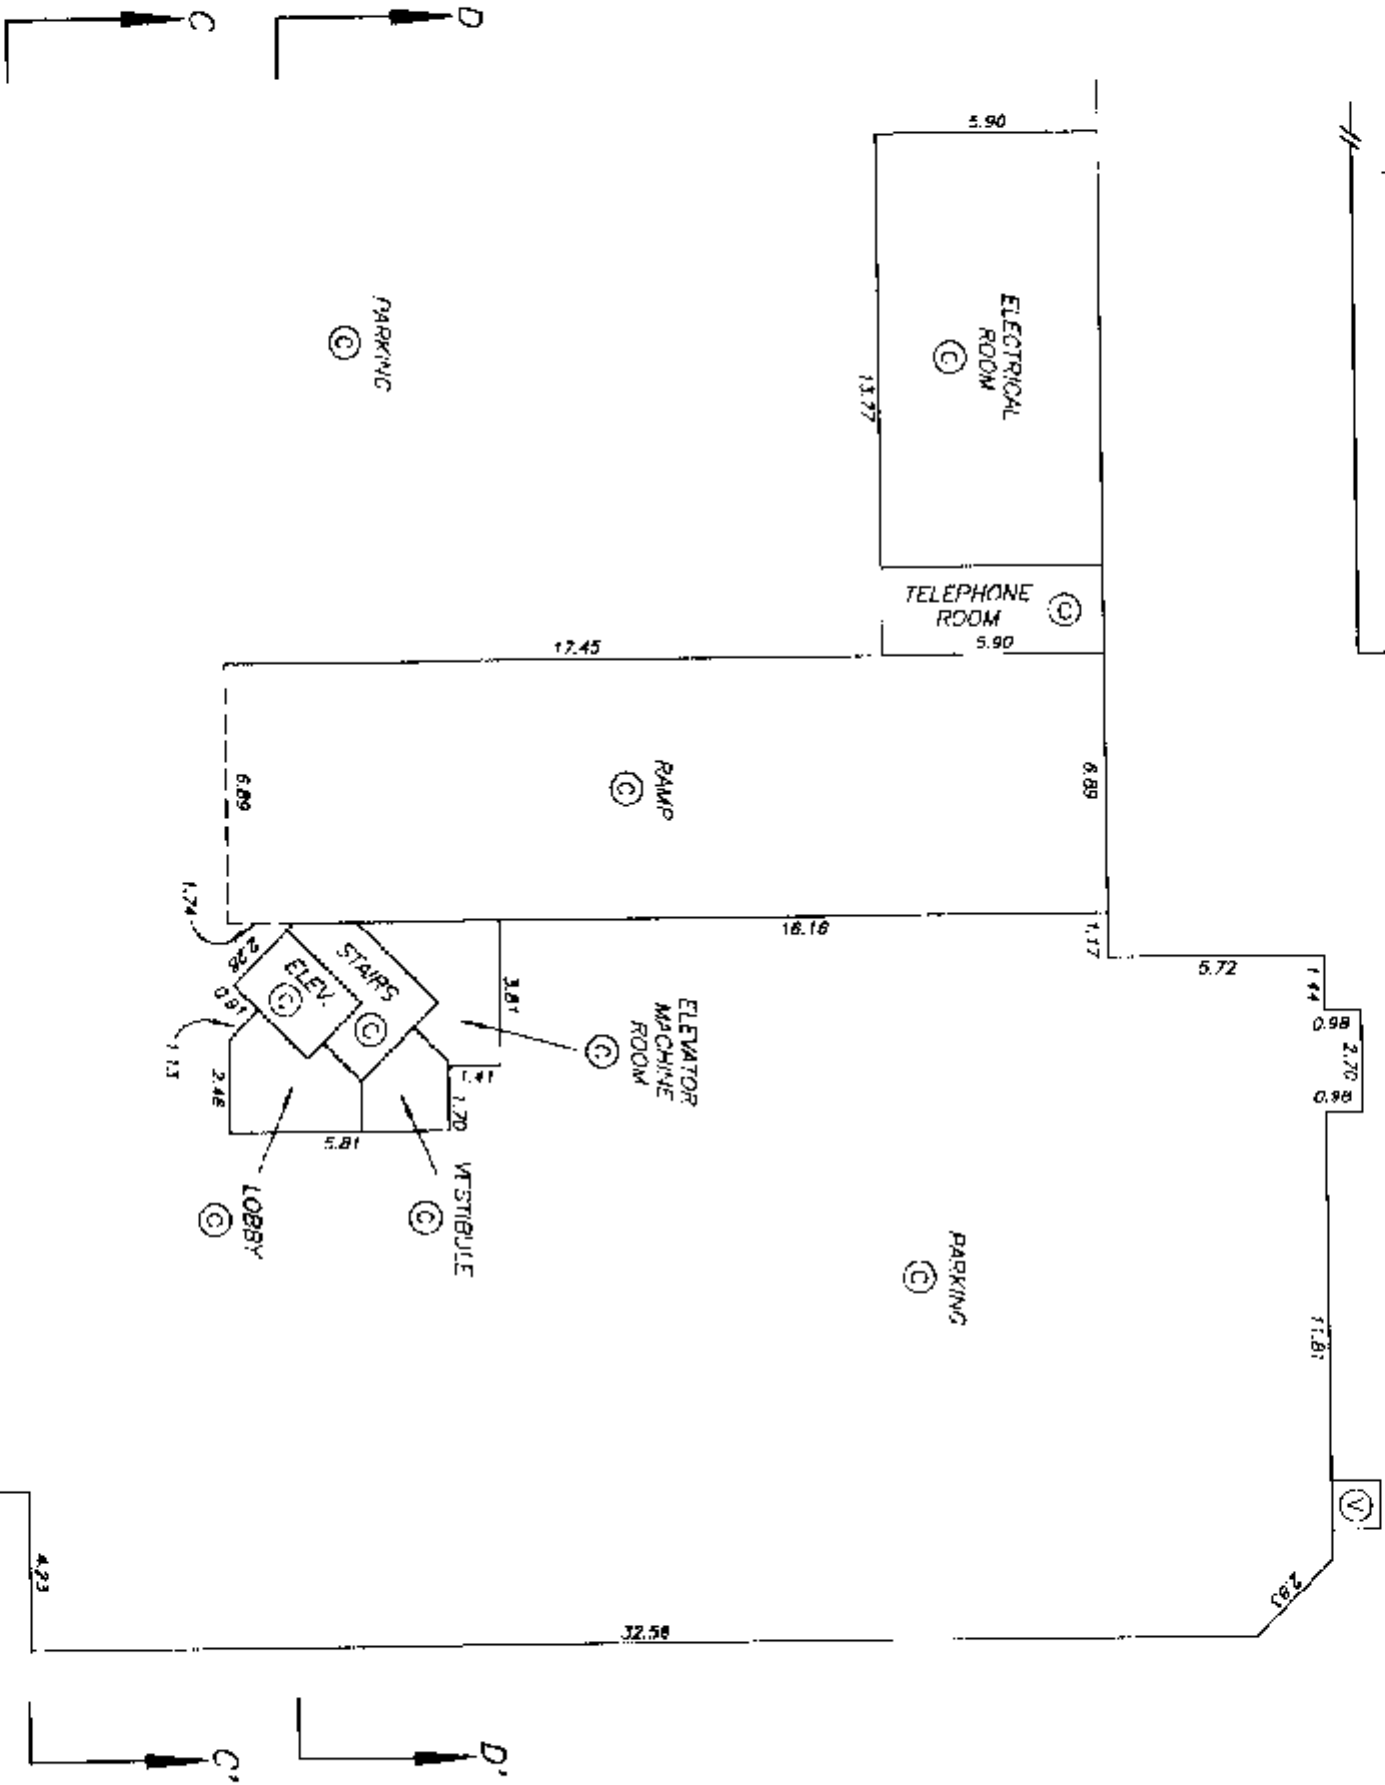


SEE SHEET 13
MATCH LINE



LEVEL ONE FLOOR PLAN
PARKING LEVEL WEST


STRATA PLAN LMS 26087
PHASE 1

SCALE 1:200

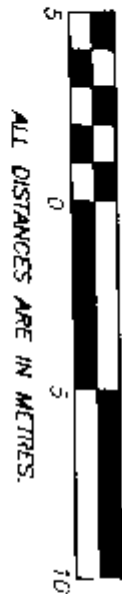

PHASE BOUNDARY

MATCH LINE
SEE SHEET 12

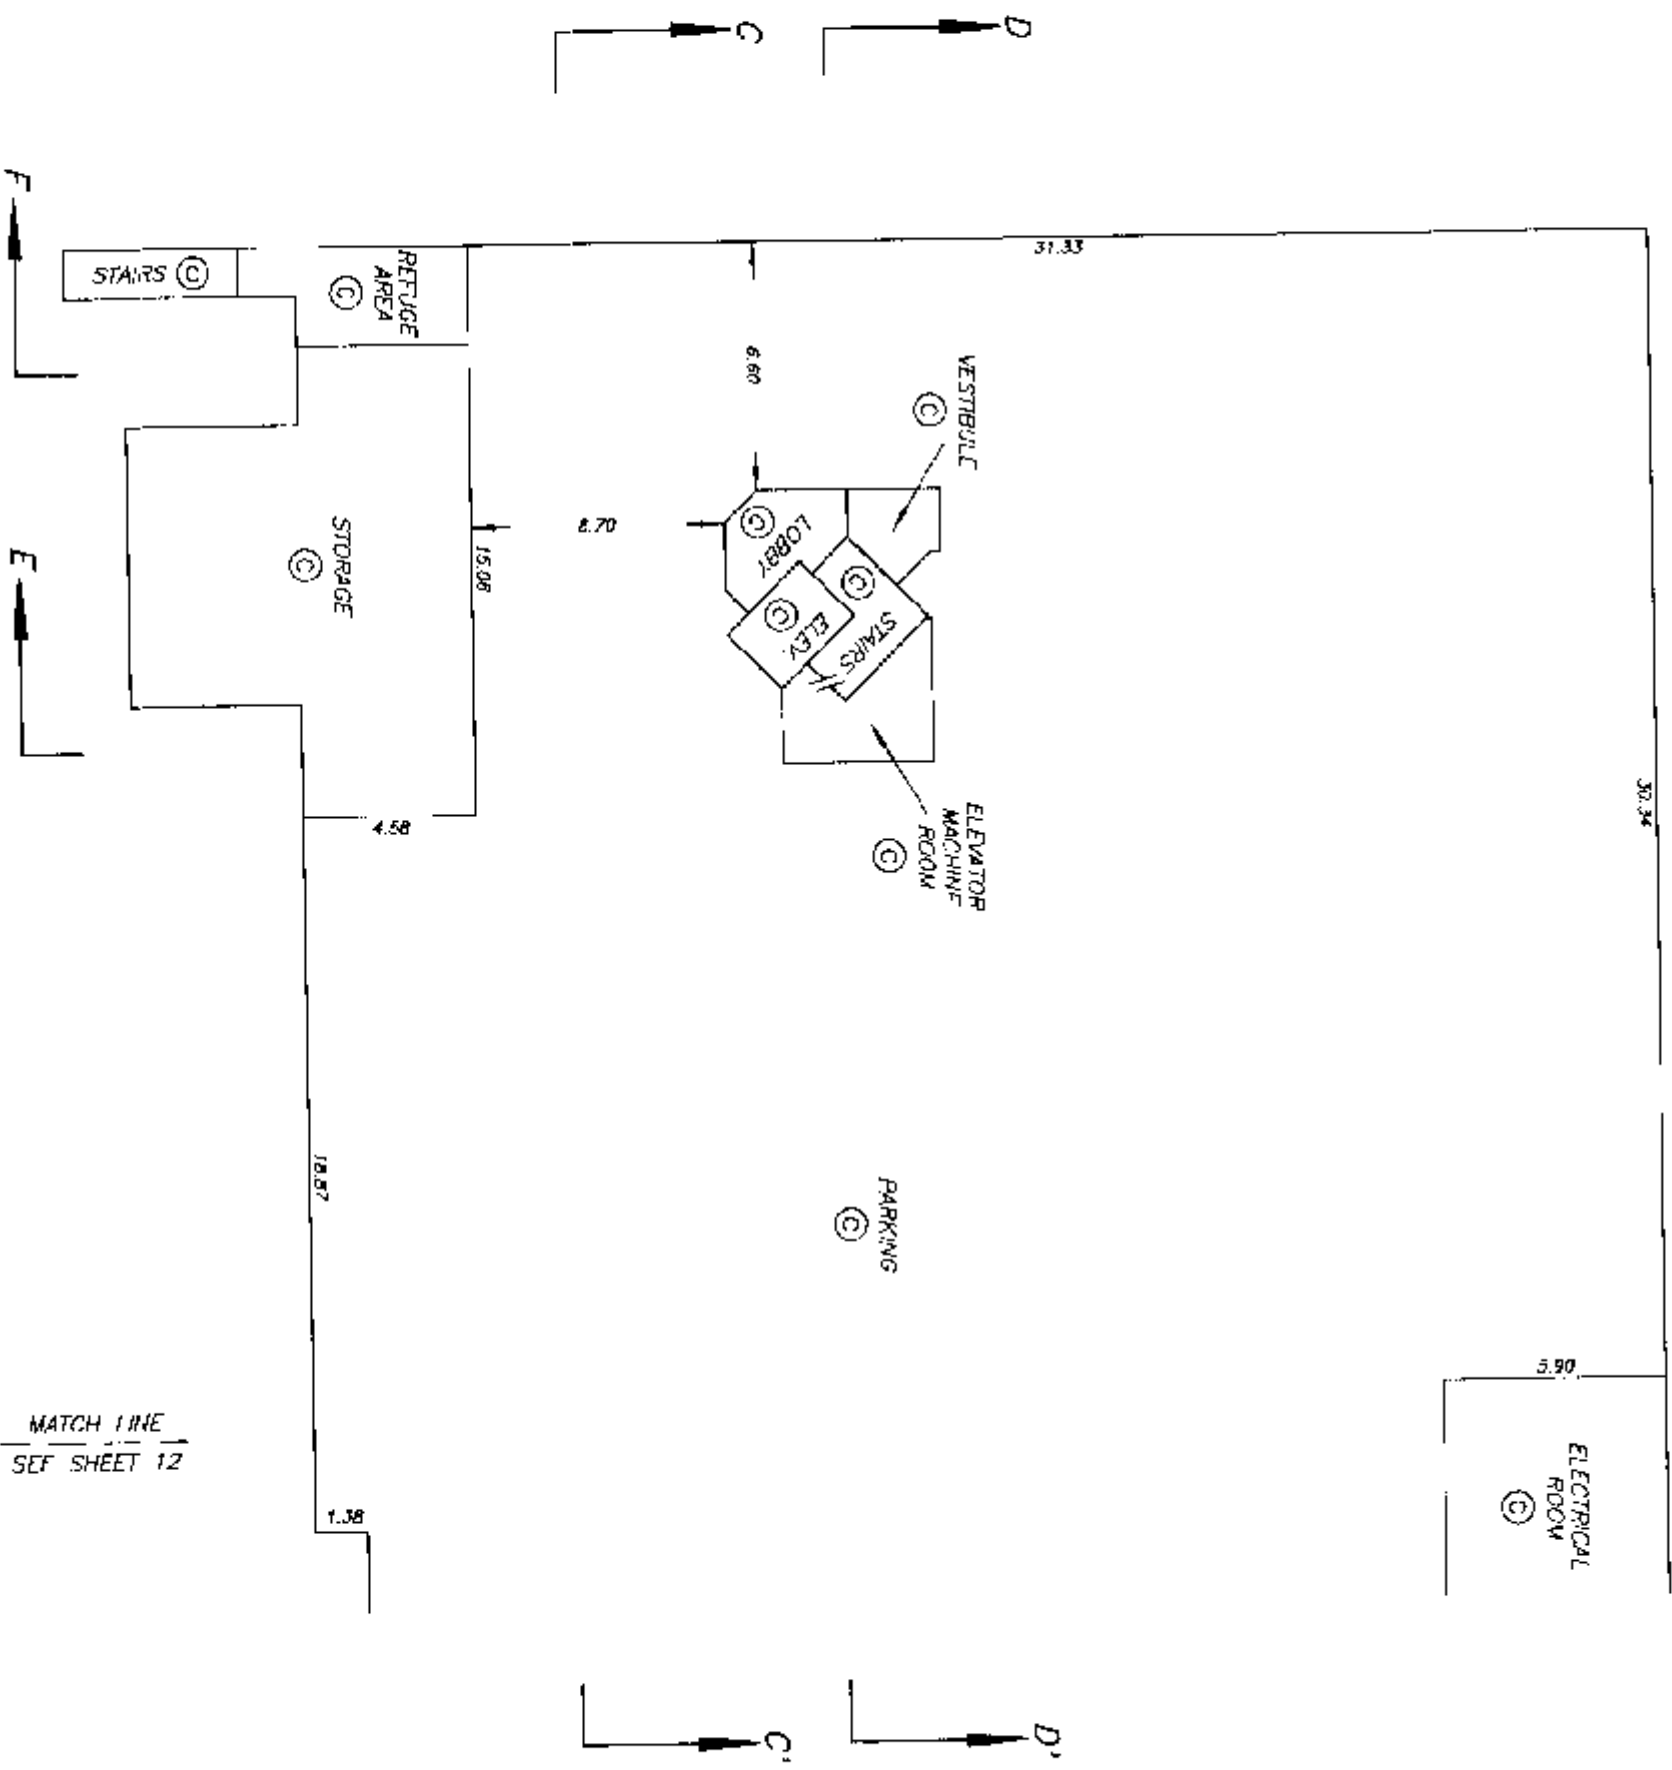

MATCH LINE
SEE SHEET 12

DRAWING # 30102-18
FILE # 30102-PK


DATE : JANUARY 7, 1997.

M.E. 8.

STRATA PLAN LMS 2687
PHASE 1

ALL DISTANCES ARE IN METRES.

ALL DISTANCES ARE IN METRES.

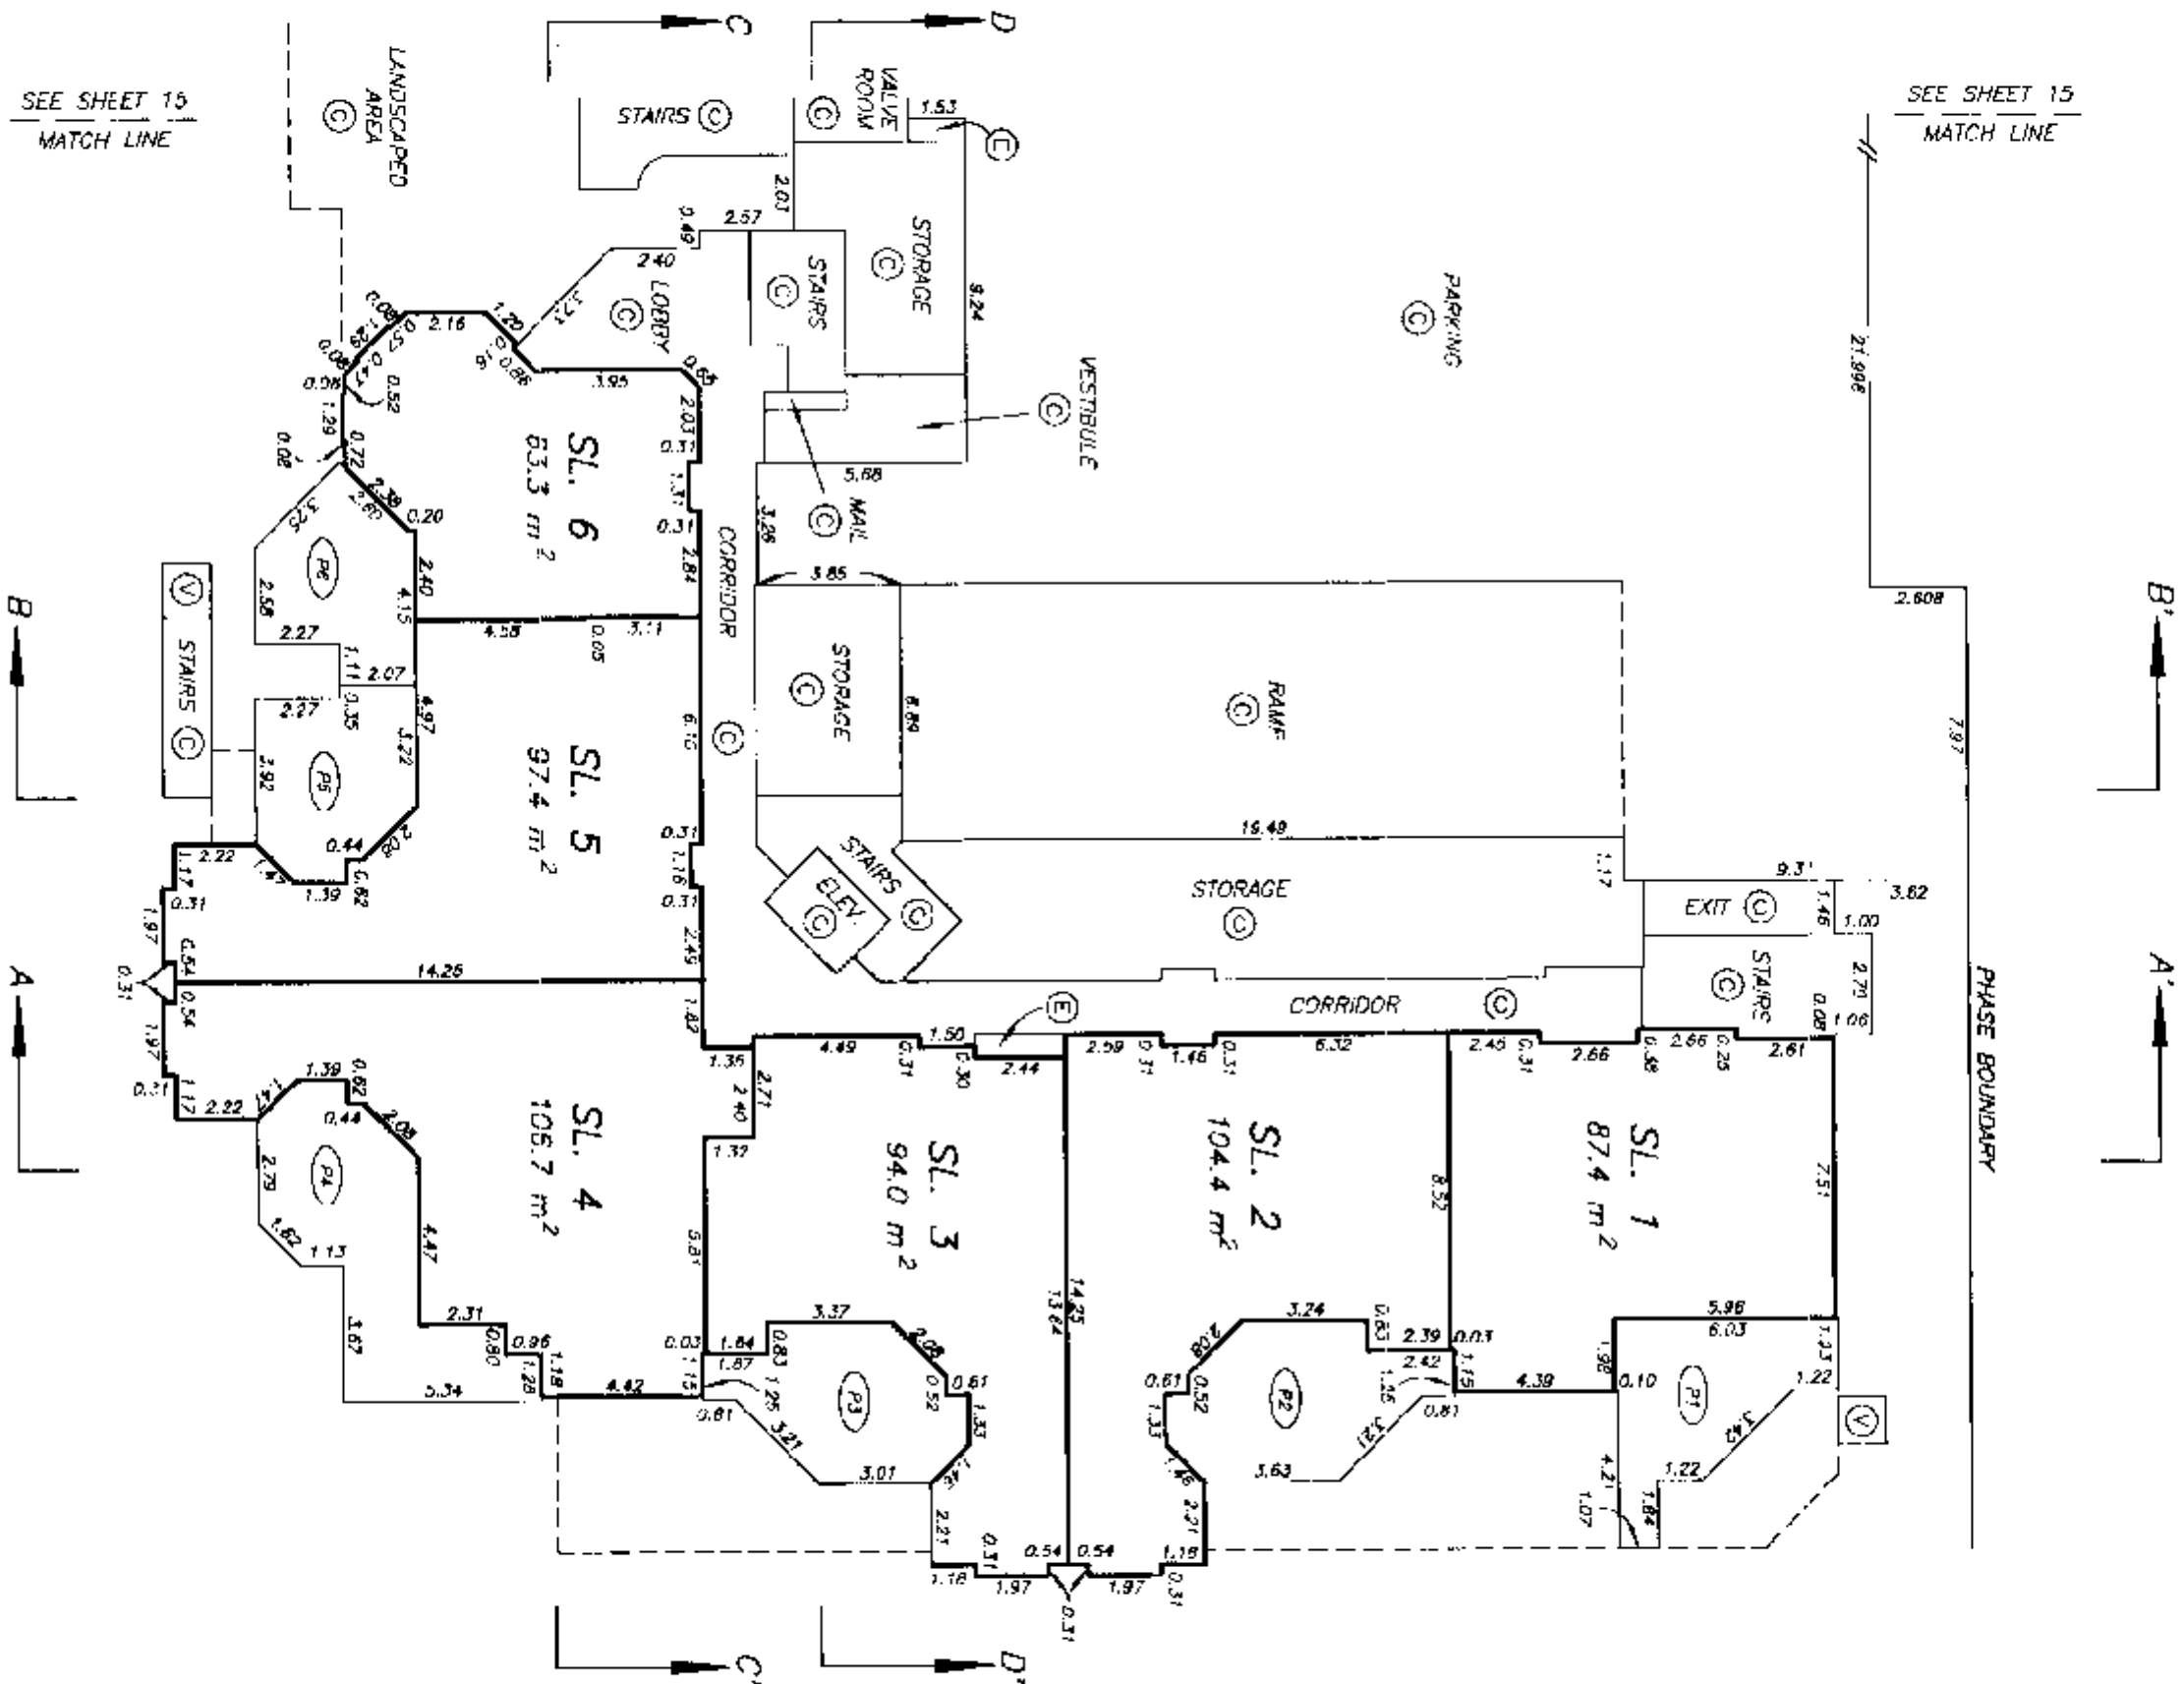

SEE SHEET 15
MATCH LINE



DATE : JANUARY 7, 1997.

27.3.44

LEVEL TWO FLOOR PLAN BUILDING 2A

STRATA PLAN LMS 2687 PHASE 1

SCALE 1:200

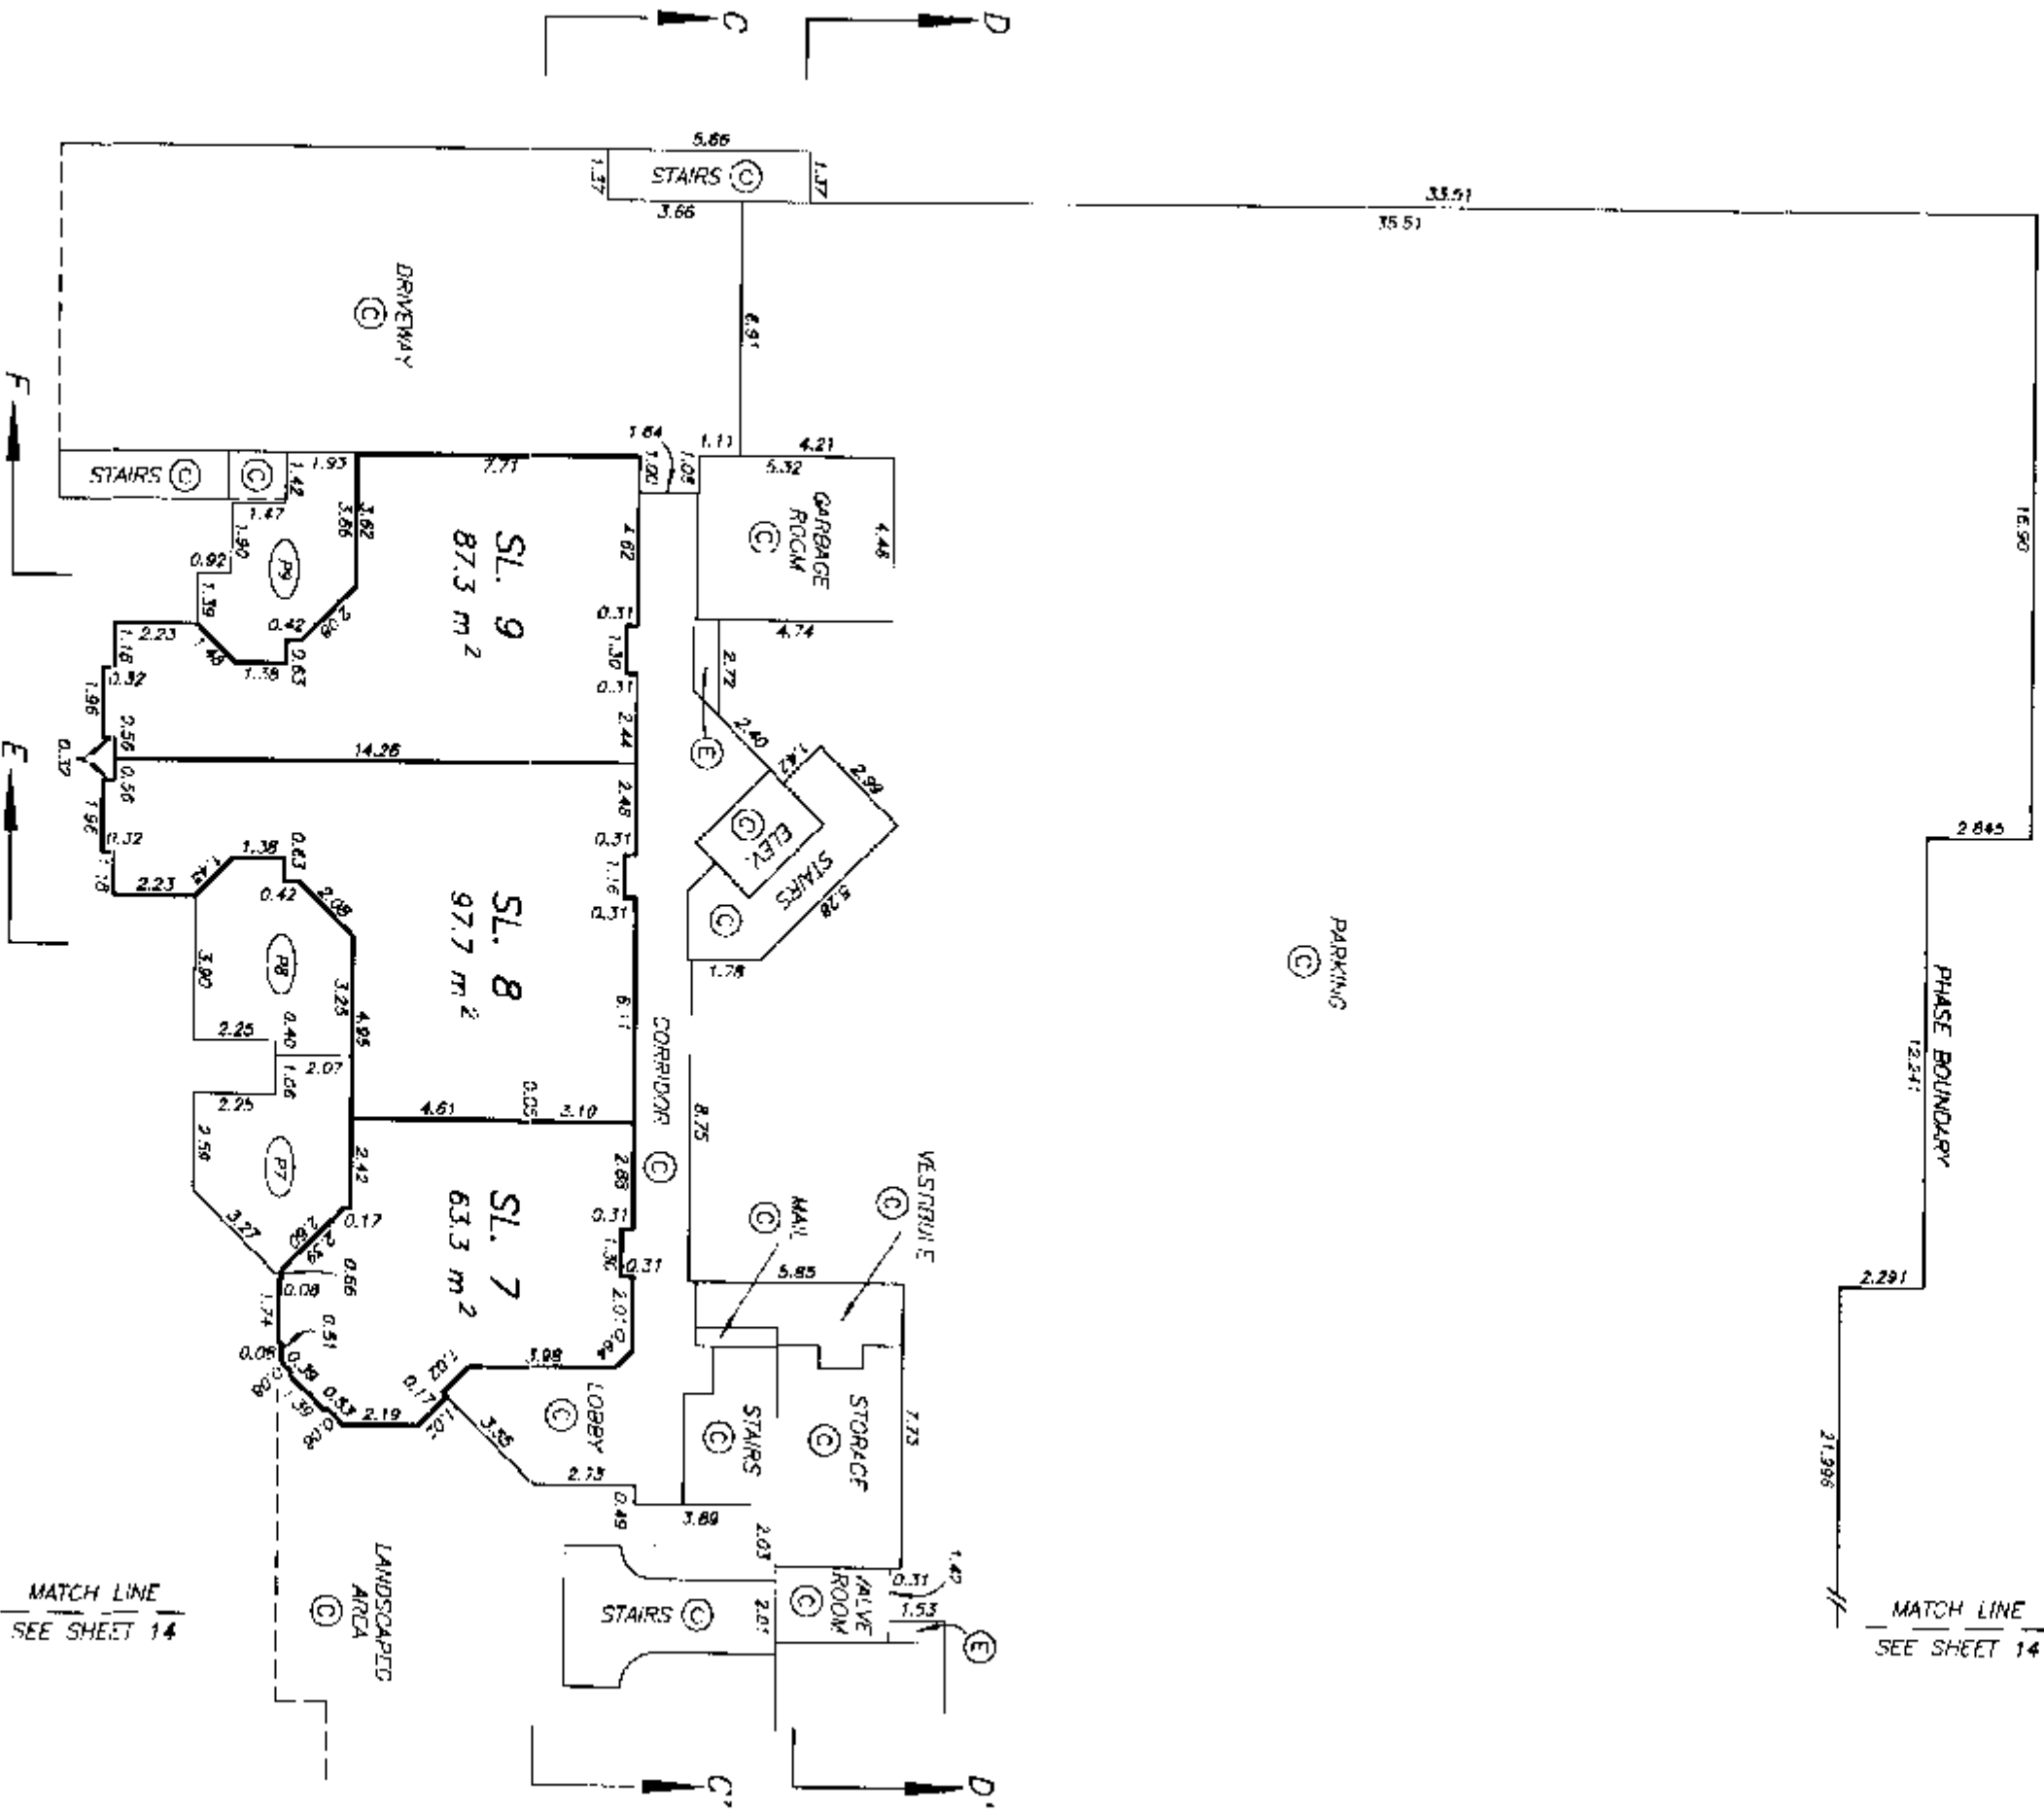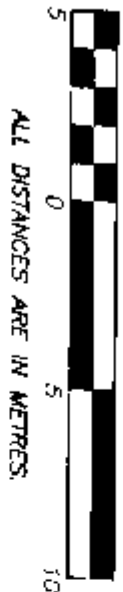

MATCH LINE
SEE SHEET 14


MATCH LINE
SEE SHEET 14

LEVEL THREE FLOOR PLAN
BUILDING 1

STRATA PLAN LMS 2687
PHASE 1

SHEET 16 OF 25 SHEETS

SCALE 1:200

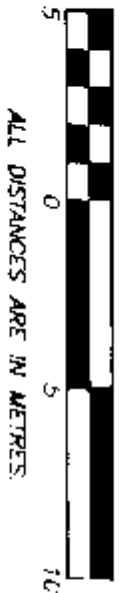


ALL DISTANCES ARE IN METRES.



SEE SHEET 17
MATCH LINE

SEE SHEET 17
MATCH LINE

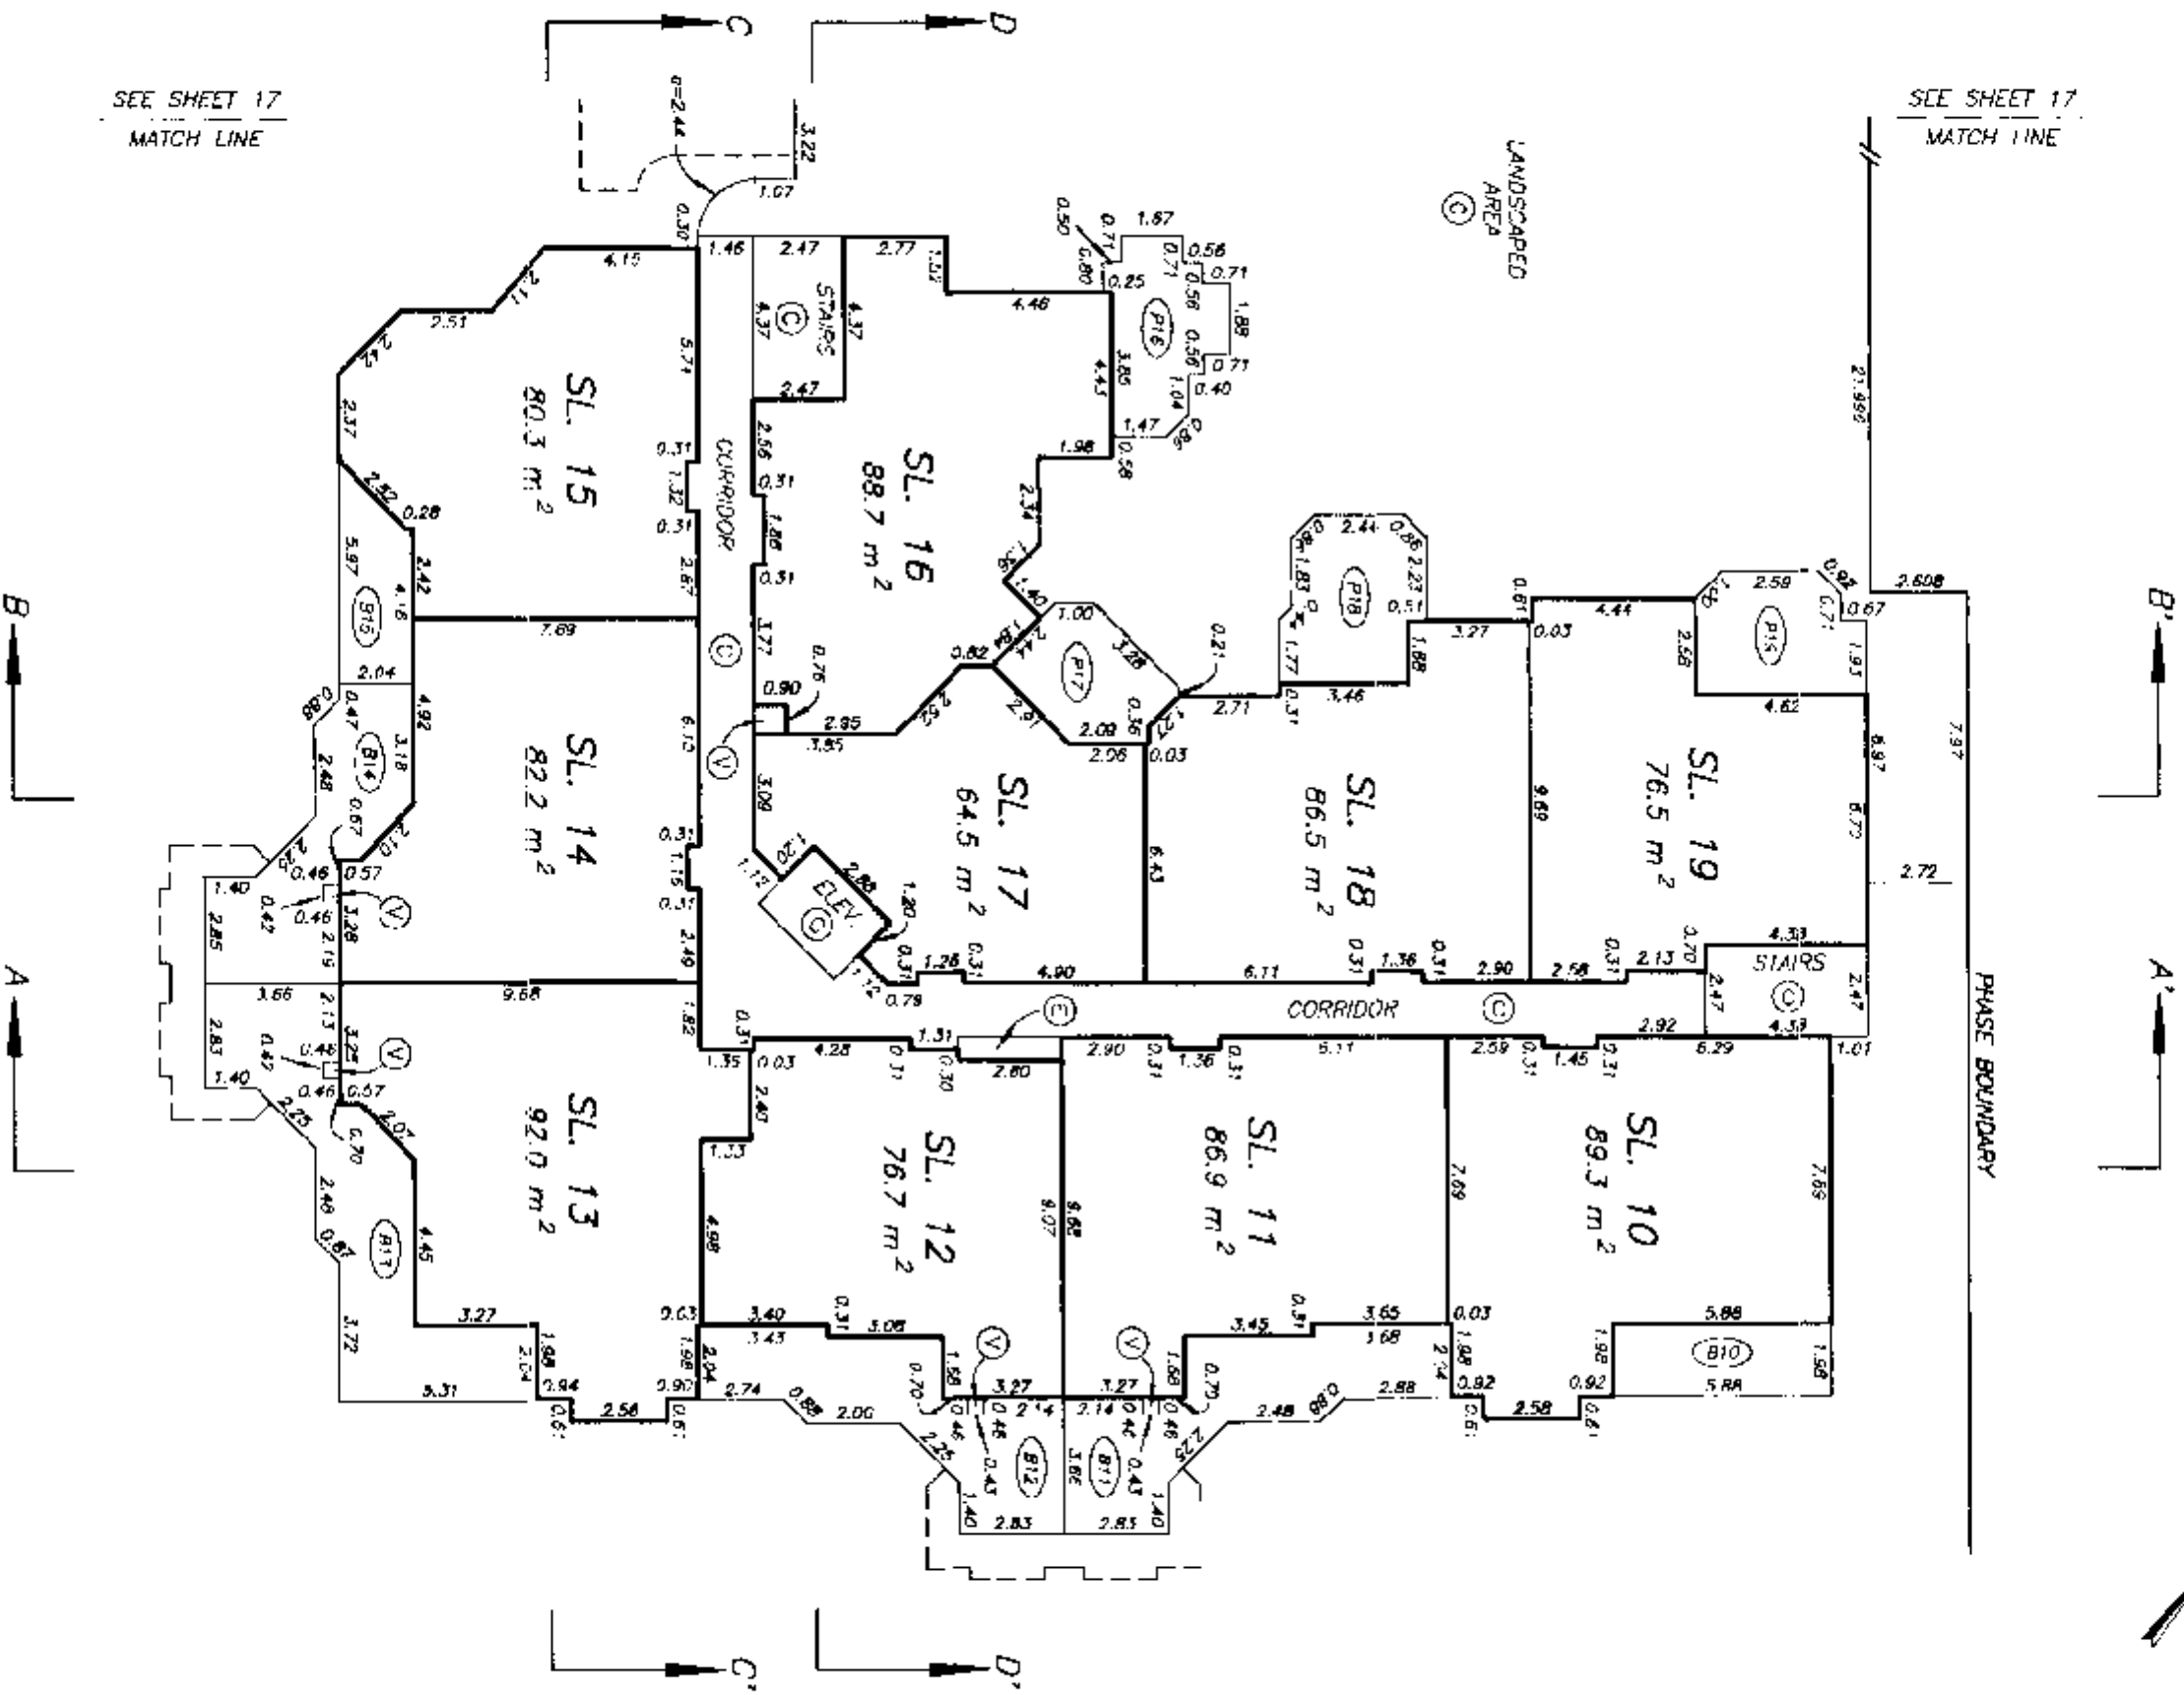

DRAWING # 30102-18
FILE # 30102-2A3


DATE : JANUARY 7, 1997.

M.E.B.


LEVEL THREE FLOOR PLAN BUILDING 2A

STRATA PLAN LMS 2687 PHASE 1

SCALE 1:200

 


ALL DISTANCES ARE IN METRES.

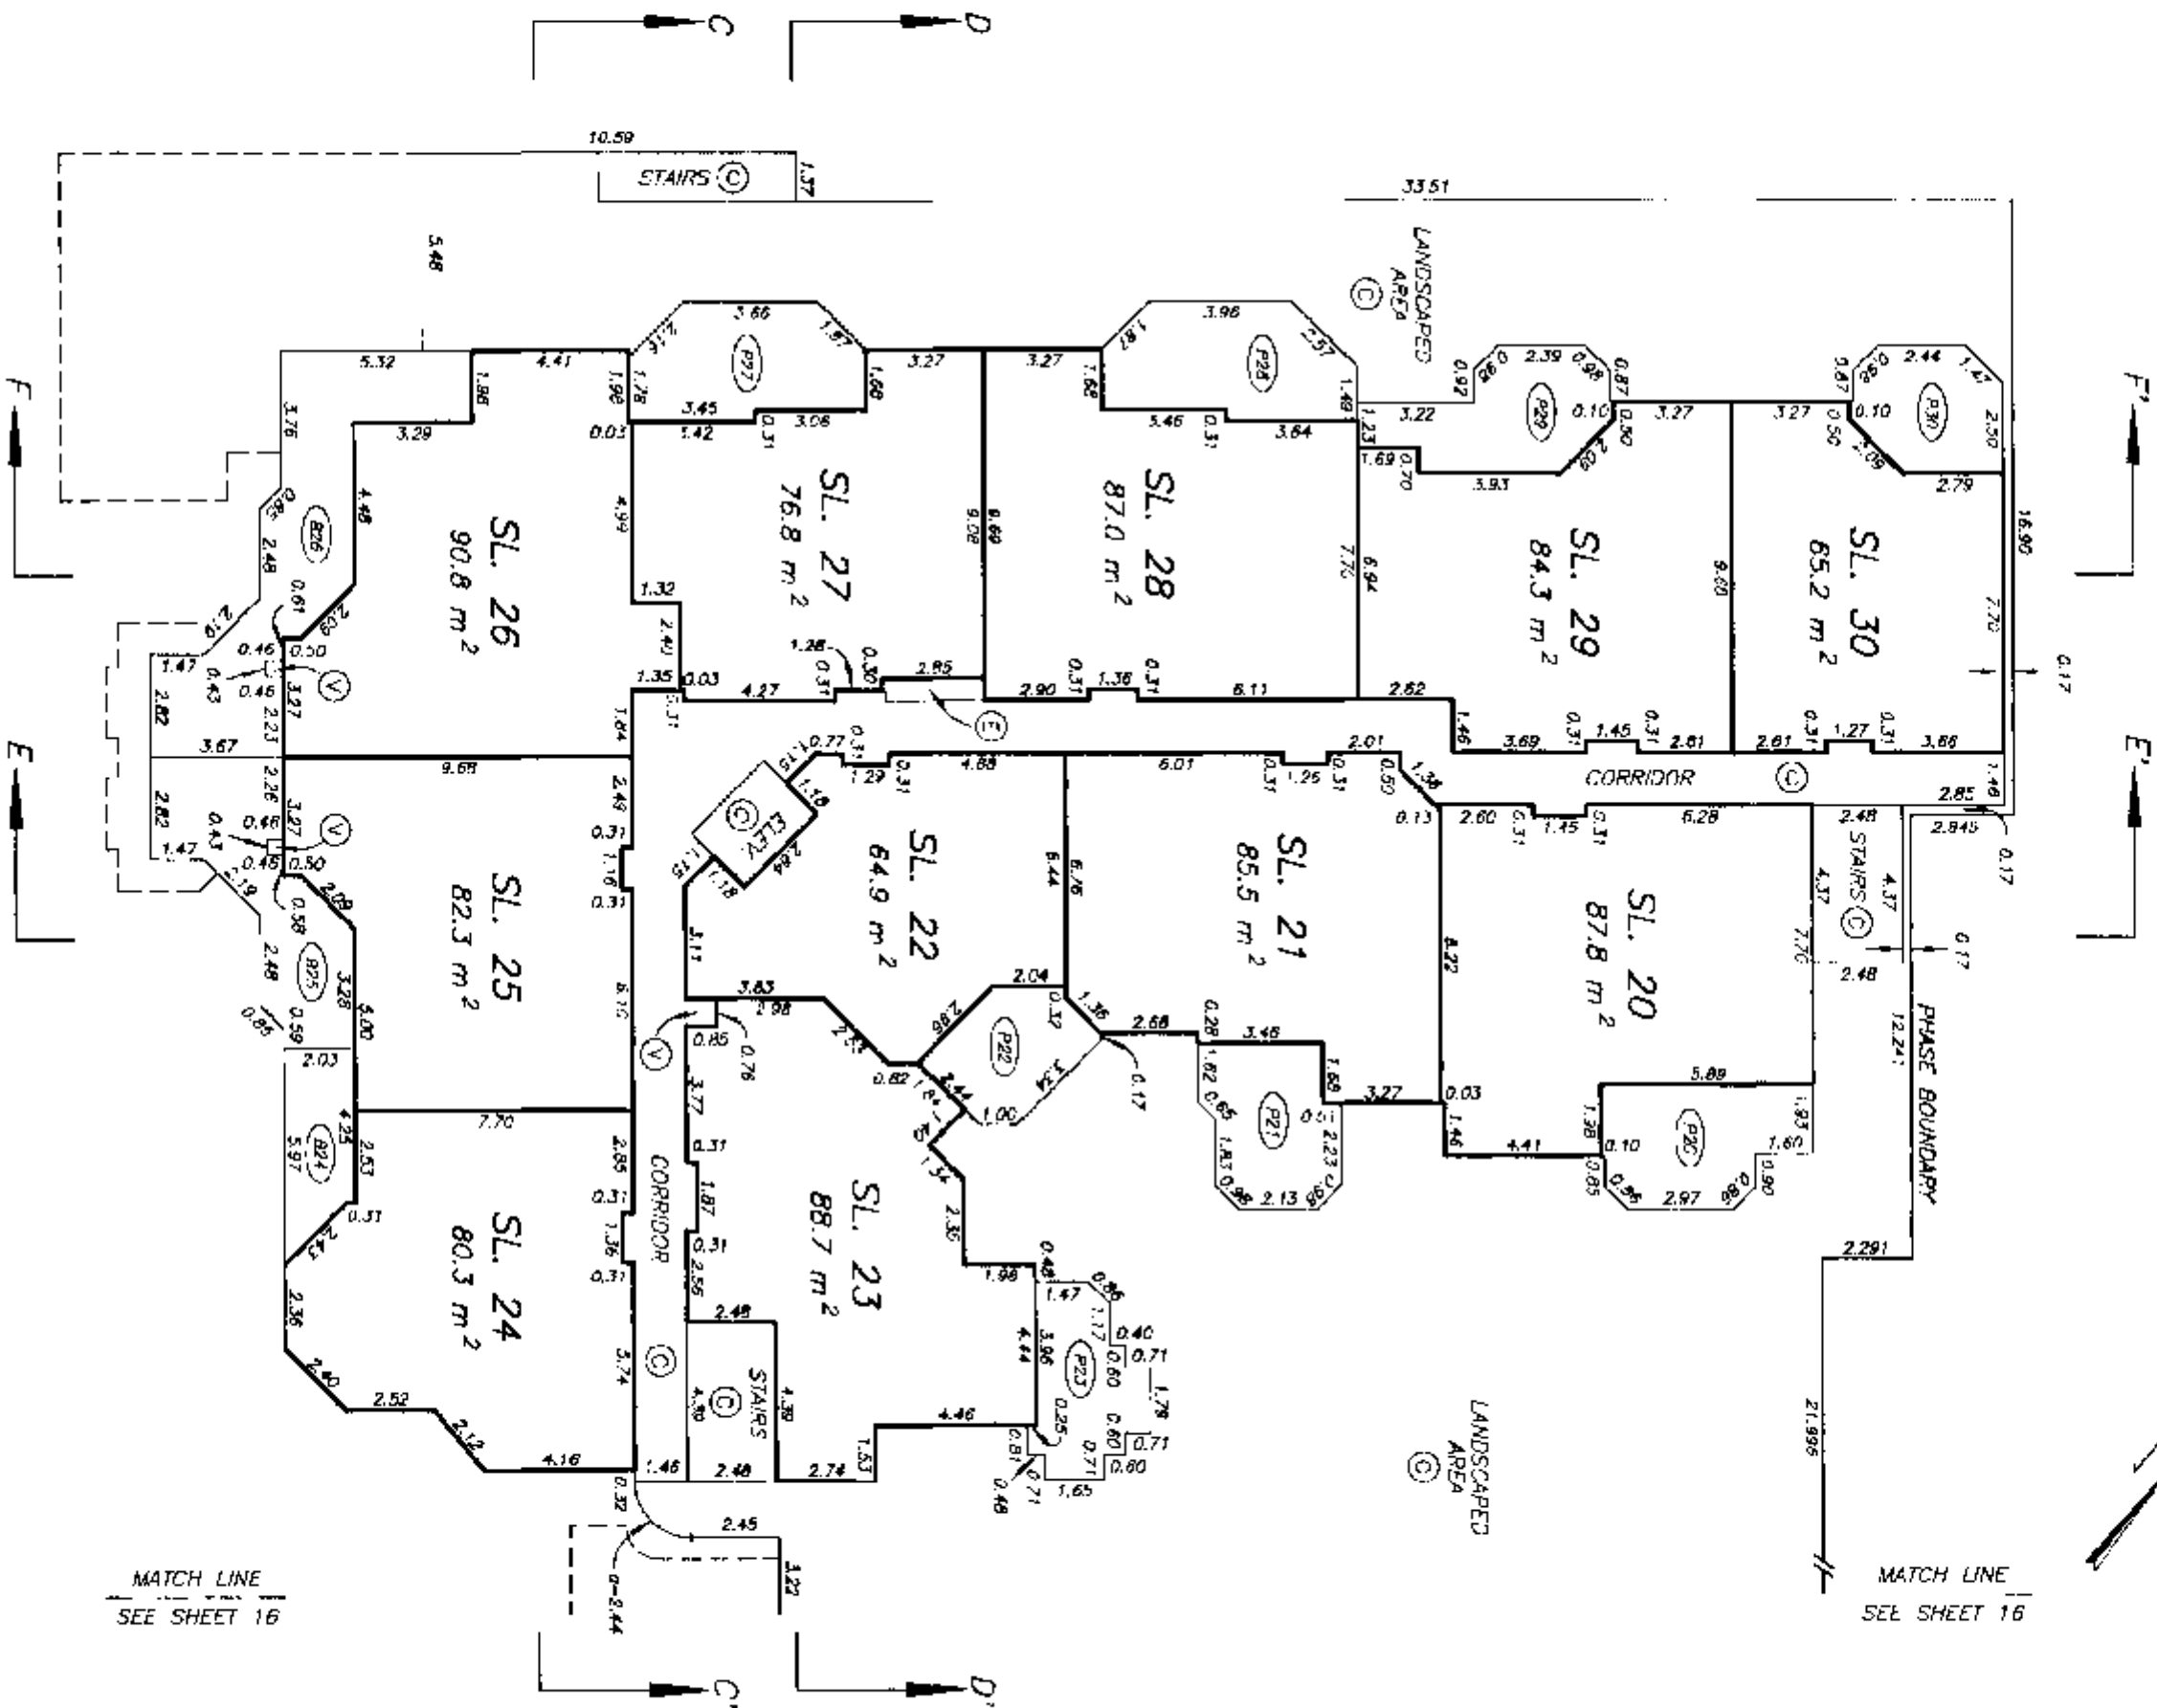

LEVEL FOUR FLOOR PLAN
BUILDING 1

STRATA PLAN LMS 2687
PHASE 1


SHEET 18 OF 25 SHEETS

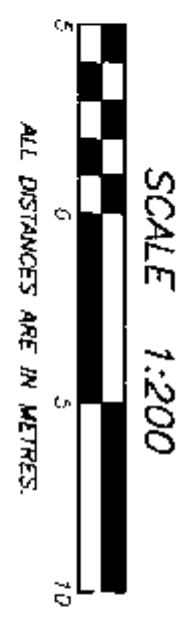

SEE SHEET 19
MATCH LINE

SEE SHEET 19
MATCH LINE

B
A

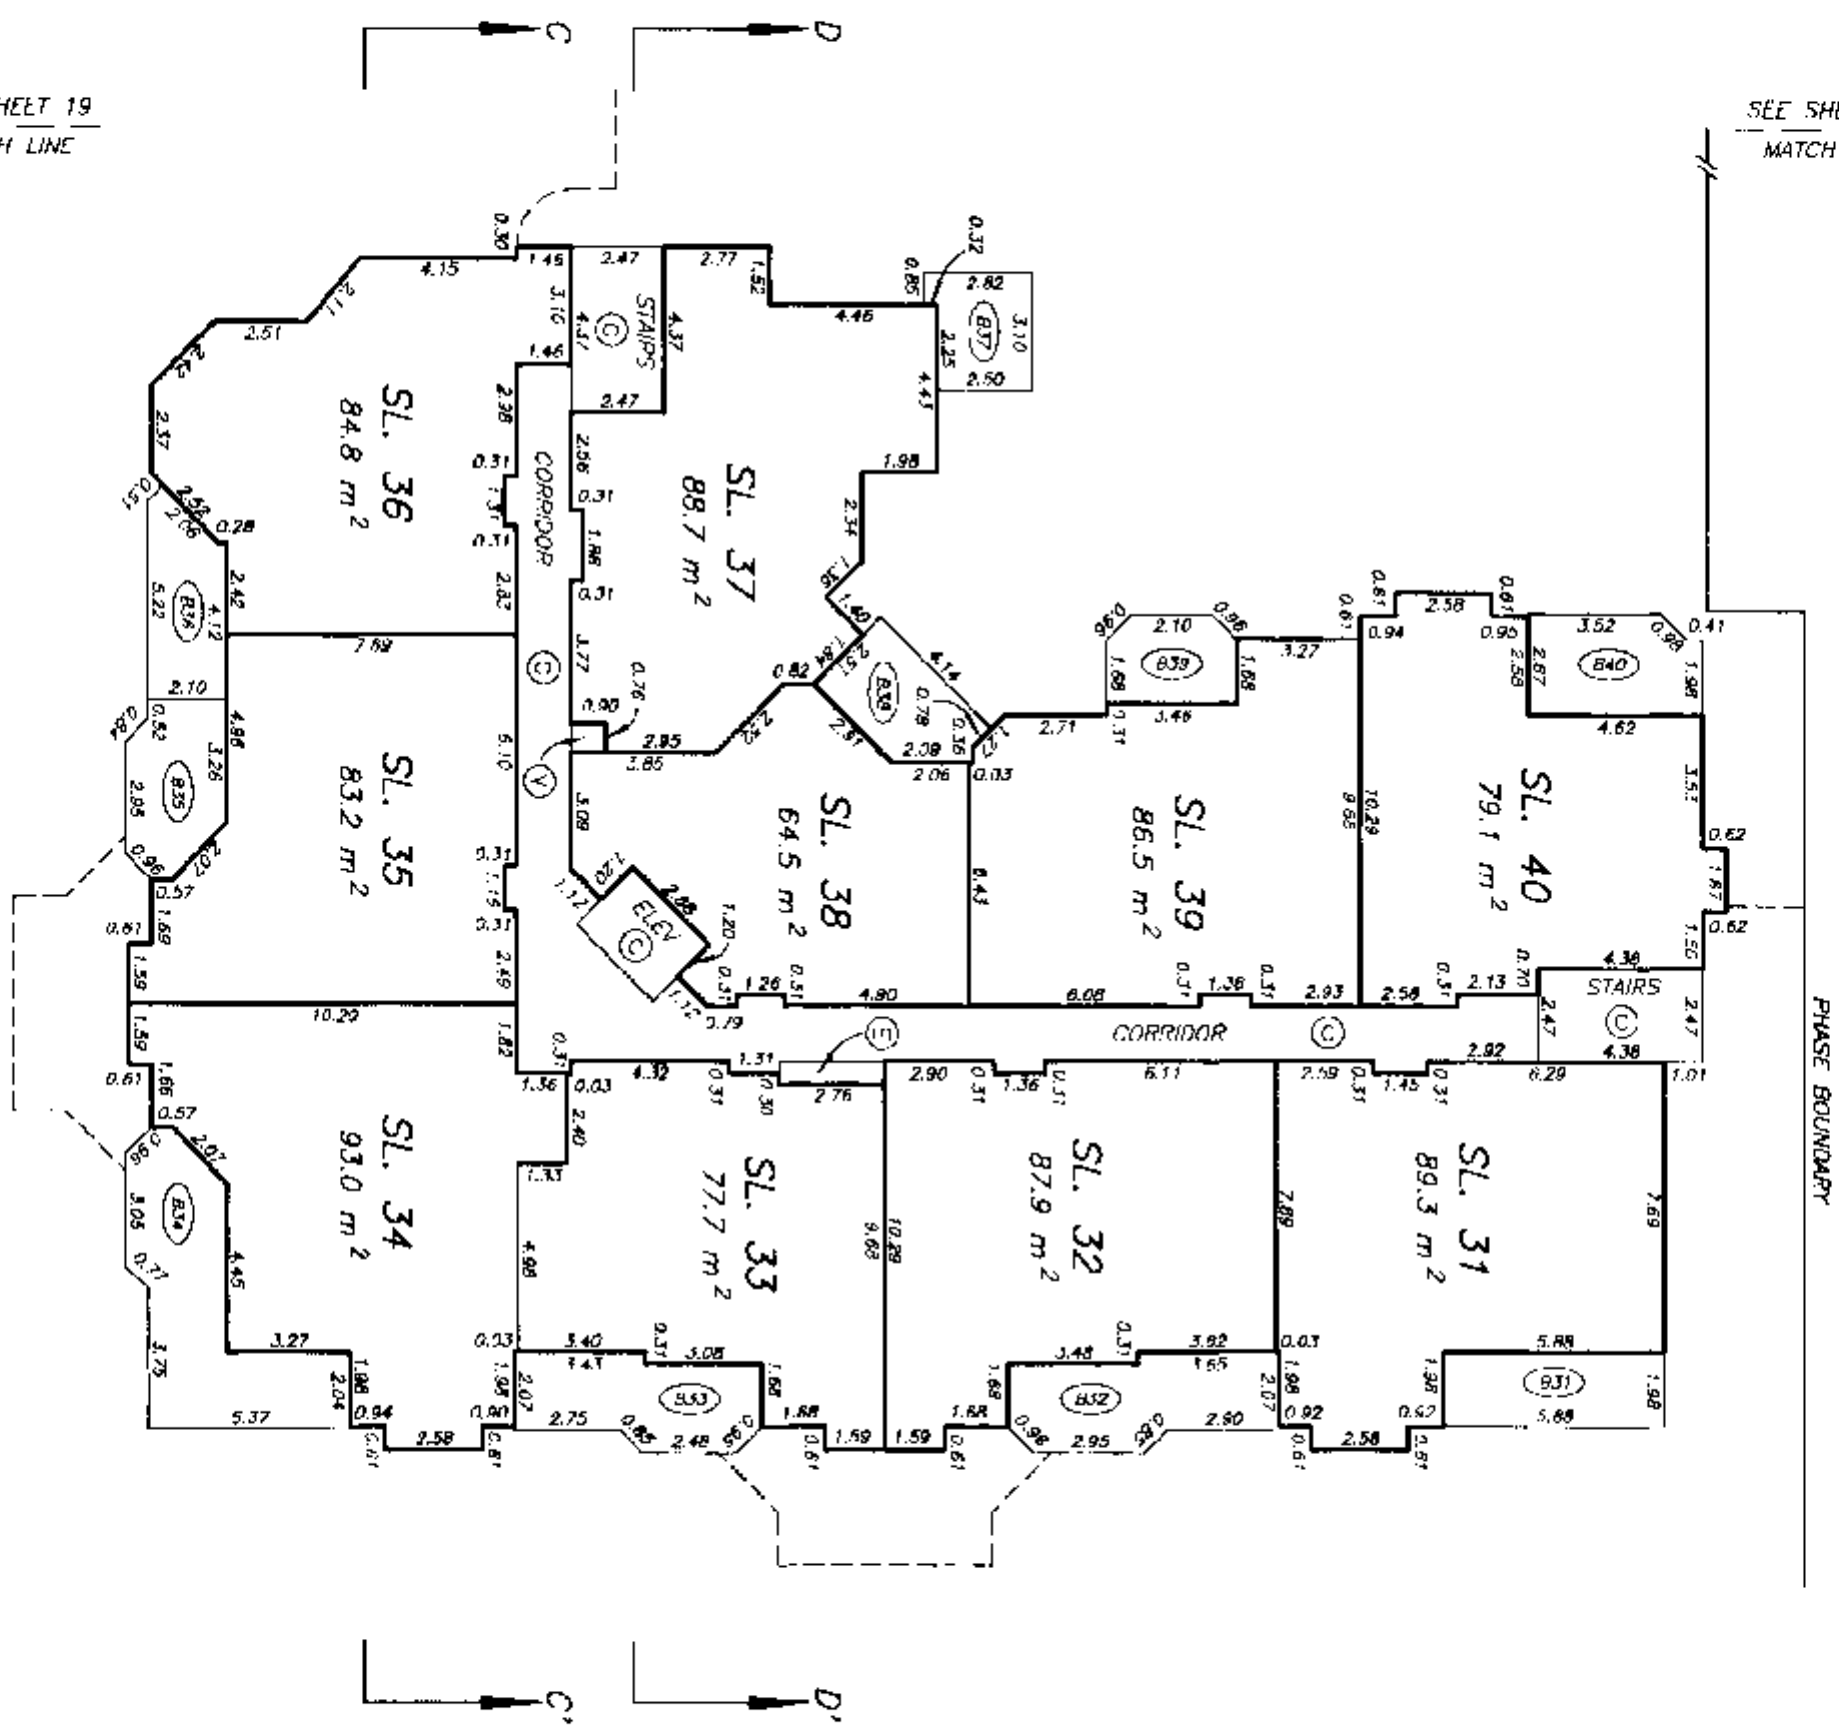

DRAWING # 30102-18
FILE # 30102-244



DATE : JANUARY 7, 1997.
P.M.E.D.

LEVEL FOUR FLOOR PLAN BUILDING 2A

STRATA PLAN LMS 2687 PHASE 1

SHEET 19 OF 25 SHEETS

SCALE 1:200

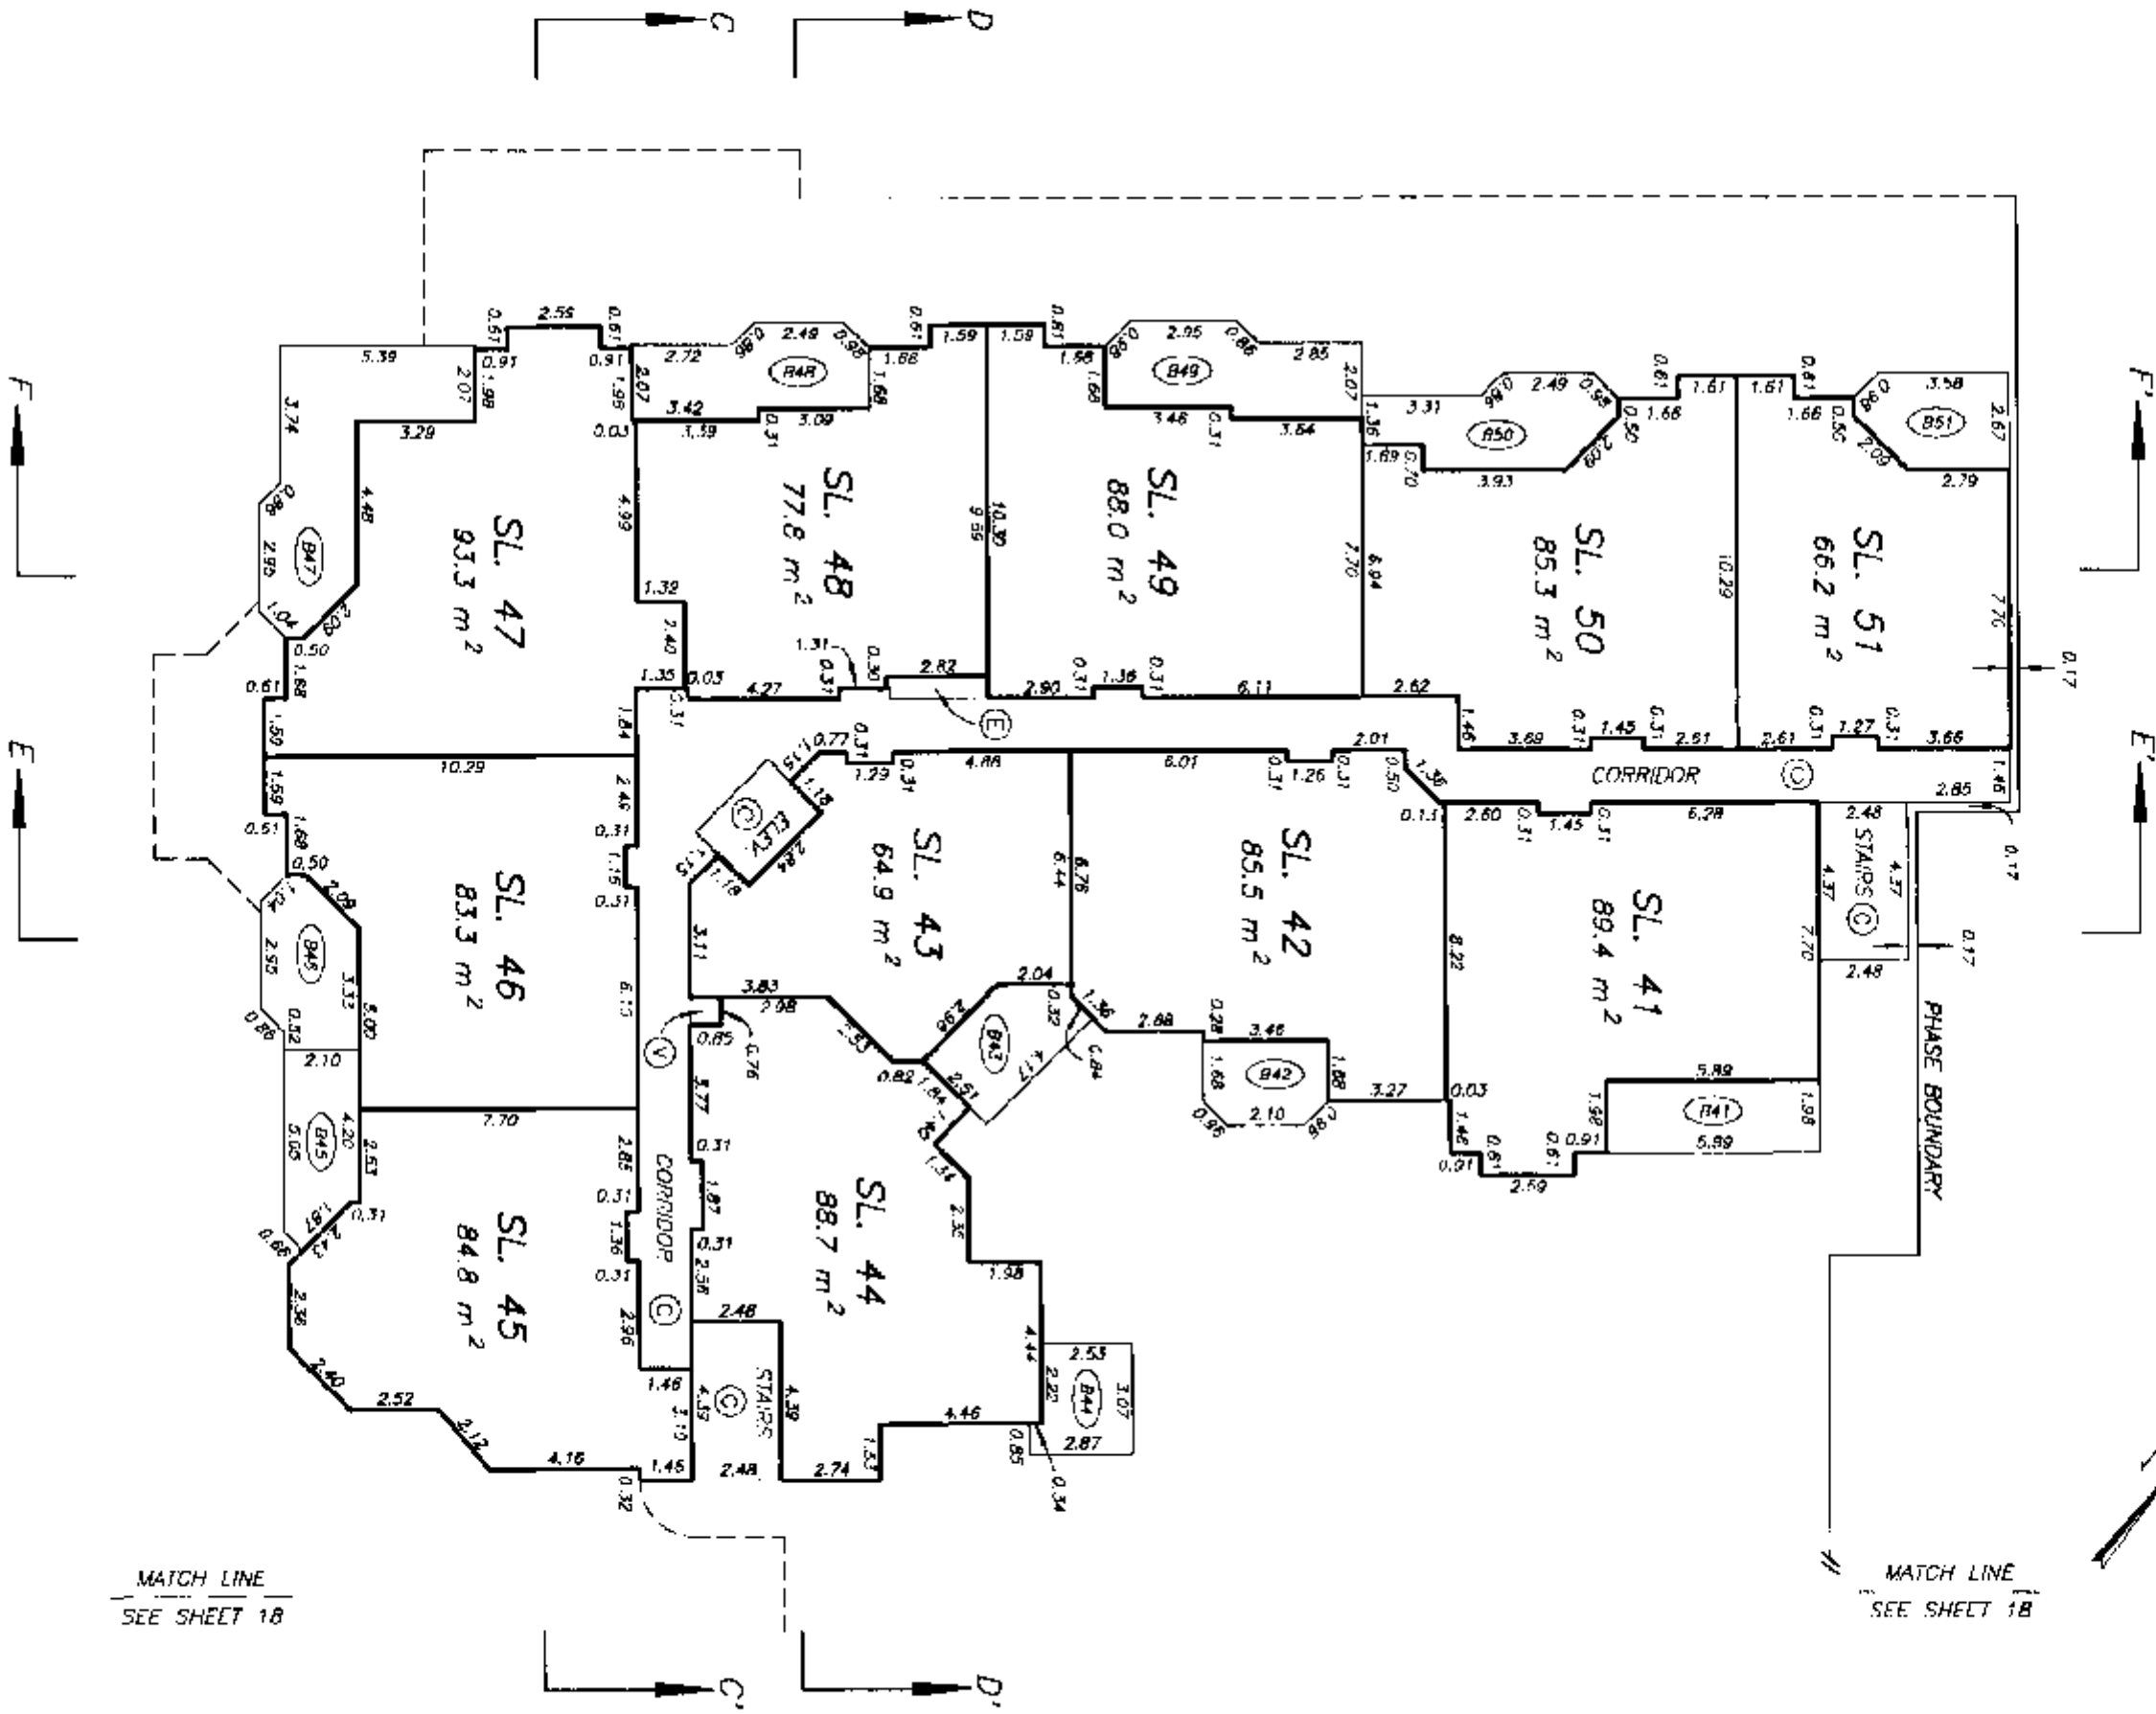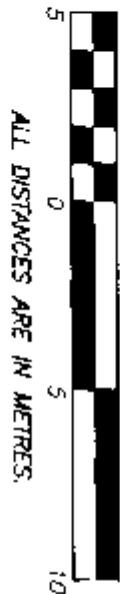

MATCH LINE
SEE SHEET 18



DRAWING # 30102-18
FILE # 30102-244

DATE: JANUARY 7, 1997.

977.E. d

LEVEL FIVE FLOOR PLAN BUILDING 1

STRATA PLAN LMS 2687 PHASE 1

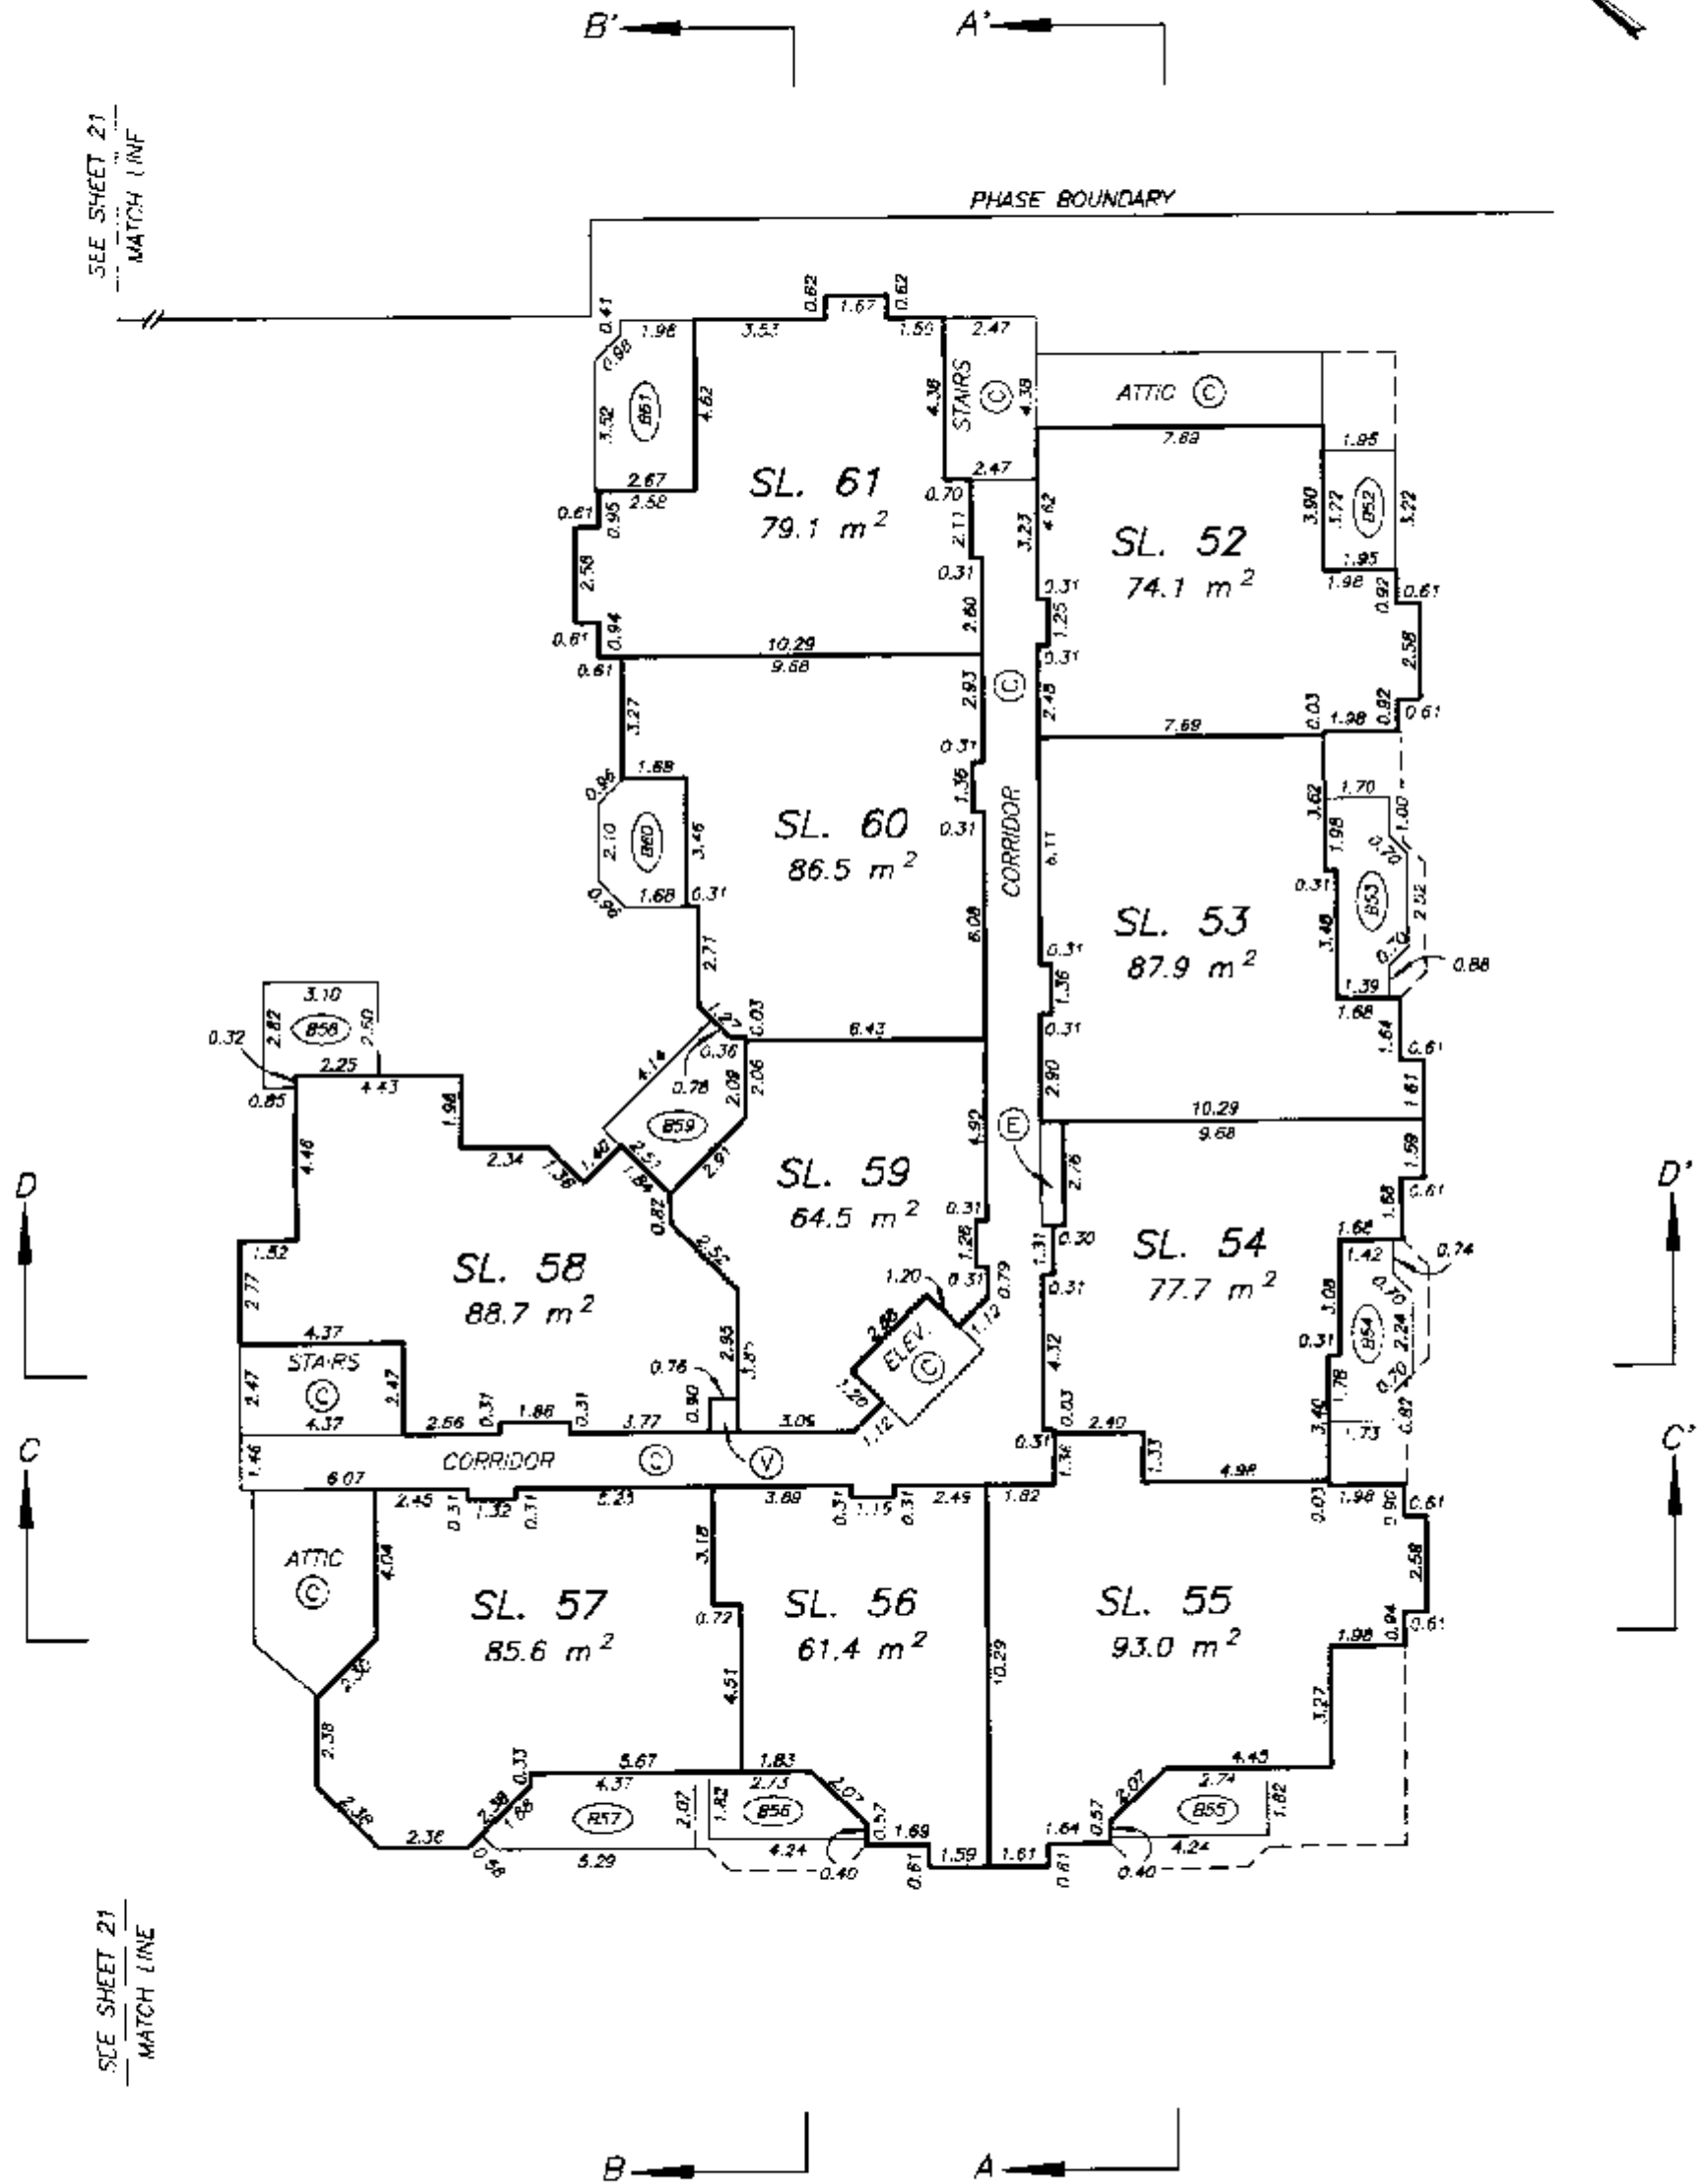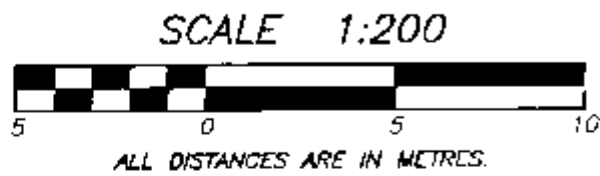

DATE : JANUARY 7, 1997.


LEVEL FIVE FLOOR PLAN BUILDING 2A

STRATA PLAN LMS 2687 PHASE 1

SCALE 1:200



ALL DISTANCES ARE IN METRES.

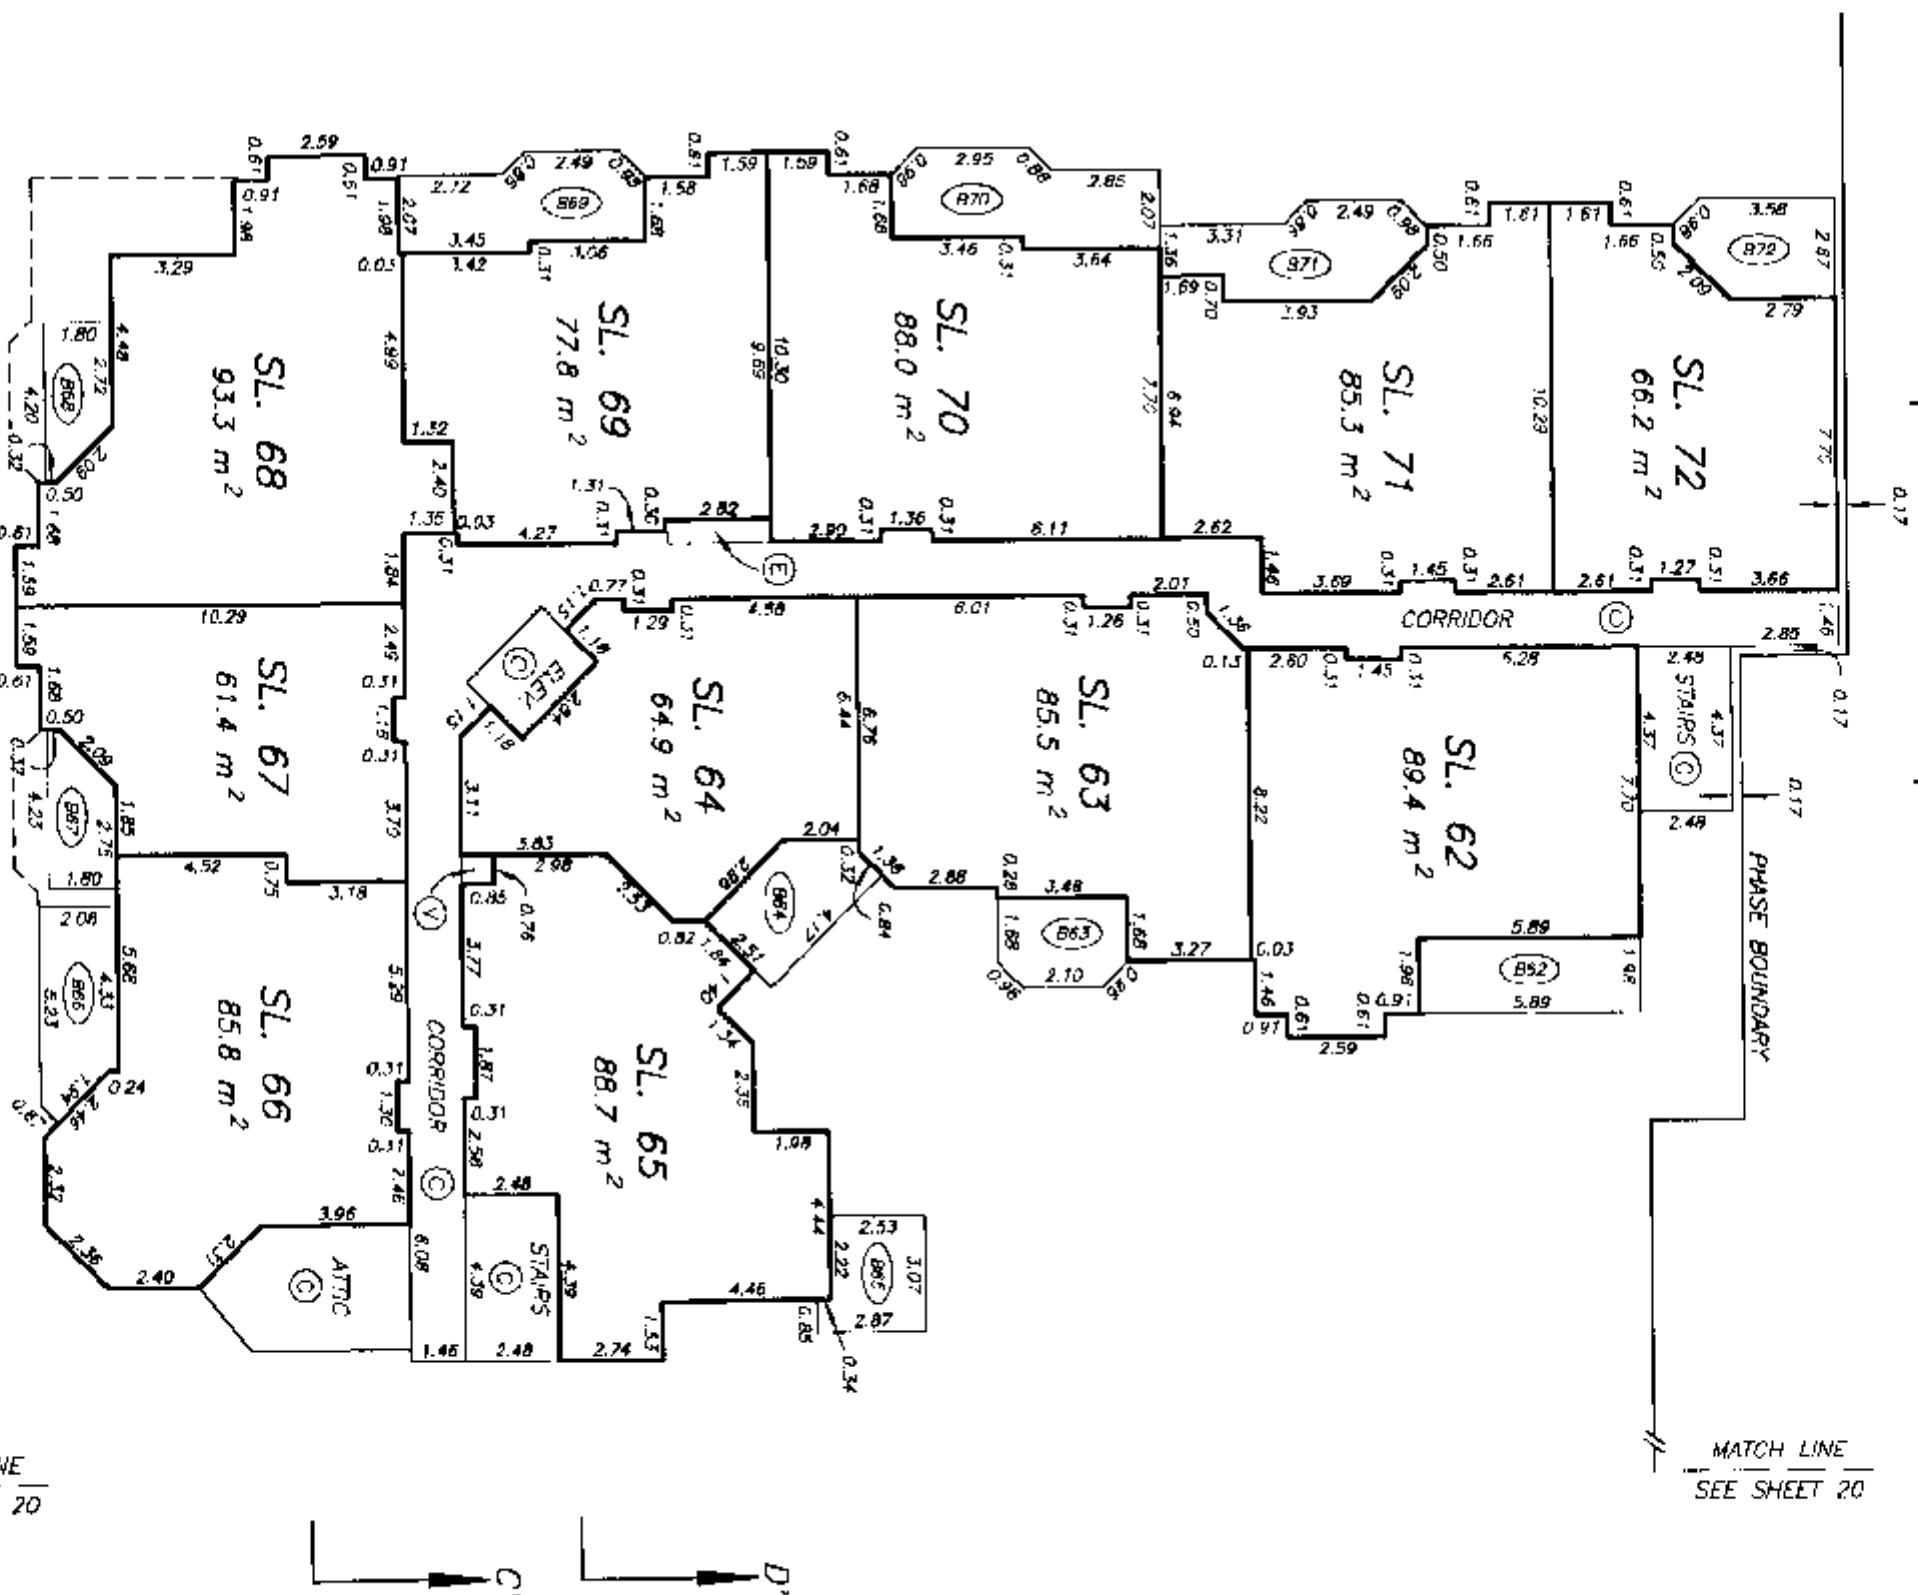

MATCH LINE
SEE SHEET 20




LEVEL SIX FLOOR PLAN
BUILDING 1

STRATA PLAN LMS 2687
PHASE 1

SHEET 22 OF 25 SHEETS

SCALE 1:200

 


ALL DISTANCES ARE IN METRES.



SEE SHEET 23
MATCH LINE

PHASE BOUNDARY

SEE SHEET 23
MATCH LINE

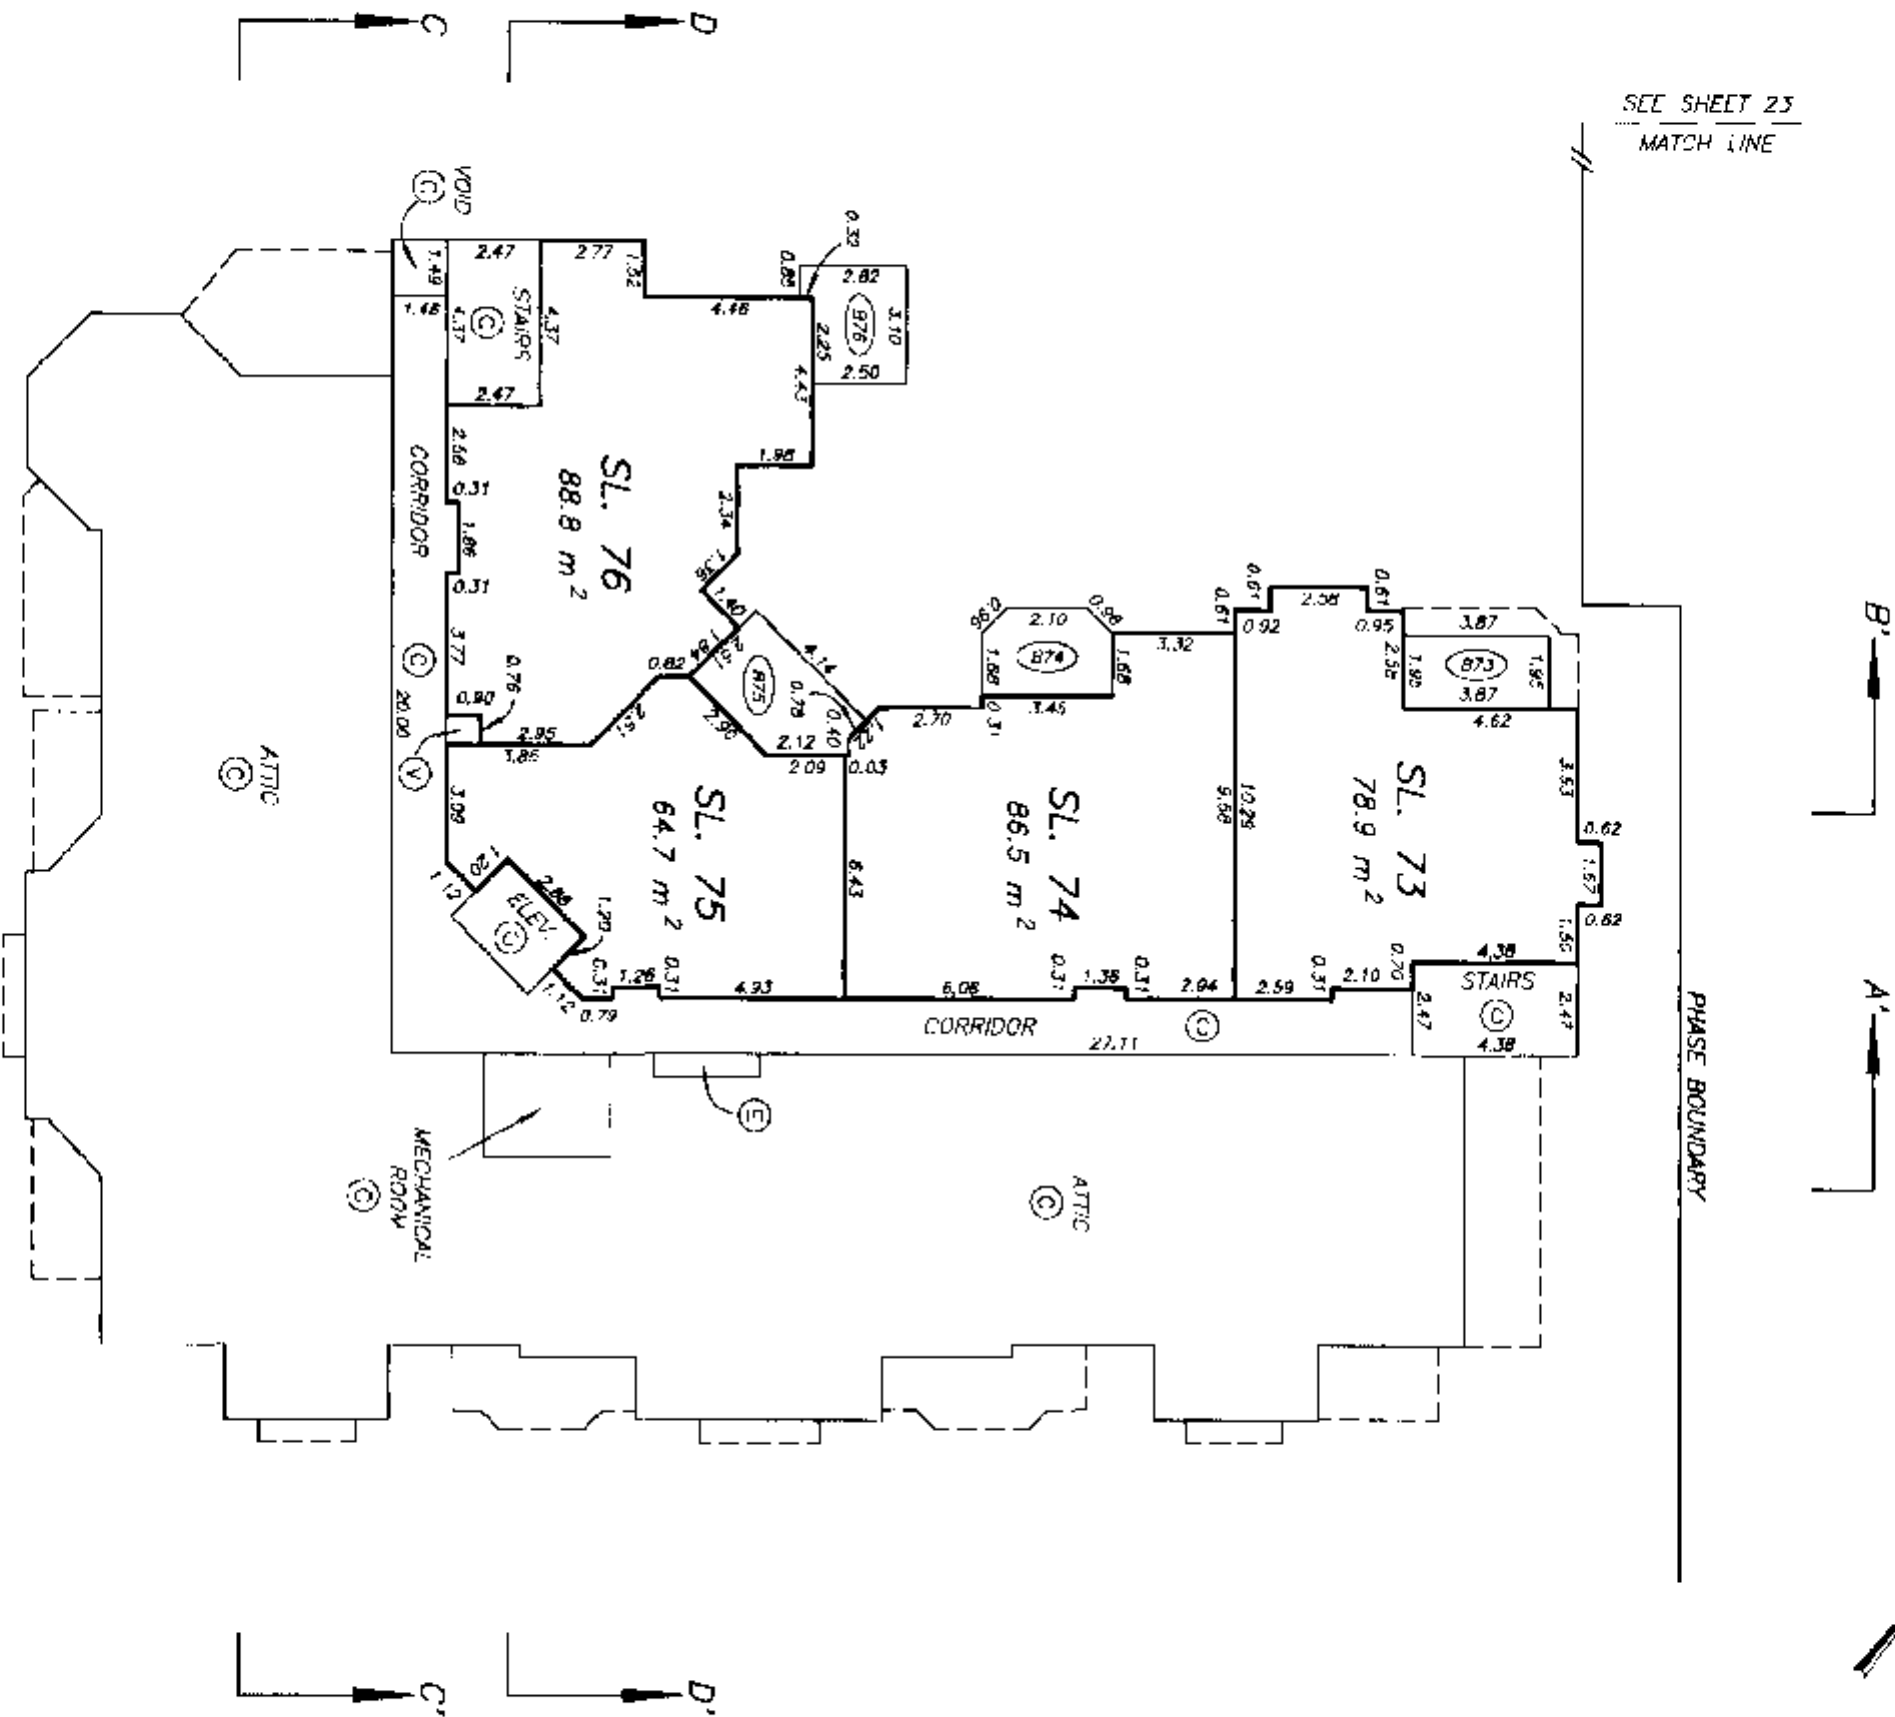

DRAWING # 30102-18
FILE # 30102-246


DATE : JANUARY 7, 1997.

M.E. 28


LEVEL SIX FLOOR PLAN BUILDING 2A

STRATA PLAN LMS 2687
PHASE 1

SCALE 1:200

 

ALL DISTANCES ARE IN METRES.

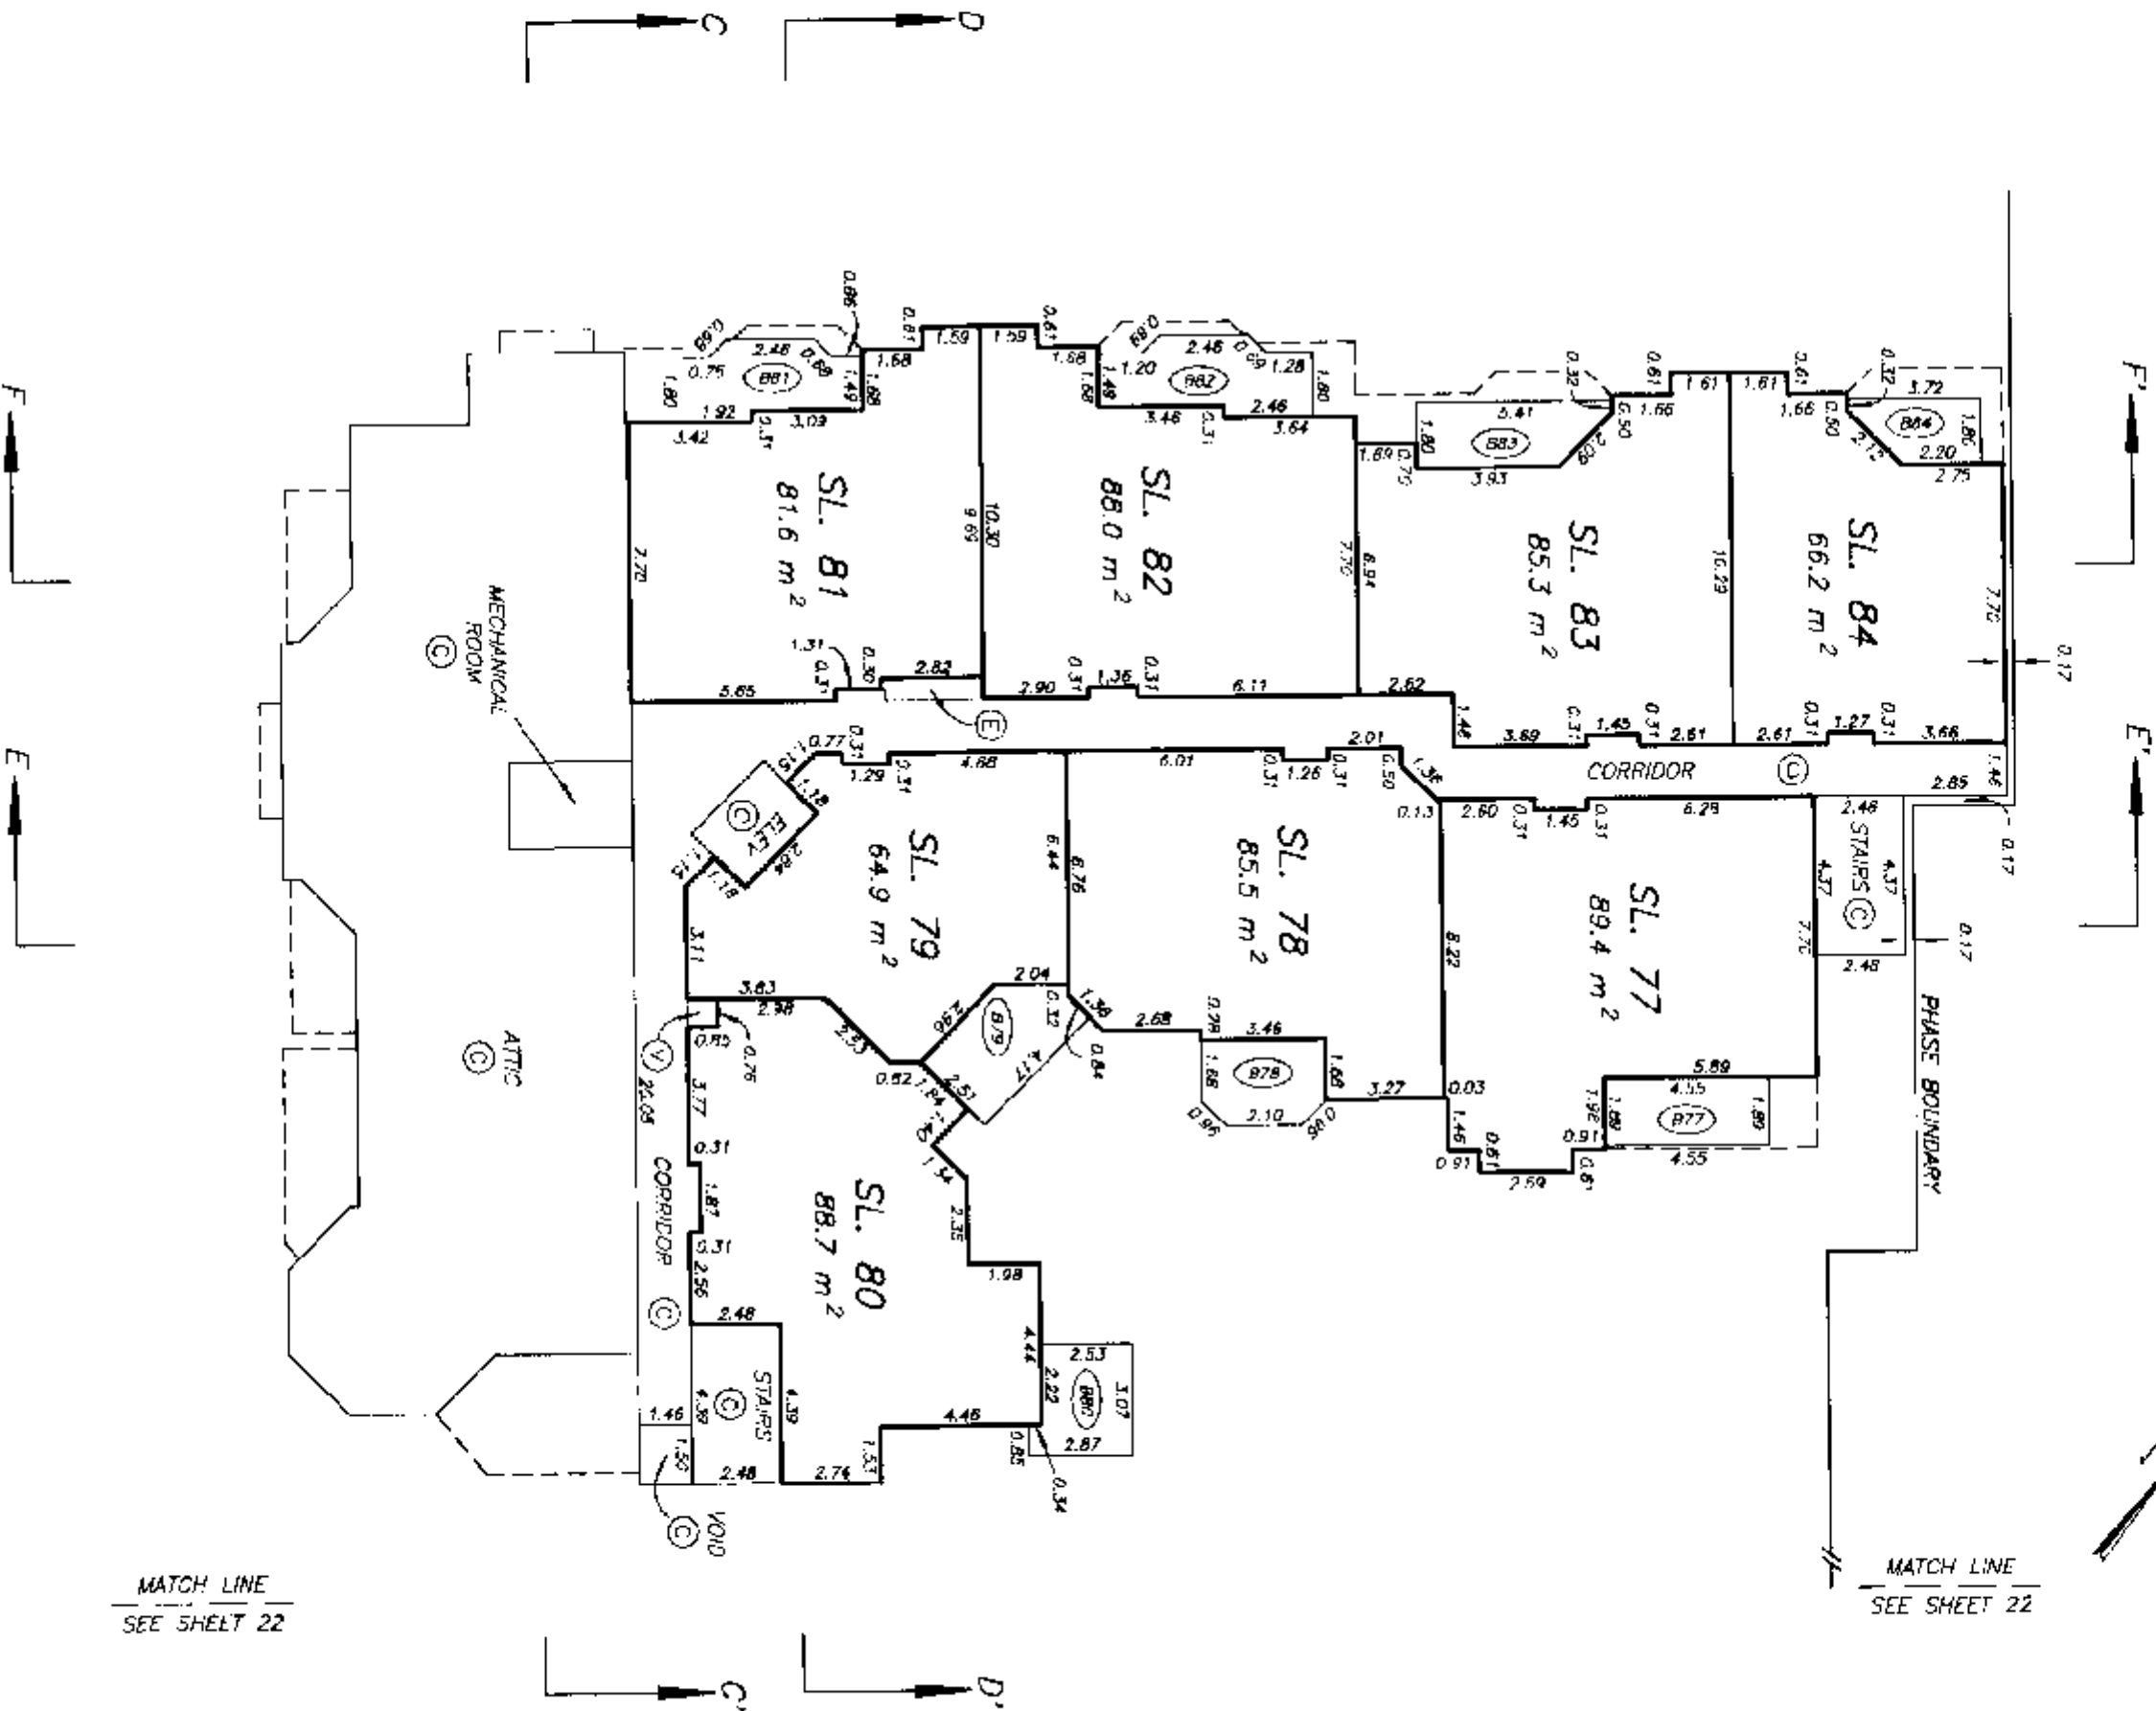

MATCH LINE
SEE SHEET 22

DEALINGS AFFECTING THE
COMMON PROPERTY

STRATA PLAN LMS 2687[illegible]

STRATA PLAN OF PARCEL A,

EXCEPT FIRSTLY: PHASE 1,

STRATA PLAN LMS 2687,

SUBURBAN BLOCK 5,

PLAN LMP 27446

STRATA PLAN LMS 2687

PHASE 2

DEPOSITED AND REGISTERED IN THE LAND
TITLE OFFICE, AT NEW WESTMINSTER, B.C.
THIS 16TH DAY OF MARCH, 1998.

B.C.G.S. 926.026

"CITY OF NEW WESTMINSTER"

SCALE 1:750



ALL DISTANCES ARE IN METRES.


Deputy Registrar

J.D.B.

BM 78375 - BM 78437A

"DISCOVERY REACH"

SUBURBAN BLOCK 5

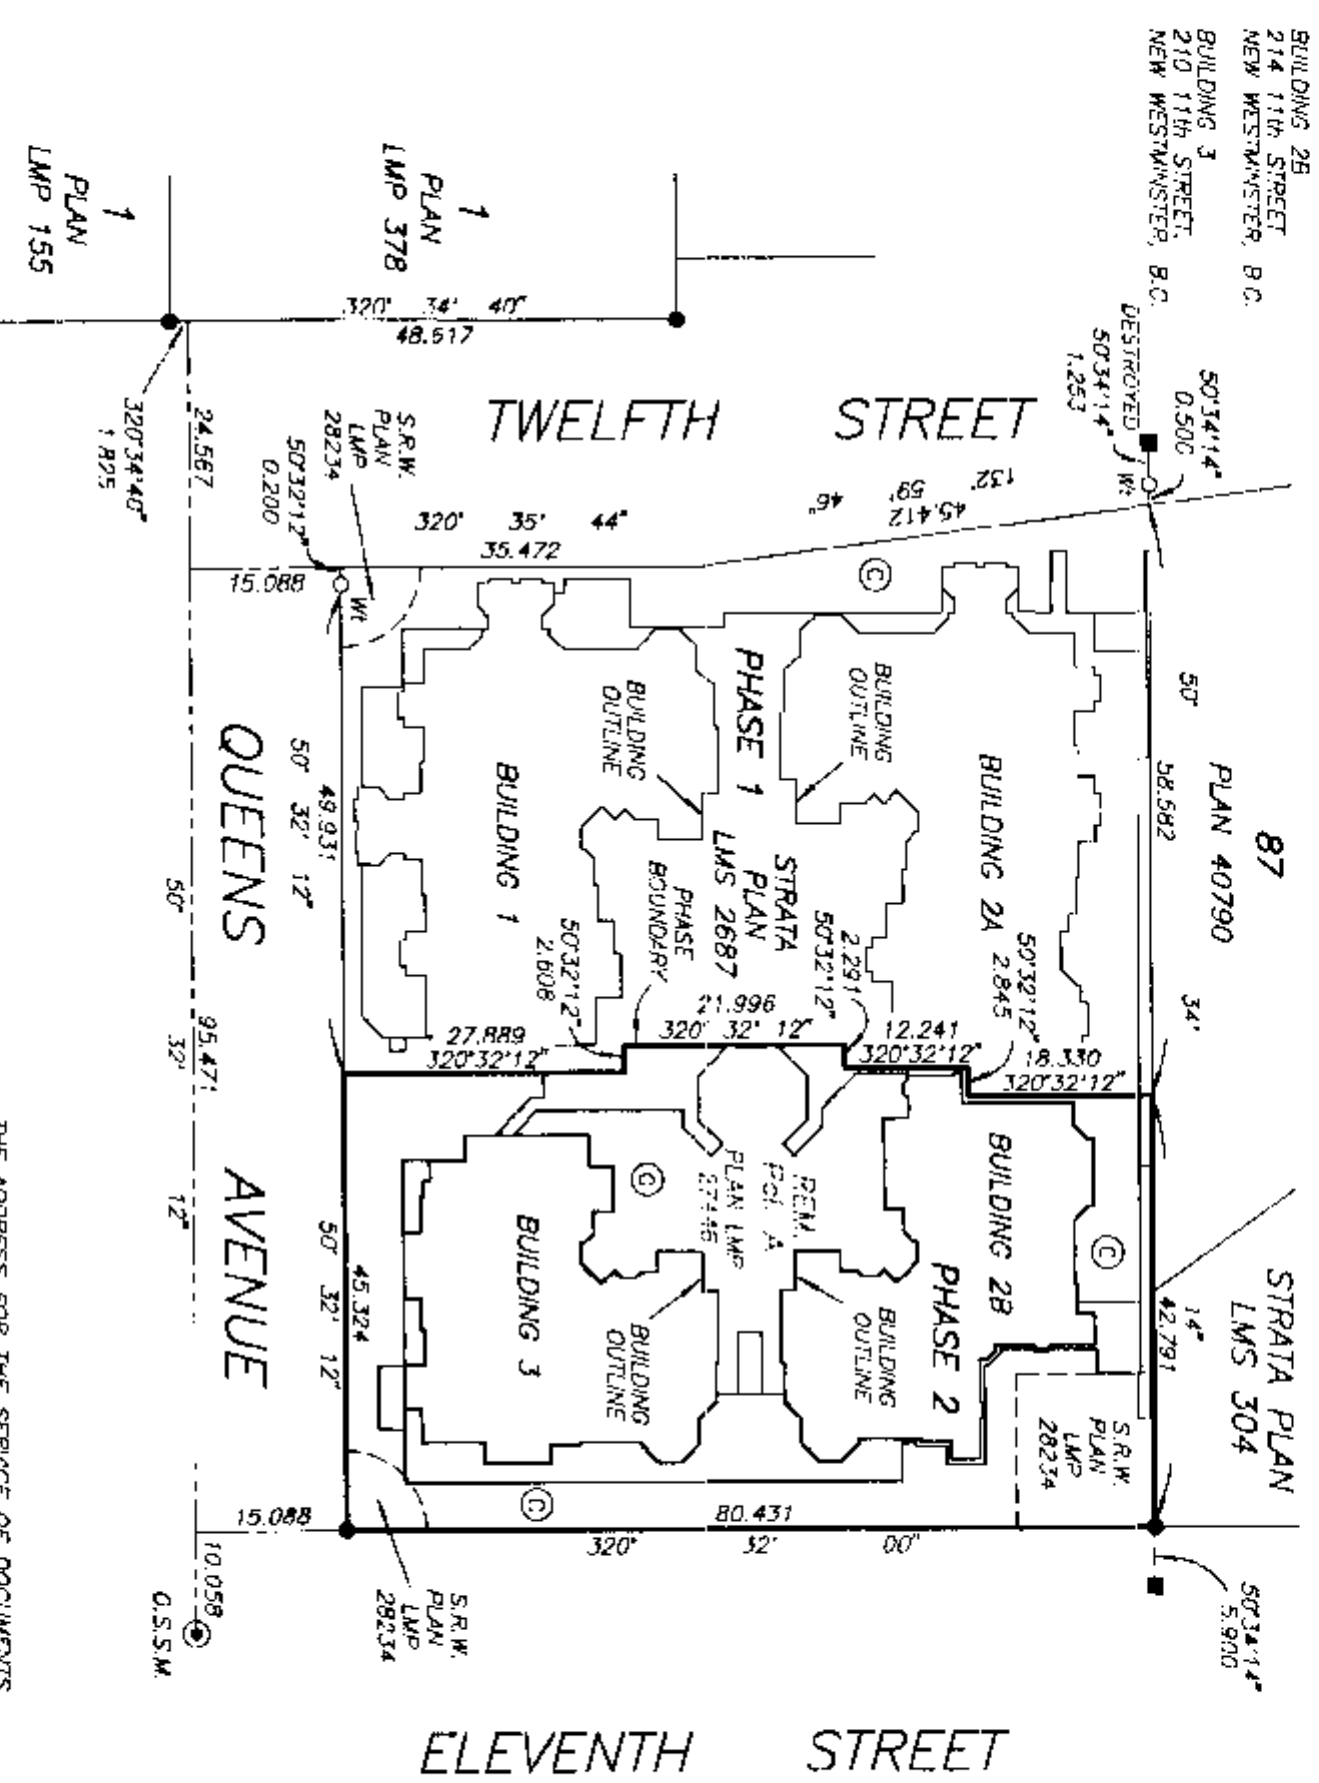

THIS STRATA PLAN CONTAINS LIMITED COMMON
PROPERTY ACCORDING TO SEC. 53 (2) OF
THE CONDOMINIUM ACT.

APPROVED AS PHASE 2 OF A 2 PHASE
STRATA PLAN UNDER THE CONDOMINIUM ACT.

THIS 3RD DAY OF MARCH 1998.

APPROVING OFFICER OF THE CITY OF NEW WESTMINSTER

I, MIKE E. SHAW, A BRITISH COLUMBIA LAND SURVEYOR
OF LANGLEY IN BRITISH COLUMBIA, HEREBY CERTIFY THAT
THE BUILDINGS ERECTED ON THE PARCEL DESCRIBED ABOVE
ARE WHOLLY WITHIN THE EXTERNAL BOUNDARIES OF THAT PARCEL.
DATED AT SURREY, B.C.

THIS 10TH DAY OF FEBRUARY 1998.

B.C.L.S.

BENNETT & ASSOCIATES
B.C. LAND SURVEYORS
#201-9547 152ND STREET,
SURREY, B.C.
PHONE : 582-0717

DRAWING # 30102-22
FILE # 3102-295
DATE : FEBRUARY 10, 1998

THIS PLAN LIES WITHIN THE GREATER VANCOUVER REGIONAL DISTRICT

THE ADDRESS FOR THE SERVICE OF DOCUMENTS
ON THE STRATA CORPORATION IS :

THE OWNERS, STRATA PLAN LMS 2687
204 - 3870 EAST HASTINGS STREET,
BURNABY, B.C. V5C 6C1

LEGEND

BEARINGS ARE ASTRONOMIC DERIVED
FROM PLAN LMP 27446

- SL - DENOTES STRATA LOT
- - DENOTES LEAD PLUG FOUND
- - DENOTES OLD SPECIAL SURVEY MONUMENT FOUND
- - DENOTES STANDARD IRON POST FOUND
- - DENOTES STANDARD IRON POST PLACED
- ⊙ - DENOTES COMMON PROPERTY
- ⊙ - DENOTES COMMON FACILITY
- ⊙ - DENOTES ELECTRICAL ROOM BEING COMMON PROPERTY
- ⊙ - DENOTES VENT BEING COMMON PROPERTY
- ⊙ - DENOTES ELEVATOR BEING COMMON PROPERTY
- ⊙ - DENOTES BALCONY BEING LIMITED COMMON PROPERTY FOR THE EXCLUSIVE USE OF SL 96
- ⊙ - DENOTES PATIO BEING LIMITED COMMON PROPERTY FOR THE EXCLUSIVE USE OF SL 85

BUILDING LOCATION AND DIMENSIONS

STRATA PLAN LMS 2687 PHASE 2

SCALE 1:250




ALL DISTANCES ARE IN METRES.

PLAN 40790

87



STRATA PLAN
LMS 304

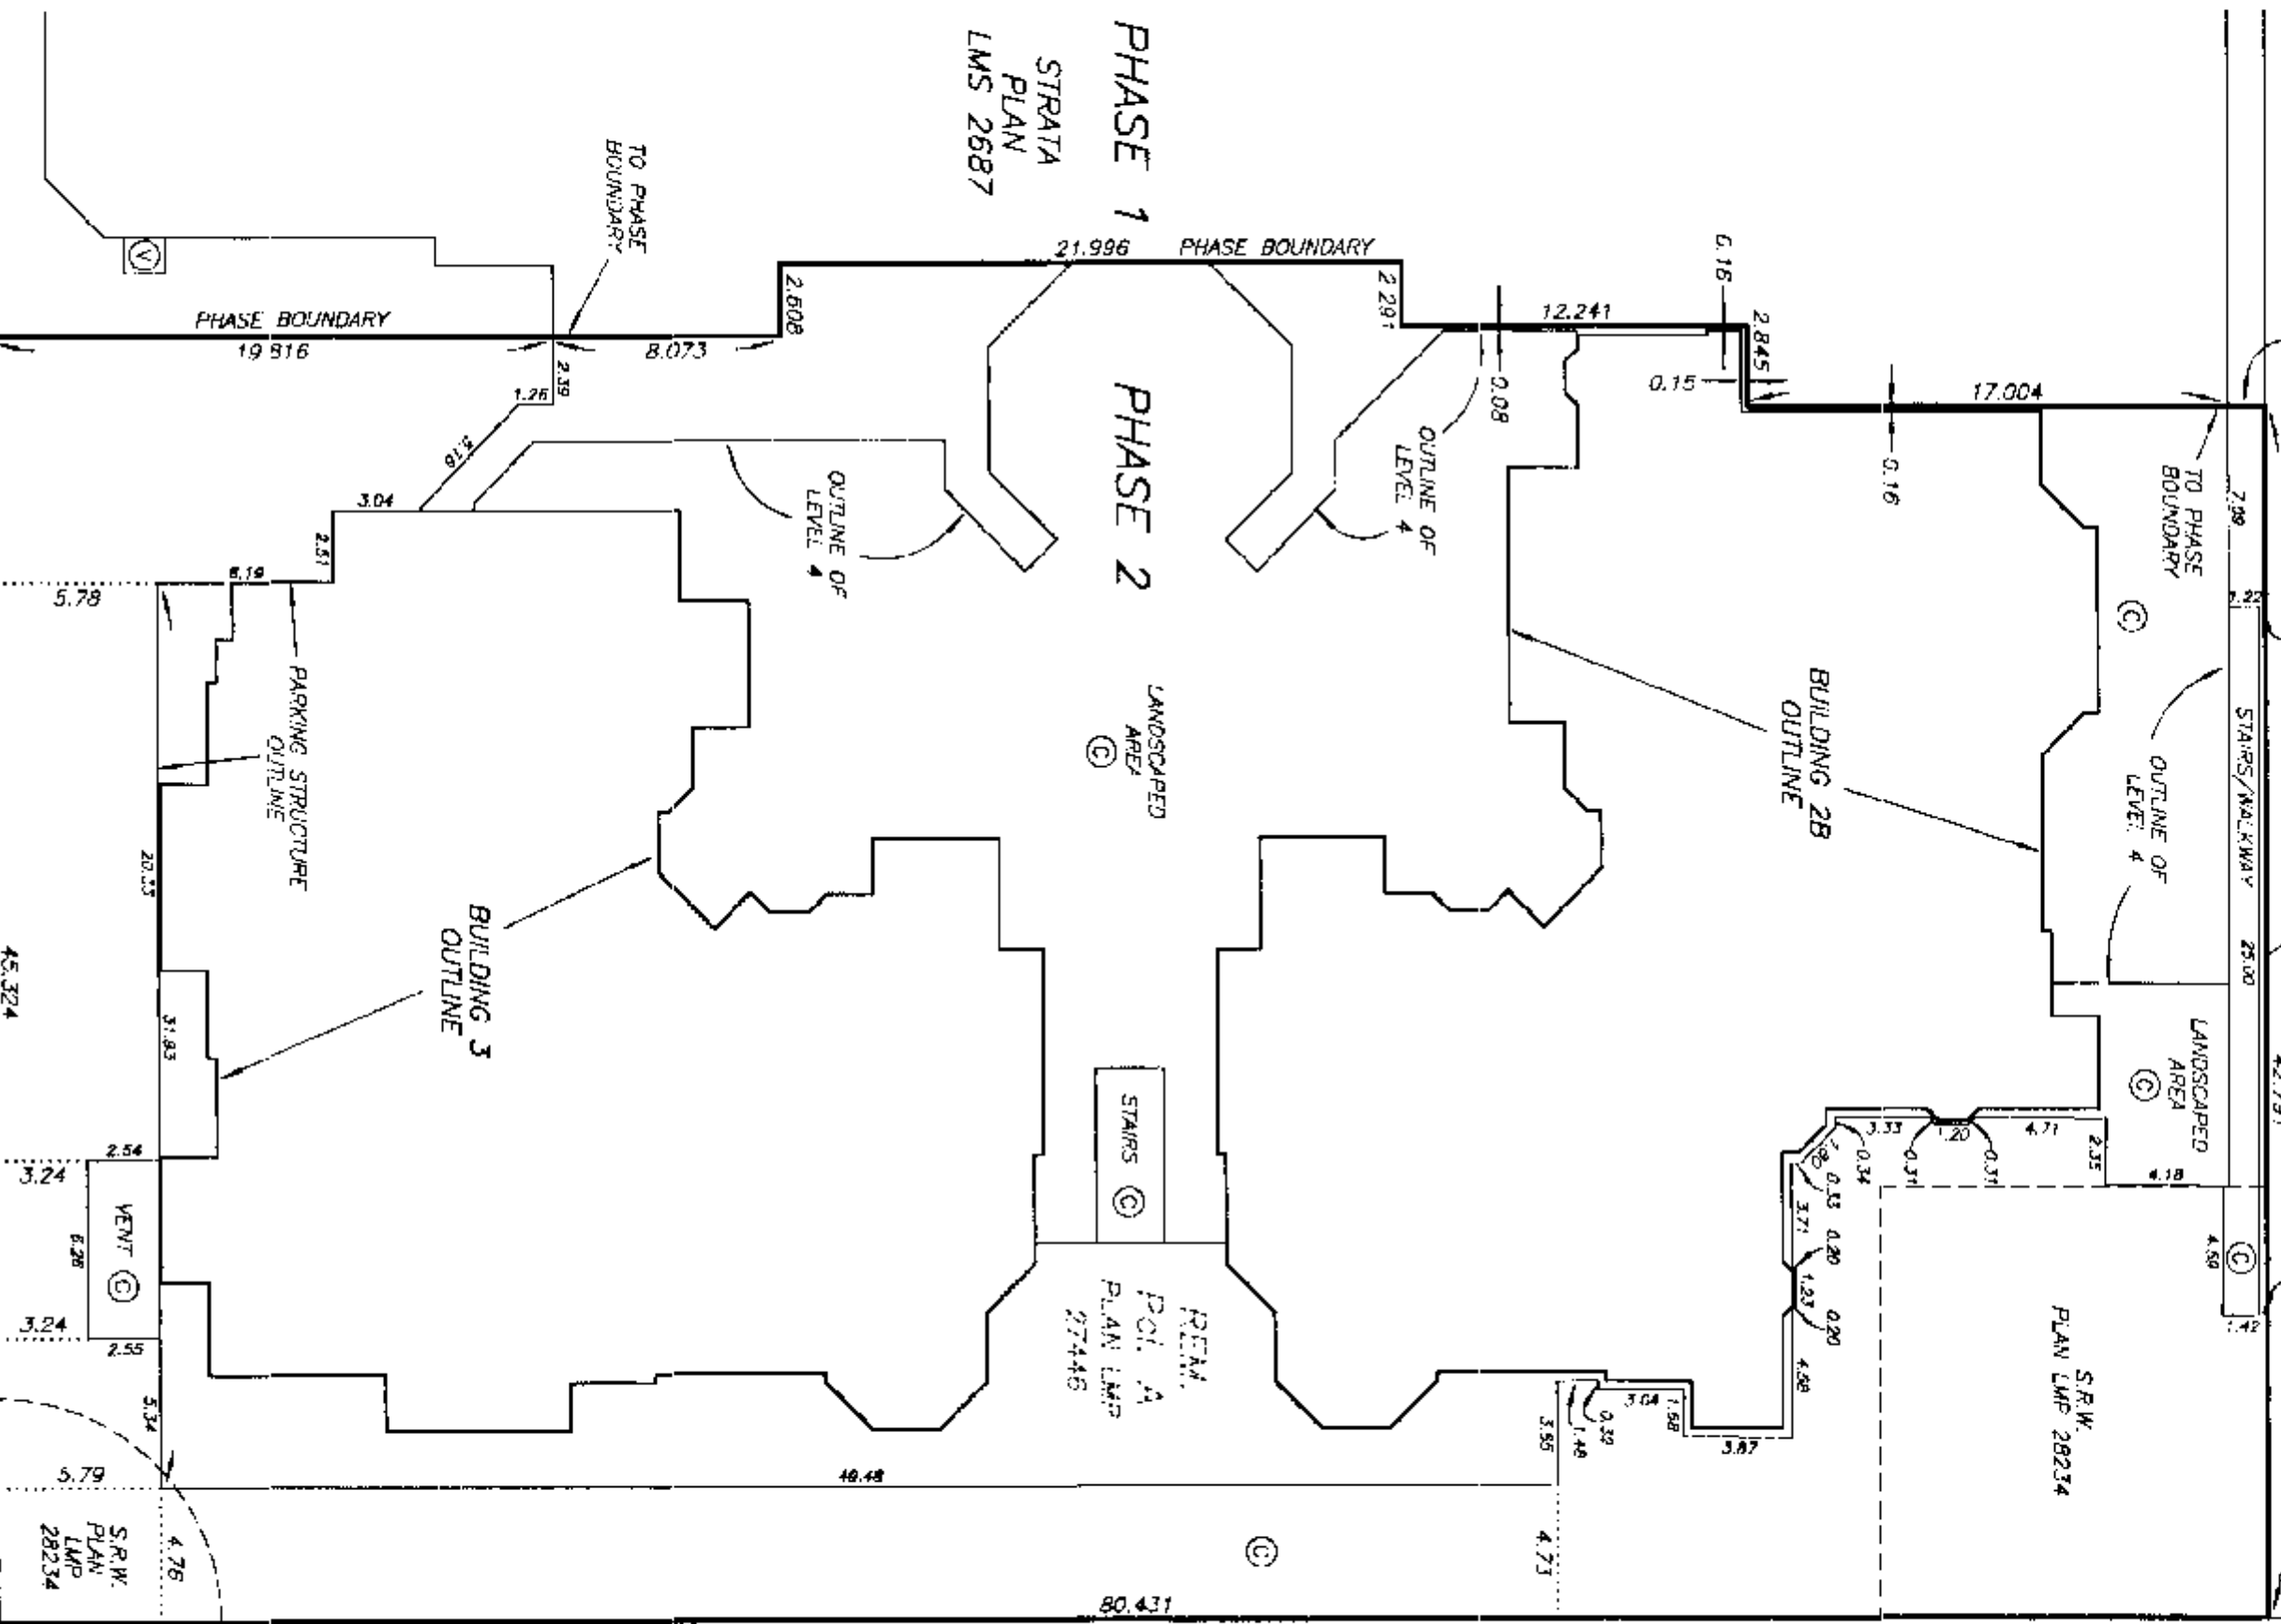

ELEVENTH STREET

QUEENS AVENUE

DRAWING # 30102-22
FILE # 3102-225

DATE : FEBRUARY 10, 1998

M.C.B.

DATE : FEBRUARY 10, 1998

M.C.B.

STRATA PLAN LMS 2687

PHASE 2

CONDOMINIUM ACT

LOT NUMBER	SHEET NUMBER	FORM 1	FORM 2	FORM 3
		SCHEDULE OF UNIT ENTITLEMENT UNIT ENTITLEMENT	SCHEDULE OF INTEREST UPON DESTRUCTION INTEREST UPON DESTRUCTION	SCHEDULE OF VOTING RIGHTS NUMBER OF VOTES
85	6,12	669	985	
86	6,12	1009	930	
87	7,13	919	815	
88	8,13	635	545	
89	8,13	672	590	
90	8,13	726	665	
91	8,13	642	575	
92	8,13	649	575	
93	8,13	836	750	
94	6,7,14	1173	990	
95	6,14	1135	930	
96	6,14	1066	915	
97	6,14	660	575	
98	6,14	912	815	
99	6,14	820	750	
100	7,15	919	785	
101	8,15	635	545	
102	8,15	672	575	
103	8,15	726	680	
104	8,15	651	560	
105	8,15	659	560	
106	8,15	837	735	
107	7,15	661	570	
108	7,16	918	800	
109	6,16	642	545	
110	6,16	895	790	
111	6,16	1064	930	
112	6,16	663	585	
113	6,16	938	800	
114	6,16	832	735	
115	7,16	639	570	
116	7,17	923	815	
117	8,17	635	560	
118	8,17	672	585	
119	8,17	691	650	
120	8,17	651	570	
121	8,17	659	570	
122	8,17	835	750	
123	8,17	809	760	
124	7,17	653	760	
125	7,18	922	815	
126	6,18	642	560	
127	6,18	895	810	
128	6,18	1052	930	
129	6,18	660	600	
130	6,18	938	815	
131	6,18	832	750	
132	7,18	852	760	
133	7,19	923	835	
134	8,19	835	575	

STRATA PLAN LMS 2687

PHASE 2

CONDOMINIUM ACT

		FORM 1	FORM 2	FORM 3
LOT NUMBER	SHEET NUMBER	SCHEDULE OF UNIT ENTITLEMENT	SCHEDULE OF INTEREST UPON DESTRUCTION	SCHEDULE OF VOTING RIGHTS
		UNIT ENTITLEMENT	INTEREST UPON DESTRUCTION	NUMBER OF VOTES
135	8,19	672	600	
136	8,19	678	665	
137	8,19	651	585	
138	8,19	659	585	
139	8,19	838	765	
140	8,19	820	780	
141	7,15	641	585	
142	7,20	922	835	
143	6,20	642	575	
144	6,20	895	825	
145	6,20	934	830	
146	6,20	830	765	
147	7,20	640	585	
PHASE 2 AGGREGATE		49,775	44,230	
PHASE 1 AGGREGATE		69,139	59,560	
AGGREGATE PHASE 1 & 2		118,914	103,790	

ACCEPTED AS TO FORMS 1, 2 AND 3
THIS 10 DAY OF Mar, 19 98

Quay
Sr. SUPERINTENDENT OF REAL ESTATE

STRATA PLAN LMS 2687

PHASE 2

STATUTORY DECLARATION

1. THE UNDERSIGNED DO SOLEMNLY DECLARE THAT:

- 1) I, THE UNDERSIGNED AM THE DULY AUTHORIZED AGENT OF THE OWNER / DEVELOPER.
- 2) THE STRATA PLAN IS FOR RESIDENTIAL USE ONLY.

I MAKE THIS SOLEMN DECLARATION CONSCIENTIOUSLY BELIEVING IT TO BE TRUE AND KNOWING IT IS OF THE SAME FORCE AND EFFECT AS IF MADE UNDER OATH.

DALE BOSCHDECLARED BEFORE ME AT BURNABY

IN THE PROVINCE OF BRITISH COLUMBIA

THIS 17 DAY OF FEBRUARY, 1998.A COMMISSIONER FOR TAKING AFFIDAVITS WITHIN THE PROVINCE OF BRITISH COLUMBIA
DICK C.A. DE VRIES

I HEREBY CERTIFY THAT THE COMMON FACILITY, RECREATION BUILDING WHICH ACCORDING TO FORM "E" TO THE ACT, WAS TO HAVE BEEN CONSTRUCTED IN CONJUNCTION WITH THIS PHASE, HAS BEEN SATISFACTORILY PROVIDED FOR.

THIS 3RD DAY OF MARCH, 1998.APPROVED BY THE CITY
OF NEW WESTMINSTER

THE CITY OF NEW WESTMINSTER, REGISTERED OWNER OF COVENANT NO. BK 135742 HEREBY CONSENT TO THE DEPOSIT OF THIS PLAN

AUTHORIZED SIGNATORY
STANLEY DOBSON CITY CLERK

AUTHORIZED SIGNATORY

STANLEY DOBSON ACTING MAYOR

OWNER:

DISCOVERY REACH DEVELOPMENTS LTD.
INC. NO. 505308

AUTHORIZED SIGNATORY

DALE BOSCH

AUTHORIZED SIGNATORY

R. McIVER

WITNESS AS TO BOTH SIGNATURES

DICK C.A. DE VRIESSOLICITOR

OCCUPATION OF WITNESS

204-8470 E. WATSON ST.
BURNABY, B.C. V5C 6C1

ADDRESS OF WITNESS

MORTGAGEE:

THE TORONTO-DOMINION BANK BY ITS AUTHORIZED SIGNATORY

Wm. J. H. B.Bruce McShirrett
Sr. Vice President

Mortgages

WITNESS AS TO BOTH SIGNATURES

TUSHA A. MEIDA

Mortgage Servicing Officer

OCCUPATION OF WITNESS

55 Yonge St. W. 22nd Fl.

Toronto Ontario

ADDRESS OF WITNESS

MORTGAGEE:

LAMB-CARGATE INDUSTRIES LTD.
INCORPORATION NO. 52673

WITNESS AS TO BOTH SIGNATURES

OCCUPATION OF WITNESS

ADDRESS OF WITNESS


SECTIONS

STRATA PLAN LMS 2687
PHASE 2


SCALE 1:200



ALL DISTANCES ARE IN METRES.

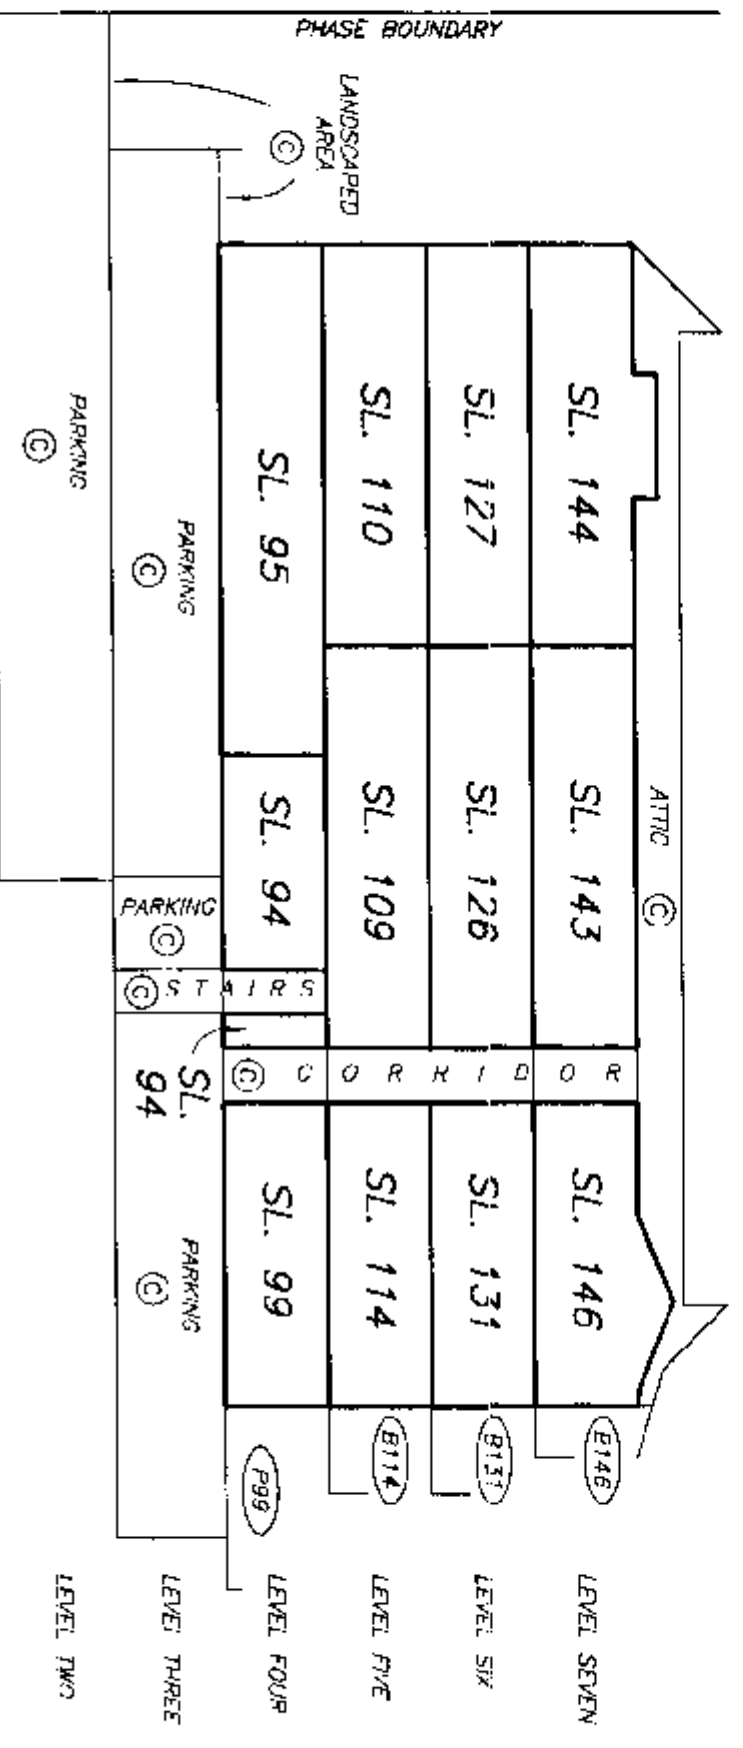

SECTION H-H'

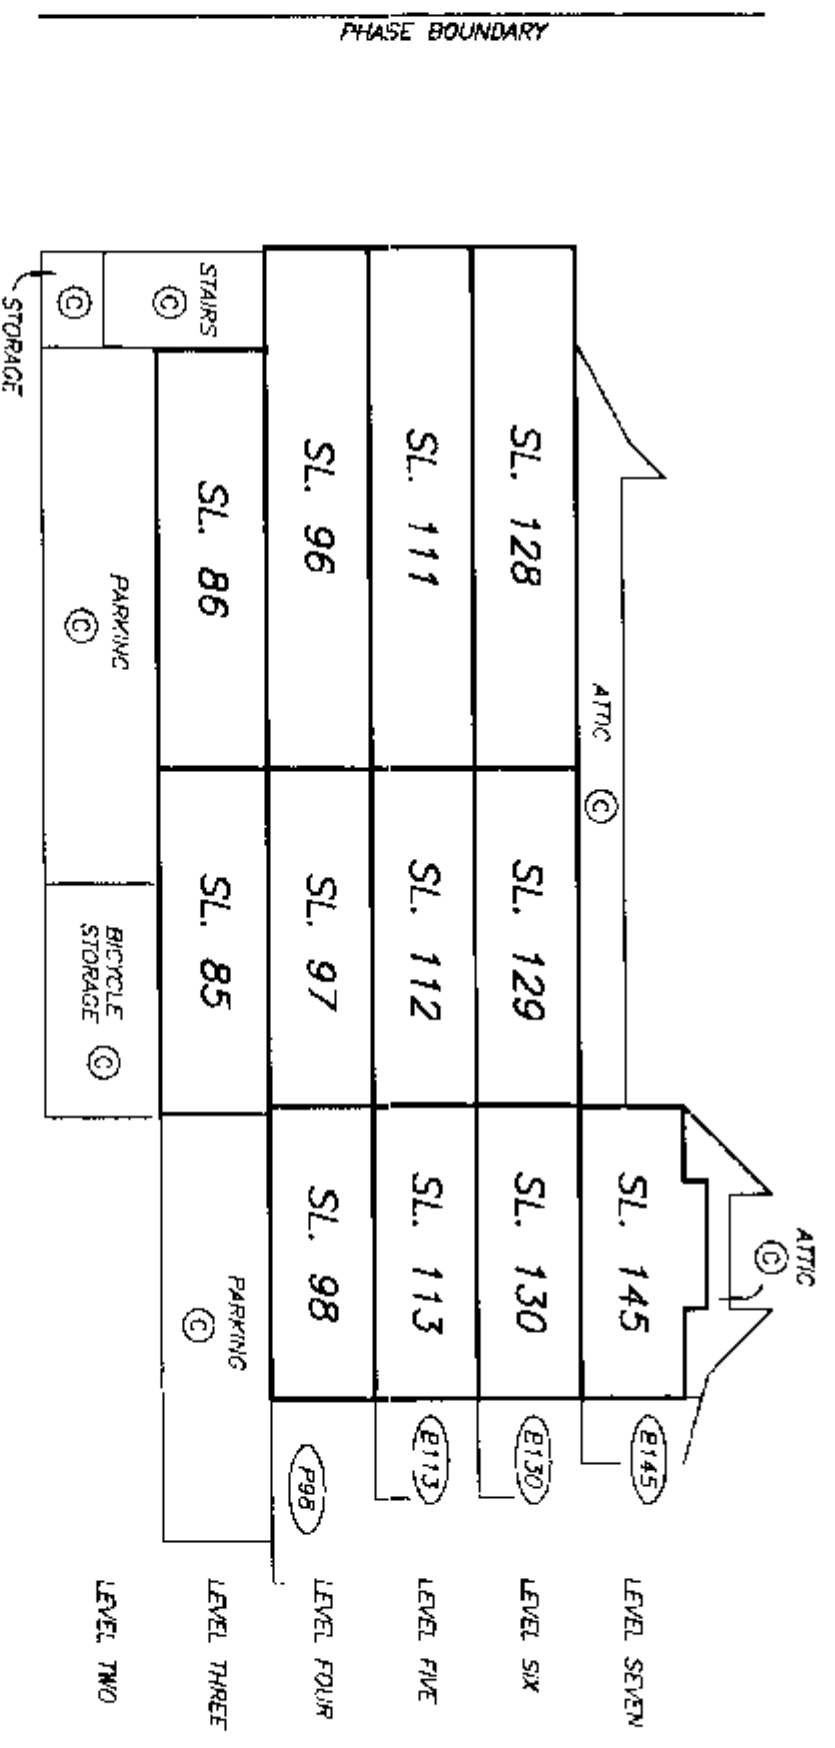

SECTION G-G'

ALL DISTANCES ARE IN METRES.

ALL DISTANCES ARE IN METRES.




SECTIONS

STRATA PLAN LMS 2687
PHASE 2


SCALE 1:200



ALL DISTANCES ARE IN METRES

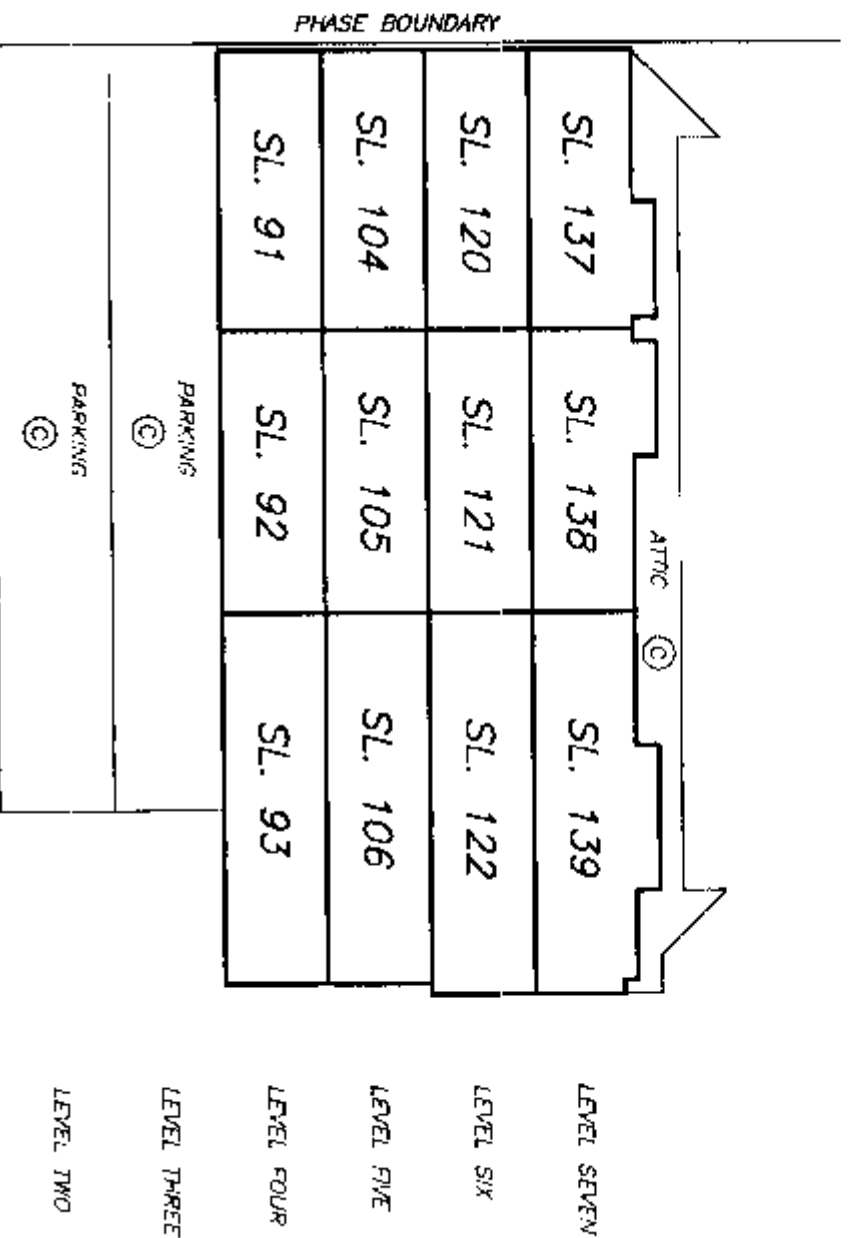

SECTION L-L'

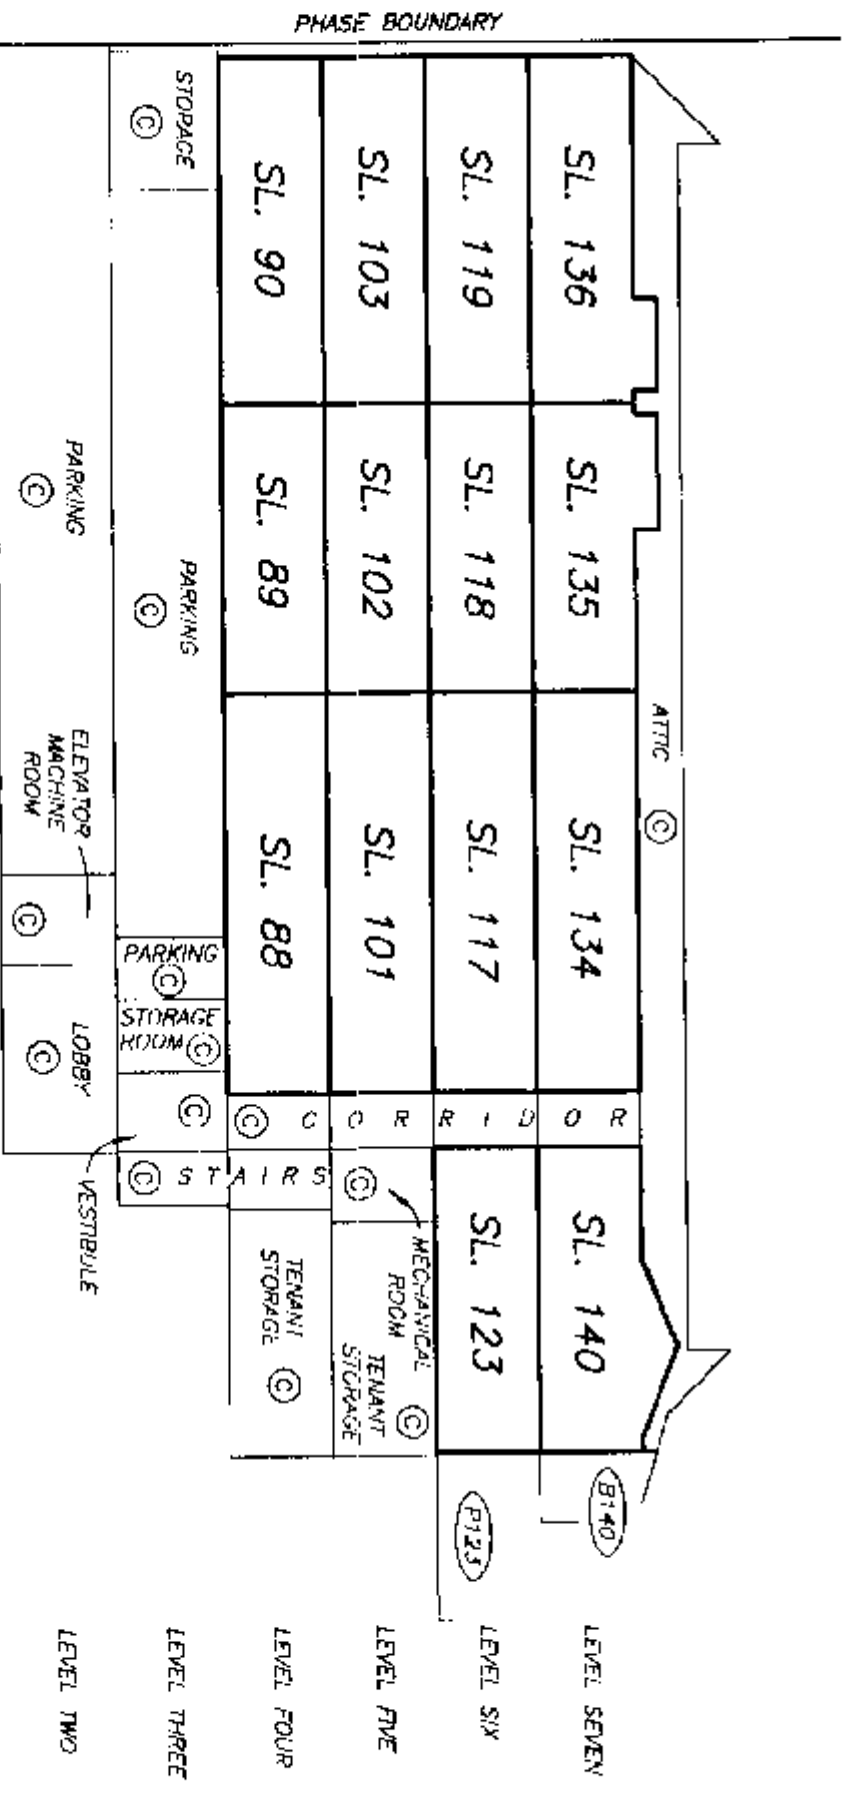


SECTION K-K'


LEVEL TWO FLOOR PLAN
PARKING LEVEL WEST

STRATA PLAN LMS 2687
PHASE 2

SHEET 9 OF 29 SHEETS

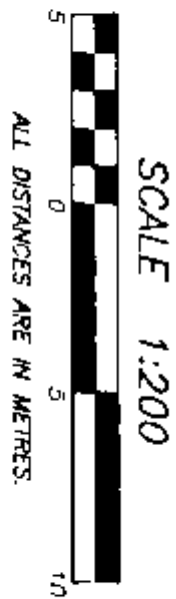

MATCH LINE
SEE SHEET 10

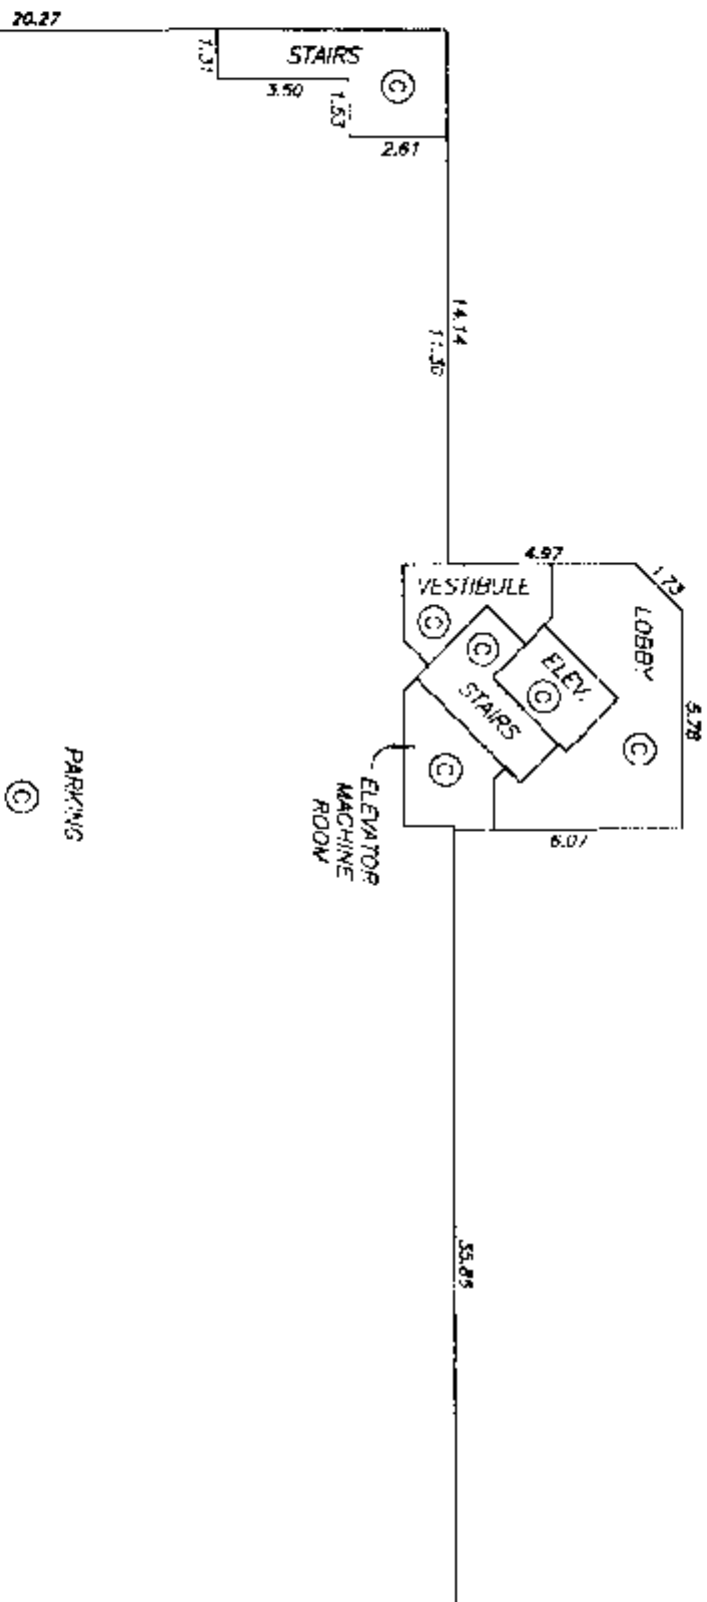

MATCH LINE
SEE SHEET 10


DRAWING # 30102-22
FILE # 3102-P2W

DATE : FEBRUARY 10, 1998
M.E. 28

ALL DISTANCES ARE IN METRES.

三

6

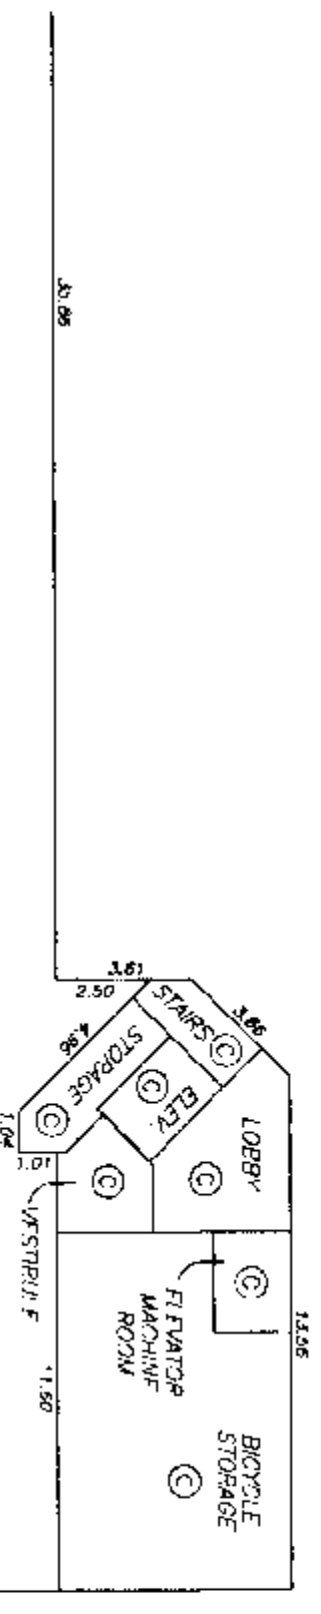

PARKING

MECHANICAL
PROOF

SOA
ABOVE

PHASE BOUNDARY

2.608

21.995

SEE SHEET 9
MATCH LINE

6


DATE : FEBRUARY 10, 1998

277.508

LEVEL THREE FLOOR PLAN
PARKING LEVEL WEST

STRATA PLAN LMS 2687
PHASE 2


SHEET 11 OF 20 SHEETS

 

MATCH LINE
SEE SHEET 12




MATCH LINE
SEE SHEET 12

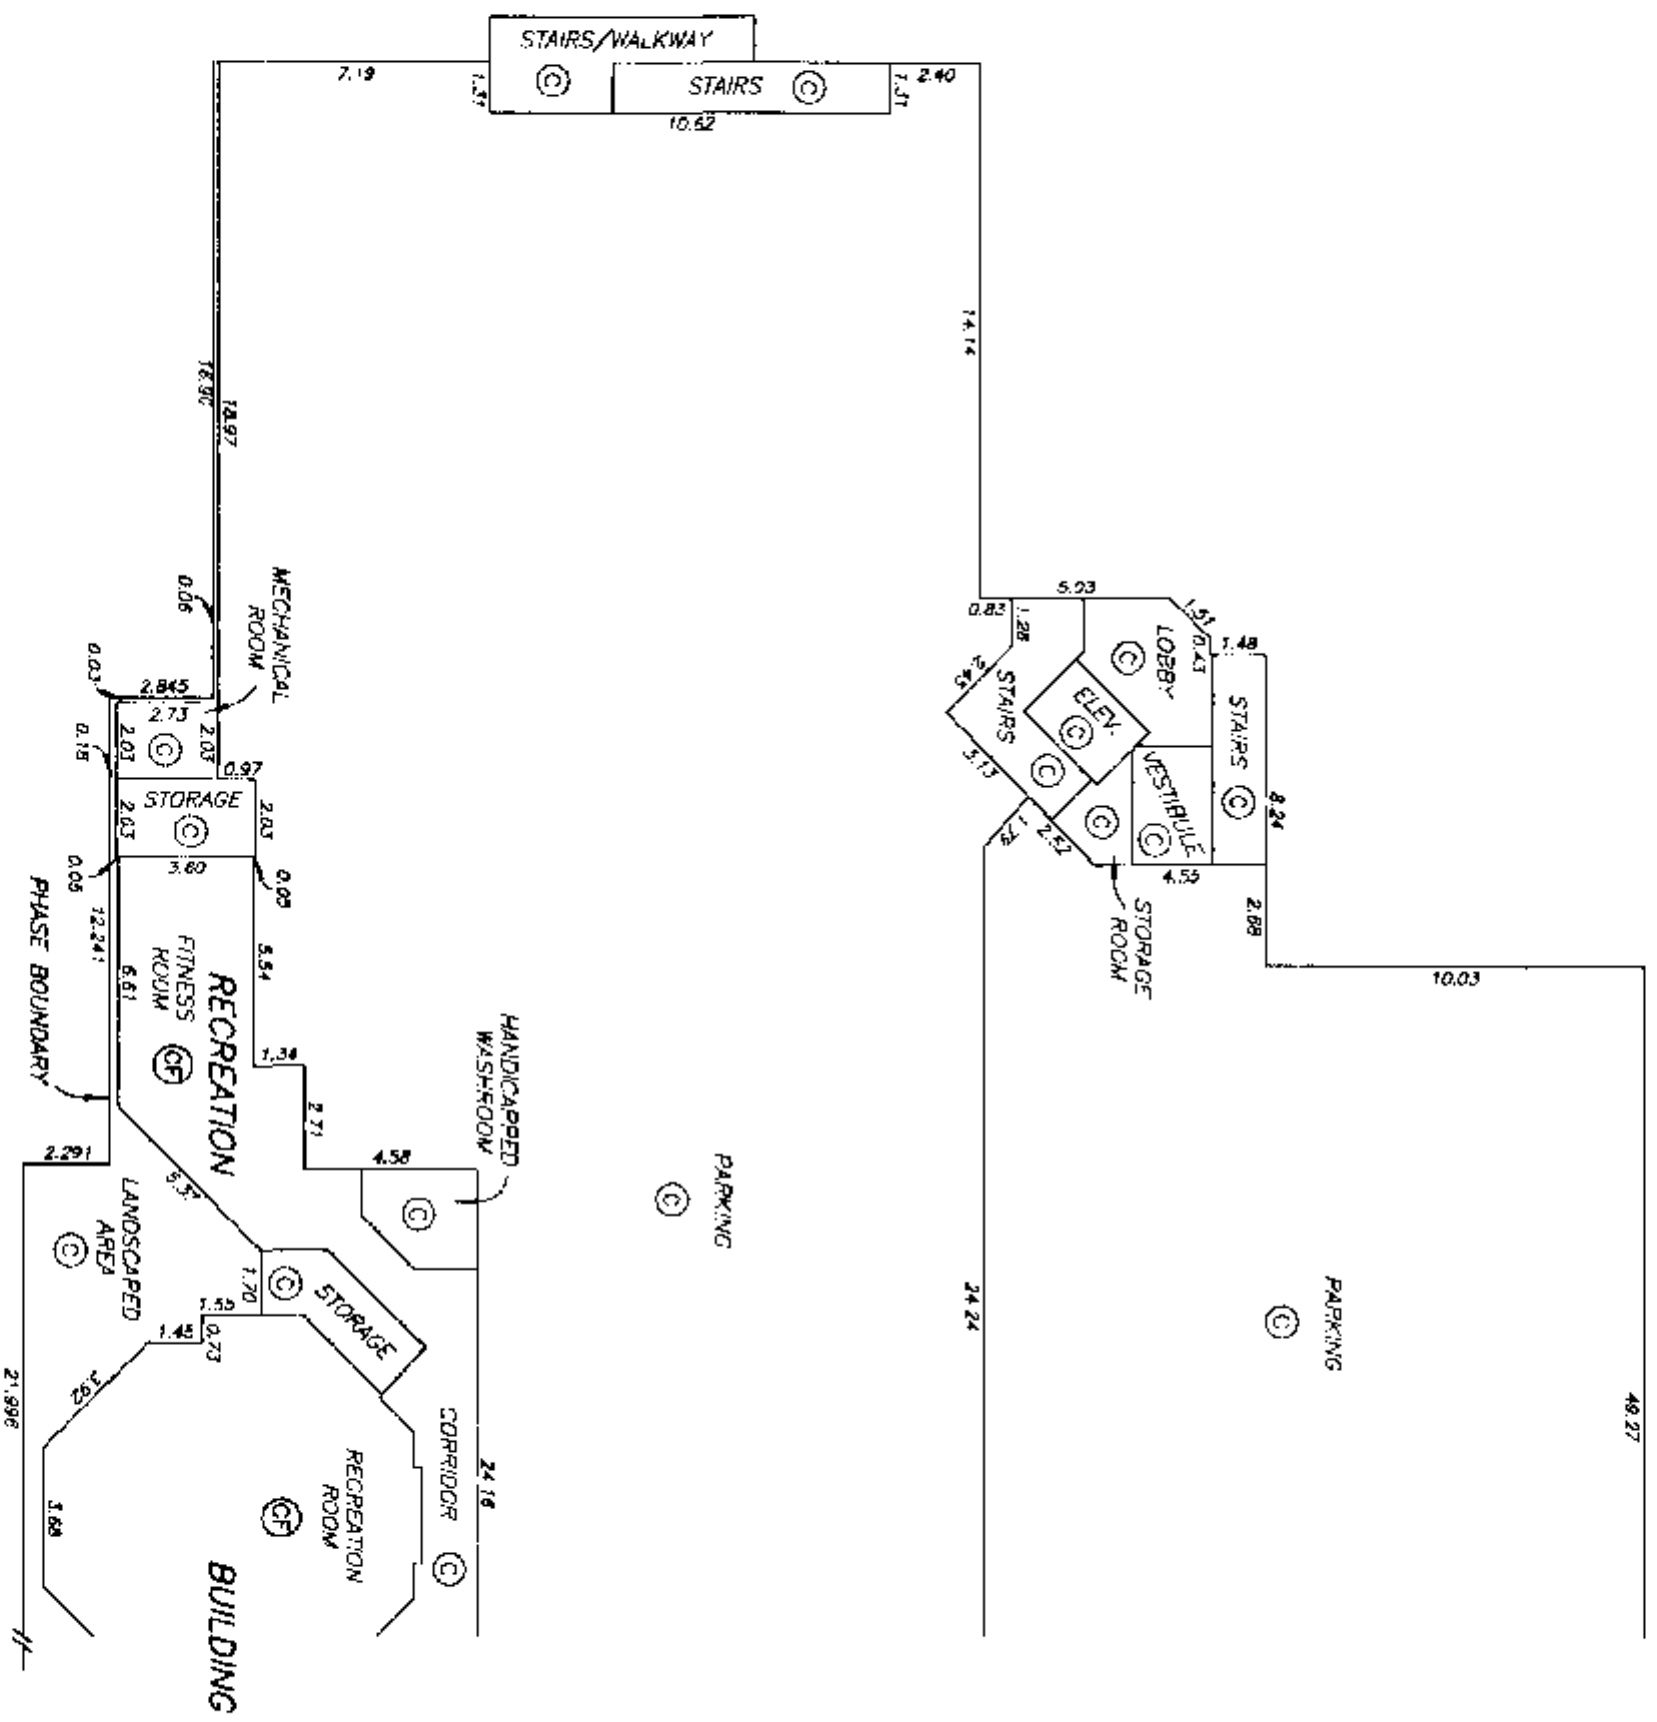


LEVEL THREE FLOOR PLAN
BUILDING 3

STRATA PLAN LMS 2687
PHASE 2

SHEET 12 OF 20 SHEETS

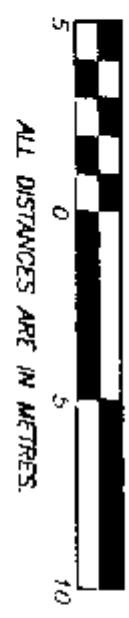

SEE SHEET 11
MATCH LINE

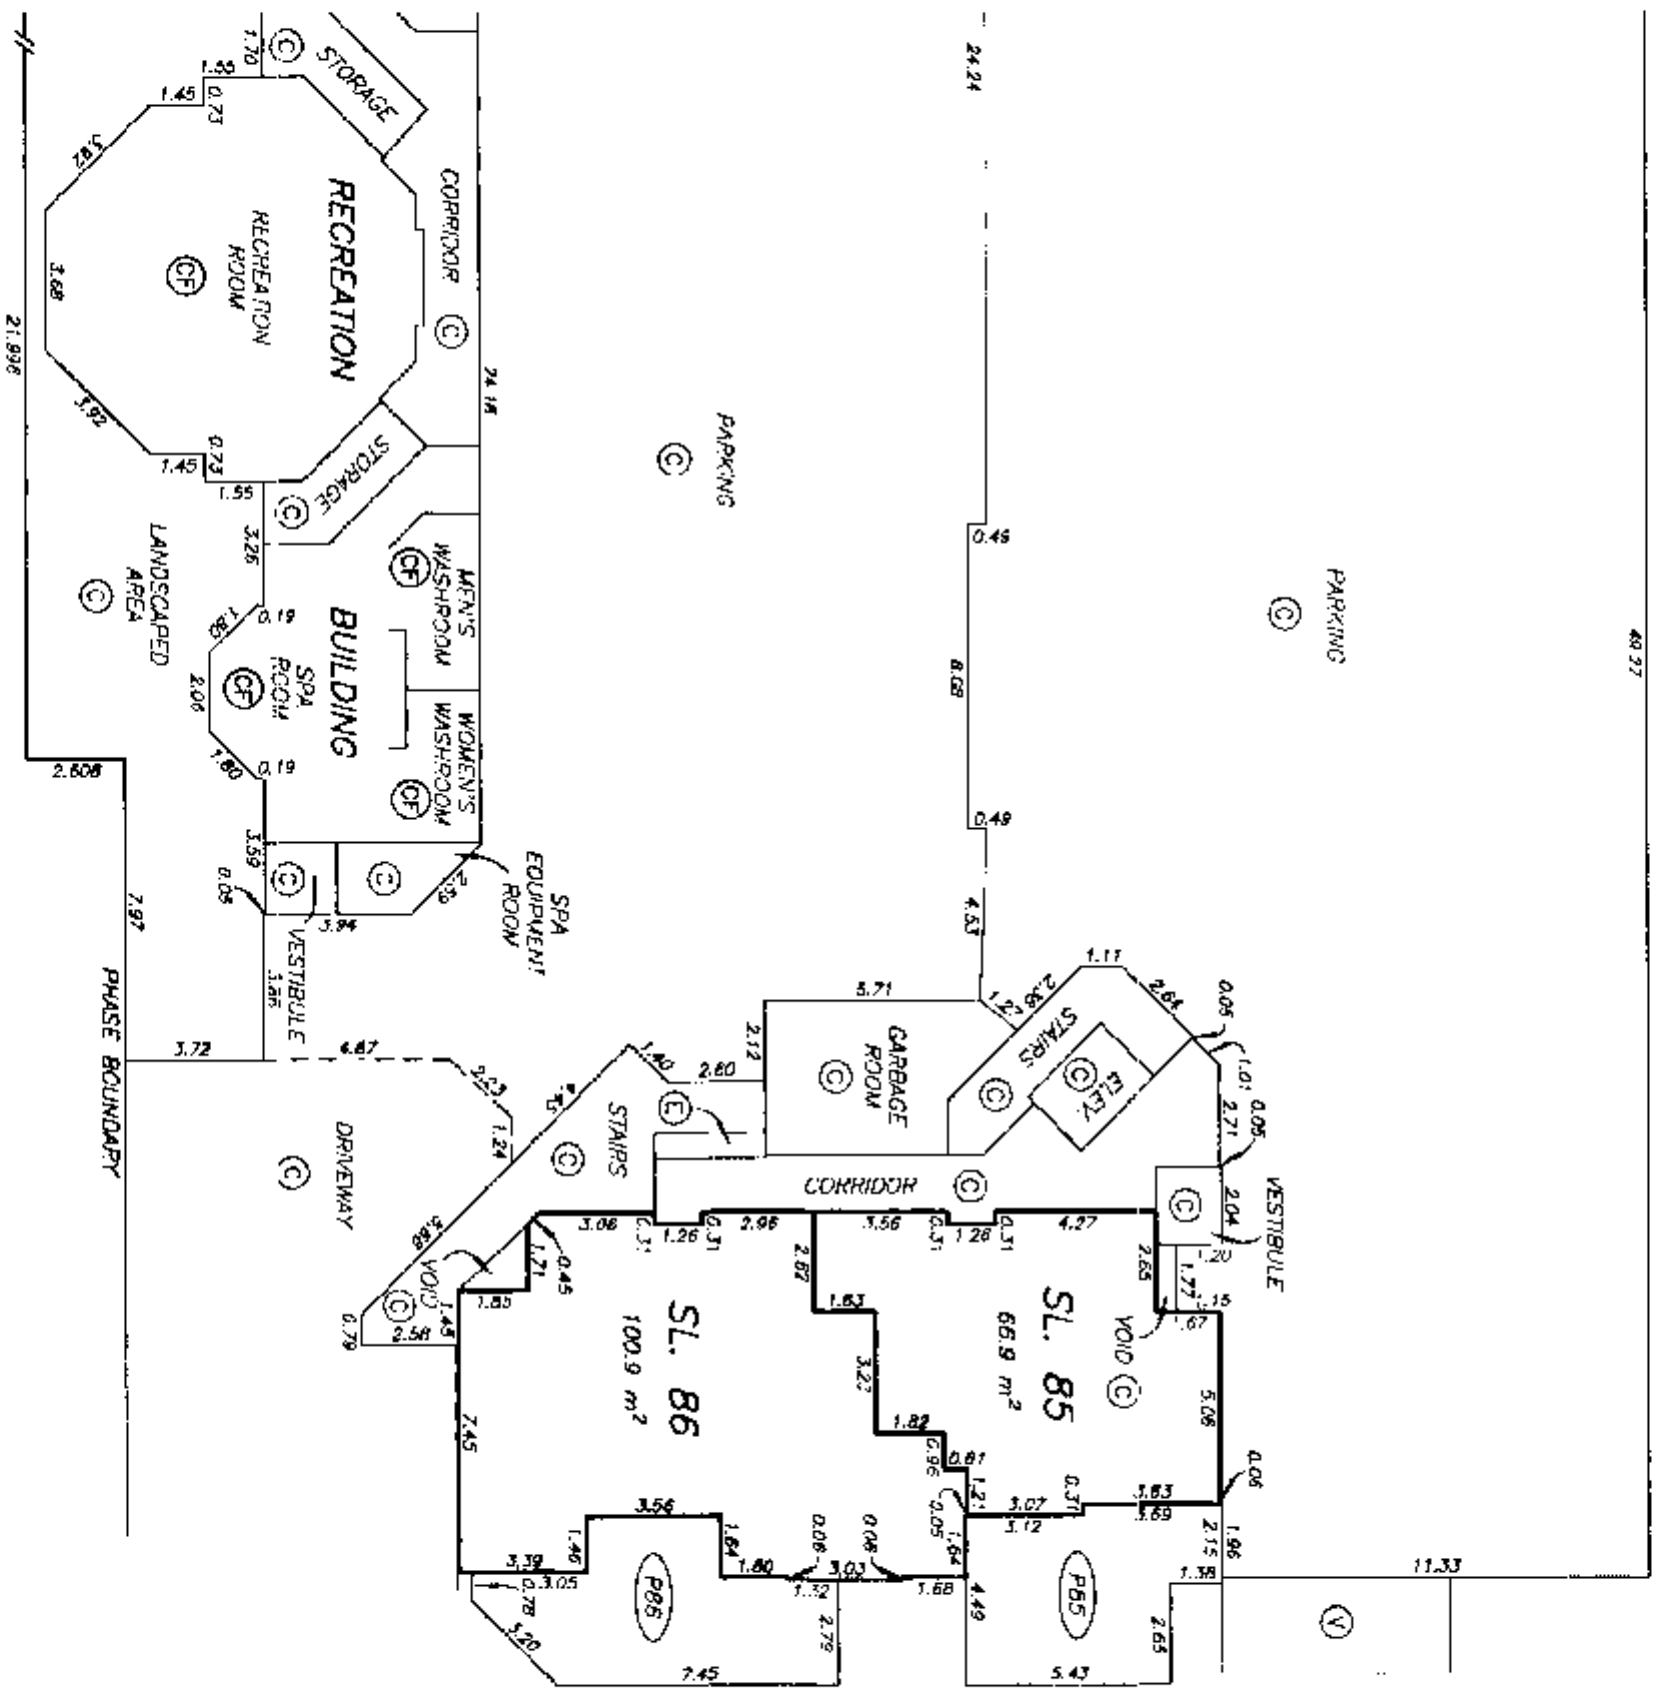

SEE SHEET 11
MATCH LINE




DRAWING # 30102-22
FILE # 3102-3L3

DATE : FEBRUARY 10, 1998
M.E.D.


LEVEL FOUR FLOOR PLAN BUILDING 2B

STRATA PLAN LMS 2687 PHASE 2

SHEET 13 OF 20 SHEETS

 

MATCH LINE
SEE SHEET 14

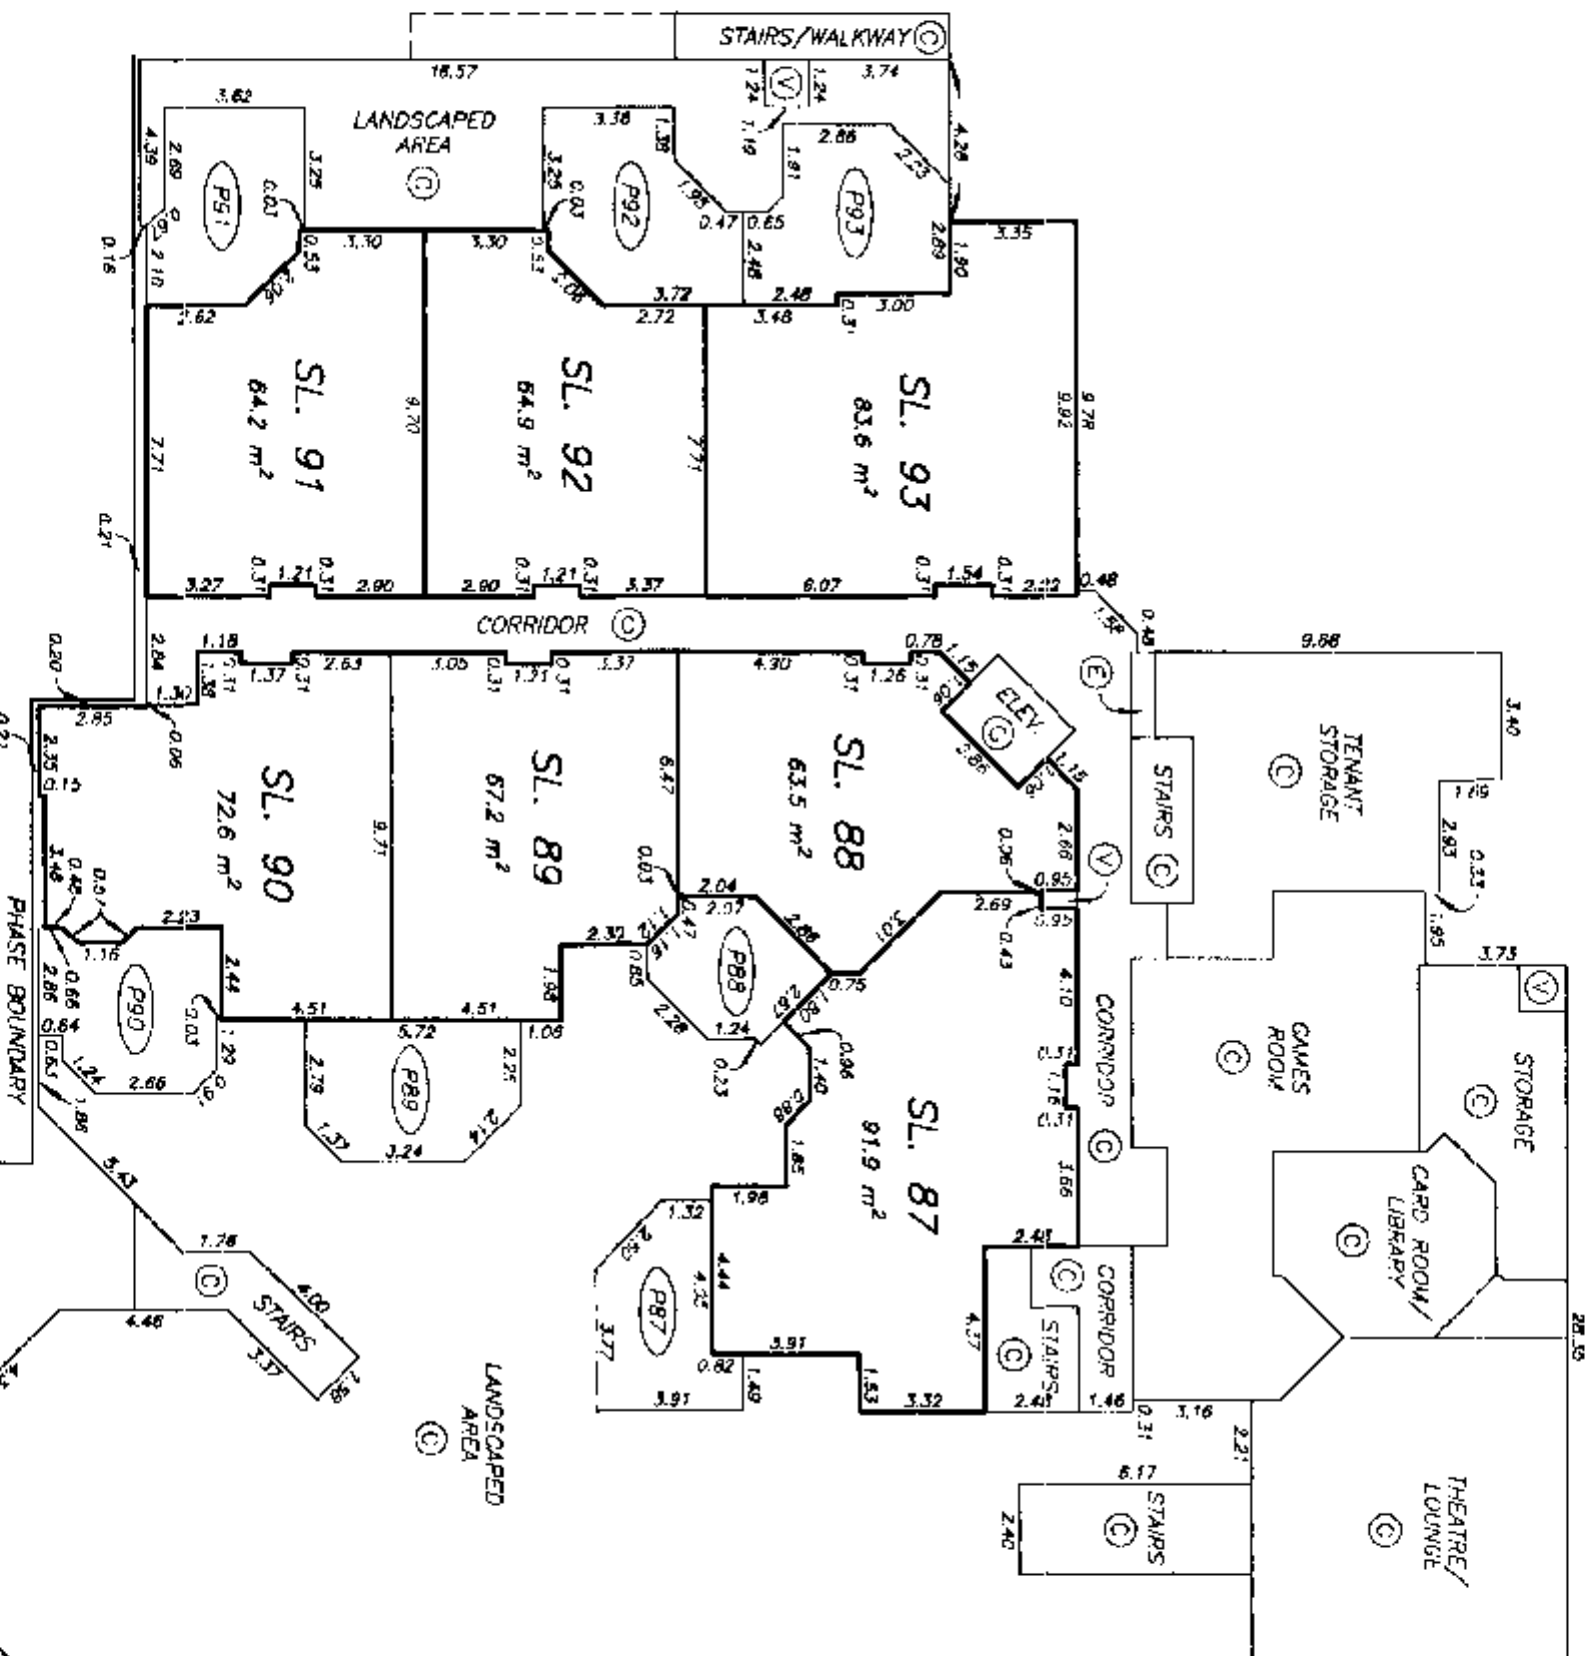

MATCH LINE
SEE SHEET 14

DRAWING # 30102-22
FILE # 3102-284


DATE : FEBRUARY 10, 1998

M.E. d.


LEVEL FOUR FLOOR PLANS BUILDING 3

STRATA PLAN LMS 2687
PHASE 2

SCALE 1:200

 



ALL DISTANCES ARE IN METRES.

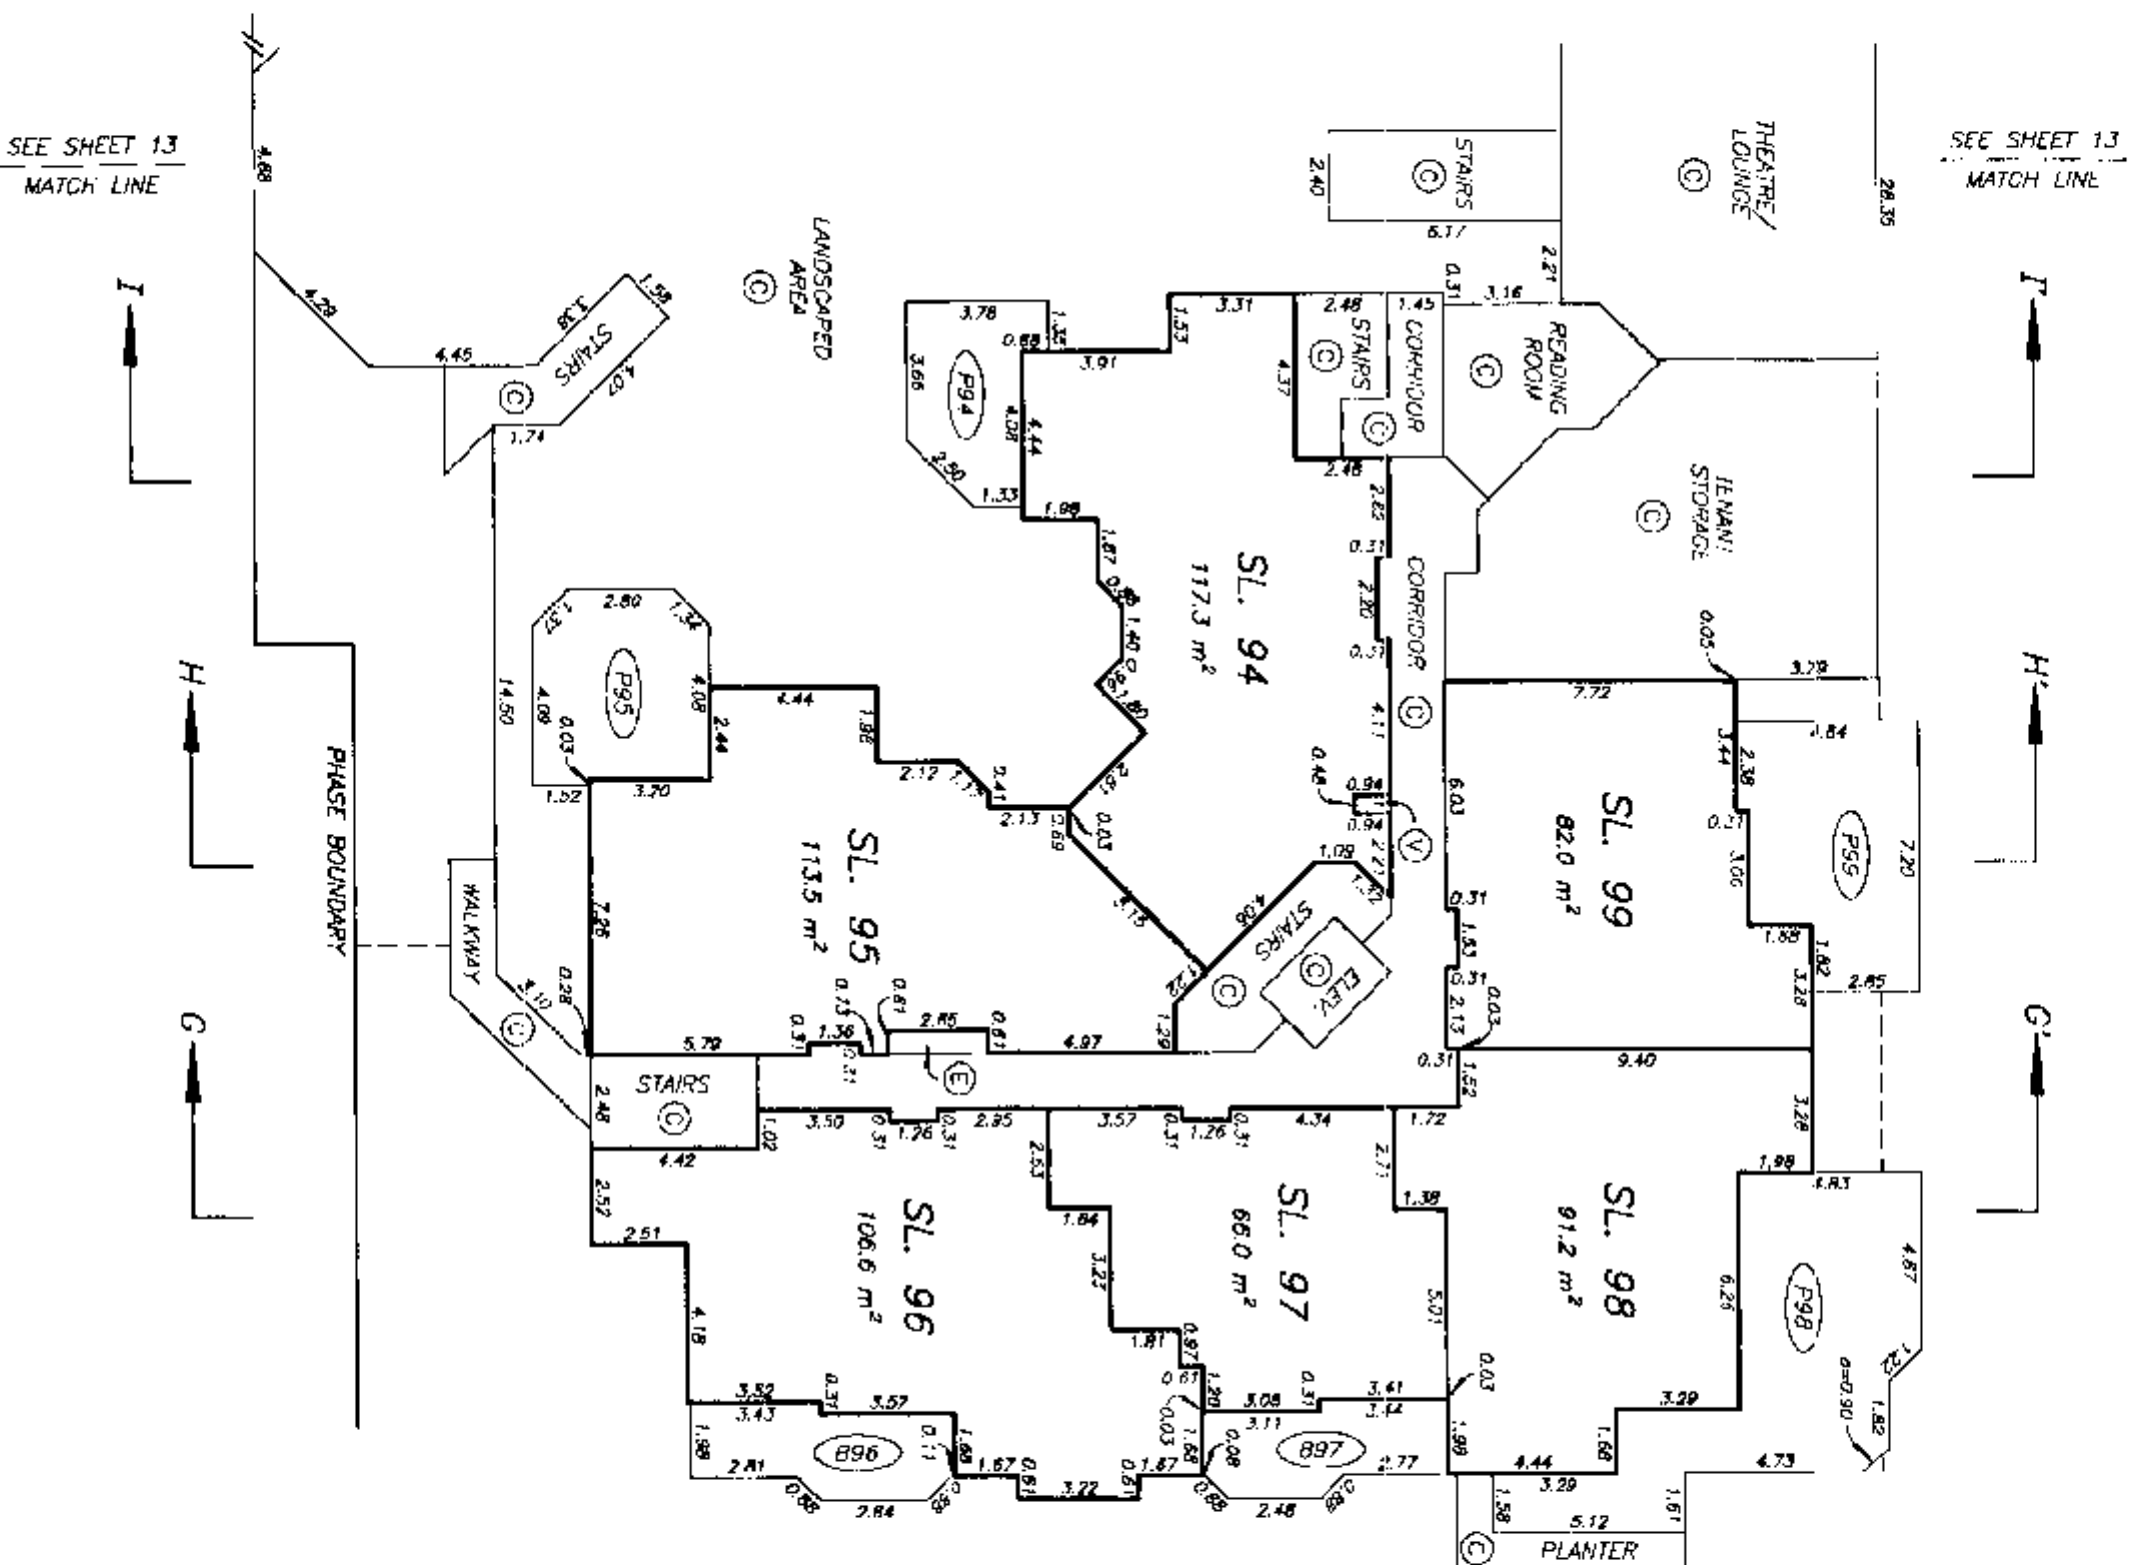

LEVEL FIVE FLOOR PLAN
BUILDING 2B

STRATA PLAN LMS 2687
PHASE 2

SHEET 15 OF 20 SHEETS

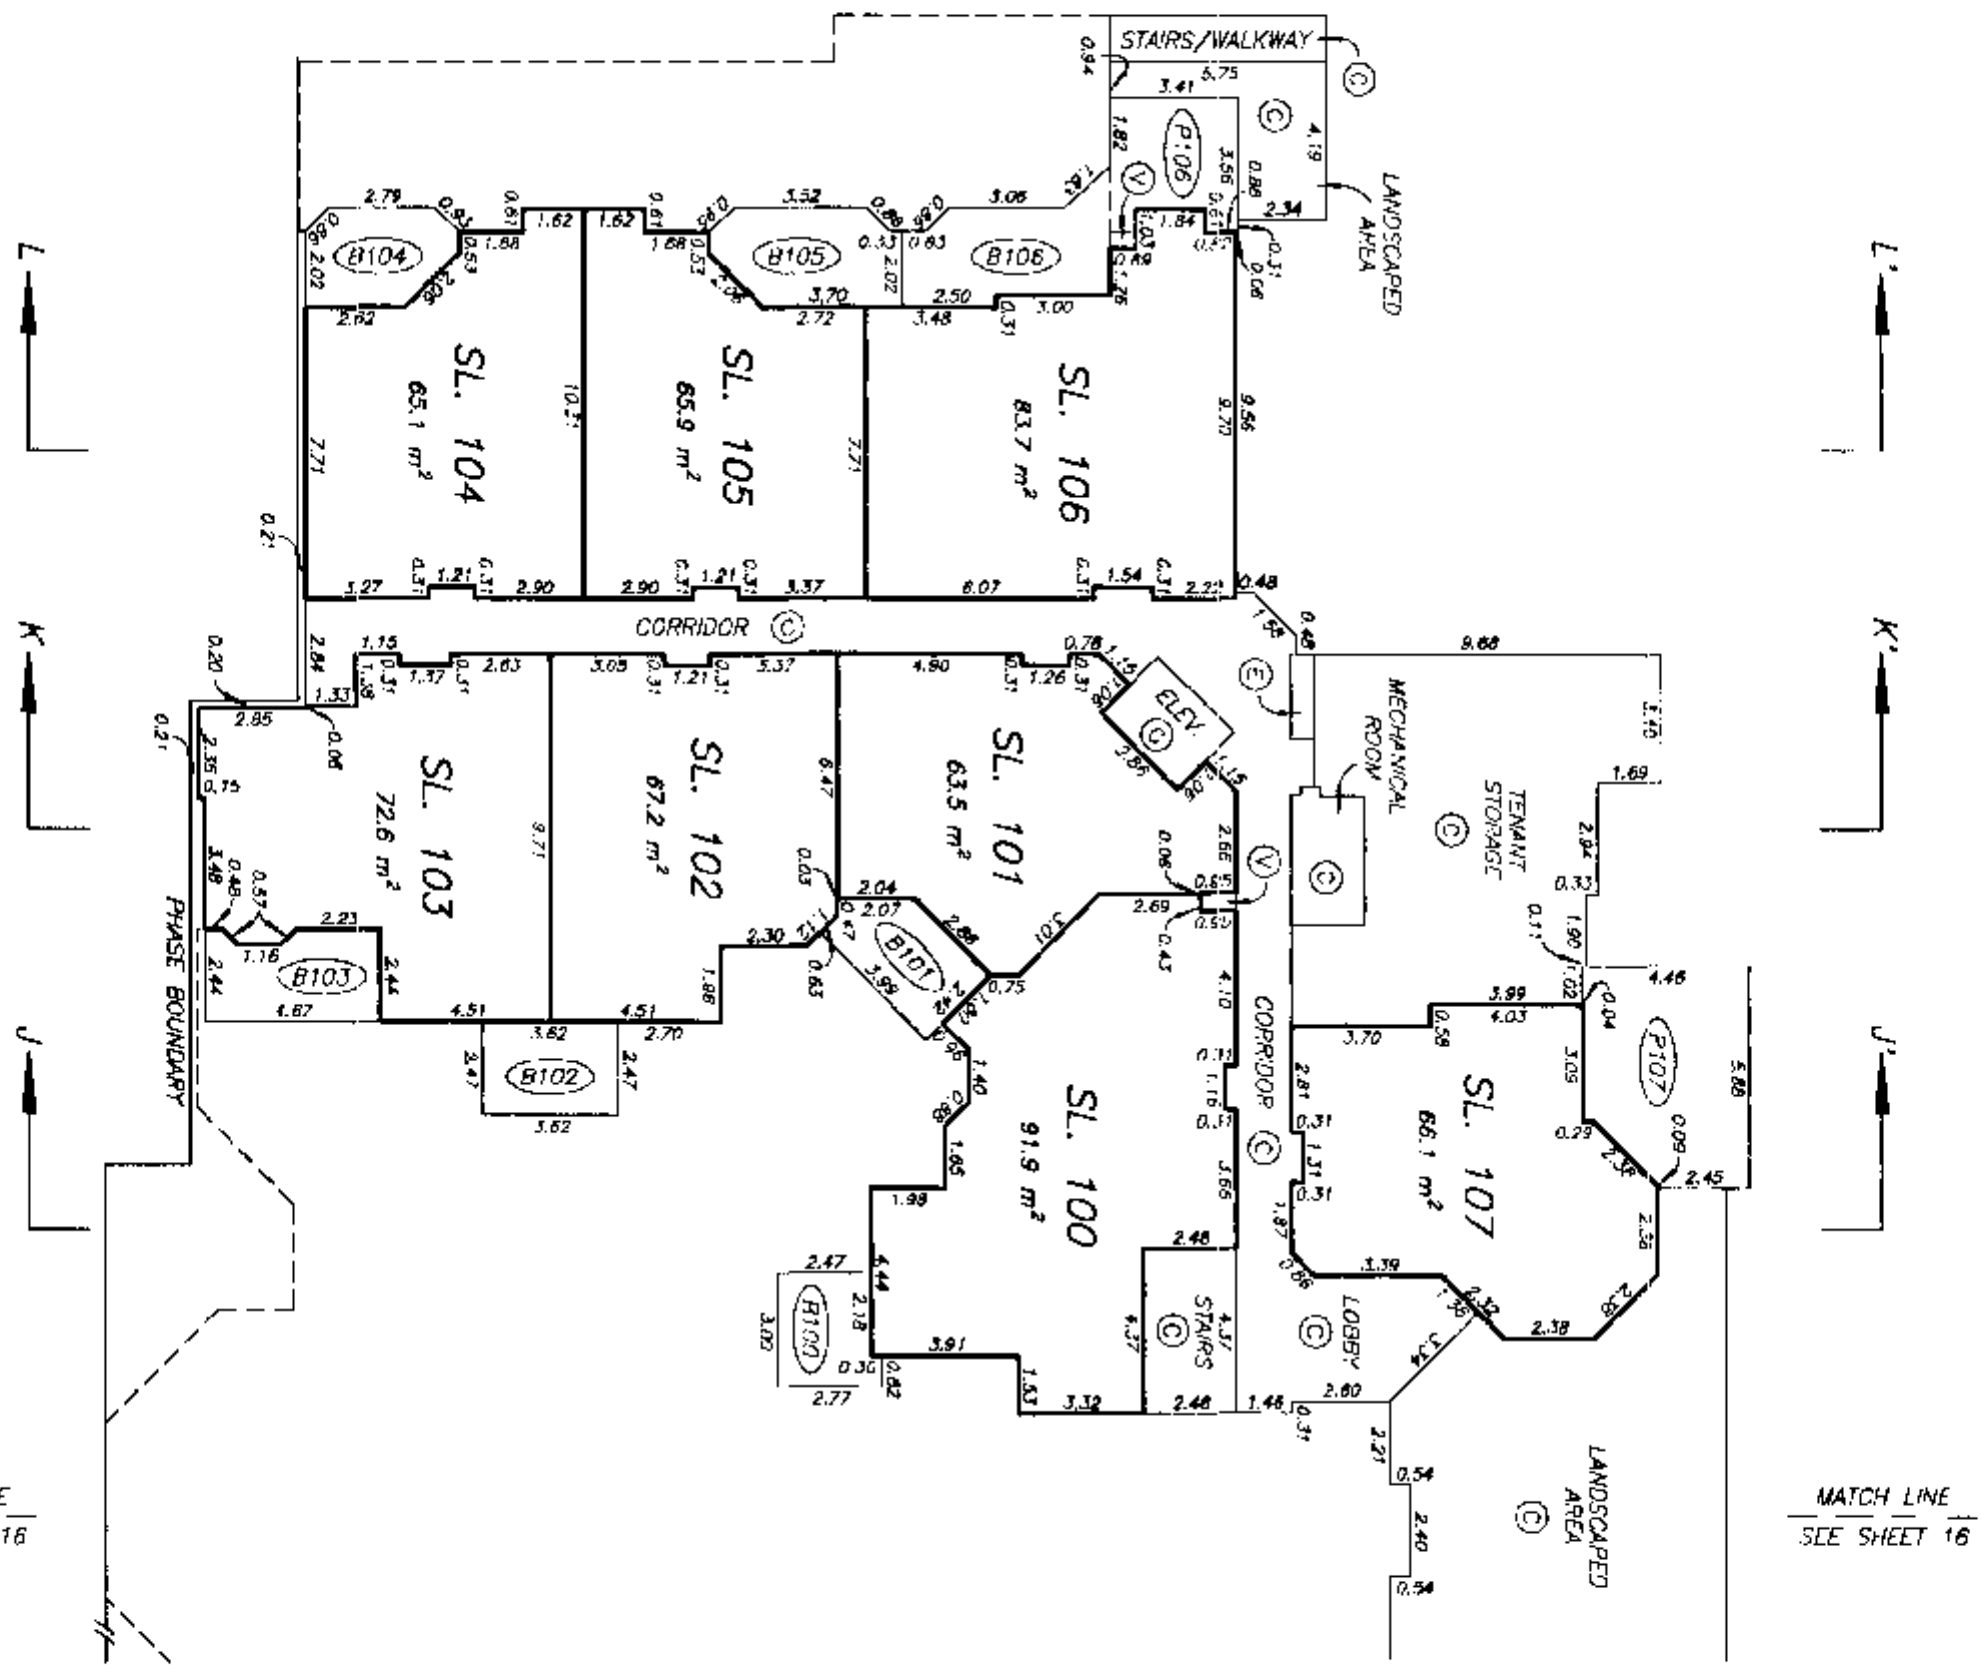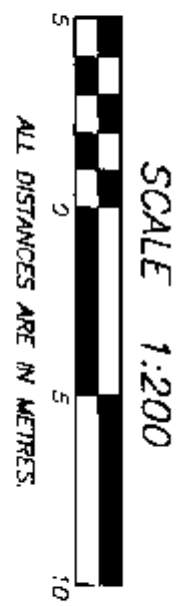

MATCH LINE
SEE SHEET 16

MATCH LINE
SEE SHEET 16

DRAWING # 30102-22
FILE # 3102-285

DATE : FEBRUARY 10, 1998
M.E.


ALL DISTANCES ARE IN METRES.



SEE SHEET 15
MATCH LINE

POLYNESIA

2

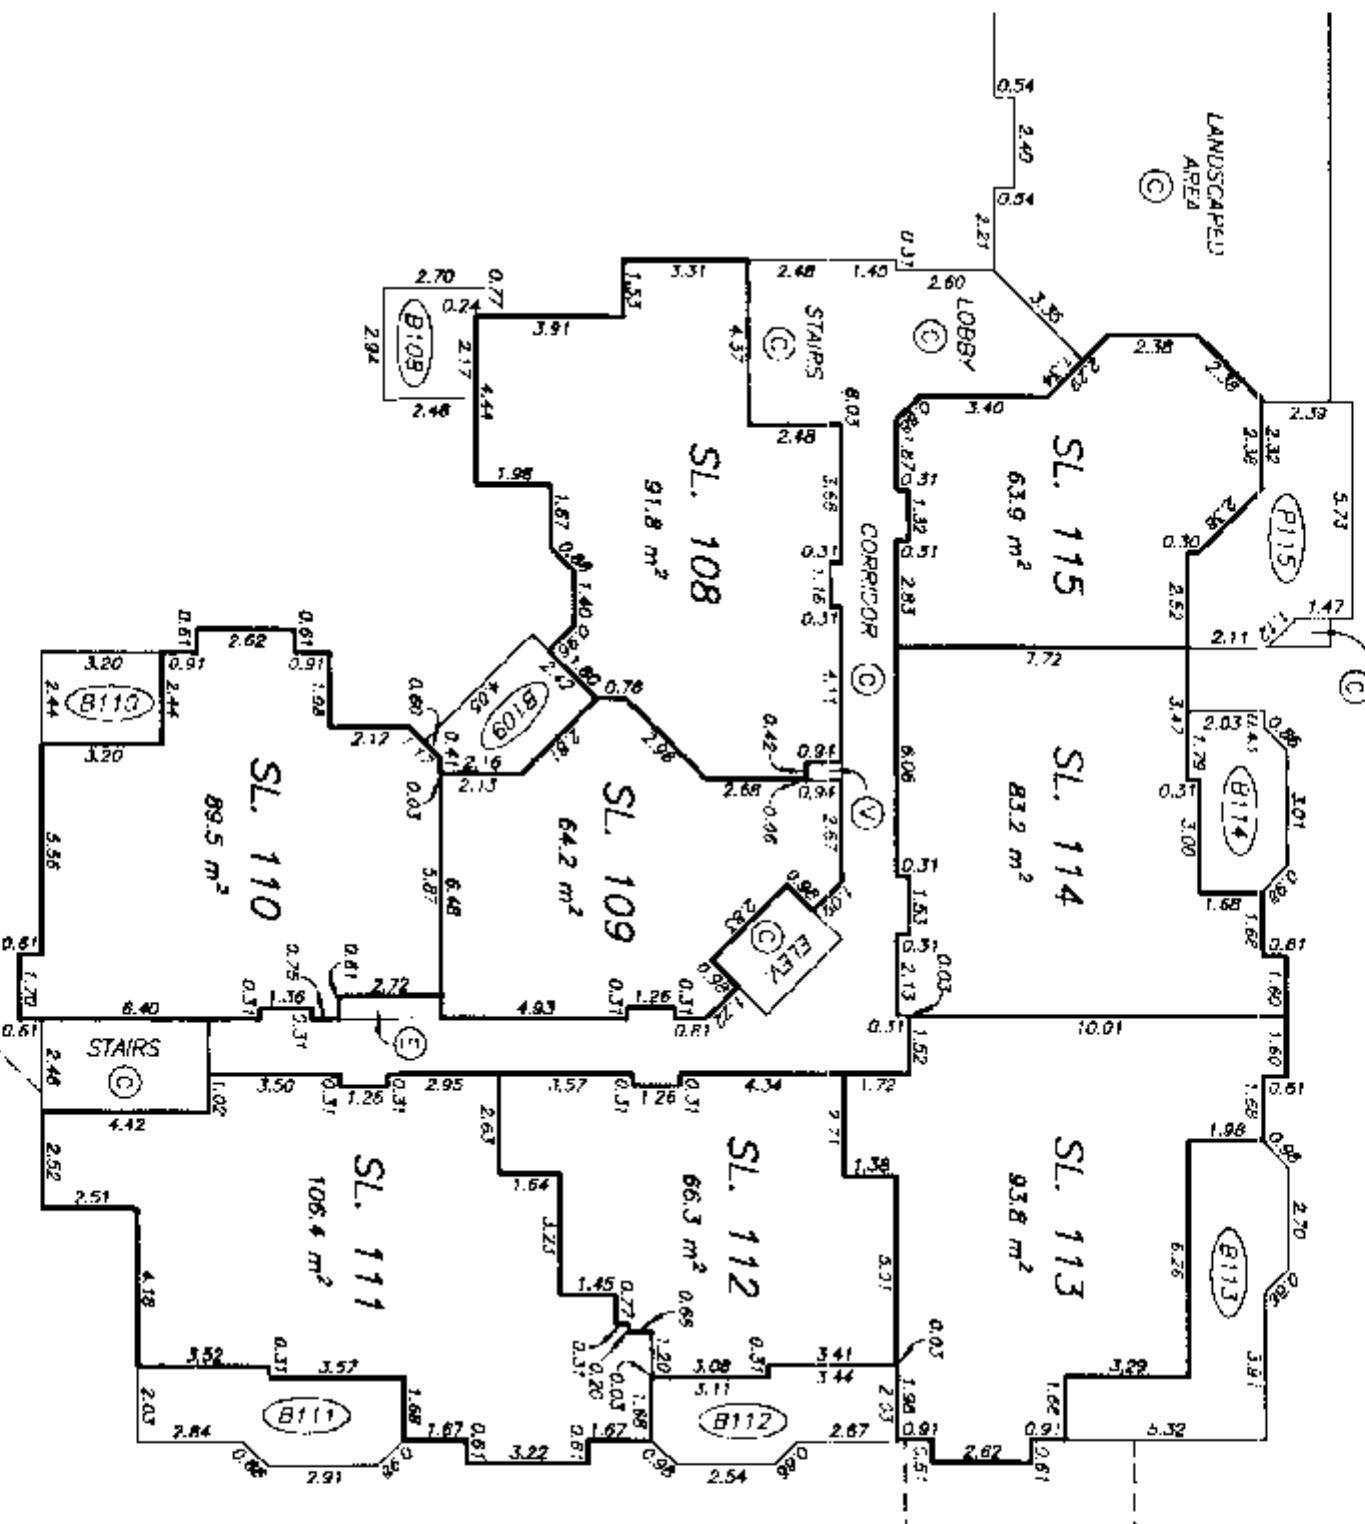

SEE SHEET 15
MATCH LINE


PHASE BOUNDARY

DRAWING # 30102-22
FILE # 3102-345

DATE : FEBRUARY 10, 1998

2016

ALL DISTANCES ARE IN METRES.

 

Mr. E. S.

LEVEL SIX FLOOR PLANS BUILDING 3

STRATA PLAN LMS 2687
PHASE 2


SCALE 1:200



ALL DISTANCES ARE IN METRES.



SEE SHEET 17
MATCH LINE

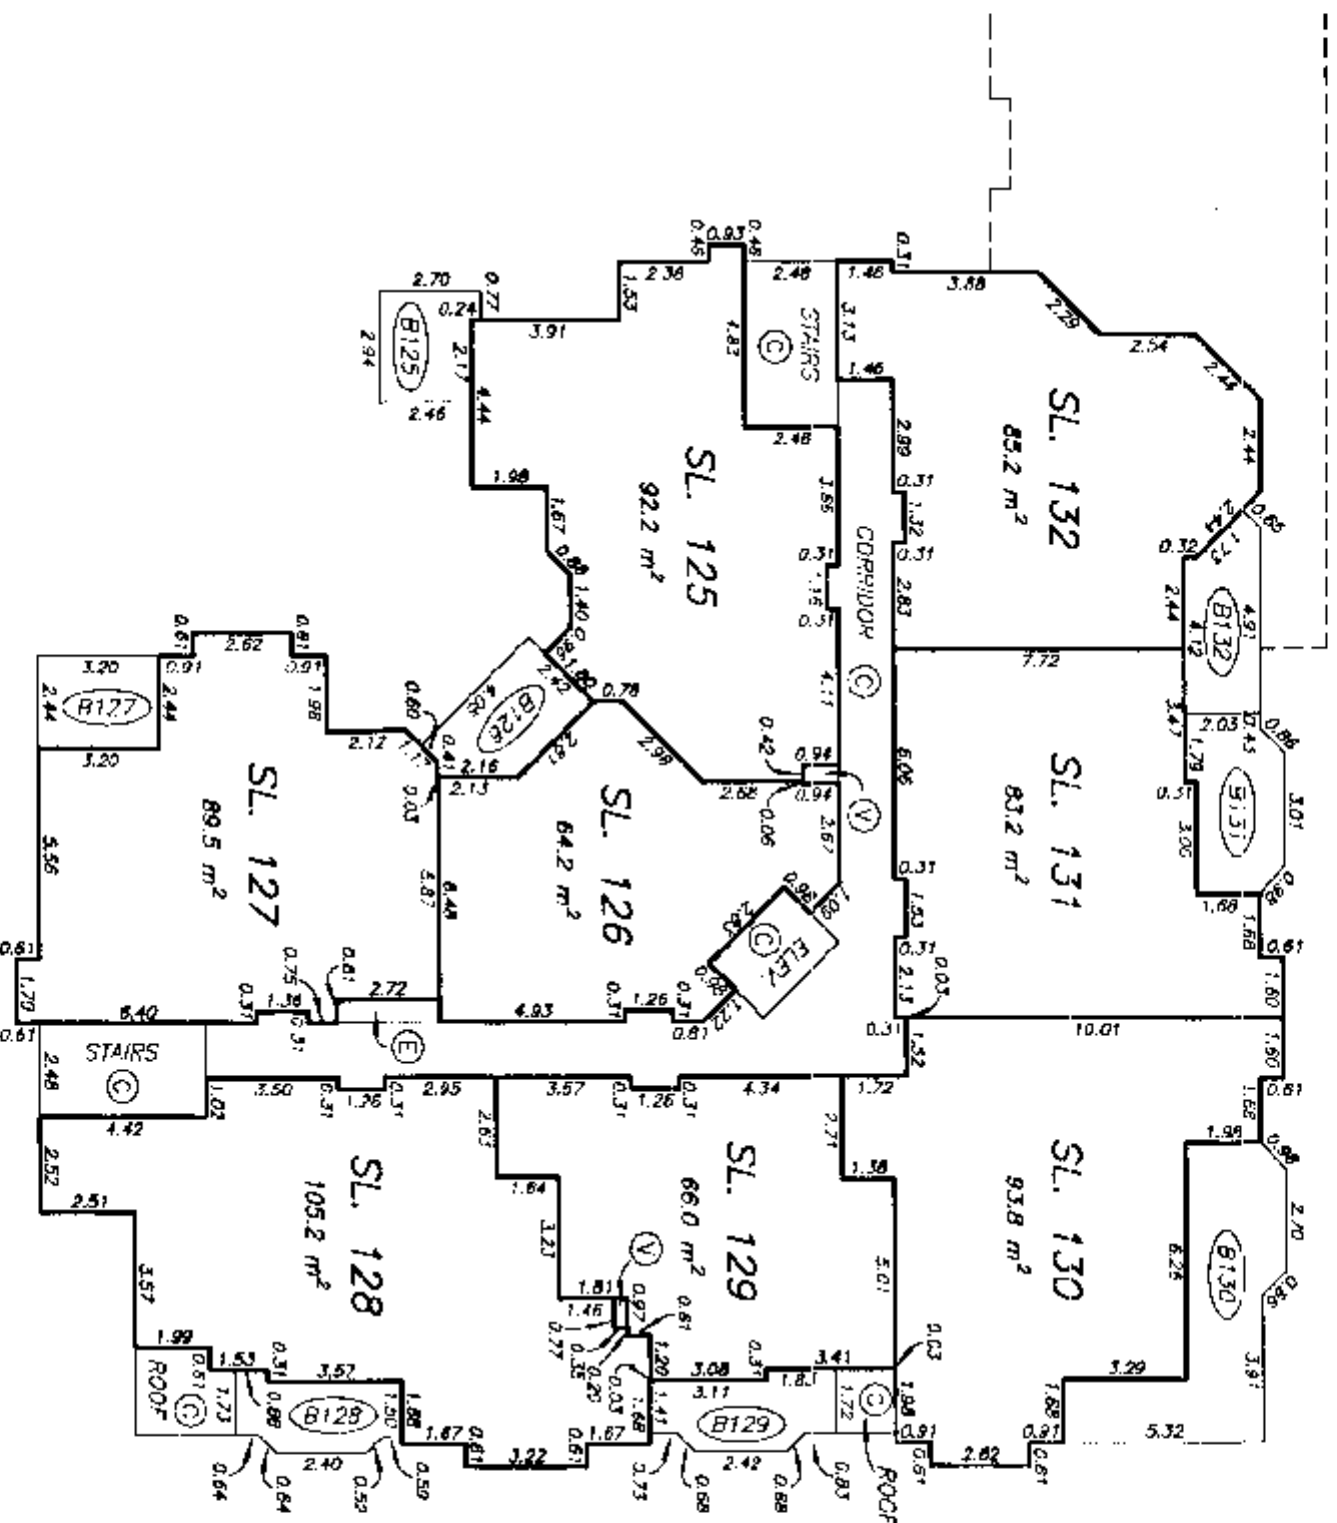

SEE SHEET 17
MATCH LINE



PHASE BOUNDARY


LEVEL SEVEN FLOOR PLAN BUILDING 2B

STRATA PLAN LMS 2687
PHASE 2

SCALE 1:200




ALL DISTANCES ARE IN METRES.

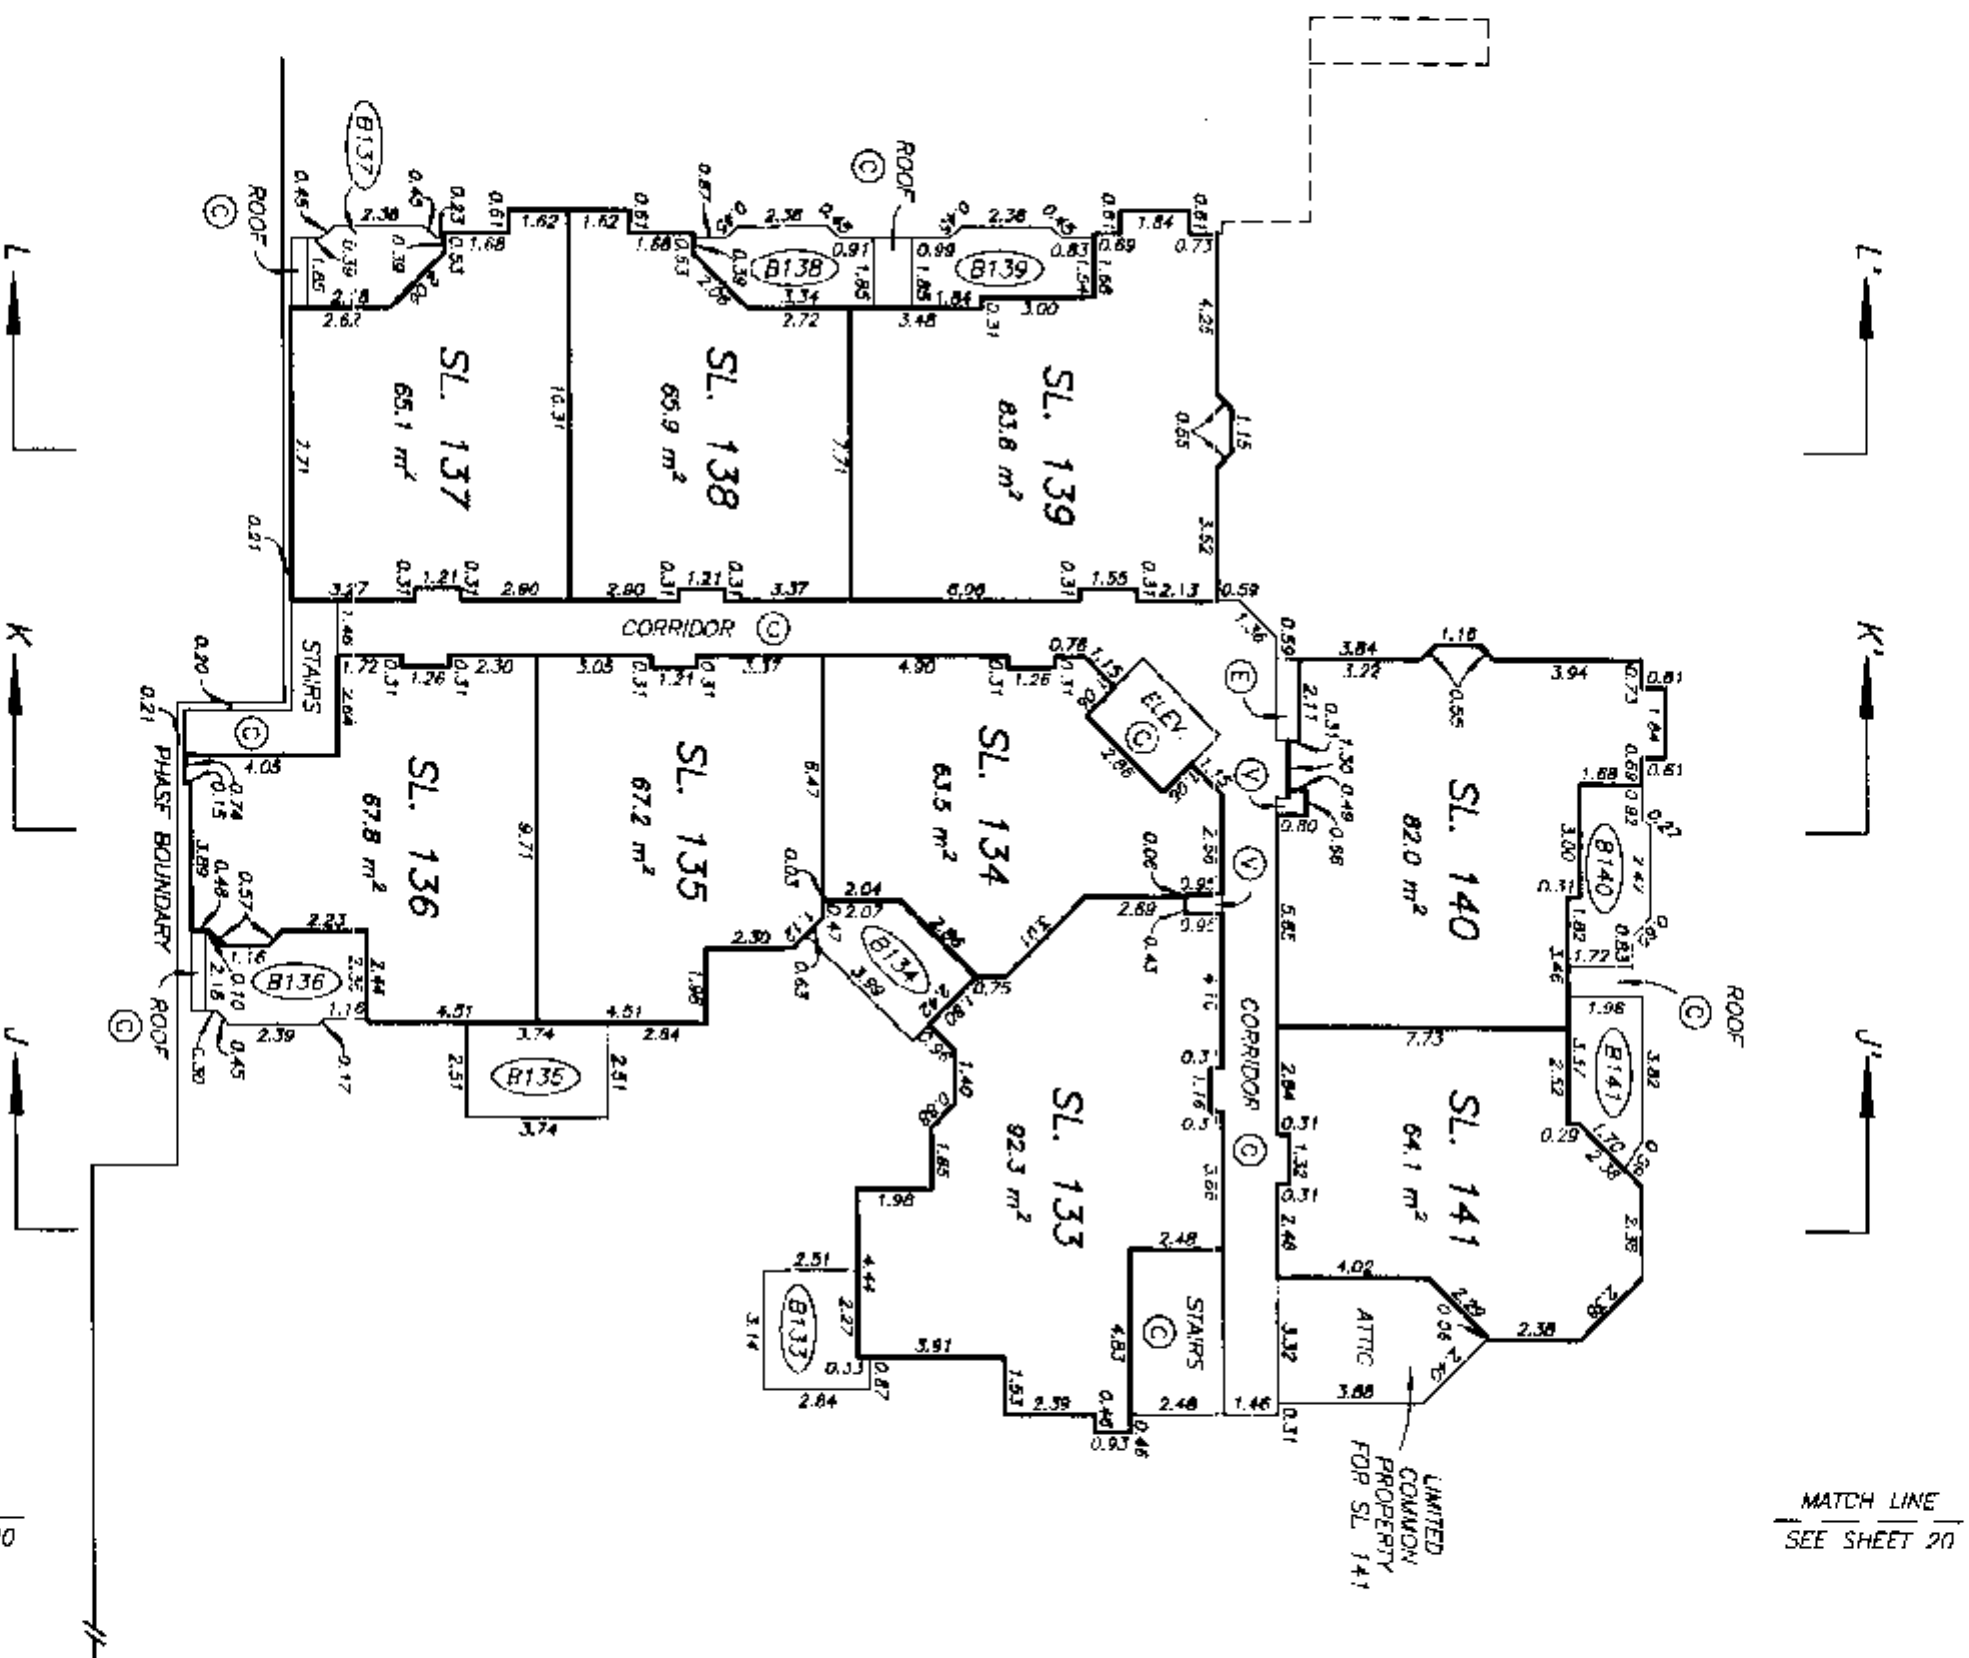

LEVEL SEVEN FLOOR PLANS BUILDING 3

SIRAIA PLAN LMS 2687
PHASE 2


SCALE 1:200

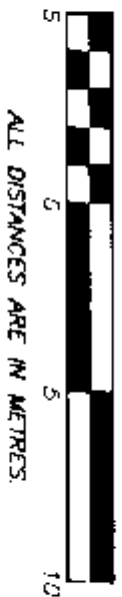

ALL DISTANCES ARE IN METRES.



SEE SHEET 19
MATCH LINE

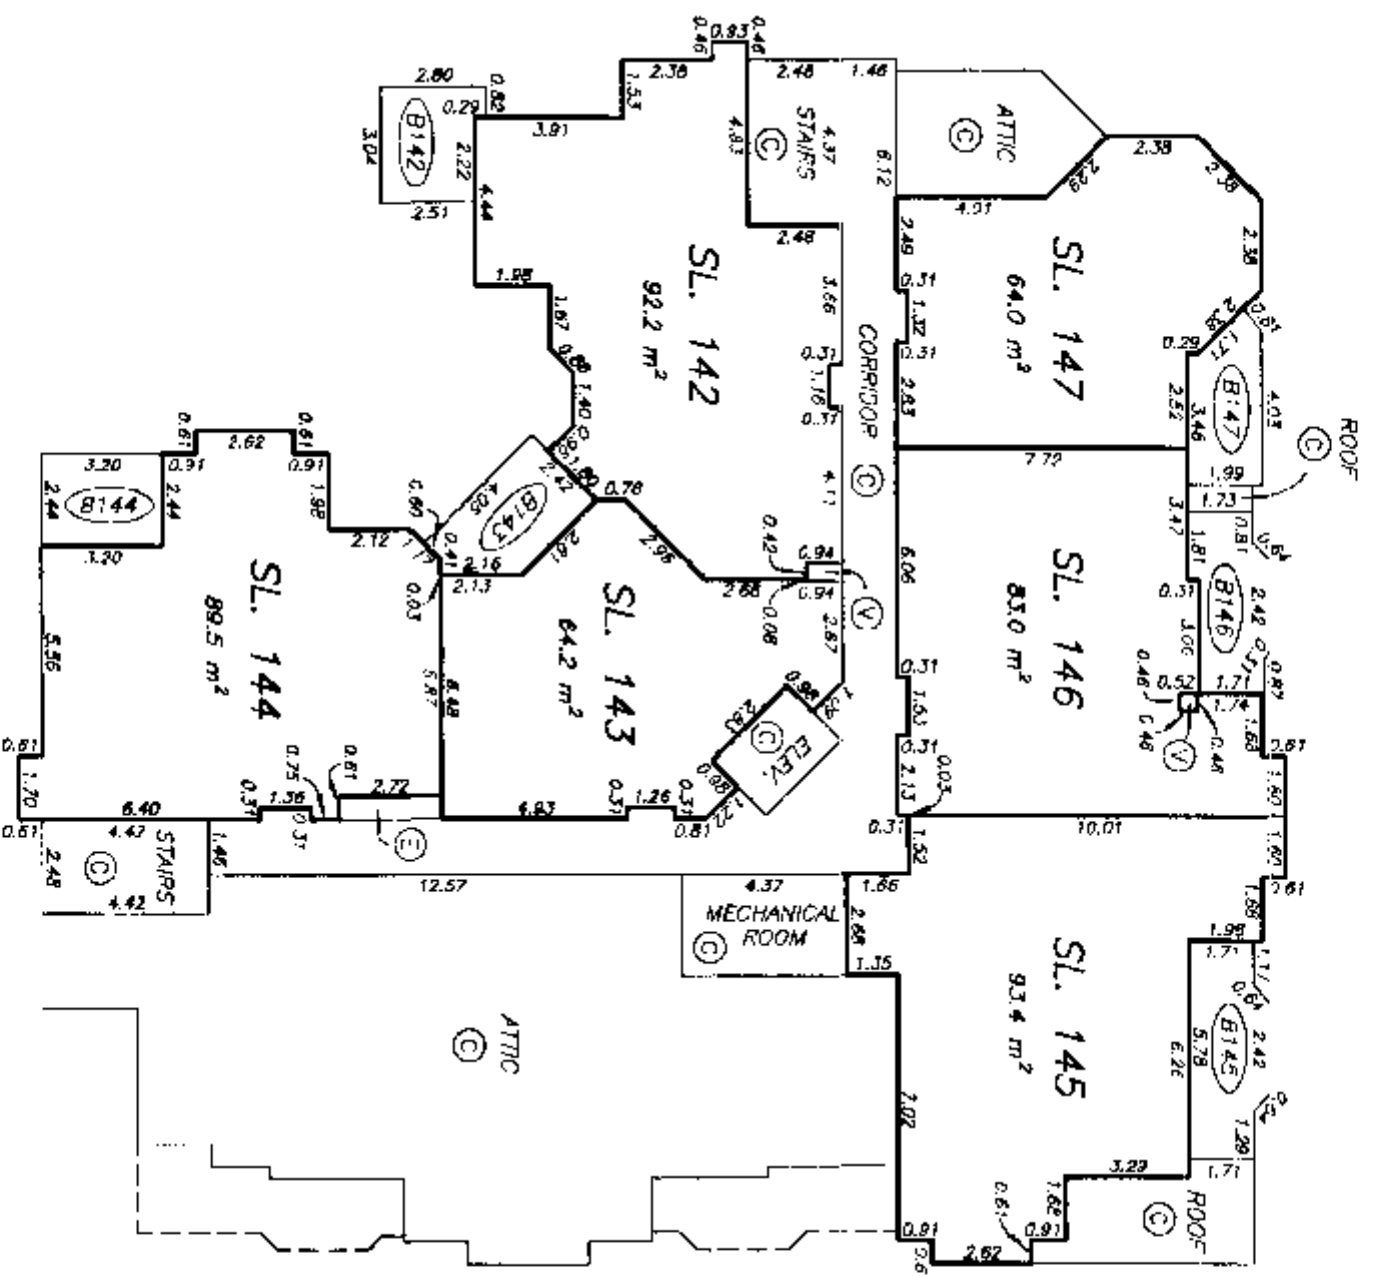

SEE SHEET 19
MATCH LINE

