

PHASED STRATA PLAN OF A PORTION OF LOT A, SECTION 10, TOWNSHIP 2, NEW WESTMINSTER DISTRICT, PLAN BCP9146.

STRATA PLAN BCS 959

PHASE 1

SCALE-1:1000

ALL DISTANCES ARE IN METRES


 INTEGRATED SURVEY AREA
 No.1 (SURREY) NA083 (CSRS)
 B.C.G.S. 9705 016

CIVIC ADDRESS

15075 50th AVENUE
CITY OF SURREY, B.C.

150th STREET

6W424969

REGISTRAR

DEPOSITED AND REGISTERED IN THE LAND TITLE OFFICE
AT NEW WESTMINSTER, B.C., Sept 14, 2004

THIS PLAN LIES WITHIN THE GREATER VANCOUVER REGIONAL DISTRICT

OWNER: MOSAC PANORAMA HEIGHTS HOLDINGS LTD.
INC. NO. 85890MORTGAGEE: CANADIAN WESTERN TRUST COMPANY
OLD CONTROL FRANCHISEMARILYN KUZNIER
INCORPORATED IN THE PROVINCE OF ALBERTABARBARA MURPHY
INVESTOR/MORTGAGE ADMIN.

WITNESS:

K. O. S. L.

ADDRESS AND OCCUPATION OF WITNESS:

KELLY A. CHAPLIN

CANADIAN WESTERN TRUST COMPANY

2200 - 600 BURNARD ST. VANCOUVER, B.C. V6C 2Z8

COMMISSIONER FOR TAKING AFFIDAVITS

FOR THE PROVINCE OF BRITISH COLUMBIA

COMMISSION EXPIRY MAY 31, 2007

PLAN 19781

60.416

359.4625"

1.831

89.937

12.17

26.14

85.3700"

30.34

167.590"

32.35

157.15"

107.750"

28.49

89.3720"

86.18

89.3730"

57.90

359.3730"

42.672

359.3730"

111.401

359.3730"

0.947

64.74

25.12

6.100

34.315

9.100

72.320

270.250"

54.822

98.725

90°23'10"

53.862

1.50

23.13

25.73410"

PLAN 62537

54

111.401

359.3730"

42.672

359.3730"

111.401

359.3730"

42.672

359.3730"

1619242

SHEET 2 OF 16 SHEETS

BUILDING FOUNDATION DETAIL


STRATA PLAN BCS 959
PHASE 1

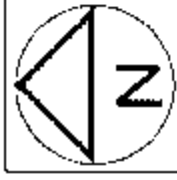

SCALE 1:500
0 5 10 20 30
ALL DISTANCES ARE IN METRES

REM. 18

PLAN 3981

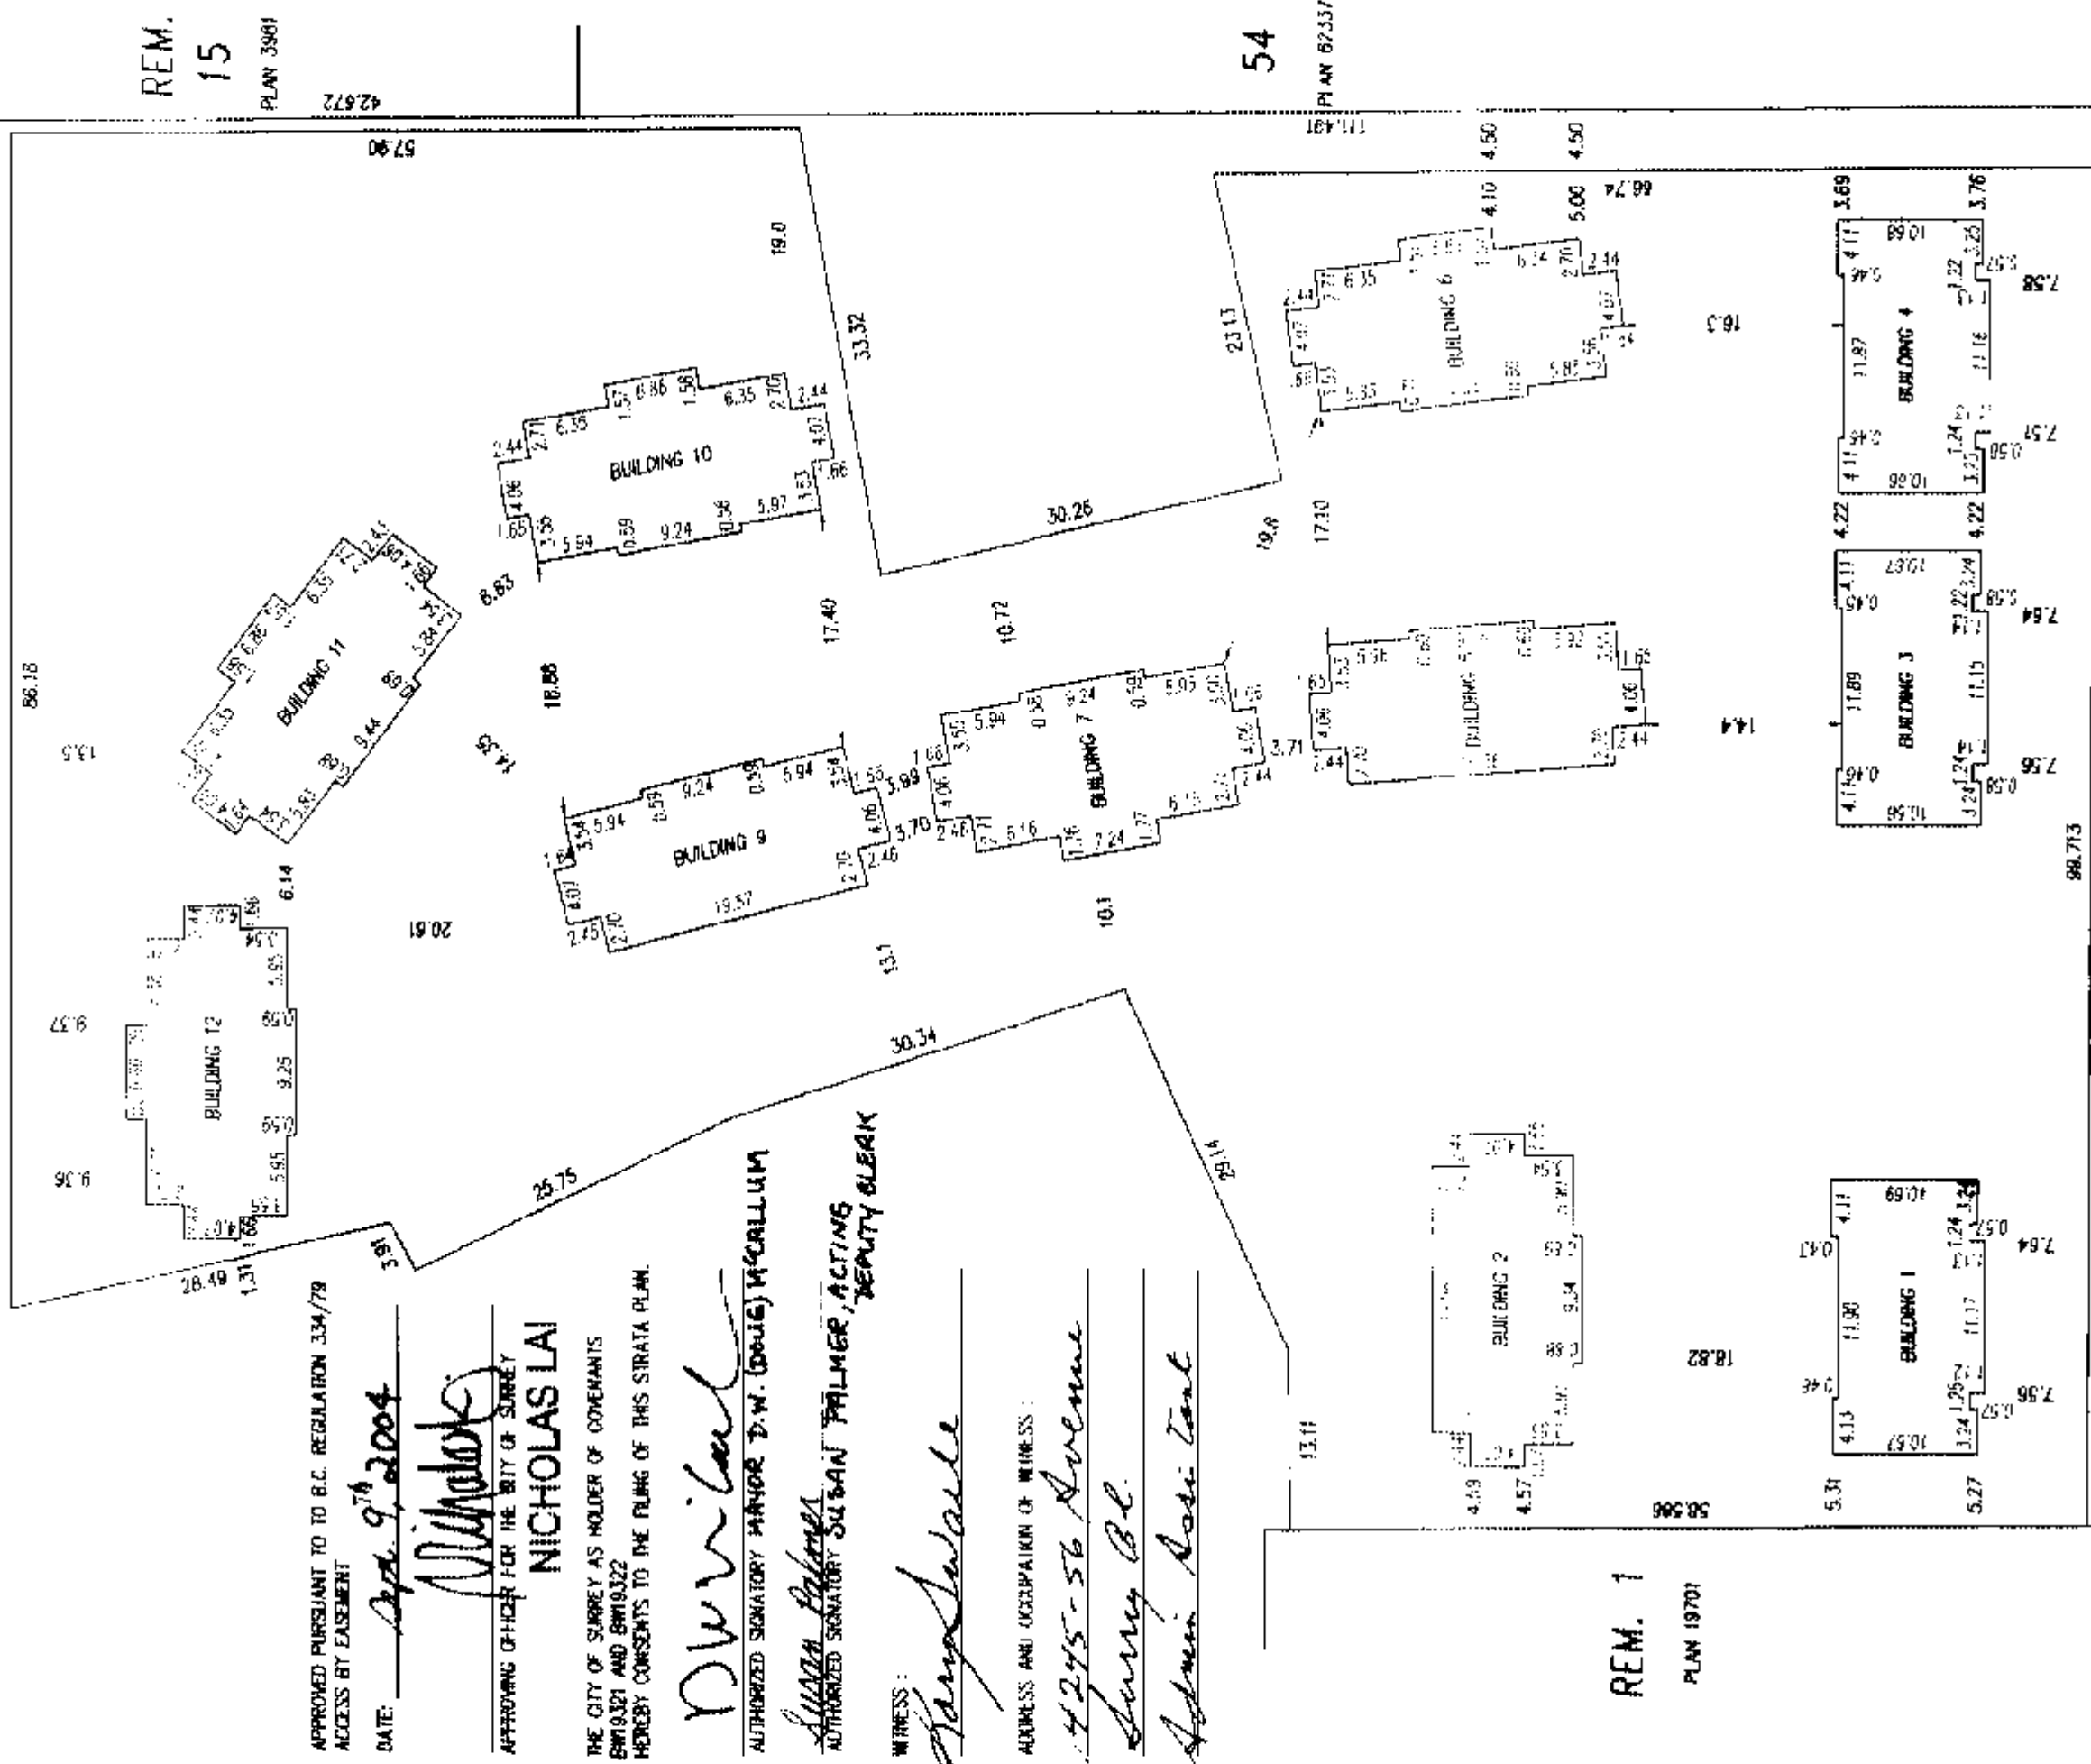

60th AVENUE

G.A.R.

B.C.L.S.

DATED THIS 13th DAY OF AUGUST 2004

16192A3

SHEET 3 OF 16 SHEETS


FLOOR PLANS

STRATA PLAN BCS 959

SCALE 1:200


0 5 10 15

ALL DISTANCES IN METRES

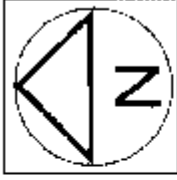


BUILDING 1

PHASE 1

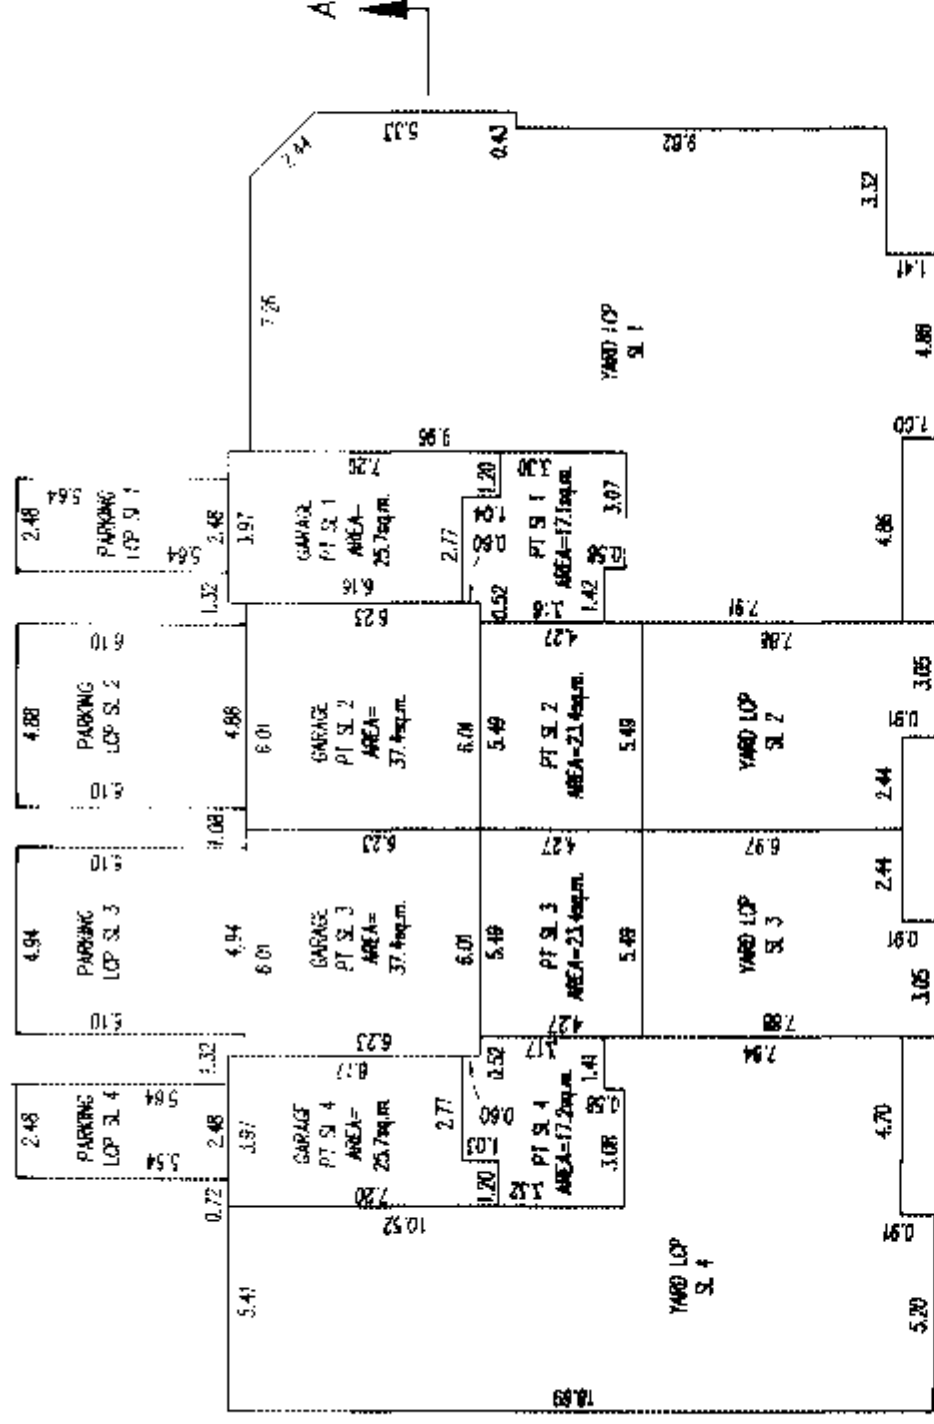


GROUND FLOOR

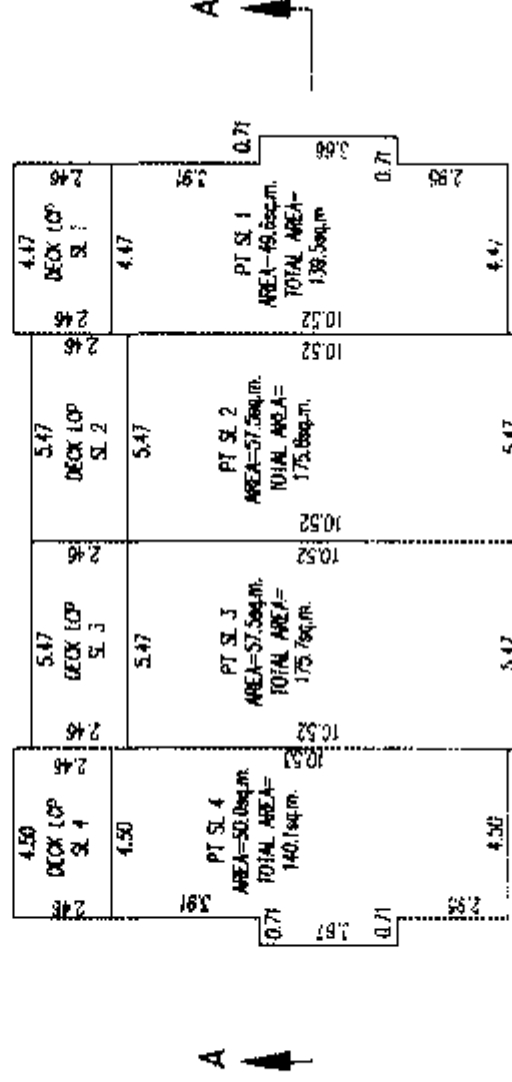

FIRST FLOOR

PERIMETER OF FLOOR BELOW

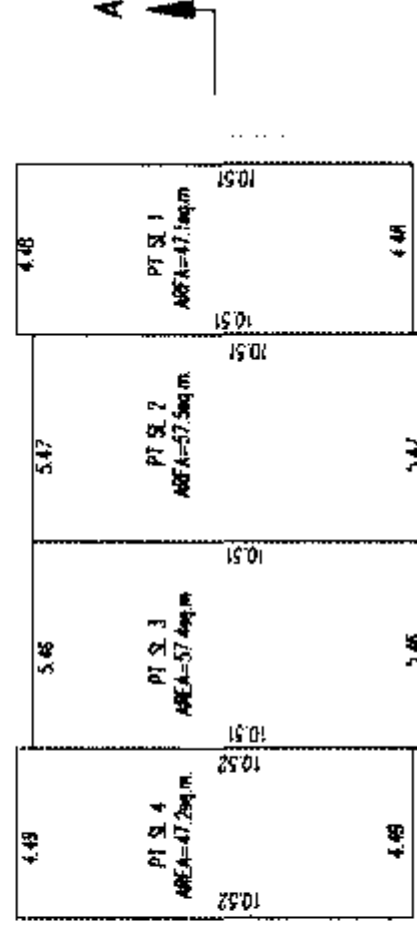

SECOND FLOOR

G.A.R.

B.C.L.S.

DATED THIS 13th DAY OF AUGUST, 2004

1E192A4


SHEET 4 OF 16 SHEETS

FLOOR PLANS

STRATA PLAN BCS 959


SCALE 1:200

0 5 10 15
ALL DISTANCES IN METRES

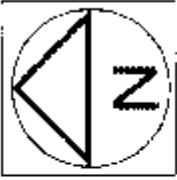


BUILDING 2

PHASE 1

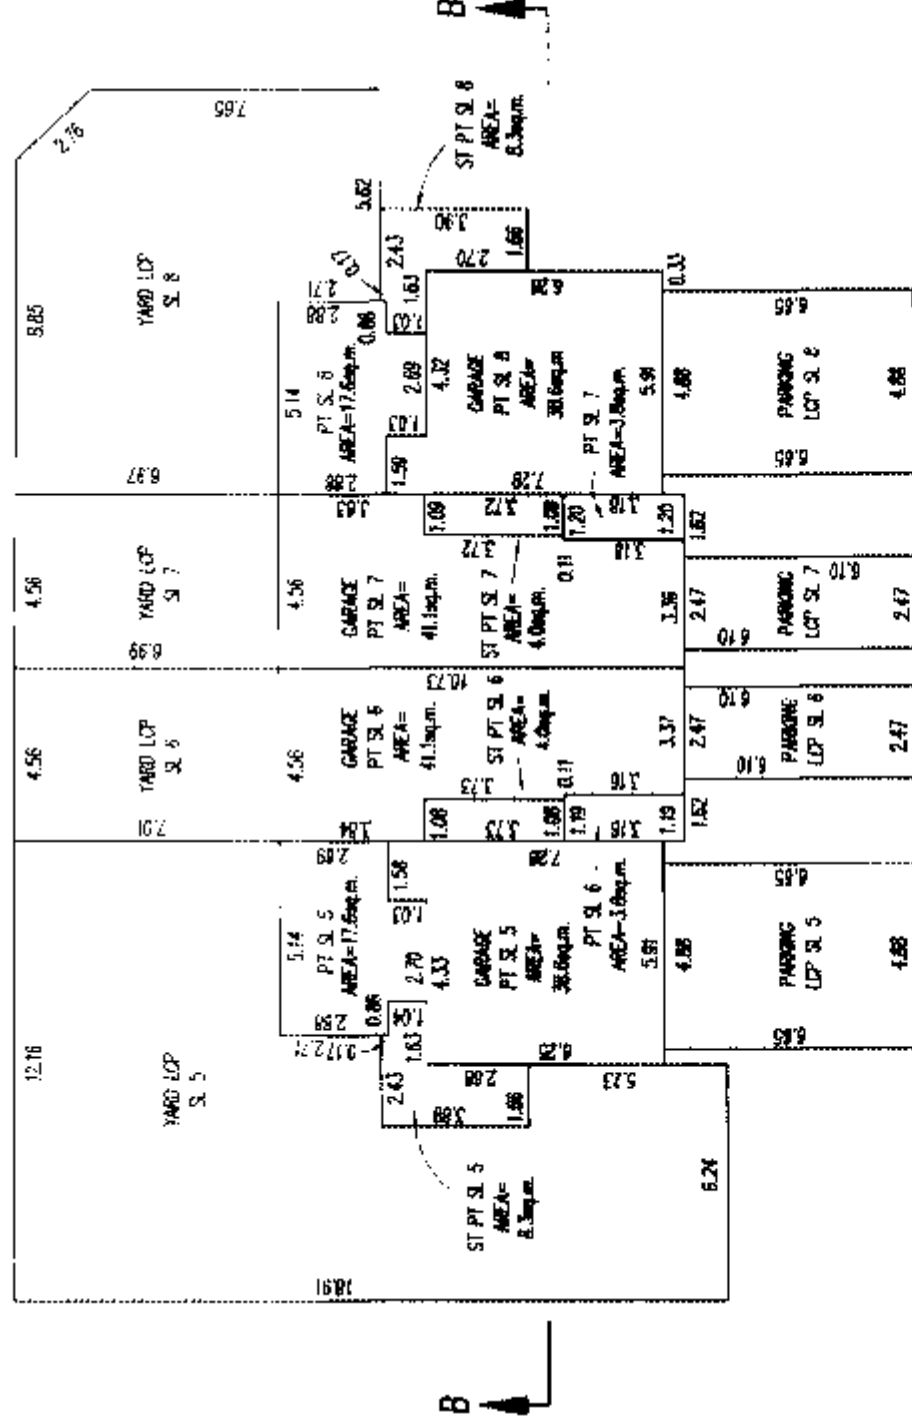


GROUND FLOOR

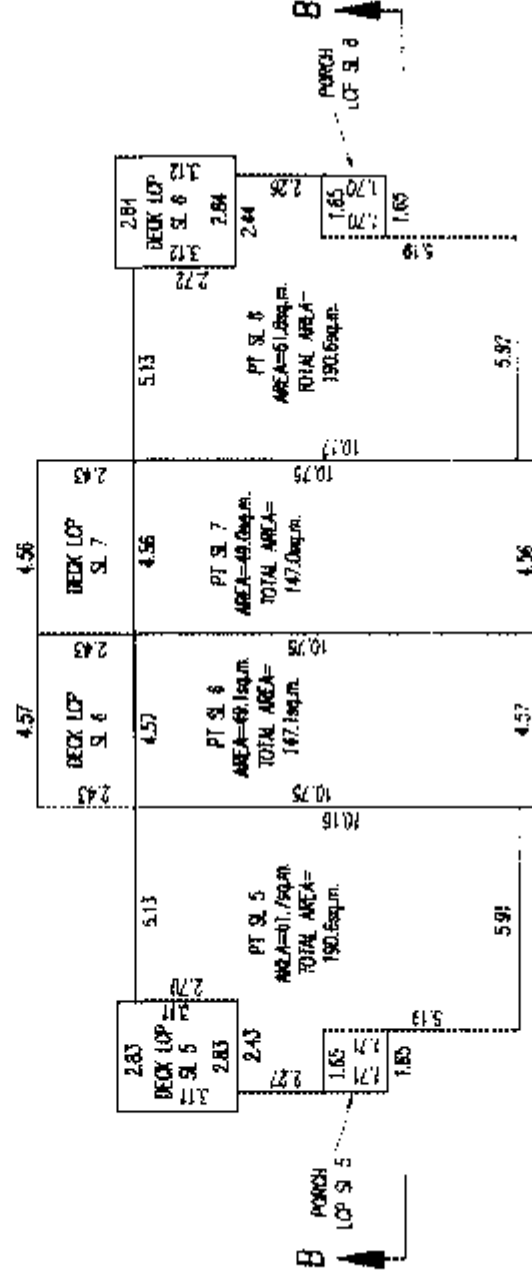

FIRST FLOOR

PERIMETER OF FLOOR BELOW

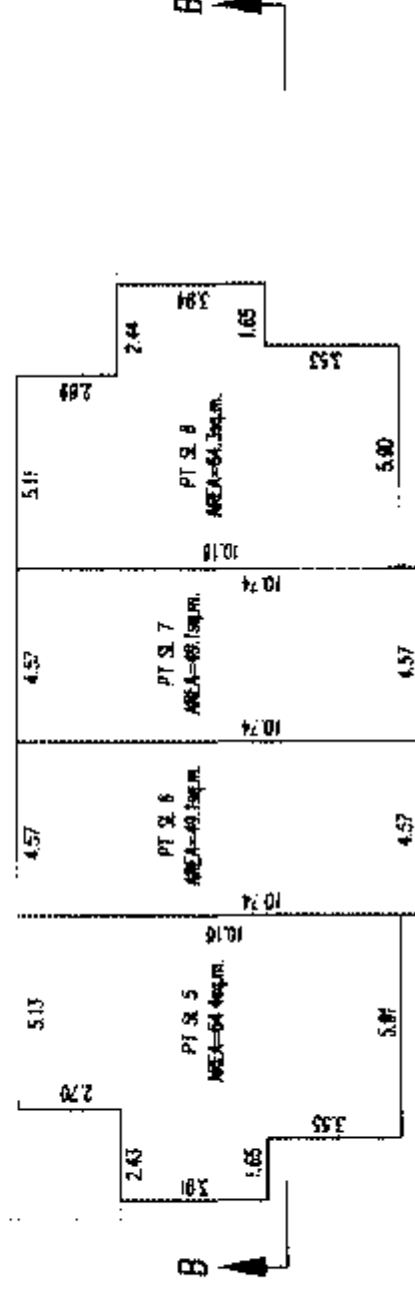

SECOND FLOOR

G.A.R.

B.C.L.S.

DATED THIS 13th DAY OF AUGUST 2004

1619245


SHEET 5 OF 16 SHEETS

FLOOR PLANS

SCALE 1: 200





ALL DISTANCES IN METRES

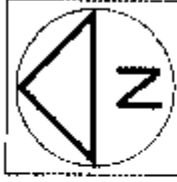



STRATA PLAN BCS 959

PHASE 1

BUILDING 3

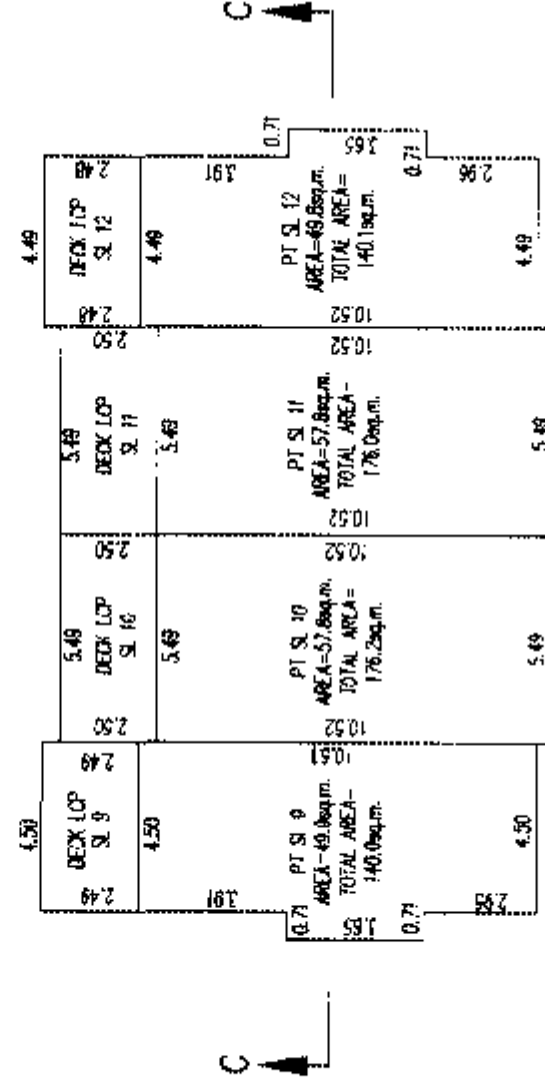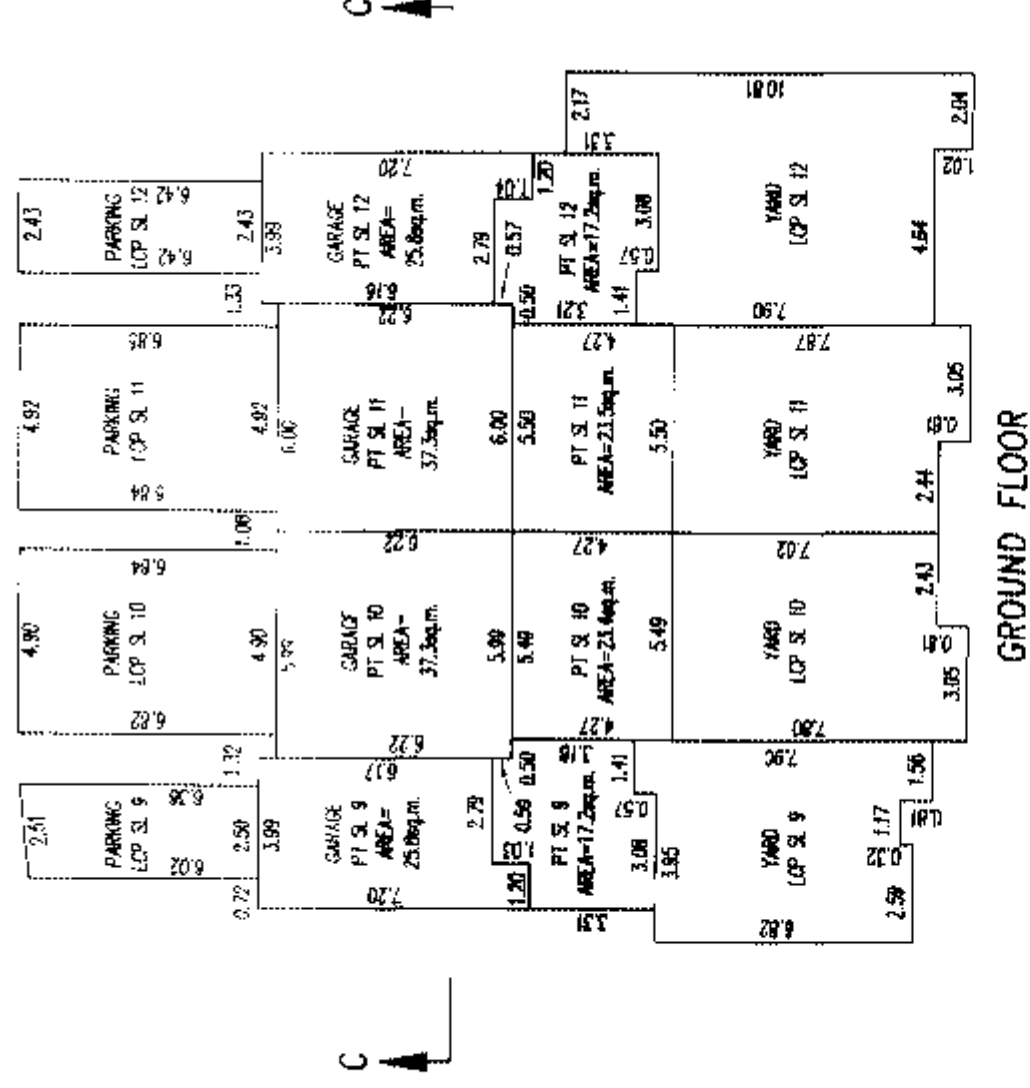

FIRST FLOOR

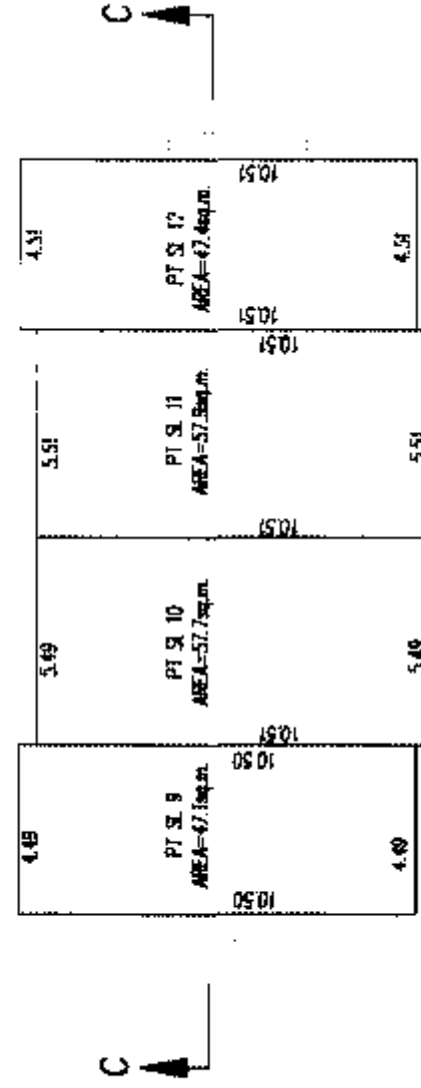 

SECOND FLOOR

A. A. C.

B.C.L.S.

DATED THIS 13th DAY OF AUGUST 2004

1619246

SHEET 6 OF 16 SHEETS


FLOOR PLANS

STRATA PLAN BCS 959

SCALE 1:200


0 5 10 15

ALL DISTANCES IN METRES

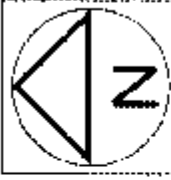


BUILDING 4


PHASE 1

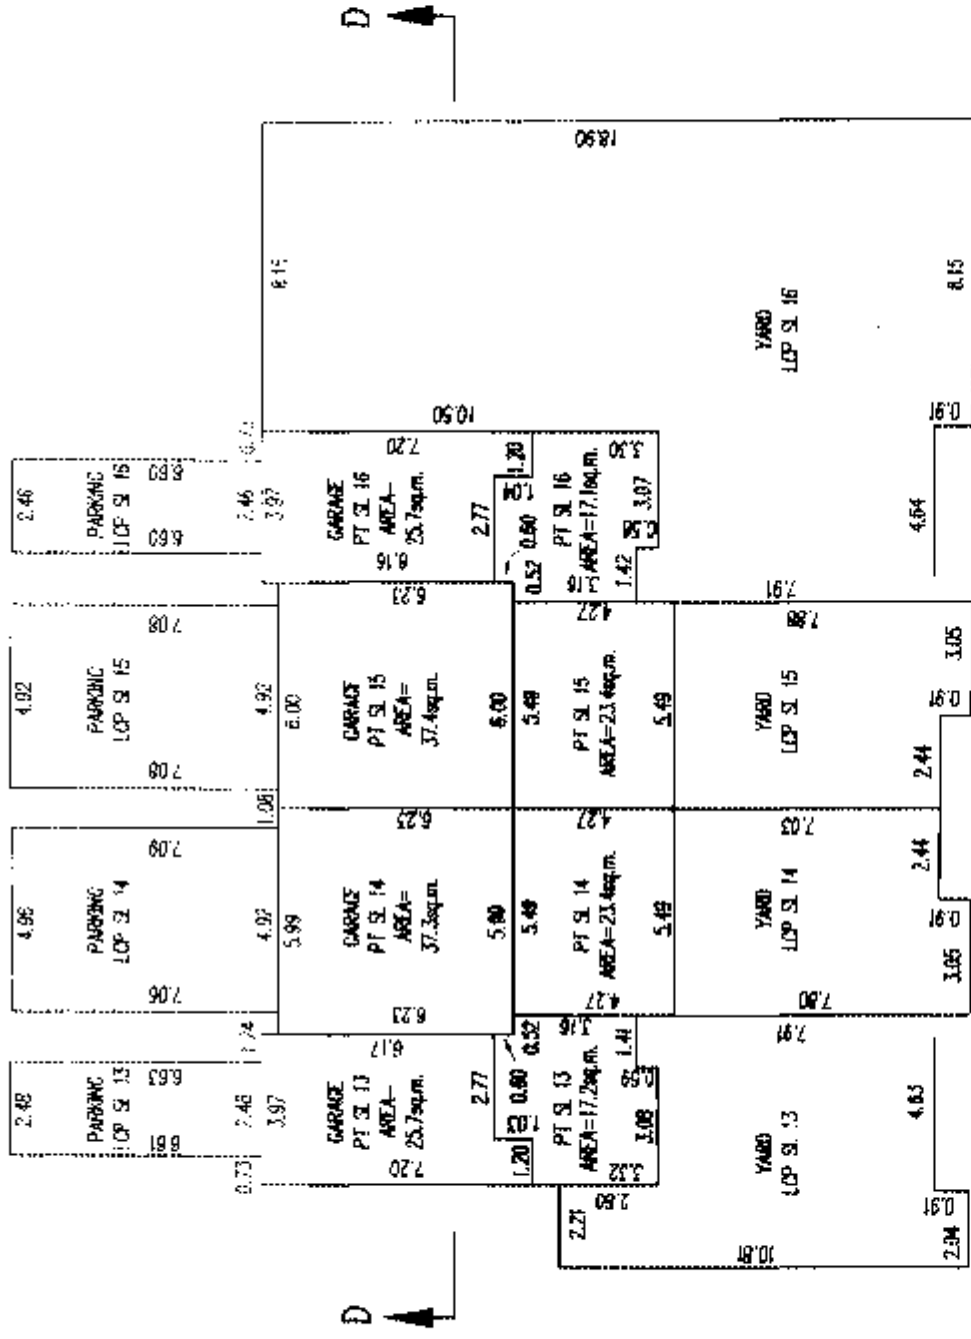

GROUND FLOOR

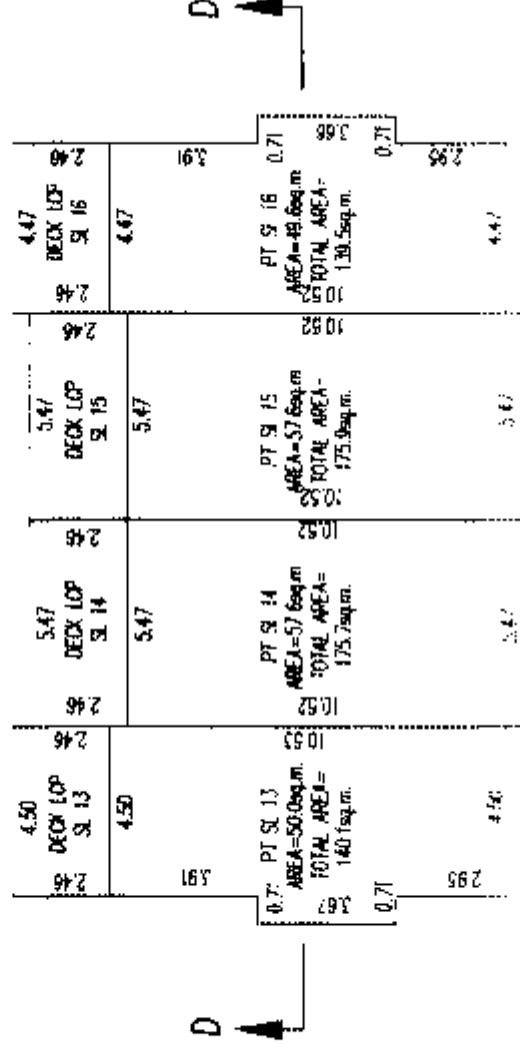

FIRST FLOOR

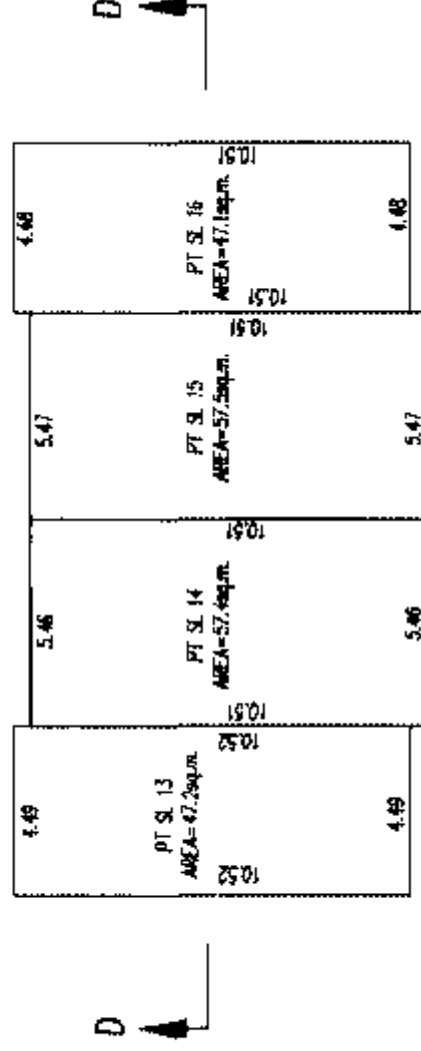

SECOND FLOOR

G.A.R.

B.C.L.S

DATED THIS 13th DAY OF August, 2004

FLOOR PLANS


STRATA PLAN BCS 959

SCALE 1: 200


0 5 10 15
ALL DISTANCES IN METRES

BUILDING 5


PHASE 1

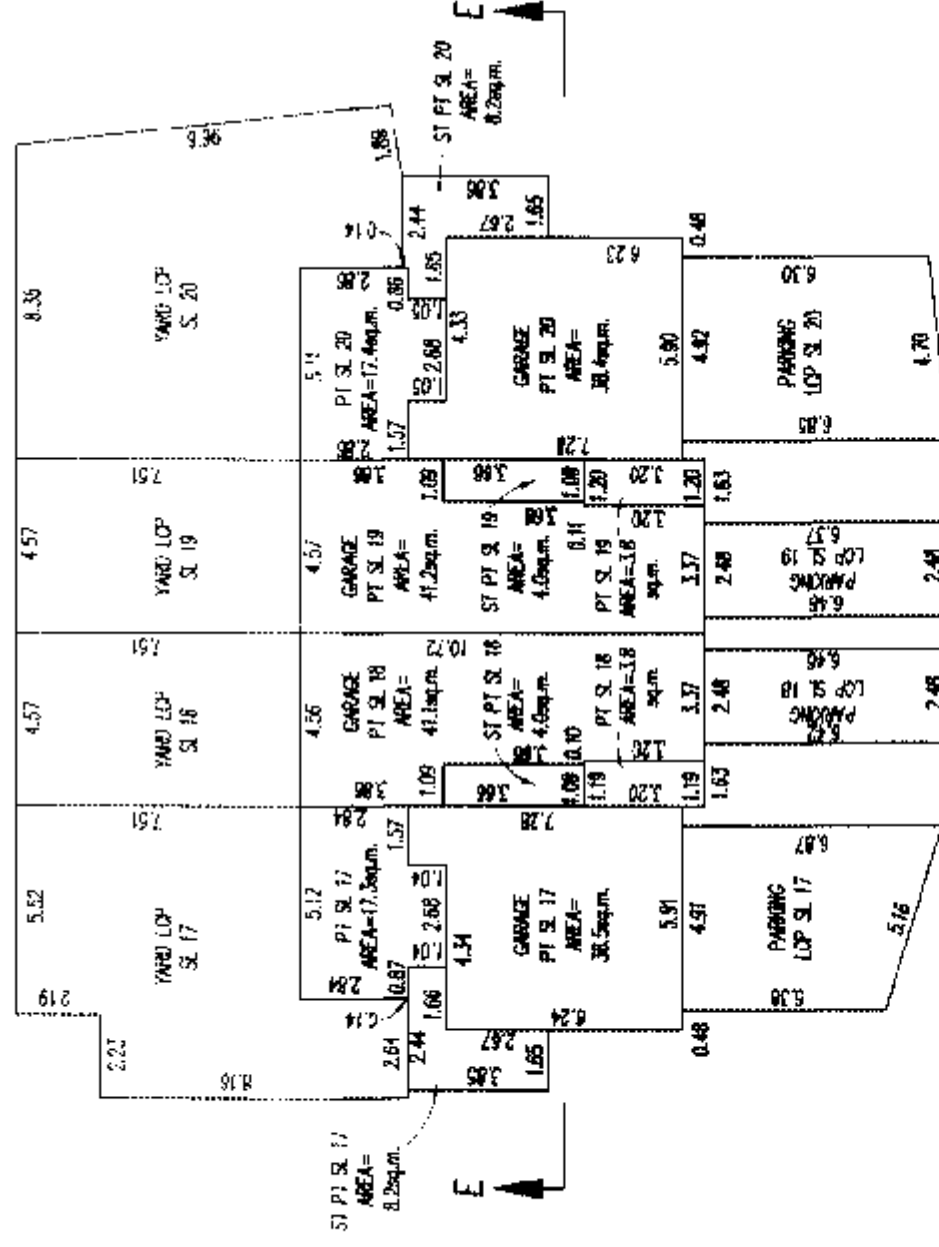

GROUND FLOOR

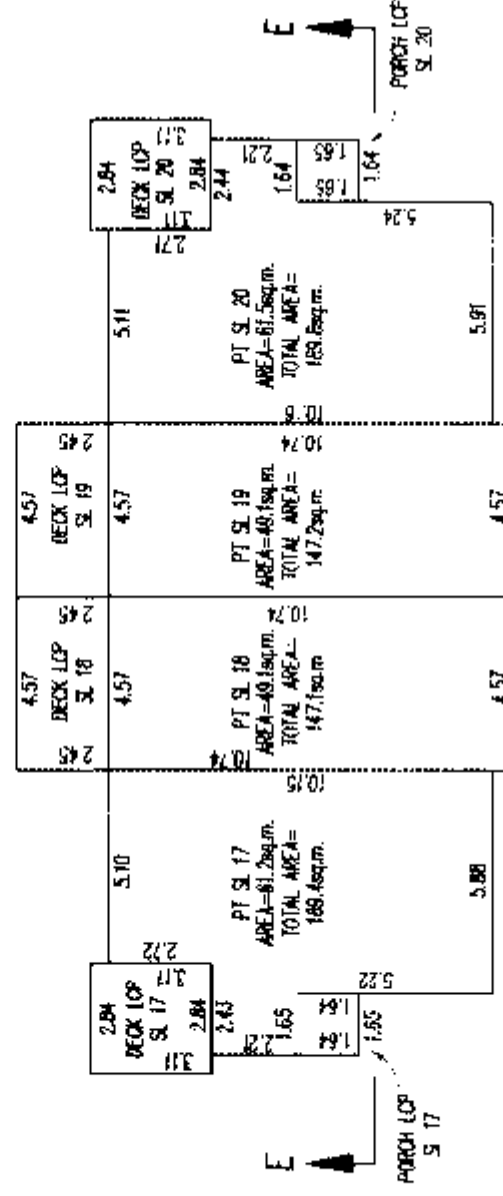

FIRST FLOOR

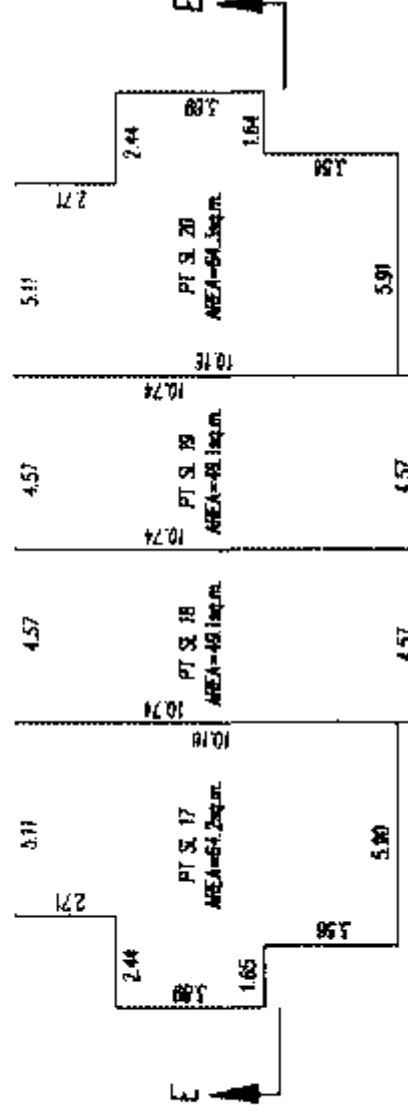

SECOND FLOOR

ACG

5.13.5

DATED THIS 13th DAY OF AUGUST 2004 FILED

1619248

SHEET 8 OF 16 SHEETS

FLOOR PLANS

STRATA PLAN BCS 959

SCALE 1:200


0 5 10 15

ALL DISTANCES IN METRES




BUILDING 6

PHASE 1

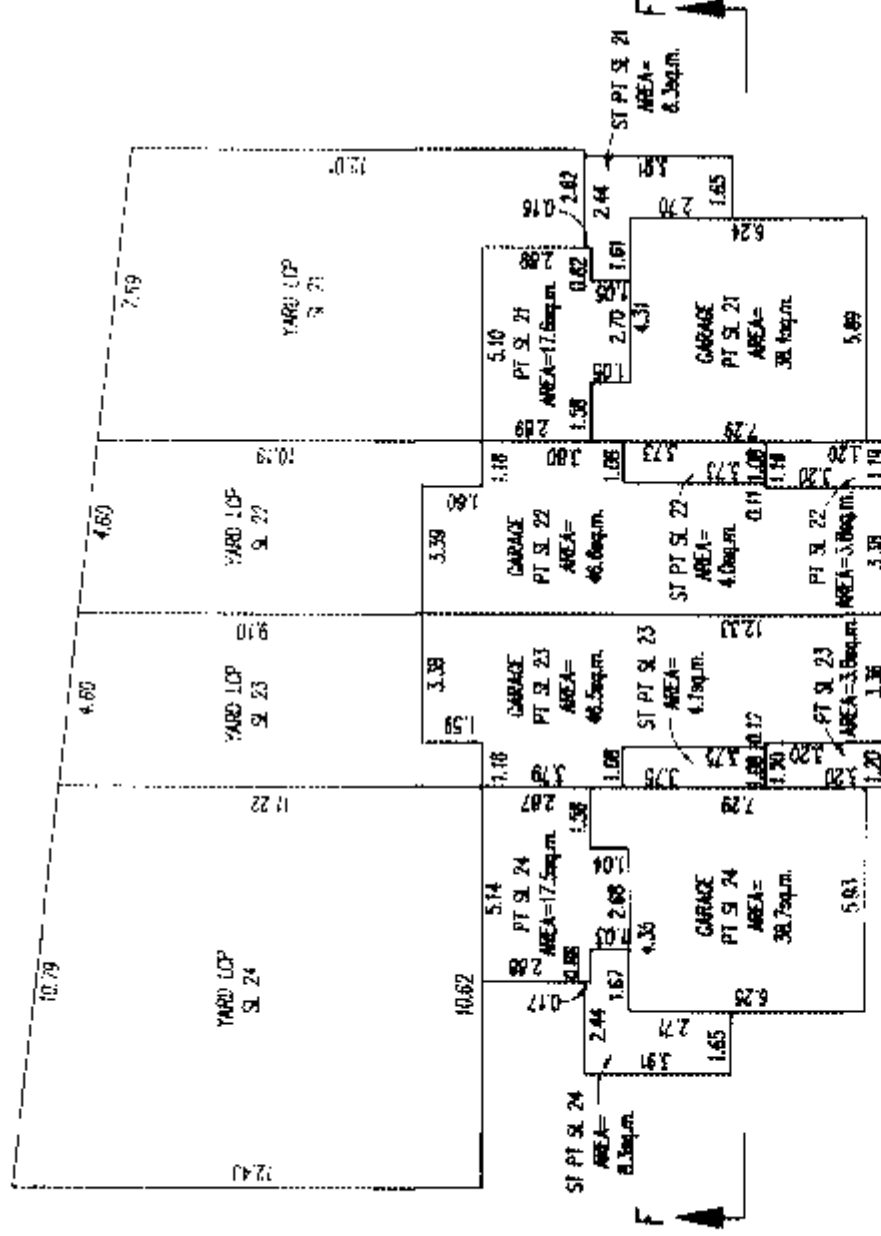


GROUND FLOOR

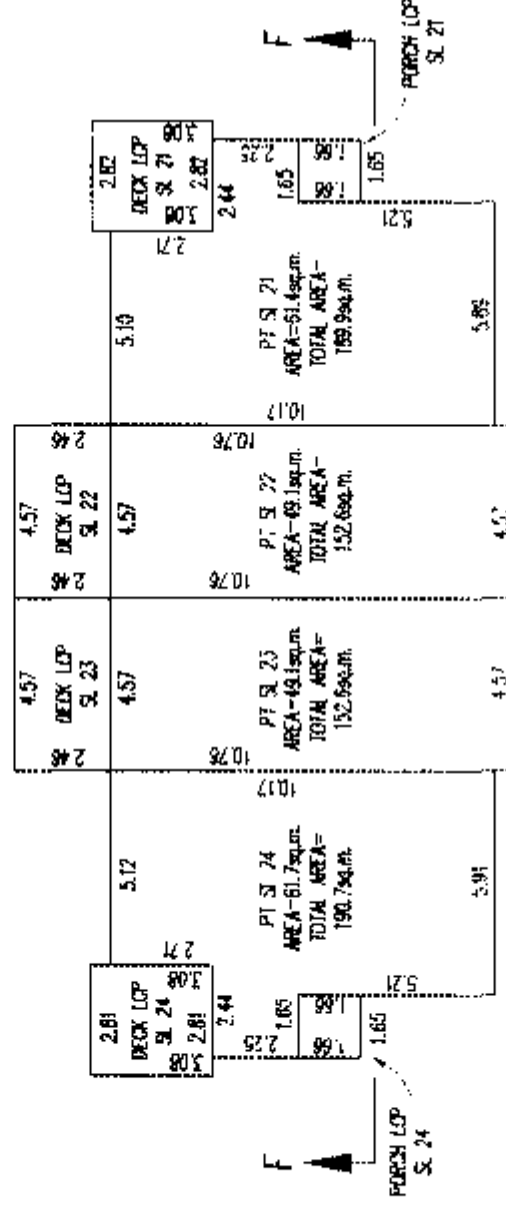

FIRST FLOOR

PERIMETER OF FLOOR BELOW

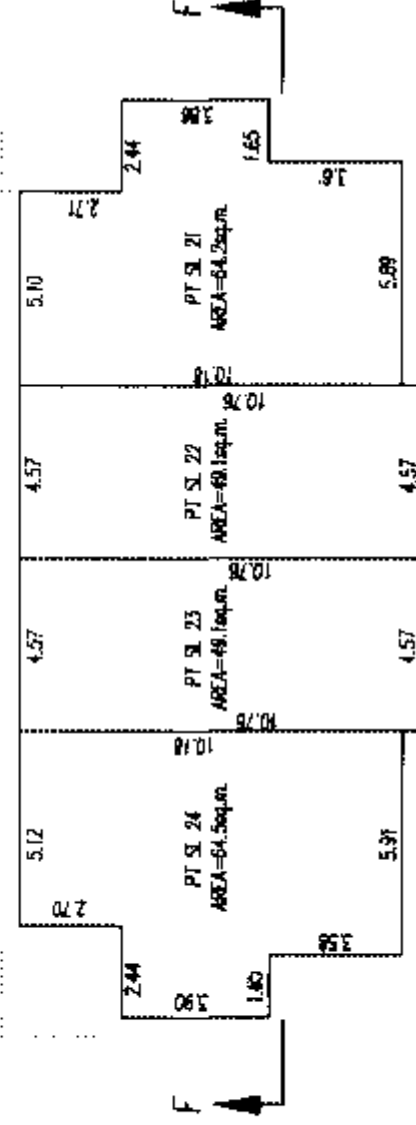

SECOND FLOOR

G.A.R.

DATED THIS 13th DAY OF AUGUST 2004

B.C.L.S.

FLOOR PLANS

SCALE 1:200

0 5
ALL DISTANCES IN METRES

STRATA PLAN BCS 959




BUILDING 7

PHASE 1

AMENDED PURSUANT TO SEC 258
SINGAPORE PROPERITY ACT.

THIS MAY BE 2004.

SEC AMENDED SHEET 9A
B6577496

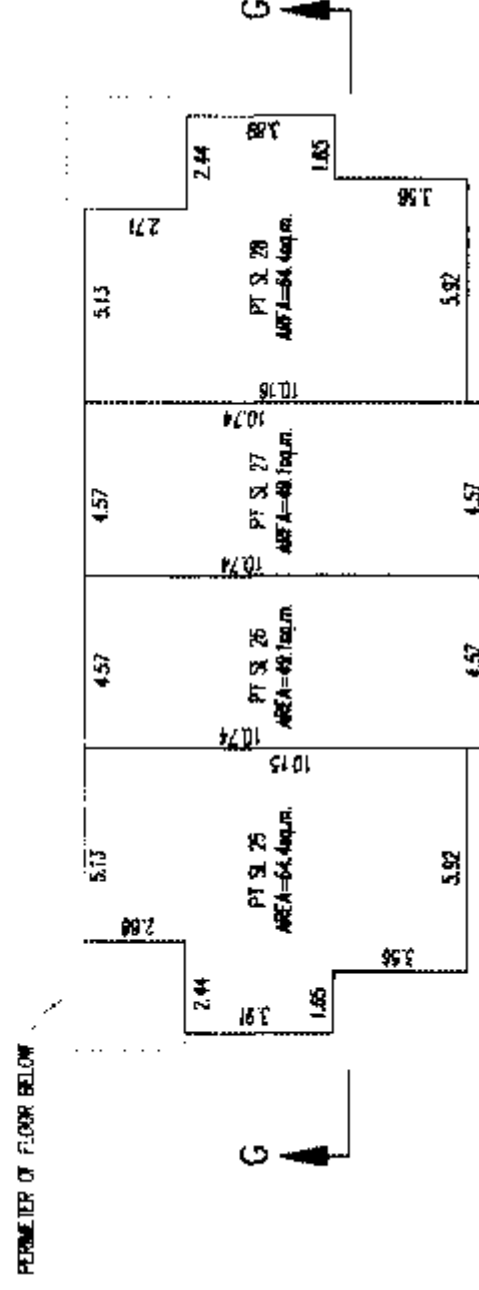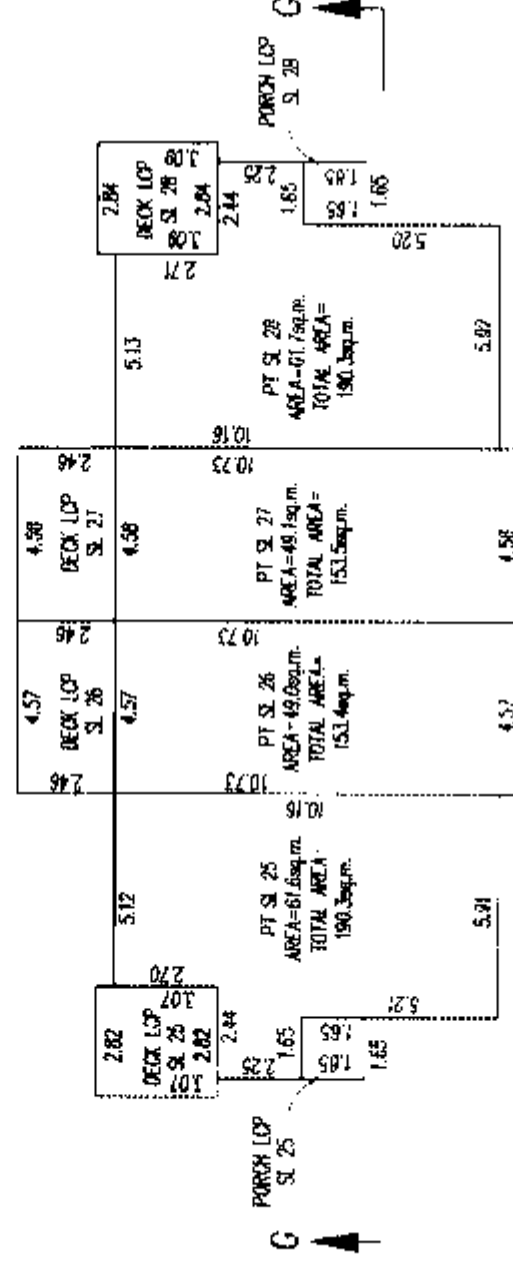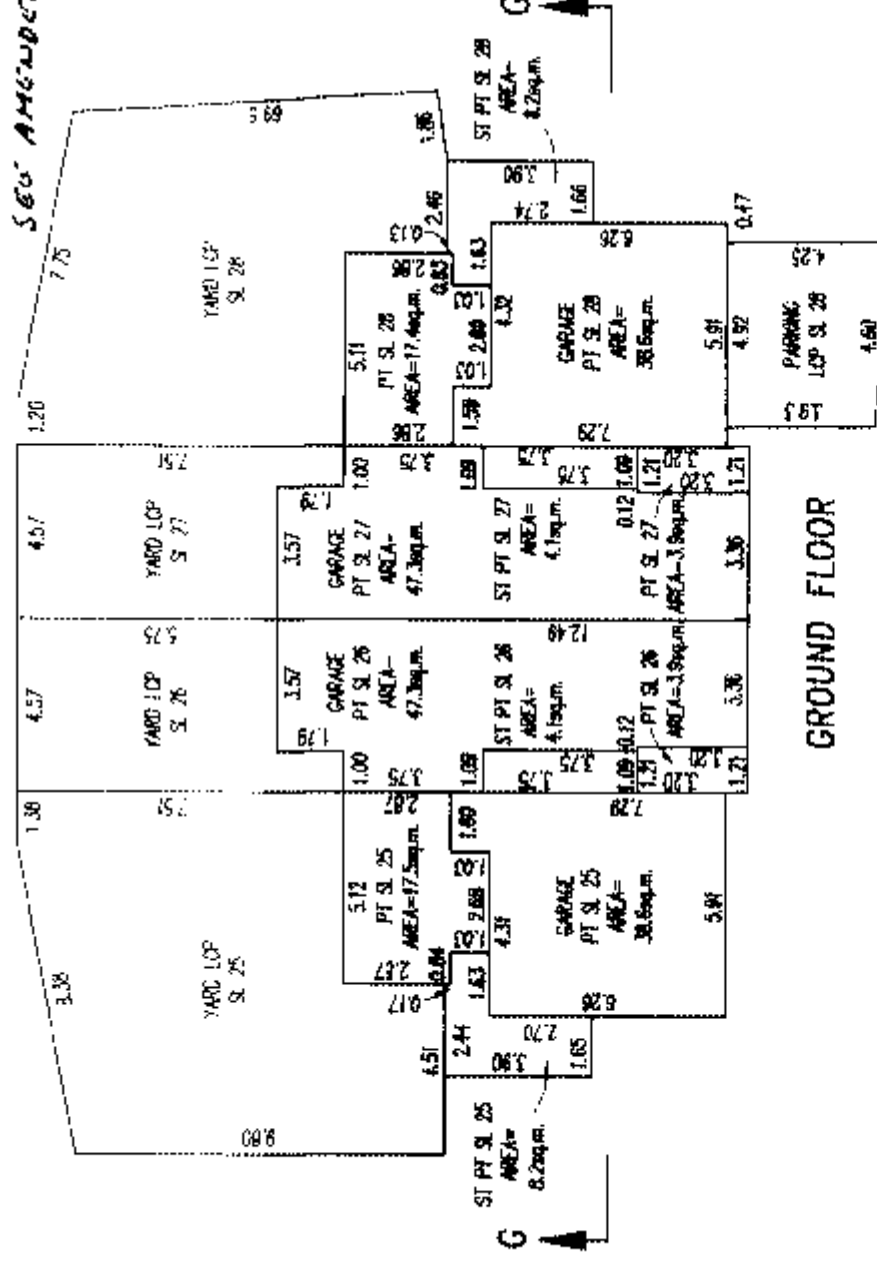

SECOND FLOOR

A
A
CB.C.L.S.

DATED THIS 13th DAY OF AUGUST, 2004

1518249A

MARKED SHEET 9 A SHEET 1 OF 1 SHEETS

EXPLANATORY PLAN TO AMEND STRATA PLAN BCS959 TO DESIGNATE LIMITED COMMON PROPERTY FOR THE BENEFIT OF STRATA LOT 25 PURSUANT TO SECTION 258 STRATA PROPERTY ACT.

STRATA PLAN BCS959
PHASE 1

DEPOSITED AND REGISTERED IN THE LAND TITLE OFFICE AT NEW WESTMINSTER B.C.
THIS 24 DAY OF DEC 2004

SCALE 1:200

0 5 10 15



ALL DISTANCES IN METRES

BUILDING 7


Jan Mac Donald JEP
DEPUTY REGISTRAR
BWS17496



THIS PLAN LIES WITHIN THE GREATER VANCOUVER REGIONAL DISTRICT

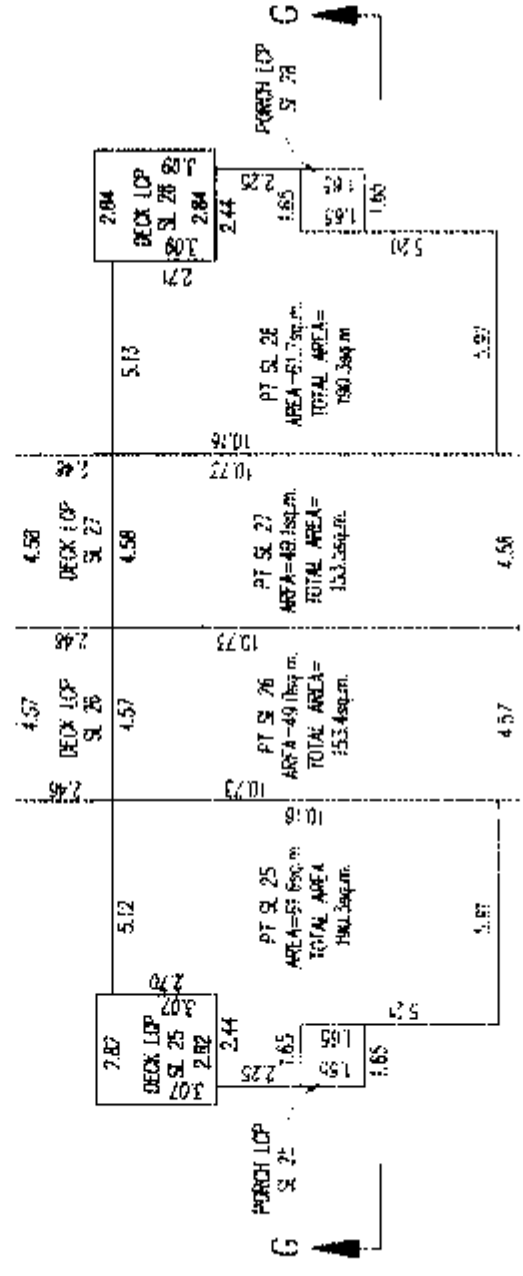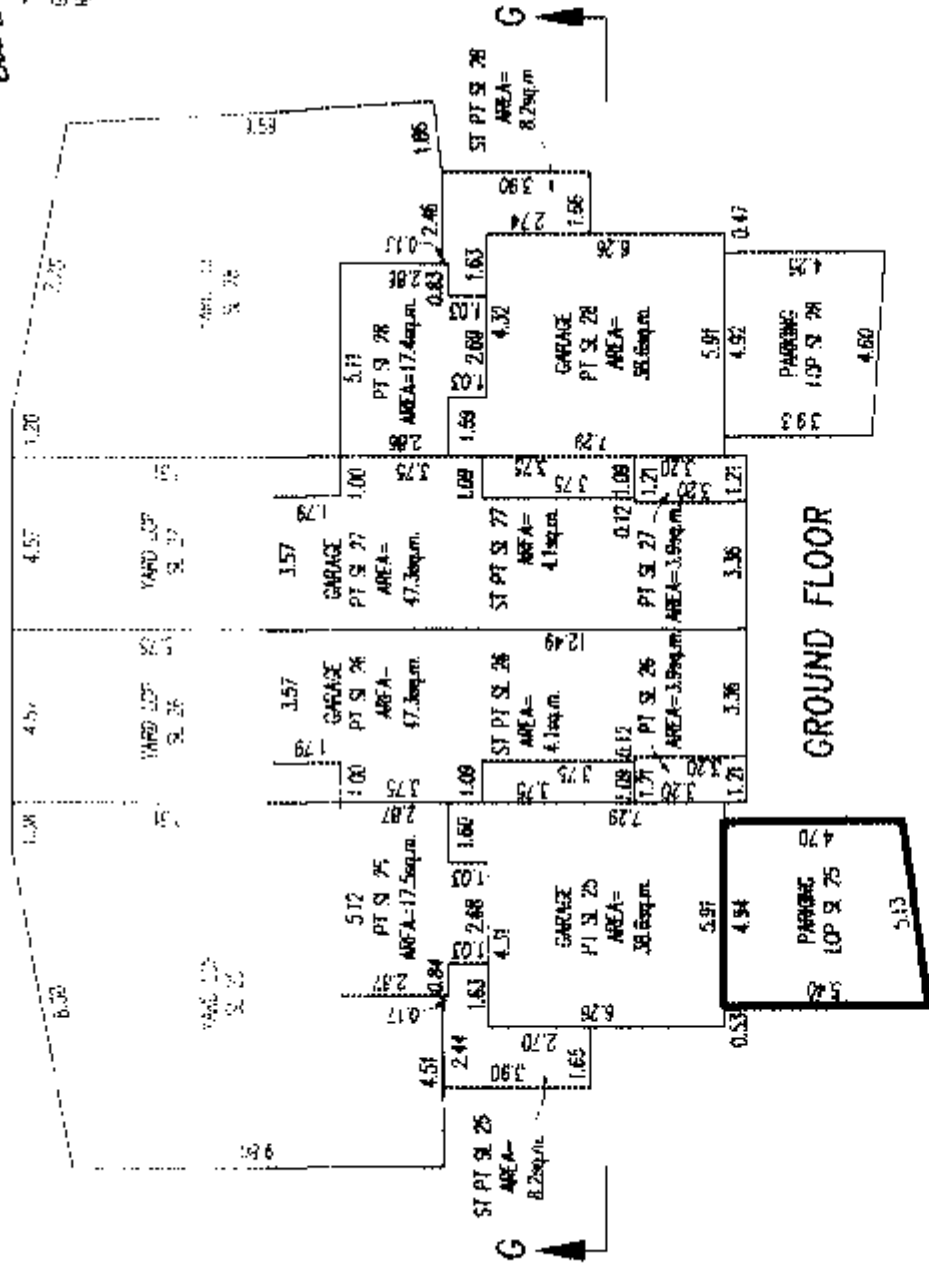

SECTION 258 OF STRATA ACT

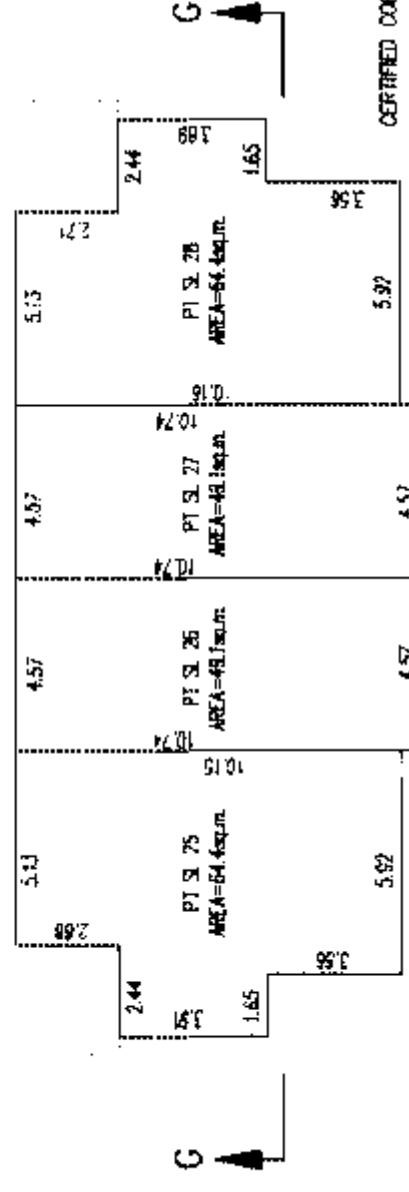

CERTIFIED CORRECT ACCORDING TO THE LAND TITLE OFFICE RECORDS THIS 17th DAY OF DECEMBER 2004

G.A. Rowbotham
B.C.L.S.

EXP No 25483

16192A1G

SHEET 10 OF 16 SHEETS

FLOOR PLANS

STRATA PLAN BCS 959


PHASE 1

SCALE 1:200


0 5 10 15

ALL DISTANCES IN METRES

BUILDING 9

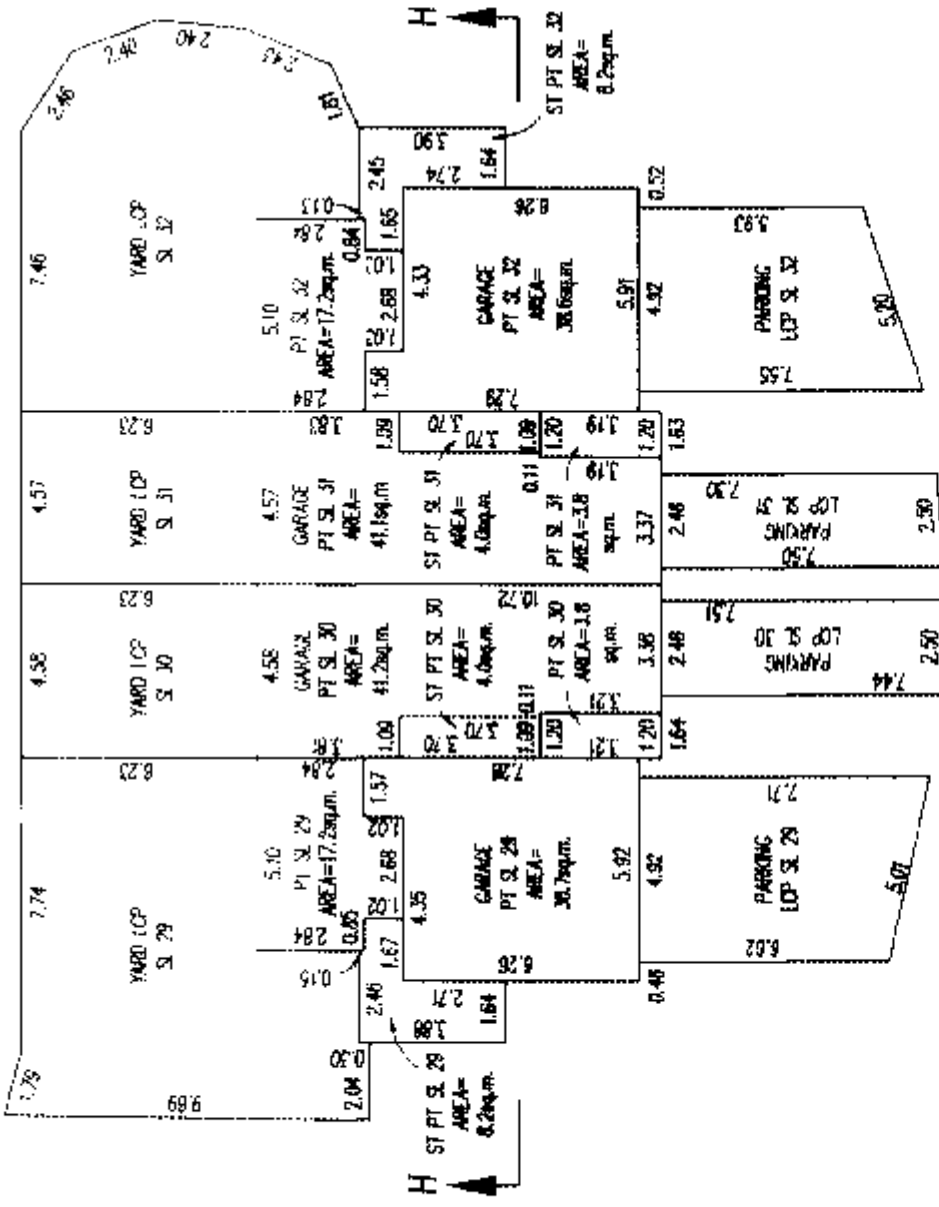


GROUND FLOOR

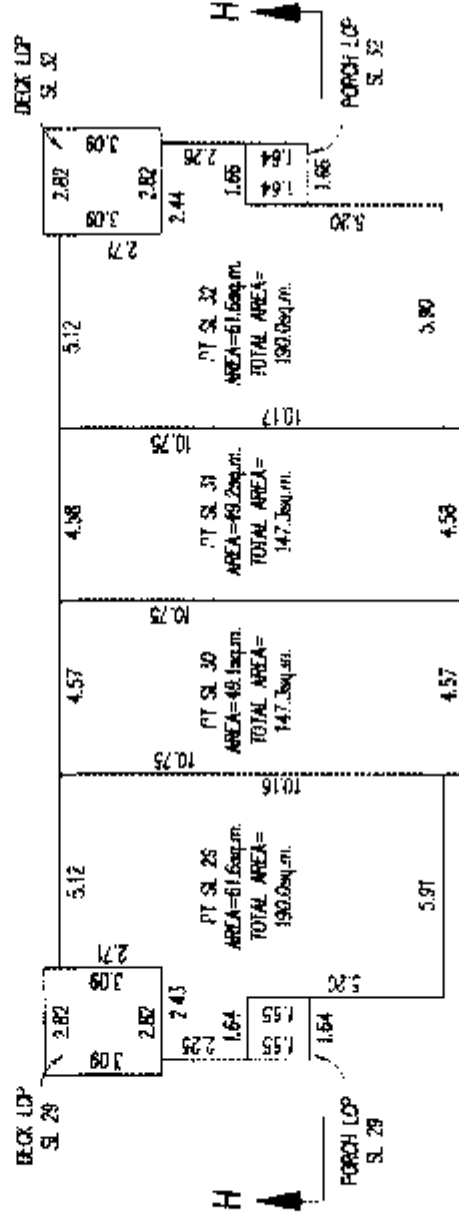

FIRST FLOOR

PERIMETER OF FLOOR BELOW

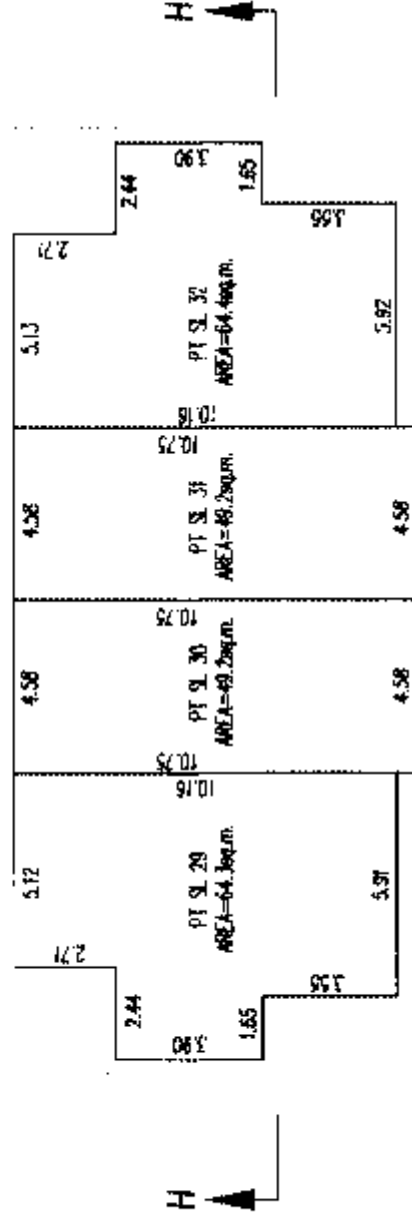

SECOND FLOOR

G.A.R.

B.C.L.S.

DATED THIS 13th DAY OF AUGUST 2004

16192A11

SHEET 11 OF 16 SHEETS

FLOOR PLANS

STRATA PLAN BCS 959


SCALE 1:200

0 5 10 15


ALL DISTANCES IN METRES

PHASE 1

BUILDING 10

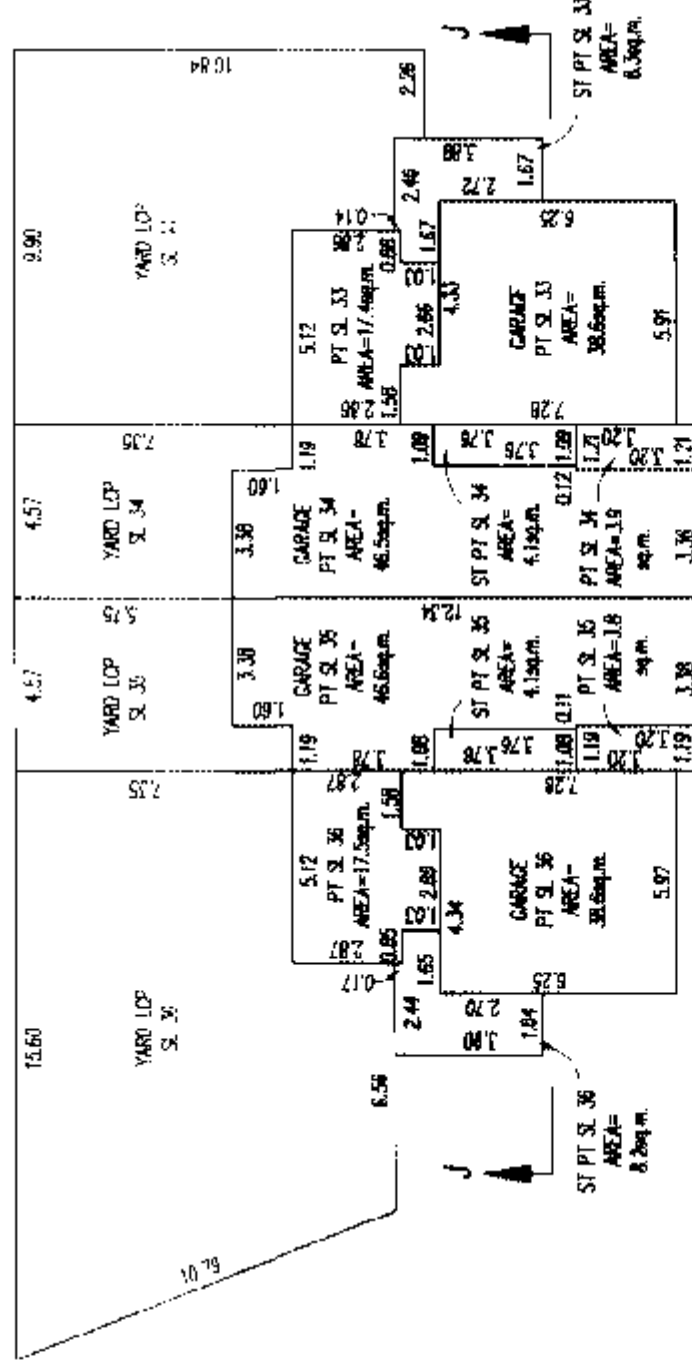


GROUND FLOOR

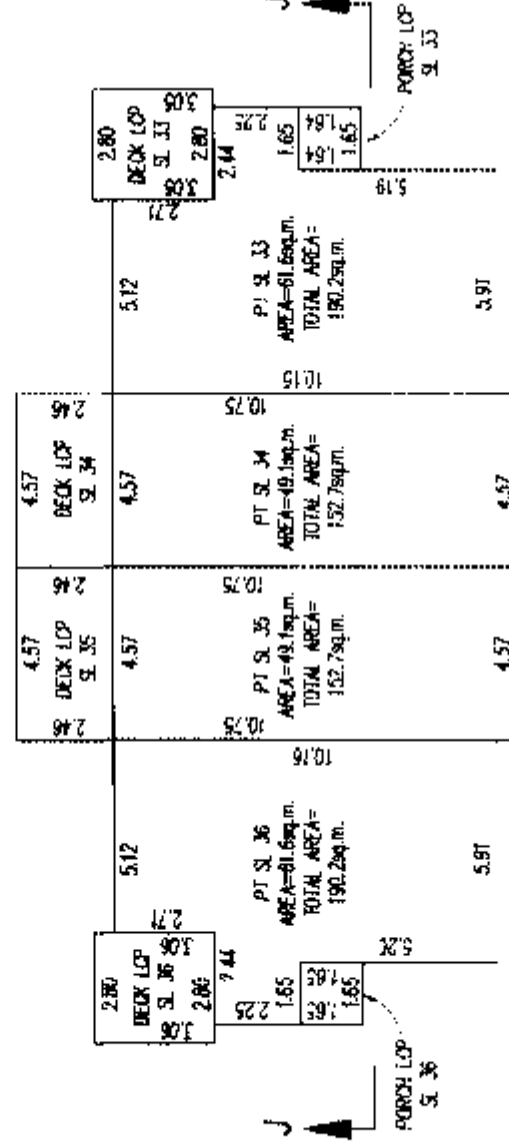

FIRST FLOOR

PERIMETER OF FLOOR BELOW

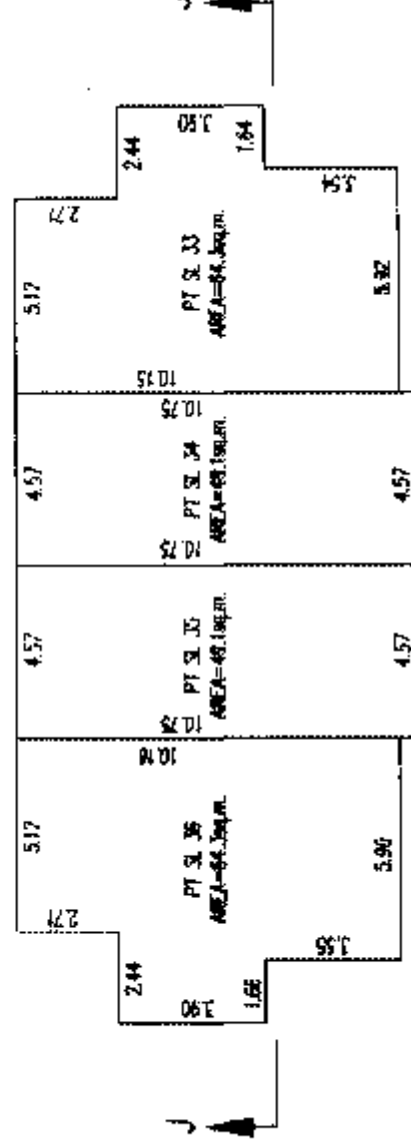

SECOND FLOOR

G.A.R.

B.C.I.S.

DATED THIS 13th DAY OF AUGUST 2004

FLOOR PLANS

SCALE 1: 200






ALL DISTANCES IN METRES

STRATA PLAN BCS 959

PHASE ↑

BUILDING 11

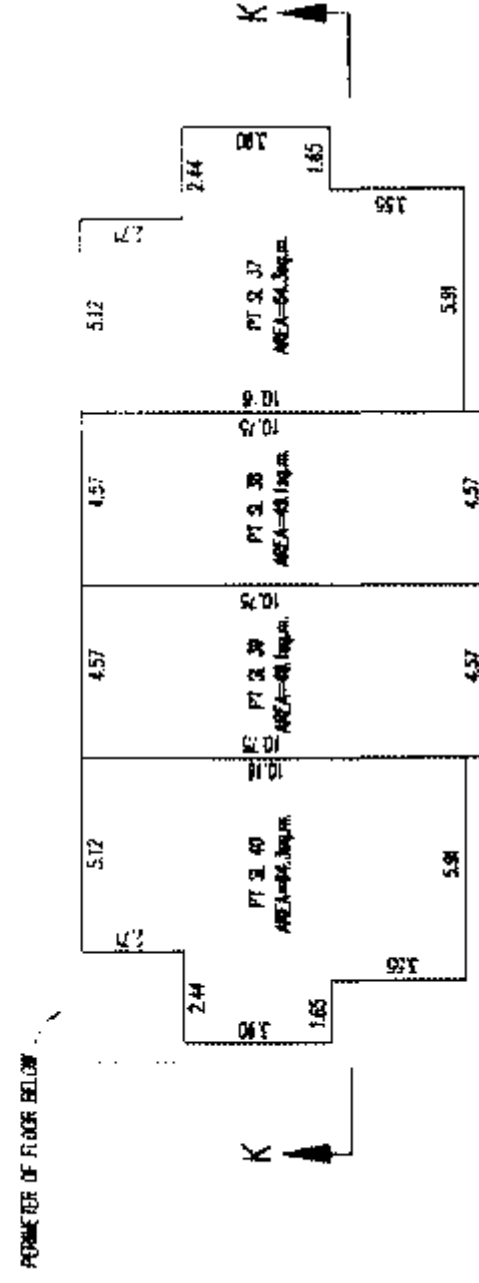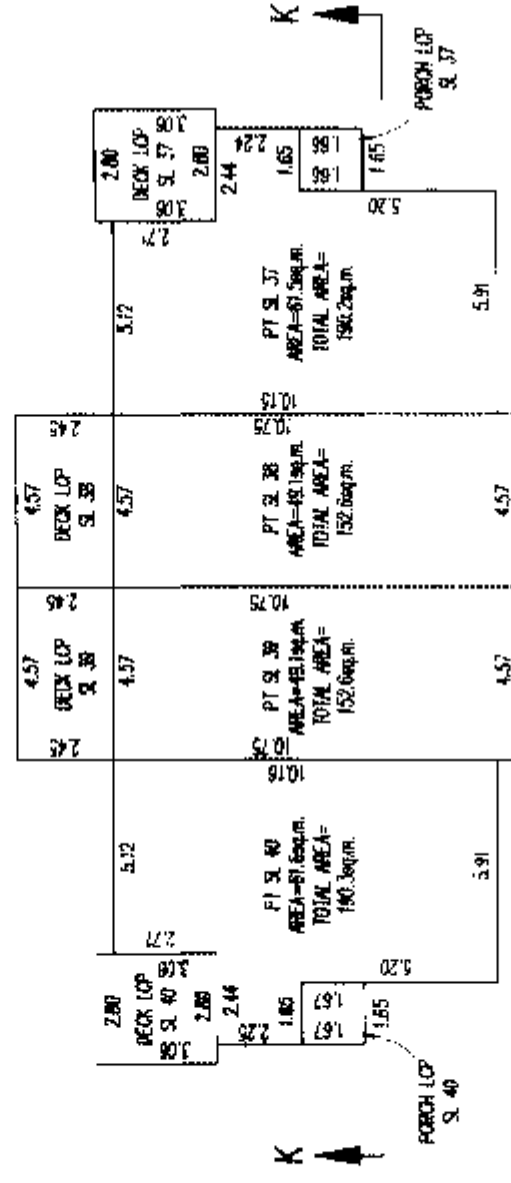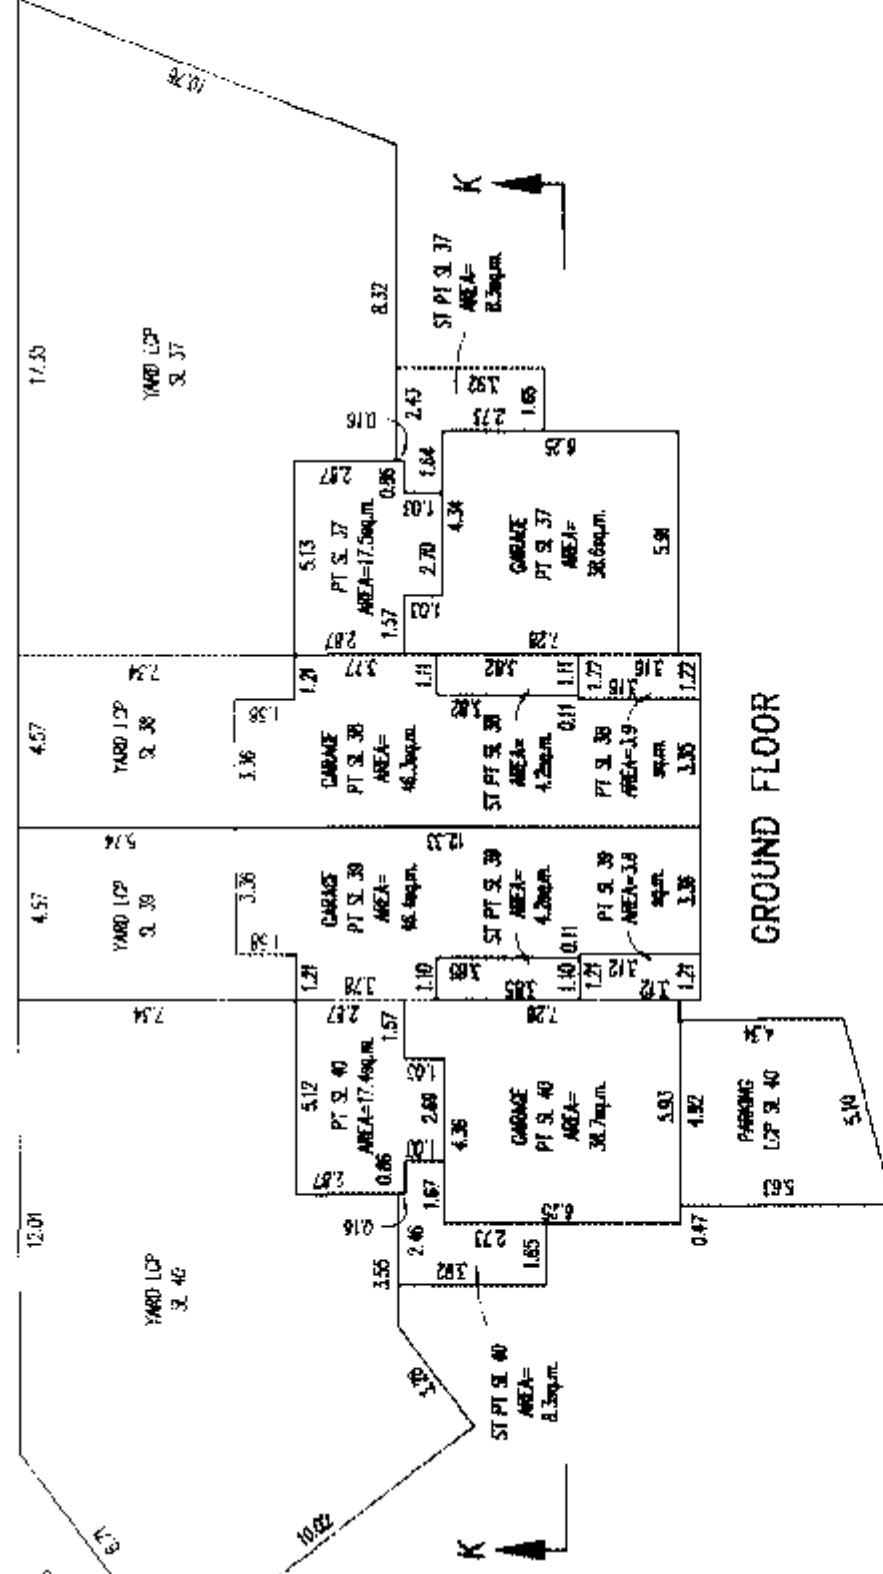

SECOND FLOOR

A.
Δ
C.

B.C.S.

DATED THIS 13th DAY OF AUGUST 2004

16192413

SHEET 13 OF 16 SHEETS


FLOOR PLANS

STRATA PLAN BCS 959

SCALE 1:200




0 5 10 15

ALL DISTANCES IN METRES

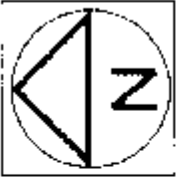

BUILDING 12

PHASE 1

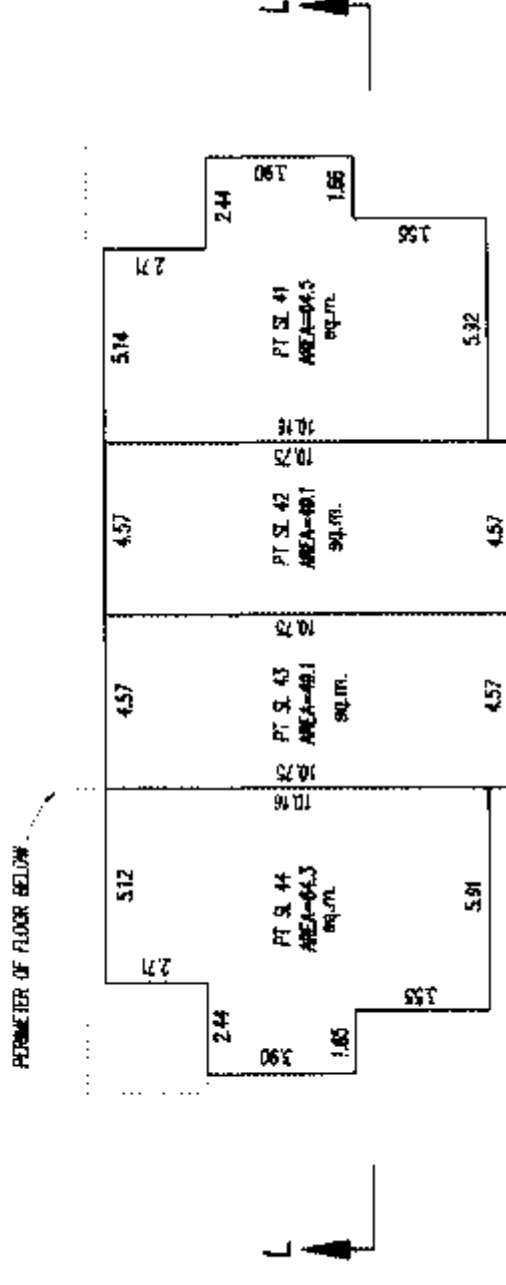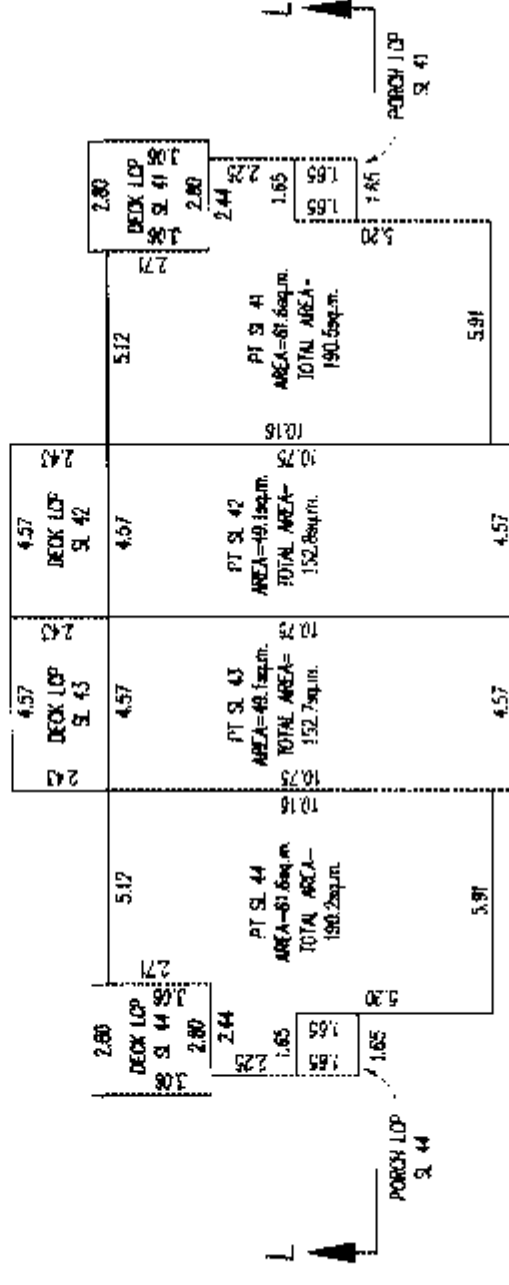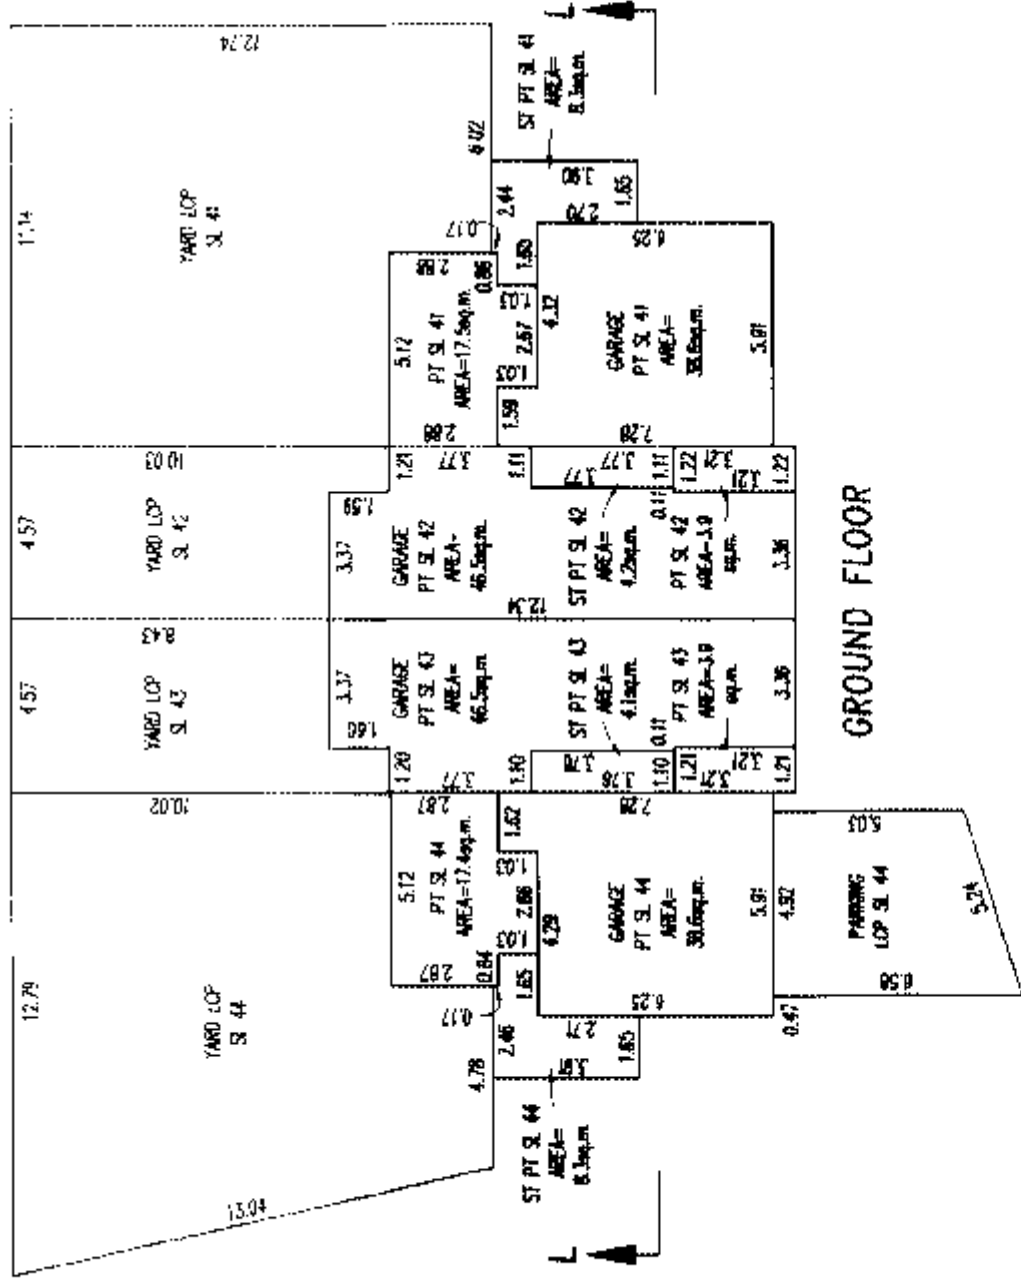

G.A.R.

SECOND FLOOR

B.C.L.S.

DATED THIS 13th DAY OF AUGUST 2004

16192A14

SHEET 14 OF 16 SHEETS

SECTIONS

SCALE 1: 200



STRATA PLAN BCS 959

PHASE 1

SECTION A-A

YARD LCP SL 4	PT SL 4	PT SL 3	PT SL 2	PT SL 1	SECOND FLOOR
	PT SL 4	PT SL 3	PT SL 2	PT SL 1	FIRST FLOOR
YARD LCP SL 7	GARAGE PT SL 4	GARAGE PT SL 3	GARAGE PT SL 2	GARAGE PT SL 1	GROUND FLOOR
					GROUND LINE

SECTION B-B

YARD LCP SL 4	PT SL 5	PT SL 6	PT SL 7	PT SL 8	SECOND FLOOR
	PT SL 5	PT SL 6	PT SL 7	PT SL 8	FIRST FLOOR
YARD LCP SL 15	GARAGE PT SL 5	GARAGE PT SL 6	GARAGE PT SL 7	GARAGE PT SL 8	GROUND FLOOR
					GROUND LINE

SECTION C-C

YARD LCP SL 9	PT SL 9	PT SL 10	PT SL 11	PT SL 12	SECOND FLOOR
	PT SL 9	PT SL 10	PT SL 11	PT SL 12	FIRST FLOOR
YARD LCP SL 11	GARAGE PT SL 9	GARAGE PT SL 10	GARAGE PT SL 11	GARAGE PT SL 12	GROUND FLOOR
					GROUND LINE

SECTION D-D

YARD LCP SL 13	PT SL 13	PT SL 14	PT SL 15	PT SL 16	SECOND FLOOR
	PT SL 13	PT SL 14	PT SL 15	PT SL 16	FIRST FLOOR
YARD LCP SL 16	GARAGE PT SL 13	GARAGE PT SL 14	GARAGE PT SL 15	GARAGE PT SL 16	GROUND FLOOR
					GROUND LINE

C.A.R.

B.C.L.S.

DATED THIS 13th DAY OF AUGUST, 2004

16102A15

SHEET 15 OF 16 SHEETS

SECTIONS

SCALE 1:200



STRATA PLAN BCS 959

PHASE 1

SECTION E-E

PT SL 17	PT SL 19	PT SL 19	PT SL 20	SECOND FLOOR
PT SL 17	PT SL 18	PT SL 19	PT SL 20	FIRST FLOOR
GARAGE PT SL 17	GARAGE PT SL 18	GARAGE PT SL 19	GARAGE PT SL 20	GROUND FLOOR
				GROUND LINE

SECTION F-F

PT SL 24	PT SL 23	PT SL 22	PT SL 21	SECOND FLOOR
PT SL 24	PT SL 23	PT SL 22	PT SL 21	FIRST FLOOR
GARAGE PT SL 24	GARAGE PT SL 23	GARAGE PT SL 22	GARAGE PT SL 21	GROUND FLOOR
				GROUND LINE

SECTION G-G

PT SL 26	PT SL 26	PT SL 27	PT SL 28	SECOND FLOOR
PT SL 25	PT SL 26	PT SL 27	PT SL 28	FIRST FLOOR
GARAGE PT SL 25	GARAGE PT SL 26	GARAGE PT SL 27	GARAGE PT SL 28	GROUND FLOOR
				GROUND LINE

SECTION H-H

PT SL 29	PT SL 30	PT SL 31	PT SL 32	SECOND FLOOR
PT SL 29	PT SL 30	PT SL 31	PT SL 32	FIRST FLOOR
GARAGE PT SL 29	GARAGE PT SL 30	GARAGE PT SL 31	GARAGE PT SL 32	GROUND FLOOR
				GROUND LINE

G.A.R.

B.C.L.S.

DATED THIS 13th DAY OF August, 2004

SHEET 16 OF 16 SHEETS

16102416

SECTIONS

SCALE 1:250

0 5 10 15

ALL DISTANCES IN METRES

STRATA PLAN BCS 959

PHASE 1

SECTION J-J

PT SL 36	PT SL 35	PT SL 34	PT SL 33	SECOND FLOOR
PT SL 36	PT SL 35	PT SL 34	PT SL 33	FIRST FLOOR
GARAGE PT SL 36	PT SL 35 GARAGE PT SL 35	PT SL 34 GARAGE PT SL 34	GARAGE PT SL 33	GROUND FLOOR
				GROUND LINE

SECTION K-K

PT SL 40	PT SL 39	PT SL 38	PT SL 37	SECOND FLOOR
PT SL 40	PT SL 39	PT SL 38	PT SL 37	FIRST FLOOR
GARAGE PT SL 40	PT SL 39 GARAGE PT SL 39	PT SL 38 GARAGE PT SL 38	GARAGE PT SL 37	GROUND FLOOR
				GROUND LINE

SECTION L-L

PT SL 44	PT SL 43	PT SL 42	PT SL 41	SECOND FLOOR
PT SL 44	PT SL 43	PT SL 42	PT SL 41	FIRST FLOOR
GARAGE PT SL 44	PT SL 43 GARAGE PT SL 43	PT SL 42 GARAGE PT SL 42	GARAGE PT SL 41	GROUND FLOOR
				GROUND LINE

C.A.P.

B.C.L.S.

DATED THIS 13th DAY OF AUGUST, 2004

PHASED STRATA PLAN OF LOT A EXCEPT PHASE 1 STRATA
PLAN BCS959, SECTION 10, TOWNSHIP 2, N.W.D., PLAN BCP9146.

STRATA PLAN BCS959
PHASE 2

SCALE-1:1000

0 10 20 40 60
ALL DISTANCES ARE IN METRES



INTEGRATED SURVEY AREA
No 1 (SURREY) MAD83 (CSRS)
R.C.G.S. 92C 016

CIVIC ADDRESS

15075 60th AVENUE
CITY OF SURREY B.C.

150th STREET

DEPOSITED AND REGISTERED IN THE LAND TITLE OFFICE
AT NEW WESTMINSTER, B.C. APRIL 13, 2005

J. MacDonald / CP
BX 431436-4779 REGISTRAR

THIS PLAN LIES WITHIN THE GREATER VANCOUVER REGIONAL DISTRICT

5605 MORTGAGEE: CANADIAN WESTERN TRUST COMPANY

[Signature]
AUTHORIZED SIGNATORY

[Signature]
AUTHORIZED SIGNATORY

WITNESS: [Signature]

ADDRESS AND OCCUPATION OF WITNESS:

INVESTOR

2030-660 Burrard
VAN. BC V6C 2X8

REM. 1

PLAN 19701

60.616 359.4675°


50.506

60th AVENUE

BCS959

SEC. 10 T.P. 2

FOR FOUNDATION DETAILS SEE SHEET 2

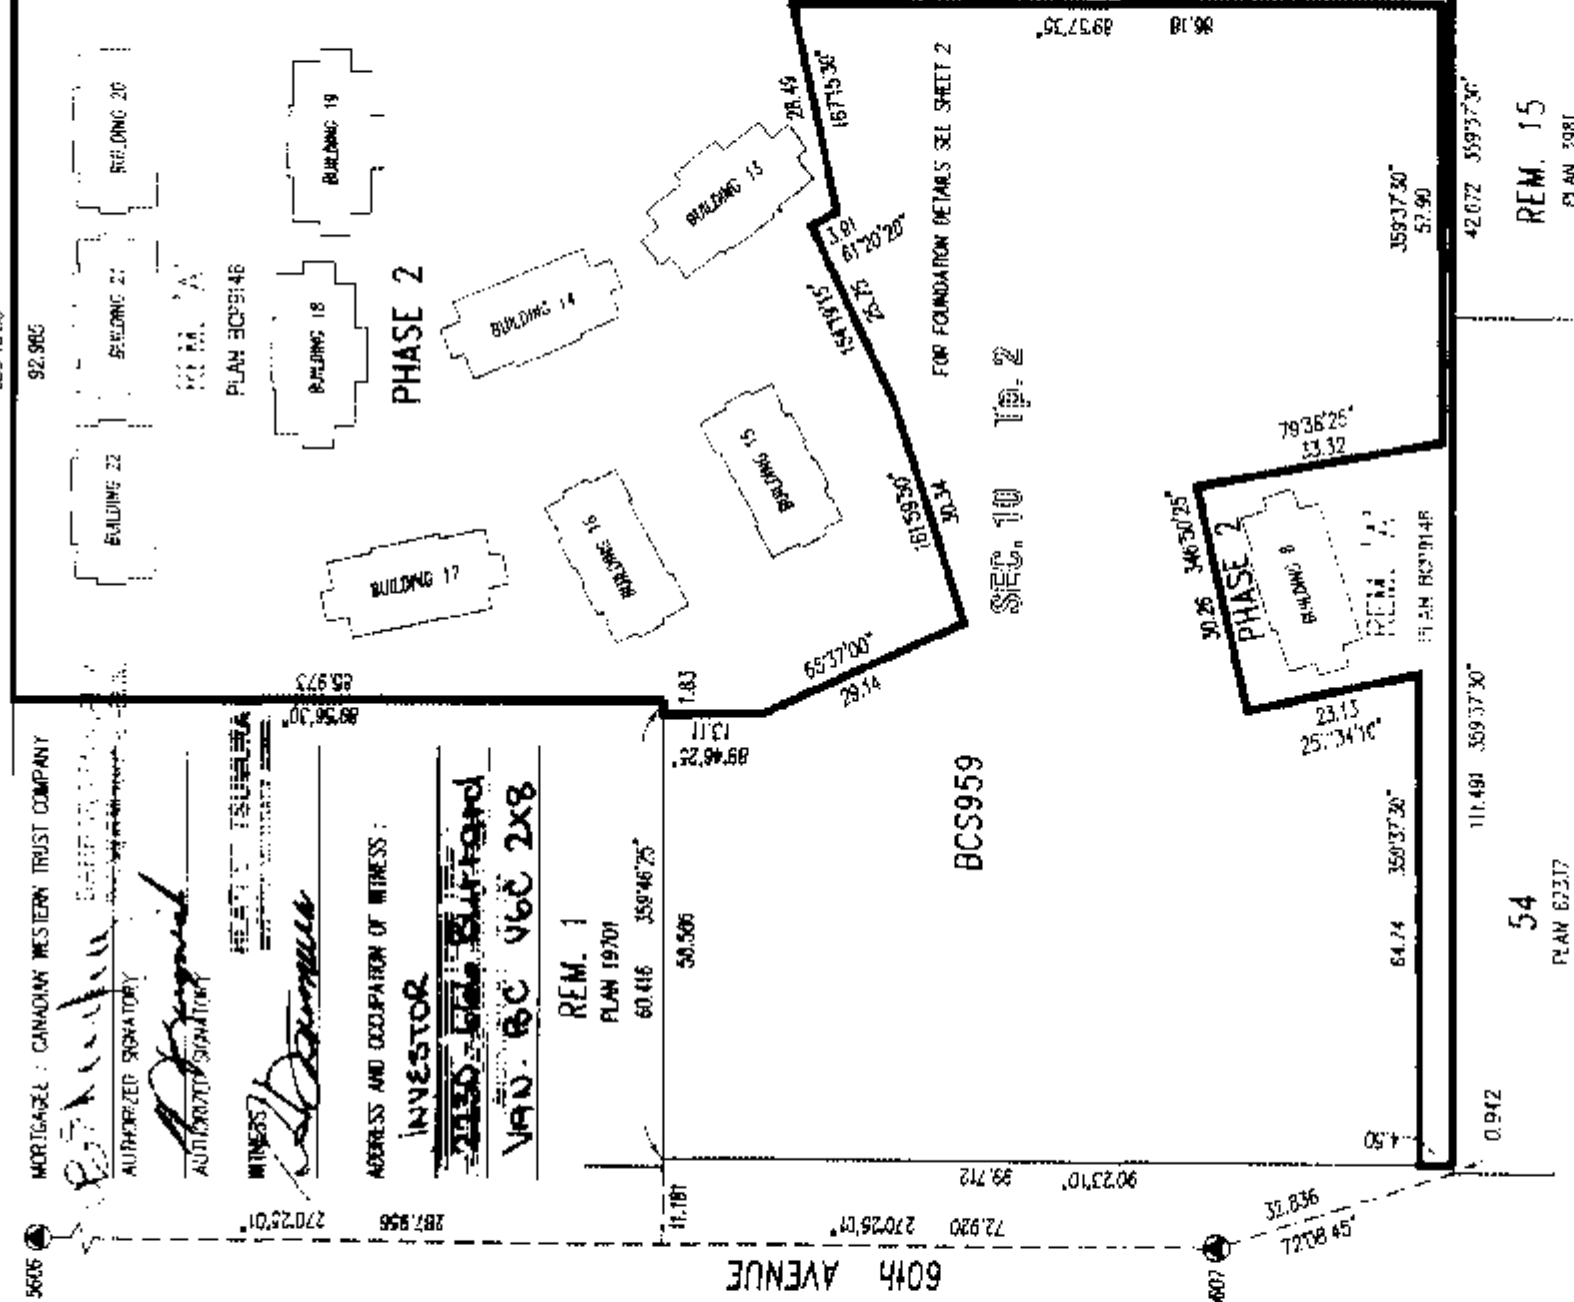

54

PLAN 63317

STRATA LOT ANGLES ARE 45° OR 90° UNLESS OTHERWISE NOTED

REM. 15

PLAN 3981

I, G.A. ROMBOOTHAM, A BRITISH COLUMBIA LAND SURVEYOR,
CERTIFY THAT THE BUILDINGS INCURRED IN THE STRATA PLAN
HAVE NOT, AS OF FEB. 23, 2005, BEEN
PREVIOUSLY OCCUPIED

G.A. Rombootham B.C.L.S.

* SECTION 241 (2) PROVIDES THAT THE ENFORCEMENT MUST
BE DATED NOT MORE THAN 180 DAYS BEFORE THE DATE THE
STRATA PLAN IS TENDERED FOR DEPOSIT.

APPROVED AS PHASE 2 OF A 2 PHASE STRATA PLAN
UNDER SECTION 224 OF THE STRATA PROPERTY ACT

DATE: April 13, 2005

[Signature]
SIGNATURE OF APPROVING OFFICER
[Signature]
NAME OF MUNICIPALITY

THIS PLAN SHOWS GROUND LEVEL MEASURED DISTANCES.
PRIOR TO COMPUTATION OF UTM COORDINATES, MULTIPLY
BY THE COMBINED FACTOR 0.9995976

GRID BEARINGS ARE DERIVED FROM Q19
CONTROL MONUMENTS 5606 AND 5637

LEGEND

LOP	INDICATES	UNITED COMMON PROPERTY
90m.	•	SQUARE METRES
SL	•	STRATA LOT
PT	•	PART
ST	•	COMMON PROPERTY
OF	•	STORAGE
•	•	COMMON FACILITY
•	•	OLD IRON POST FOUND
•	•	IRON POST SET
•	•	OLD LEAD PLUG FOUND
•	•	LEAD PLUG SET
•	•	OLD CONTROL MONUMENT FOUND

I, G.A. ROMBOOTHAM, A BRITISH COLUMBIA LAND SURVEYOR,
CERTIFY THAT THE BUILDINGS SHOWN ON THIS STRATA PLAN
ARE WITHIN THE EXTERNAL BOUNDARIES OF THE LAND THAT
IS THE SUBJECT OF THE STRATA PLAN.

DATE: MARCH 10, 2005

G.A. Rombootham B.C.L.S.

I, G.A. ROMBOOTHAM, A BRITISH COLUMBIA LAND SURVEYOR,
OF SURVEY, IN BRITISH COLUMBIA, CERTIFY THAT I WAS PRESENT AT
AND PERSONALLY SUPERVISED THE SURVEY REPRESENTED BY
THIS PLAN, AND THAT THE SURVEY AND PLAN ARE CORRECT.

THE FIELD SURVEY WAS COMPLETED ON THE 9th DAY OF
MARCH, 2005. THE PLAN WAS COMPLETED
AND CHECKED, AND THE DRAFT FILED UNDER 1204463,
ON THE 10th DAY OF MARCH, 2005


G.A. Rombootham

B.C.L.S.

BUILDING FOUNDATION DETAIL

STRATA PLAN BCS959
PHASE 2


SCALE 1:500

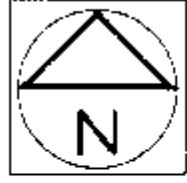0 5 10 20 30
ALL DISTANCES ARE IN METRES

REM. 1

PLAN 19701

150th STREET

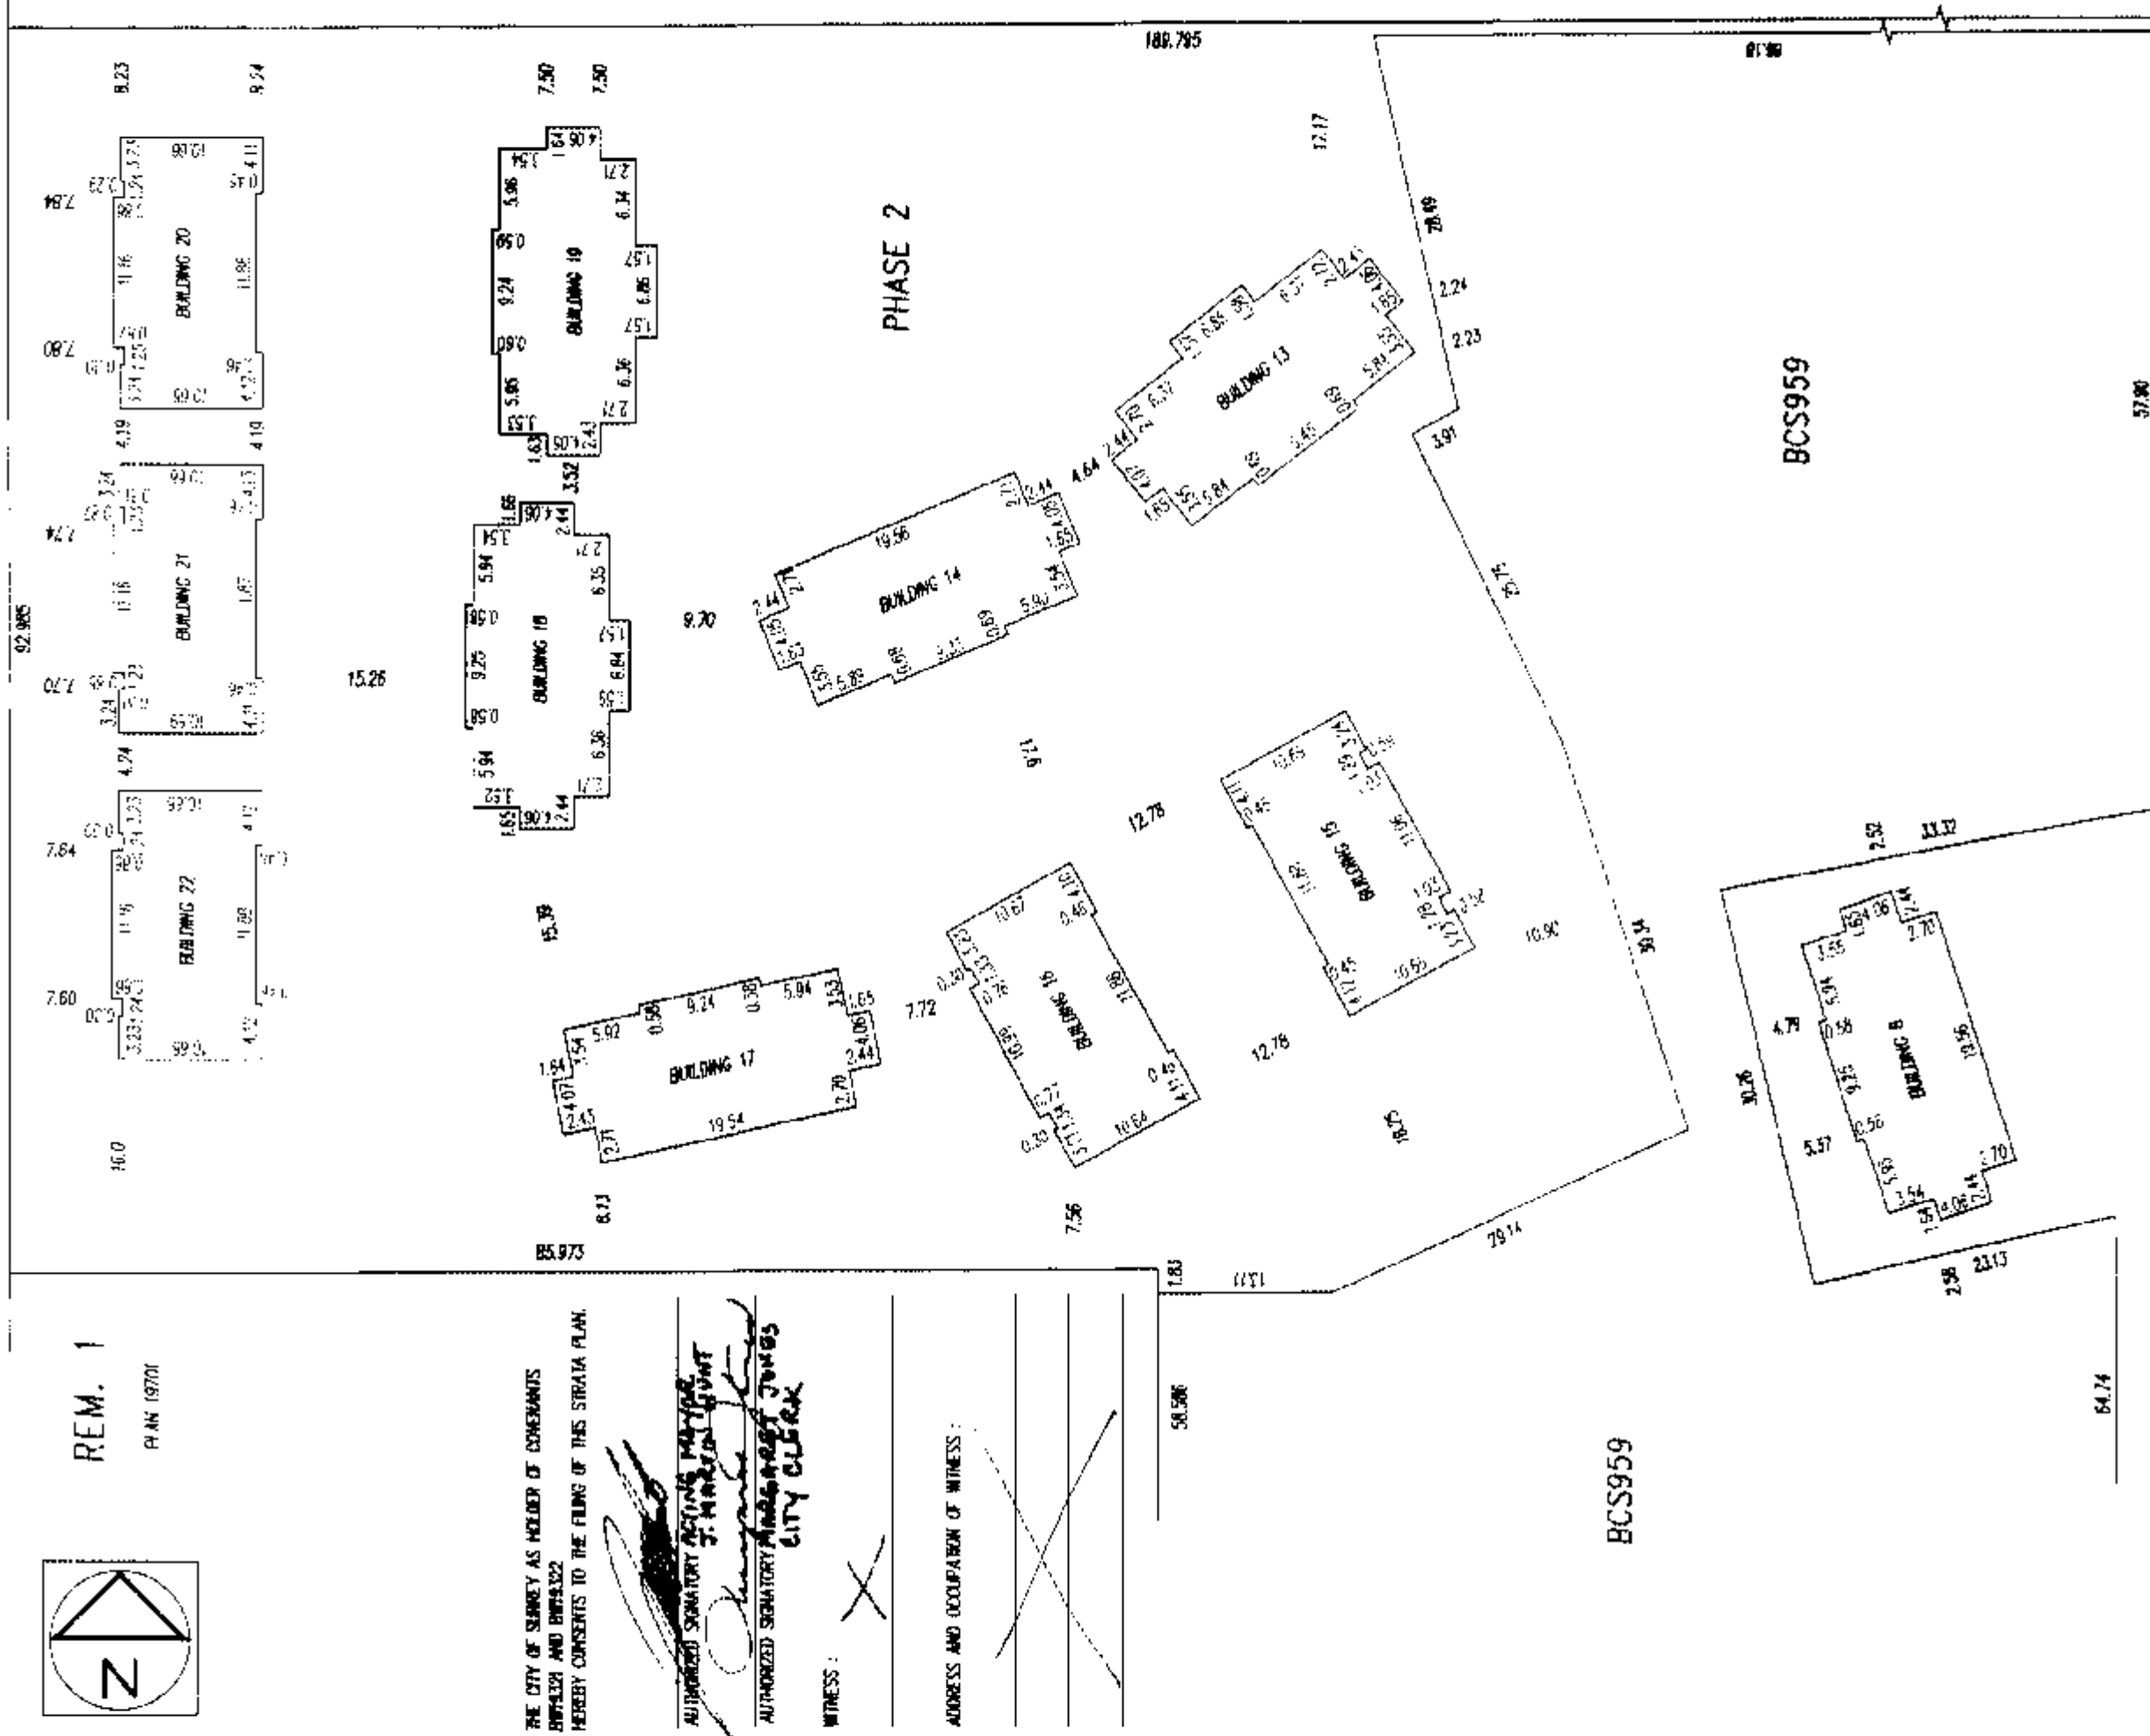

THE CITY OF SHERBROOKE AS HOLDER OF CONVEYANCES
BY-LAW 121 AND BY-LAW 122
HEREBY CONSENTS TO THE FILING OF THIS STRATA PLAN.

AUTHORIZED SIGNATORY *[Signature]*
CITY CLERK

WITNESS:

ADDRESS AND OCCUPATION OF WITNESS:

111,491

42,672

G.A.R.

B.C.L.S.

DATED THIS 10th DAY OF MARCH 2005

SHEET 3 OF 16 SHEETS

FLOOR PLANS

SCALE 1:200

0 5 10 15

ALL DISTANCES IN METRES




STRATA PLAN BCS959 PHASE 2


BUILDING 8



FIRST FLOOR

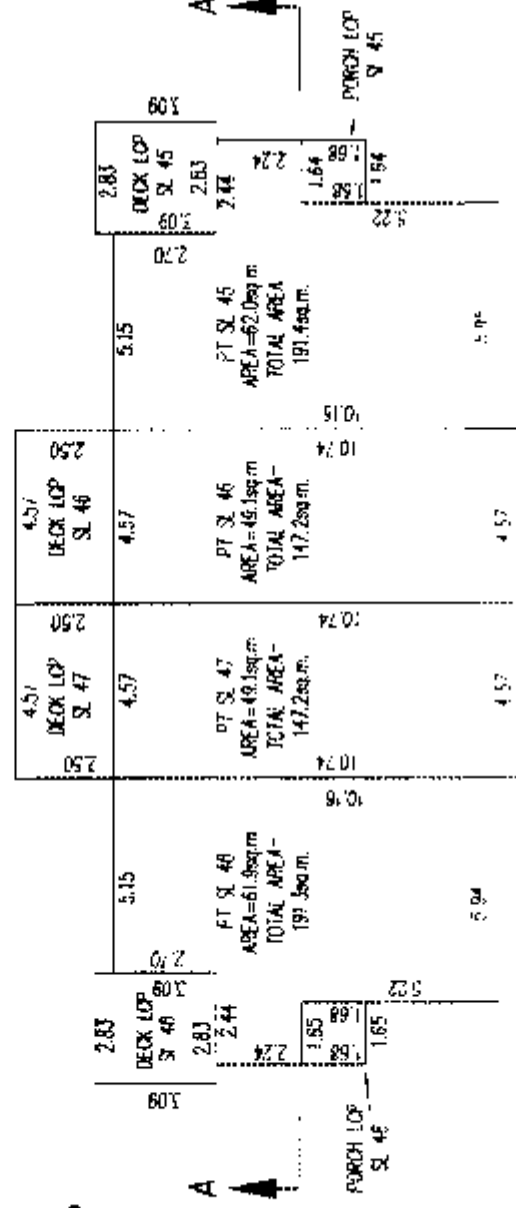

SECOND FLOOR

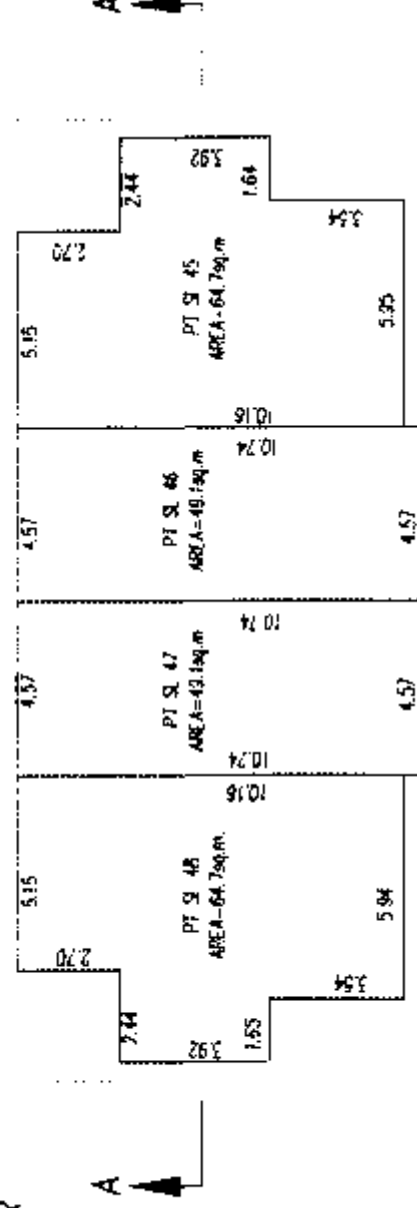

G.A.R.

DATED THIS 10th DAY OF MARCH 2005

B.C.L.S.


FLOOR PLANS

STRATA PLAN BCS959

SCALE 1:200


0 5 10 15

ALL DISTANCES IN METRES

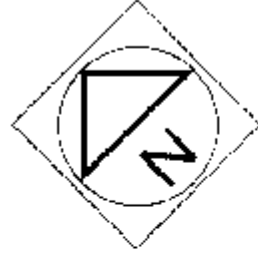


PHASE 2

BUILDING 13

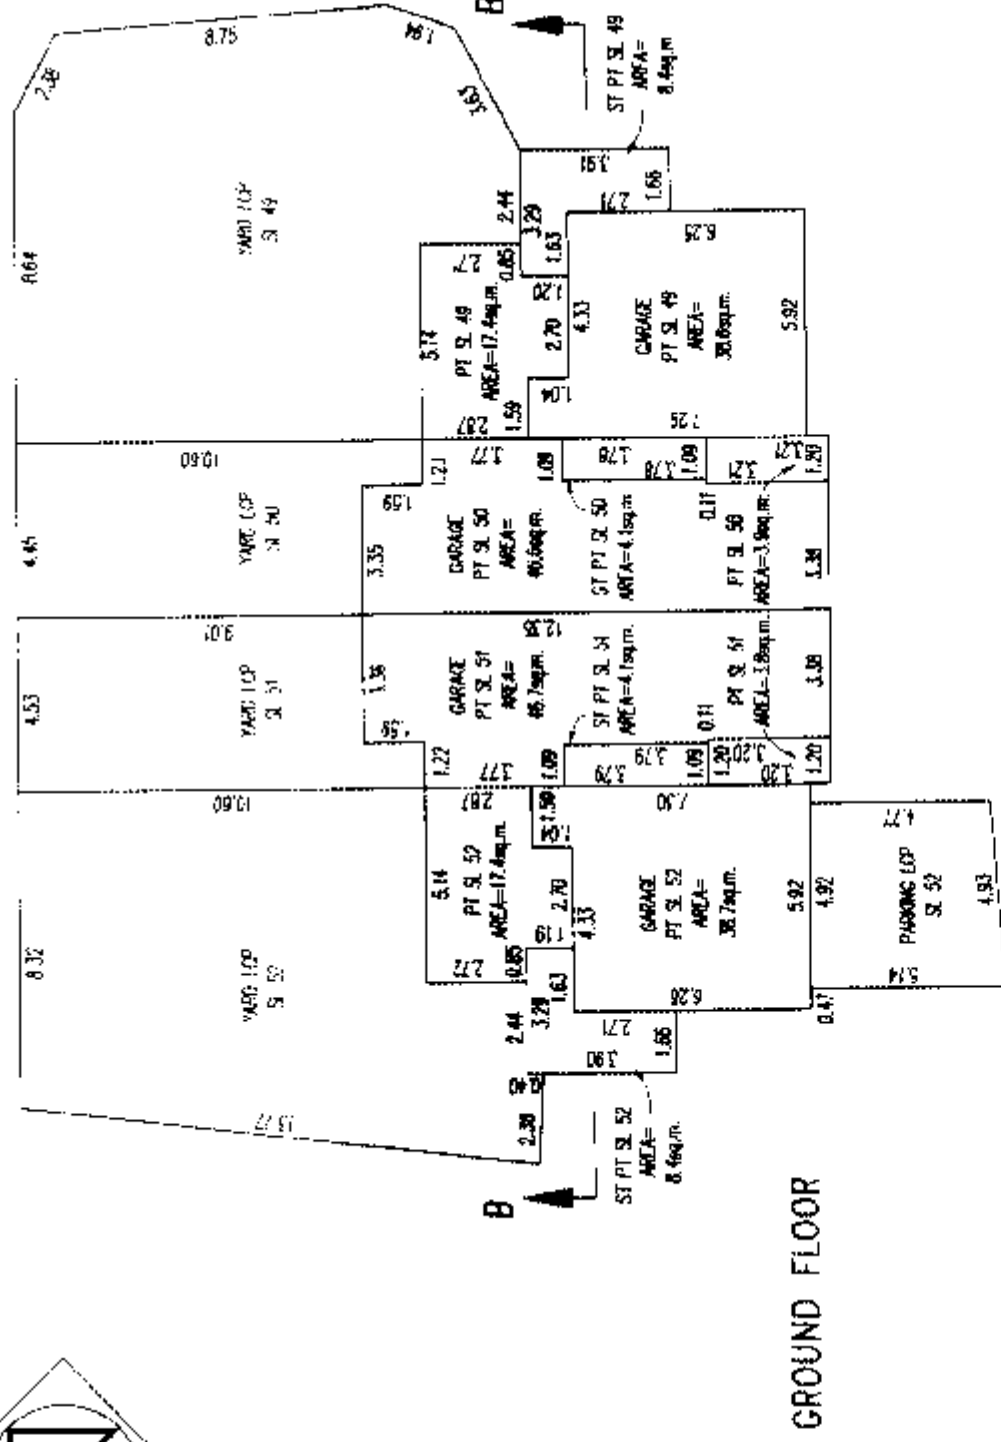


GROUND FLOOR

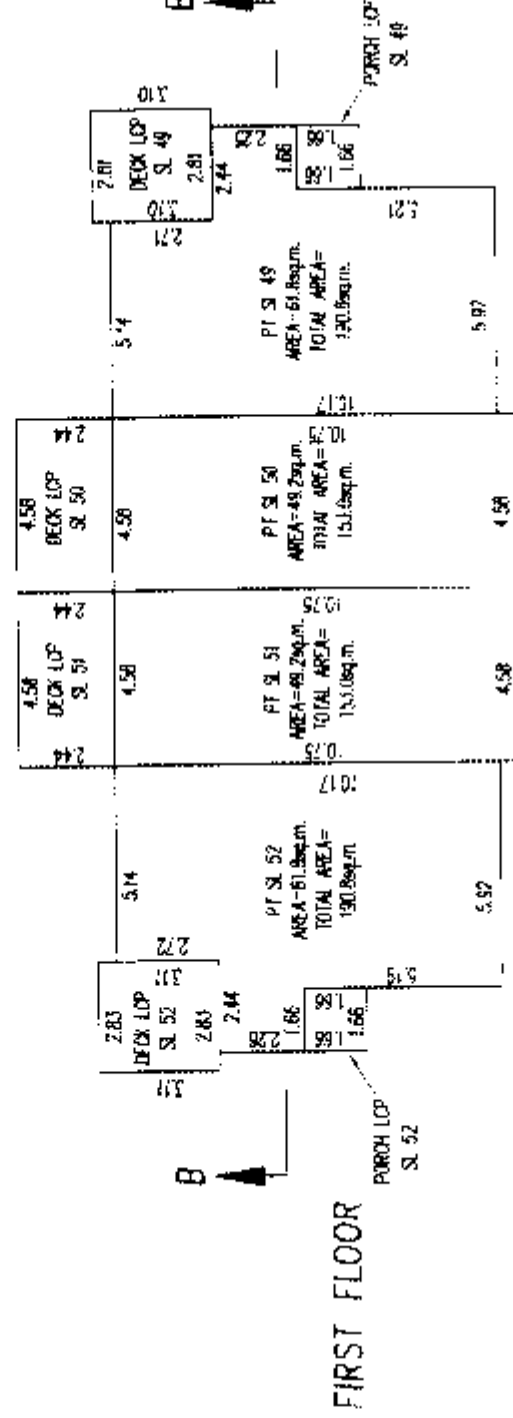

FIRST FLOOR

PERIMETER OF FLOOR BELOW

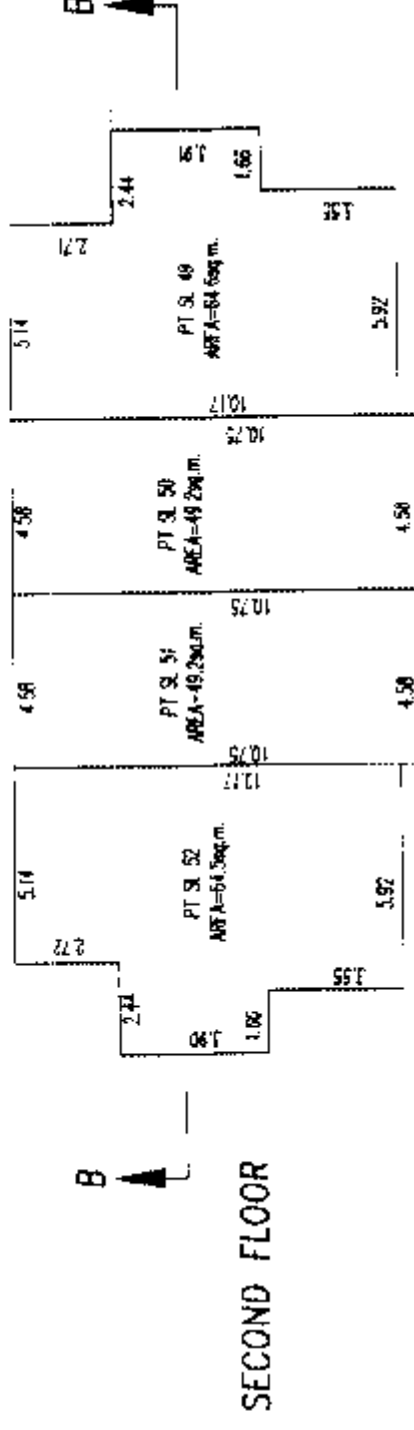

SECOND FLOOR

GAR.

B.C.I.S.

DATED THIS 10th DAY OF MARCH 2005

FLOOR PLANS




STRATA PLAN BCS959

PHASE 2


SCALE 1:200
0 5 10 15

ALL DISTANCES IN METRES

BUILDING 14

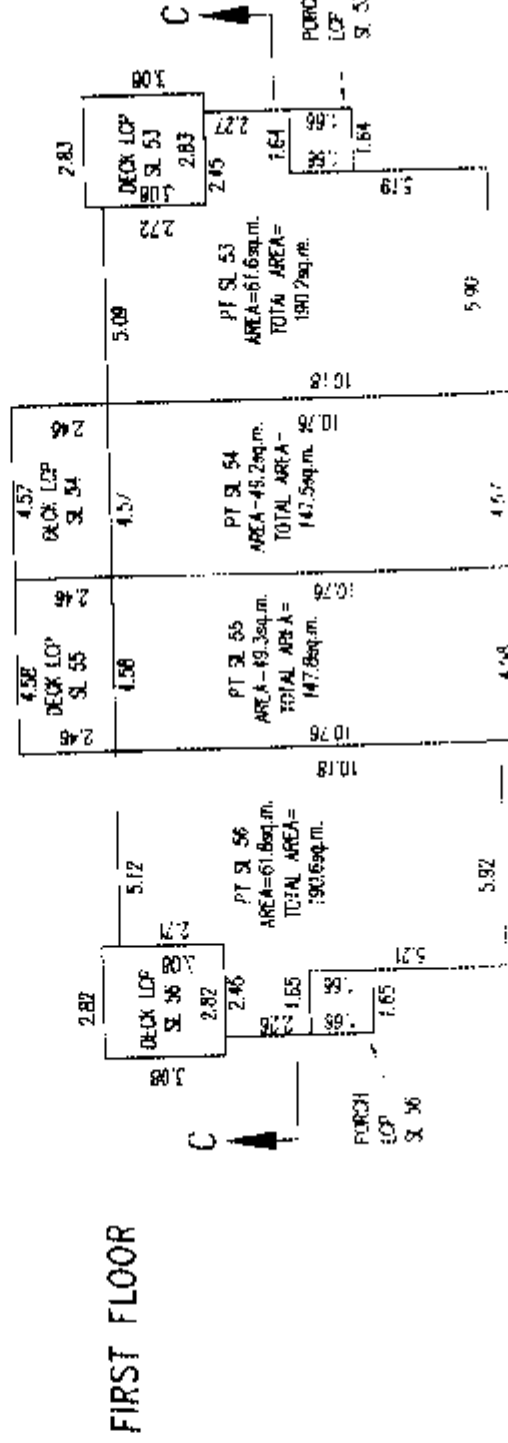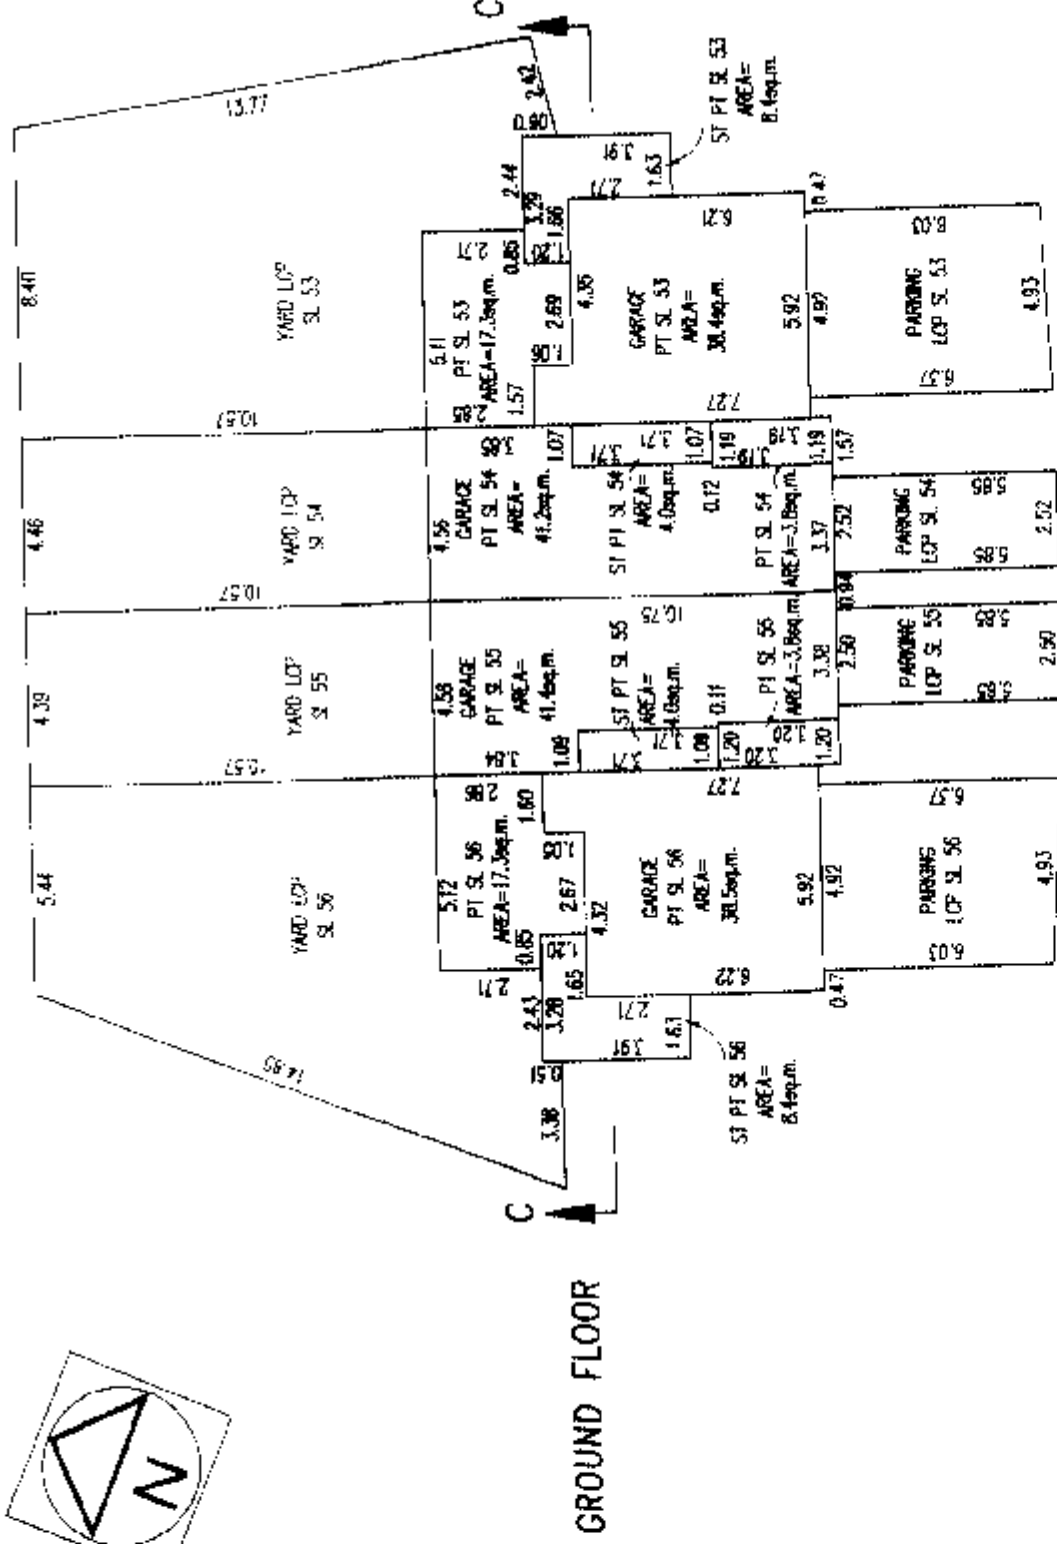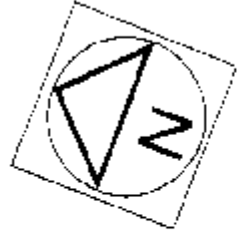

PLAN VIEW OF FLOOR BELOW

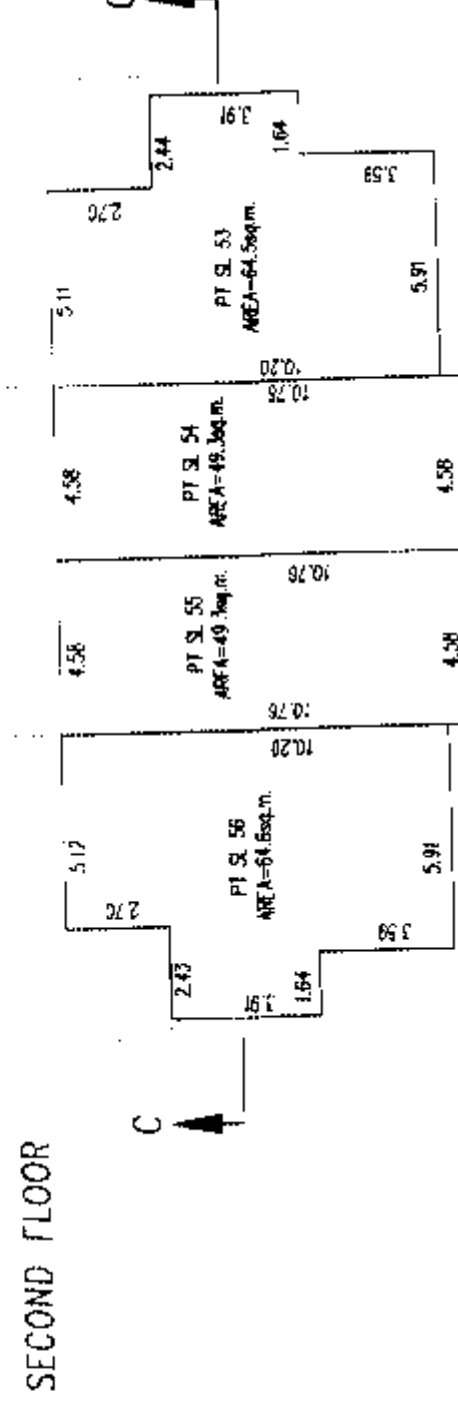

G.A.R.

DATED THIS 10th DAY OF MARCH 2005
B.C.L.S.

FLOOR PLANS




STRATA PLAN BCS959
PHASE 2

SCALE 1: 290

Month	Number of Visitors
January	15
February	3
March	5
April	10
May	12
June	14
July	16
August	14
September	10
October	8
November	6
December	4



BUILDING 15

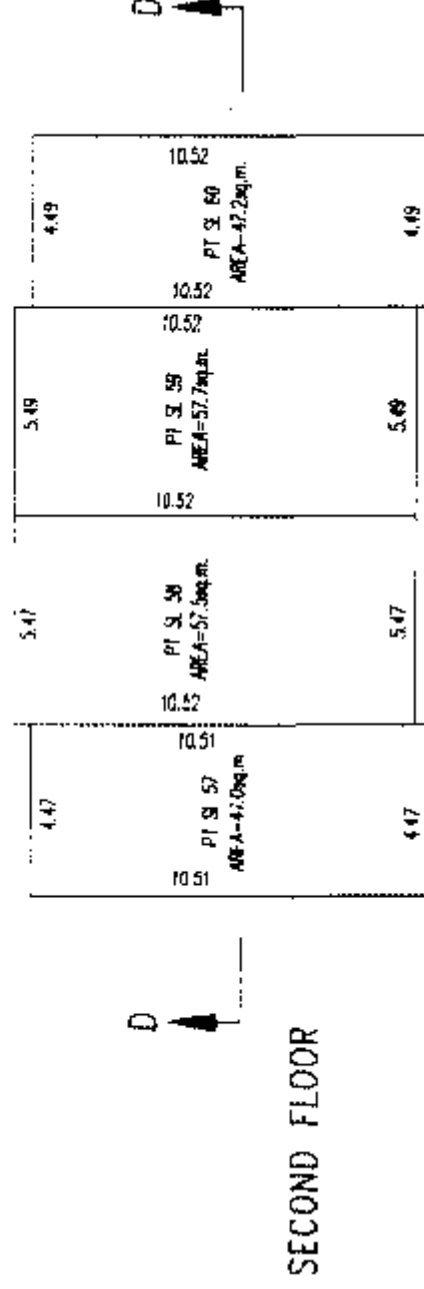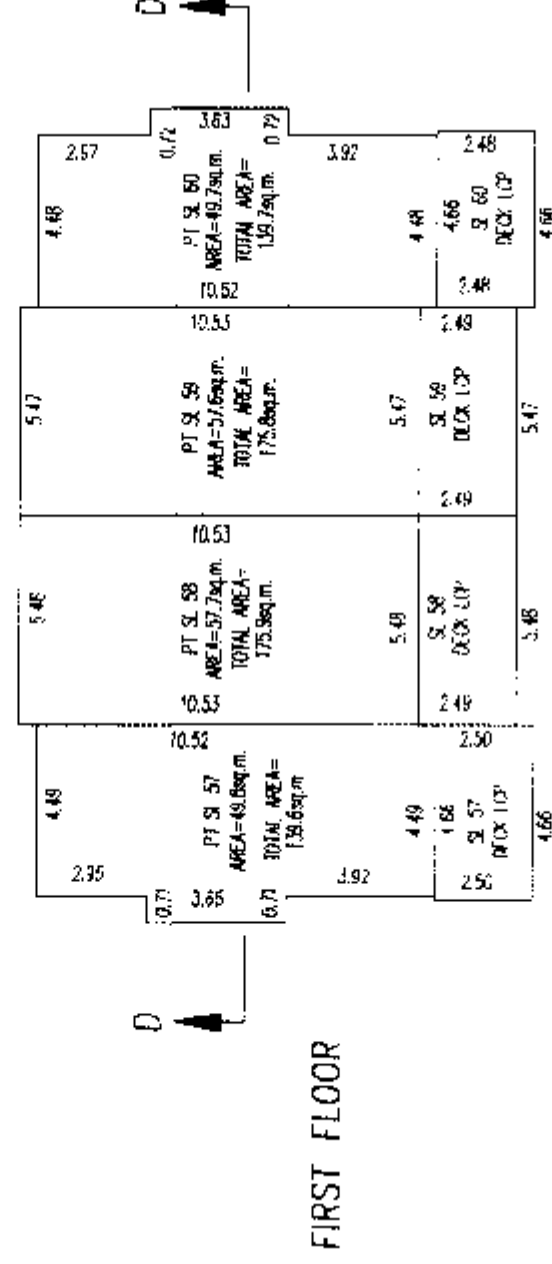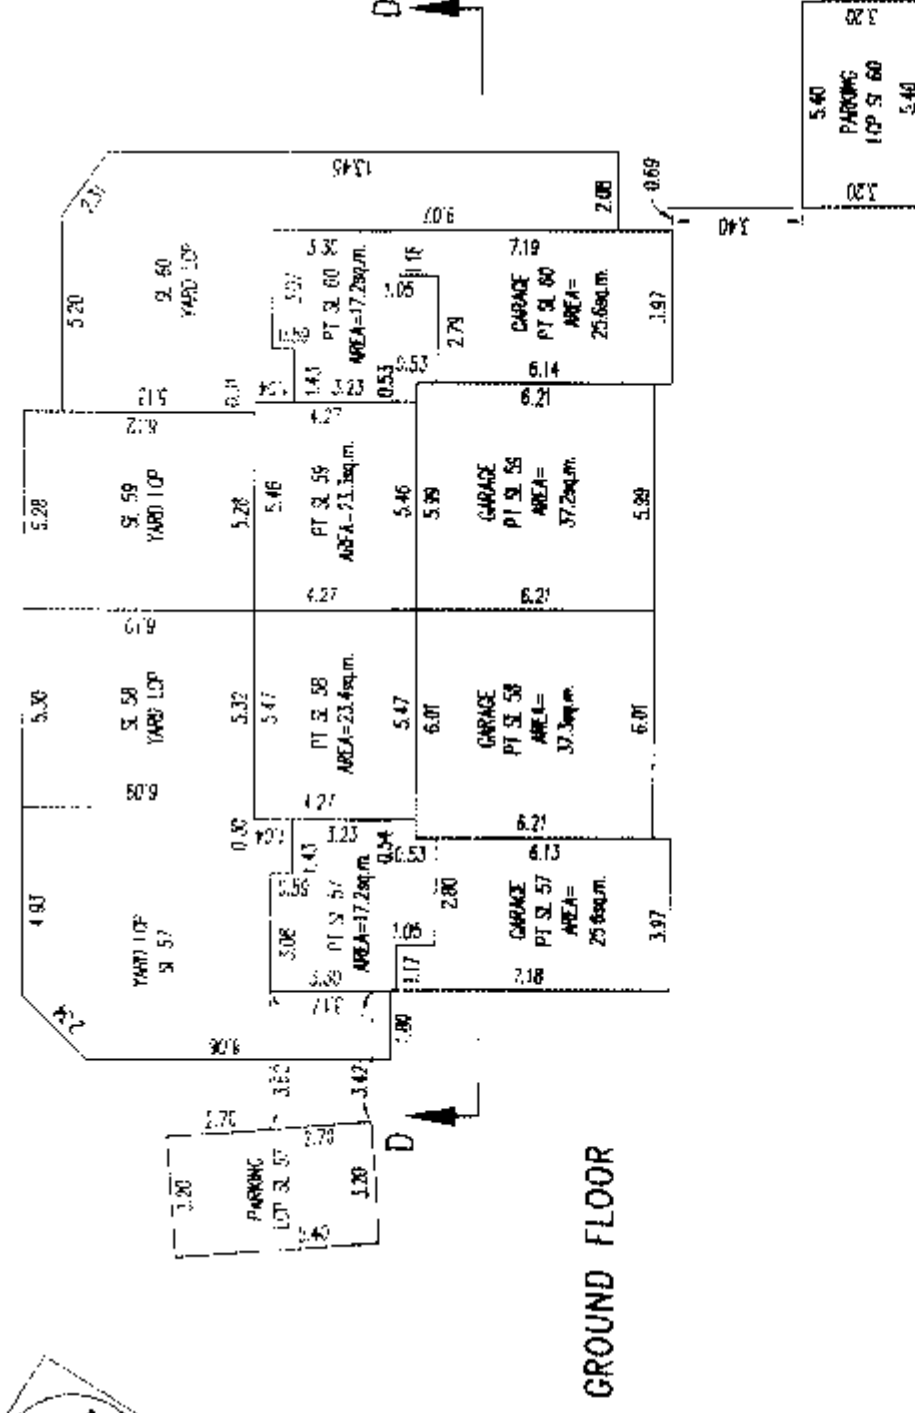

PROPERTY OF SLOAN FELLOWS

G.A.B.


135-5

DATE: 10th DAY OF MARCH 2005




FLOOR PLANS

5047 1. 2006

0 5
ALL DISTANCES IN METRES

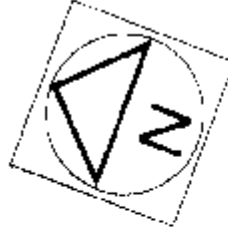

BUILDING 17
STRATA PLAN BCS959
PHASE 2

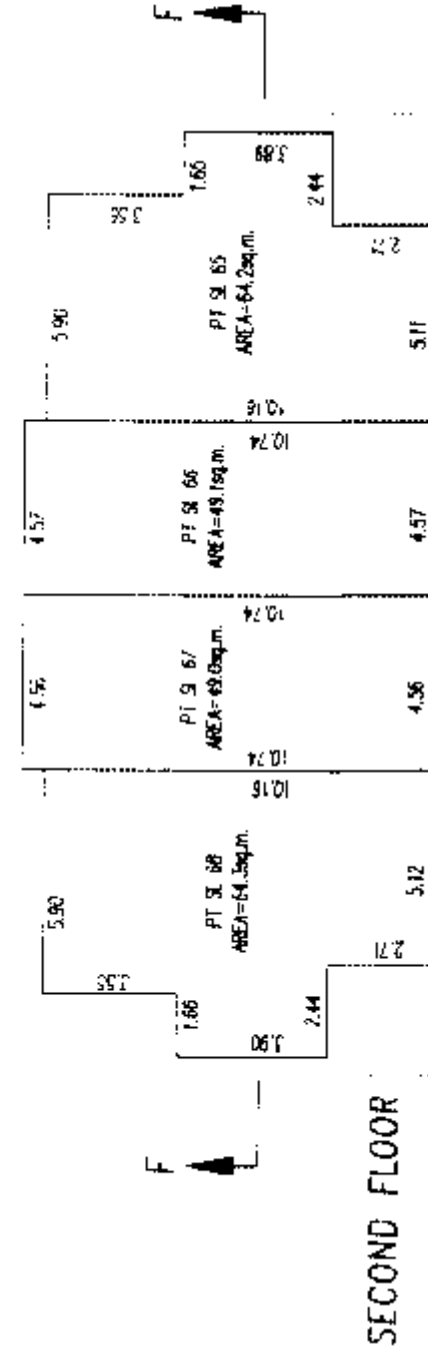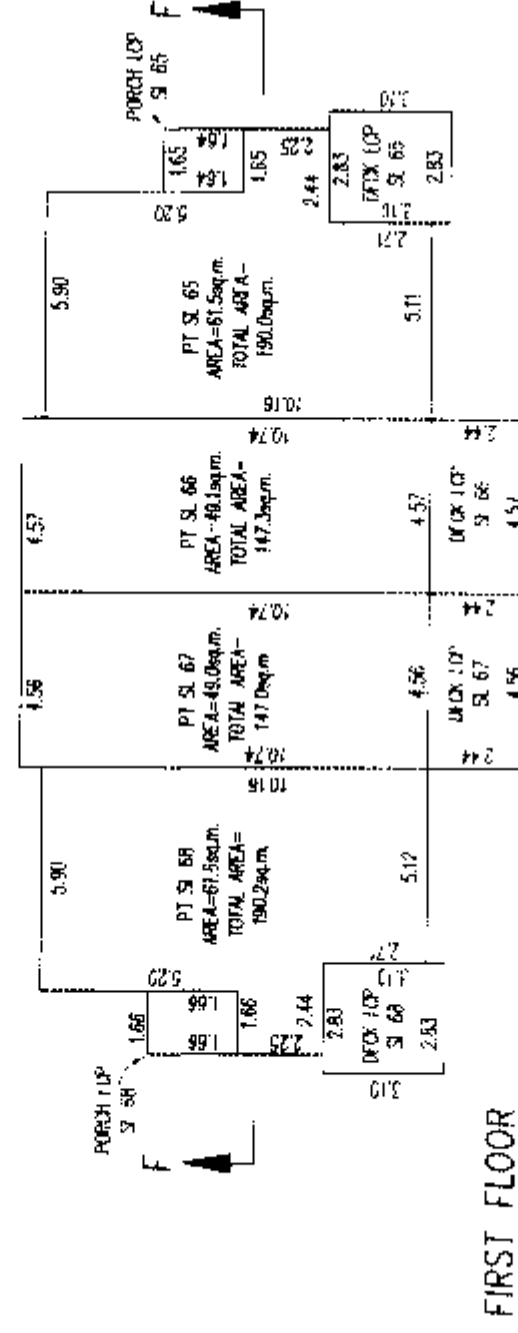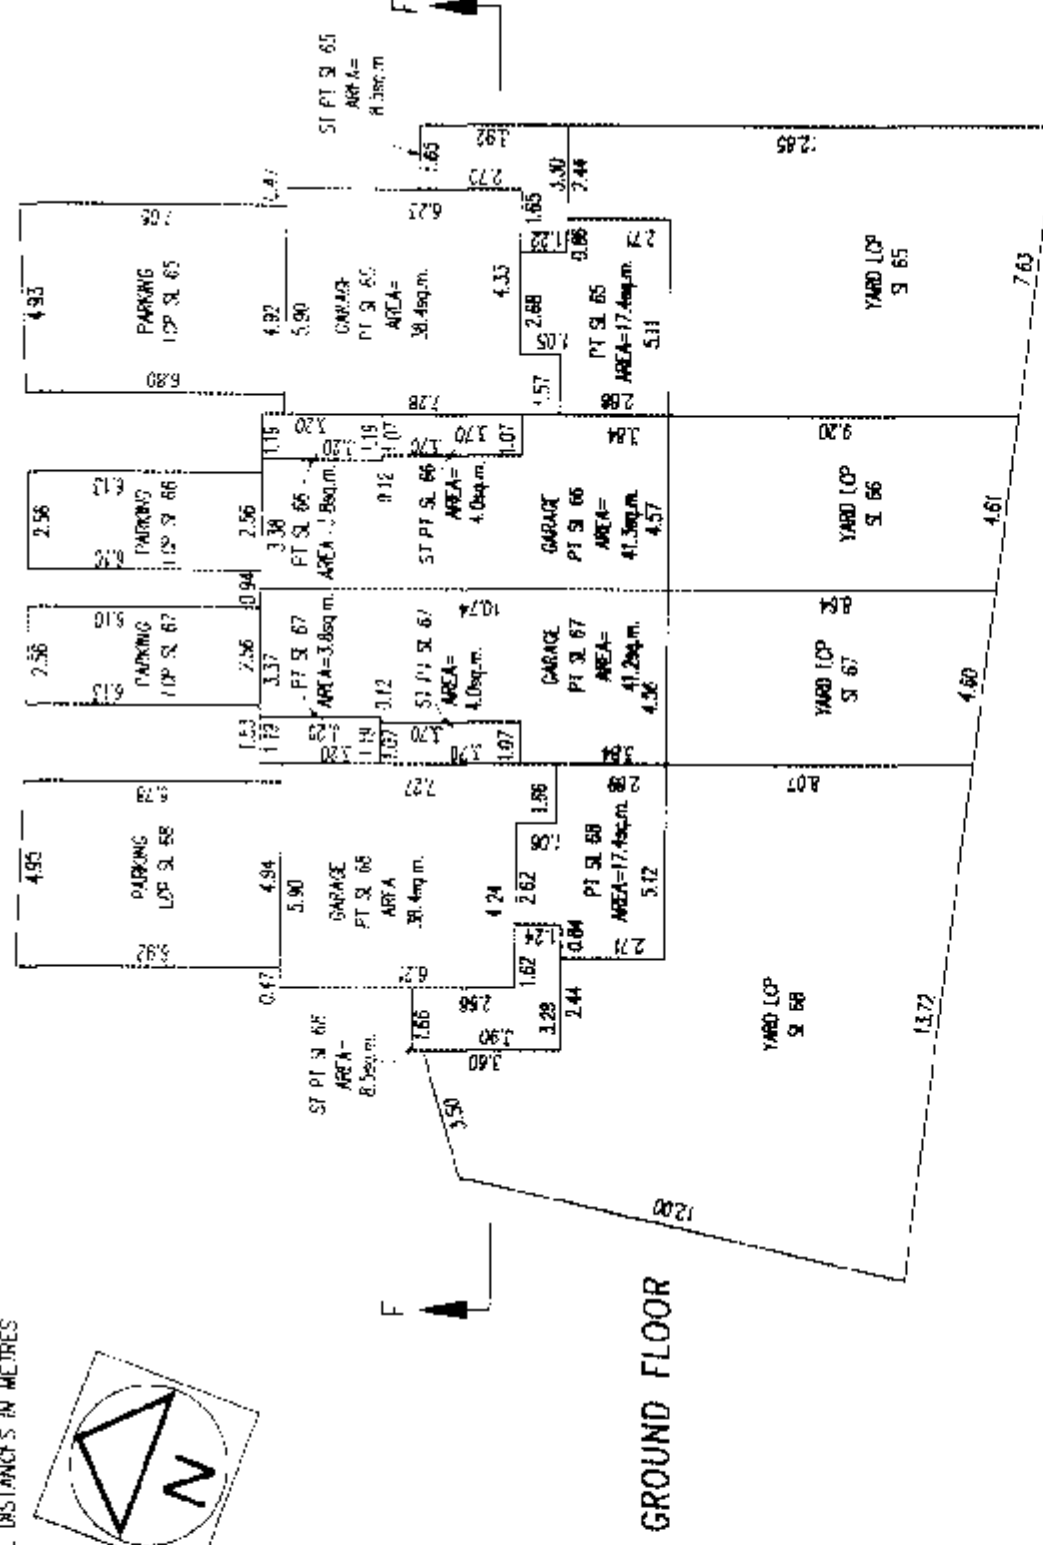

ORIGINAL FILED IN

A. A. C.

2017

DATED THIS 10th DAY OF March, 2009.


FLOOR PLANS

STRATA PLAN BCS959


BUILDING 18

PHASE 2


SCALE: 1/8" = 1'-0"
ALL DISTANCES IN METERS

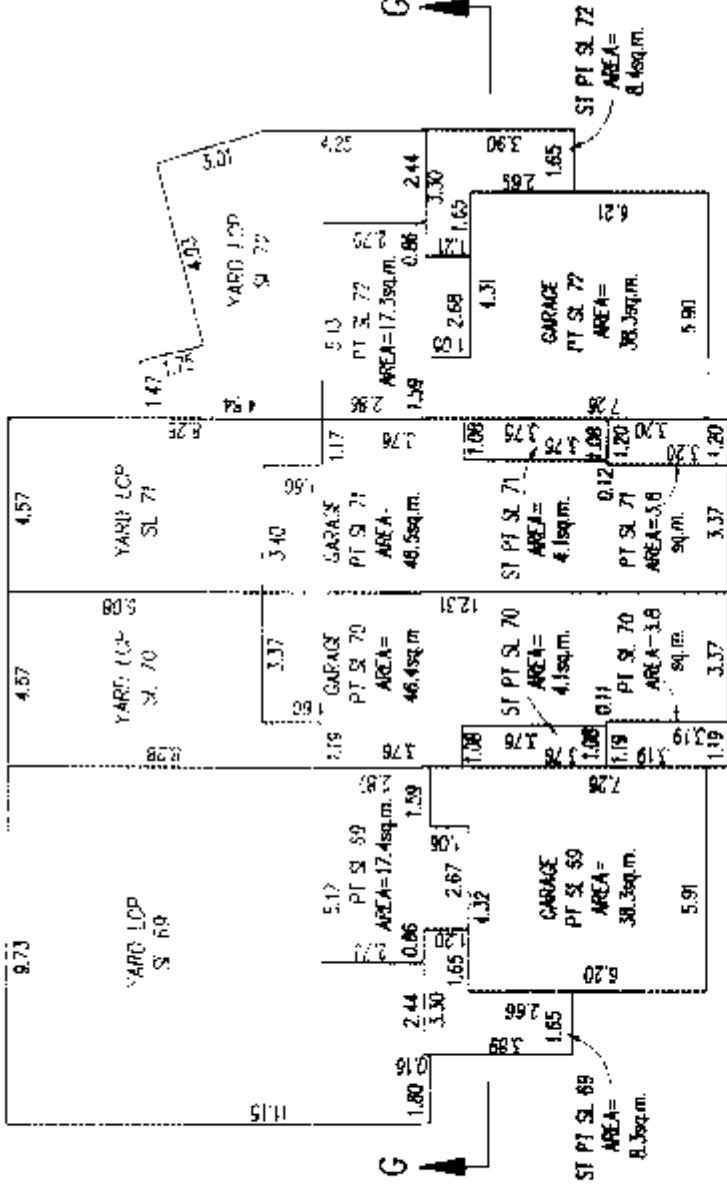

GROUND FLOOR

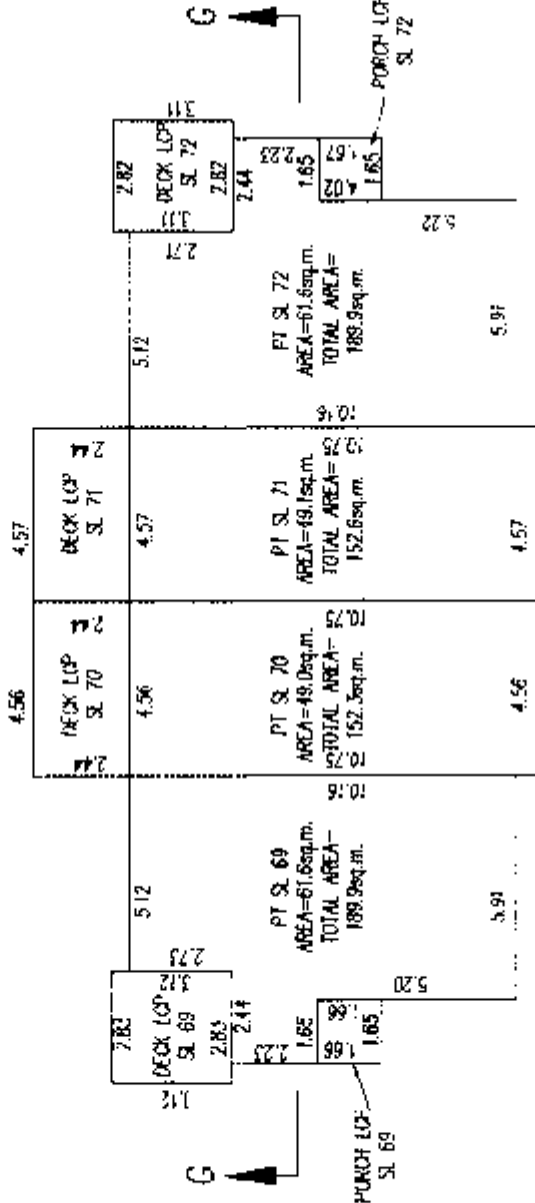

FIRST FLOOR

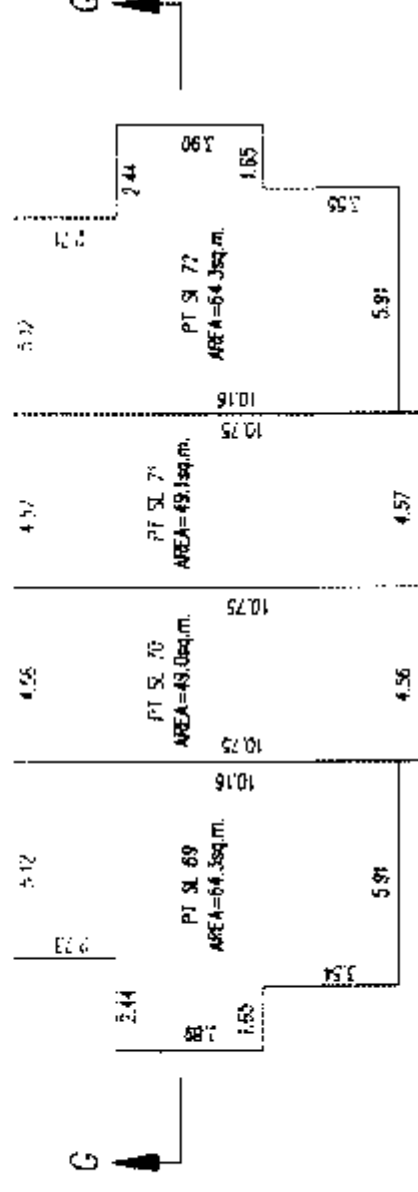

SECOND FLOOR

G.A.R.

DATED THIS 10th DAY OF MARCH 2005

FLOOR PLANS



STRATA PLAN BCS959

SCALE 1"=20'


ALL DISTANCES IN METERS

BUILDING 19

PHASE 2

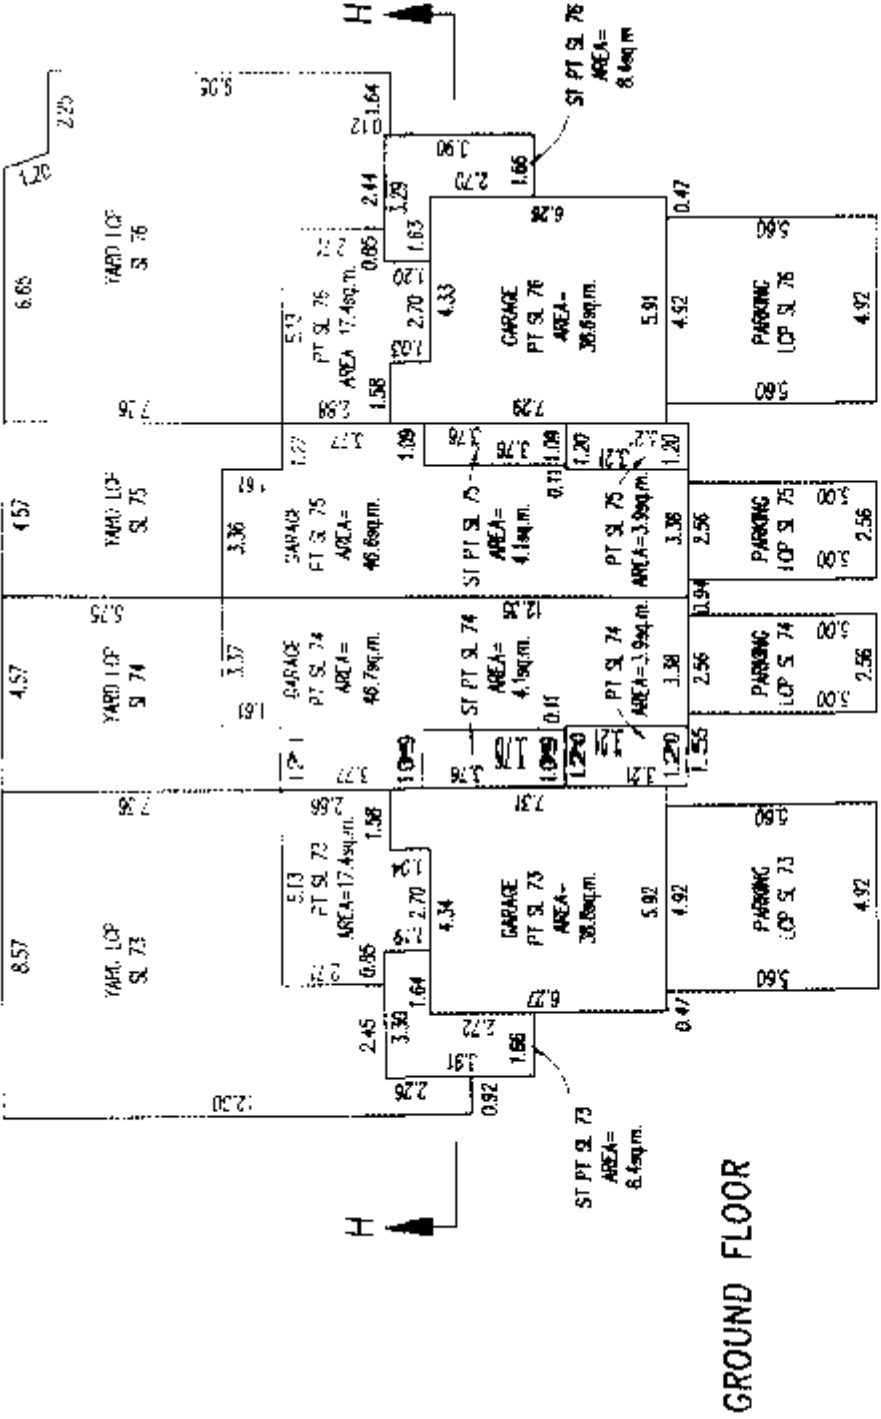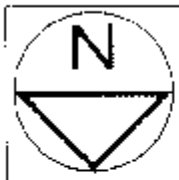


GROUND FLOOR

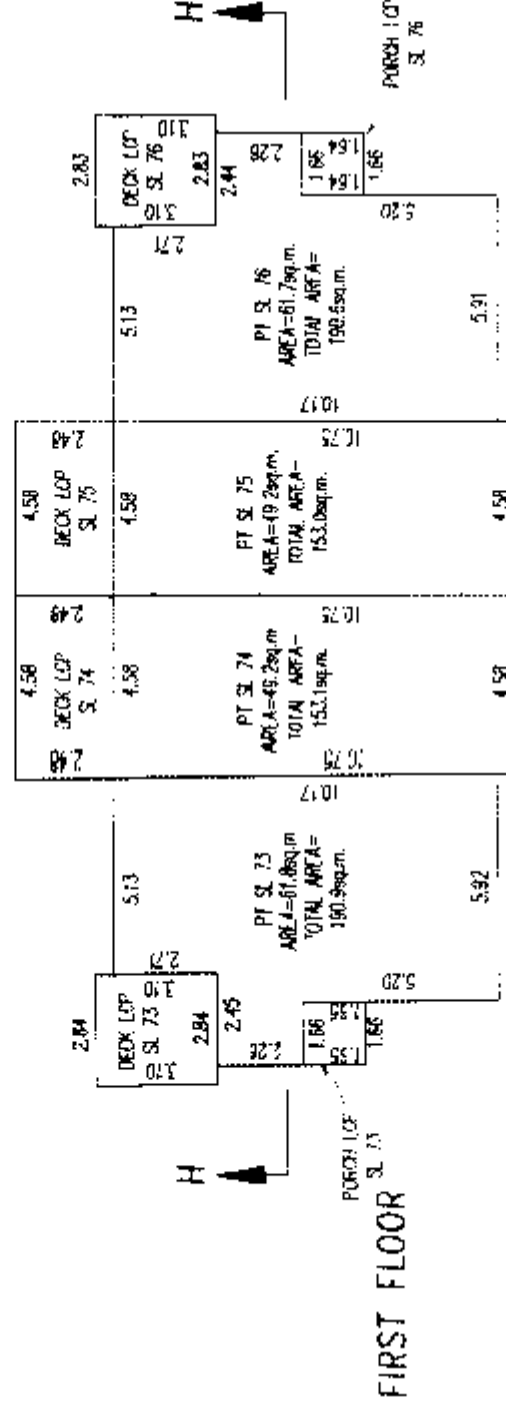

FIRST FLOOR

FRONT VIEW OF FLOOR BELOW

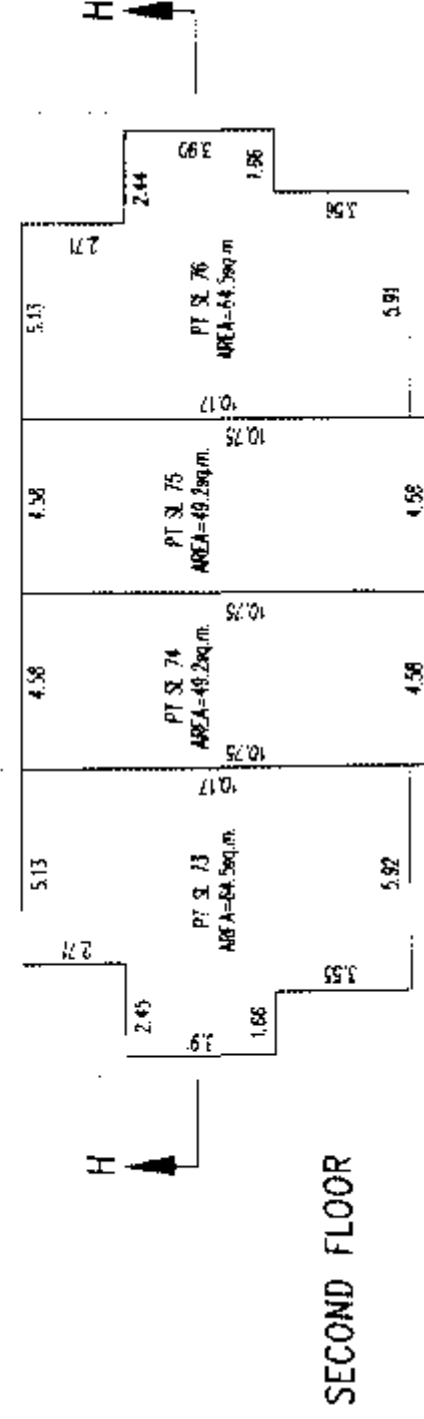

SECOND FLOOR

G.A.R.

16:92611

SHEET 11 OF 16 SHEETS


FLOOR PLANS

STRATA PLAN BCS959 PHASE 2



SCALE: 1:200

0 5 10 15


ALL DISTANCES IN METRES

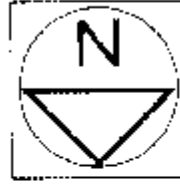

BUILDING 20

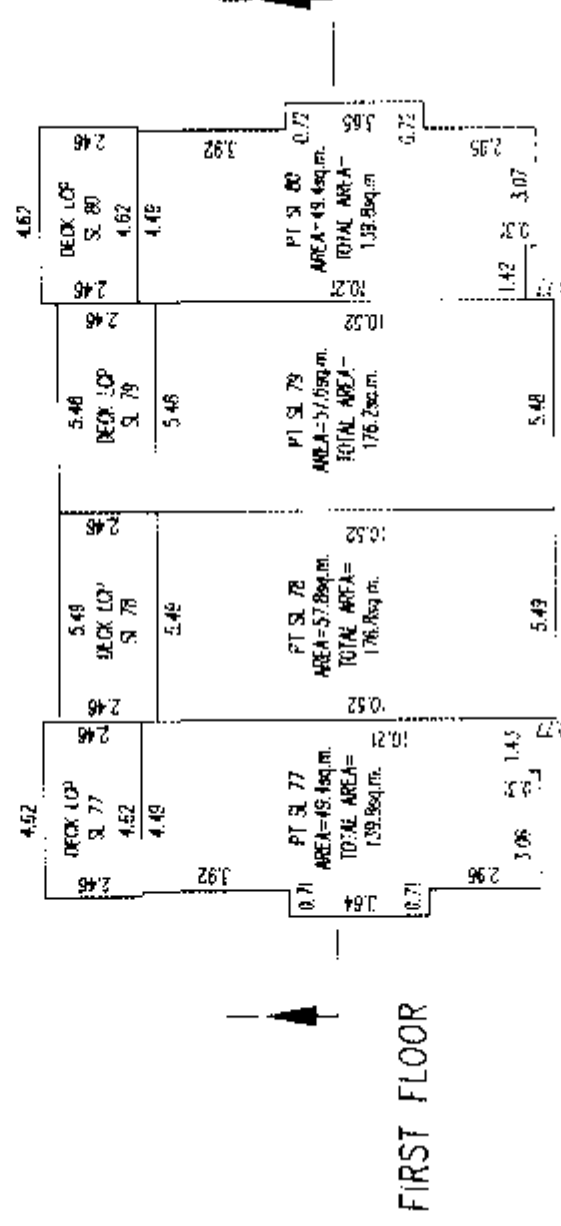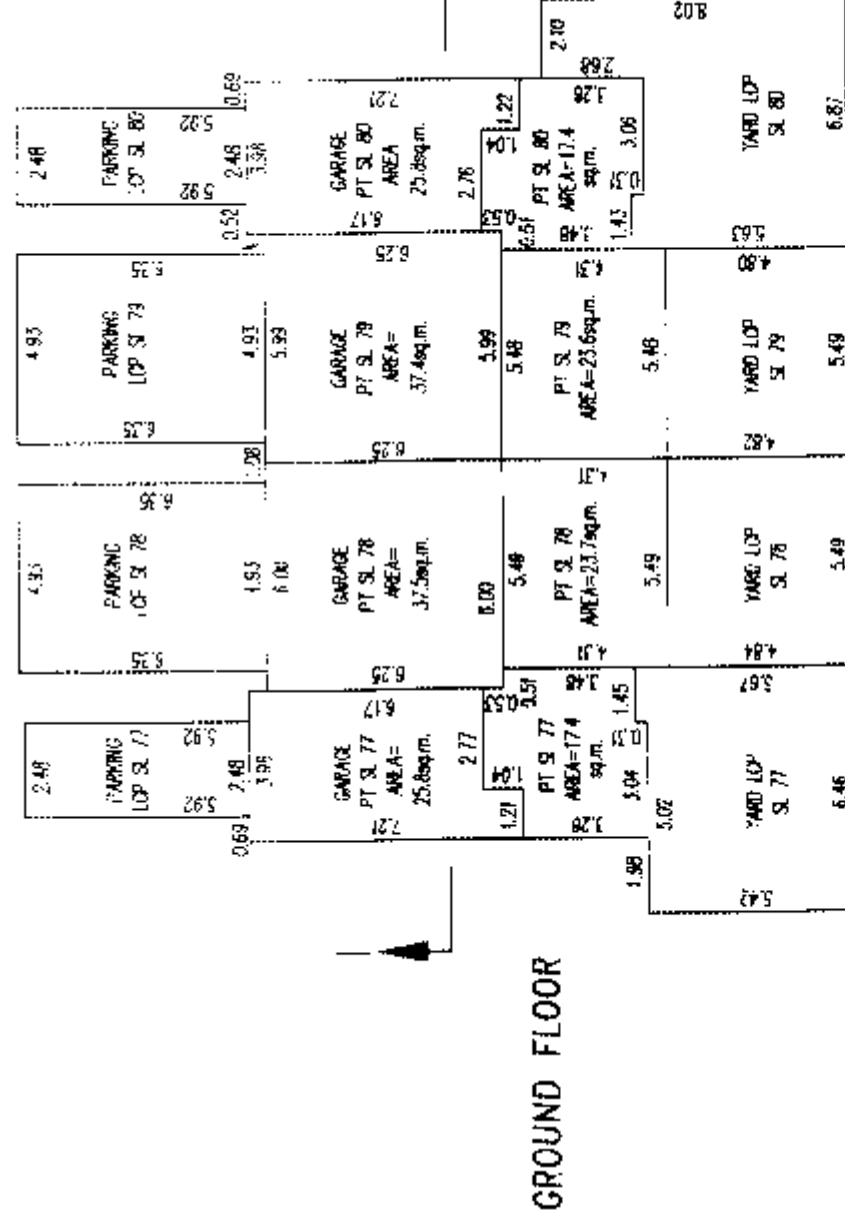

PERMANENT OF FLOOR FINISH

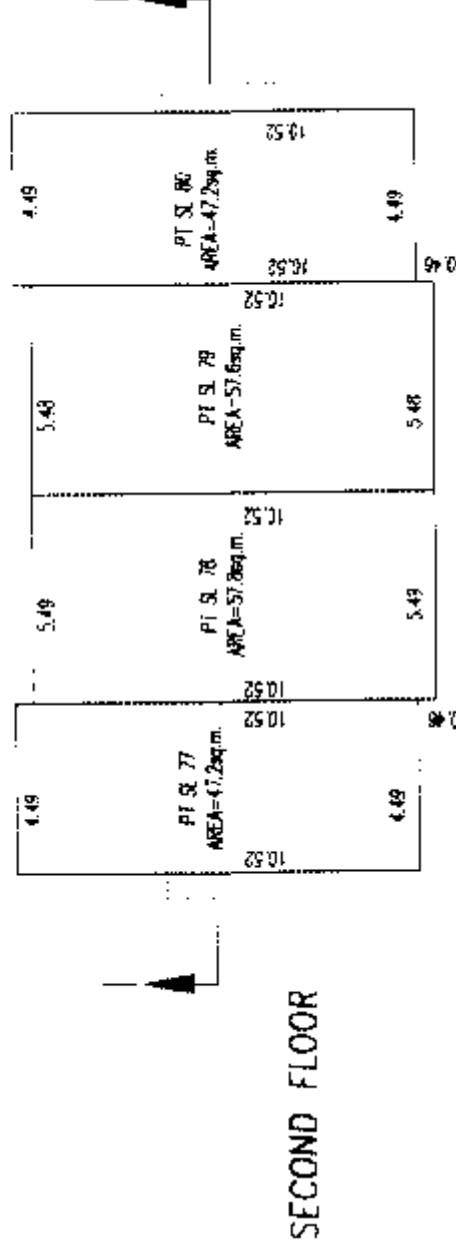

G.A.R.

BCLS

DATED THIS 10th DAY OF MARCH, 2005

FLOOR PLANS




SCALE: 1/8" = 1'-0"

ALL DISTANCES IN METERS



STRATA PLAN BCS959 PHASE 2

BUILDING 21

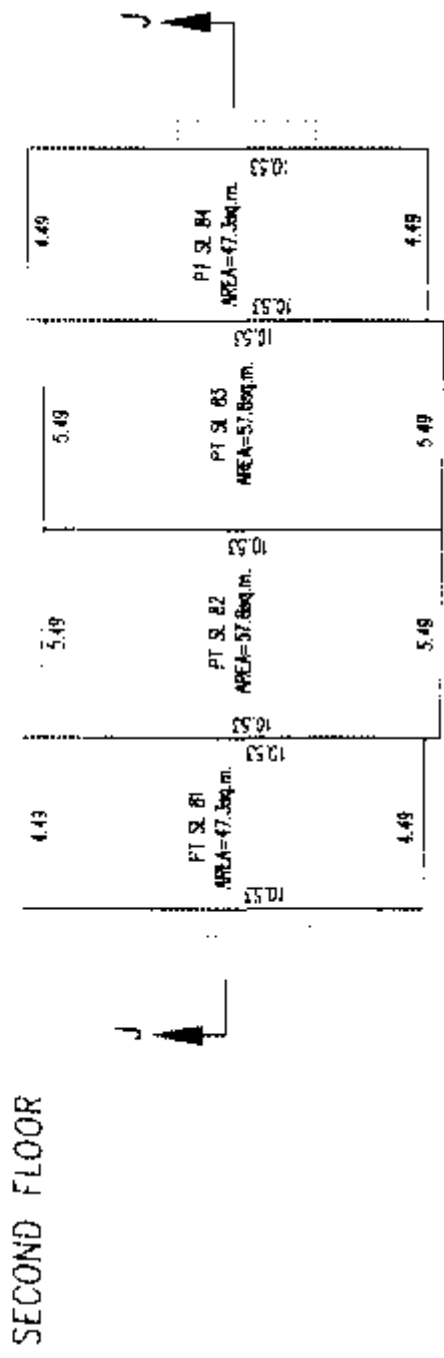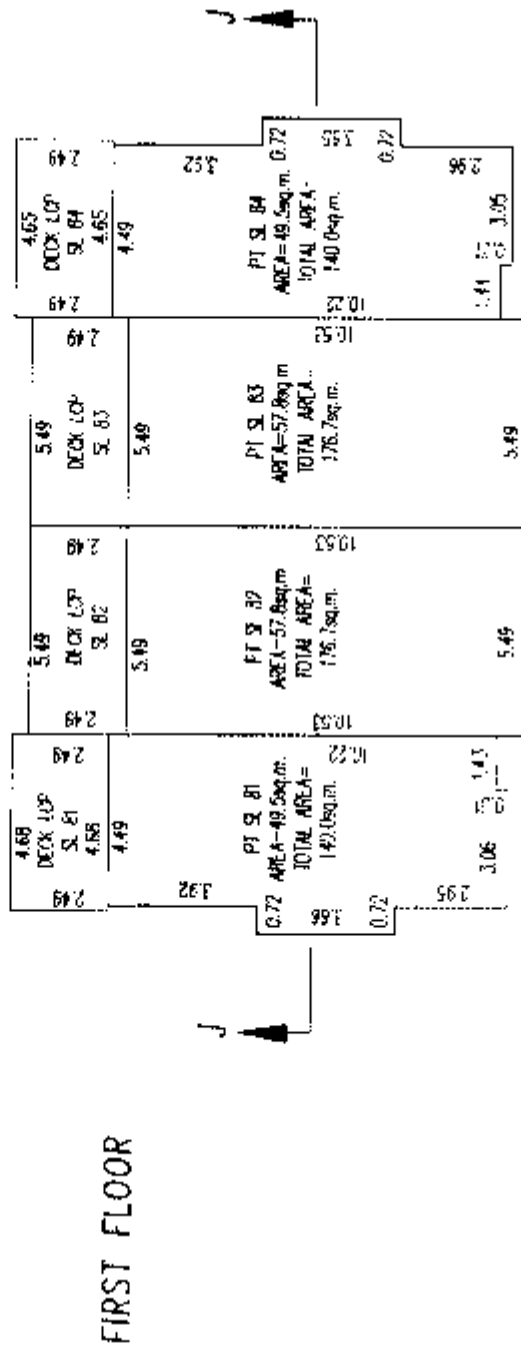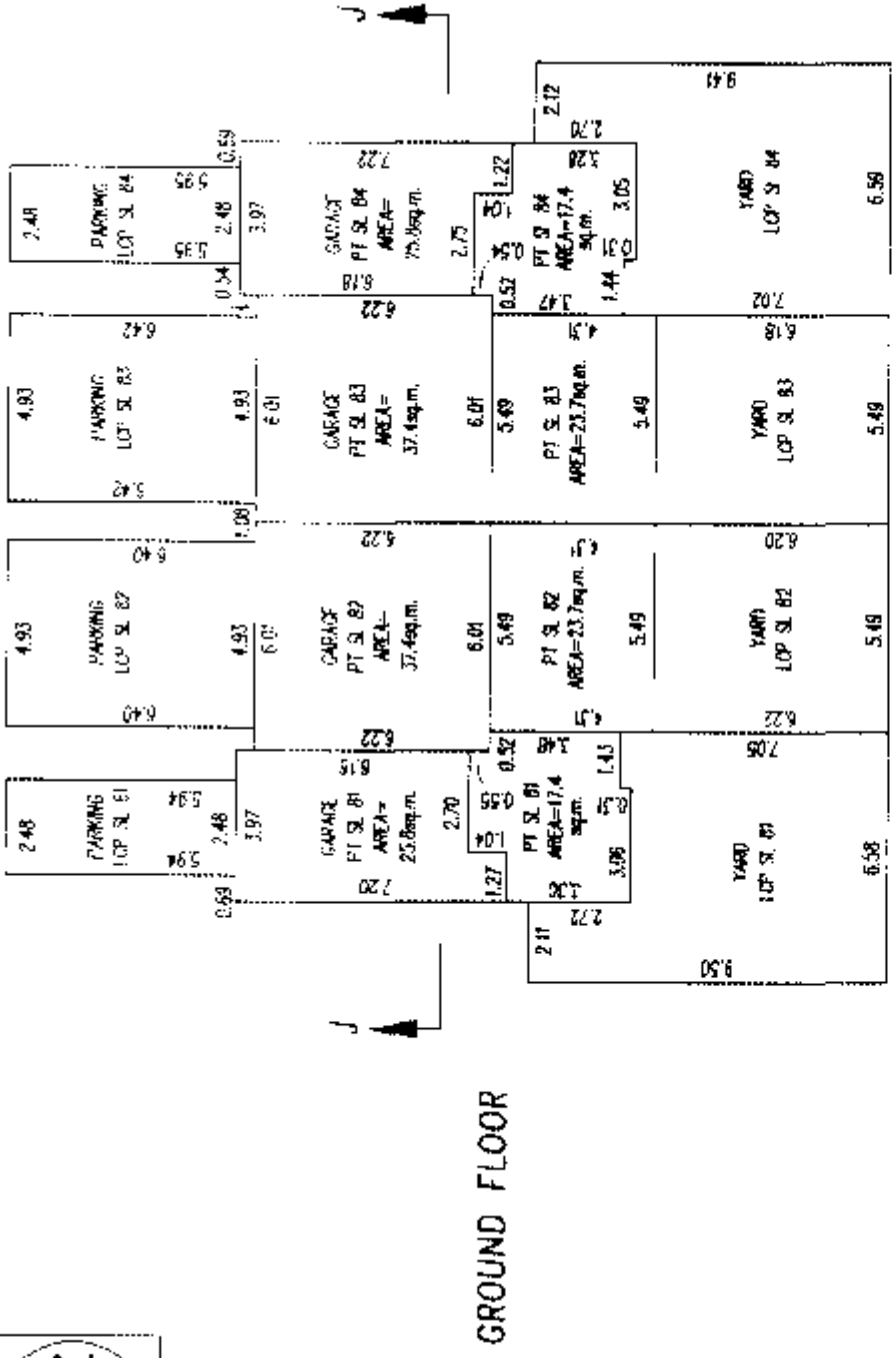


G.A.R.
DATE THIS 10th DAY OF MARCH 2005
B.C.L.S.

FLOOR PLANS



SCALE 1:200

0 5 10 METRES


ALL DISTANCES IN METRES

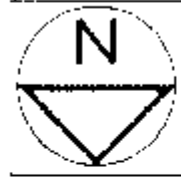STRATA PLAN BCS959
PHASE 2

BUILDING 22

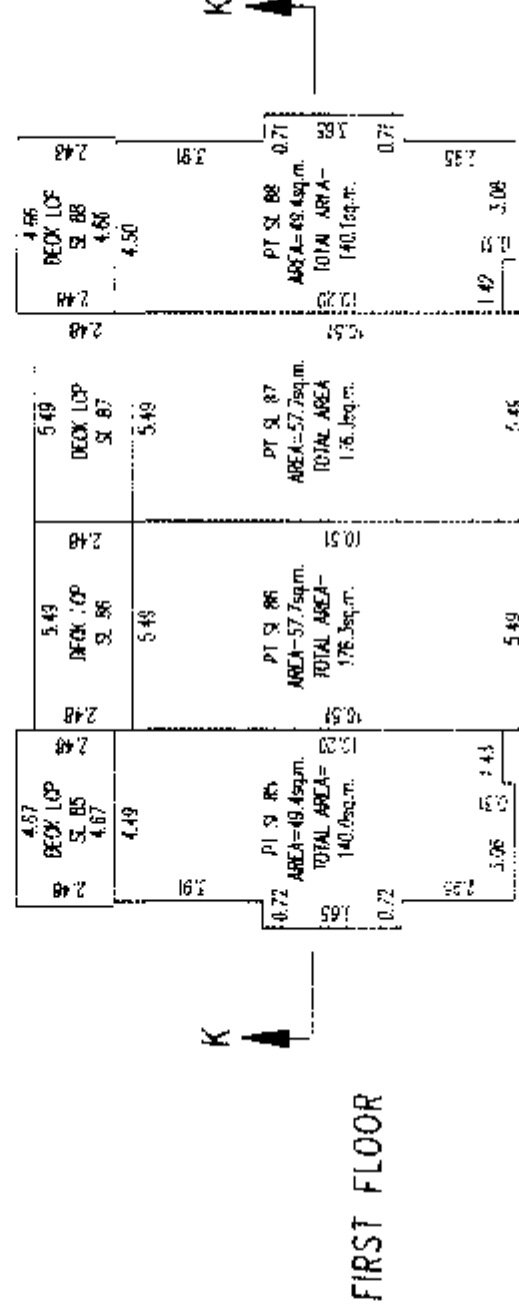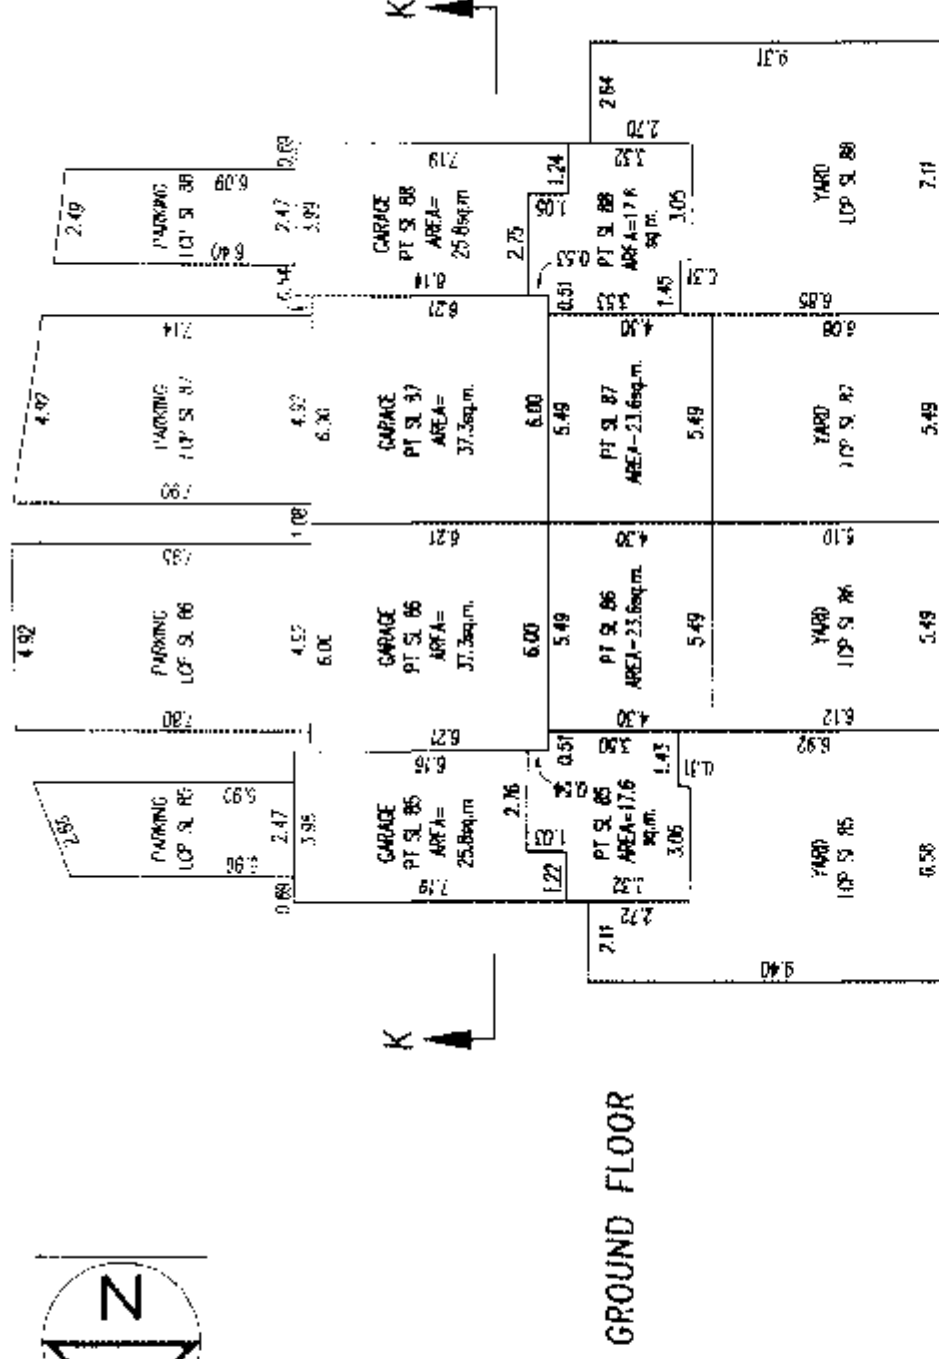

PLANETS OF FLOOR BELOW

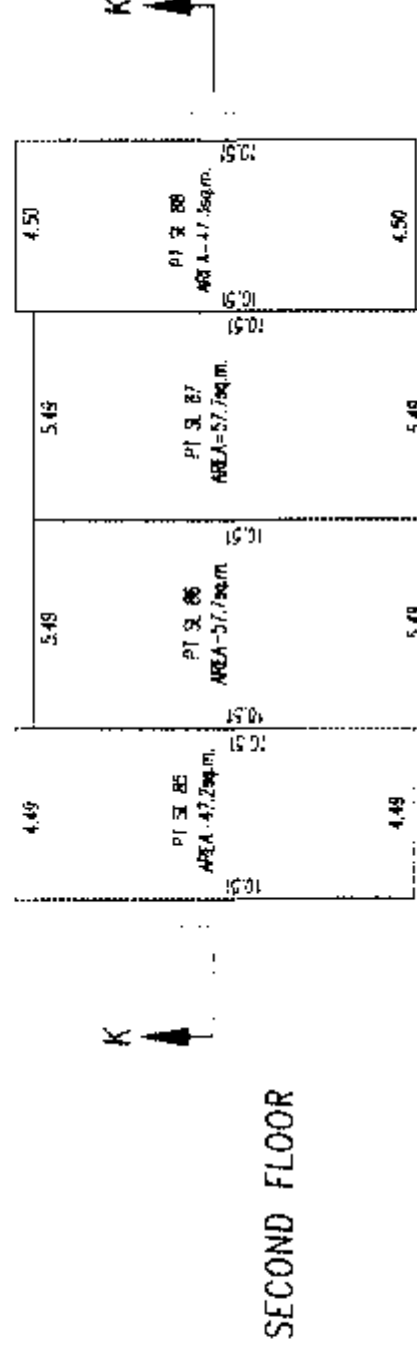

G.A.R.

B.C.L.S.

DATED THIS 10th DAY OF MARCH 2005

SECTIONS


SCALE 1:200

0 5 10 15


ALL DISTANCES IN METRES

STRATA PLAN BCS959
PHASE 2


SECTION A-A BUILDING 8

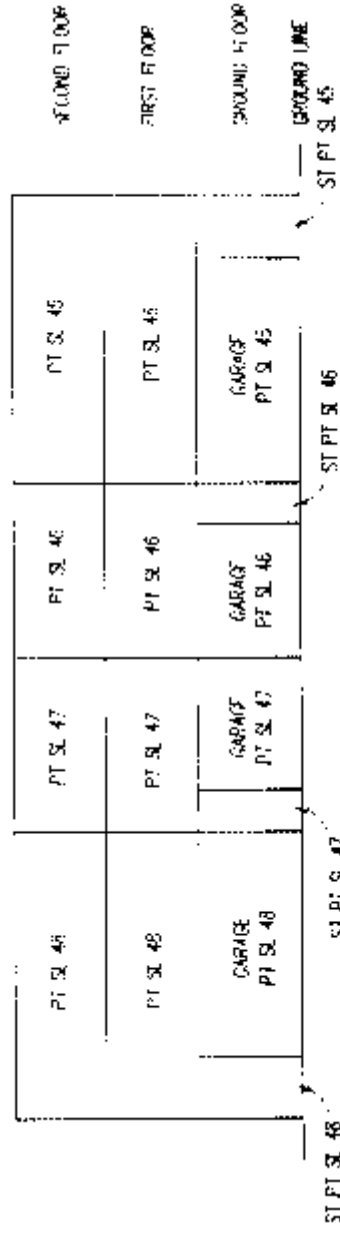


SECTION B-B BUILDING 13

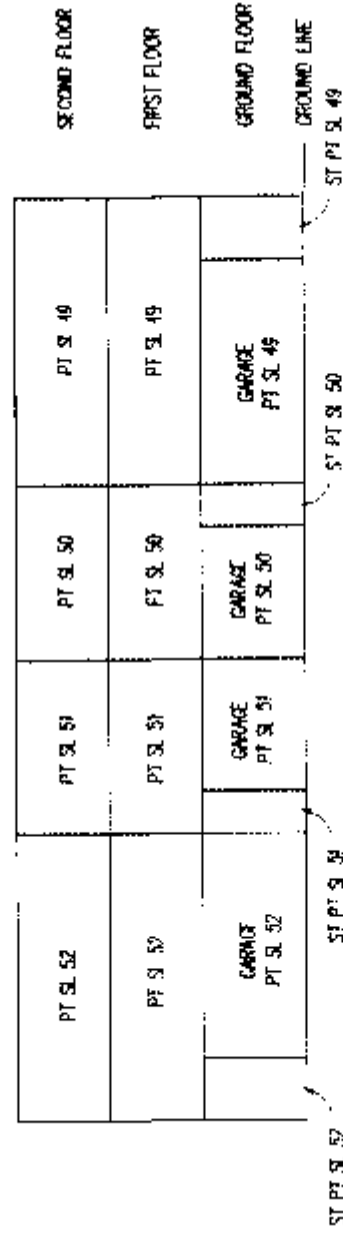

SECTION C-C BUILDING 14

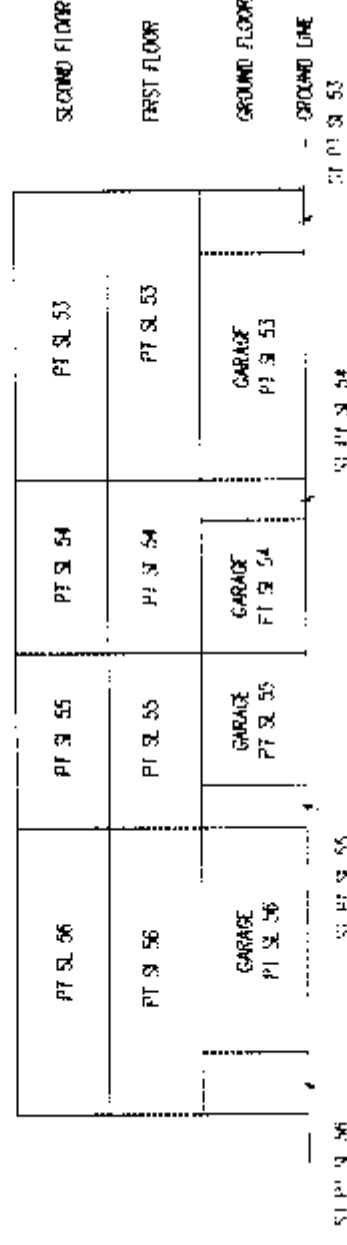

SECTION D-D BUILDING 15

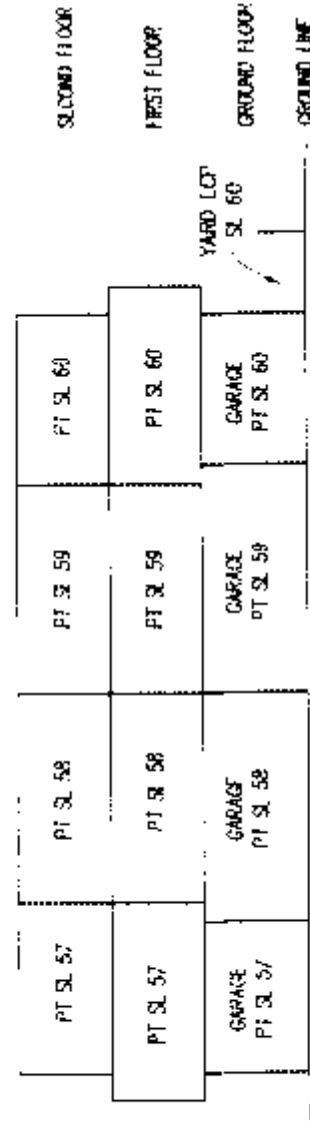

G.A.R.

B.C.L.S

DATED THIS 10th DAY OF MARCH 2005


SECTIONS

SCALE 1:200


0 5 10
ALL DISTANCES IN METRES

STRATA PLAN BCS959
PHASE 2


SECTION E-E BUILDING 16

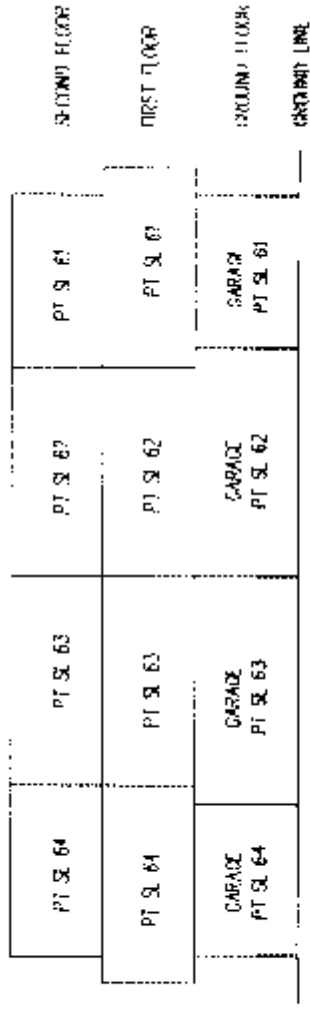


SECTION F-F BUILDING 17

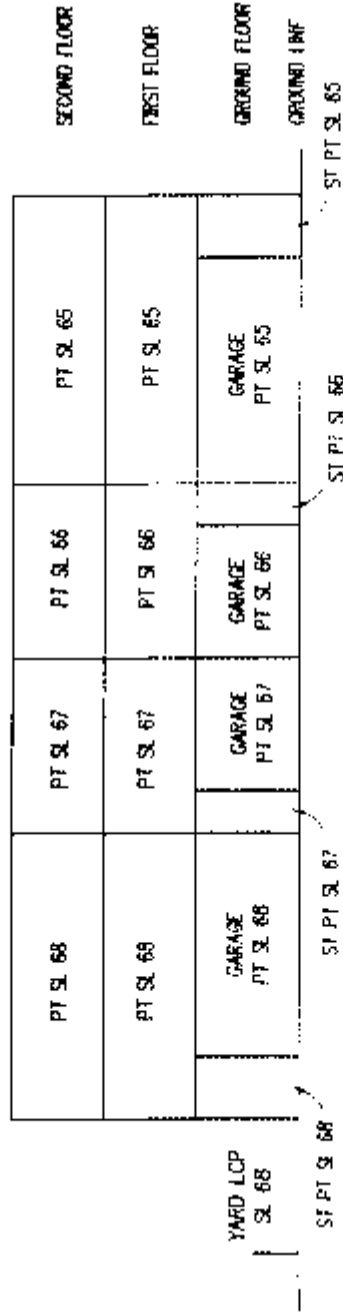

SECTION G-G BUILDING 18

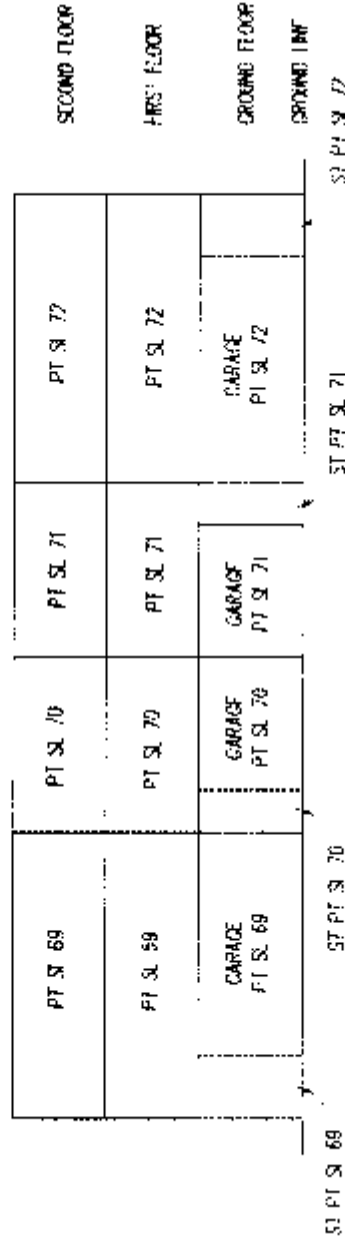

SECTION H-H BUILDING 19

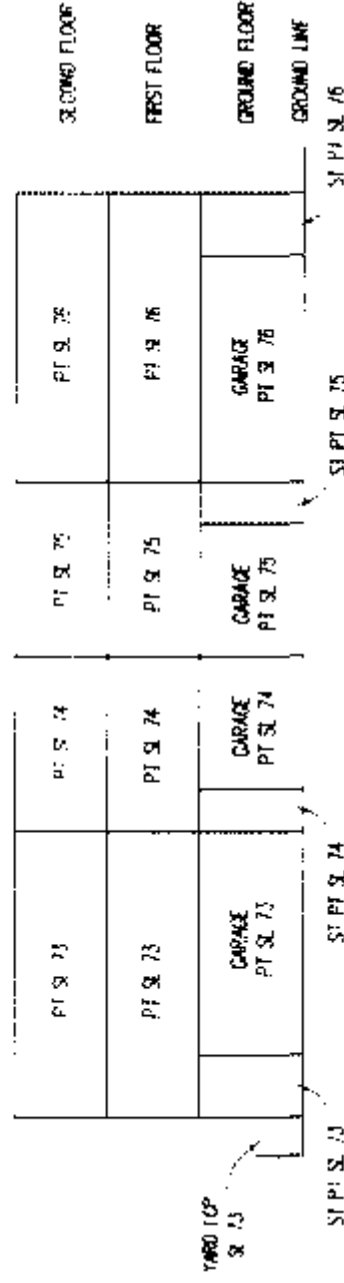

G.A.R.

DATED THIS 10th DAY OF MARCH 2005
B.C.L.S.

SECTIONS

STRATA PLAN BCS959
PHASE 2

SCALE 1:200

0 5 10 15

ALL DISTANCES IN METRES

SECTION I-I BUILDING 20

PT SL 77	PT SL 78	PT SL 79	PT SL 80	SECOND FLOOR
PT SL 77	PT SL 78	PT SL 79	PT SL 80	FIRST FLOOR
GARAGE PT SL 77	GARAGE PT SL 78	GARAGE PT SL 79	GARAGE PT SL 80	GROUND FLOOR
				GROUND LINE

SECTION J-J BUILDING 21

PT SL 81	PT SL 82	PT SL 83	PT SL 84	SECOND FLOOR
PT SL 81	PT SL 82	PT SL 83	PT SL 84	FIRST FLOOR
GARAGE PT SL 81	GARAGE PT SL 82	GARAGE PT SL 83	GARAGE PT SL 84	GROUND FLOOR
				GROUND LINE

SECTION K-K BUILDING 22

PT SL 85	PT SL 86	PT SL 87	PT SL 88	SECOND FLOOR
PT SL 85	PT SL 86	PT SL 87	PT SL 88	FIRST FLOOR
GARAGE PT SL 85	GARAGE PT SL 86	GARAGE PT SL 87	GARAGE PT SL 88	GROUND FLOOR
				GROUND LINE

G.A.R.

B.C.L.S.

10th DAY OF MARCH

DATED THIS

2005