

STRATA PLAN OF LOT I,
BL. 102, D.L. 541, PLAN 22903

CITY OF VANCOUVER


CENTURY TOWER

STRATA PLAN VR 2692


DEPOSITED AND REGISTERED IN THE
LAND TITLE OFFICE AT VANCOUVER B.C.
THIS 4th DAY OF JULY 1990.

[Signature]
Assistant Deputy Registrar
6D79110

SCALE 1:500

 

All distances are in metres.

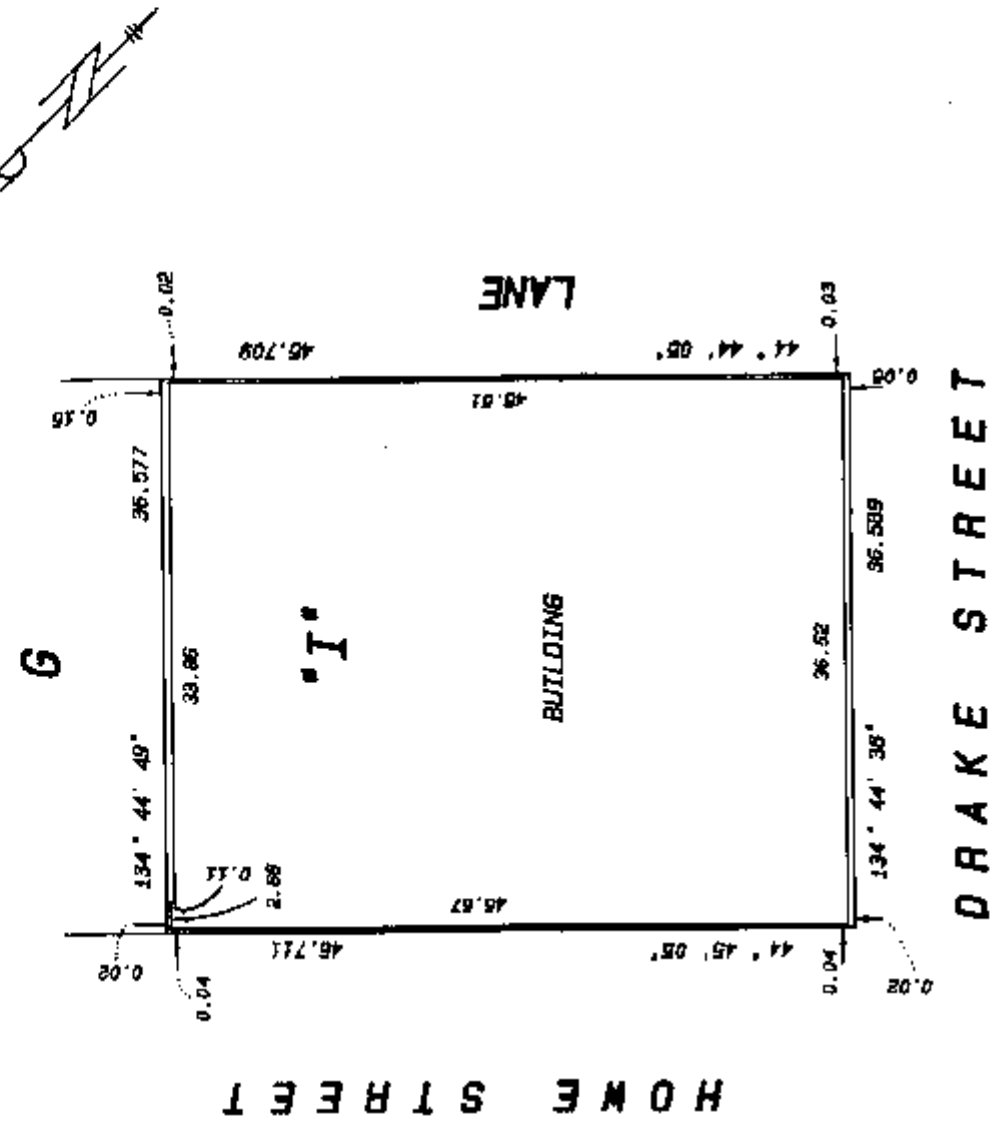

THE ADDRESS FOR SERVICE
OF DOCUMENTS ON THE
STRATA CORPORATION IS: -

THE OWNERS, STRATA PLAN

VR 2692

for strata corp
M/L/A Address
Site Strata Plan
General Issues

400 576-BETHUR STREET

VANCOUVER, B.C.

V8B 3K1

CITY ADDRESS IS AS FOLLOWS -

S.L. 1 1270 - 1290 HOWE STREET

S.L. 2 - S.L. 122 789 DRAKE STREET

VANCOUVER, B.C.

BENNETT & ASSOCIATES
B.C. LAND SURVEYORS
349 BEWICK AVE.,
NORTH VANCOUVER B.C.
PH. 980-4868

FILE #9840/ST9840.1

THIS PLAN LIES WITHIN
THE GREATER VANCOUVER
REGIONAL DISTRICT

LEGEND

- A --- DENOTES AREA
- S.L. --- DENOTES STRATA LOT
- PT --- DENOTES PART
- L.C.P. --- DENOTES LIMITED COMMON PROPERTY
- SQ.M. --- DENOTES SQUARE METRES
- ① --- DENOTES COMMON PROPERTY
- ② --- DENOTES ELECTRICAL CLOSET
- ③ --- DENOTES VENTILATOR SHAFT
- ④ --- DENOTES VOID AREA
- ⑤ --- DENOTES STAIRS
- ⑥ --- DENOTES MECHANICAL ROOM
- ⑦ --- DENOTES GARBAGE CHUTE

I, J. NEIL BENNETT, OF NORTH VANCOUVER,
A BRITISH COLUMBIA LAND SURVEYOR,
HEREBY CERTIFY THAT THE BUILDING,
ERECTED ON THE PARCEL DESCRIBED
ABOVE IS WHOLLY WITHIN THE
EXTERNAL BOUNDARIES OF THAT PARCEL

DATED THIS 22nd DAY OF

May 1990

[Signature]
B.C.L.S.

CONDOMINIUM ACT

STRATA PLAN VR 2692

SUITE NUMBER	LOT NUMBER	SHEET NUMBER	FORM 1 SCHEDULE OF UNIT ENTITLEMENT	FORM 2 SCHEDULE OF INTEREST UPON DESTRUCTION	FORM 3 SCHEDULE OF VOTING RIGHTS	TYPE
#1	1	9	3883	672108	7.21	C
208	2	10	369	52740	1	R
207	3	10	549	66054	1	R
206	4	10	640	86023	1	R
205	5	10	543	65029	1	R
204	6	10	530	65542	1	R
203	7	10	640	81927	1	R
202	8	10	545	65029	1	R
201	9	10	369	51204	1	R
308	10	11	369	51716	1	R
307	11	11	554	61957	1	R
306	12	11	640	81927	1	R
305	13	11	543	61445	1	R
304	14	11	530	60933	1	R
303	15	11	640	80903	1	R
302	16	11	550	60421	1	R
301	17	11	369	53252	1	R
408	18	12	369	52228	1	R
407	19	12	554	62981	1	R
406	20	12	640	83463	1	R
405	21	12	543	62469	1	R
404	22	12	530	61957	1	R
403	23	12	640	82439	1	R
402	24	12	550	61445	1	R
401	25	12	369	52228	1	R
508	26	13	369	52740	1	R
507	27	13	554	64005	1	R
506	28	13	640	84999	1	R
505	29	13	543	63493	1	R
504	30	13	530	62981	1	R
503	31	13	640	83975	1	R
502	32	13	537	62469	1	R
501	33	13	369	52740	1	R
608	34	14	369	53252	1	R
607	35	14	540	65029	1	R
606	36	14	640	86535	1	R
605	37	14	543	64517	1	R
604	38	14	530	64005	1	R
603	39	14	640	85511	1	R
602	40	14	537	63493	1	R
601	41	14	369	53252	1	R
708	42	15	369	53765	1	R
707	43	15	540	64517	1	R
706	44	15	640	87047	1	R
705	45	15	543	65029	1	R
704	46	15	530	65542	1	R
703	47	15	640	88071	1	R
702	48	15	537	69638	1	R
701	49	15	369	53765	1	R
808	50	16	369	54277	1	R

NOTE:

*AMENDED PURSUANT TO

SEC.59(2) CONDOMINIUM

ACT. THIS 12th DAY OF

MARCH, 1997.

DATED THIS 22nd DAY OF

May, 1990

C - DENOTES COMMERCIAL STRATA LOT
R - DENOTES RESIDENTIAL STRATA LOT

[Signature]
DEPUTY REGISTRAR

(SEE AMENDED SHEET 2A)

B.C.L.S.

CONDOMINIUM ACT

LOT NUMBER	SHEET NUMBER	FORM 1 SCHEDULE OF UNIT ENTITLEMENT	FORM 2 SCHEDULE OF INTEREST UPON DESTRUCTION	FORM 3 SCHEDULE OF VOTING RIGHTS
123	1	1266	219132	2.35
124	1	589	101950	1.09
125	1	1041	180186	1.94
126	1	987	170840	1.83
AGGREGATE		3883	672108	7.21

ACCEPTED AS TO FORMS 1, 2 AND 3
UNDER THE CONDOMINIUM ACT.

THIS 6 DAY OF Jan, 1997

fr. Adams
SUPERINTENDENT OF REAL ESTATE

Mortgagee
A-FRAME SCAFFOLDING, INC.
BK 393796

A. F. F.
AUTHORIZED SIGNATORY
JAMES FITZMAURICE

AUTHORIZED SIGNATORY

Witness as to both signatures
Clay with
1106 2ND ST ENC 92021
ADDRESS OF WITNESS

Notary Public
OCCUPATION OF WITNESS
ARTUR ARQUILA

OWNER
388312 B.C. LTD.
(INC NO 388312)

FARISORT FORDONMAYEH
AUTHORIZED SIGNATORY
FARISORT FORDONMAYEH
AUTHORIZED SIGNATORY
FARISORT FORDONMAYEH

Witness: as to both signatures
Neil Benner
349 Bevisden Ave North Vancouver
ADDRESS OF WITNESS

BC Land Surveyor
OCCUPATION OF WITNESS

DATED THIS 28th DAY OF
November, 1996
fr. B.
B.C.L.S.

CONDOMINIUM ACTSTRATA PLAN VR 2692

SUITE NUMBER	LOT NUMBER	SHEET NUMBER	FORM 1 SCHEDULE OF UNIT ENTITLEMENT	FORM 2 SCHEDULE OF INTEREST UPON DESTRUCTION	FORM 3 SCHEDULE OF VOTING RIGHTS	TYPE
807	51	16	540	68102	1	R
806	52	16	640	89608	1	R
805	53	16	543	66566	1	R
804	54	16	530	66054	1	R
803	55	16	640	88071	1	R
802	56	16	537	65542	1	R
801	57	16	369	54277	1	R
908	58	17	369	54789	1	R
907	59	17	540	69126	1	R
906	60	17	640	91144	1	R
905	61	17	543	67590	1	R
904	62	17	530	67078	1	R
903	63	17	640	89508	1	R
902	64	17	537	66566	1	R
901	65	17	369	54789	1	R
1006	66	18	356	56837	1	R
1005	67	18	680	101897	1	R
1004	68	18	606	77831	1	R
1003	69	18	594	77319	1	R
1002	70	18	681	100360	1	R
1001	71	18	357	56837	1	R
1106	72	19	356	57349	1	R
1105	73	19	680	104457	1	R
1104	74	19	606	80903	1	R
1103	75	19	594	78855	1	R
1102	76	19	681	101897	1	R
1101	77	19	357	55301	1	R
1206	78	20	356	58373	1	R
1205	79	20	680	105481	1	R
1204	80	20	606	80903	1	R
1203	81	20	594	80391	1	R
1202	82	20	681	102921	1	R
1201	83	20	357	56325	1	R
1406	84	21	356	59397	1	R
1405	85	21	680	108041	1	R
1404	86	21	606	82439	1	R
1403	87	21	594	81927	1	R
1402	88	21	681	105481	1	R
1401	89	21	357	57349	1	R
1506	90	22	356	59909	1	R
1505	91	22	680	109065	1	R
1504	92	22	606	83975	1	R
1503	93	22	594	83463	1	R
1502	94	22	681	106505	1	R
1501	95	22	357	57861	1	R
1606	96	23	356	61445	1	R
1605	97	23	680	109577	1	R
1604	98	23	606	86023	1	R
1603	99	23	594	88071	1	R
1602	100	23	681	109065	1	R

NOTE:

C - DENOTES COMMERCIAL STRATA LOT
 R - DENOTES RESIDENTIAL STRATA LOT

DATED THIS 22nd DAY OF

May, 1990
John B.
 B.C.L.S.

STRATA PLAN VR 2692CONDOMINIUM ACT

SUITE NUMBER	LOT NUMBER	SHEET NUMBER	FORM 1 SCHEDULE OF UNIT ENTITLEMENT	FORM 2 SCHEDULE OF INTEREST UPON DESTRUCTION	FORM 3 SCHEDULE OF VOTING RIGHTS	TYPE
1601	101	23	357	59397	1	R
1706	102	24	356	62469	1	R
1705	103	24	680	110089	1	R
1704	104	24	606	89096	1	R
1703	105	24	594	86535	1	R
1702	106	24	681	110089	1	R
1701	107	24	357	60421	1	R
1806	108	25	356	63493	1	R
1805	109	25	680	115211	1	R
1804	110	25	606	88583	1	R
1803	111	25	594	88071	1	R
1802	112	25	681	112650	1	R
1801	113	25	357	61445	1	R
1906	114	26	356	64517	1	R
1905	115	26	680	114186	1	R
1904	116	26	606	90120	1	R
1903	117	26	594	89608	1	R
1902	118	26	681	114698	1	R
1901	119	26	357	62469	1	R
PH3	120	27	761	163855	1	R
PH2	121	27	1181	204818	1	R
PH1	122	27	765	143373	1	R
AGGREGATE			69 485	10 000 000	128.21	

NOTE:

C - DENOTES COMMERCIAL STRATA LOT
R - DENOTES RESIDENTIAL STRATA LOT

DATED THIS 22nd DAY OF
May, 1990
John B.
B.C.L.S.

STRATA PLAN VR 2692CONDOMINIUM ACTNEW DEVELOPMENT CERTIFICATE

SECTION 8 (1), CONDOMINIUM ACT

ACCEPTED AS TO FORMS 1, 2 and 3

THIS 7 DAY OF June, 1990.

SUPERINTENDENT OF REAL ESTATE

YUE FUNG SPINNER (CANADA) LIMITED

Joanna Chan
 AUTHORIZED SIGNATORY
JOANNA CHAN

AUTHORIZED SIGNATORY

WITNESS

Cheryl Macenko
Cheryl Macenko
400-576 Seymour St
Vancouver, BC
 ADDRESS OF WITNESS

Barrister & Solicitor
 OCCUPATION OF WITNESS

STATUTORY DECLARATION:

I, THE UNDERSIGNED DO SOLEMNLY DECLARE THAT:

- 1) I, THE UNDERSIGNED AM THE DULY AUTHORIZED AGENT OF THE OWNER / DEVELOPER.
- 2) THE STRATA PLAN IS FOR RESIDENTIAL AND COMMERCIAL USE ONLY.

I MAKE THIS SOLEMN DECLARATION CONSCIENTIOUSLY BELIEVING IT TO BE TRUE AND KNOWING IT IS OF THE SAME FORCE AND EFFECT AS IF MADE UNDER OATH.

Joanna Chan
JOANNA CHAN

DECLARED BEFORE ME AT
IN THE PROVINCE OF BRITISH COLUMBIA
THIS 31st DAY OF May, 1990.

Cheryl Macenko
 A COMMISSIONER FOR TAKING AFFIDAVITS WITHIN THE
 PROVINCE OF BRITISH COLUMBIA.

MORTGAGEE
LONG LIFE COMPANY LTD.MORTGAGEE
BANK OF AMERICA CANADA

Sunnybad
 AUTHORIZED SIGNATORY
Sunnybad & Brock Richmond

AUTHORIZED SIGNATORY

AUTHORIZED SIGNATORY

Carol A. Milburn
 AUTHORIZED SIGNATORY
Carol A. Milburn

WITNESS

Cheryl Macenko
Cheryl Macenko
400-576 Seymour St
Vancouver, BC
 ADDRESS OF WITNESS

Barrister & Solicitor
 OCCUPATION OF WITNESS

WITNESS



Cheryl Macenko
Cheryl Macenko
400-576 Seymour St
Vancouver B.C.
 ADDRESS OF WITNESS

Barrister & Solicitor
 OCCUPATION OF WITNESS


I, J. NEIL BENNETT, OF NORTH VANCOUVER,
A BRITISH COLUMBIA LAND SURVEYOR, HEREBY
CERTIFY THAT THE BUILDING SHOWN IN THIS
STRATA PLAN HAS NOT AS OFTHE 22nd DAY OF May, 1990
BEEN PREVIOUSLY OCCUPIED, DATED THIS22nd DAY OF May, 1990

Neil Bennett
 B.C.L.S.

STRATA PLAN VR 2692

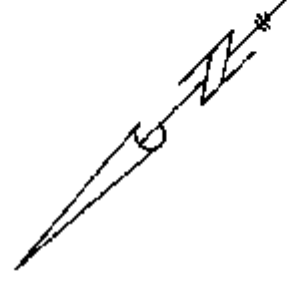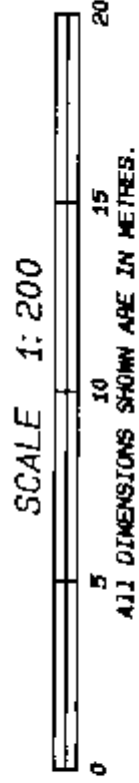

LOWER PARKING LEVEL PLAN

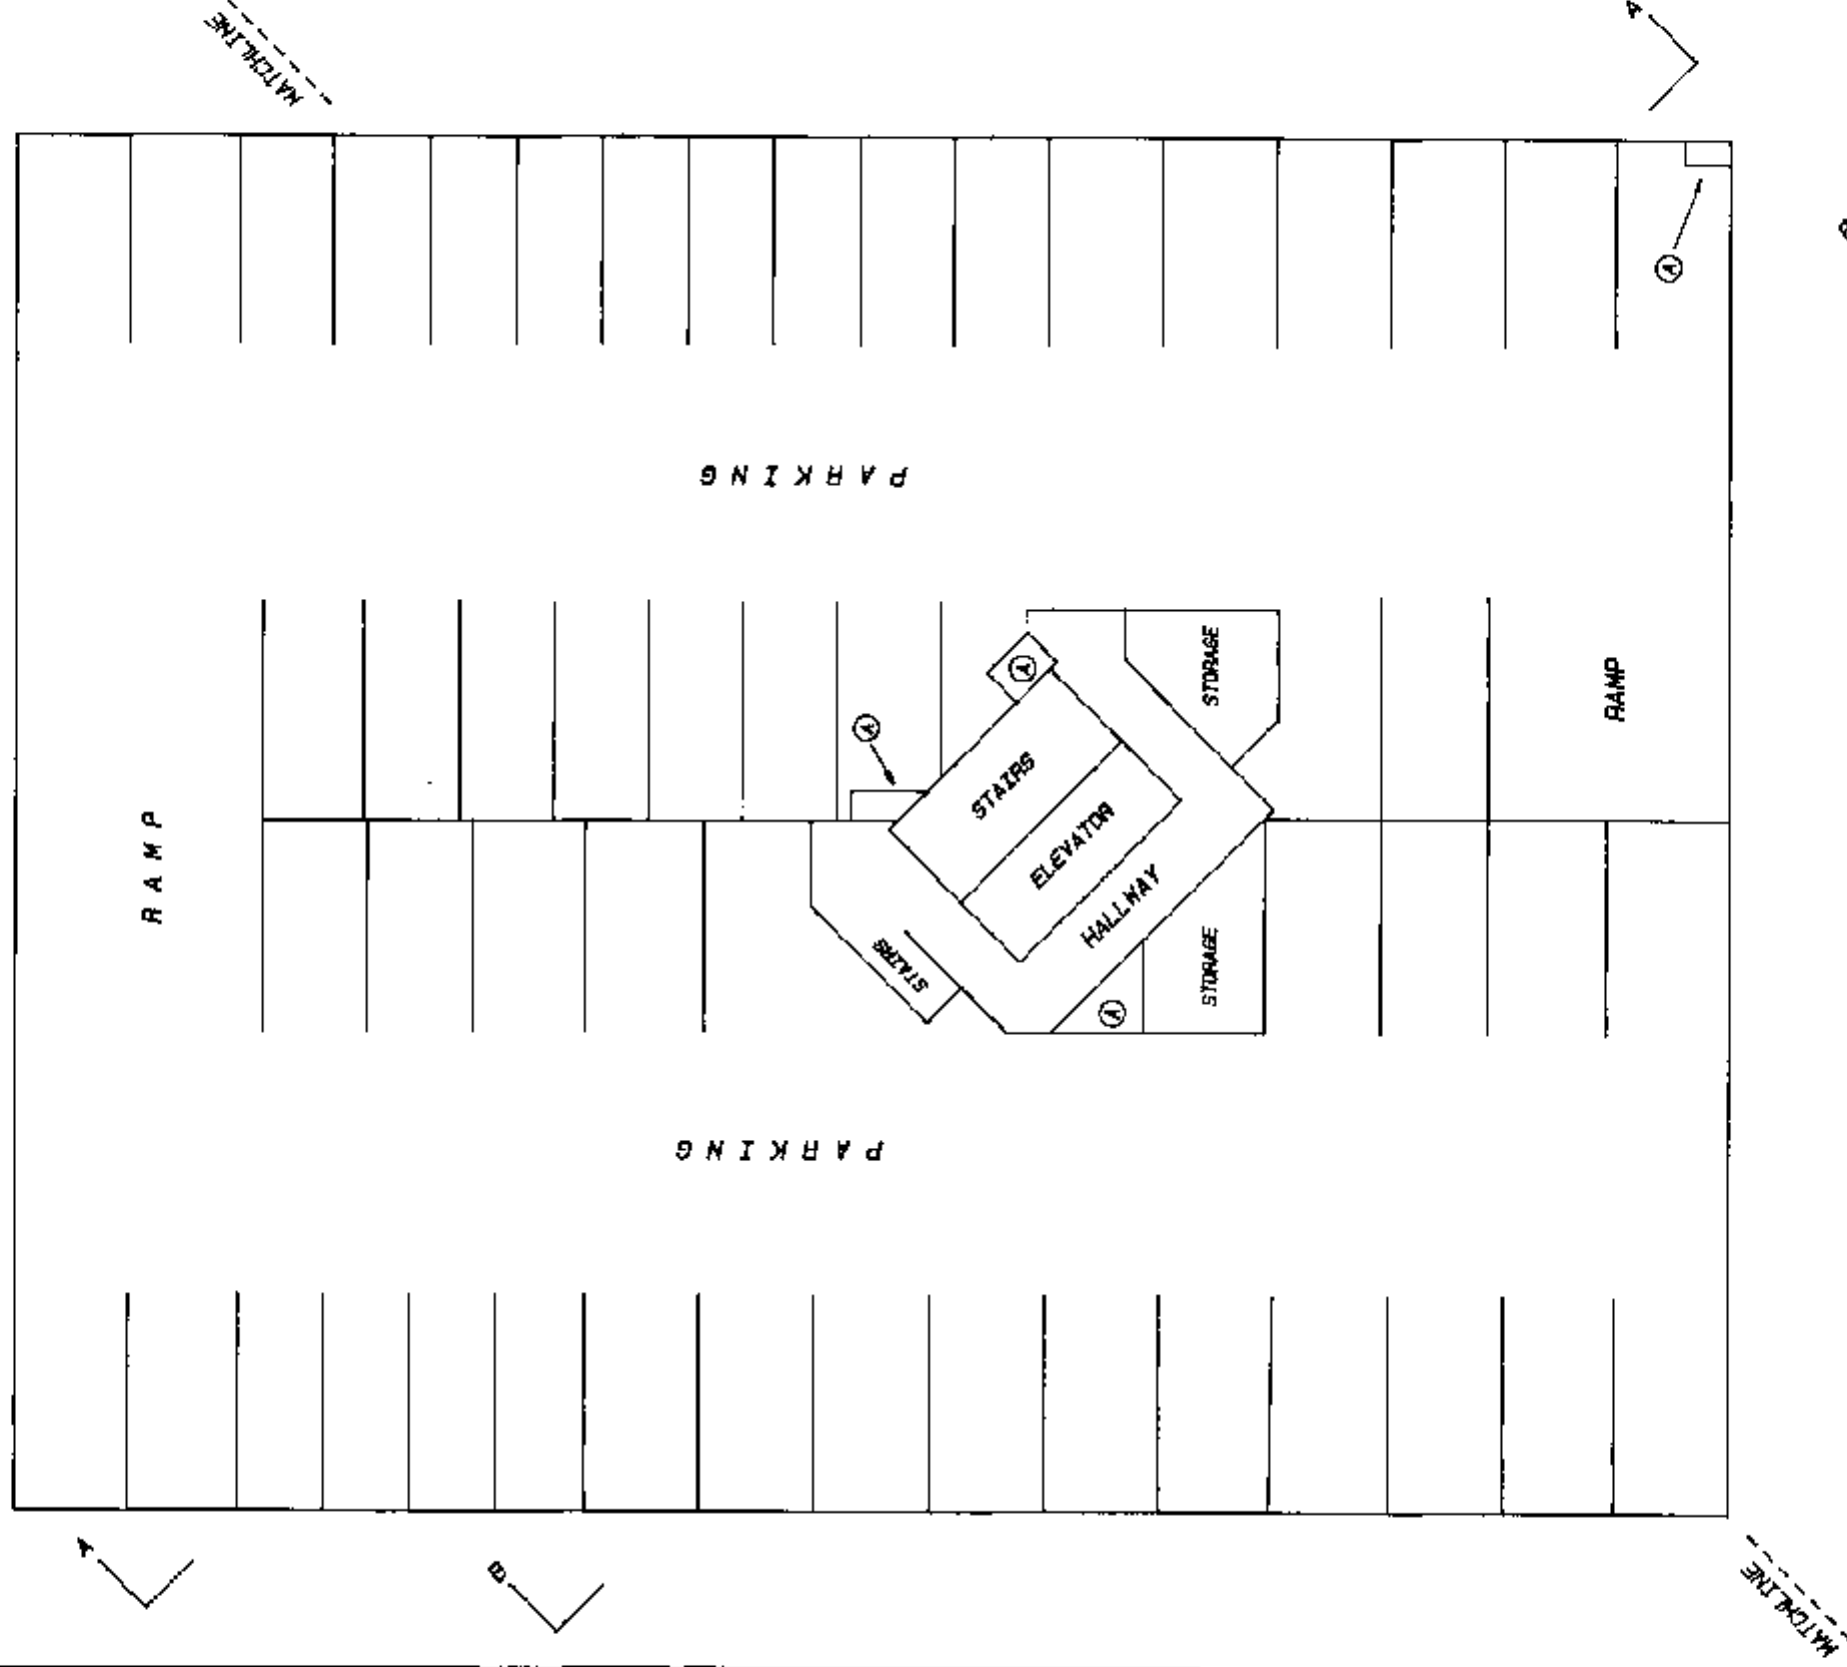


NOTE:
THIS FLOOR IS ALL COMMON PROPERTY


DATED THIS 22nd DAY OF
May, 1990
gvs
B.C.L.S.

STRATA PLAN VR

2692

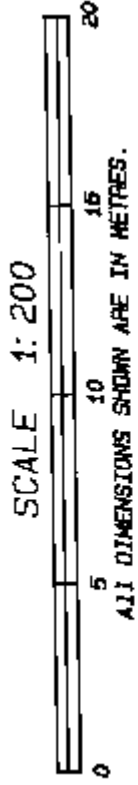


MID PARKING LEVEL PLAN

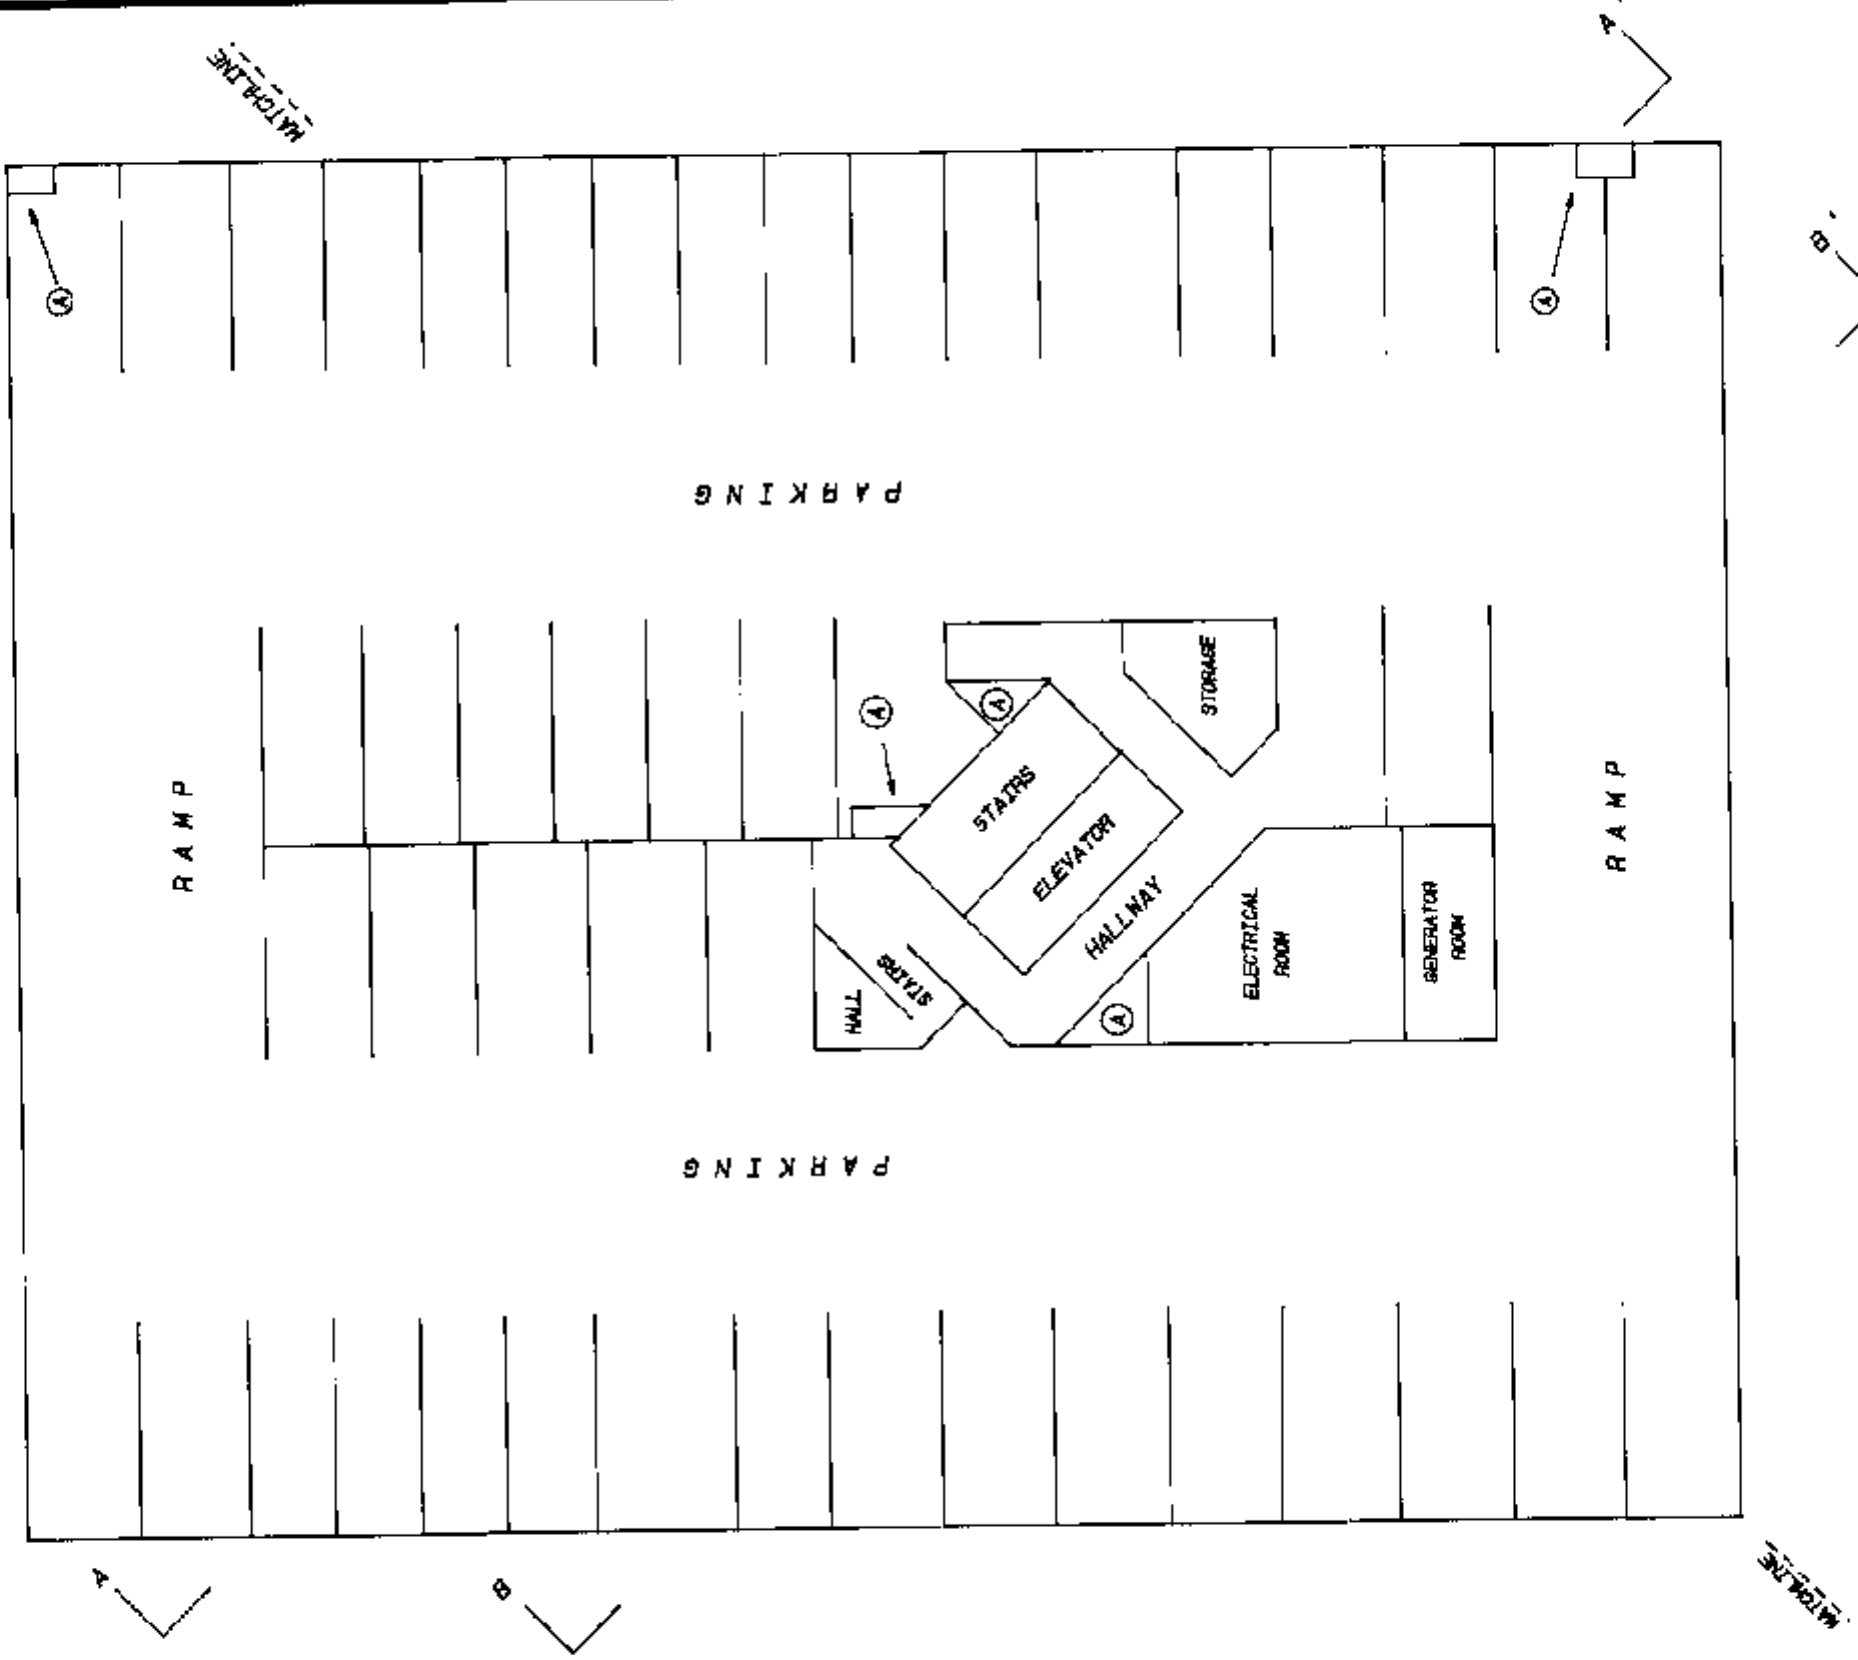


NOTE:
THIS FLOOR IS ALL COMMON PROPERTY

DATED THIS 22nd DAY OF
May 1990
JWB.
B.C.L.S.

STRATA PLAN VR 2692

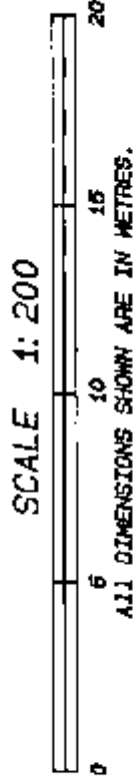



UPPER PARKING LEVEL PLAN

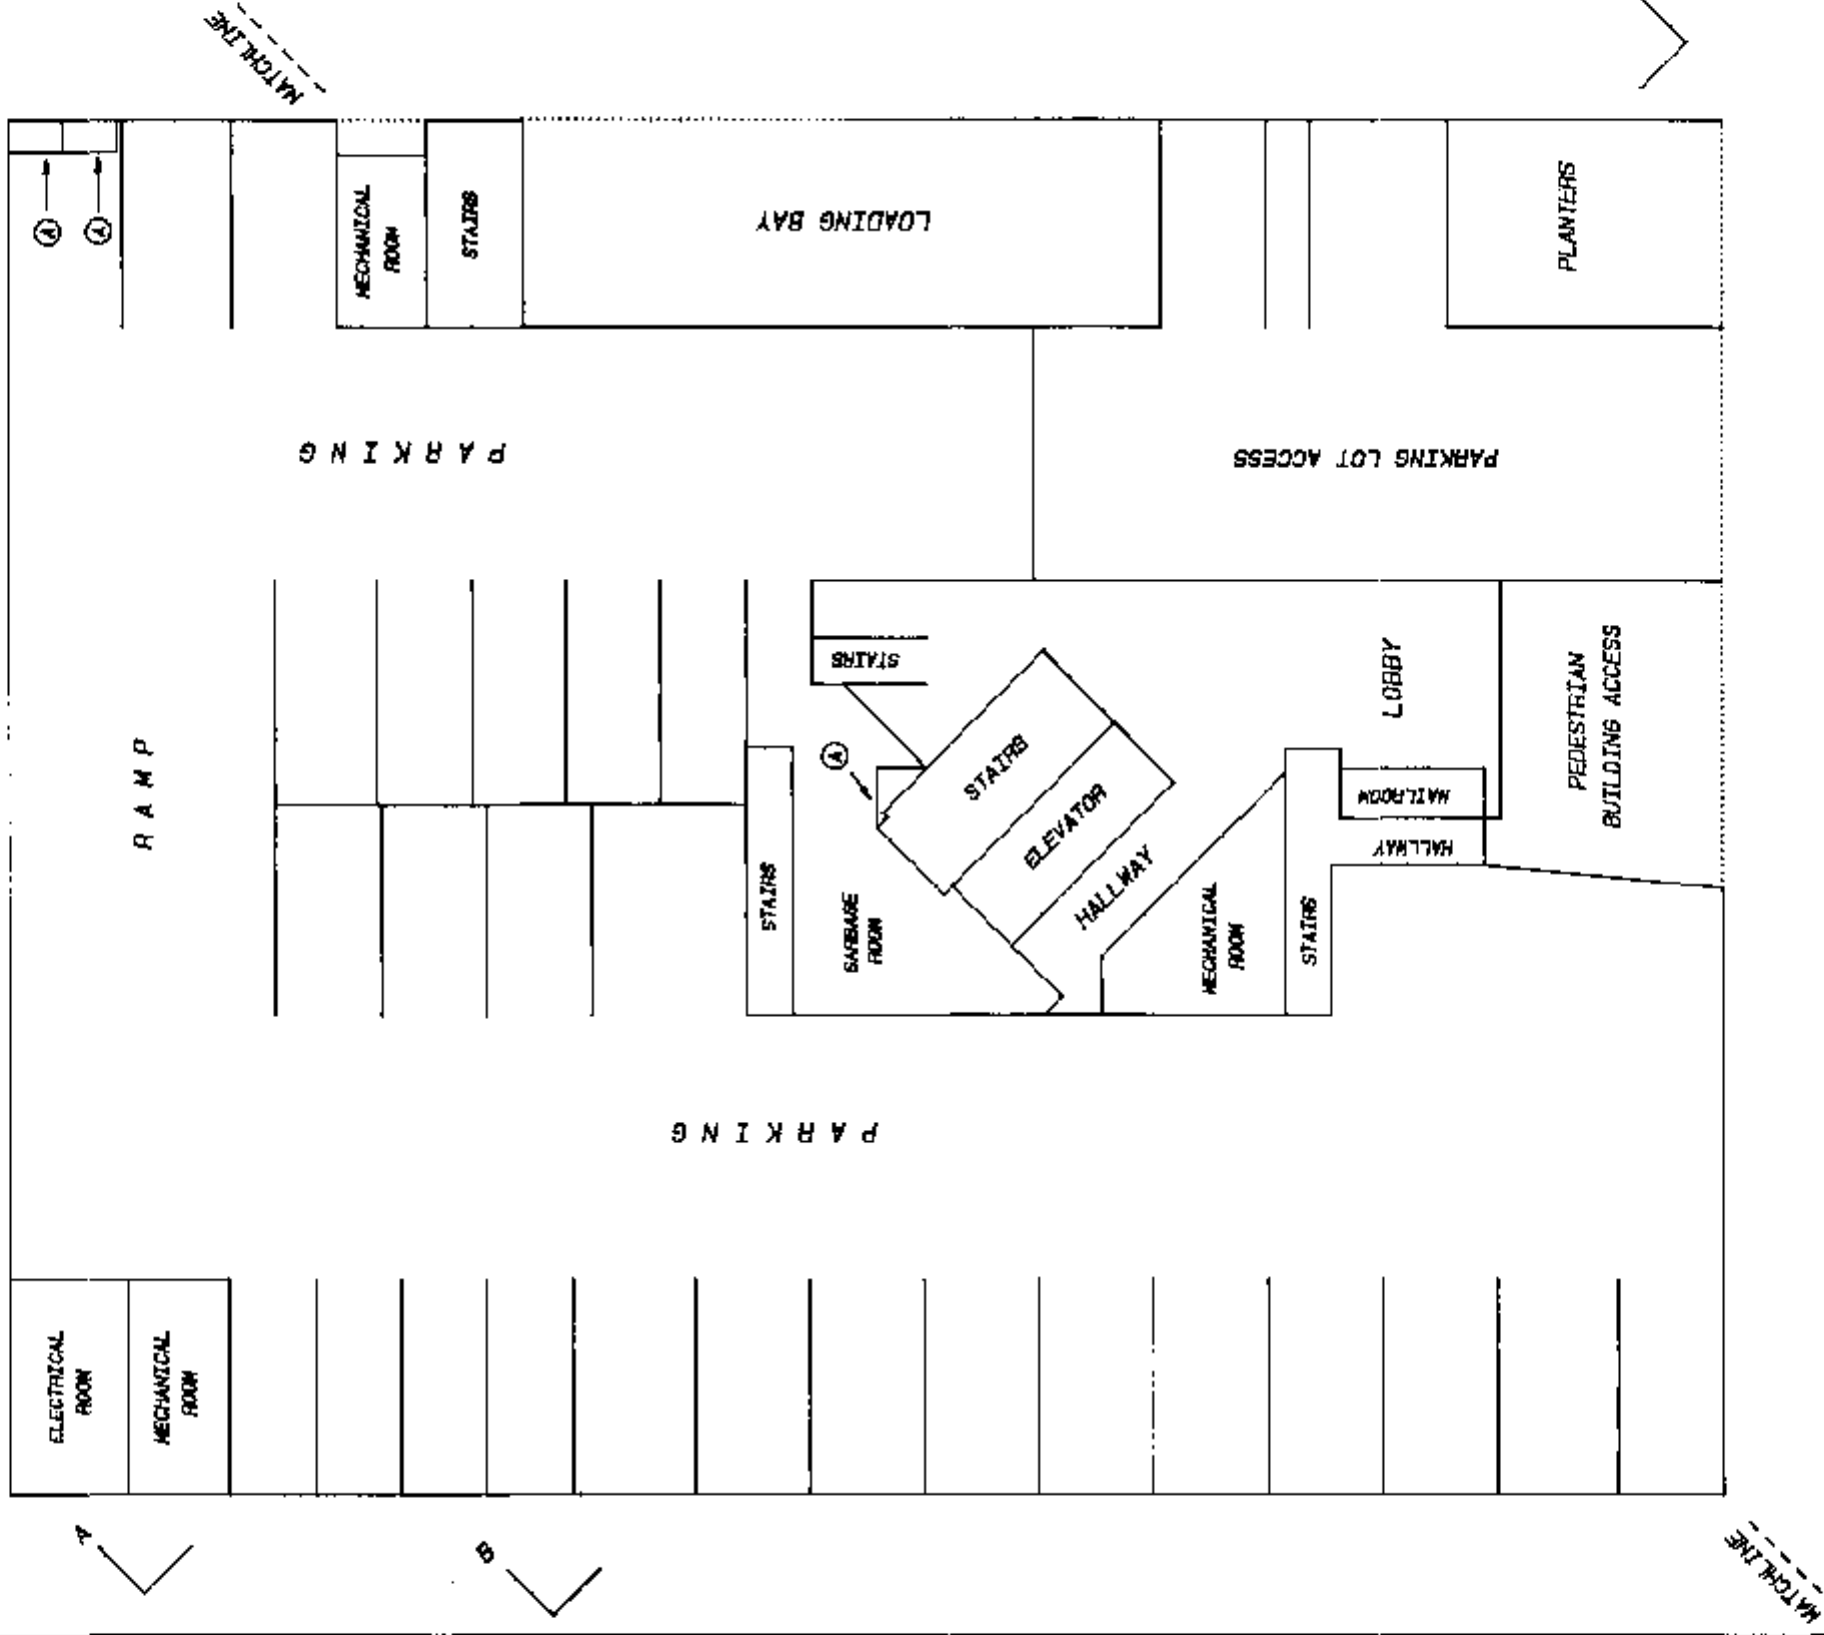


NOTE:
THIS FLOOR IS ALL COMMON PROPERTY

DATED THIS 22nd DAY OF
May 1990
John B.
B.C.L.S.

STRATA PLAN VR 2692

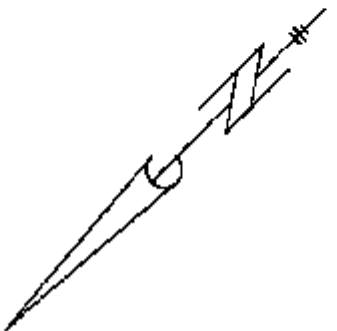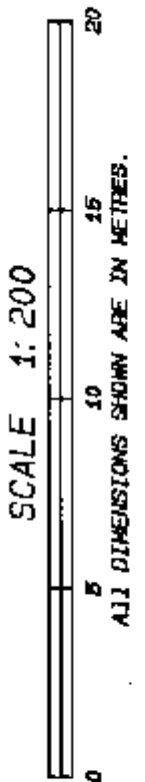

FIRST FLOOR PLAN

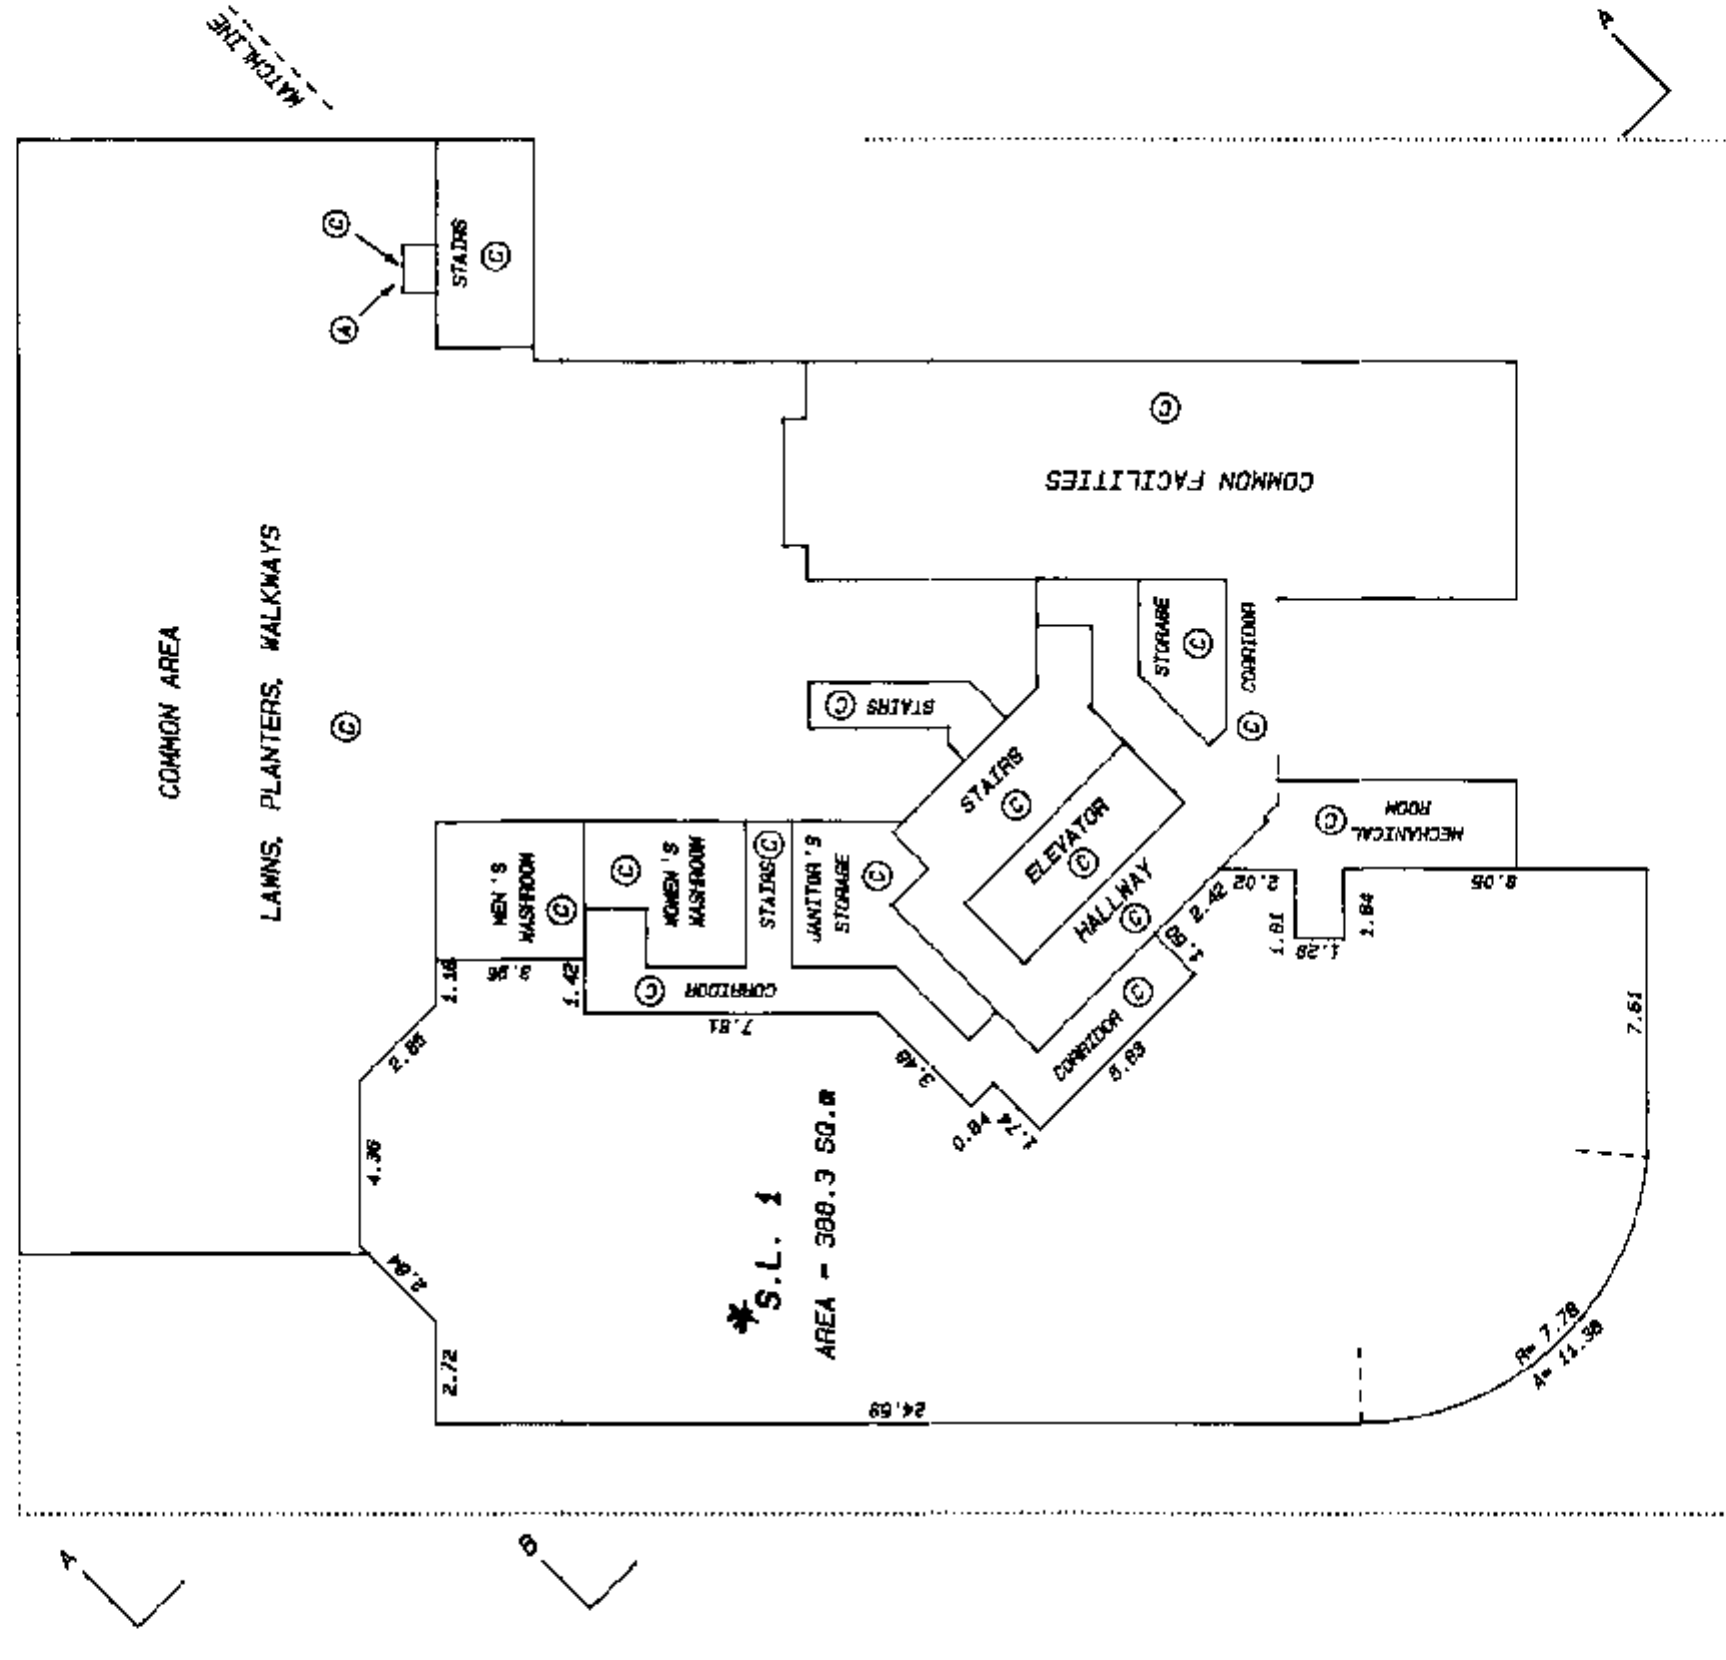

* AMENDED PURSUANT TO SEC. 59(2)
CONDOMINIUM ACT. THIS 12TH DAY OF
MARCH, 1997.

DEPUTY REGISTRAR
(SEE AMENDED SHEET 9 A)

DATED THIS 22ND DAY OF
May, 1990

B.C.L.S.

STRATA PLAN OF RESUBDIVISION OF STRATA LOT 1

DISTRICT LOT 541, GROUP 1, NEW WESTMINSTER

DISTRICT, STRATA PLAN VR 2692.

CITY OF VANCOUVER

STRATA PLAN VR 2692

DEPOSITED AND REGISTERED IN THE LAND
TITLE OFFICE AT NEW WESTMINSTER, B.C.,
THIS 12th DAY OF MARCH 1997

[Signature]
Deputy Registrar

BL88573 - BL88576



All distances are in metres.


FIRST FLOOR

CIVIC ADDRESSES ARE AS FOLLOWS:-

1282-1284 HOME STREET, VANCOUVER B.C.

LEGEND

- SL DENOTES STRATA LOT
- m² DENOTES SQUARE METRES
- Ⓢ DENOTES COMMON PROPERTY

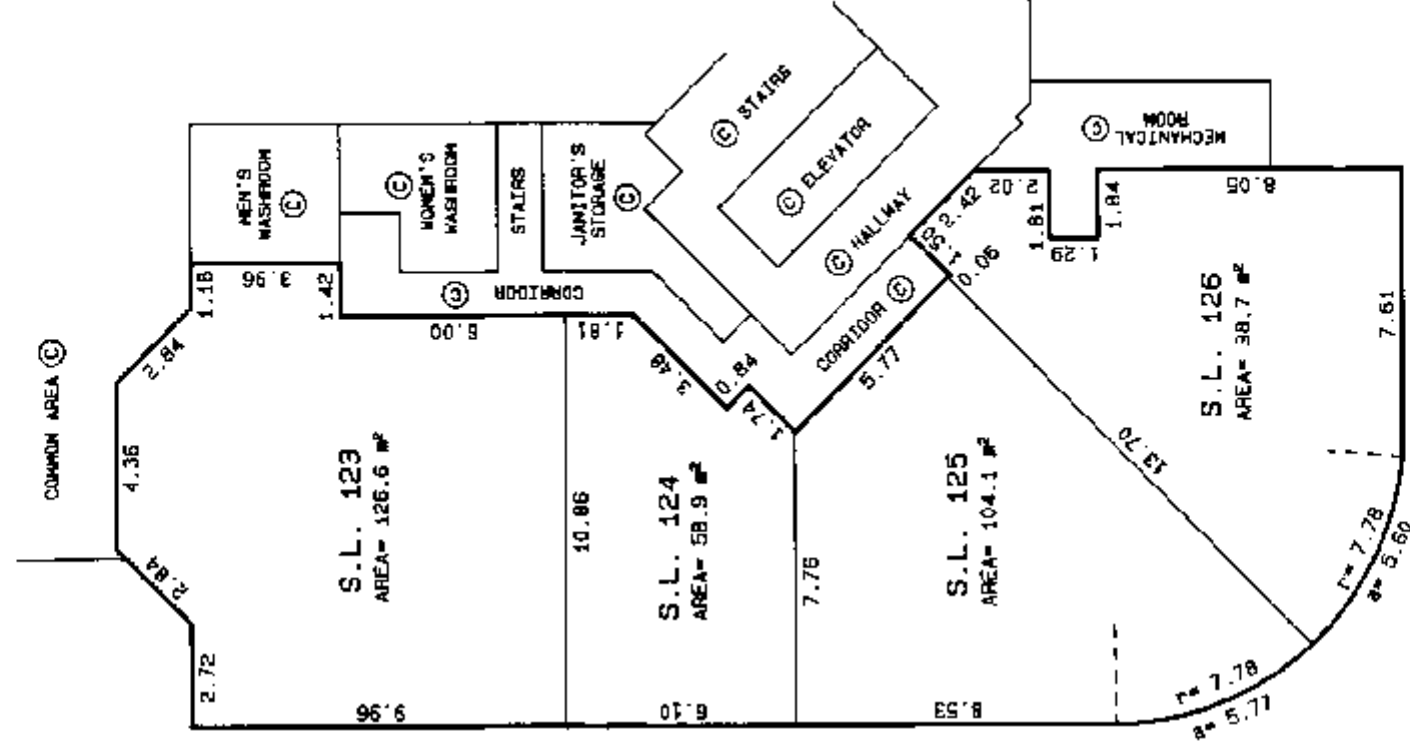

APPROVED UNDER THE LAND TITLE ACT

THIS 20th DAY OF DECEMBER, 1994

[Signature]
APPROVING OFFICER FOR THE
CITY OF VANCOUVER

BENNETT & ASSOCIATES
B.C. LAND SURVEYORS
345 BEWICKE AVENUE,
NORTH VANCOUVER, B.C.
PH. 980-4858
FAX. 980-5856


FILE # \W12\ST11883.01

THIS PLAN LIES WITHIN THE GREATER VANCOUVER REGIONAL DISTRICT



CERTIFIED CORRECT ACCORDING TO
LAND TITLE OFFICE RECORDS

THIS 28th DAY OF Nov. 1996


[Signature]
BCL.
NEIL BENNETT

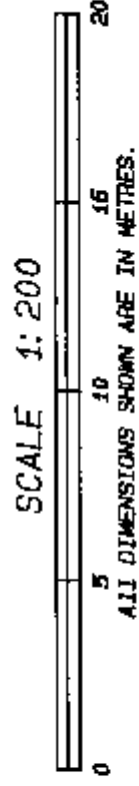


SECOND FLOOR PLAN

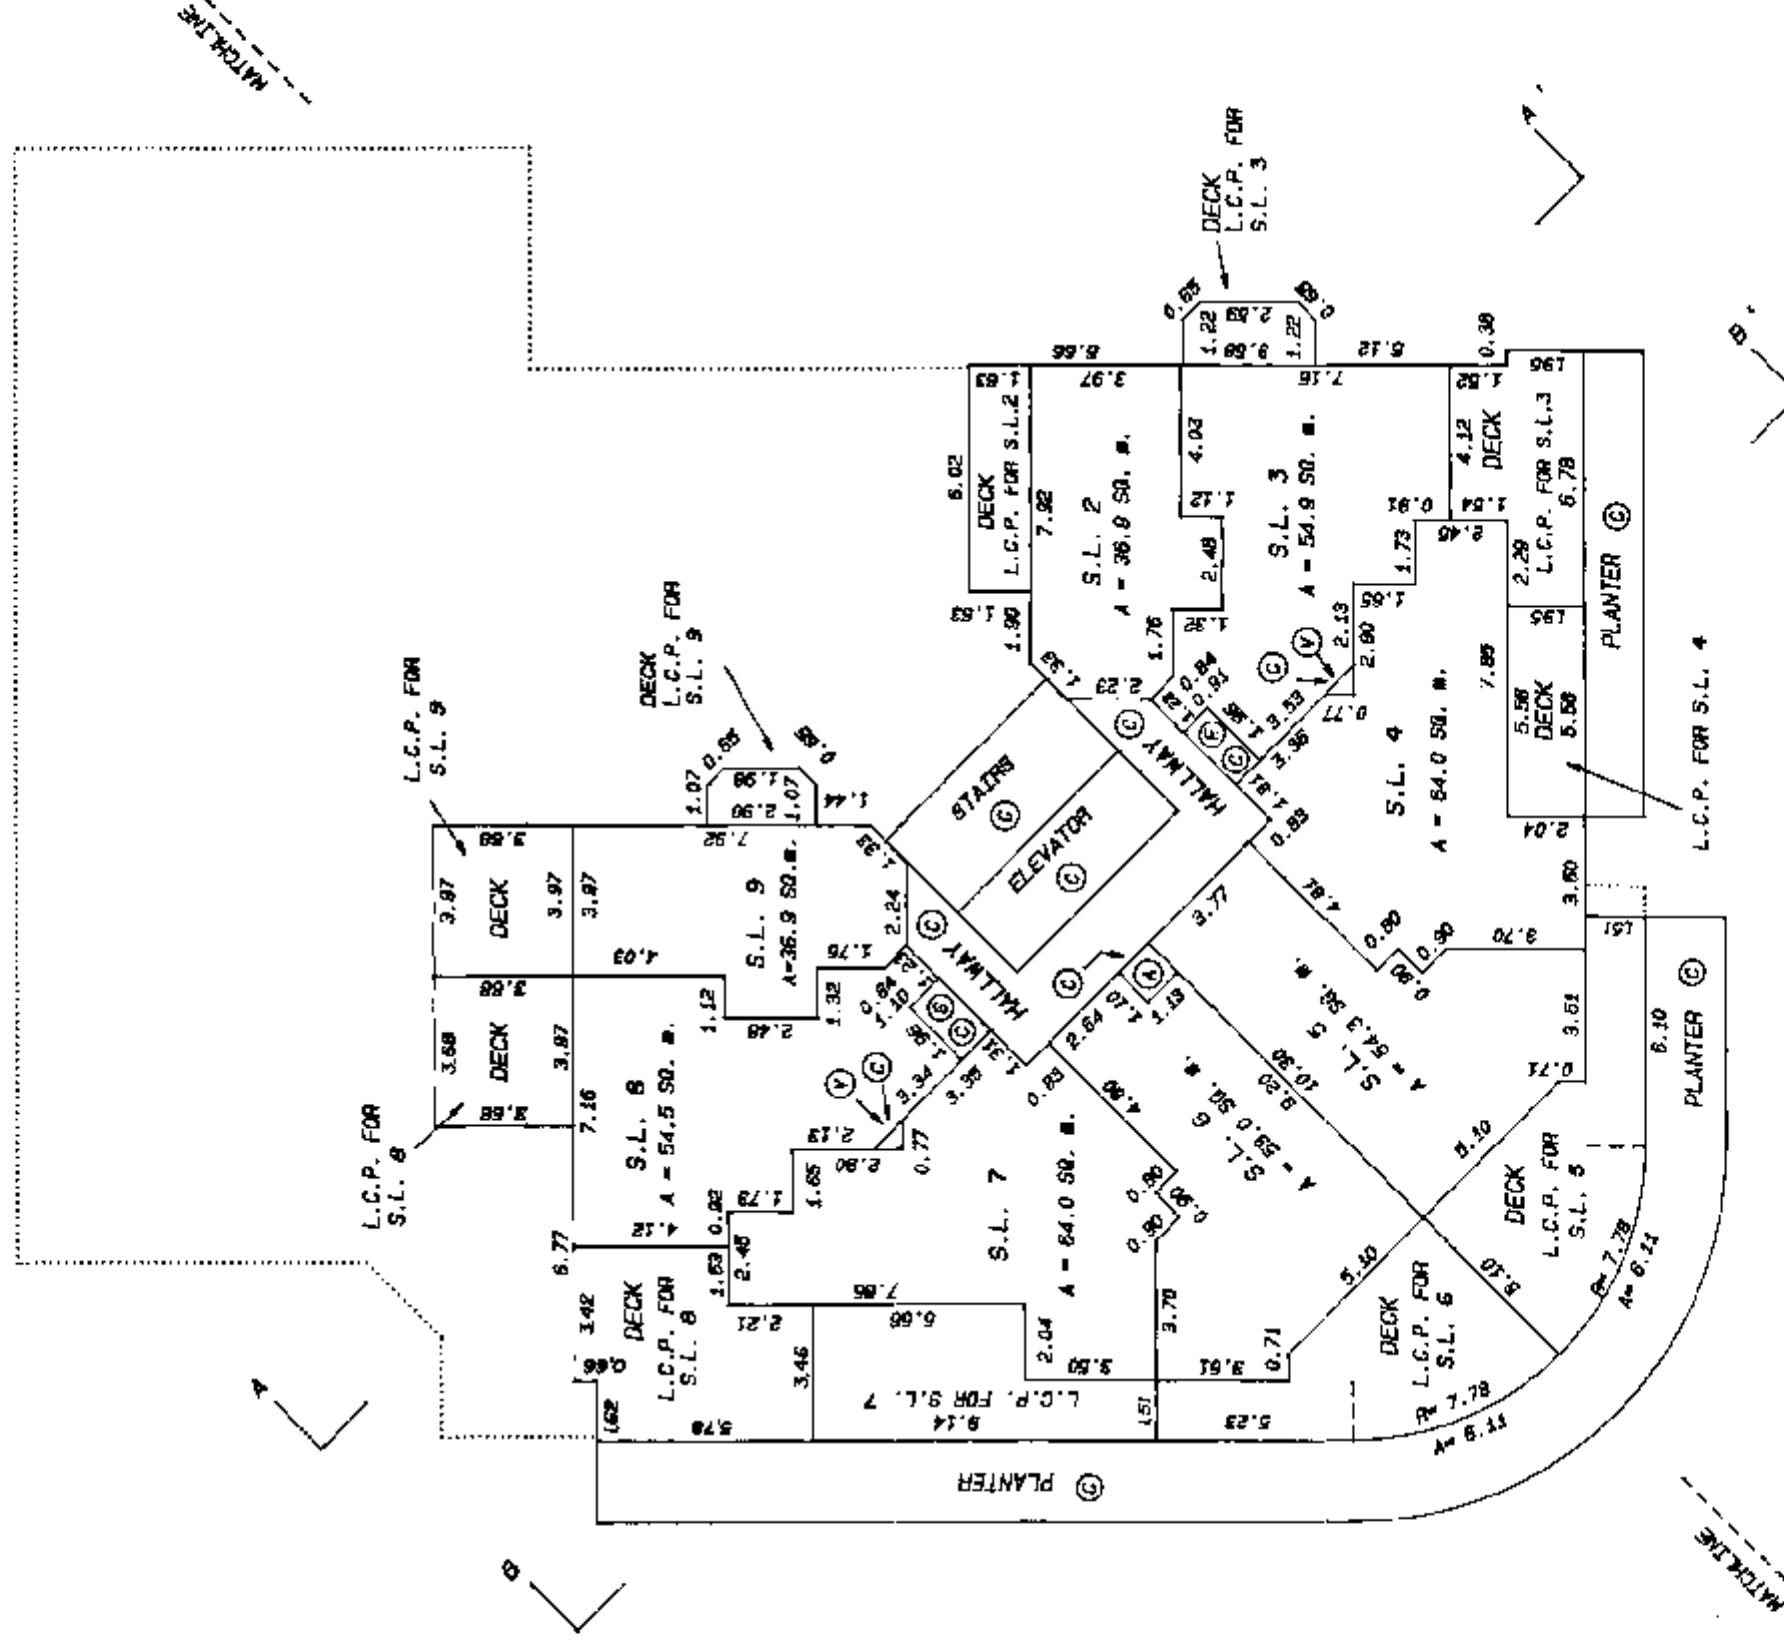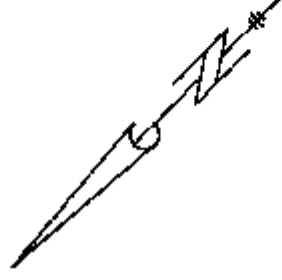

DATED THIS 22nd DAY OF
May, 1990
John B.
 H.C.L.S.

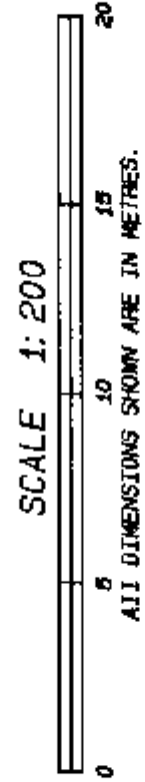

THIRD FLOOR PLAN

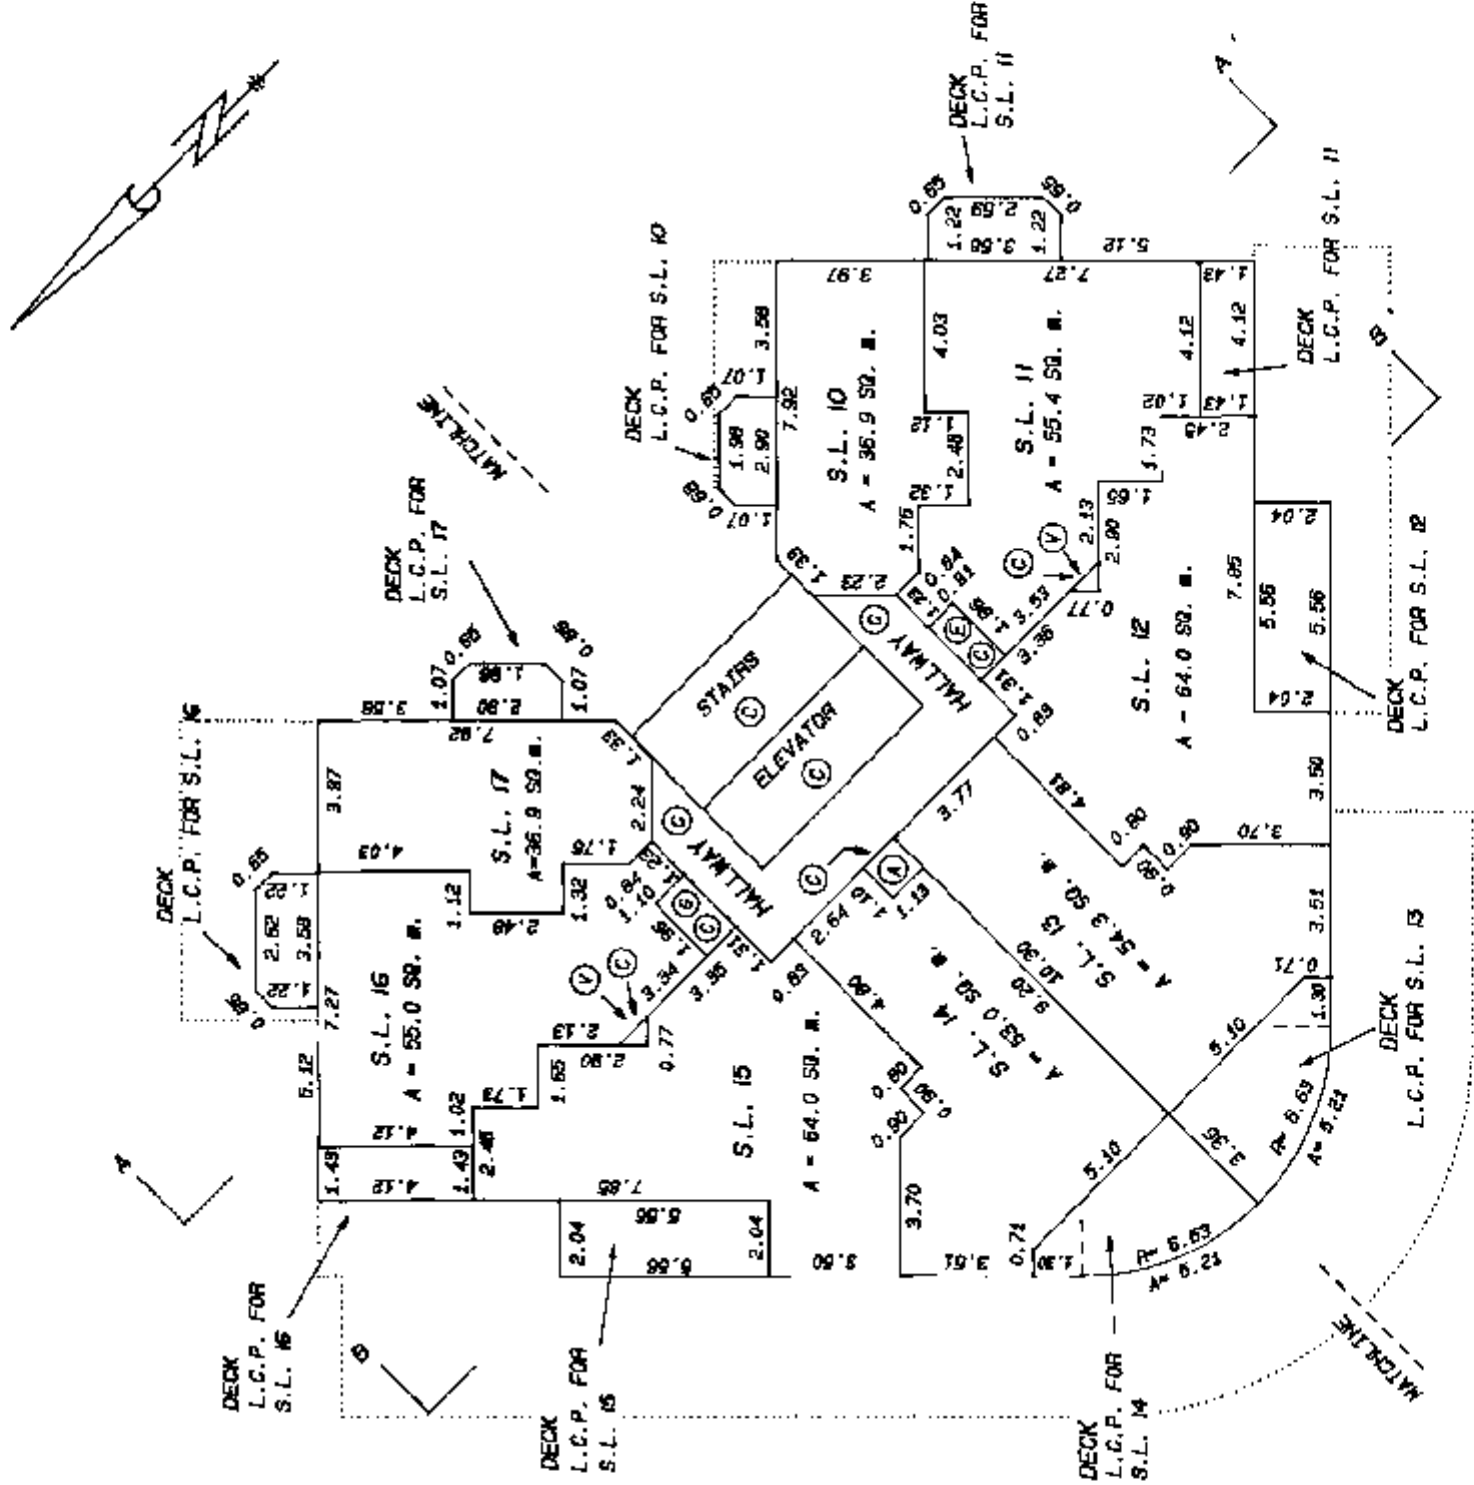

DATED THIS 22nd DAY OF May, 1990


John B. B.C.L.S.

SCALE 1:200

0 5 10 15 20


ALL DIMENSIONS SHOWN ARE IN METRES.

FOURTH FLOOR PLAN

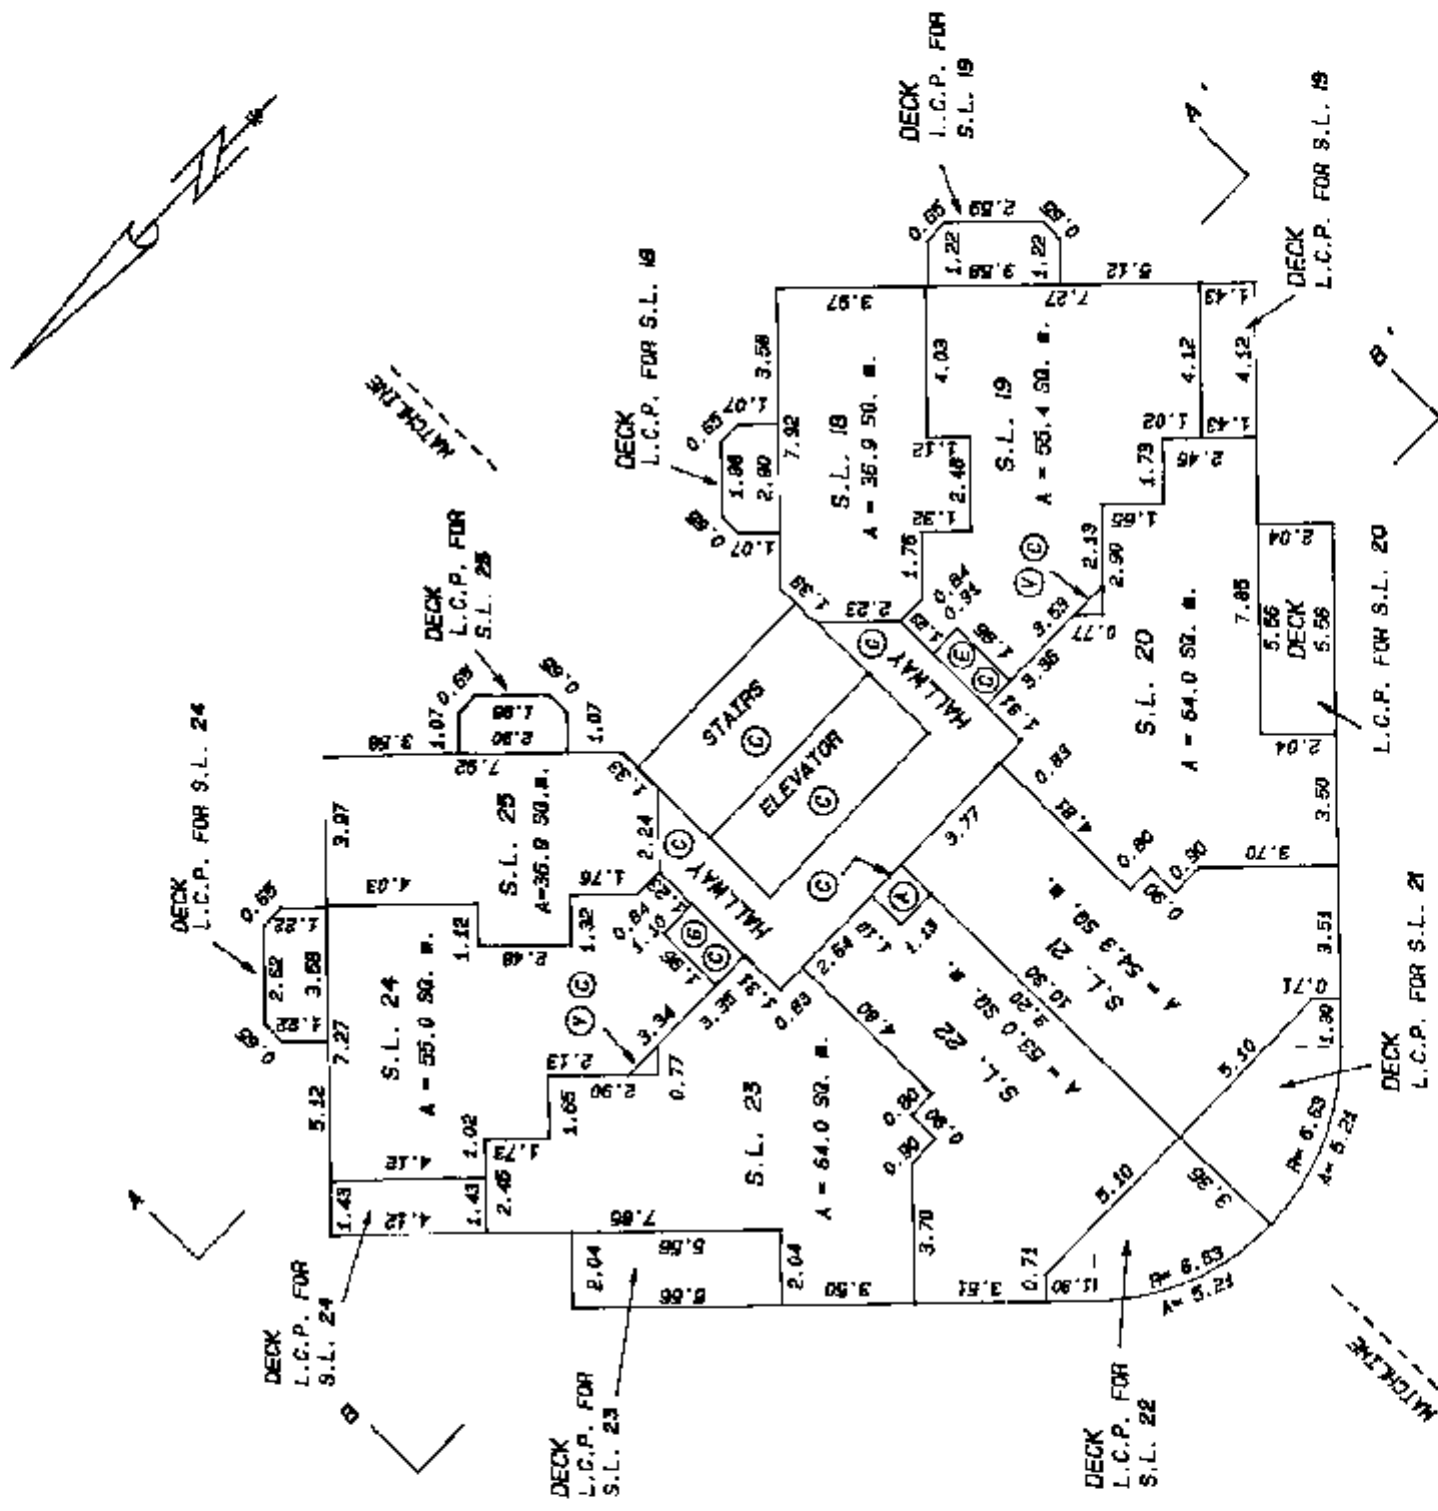


DATED THIS 22nd DAY OF
May, 1990
Geo. B.
B.C.L.S.

STRATA PLAN VR 2692

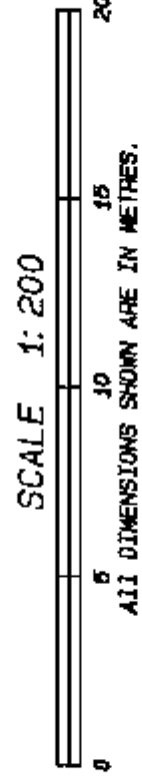


FIFTH FLOOR PLAN

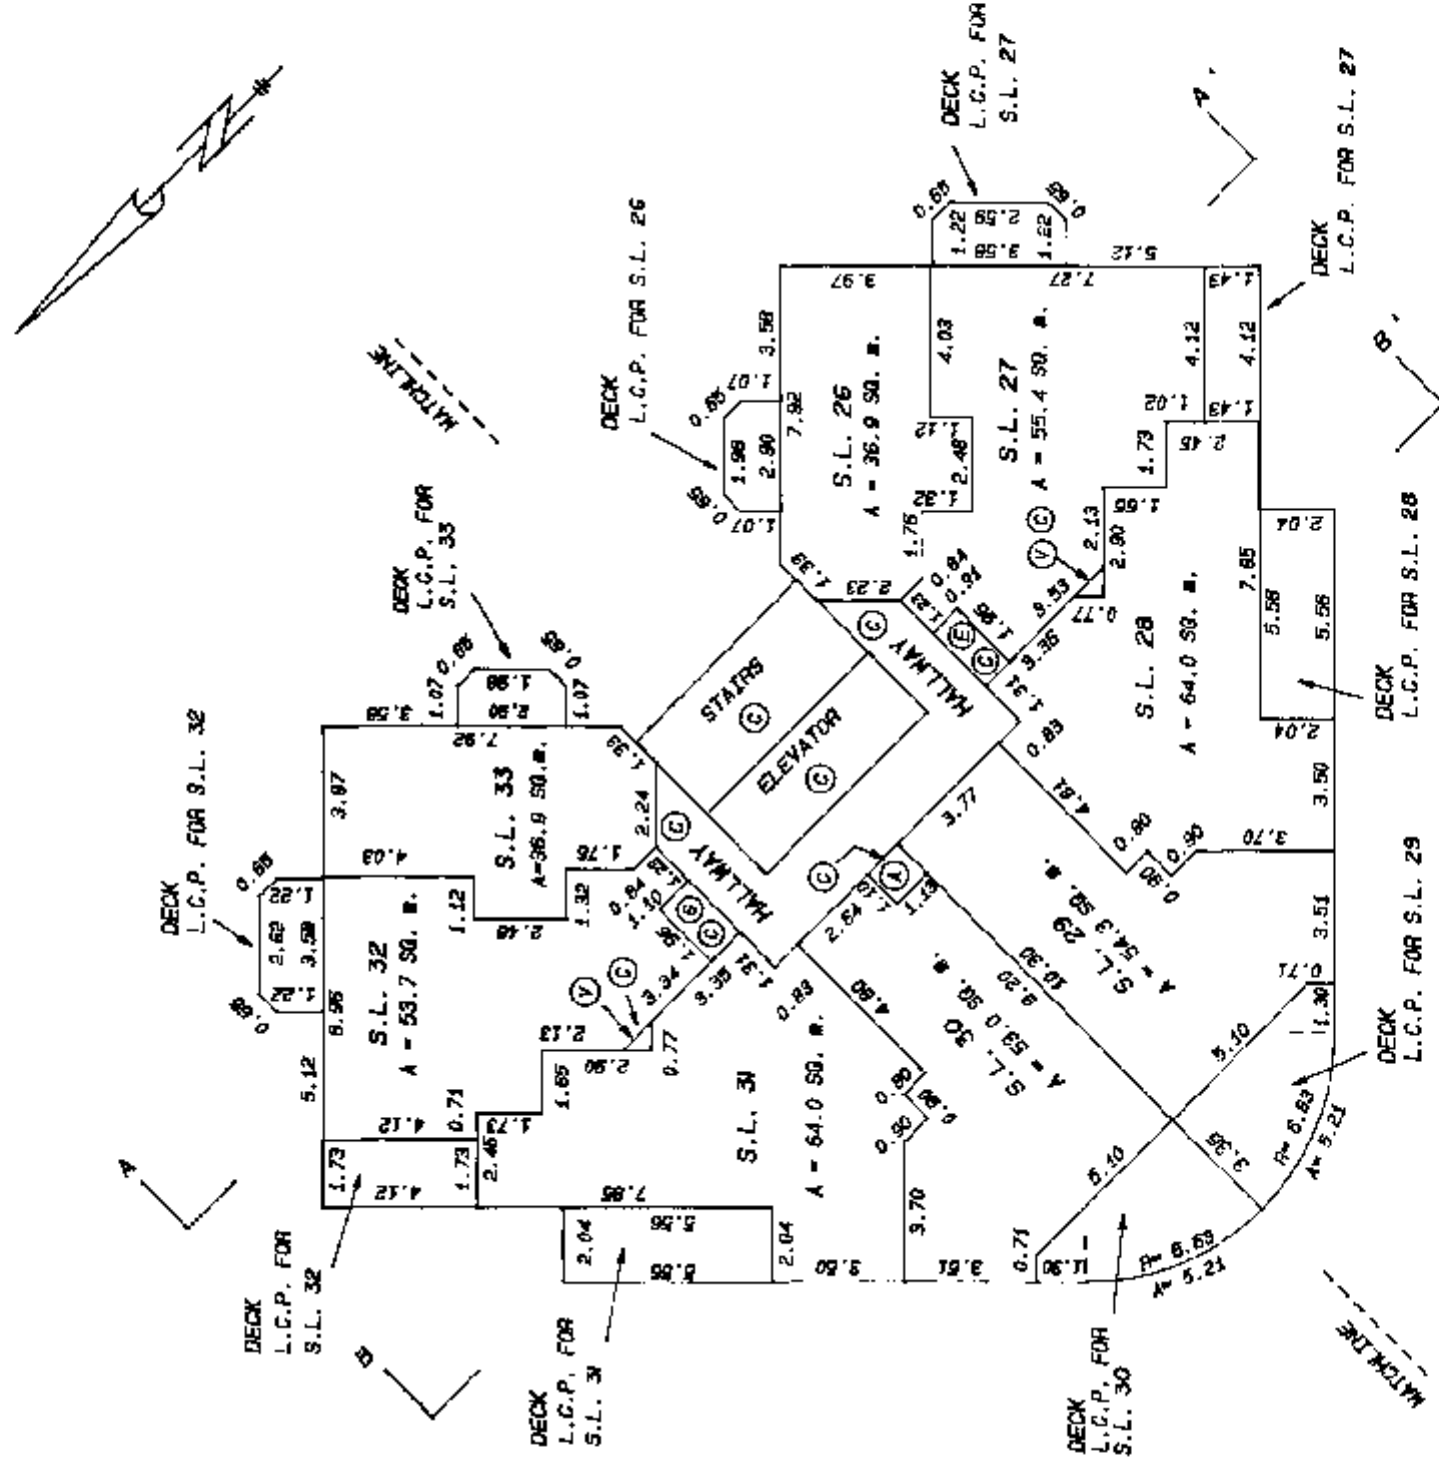


DATED THIS 22nd DAY OF May, 1990
JB
 B.C.L.S.

STRATA PLAN VR 2692

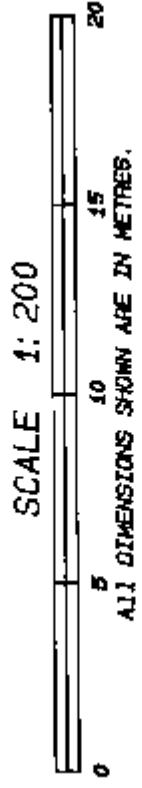


SIXTH FLOOR PLAN

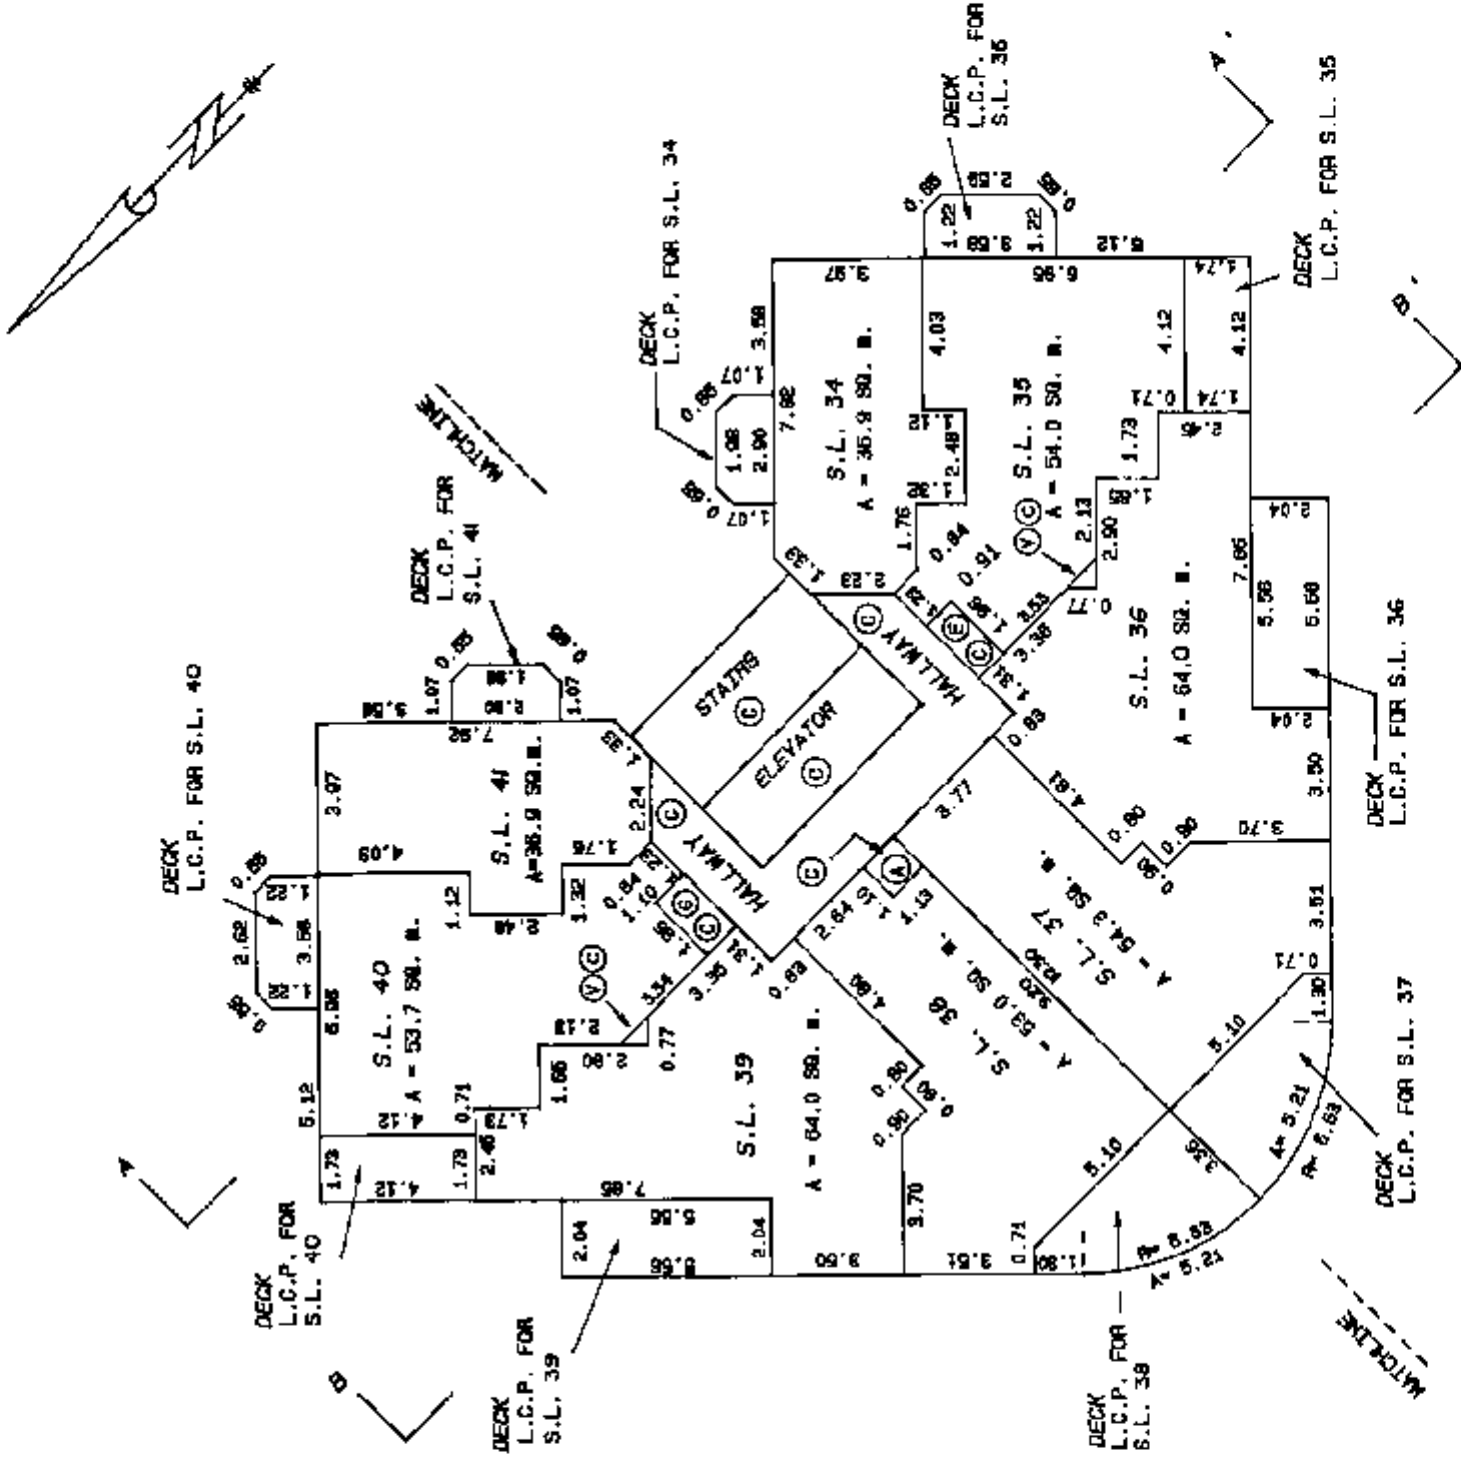


DATED THIS 22nd DAY OF May, 1990
Yas
 B.C.L.S.

STRATA PLAN VR 2692

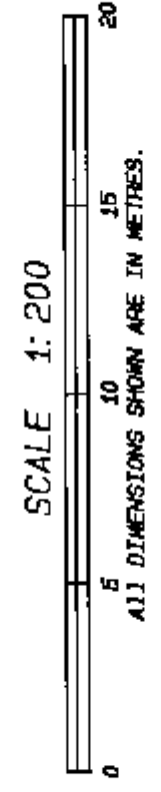


SEVENTH FLOOR PLAN

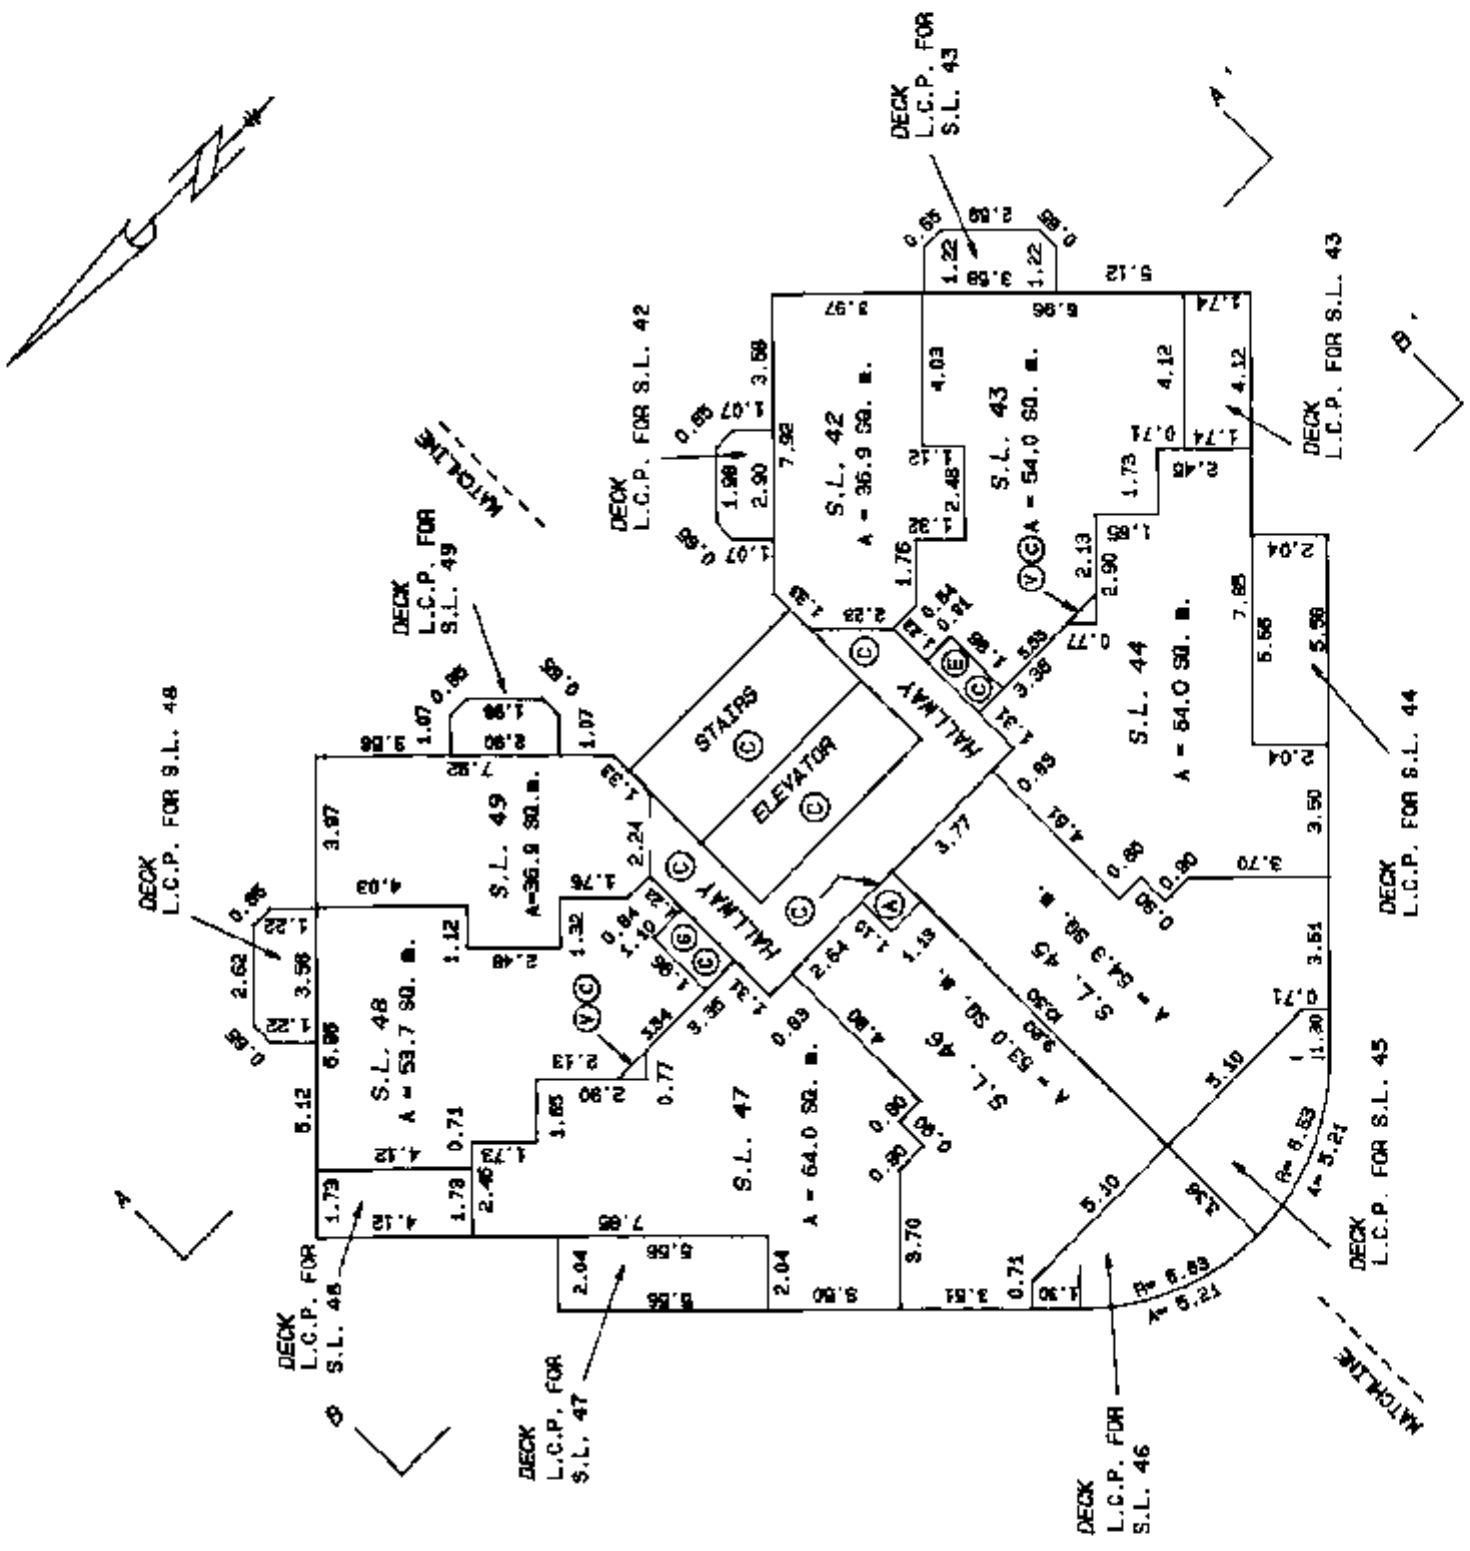


DATED THIS 22nd DAY OF May, 1990
JB
B.C.L.S.

STRATA PLAN VR 2692


FILED VAVAS2692 W87481 2007-02-23-12.08.18.630362

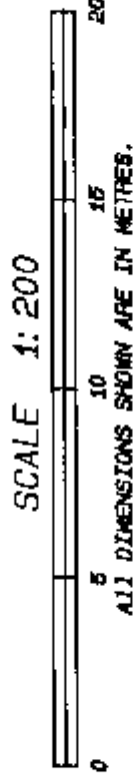


EIGHTH FLOOR PLAN

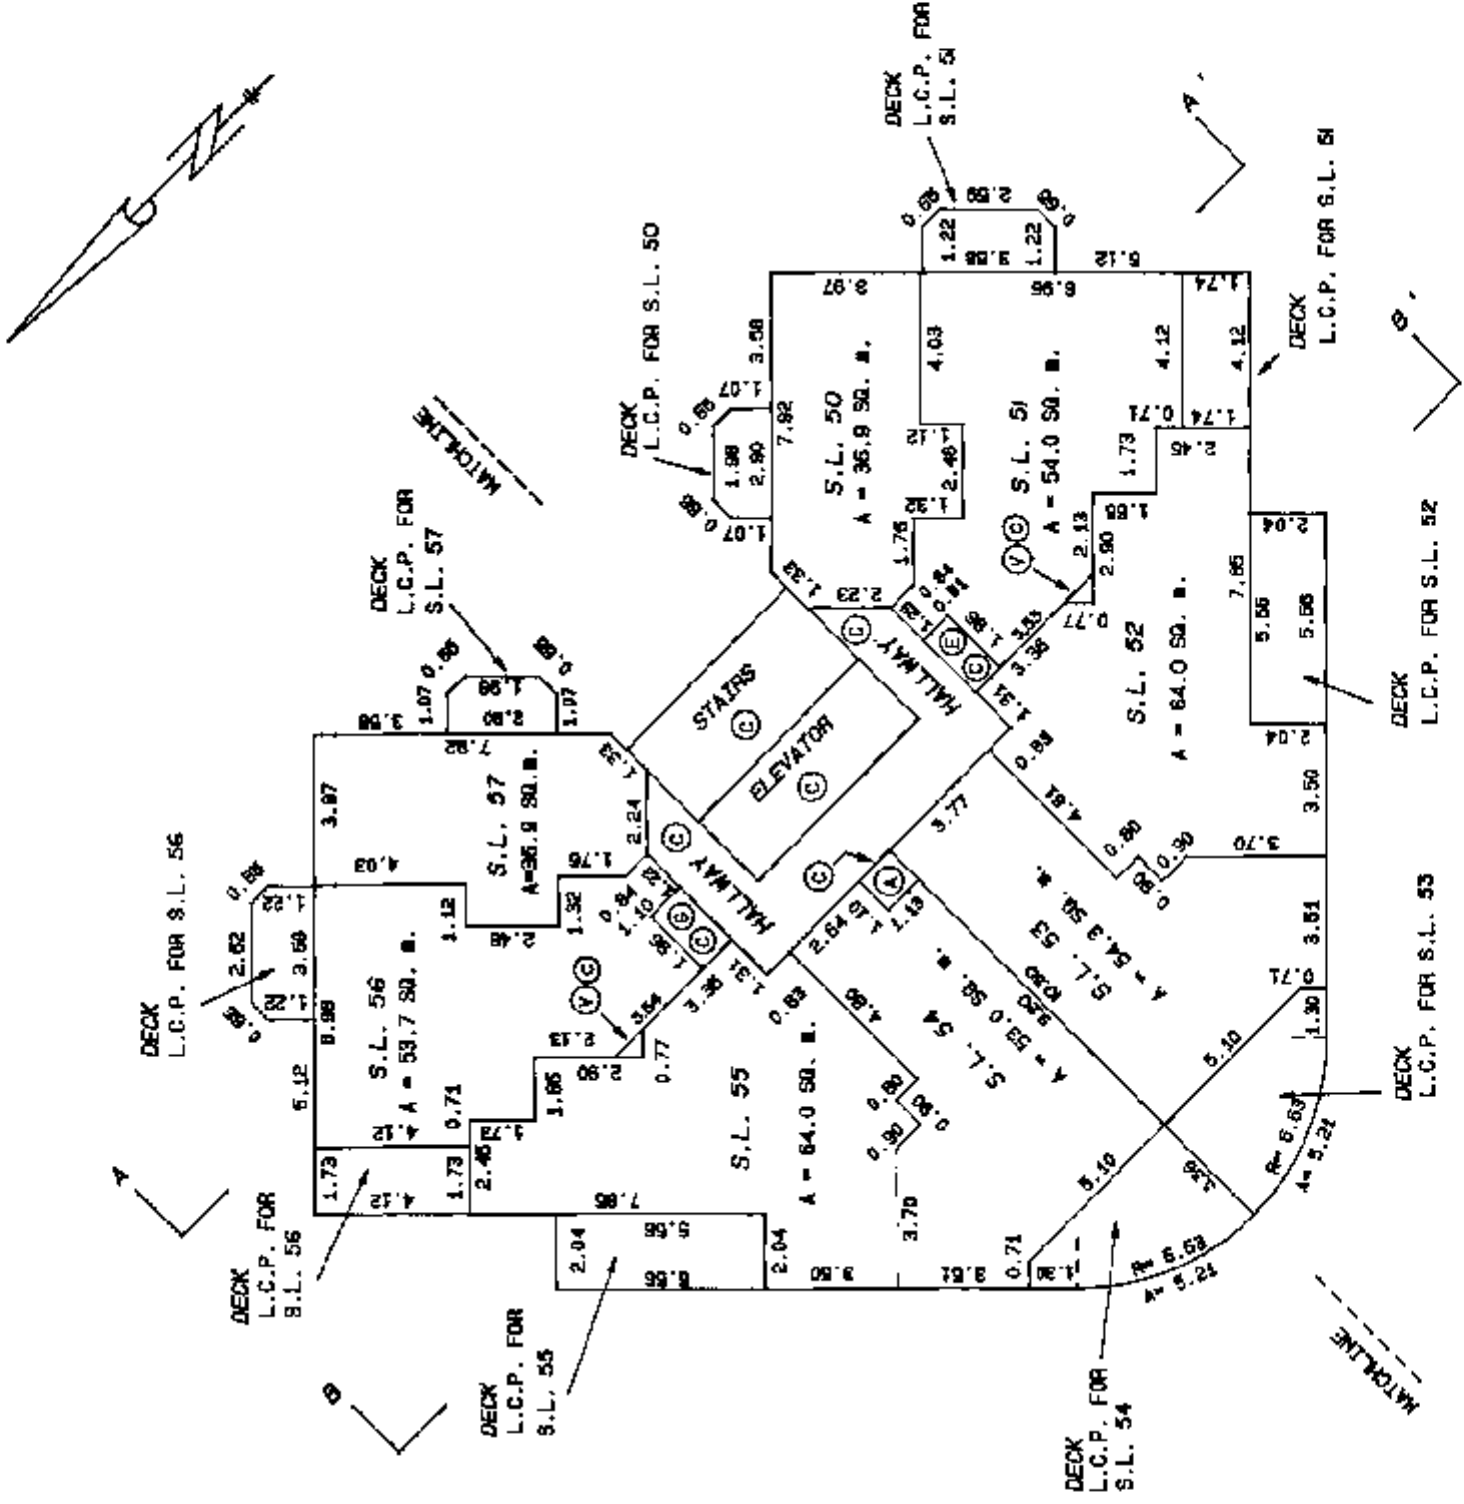

DATED THIS 22nd DAY OF May, 1990
[Signature]
 B.C.L.S.

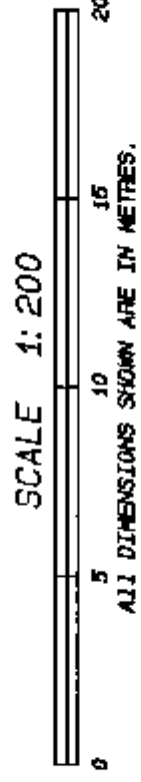STRATA PLAN VR 2692


NINTH FLOOR PLAN

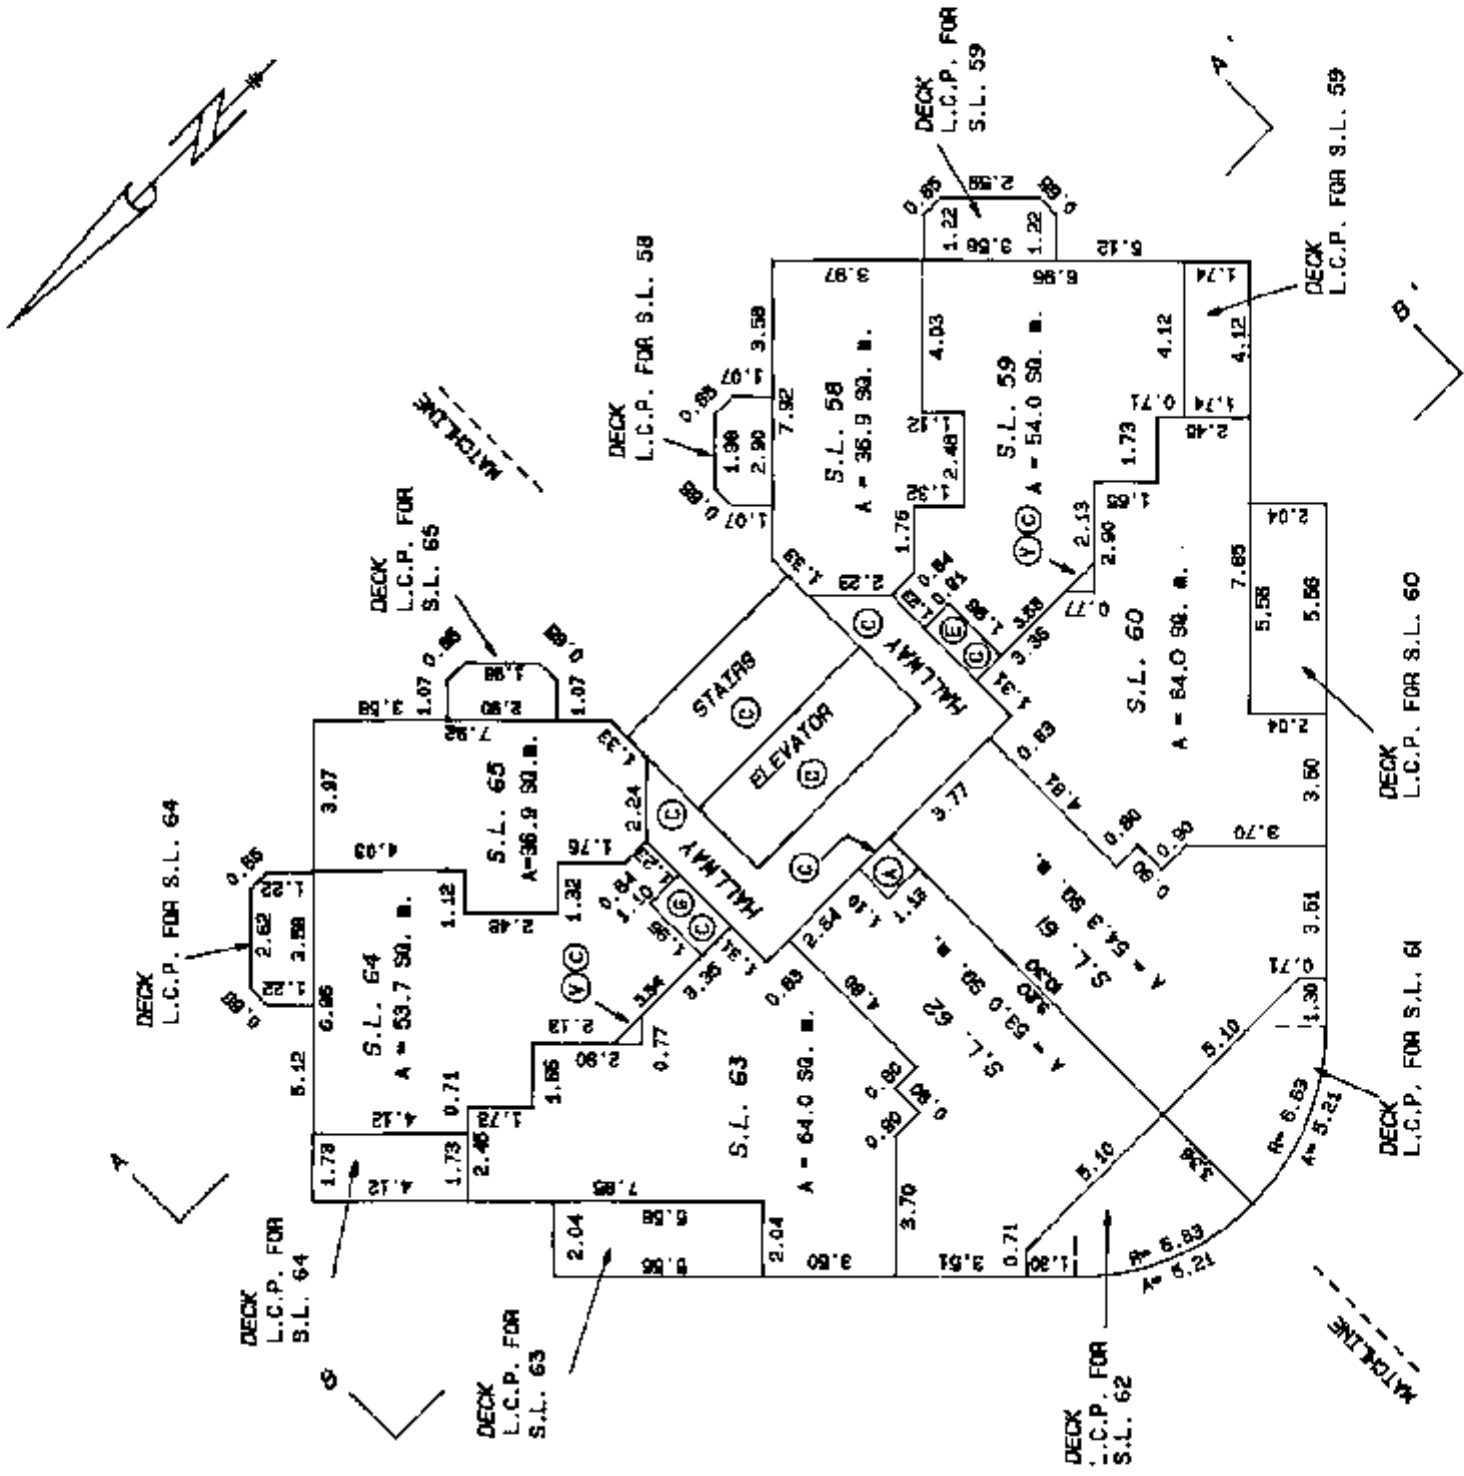


DATED THIS 22nd DAY OF
May, 1990
Jeff
B.C.L.S.

STRATA PLAN VR 2692

FILED VAVAS2692 W87481 2007-02-23-12.08.18.630362

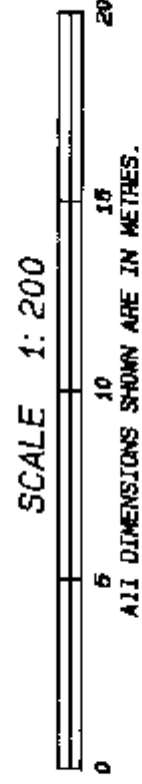


TENTH FLOOR PLAN

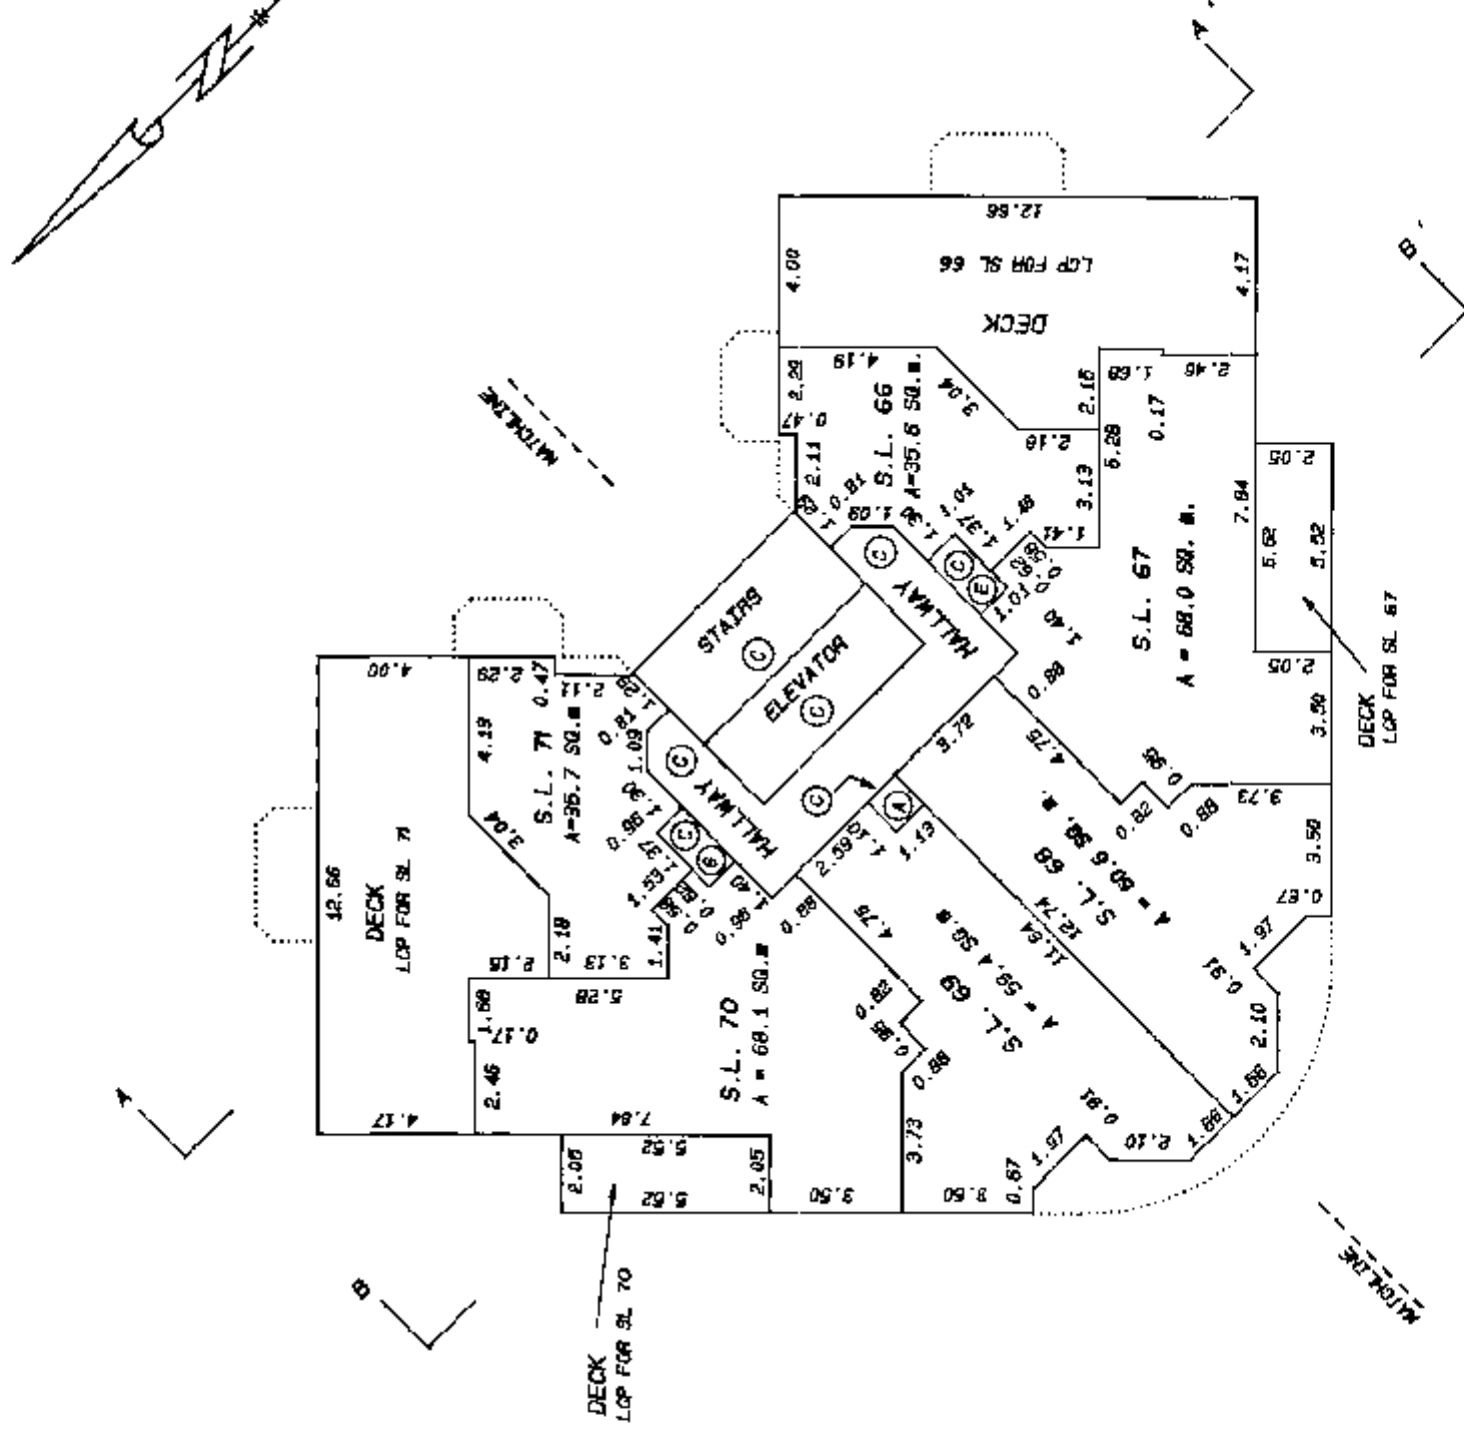


DATED THIS 22nd DAY OF May, 1990
JB
 B.C.L.S.

STRATA PLAN VR 2692

FILED VAVAS2692 W87481 2007-02-23-12.08.18.630362

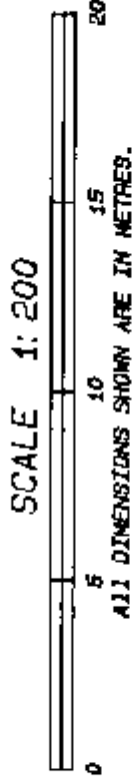


ELEVENTH FLOOR PLAN

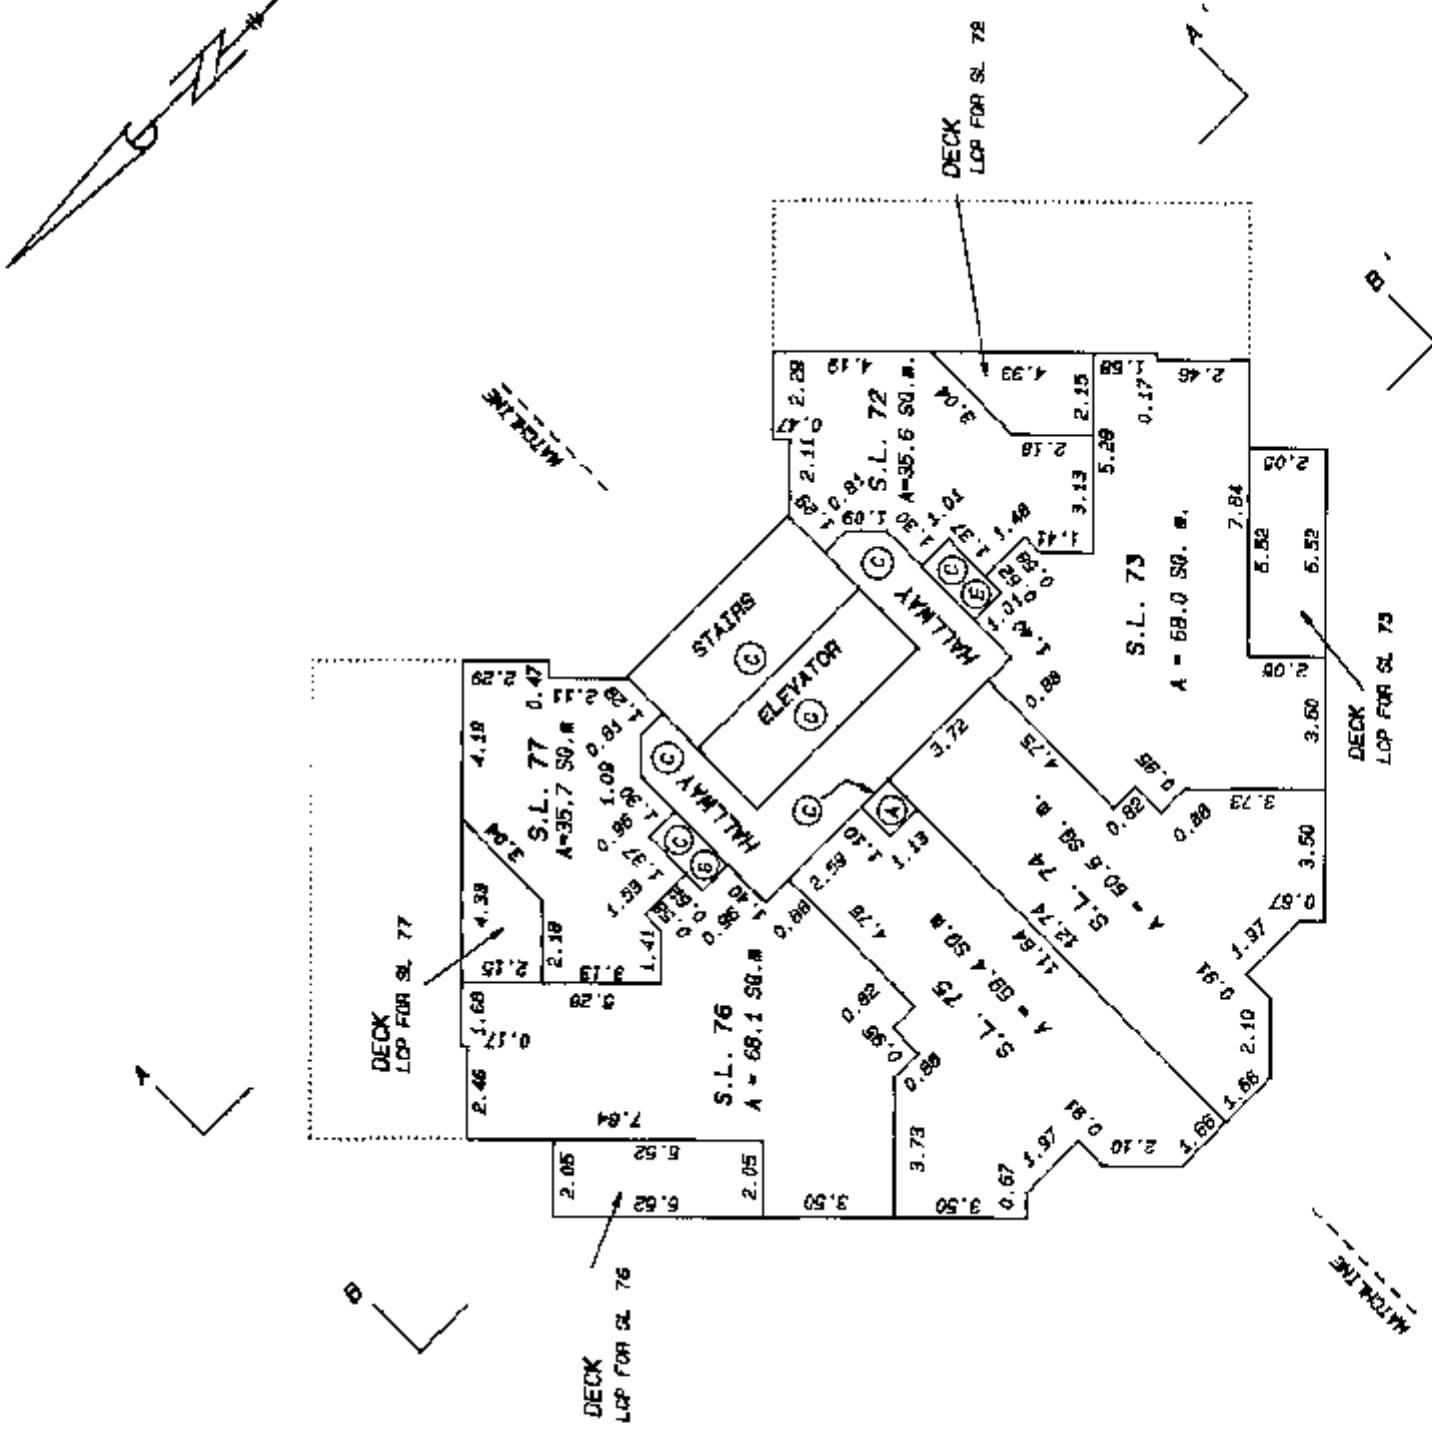


DATED THIS 22nd DAY OF May, 1990
John B.
B.C.L.S.

STRATA PLAN VR 2692

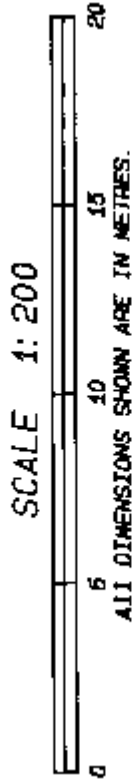


TWELFTH FLOOR PLAN

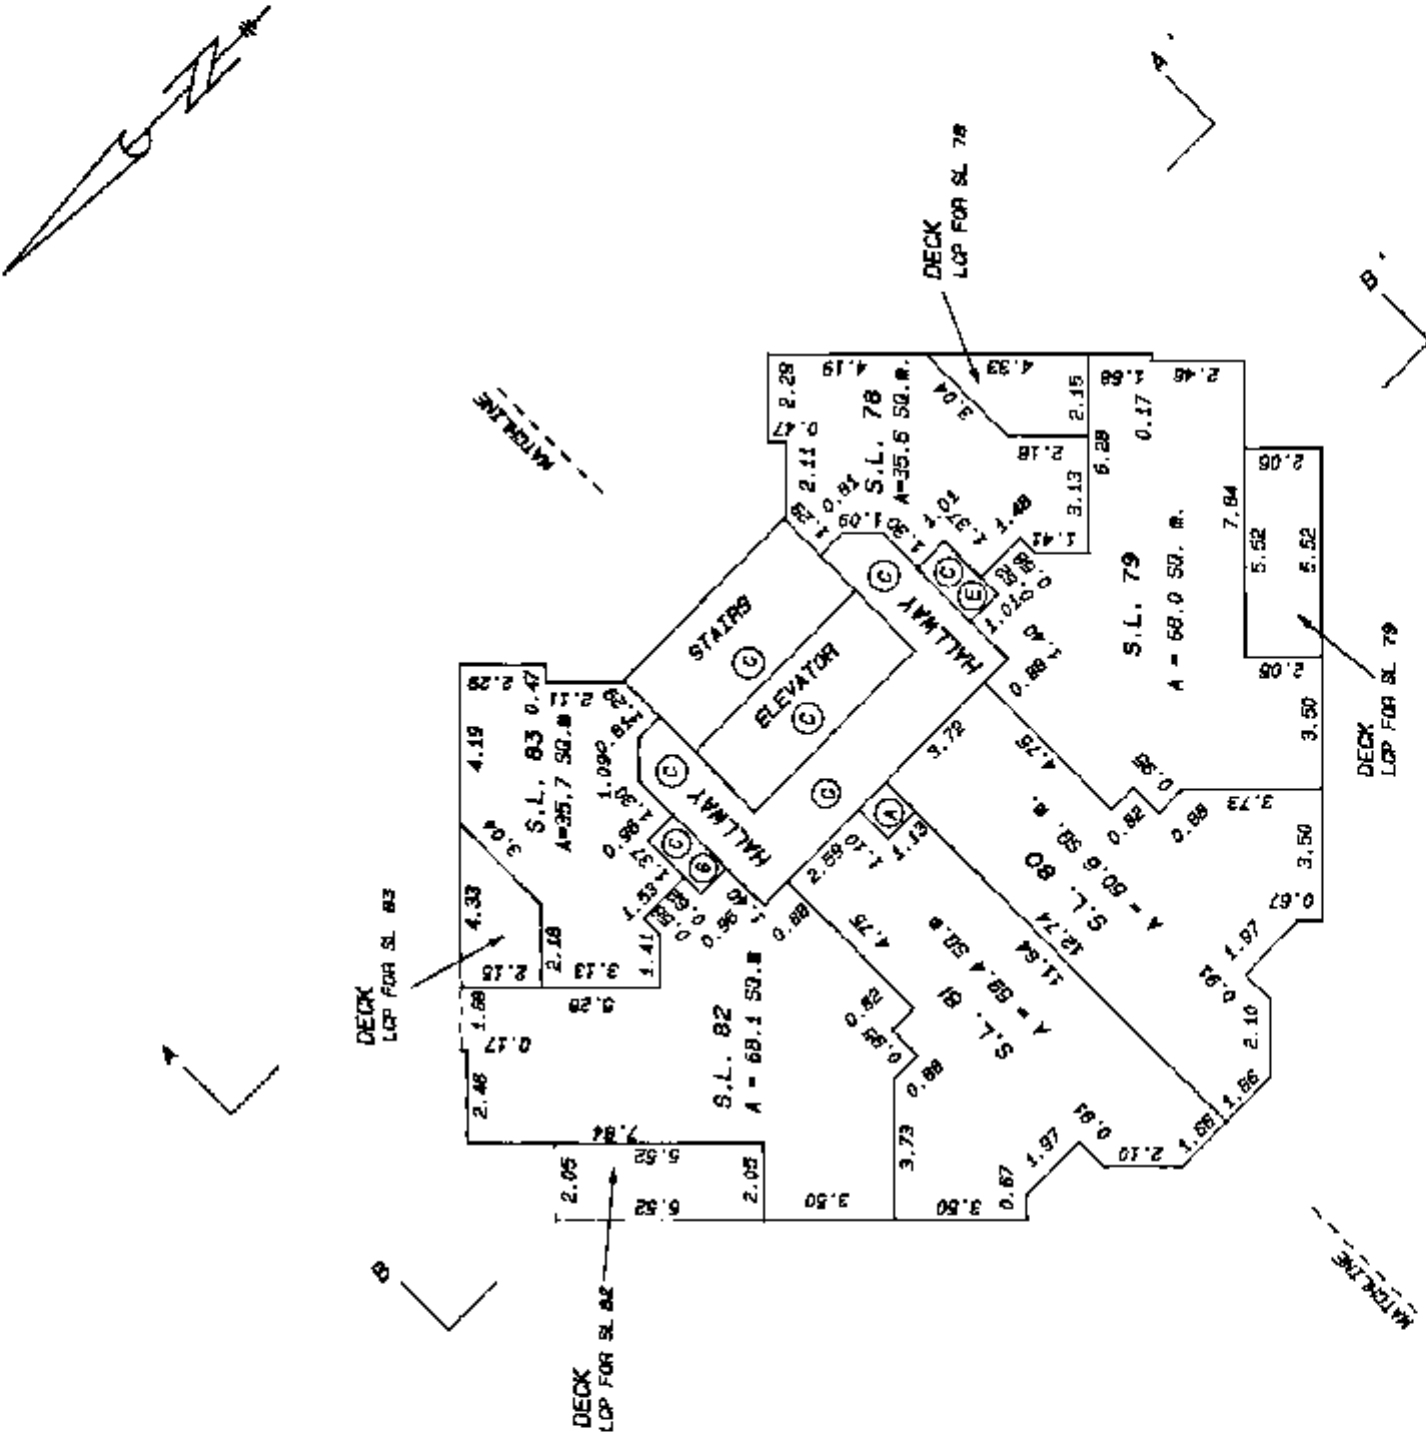


DATED THIS 22nd DAY OF
May, 1990
JPB
B.C.L.S.

STRATA PLAN VR 2692

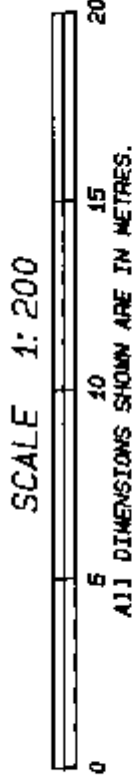

THIRTEENTH FLOOR PLAN

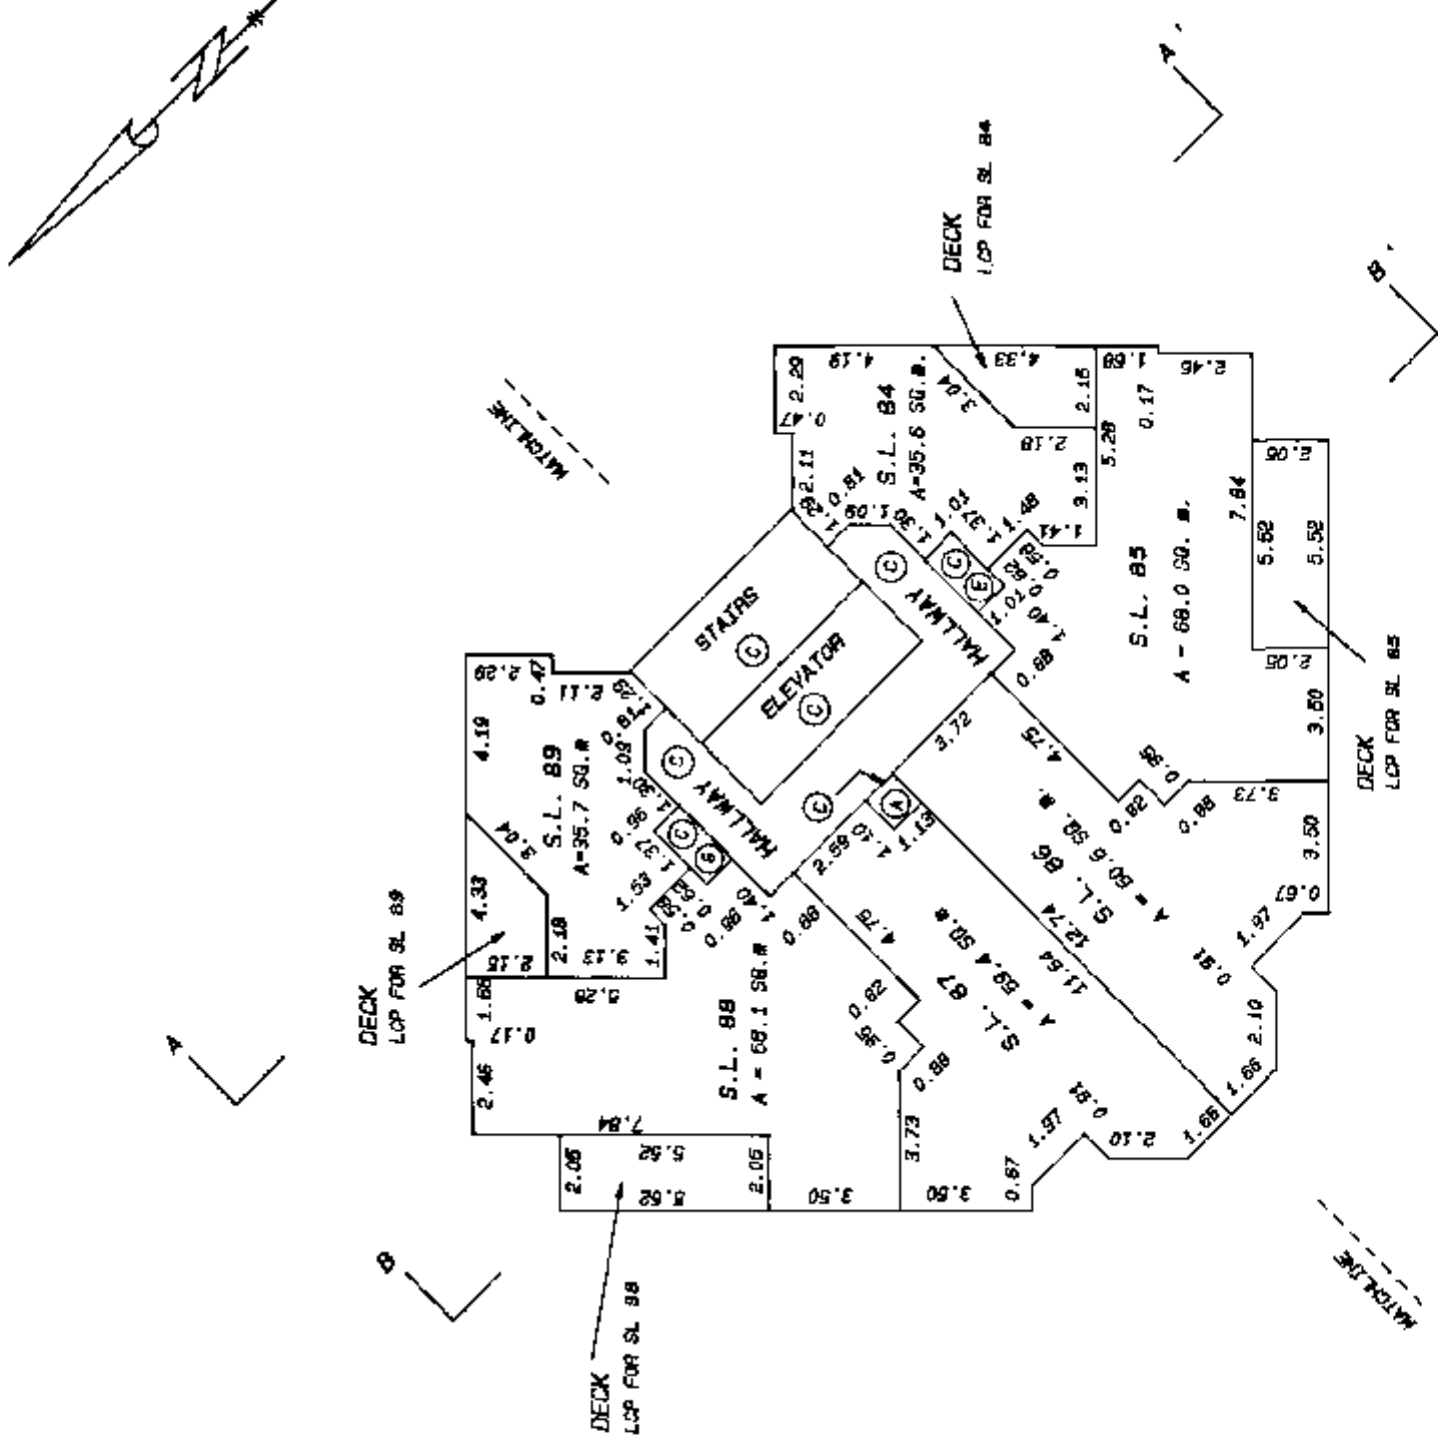


DATED THIS 22nd DAY OF May, 1990


gwb. B.C.L.S.

STRATA PLAN VR 2692

SCALE 1: 200

 

FIFTEENTH FLOOR PLAN

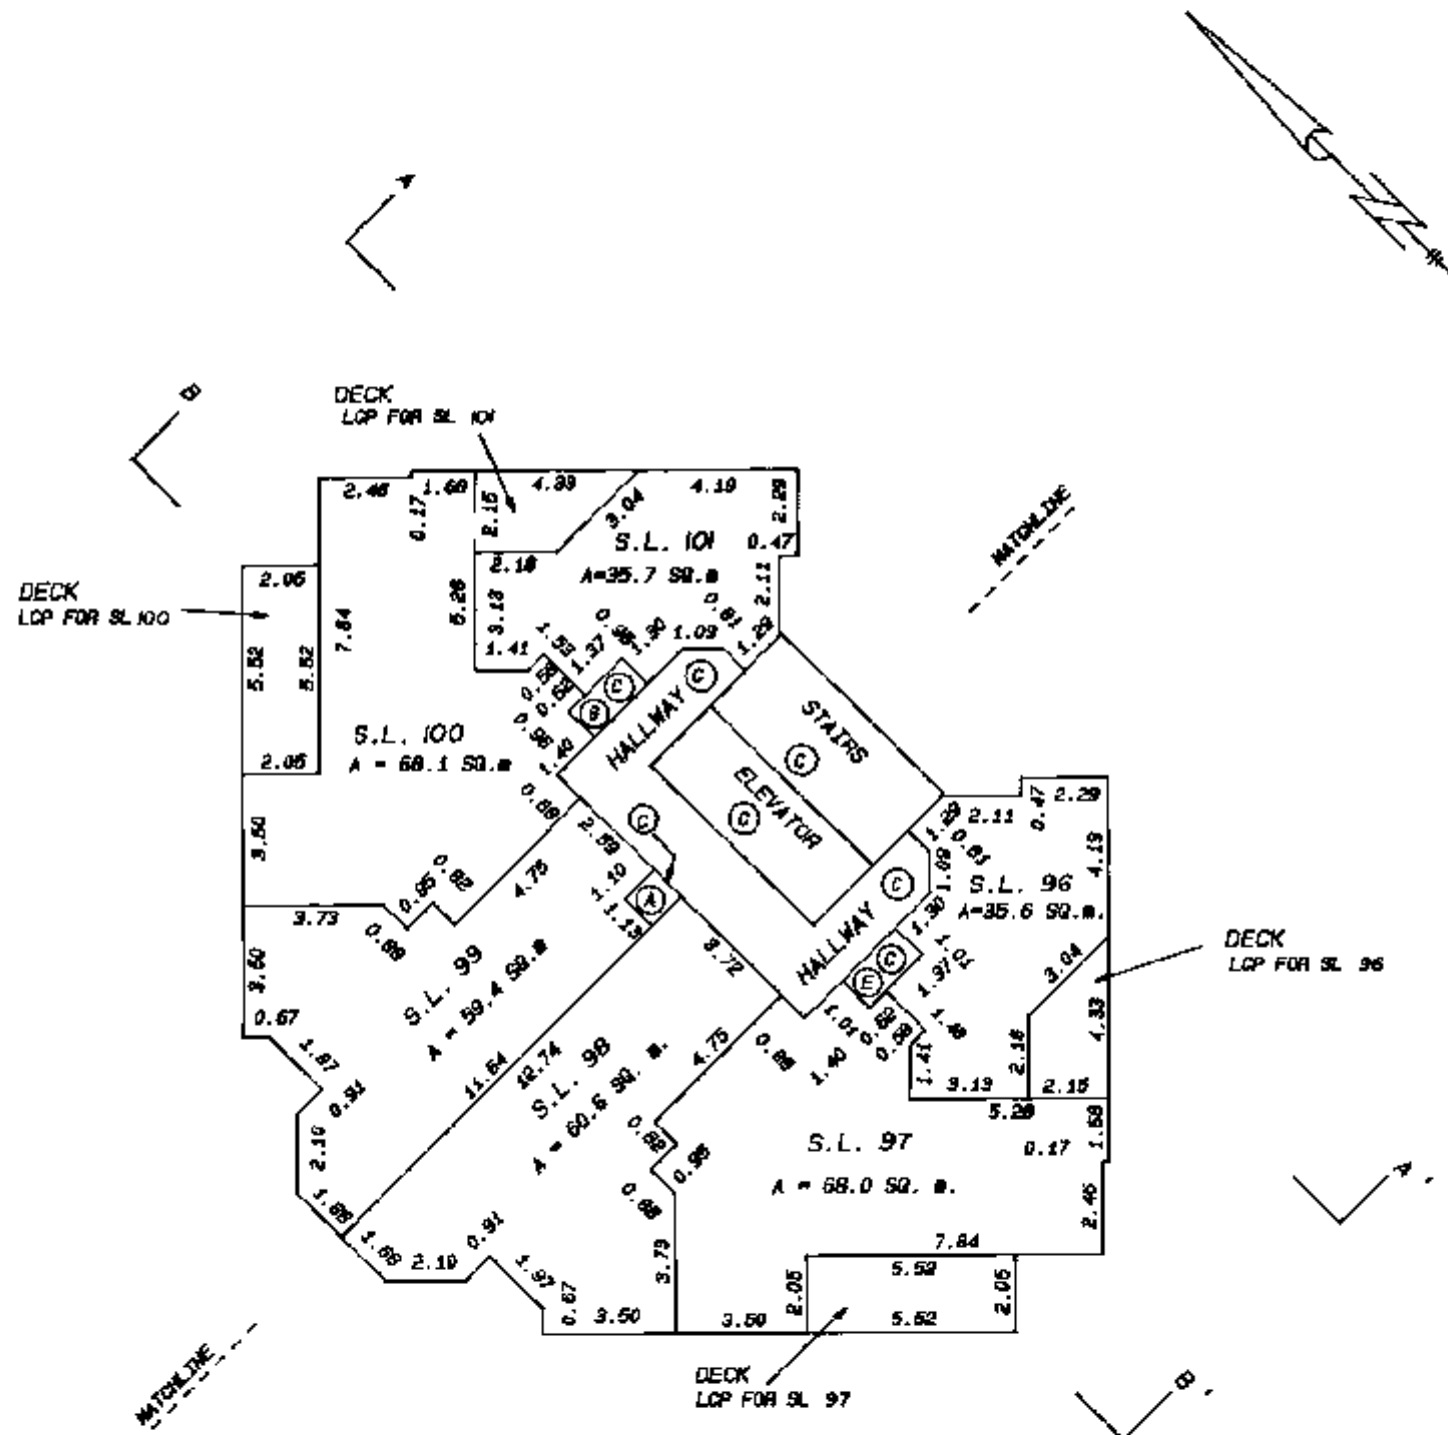


DATED THIS 22nd DAY OF


May , 1990

gus.
B.C.L.S.

STRATA PLAN VR 2692

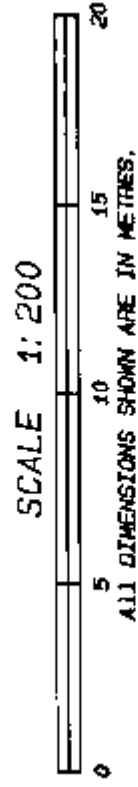


SIXTEENTH FLOOR PLAN

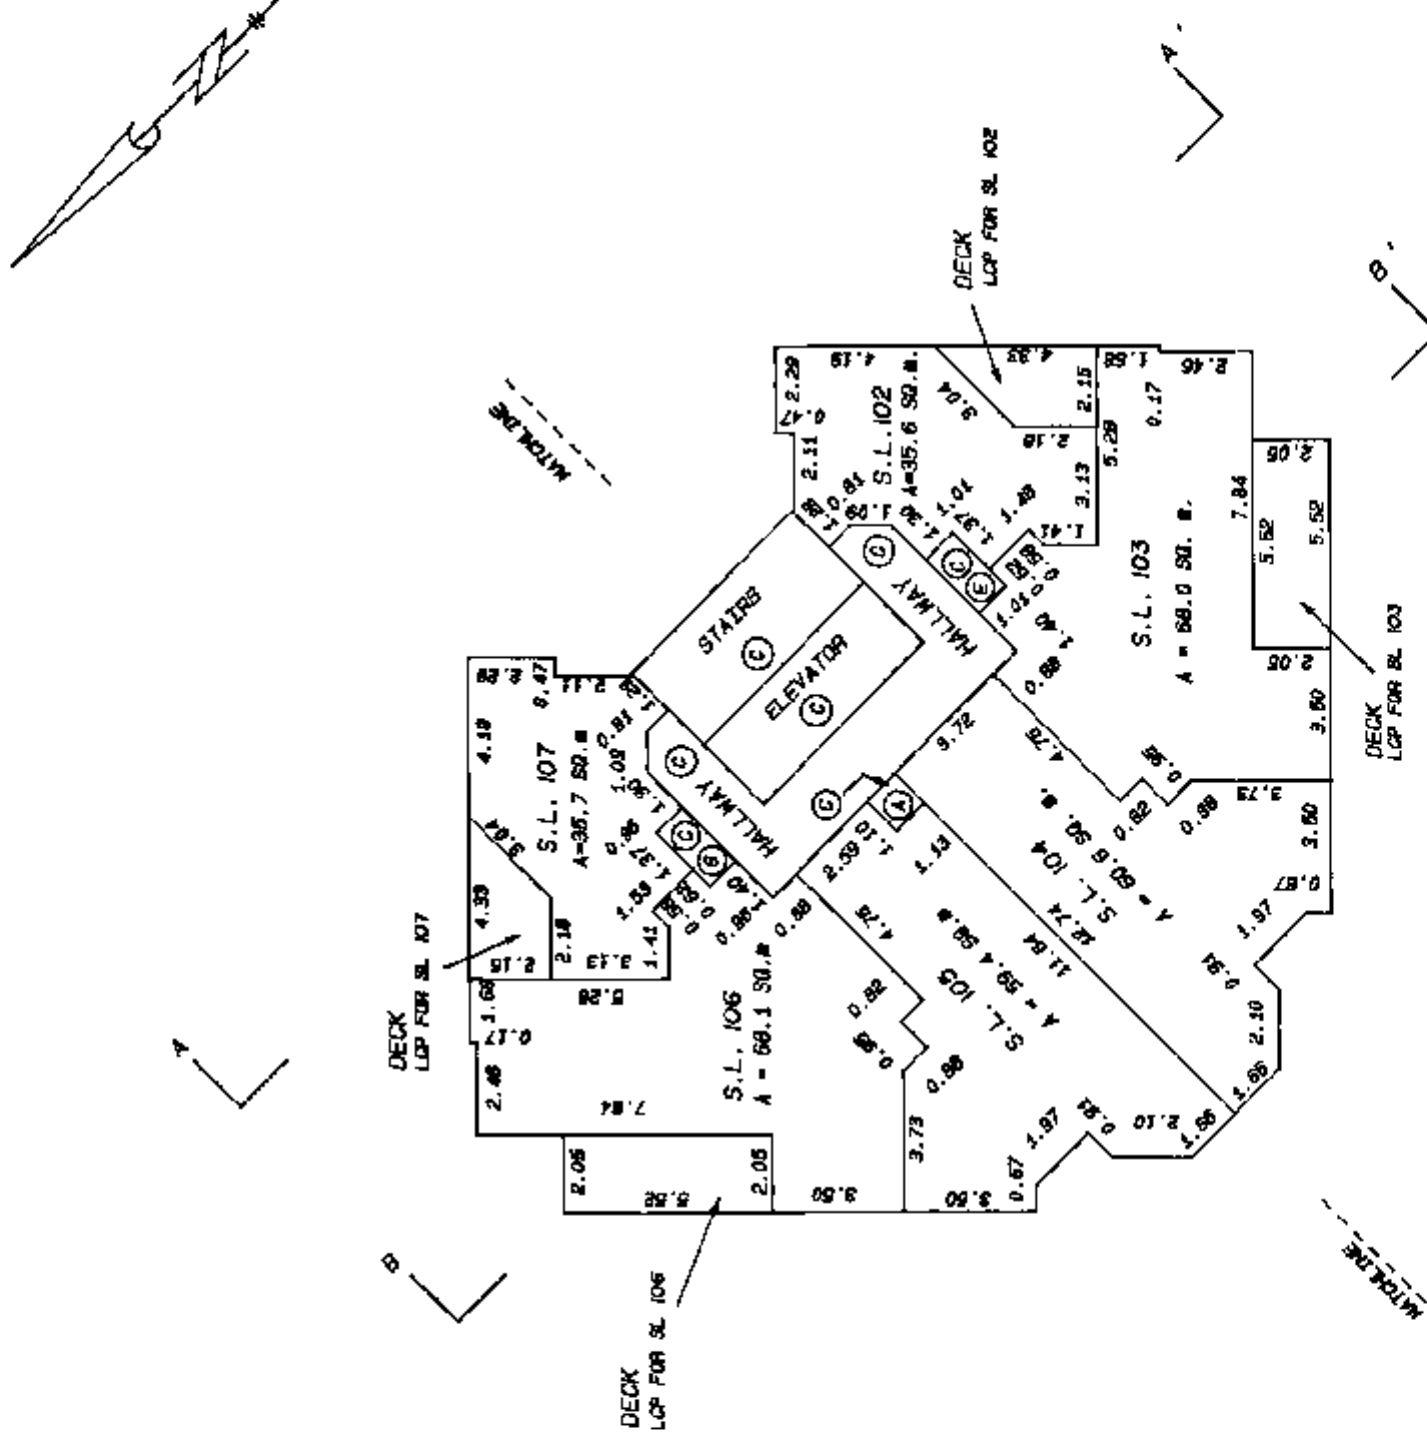


DATED THIS 22nd DAY OF
May, 1990
John B.
 B.C.L.S.

STRATA PLAN VR 2692

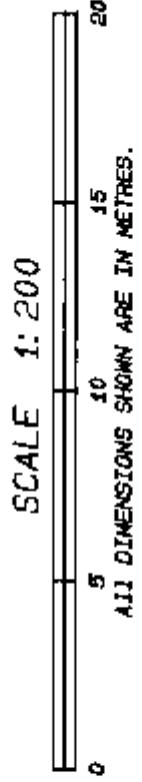


SEVENTEENTH FLOOR PLAN

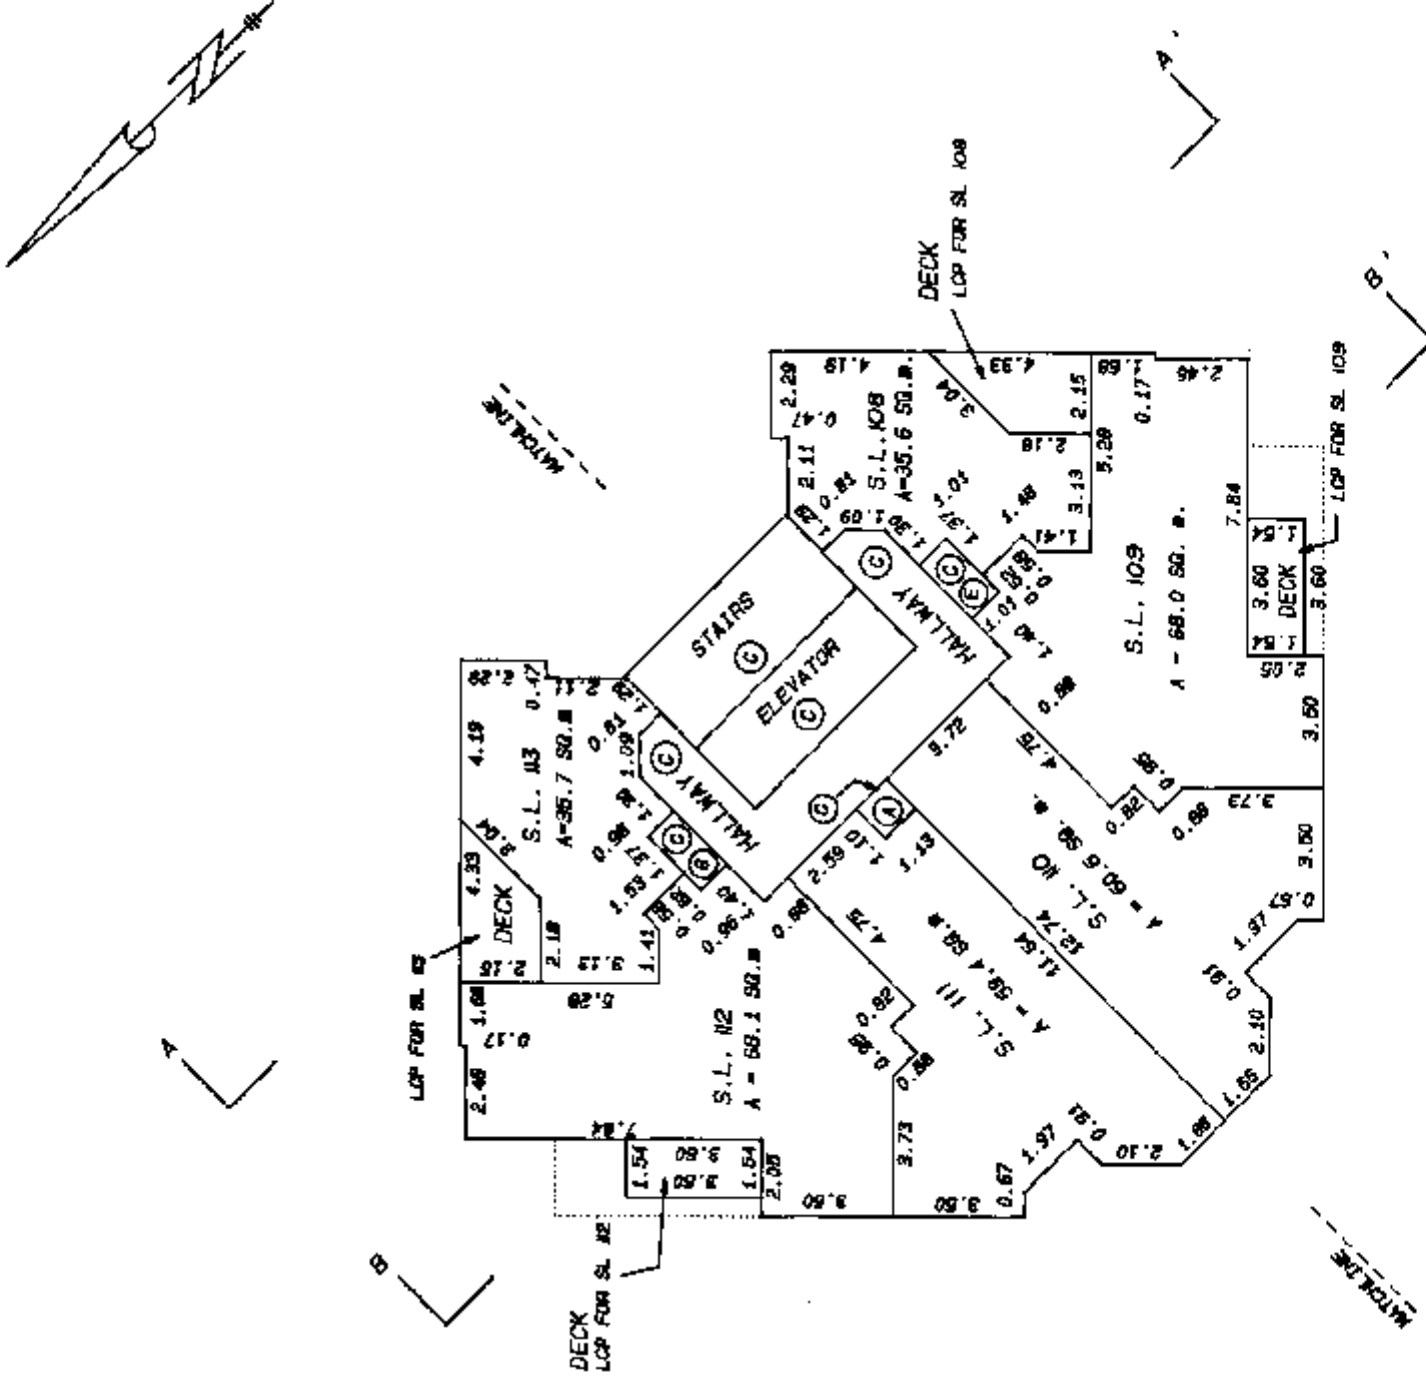


DATED THIS 22nd DAY OF
 May 1990
 J. B. S.
 B.C.L.S.

STRATA PLAN VR 2692

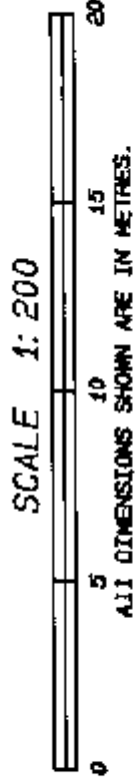

NINETEENTH FLOOR PLAN

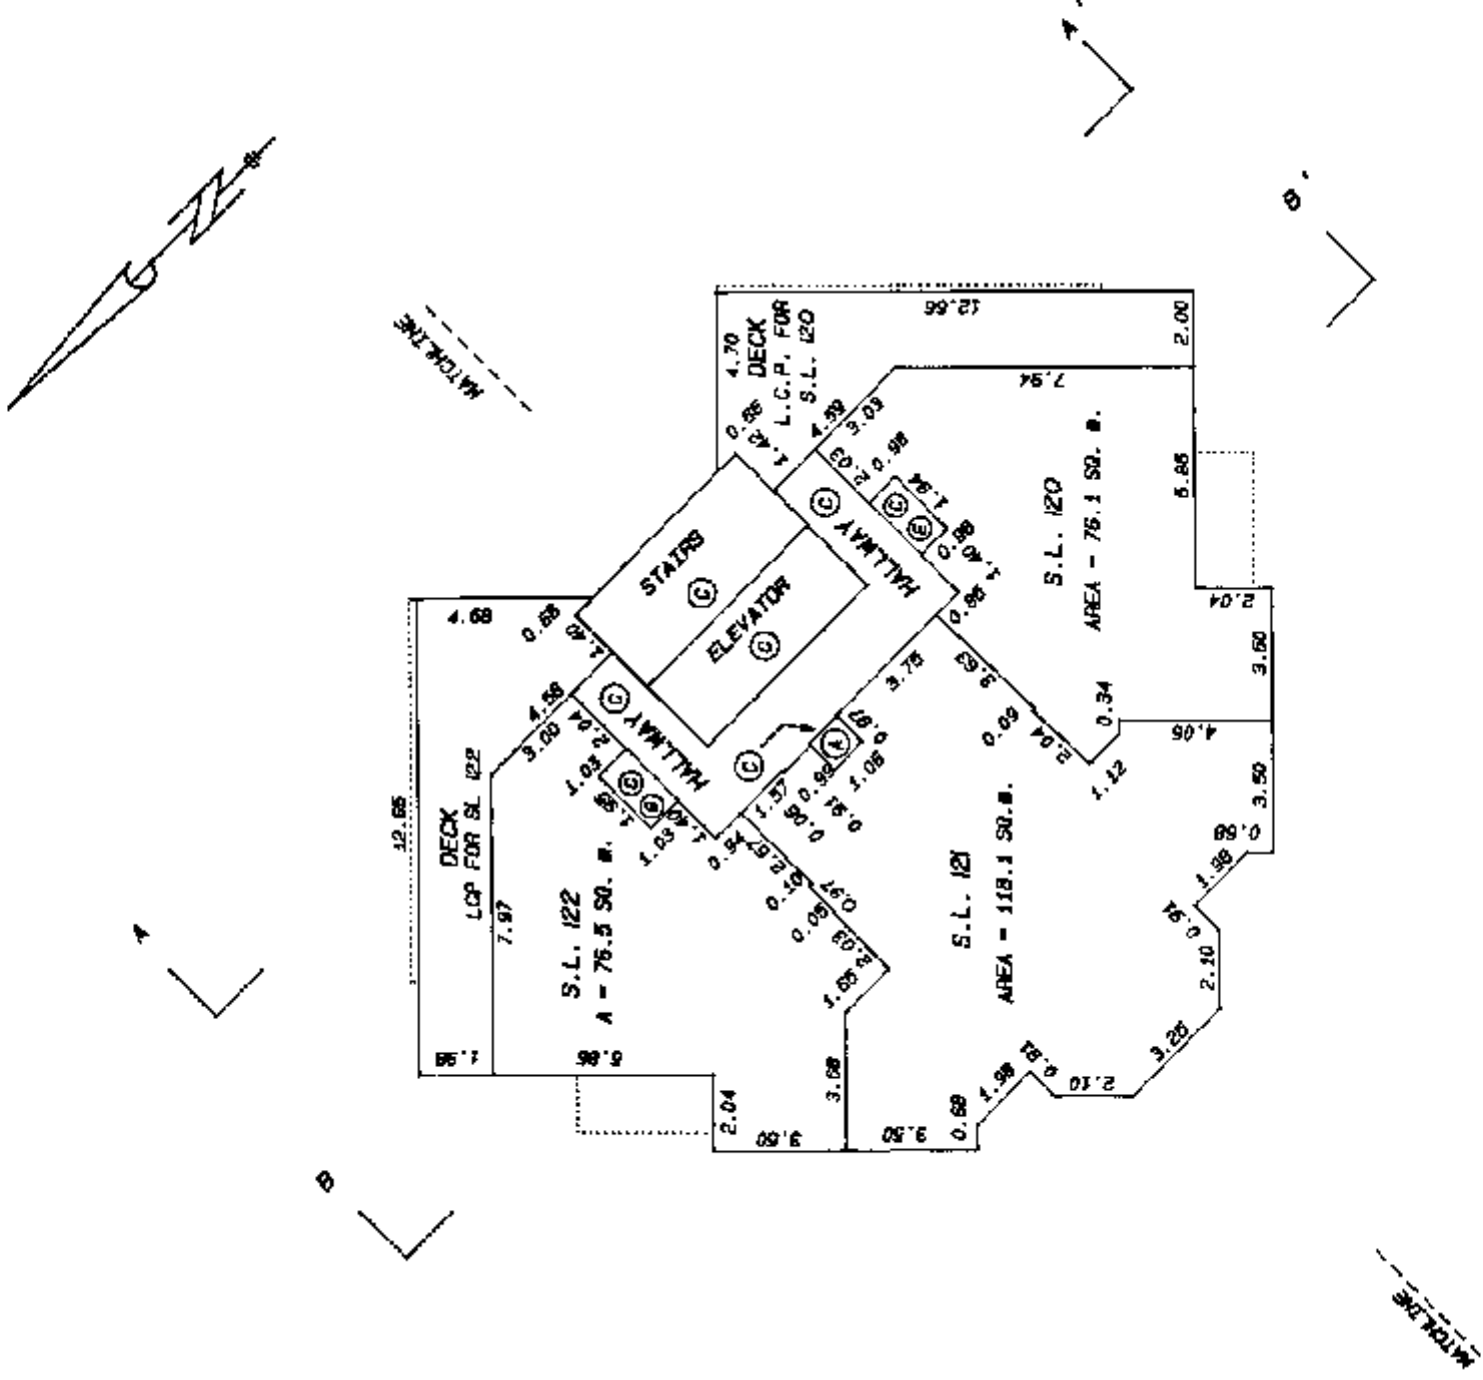



DATED THIS 22nd DAY OF May . 1990

John B. B.C.L.S.

STRATA PLAN VR 2692


PLAN OF SECTIONS

NOT TO SCALE

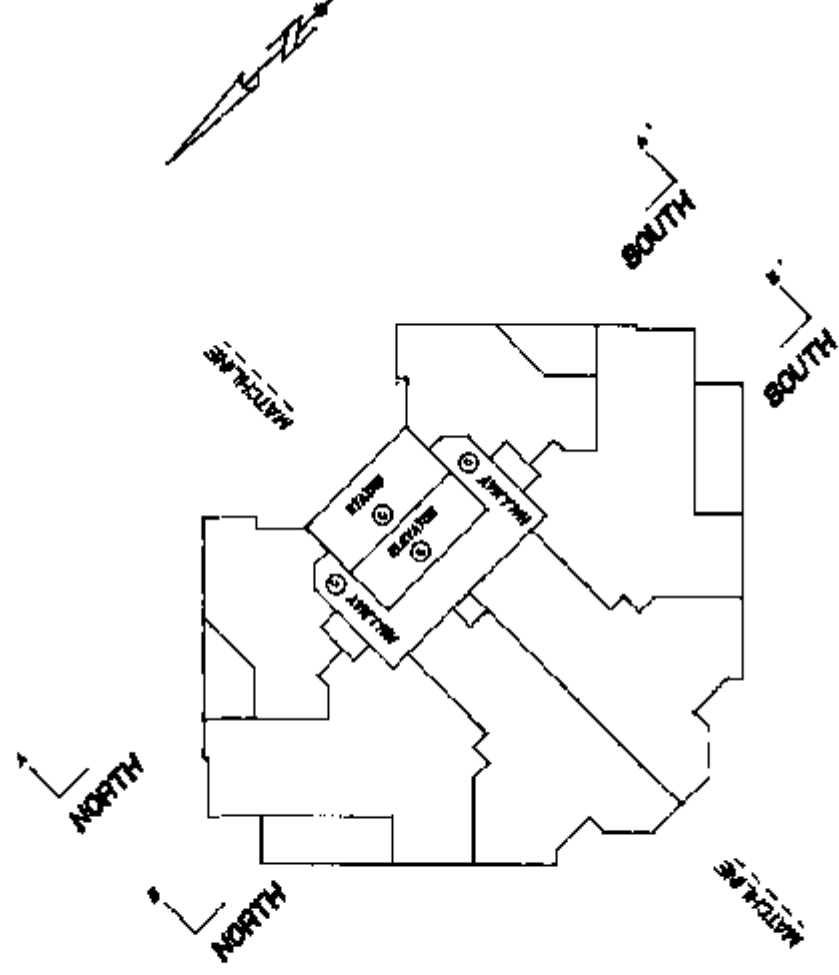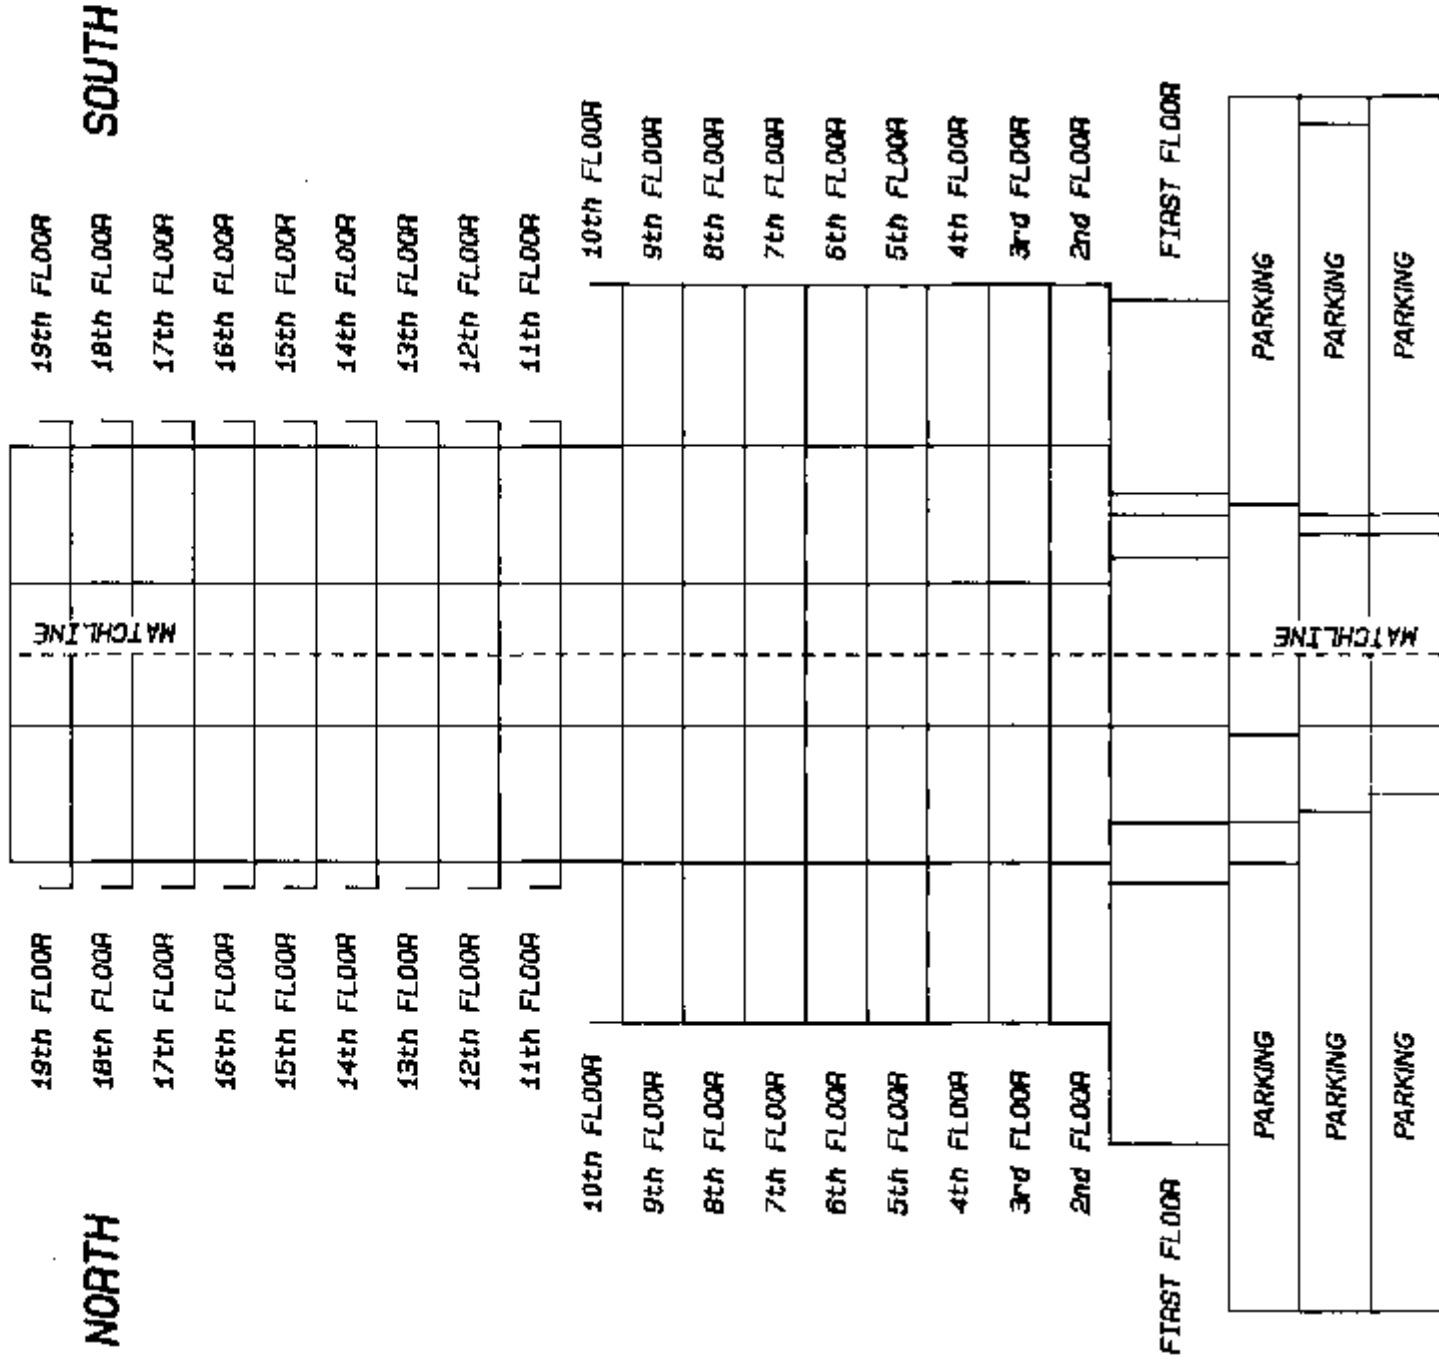

DATED THIS 22nd DAY OF May, 1990
John B.
B.C.L.S.

STRATA PLAN VR 2692
SECTION A-A' NORTH

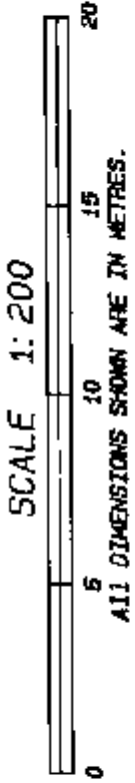


MATCHLINE

19th FLOOR	18th FLOOR	17th FLOOR	16th FLOOR	15th FLOOR	14th FLOOR	13th FLOOR	12th FLOOR	11th FLOOR	10th FLOOR	9th FLOOR	8th FLOOR	7th FLOOR	6th FLOOR	5th FLOOR	4th FLOOR	3rd FLOOR	SECOND FLOOR	FIRST FLOOR	UPPER PARKING	MID PARKING	LOWER PARKING			
																						DECK LOP FOR S.L. 122	STAIRS	
																						DECK LOP FOR S.L. 119	S.L. 119	STAIRS (C)
																						DECK LOP FOR S.L. 113	S.L. 113	STAIRS (C)
																						DECK LOP FOR S.L. 107	S.L. 107	STAIRS (C)
																						DECK LOP FOR S.L. 101	S.L. 101	STAIRS (C)
																						DECK LOP FOR S.L. 95	S.L. 95	STAIRS (C)
																						DECK LOP FOR S.L. 89	S.L. 89	STAIRS (C)
																						DECK LOP FOR S.L. 83	S.L. 83	STAIRS (C)
																						DECK LOP FOR S.L. 77	S.L. 77	STAIRS (C)
DECK LOP FOR S.L. 71	S.L. 71	STAIRS (C)																						
S.L. 64	S.L. 65	STAIRS (C)																						
S.L. 56	S.L. 57	STAIRS (C)																						
S.L. 48	S.L. 49	STAIRS (C)																						
S.L. 40	S.L. 41	STAIRS (C)																						
S.L. 32	S.L. 33	STAIRS (C)																						
S.L. 24	S.L. 25	STAIRS (C)																						
S.L. 16	S.L. 17	STAIRS (C)																						
S.L. 8	S.L. 9	STAIRS (C)																						
S.L. 1	CORRIDOR (C)	JANITOR'S STORAGE (C)	STAIRS (C)																					
	PARKING (C)	STAIRS (C)	GARBAGE ROOM (C)	STAIRS (C)																				
		PARKING (C)	HALLWAY (C)	STAIRS (C)																				
				STAIRS (C)																				
PARKING (C)	HALLWAY (C)	HALLWAY (C)	STAIRS (C)																					
		HALLWAY (C)	STAIRS (C)																					

MATCHLINE

DATED THIS 22nd DAY OF
May, 1990
gub.
B.C.L.S.

STRATA PLAN VR 2692
SECTION A-A' SOUTH

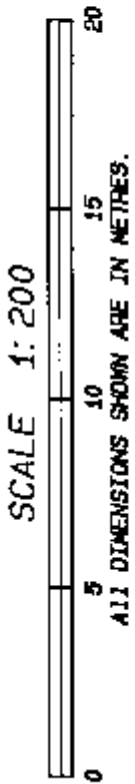

MATCHLINE

STAIRS Ⓒ	DECK LOP FOR S.L. 120	19th FLOOR	
STAIRS Ⓒ	S.L. 114 DECK LOP FOR S.L. 114	18th FLOOR	
STAIRS Ⓒ	S.L. 108 DECK LOP FOR S.L. 108	17th FLOOR	
STAIRS Ⓒ	S.L. 102 DECK LOP FOR S.L. 102	16th FLOOR	
STAIRS Ⓒ	S.L. 96 DECK LOP FOR S.L. 96	15th FLOOR	
STAIRS Ⓒ	S.L. 90 DECK LOP FOR S.L. 90	14th FLOOR	
STAIRS Ⓒ	S.L. 84 DECK LOP FOR S.L. 84	13th FLOOR	
STAIRS Ⓒ	S.L. 78 DECK LOP FOR S.L. 78	12th FLOOR	
STAIRS Ⓒ	S.L. 72 DECK LOP FOR S.L. 72	11th FLOOR	
STAIRS Ⓒ	S.L. 66 DECK LOP FOR S.L. 66	10th FLOOR	
STAIRS Ⓒ	S.L. 58 S.L. 59	9th FLOOR	
STAIRS Ⓒ	S.L. 50 S.L. 51	8th FLOOR	
STAIRS Ⓒ	S.L. 42 S.L. 43	7th FLOOR	
STAIRS Ⓒ	S.L. 34 S.L. 35	6th FLOOR	
STAIRS Ⓒ	S.L. 26 S.L. 27	5th FLOOR	
STAIRS Ⓒ	S.L. 18 S.L. 19	4th FLOOR	
STAIRS Ⓒ	S.L. 10 S.L. 11	3rd FLOOR	
STAIRS Ⓒ	S.L. 2 S.L. 3	SECOND FLOOR	
STAIRS Ⓒ	STAIRS Ⓒ	FIRST FLOOR	
	HALLWAY Ⓒ		COMMON FACILITIES Ⓒ
	STORAGE Ⓒ		PARKING LOT ACCESS Ⓒ
STAIRS Ⓒ	LOBBY Ⓒ	PARKING Ⓒ	PLANTERS Ⓒ
STAIRS Ⓒ	STORAGE Ⓒ	PARKING Ⓒ	VENT Ⓒ
STAIRS Ⓒ	HALLWAY Ⓒ	PARKING Ⓒ	

MATCHLINE


DATED THIS 22nd DAY OF
May, 1990
JMB
H.C.L.S.

SECTION B - B' NORTH

STRATA PLAN VR

2692

SCALE 1:200

 

MATCHLINE

19th FLOOR	DECK LOP FOR SL 98	SL 122	PART SL 121	19th FLOOR
18th FLOOR	DECK LOP FOR SL 102	SL 108	SL 107	18th FLOOR
17th FLOOR		SL 102	SL 111	17th FLOOR
16th FLOOR	LOP FOR SL 106 DECK	SL 106	SL 105	16th FLOOR
15th FLOOR	LOP FOR SL 100 DECK	SL 100	SL 99	15th FLOOR
14th FLOOR	LOP FOR SL 94 DECK	SL 94	SL 93	14th FLOOR
13th FLOOR	LOP FOR SL 88 DECK	SL 88	SL 87	13th FLOOR
12th FLOOR	LOP FOR SL 82 DECK	SL 82	SL 81	12th FLOOR
11th FLOOR	LOP FOR SL 76 DECK	SL 76	SL 75	11th FLOOR
10th FLOOR	LOP FOR SL 70 DECK	SL 70	SL 69	10th FLOOR
9th FLOOR	LOP FOR SL 63 DECK	SL 63	SL 62	9th FLOOR
8th FLOOR	LOP FOR SL 55 DECK	SL 55	SL 54	8th FLOOR
7th FLOOR	LOP FOR SL 47 DECK	SL 47	SL 46	7th FLOOR
6th FLOOR	LOP FOR SL 39 DECK	SL 39	SL 38	6th FLOOR
5th FLOOR	LOP FOR SL 31 DECK	SL 31	SL 30	5th FLOOR
4th FLOOR	LOP FOR SL 23 DECK	SL 23	SL 22	4th FLOOR
3rd FLOOR	LOP FOR SL 15 DECK	SL 15	SL 14	3rd FLOOR
	LOP FOR LOP FOR SL 8 DECK SL 7 DECK	SL 7	SL 6	SECOND FLOOR
FIRST FLOOR	PART SL 1			FIRST FLOOR
	UPPER LEVEL PARKING (C)		(N) (C)	UPPER PARKING LEVEL
	MID LEVEL PARKING (C)		(E) (C)	MID PARKING LEVEL
	LOWER LEVEL PARKING (C)		(S) (C)	LOWER PARKING LEVEL

MATCHLINE

DATED THIS 22nd DAY OF

May, 1990


B.C.L.S.

SECTION B - B' SOUTH

STRATA PLAN VR 2692

MATCHLINE

SCALE 1:200

 

18th FLOOR	PART SL 121	SL 120	19th FLOOR
	SL 86	SL 85	18th FLOOR
17th FLOOR	SL 110	SL 109	17th FLOOR
16th FLOOR	SL 104	SL 103	16th FLOOR
15th FLOOR	SL 98	SL 97	15th FLOOR
14th FLOOR	SL 92	SL 91	14th FLOOR
13th FLOOR	SL 86	SL 85	13th FLOOR
12th FLOOR	SL 80	SL 79	12th FLOOR
11th FLOOR	SL 74	SL 73	11th FLOOR
10th FLOOR	SL 68	SL 67	10th FLOOR
9th FLOOR	SL 61	SL 60	9th FLOOR
8th FLOOR	SL 53	SL 52	8th FLOOR
7th FLOOR	SL 45	SL 44	7th FLOOR
6th FLOOR	SL 37	SL 36	6th FLOOR
5th FLOOR	SL 29	SL 28	5th FLOOR
4th FLOOR	SL 21	SL 20	4th FLOOR
3rd FLOOR	SL 13	SL 12	3rd FLOOR
SECOND FLOOR	SL 5	SL 4	SECOND FLOOR
FIRST FLOOR	PART SL 1	MECHANICAL ROOM (C)	FIRST FLOOR
UPPER PARKING LEVEL	MECH. ROOM (C)	STAIRS (C)	UPPER PARKING LEVEL
		LOBBY (C)	
MID PARKING LEVEL	ELECTRICAL ROOM (C)		MID PARKING LEVEL
	(S)		
LOWER PARKING LEVEL			LOWER PARKING LEVEL

MATCHLINE

DATED THIS 22nd DAY OF

May 1990

B.C.L.S.

