

**STRATA PLAN OF LOT 1,
DISTRICT LOT 2037, GROUP 1,
NEW WESTMINSTER DISTRICT,
PLAN LMP 48404**

STRATA PLAN BCS 966

DEPOSITED AND REGISTERED IN
THE LAND TITLE OFFICE AT
NEW WESTMINSTER, B.C.


THIS 16 DAY OF SEP 2004

"CITY OF VANCOUVER"
B.C.G.S. 92G.025

"THE BRIGHTON"

1010 - 1086 QUEBEC STREET
AND 120 MILLROSS AVENUE,
VANCOUVER, B.C.

SCALE 1:750

 

ALL DISTANCES ARE IN METRES.

**INTEGRATED SURVEY AREA No. 31
(VANCOUVER) NAD-83 (CSRS)**

THIS PLAN SHOWS GROUND-LEVEL MEASURED DISTANCES.
PRIOR TO COMPUTATION OF U.T.M. CO-ORDINATES,
MULTIPLY BY COMBINED SCALE FACTOR 0.99980265

B. Bennett
REGISTRAR

BW 430669-811

SEE SHEET #2 FOR
PROPERTY DIMENSIONS

SEE SHEET #3 FOR
BUILDING LOCATION
AND DIMENSIONS

NOTE:


ALL STRATA LOT BOUNDARIES ARE PARALLEL,
PERPENDICULAR, OR AT A 45° DEFLECTION
UNLESS OTHERWISE SHOWN.

21

PLAN 5568

QUEBEC STREET

MILLROSS AVENUE

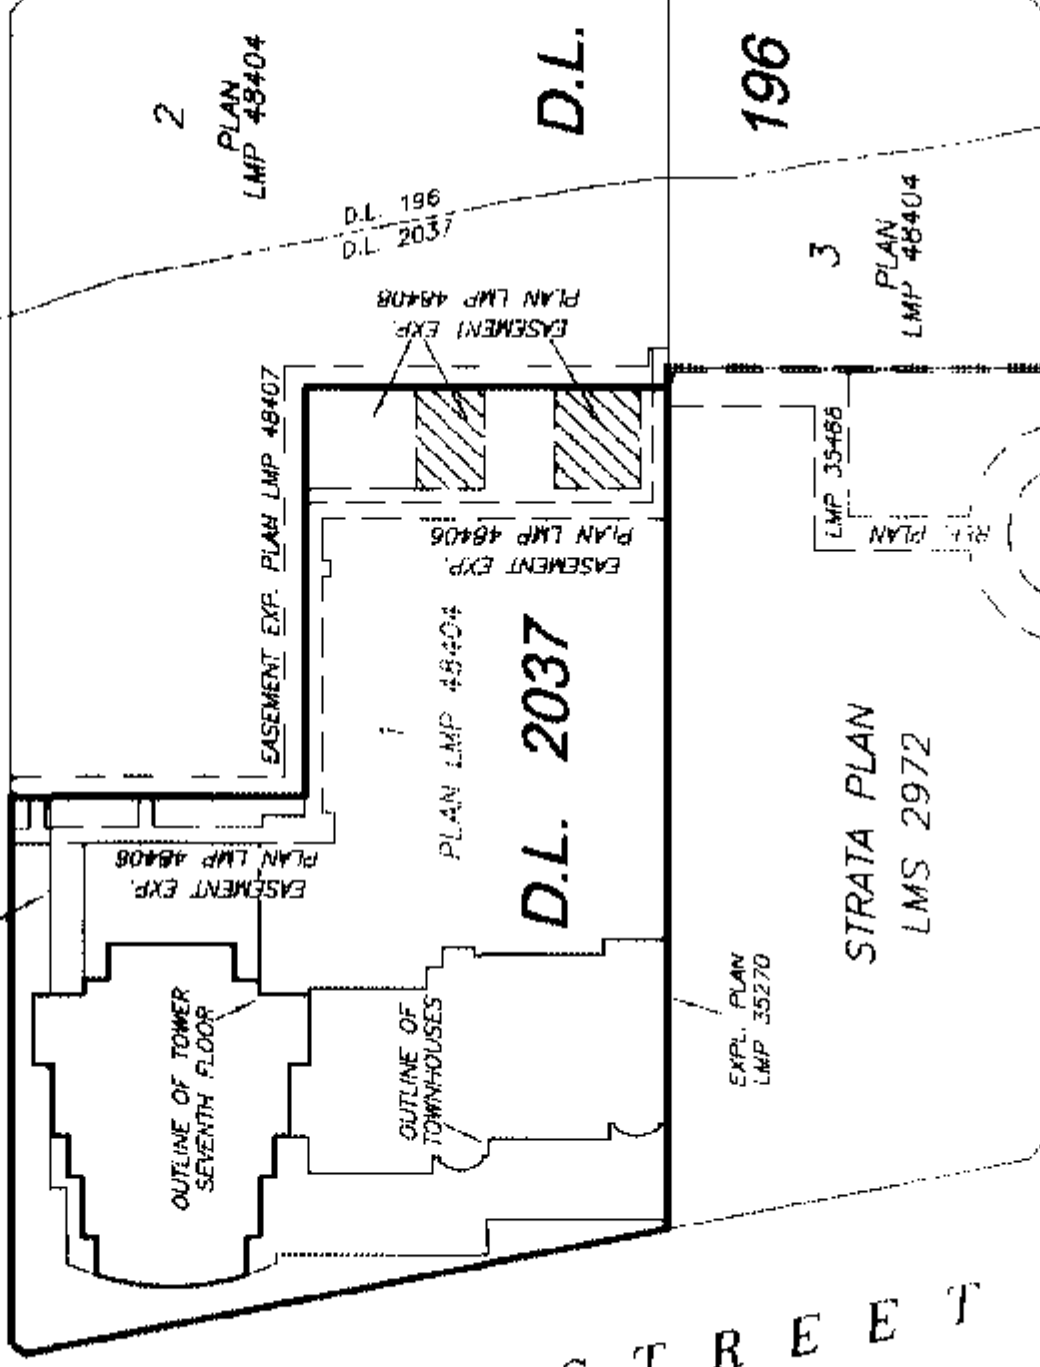

THIS STRATA PLAN CONTAINS LIMITED COMMON
PROPERTY ACCORDING TO SEC. 73 (a)(i) OF
THE STRATA PROPERTY ACT.

I, J. NEIL BENNETT, A BRITISH COLUMBIA LAND SURVEYOR, CERTIFY:

1. THAT THE BUILDING SHOWN ON THIS STRATA PLAN IS
WITHIN THE EXTERNAL BOUNDARIES OF THE LAND THAT IS
THE SUBJECT OF THE STRATA PLAN SUBJECT TO CLAUSE 2
OF THIS ENDORSEMENT.

2. THAT CERTAIN PARTS OF THE BUILDING ARE NOT WITHIN THE
EXTERNAL BOUNDARIES BUT APPROPRIATE AND NECESSARY
EASEMENTS OR OTHER INTERESTS ARE REGISTERED UNDER
No. BL354172, AS SET OUT IN SECTION 244(1)(c) OF THE
STRATA PROPERTY ACT.

DATE: JULY 21, 2004.

J. Neil Bennett

BENNETT & ASSOCIATES
B.C. LAND SURVEYORS
#201-9547 152ND STREET,
SURREY, B.C.
PHONE: 582-0717

DRAWING # 30199-37
FILE # 30199-37-ES
DATE: JULY 21, 2004.

LEGEND

GRID BEARINGS ARE DERIVED FROM OBSERVATIONS
BETWEEN CONTROL MONUMENTS V-1807 AND V-3713

- Ⓐ - DENOTES CONTROL MONUMENT FOUND
- - DENOTES LEAD PLUG FOUND
- SL - DENOTES STRATA LOT
- PT. - DENOTES PART
- Ⓒ - DENOTES COMMON PROPERTY
- Ⓔ - DENOTES ELECTRICAL ROOM BEING COMMON PROPERTY
- ⓂS - DENOTES MECHANICAL SPACE BEING COMMON PROPERTY
- Ⓒ - DENOTES CONTROL MONUMENT FOUND
- Ⓒ - DENOTES LEAD PLUG FOUND
- SL - DENOTES STRATA LOT
- PT. - DENOTES PART
- Ⓒ - DENOTES COMMON PROPERTY
- Ⓔ - DENOTES ELECTRICAL ROOM BEING COMMON PROPERTY
- ⓂS - DENOTES MECHANICAL SPACE BEING COMMON PROPERTY
- Ⓒ - DENOTES CONTROL MONUMENT FOUND
- Ⓒ - DENOTES LEAD PLUG FOUND
- SL - DENOTES STRATA LOT
- PT. - DENOTES PART
- Ⓒ - DENOTES COMMON PROPERTY
- Ⓔ - DENOTES ELECTRICAL ROOM BEING COMMON PROPERTY
- ⓂS - DENOTES MECHANICAL SPACE BEING COMMON PROPERTY

THIS PLAN LIES WITHIN THE GREATER VANCOUVER REGIONAL DISTRICT


ORIGINAL

PROPERTY DIMENSIONS


STRATA PLAN BCS 966



SCALE 1:750

 

ALL DISTANCES ARE IN METRES.

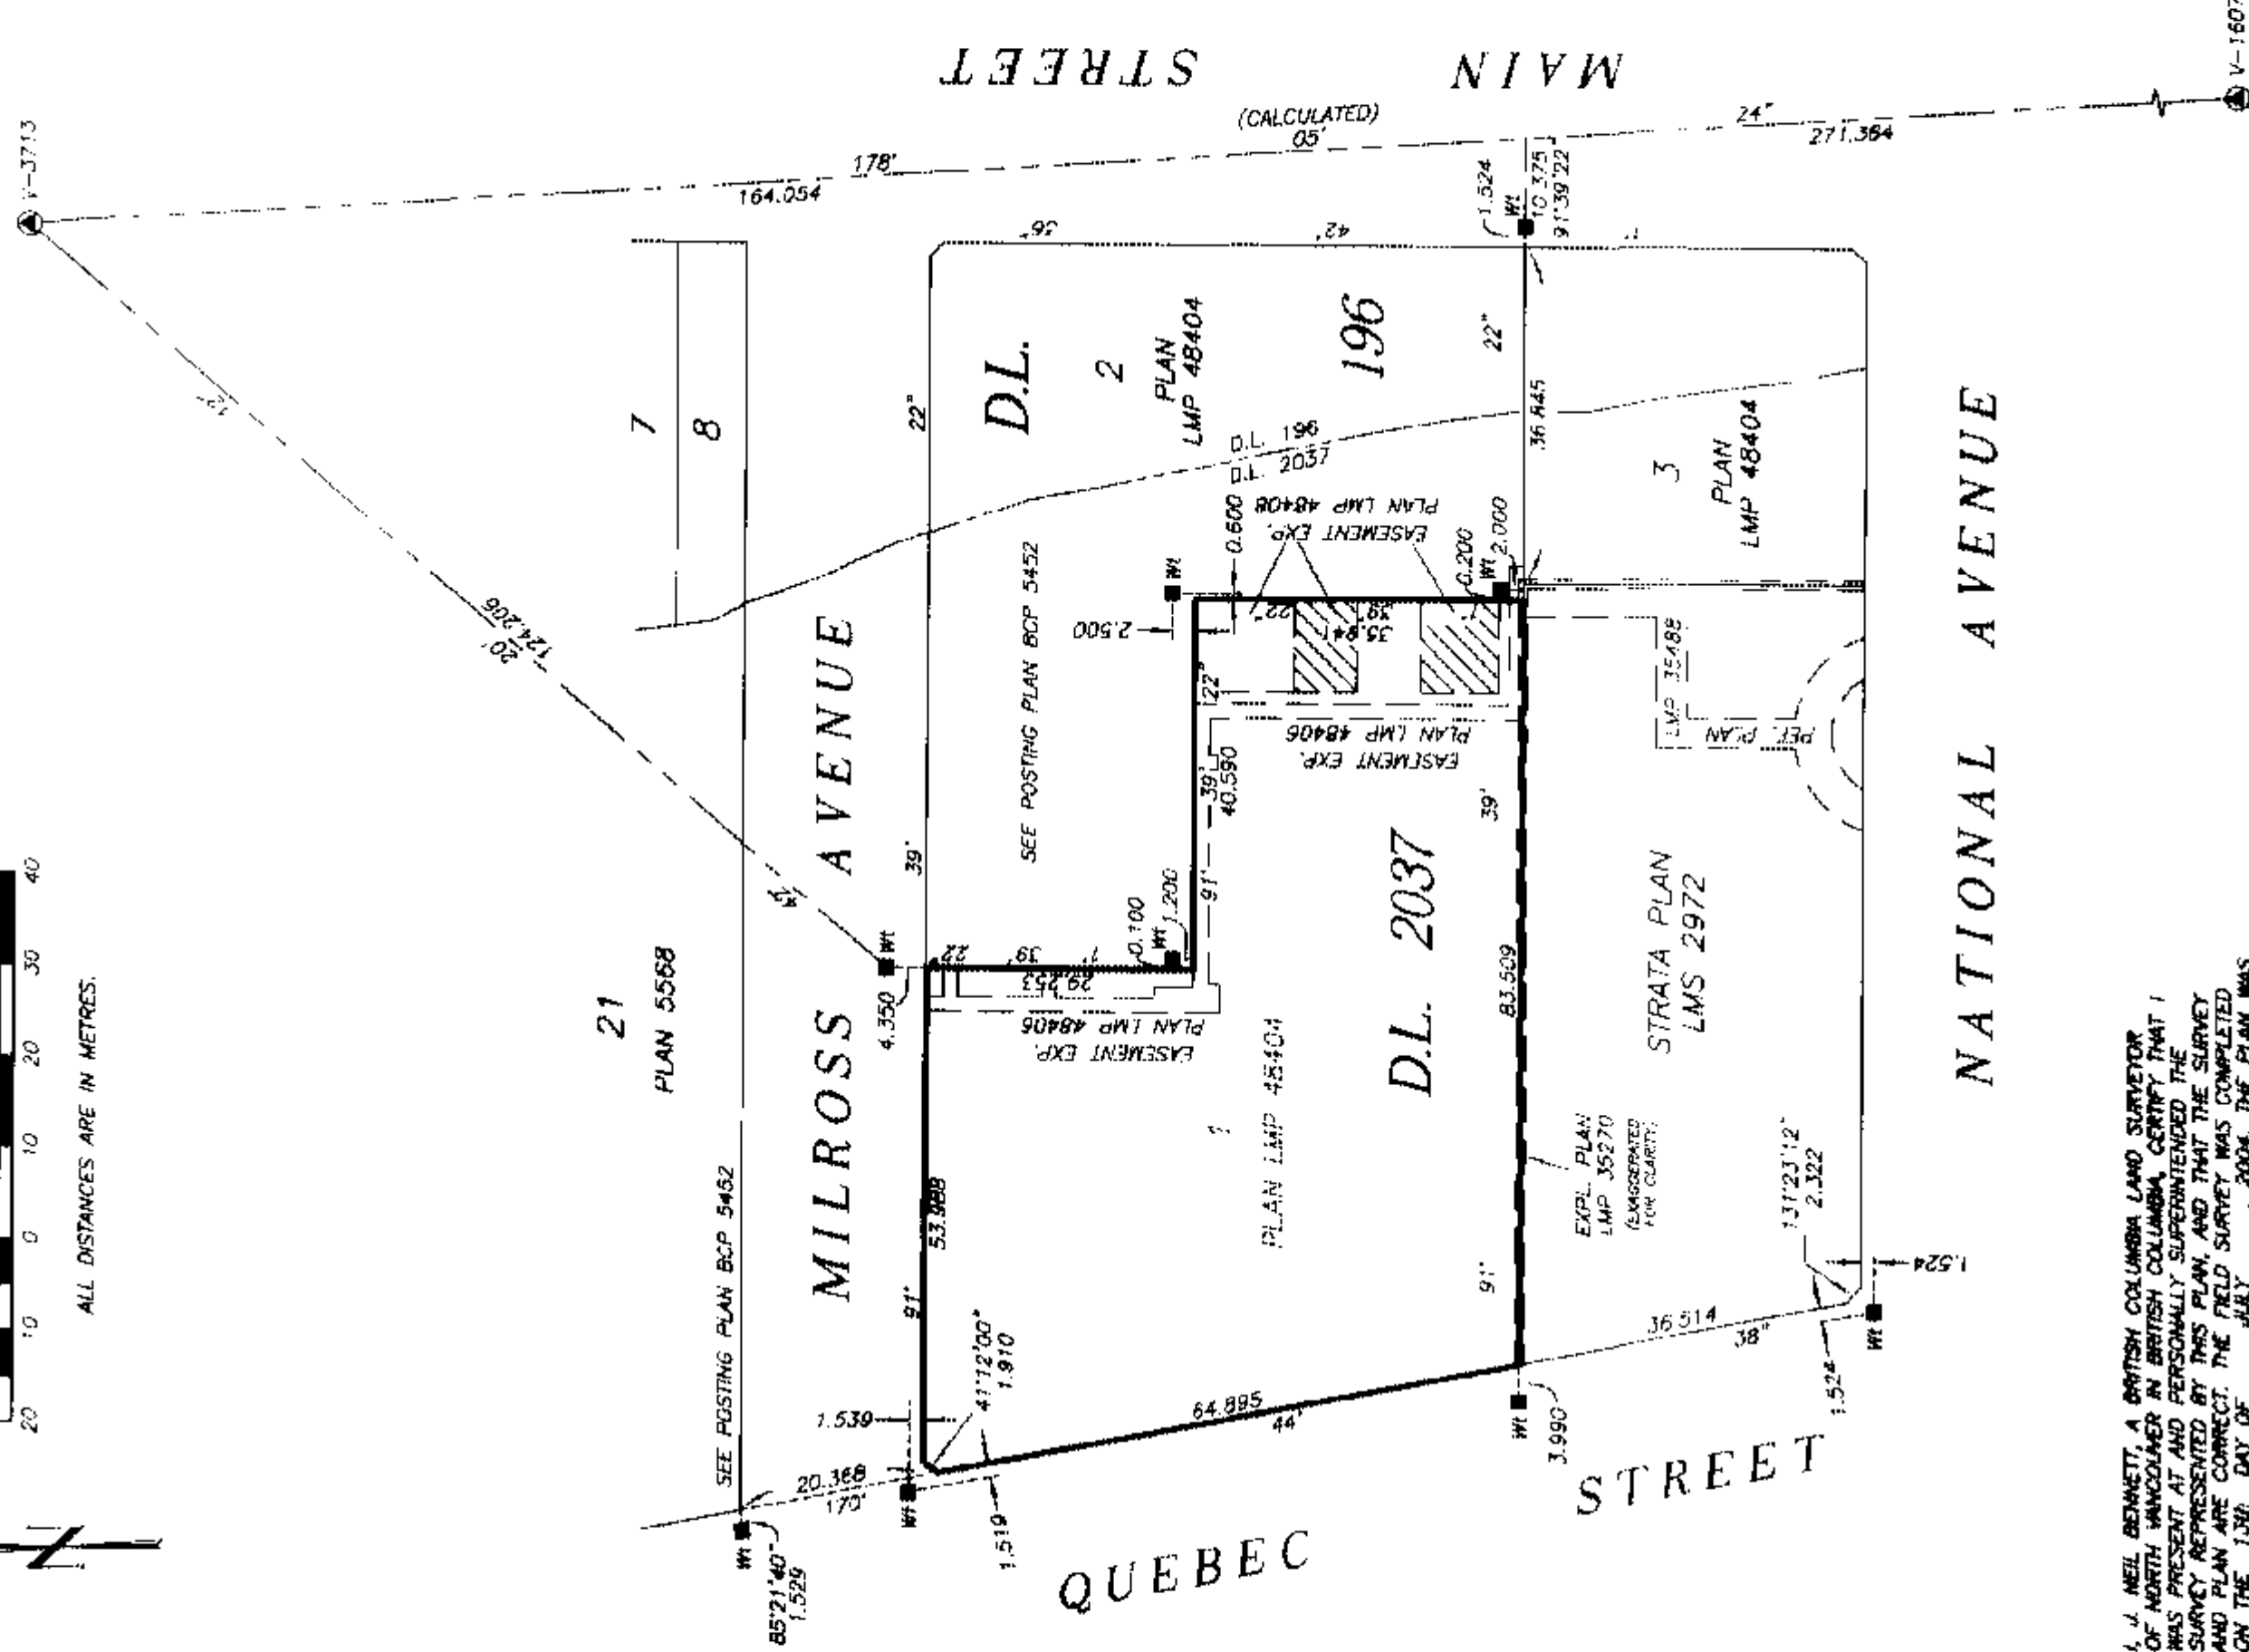

I, J. NEIL BENNETT, A BRITISH COLUMBIA LAND SURVEYOR OF NORTH VANCOUVER IN BRITISH COLUMBIA, CERTIFY THAT I WAS PRESENT AT AND PERSONALLY SUPERINTENDED THE SURVEY REPRESENTED BY THIS PLAN, AND THAT THE SURVEY AND PLAN ARE CORRECT. THE FIELD SURVEY WAS COMPLETED ON THE 13th DAY OF JULY 2004. THE PLAN WAS COMPLETED AND CHECKED, AND THE CHECKLIST FILED UNDER # ECP 18489, ON THE 21st DAY OF JULY 2004.

[Signature]
B.C.L.S.

DRAWING # 30199-37
FILE # 30199-37_Post

[Signature]
DATE: JULY 21, 2004.

ORIGINAL

BUILDING LOCATION AND DIMENSIONS

STRATA PLAN BCS 966




SCALE 1:400



ALL DISTANCES ARE IN METRES.

QUEBEC STREET


MILROSS AVENUE

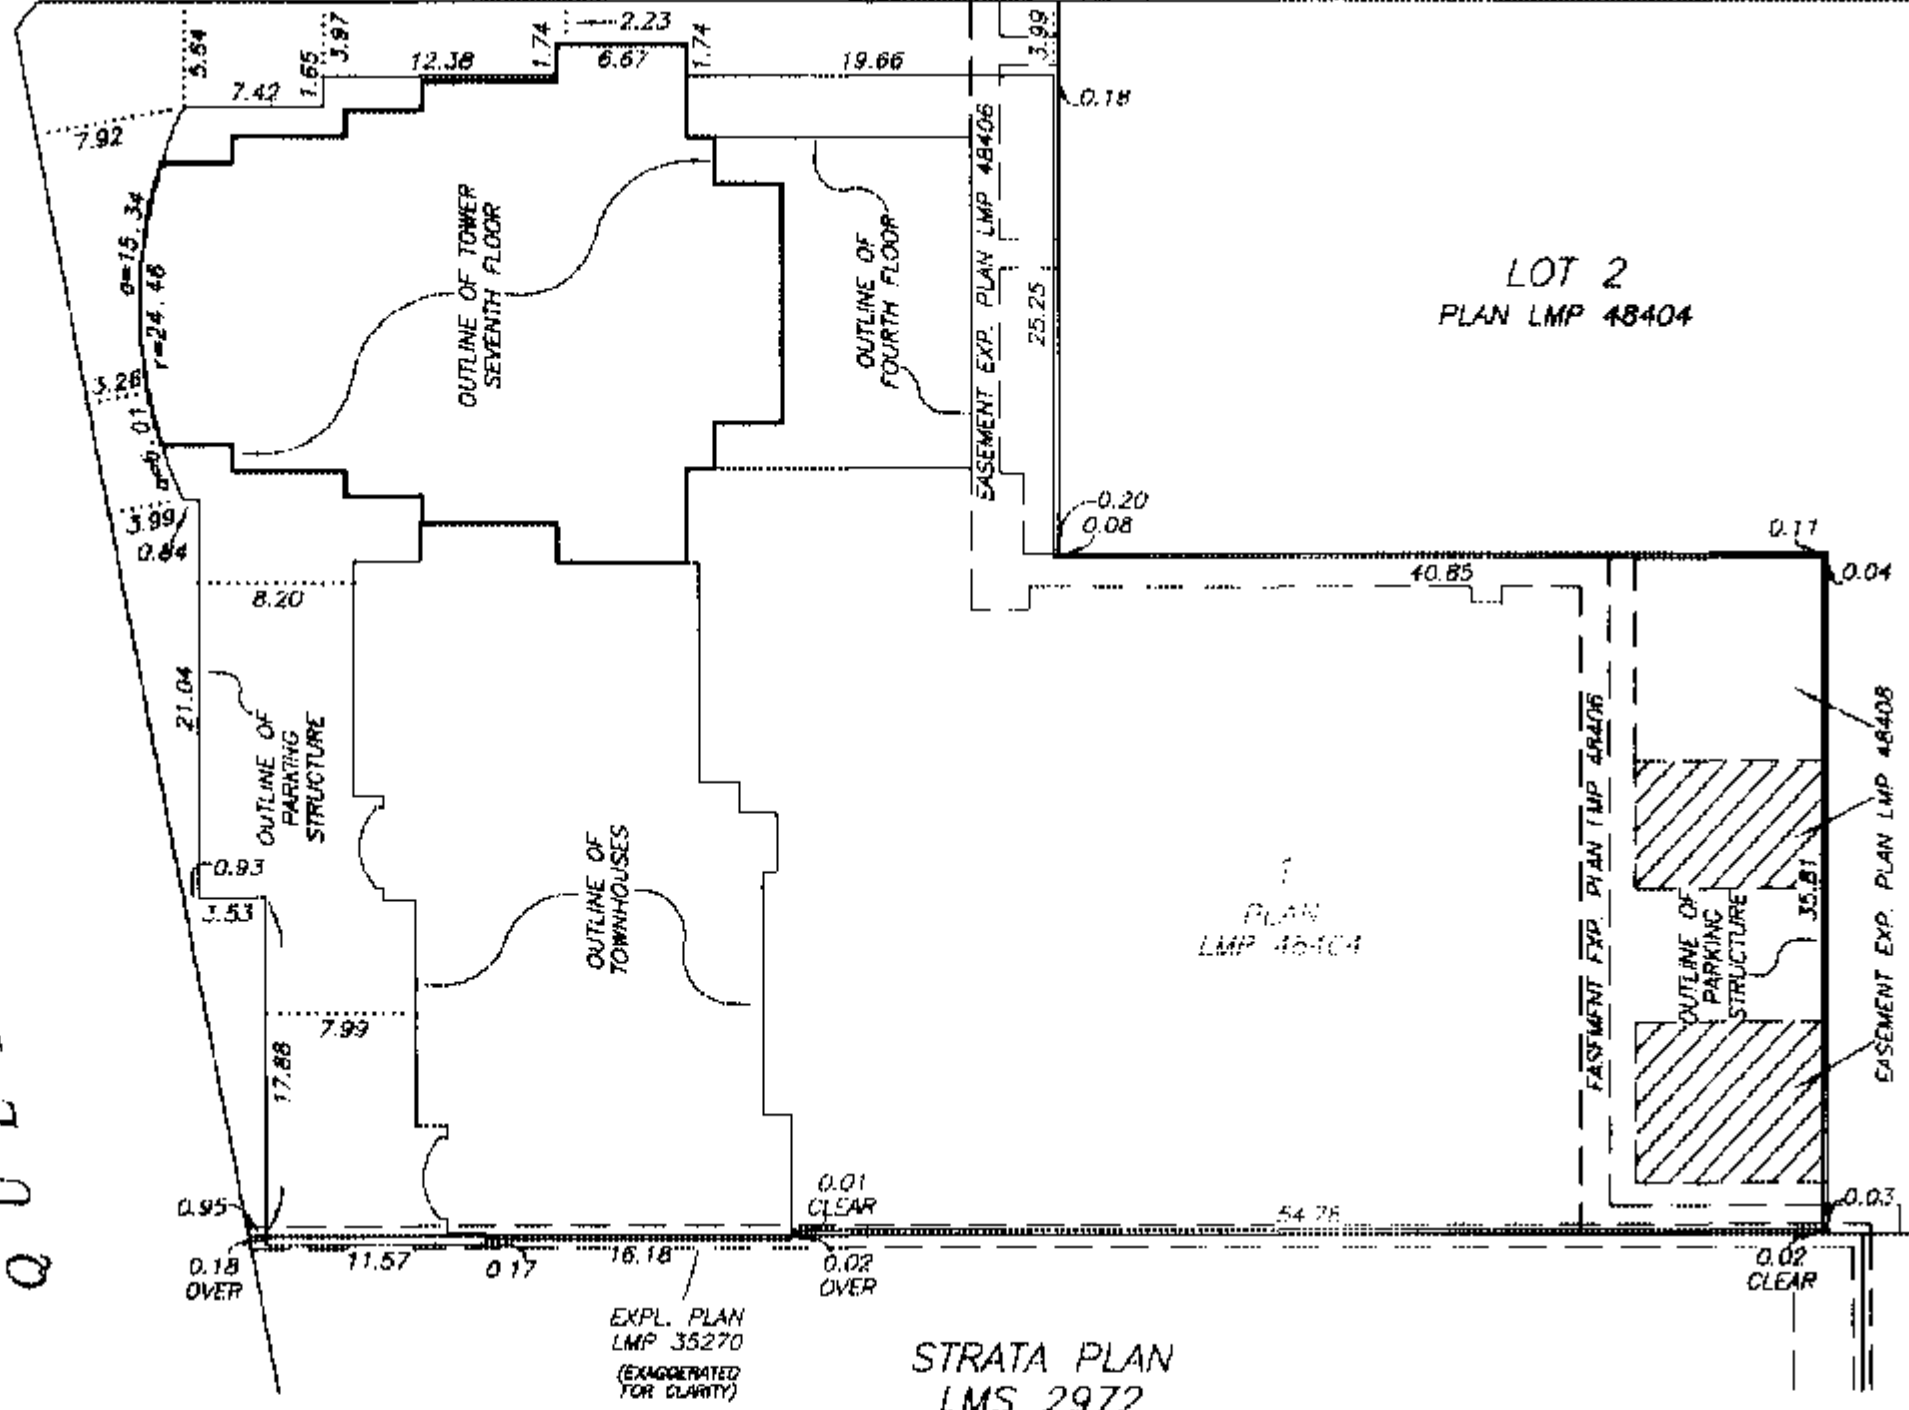

STRATA PLAN BCS 966OWNER:BOSA DEVELOPMENT CORPORATION
Inc. No. 337862AUTHORIZED SIGNATORY N. J. J. J. J. BOSAAUTHORIZED SIGNATORYWITNESS AS TO BOTH SIGNATURES JUDY WILLIAMSOCCUPATION OF WITNESS
SOLICITOR1600 - 1095 W. Bender St.
VANCOUVER BC V6E 2M6MORTGAGEE:


ROYAL BANK OF CANADA

AUTHORIZED SIGNATORY KELLY MCNIGHTAUTHORIZED SIGNATORY JEFFREY KILIANACCOUNT MANAGERWITNESS AS TO BOTH SIGNATURESSUSAN TANTANISADMINISTRATIVE ASSISTANTOCCUPATION OF WITNESS3070 CARRINGTON COURTCOQUITLAM, B.C. V3E 5C4ADDRESS OF WITNESSBALCONIES, ROOF DECKS AND PATIOS ARE DEFINED AS
TO HEIGHT BY THE CENTER OF THE FLOOR ABOVE
OR ITS EXTENSIONS OR WHERE THERE IS
NO FLOOR ABOVE, BY THE AVERAGE HEIGHT OF A STRATA
LOT WITHIN THE SAME BUILDING, UNLESS OTHERWISE INDICATED.I, J. NEIL BENNETT, A BRITISH COLUMBIA LAND SURVEYOR,
CERTIFY THAT THE BUILDING INCLUDED IN THIS STRATA
PLAN HAS NOT, AS OF JULY 13, 2004, BEEN
PREVIOUSLY OCCUPIED.J. Neil Bennett B.C.L.S.THE CITY OF VANCOUVER REGISTERED OWNER OF
COVENANT GD108707, GD108710, BR309060, AND BR309072
HEREBY CONSENTS TO THE DEPOSIT OF THIS PLAN.15 J. Neil Bennett Graham JohnsonAUTHORIZED SIGNATORYJ. Neil Bennett
DATE: JULY 21, 2004.

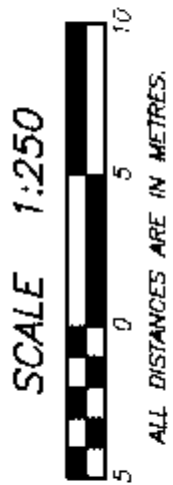

THIRD FLOOR
SECOND FLOOR
FIRST FLOOR
PARKING LEVEL P1
PARKING LEVEL P2


FOR CONTINUATION SEE SHEET 10

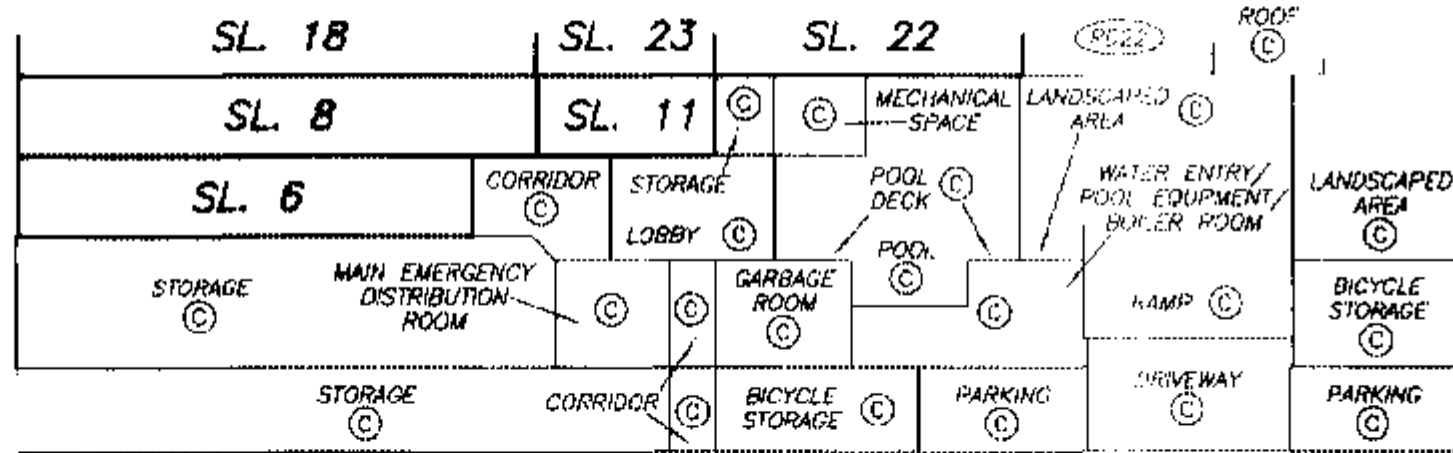

SECTION B - B'

FOR CONTINUATION SEE SHEET 7

THIRD FLOOR
SECOND FLOOR
FIRST FLOOR
PARKING LEVEL P1
PARKING LEVEL P2

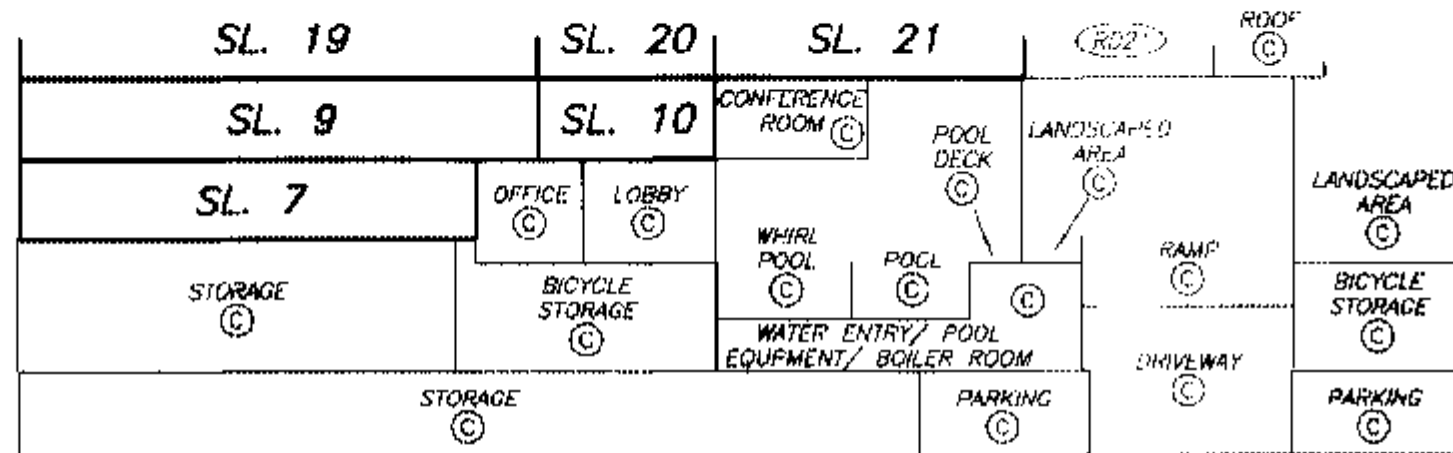


SECTION A - A'

DATE: JULY 21, 2004

SHEET 7 OF 55 SHEETS

STRATA PLAN BCS 966

SECTION A - A'

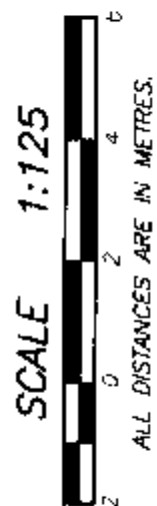

PARKING LEVEL: P1

NINTH FLOOR

EIGHTH FLOOR

SEVENTH FLOOR

SIXTH FLOOR

FIFTH FLOOR

FOURTH FLOOR

THIRD FLOOR

SECOND FLOOR

FIRST FLOOR

FOR CONTINUATION SEE SHEET 8

SL. 55

SL. 56

SL. 57

SL. 49

SL. 50

SL. 51

SL. 43

SL. 44

SL. 45

SL. 37

SL. 38

SL. 39

SL. 31

SL. 32

SL. 33

SL. 25

SL. 26

SL. 27

SL. 19

SL. 20

SL. 21

SL. 9

SL. 10

CONFERENCE ROOM
(C)

SL. 7

OFFICE
(C)

LOBBY
(C)

POOL DECK
(C)

LANDSCAPED AREA
(C)

STORAGE
(C)

BICYCLE STORAGE
(C)

WHIRL POOL
(C)

POOL
(C)

WATER ENTRY/
POOL EQUIPMENT/
BOILER ROOM
(C)

RAMP
(C)

LANDSCAPED AREA
(C)

RD21

ROOF
(C)

FOR CONTINUATION SEE SHEET 5

DATE: JULY 21, 2004


DRAWING # 30199-37
FILE # 30199-37_Sx04

ORIGINAL

SHEET 8 OF 55 SHEETS

STRATA PLAN BCS 966

SECTION A - A'

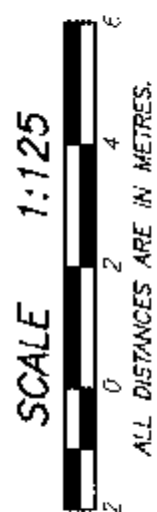

FOR CONTINUATION SEE SHEET 9

EIGHTEENTH FLOOR	SL. 109	SL. 110	SL. 111
SEVENTEENTH FLOOR	SL. 103	SL. 104	SL. 105
SIXTEENTH FLOOR	SL. 97	SL. 98	SL. 99
FIFTEENTH FLOOR	SL. 91	SL. 92	SL. 93
FOURTEENTH FLOOR	SL. 85	SL. 86	SL. 87
THIRTEENTH FLOOR	SL. 79	SL. 80	SL. 81
TWELFTH FLOOR	SL. 73	SL. 74	SL. 75
ELEVENTH FLOOR	SL. 67	SL. 68	SL. 69
TENTH FLOOR	SL. 61	SL. 62	SL. 63
NINTH FLOOR	SL. 55	SL. 56	SL. 57
EIGHTH FLOOR	SL. 49	SL. 50	SL. 51

FOR CONTINUATION SEE SHEET 7

QMS
DATE : JULY 21, 2004.


DRAWING # 30189-37
FILE # 30189-37_S.xls

ORIGINAL

SHEET 9 OF 56 SHEETS

SECTION A - A'

STRATA PLAN BCS 966

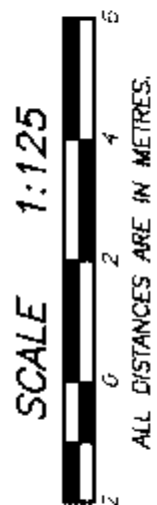

TWENTY FIFTH FLOOR	ROOF ©		
TWENTY FOURTH FLOOR	SL. 141	SL. 142	
TWENTY THIRD FLOOR	SL. 138	SL. 139	
TWENTY SECOND FLOOR	SL. 133	SL. 134	SL. 135
TWENTY FIRST FLOOR	SL. 127	SL. 128	SL. 129
TWENTIETH FLOOR	SL. 121	SL. 122	SL. 123
NINETEENTH FLOOR	SL. 115	SL. 116	SL. 117
EIGHTEENTH FLOOR	SL. 109	SL. 110	SL. 111
SEVENTEENTH FLOOR	SL. 103	SL. 104	SL. 105

RD139

FOR CONTINUATION SEE SHEET 8

Qus
DATE : JULY 21, 2004.



DRAWING # 30199-37
FILE # 30199-37_Skns

ORIGINAL

SHEET 10 OF 55 SHEETS

STRATA PLAN BCS 966

SECTION B - B'

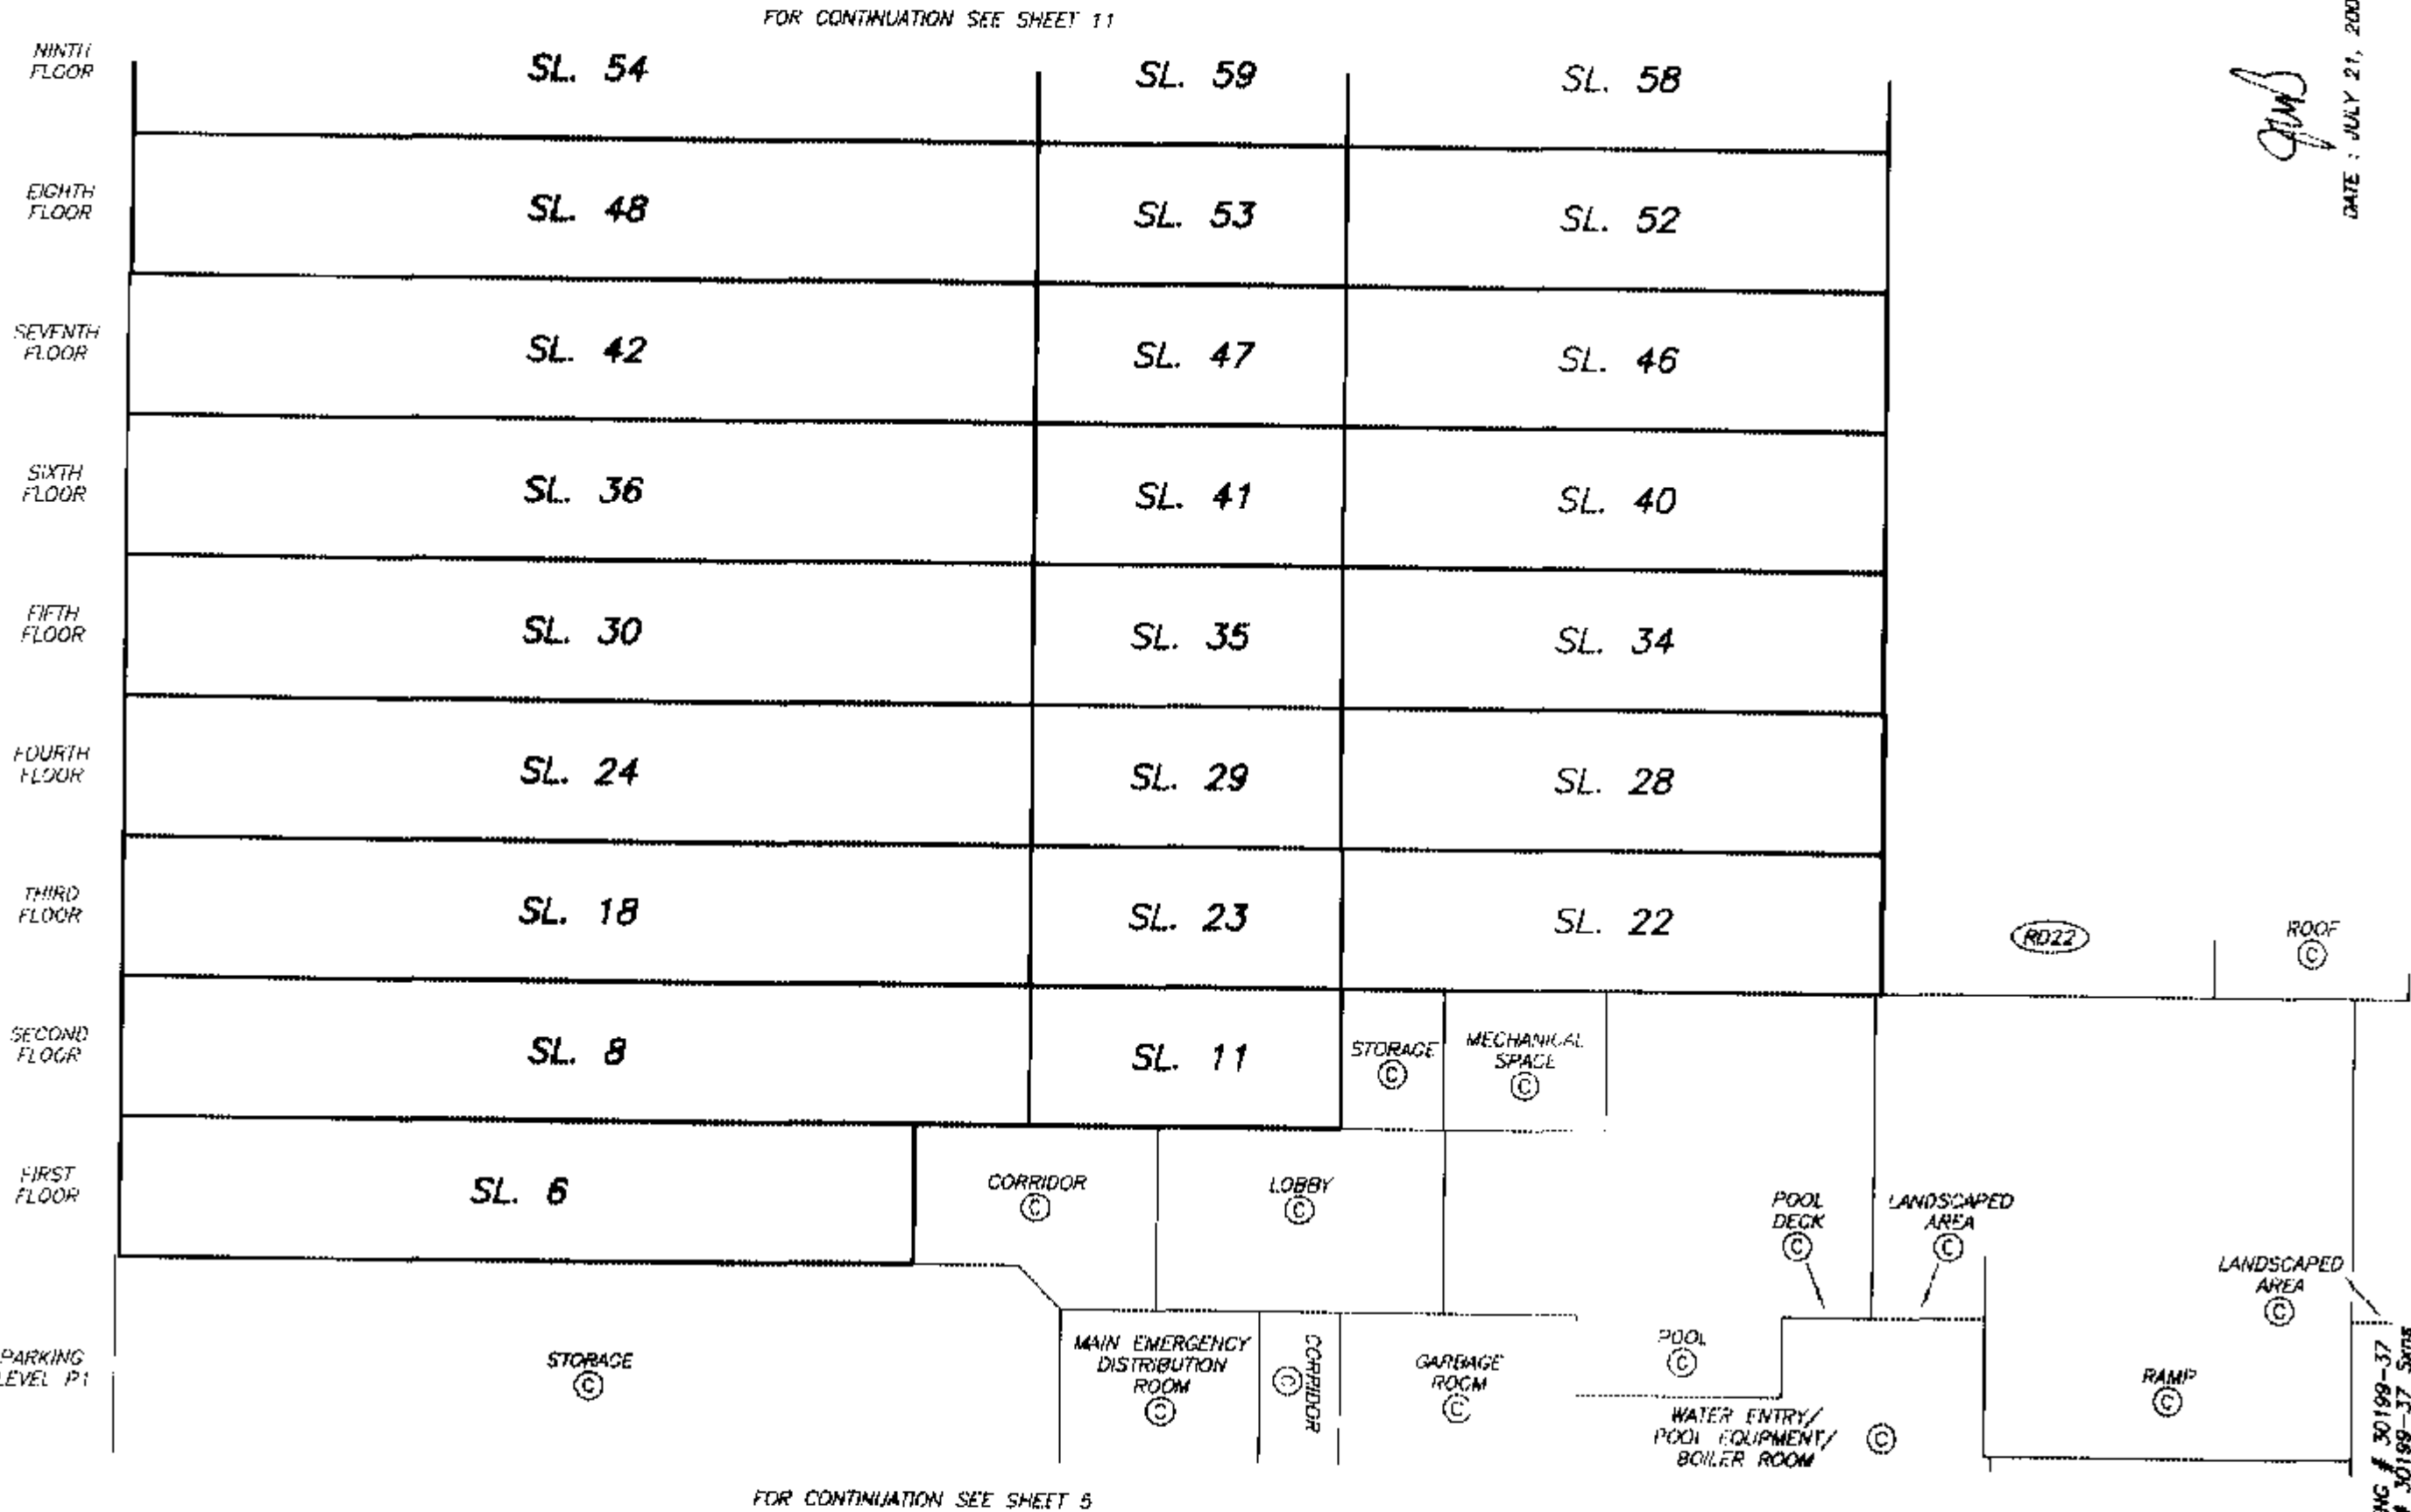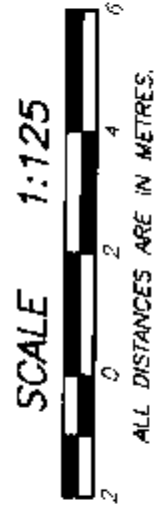

gms
DATE : JULY 21, 2004.


DRAWING # 30199-37
FILE # 30199-37_Sms

ORIGINAL

SHEET 11 OF 55 SHEETS

STRATA PLAN BCS 966

SECTION B - B'

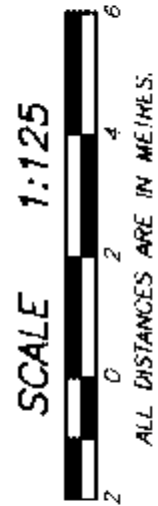

FOR CONTINUATION SEE SHEET 12

EIGHTEENTH FLOOR	SL. 108	SL. 113	SL. 112
SEVENTEENTH FLOOR	SL. 102	SL. 107	SL. 106
SIXTEENTH FLOOR	SL. 96	SL. 101	SL. 100
FIFTEENTH FLOOR	SL. 90	SL. 95	SL. 94
FOURTEENTH FLOOR	SL. 84	SL. 89	SL. 88
THIRTEENTH FLOOR	SL. 78	SL. 83	SL. 82
TWELFTH FLOOR	SL. 72	SL. 77	SL. 76
ELEVENTH FLOOR	SL. 66	SL. 71	SL. 70
TENTH FLOOR	SL. 60	SL. 65	SL. 64
NINTH FLOOR	SL. 54	SL. 59	SL. 58
EIGHTH FLOOR	SL. 48	SL. 53	SL. 52

FOR CONTINUATION SEE SHEET 10

gms
DATE: JULY 21, 2004


DRAWING # 30199-37
FILE # 30199-37_Skns

ORIGINAL

SHEET 12 OF 55 SHEETS

STRATA PLAN BCS 966

SECTION B -B'

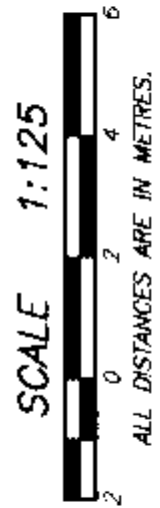

TWENTY FIFTH FLOOR	ROOF ©		
TWENTY FOURTH FLOOR	SL. 141	SL. 143	
TWENTY THIRD FLOOR	SL. 138	SL. 140	
TWENTY SECOND FLOOR	SL. 132	SL. 137	SL. 136
TWENTY FIRST FLOOR	SL. 126	SL. 131	SL. 130
TWENTIETH FLOOR	SL. 120	SL. 125	SL. 124
NINETEENTH FLOOR	SL. 114	SL. 119	SL. 118
EIGHTEENTH FLOOR	SL. 108	SL. 113	SL. 112
SEVENTEENTH FLOOR	SL. 102	SL. 107	SL. 106

PD140



FOR CONTINUATION SEE SHEET 11

Handwritten signature
DATE: JULY 21, 2004.

ORIGINAL

PARKING LEVEL P3

STRATA PLAN BCS 966

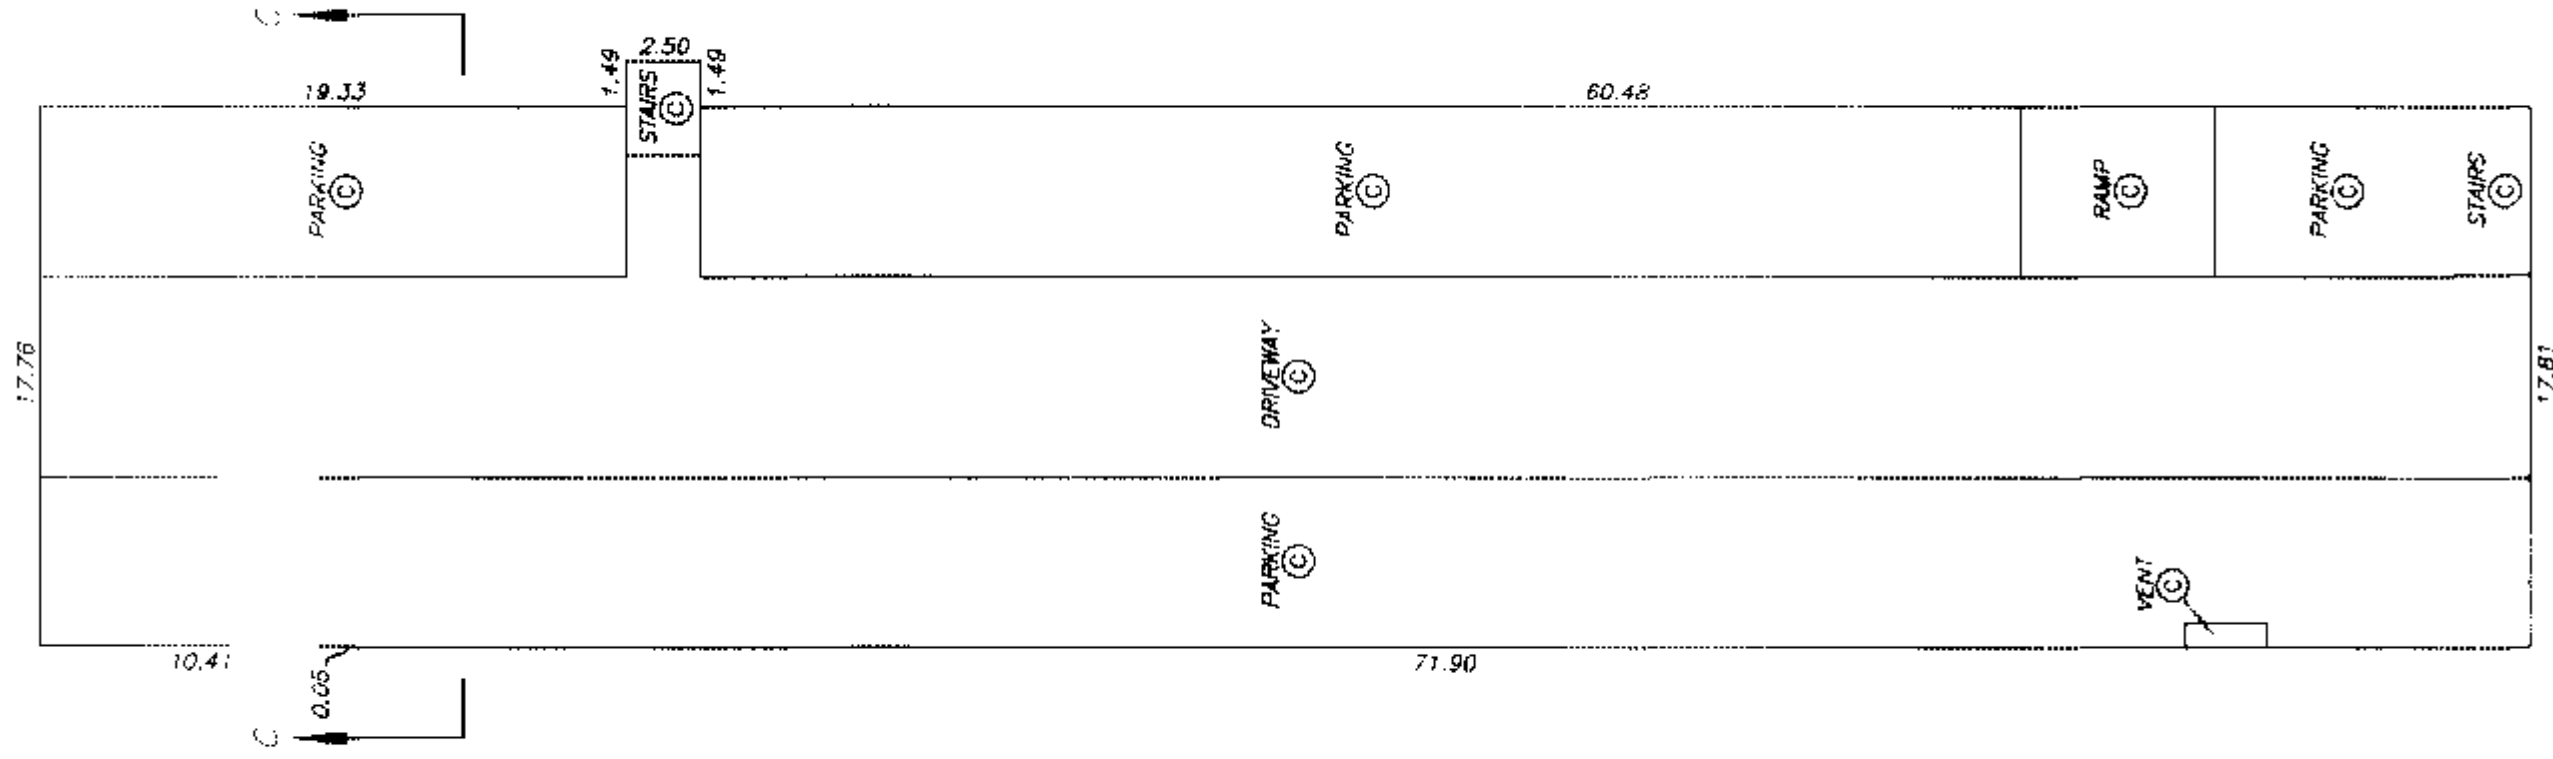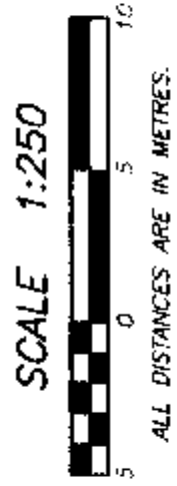

PARKING LEVEL P2


STRATA PLAN BCS 966



SCALE 1:250



ALL DISTANCES ARE IN METRES.

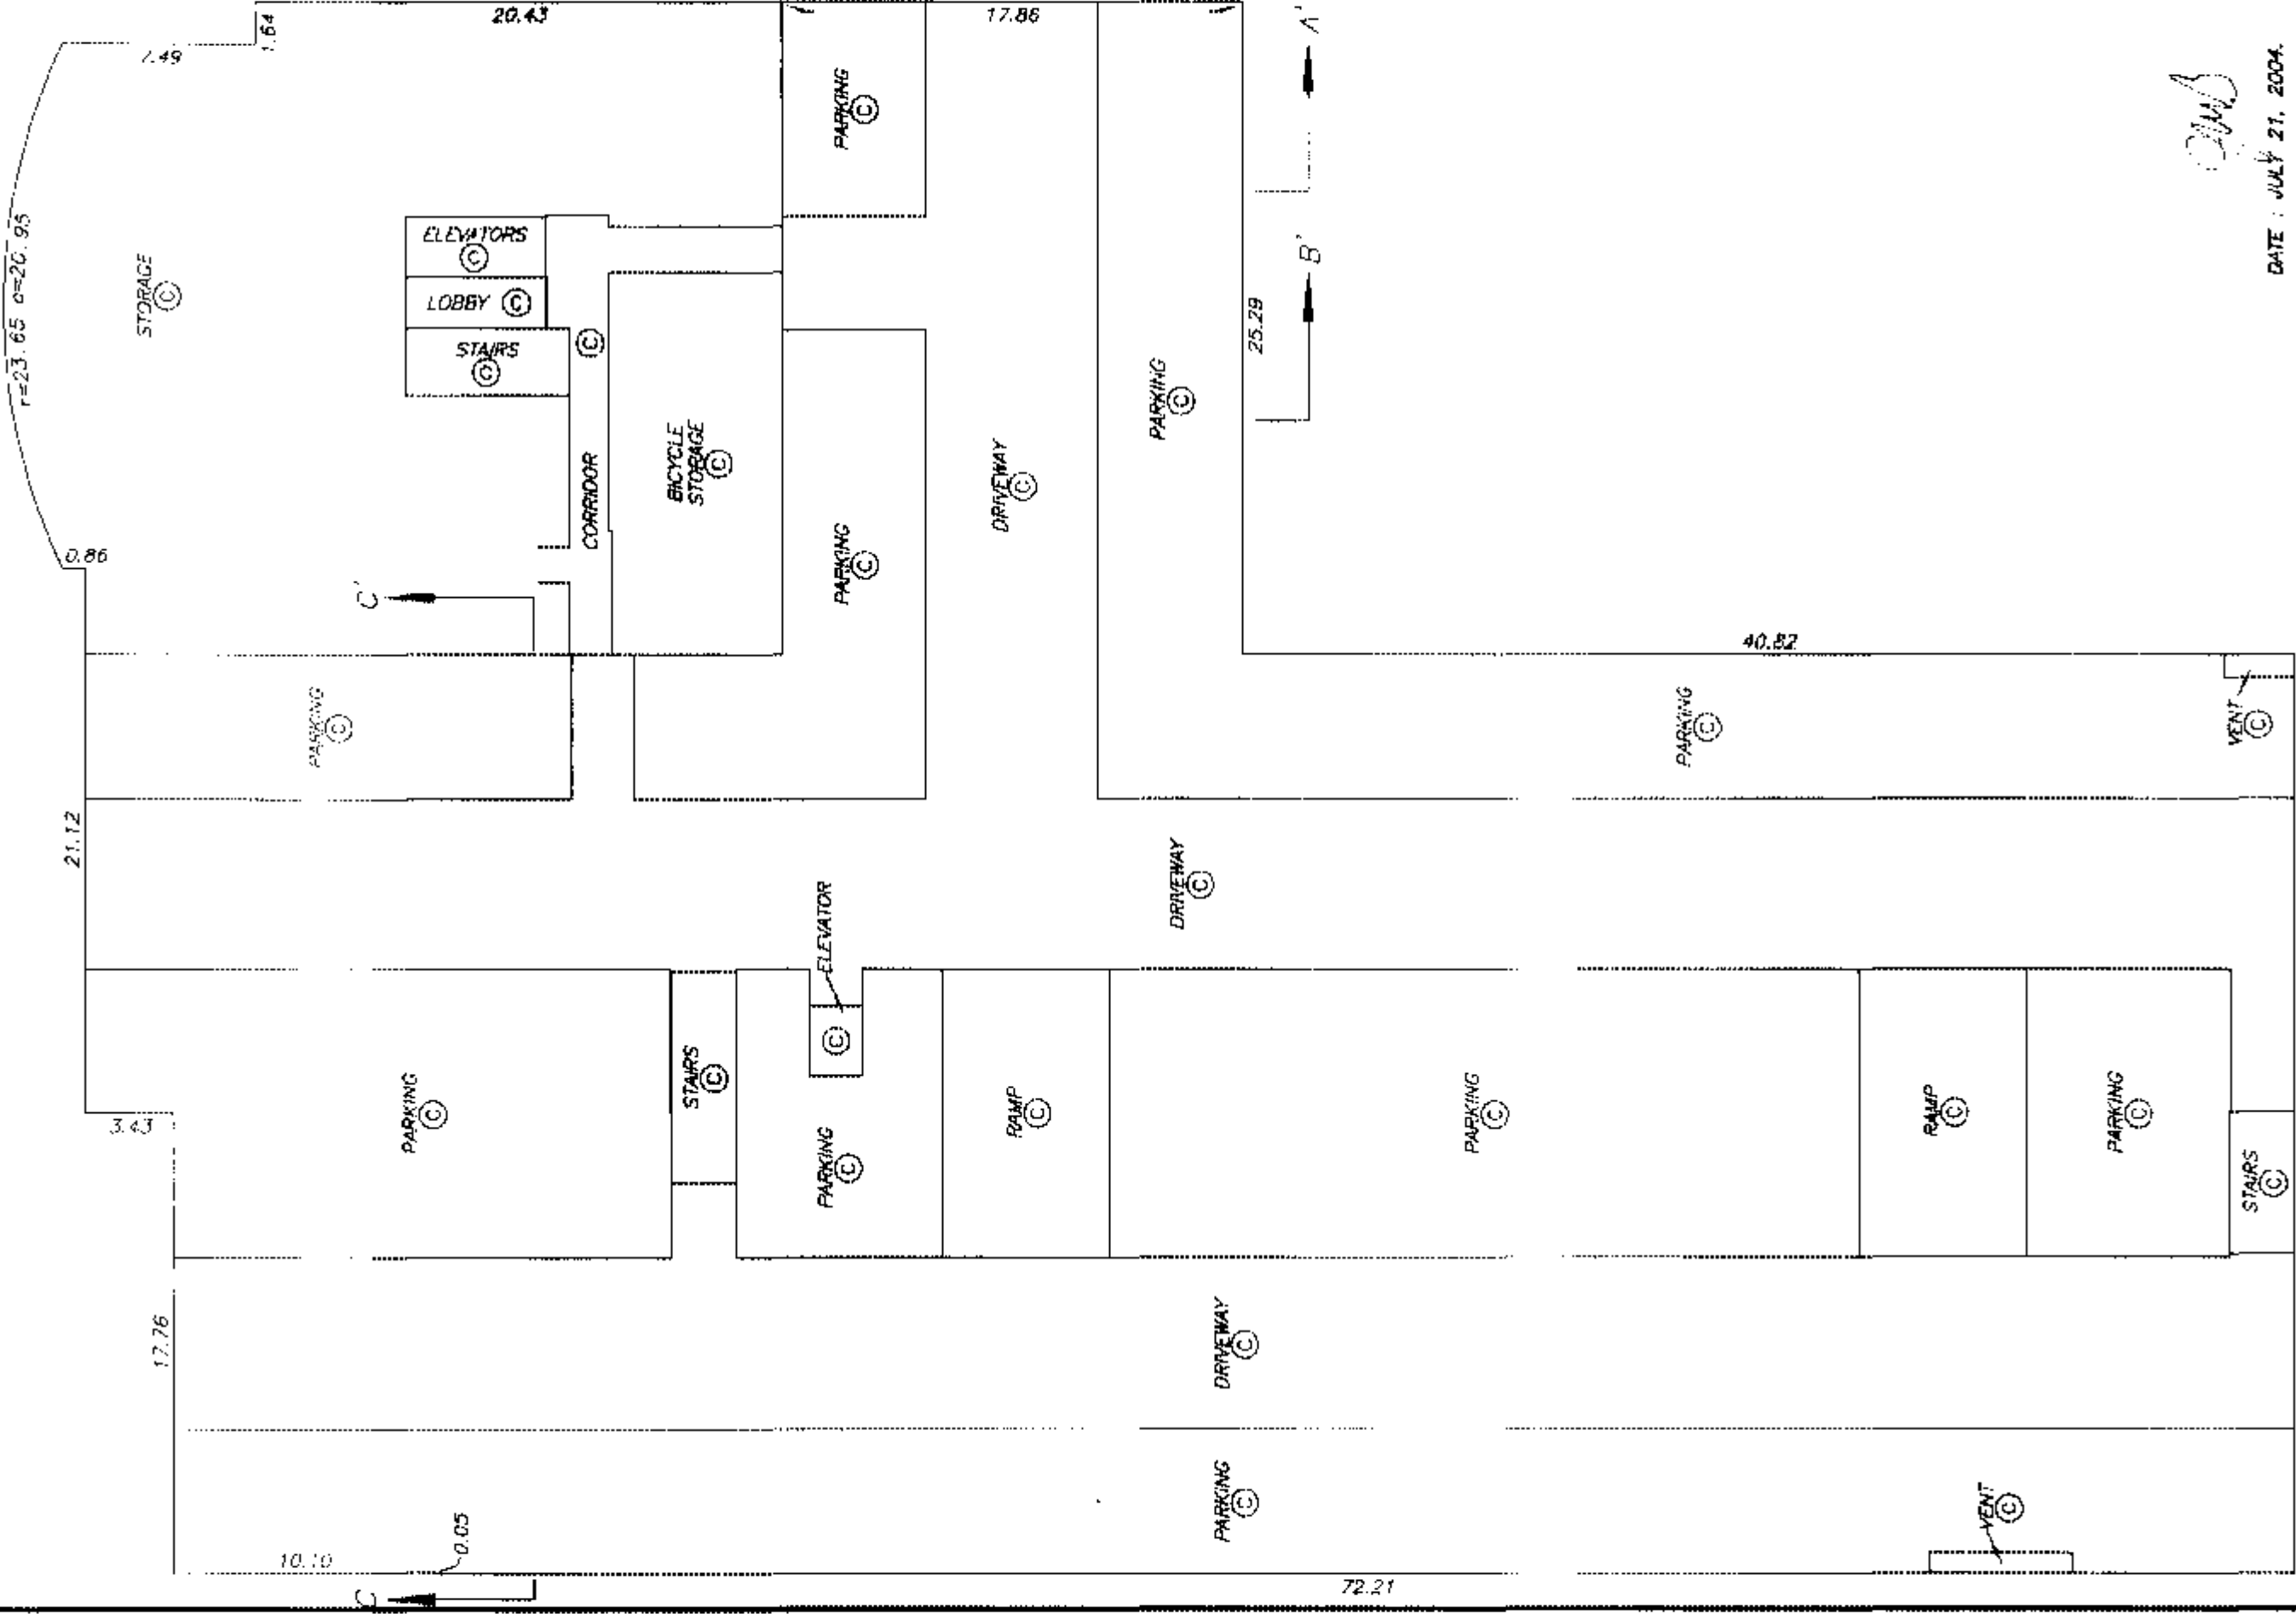

DATE : JULY 21, 2004.

PARKING LEVEL P1

STRATA PLAN BCS 966


SCALE 1:250



ALL DISTANCES ARE IN METRES.



1 = 23.70 0 = 21.72

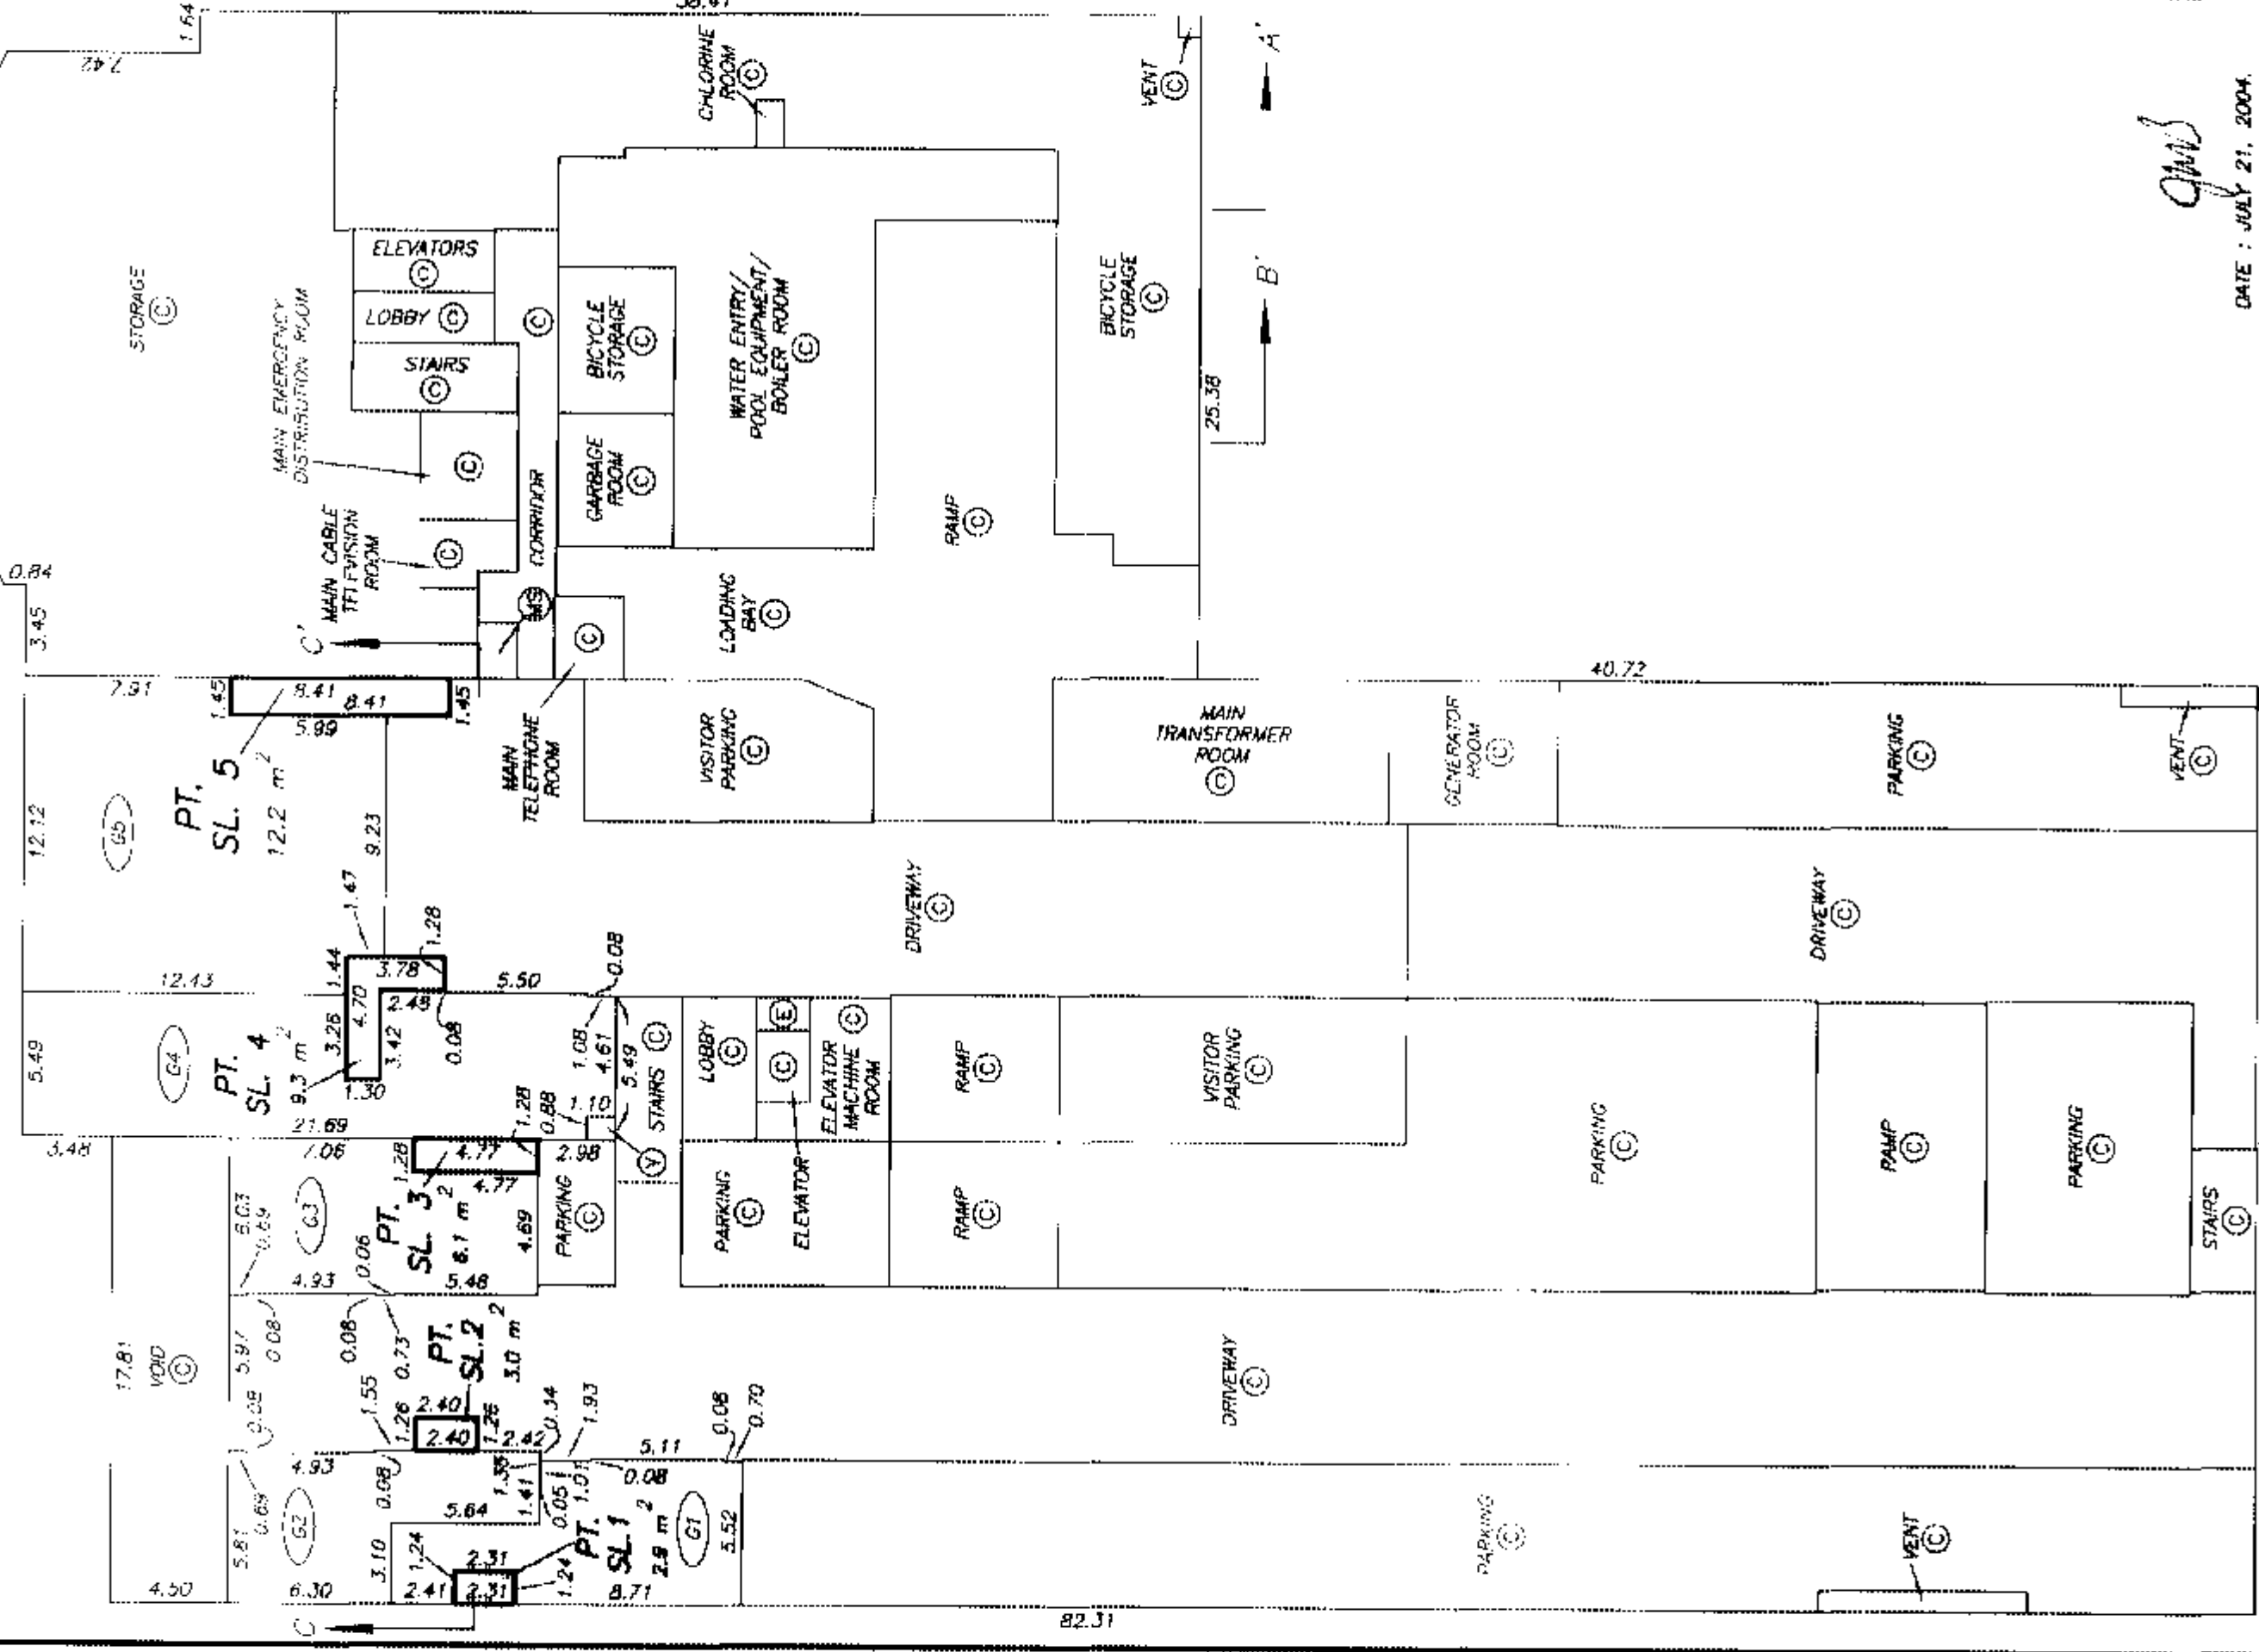

gmb

DATE : JULY 21, 2004.

FIRST FLOOR PLAN
SOUTH SIDE

STRATA PLAN BCS 966


SCALE 1:250



ALL DISTANCES ARE IN METRES.



SEE SHEET 17
MATCH LINE

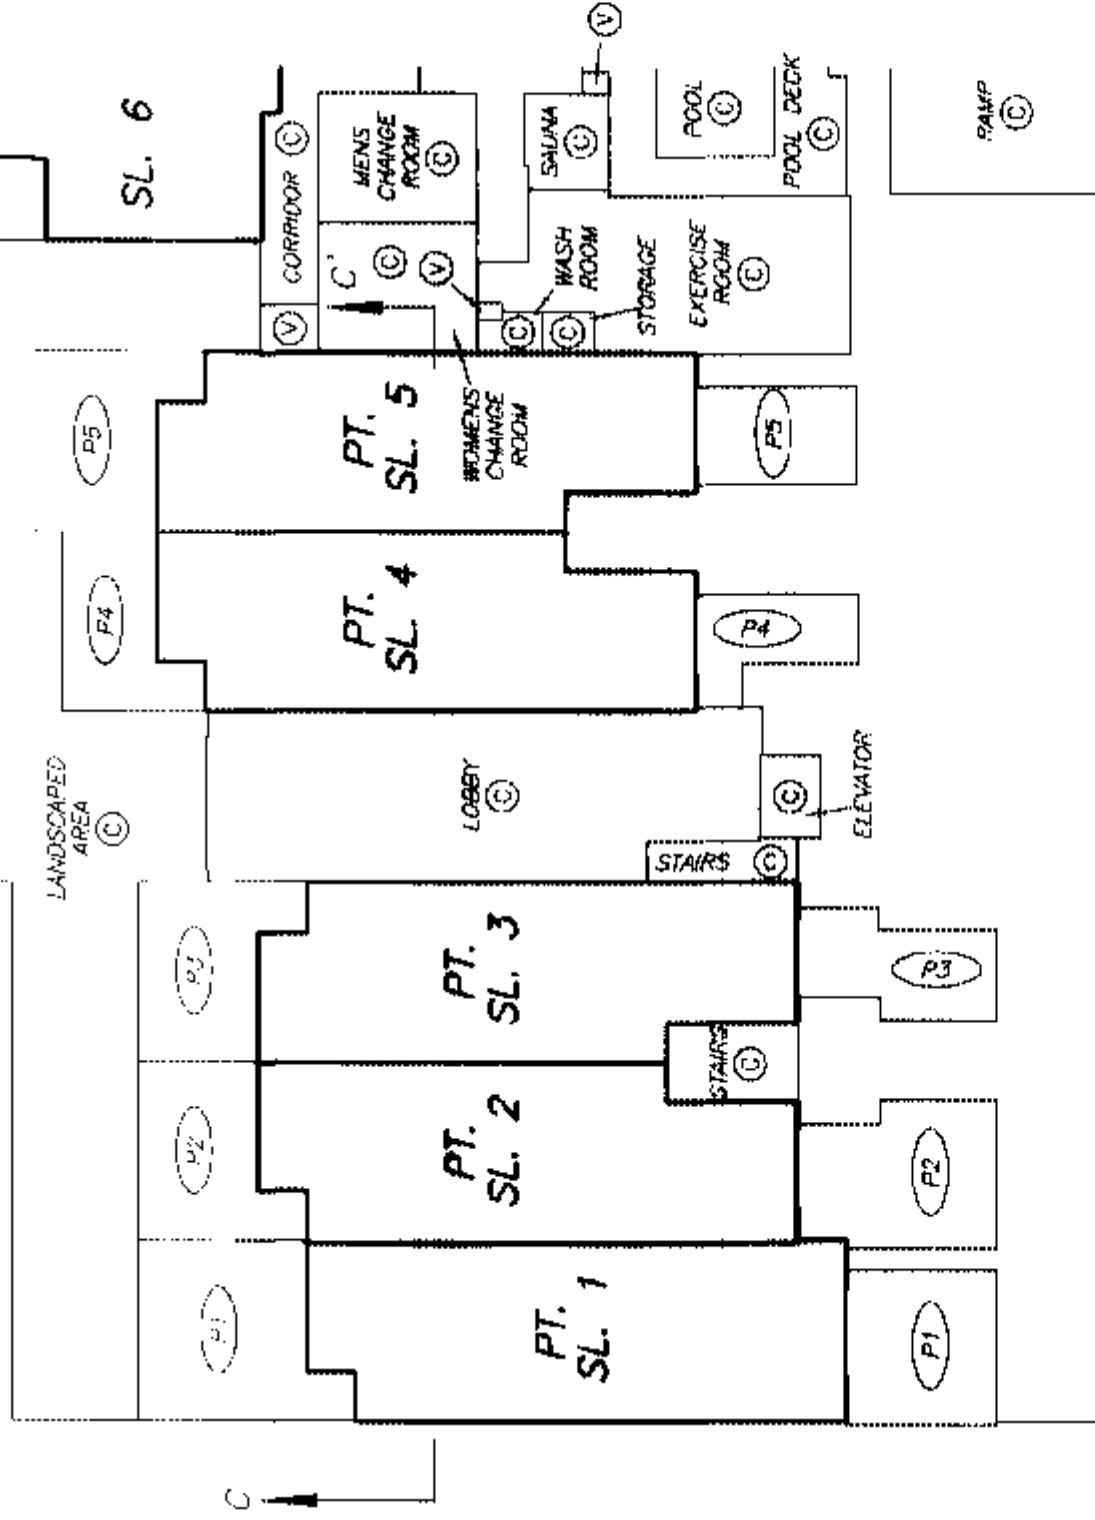

SEE SHEET 24
FOR SIMAIA LOT DIMENSIONS

LANDSCAPED
AREA

SEE SHEET 17
MATCH LINE


DATE : JULY 21, 2004.

FIRST FLOOR PLAN
NORTH SIDE

STRATA PLAN BCS 966



MATCH LINE
SEE SHEET 16

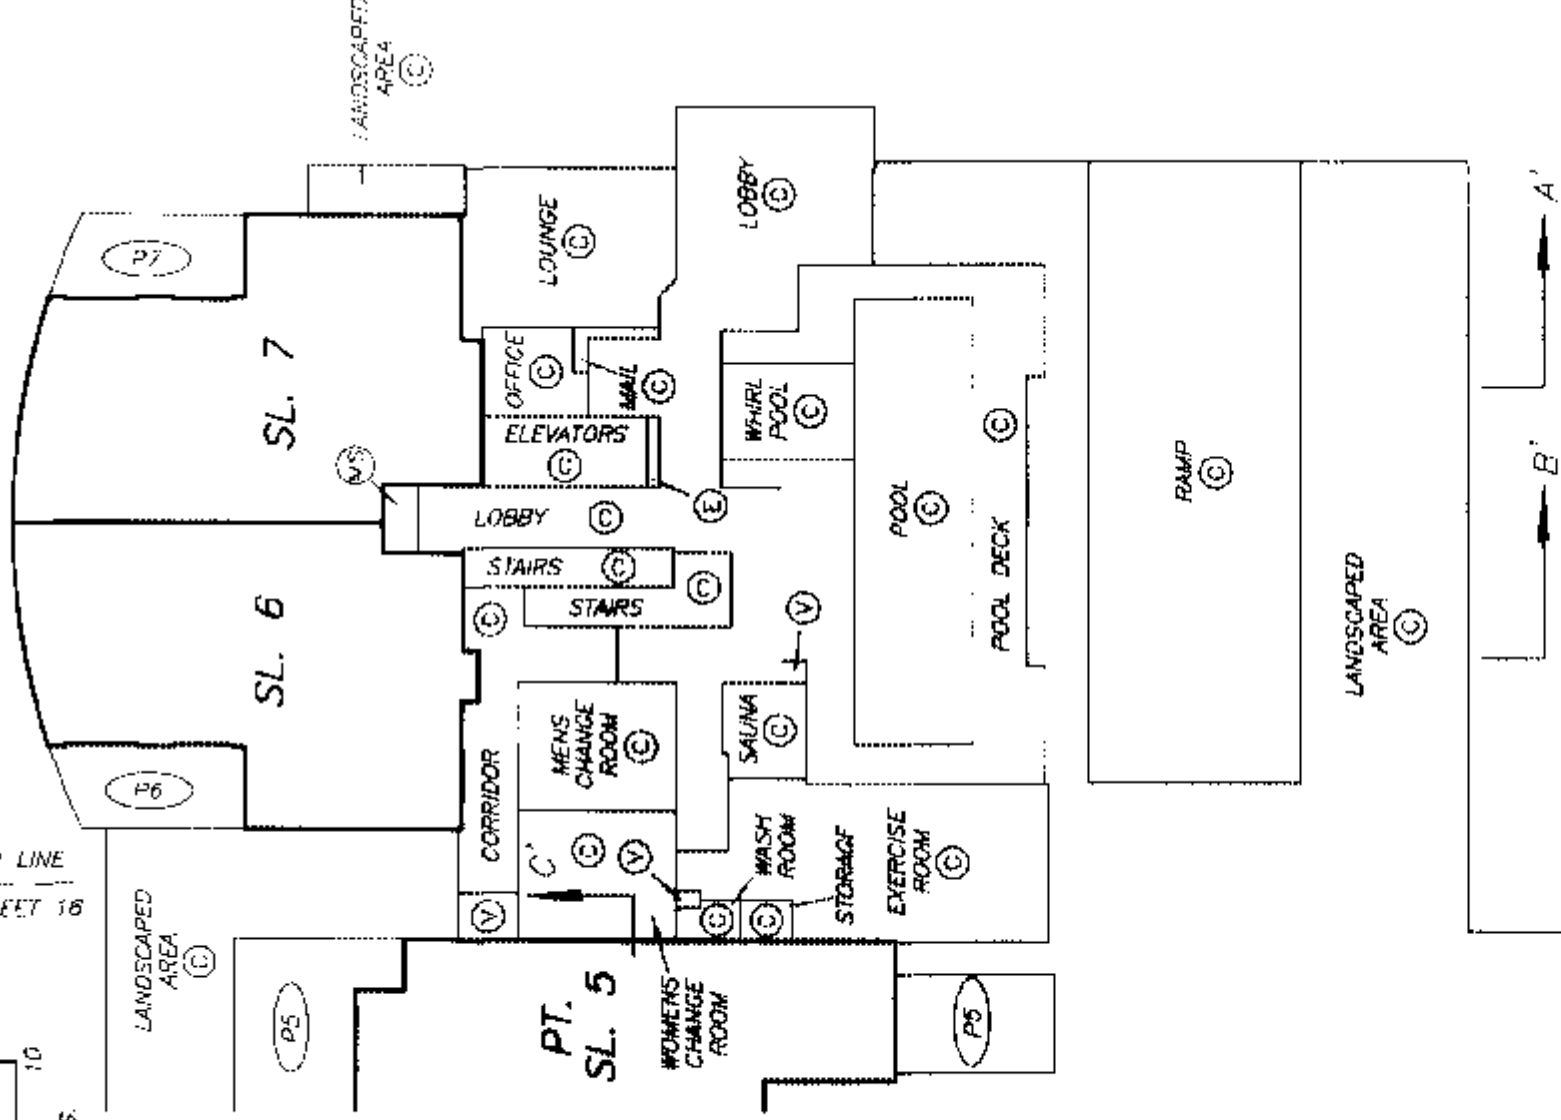

SEE SHEET 25
FOR STRATA LOT DIMENSIONS

MATCH LINE
SEE SHEET 16

gub
DATE: JULY 21, 2004.

SECOND FLOOR PLAN
SOUTH SIDE

STRATA PLAN BCS 966




SCALE 1:250



ALL DISTANCES ARE IN METRES.

SEE SHEET 19
MATCH LINE

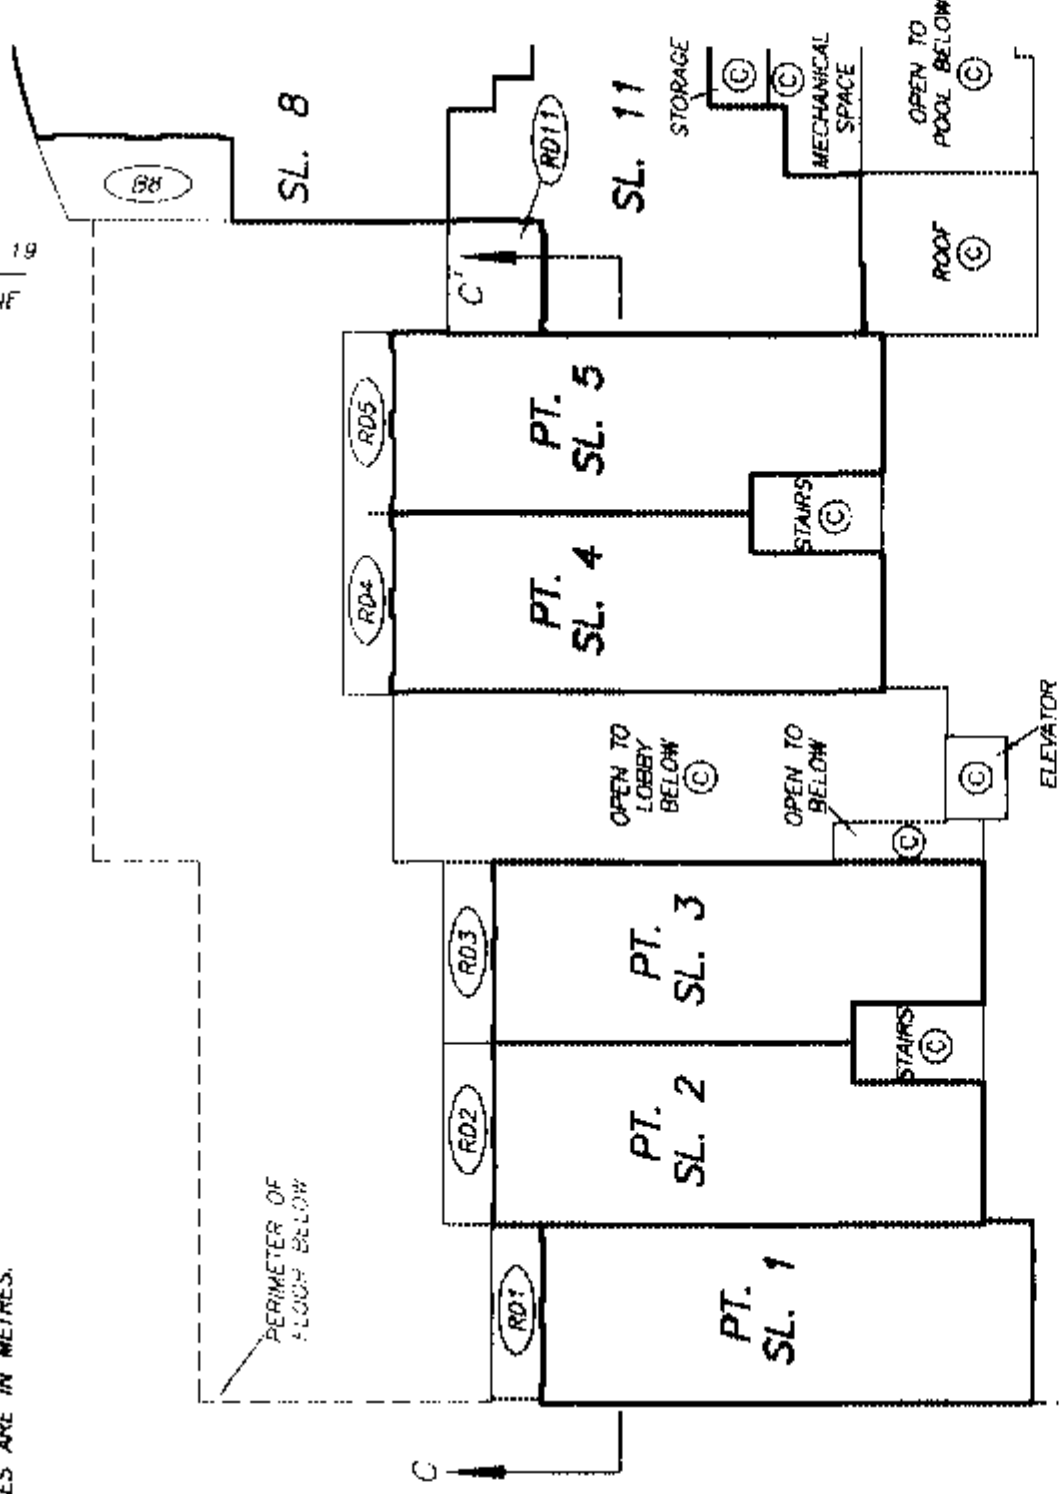

SEE SHEET 26
FOR STRATA LOT DIMENSIONS

SEE SHEET 19
MATCH LINE

PERIMETER OF
FLOOR BELOW

amb

DATE : JULY 21, 2004.

SECOND FLOOR PLAN
NORTH SIDE

STRATA PLAN BCS 966

SCALE 1:250




ALL DISTANCES ARE IN METRES.

MATCH LINE
SEE SHEET 18



A
B

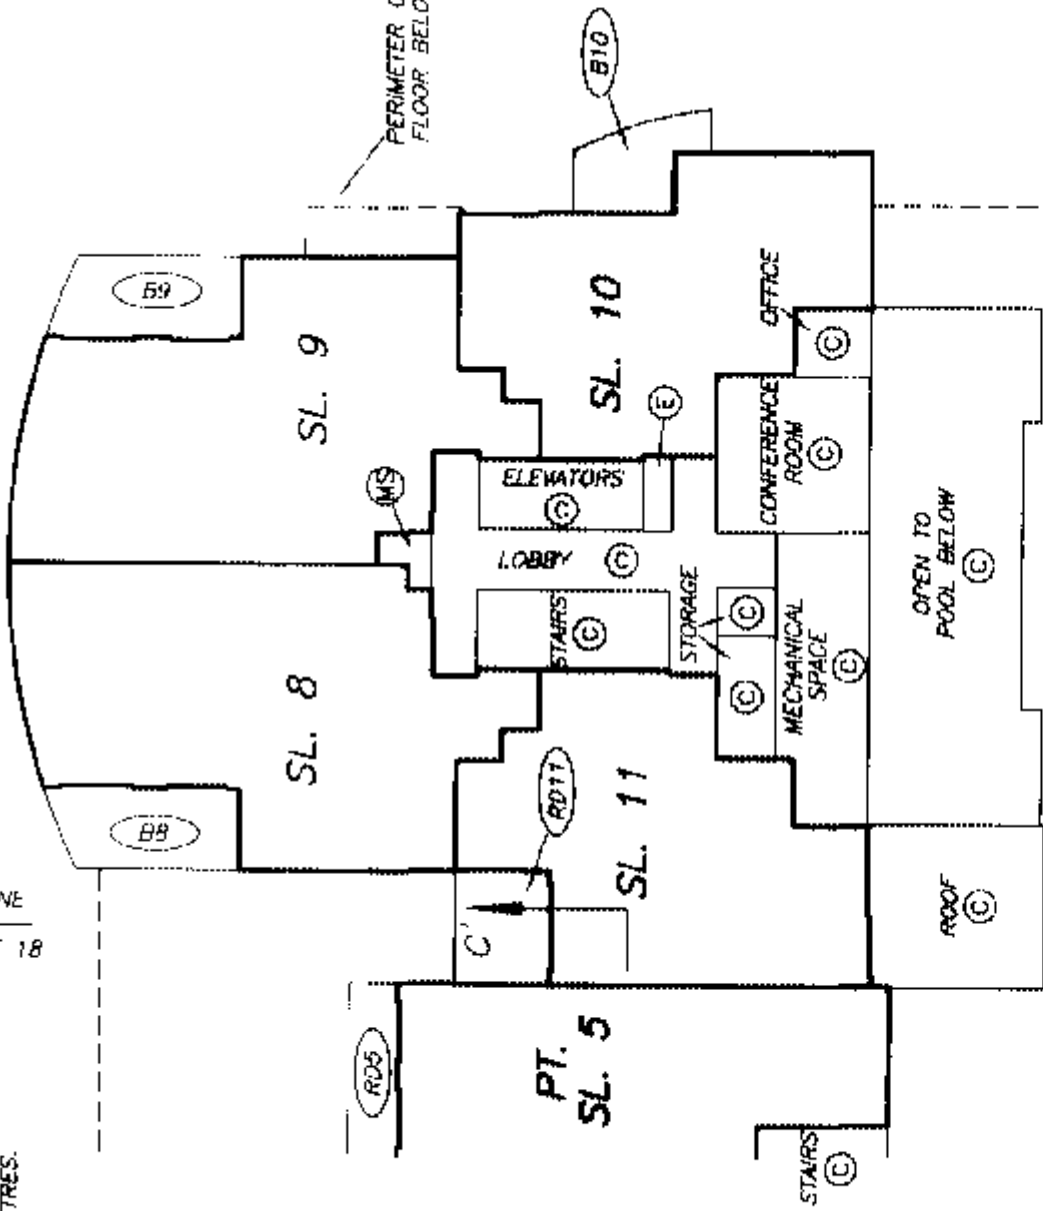

PERIMETER OF
FLOOR BELOW

A'
B'

SEE SHEET 27
FOR STRATA LOT DIMENSIONS


MATCH LINE
SEE SHEET 18

PERIMETER OF
FLOOR BELOW


Handwritten signature
DATE : JULY 21, 2004.

SIXTH FLOOR PLAN

STRATA PLAN BCS 966

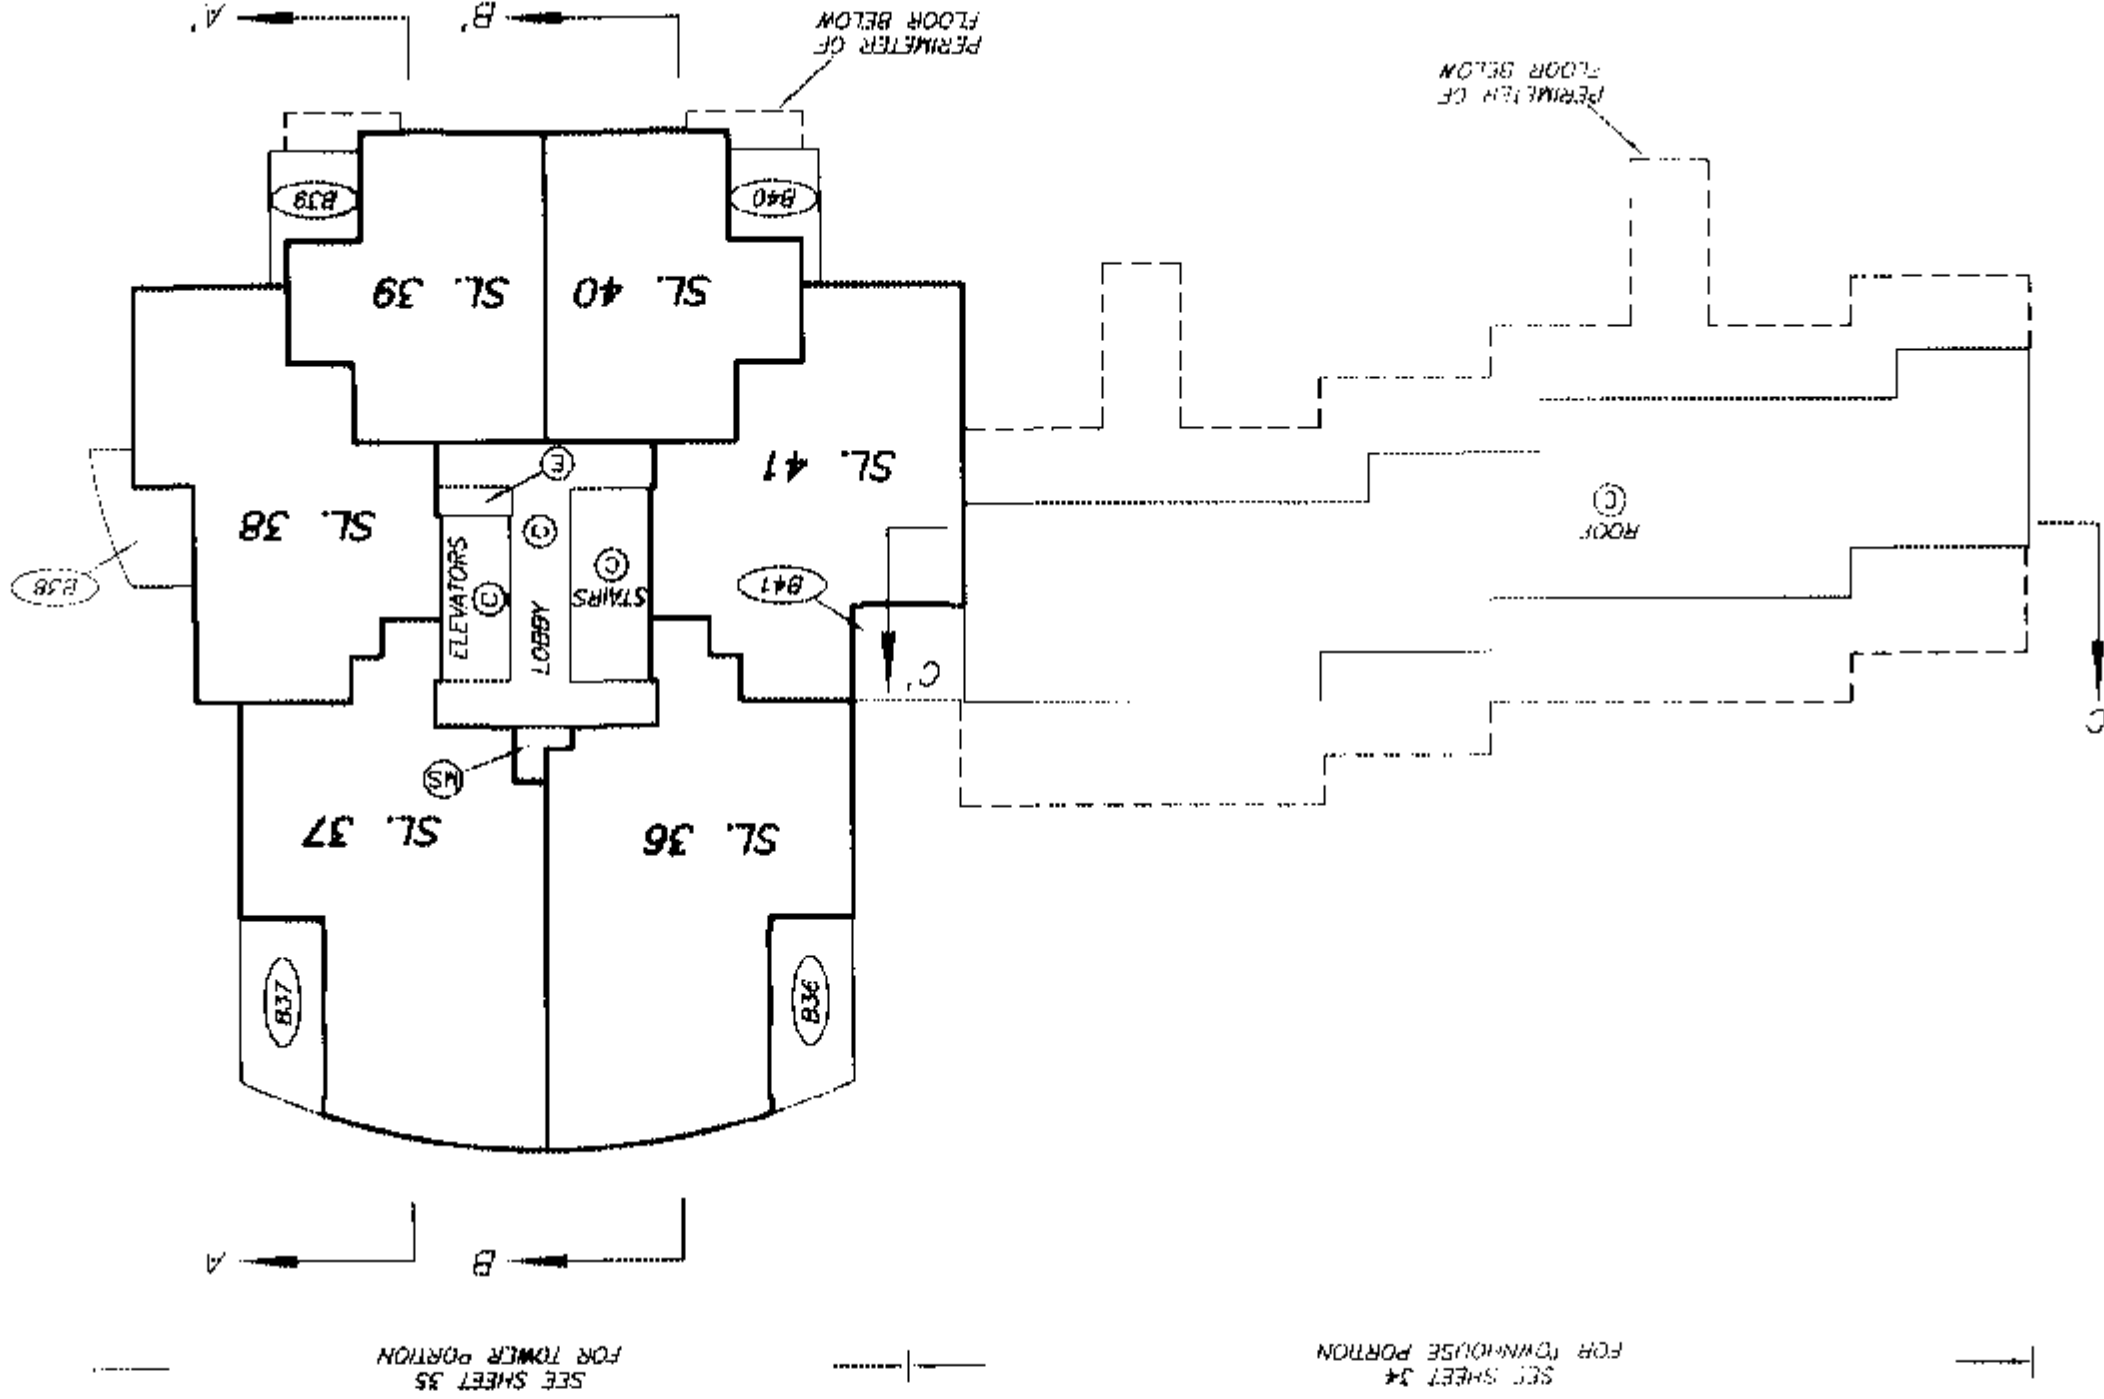

THIRD FLOOR PLAN


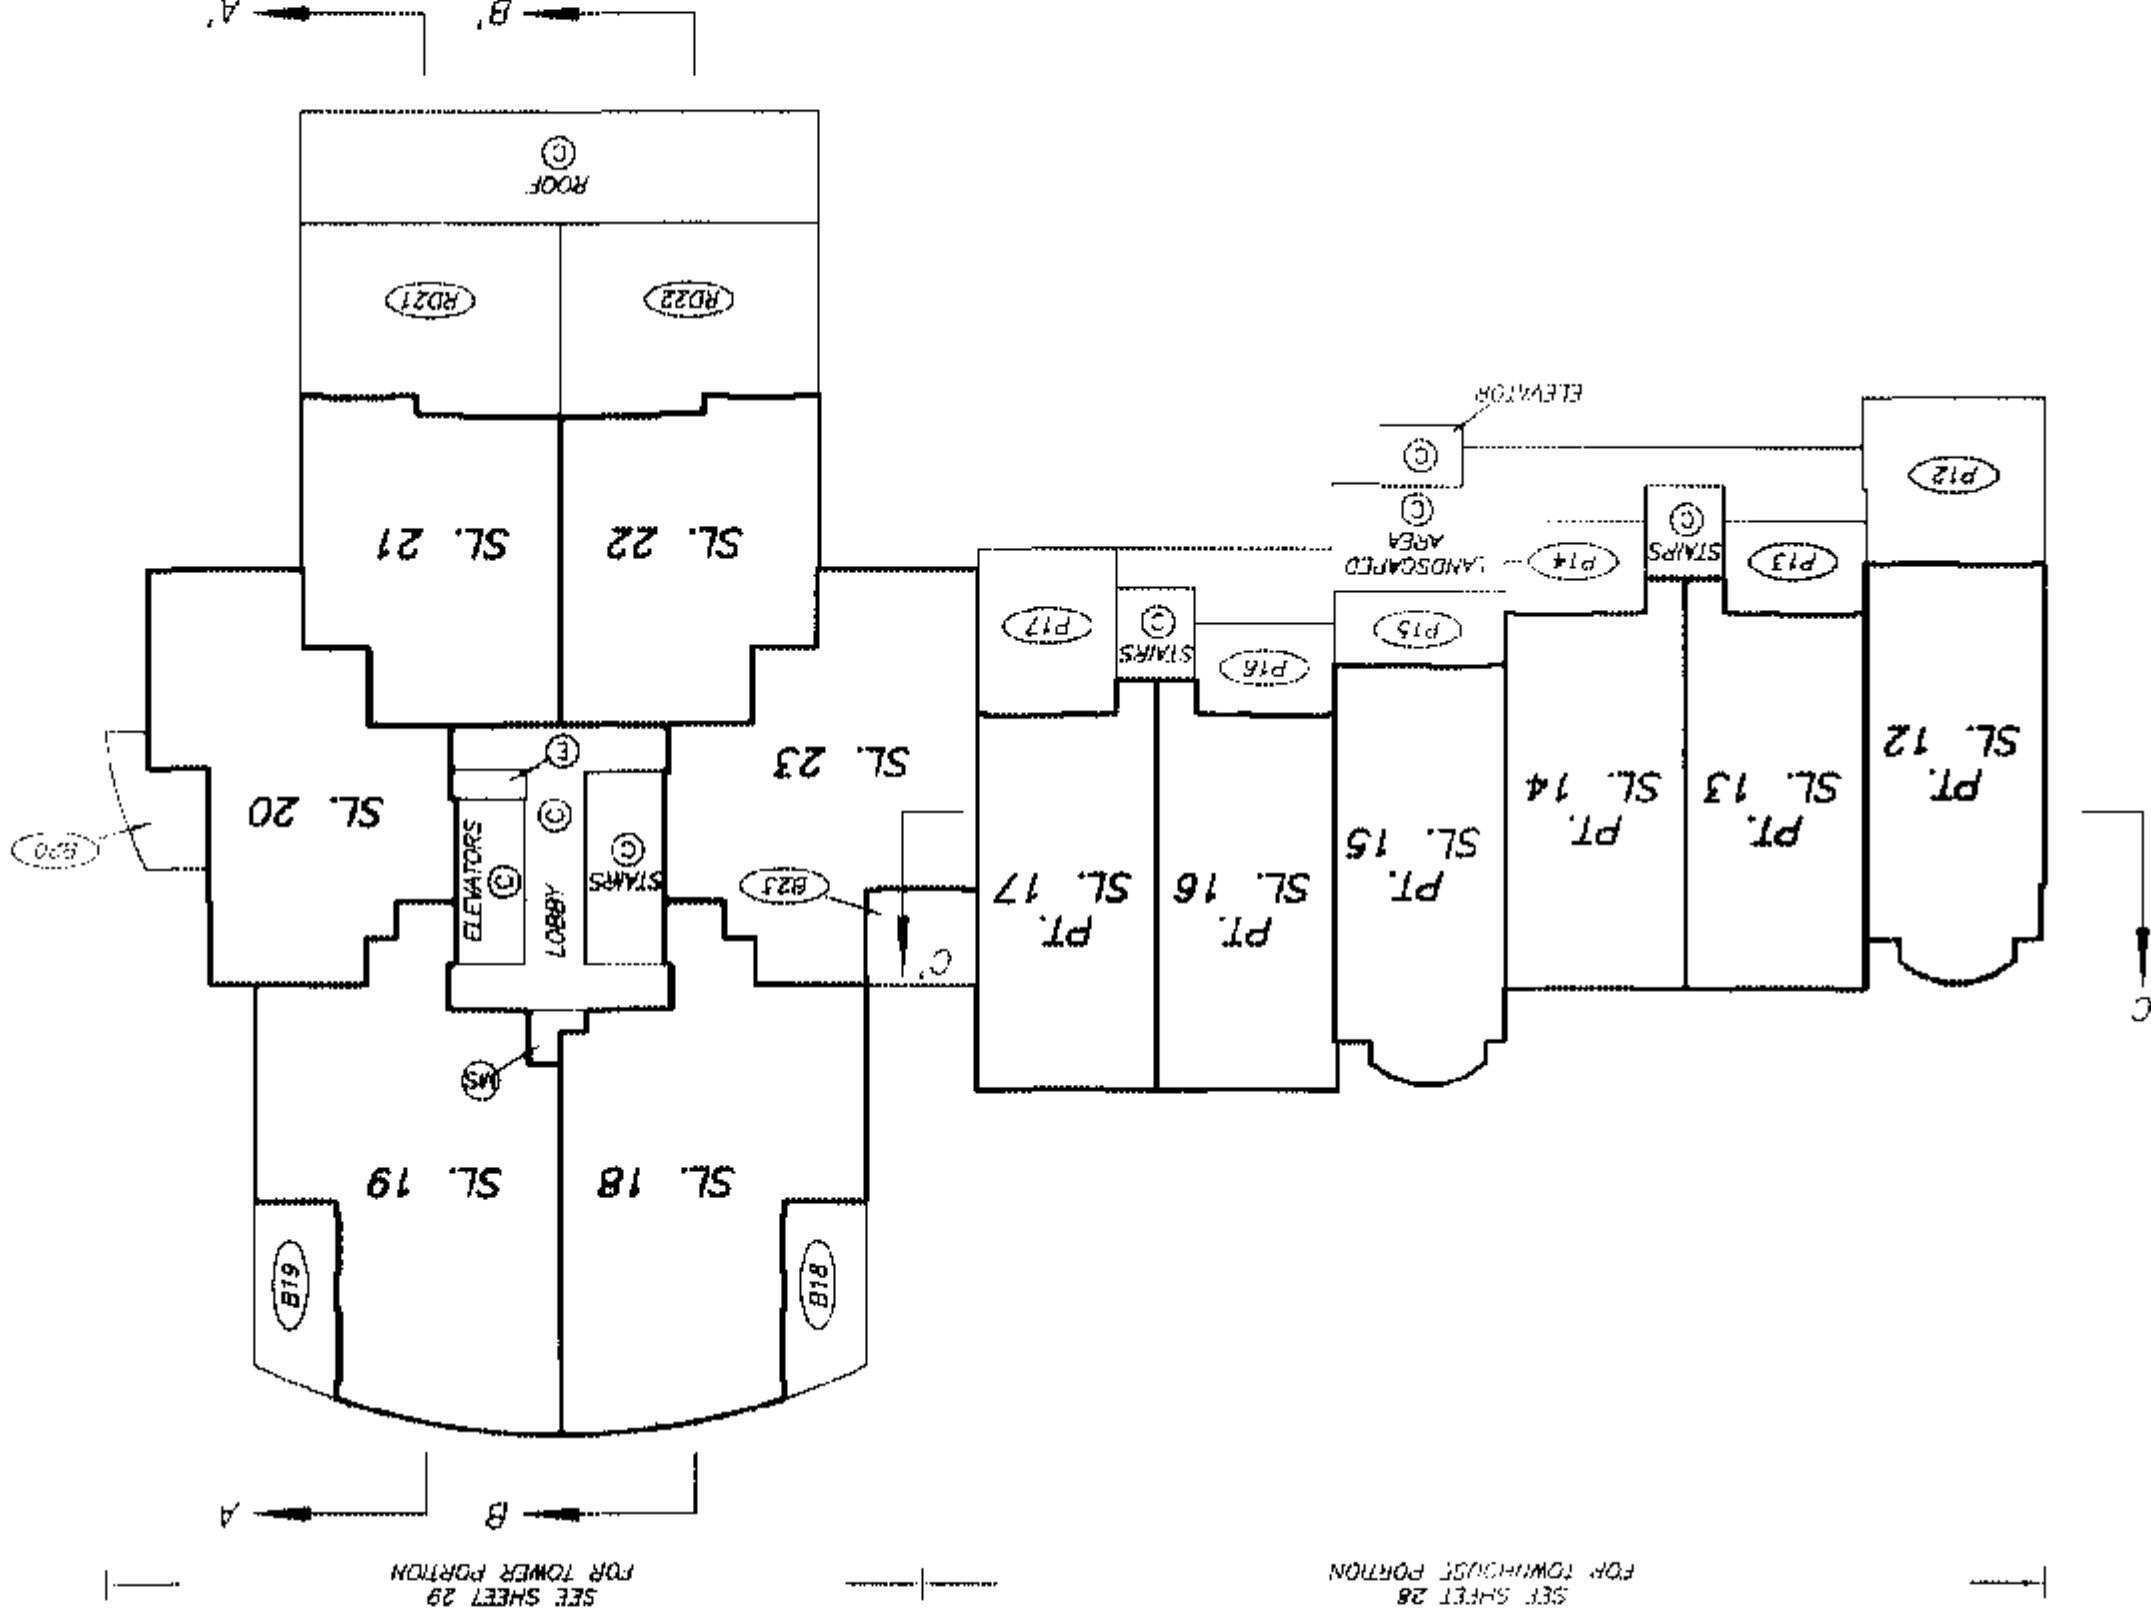


Qub
DATE : JULY 21, 2004.

SHEET 21 OF 55 SHEETS

FOURTH FLOOR PLAN

STRATA PLAN BCS 966

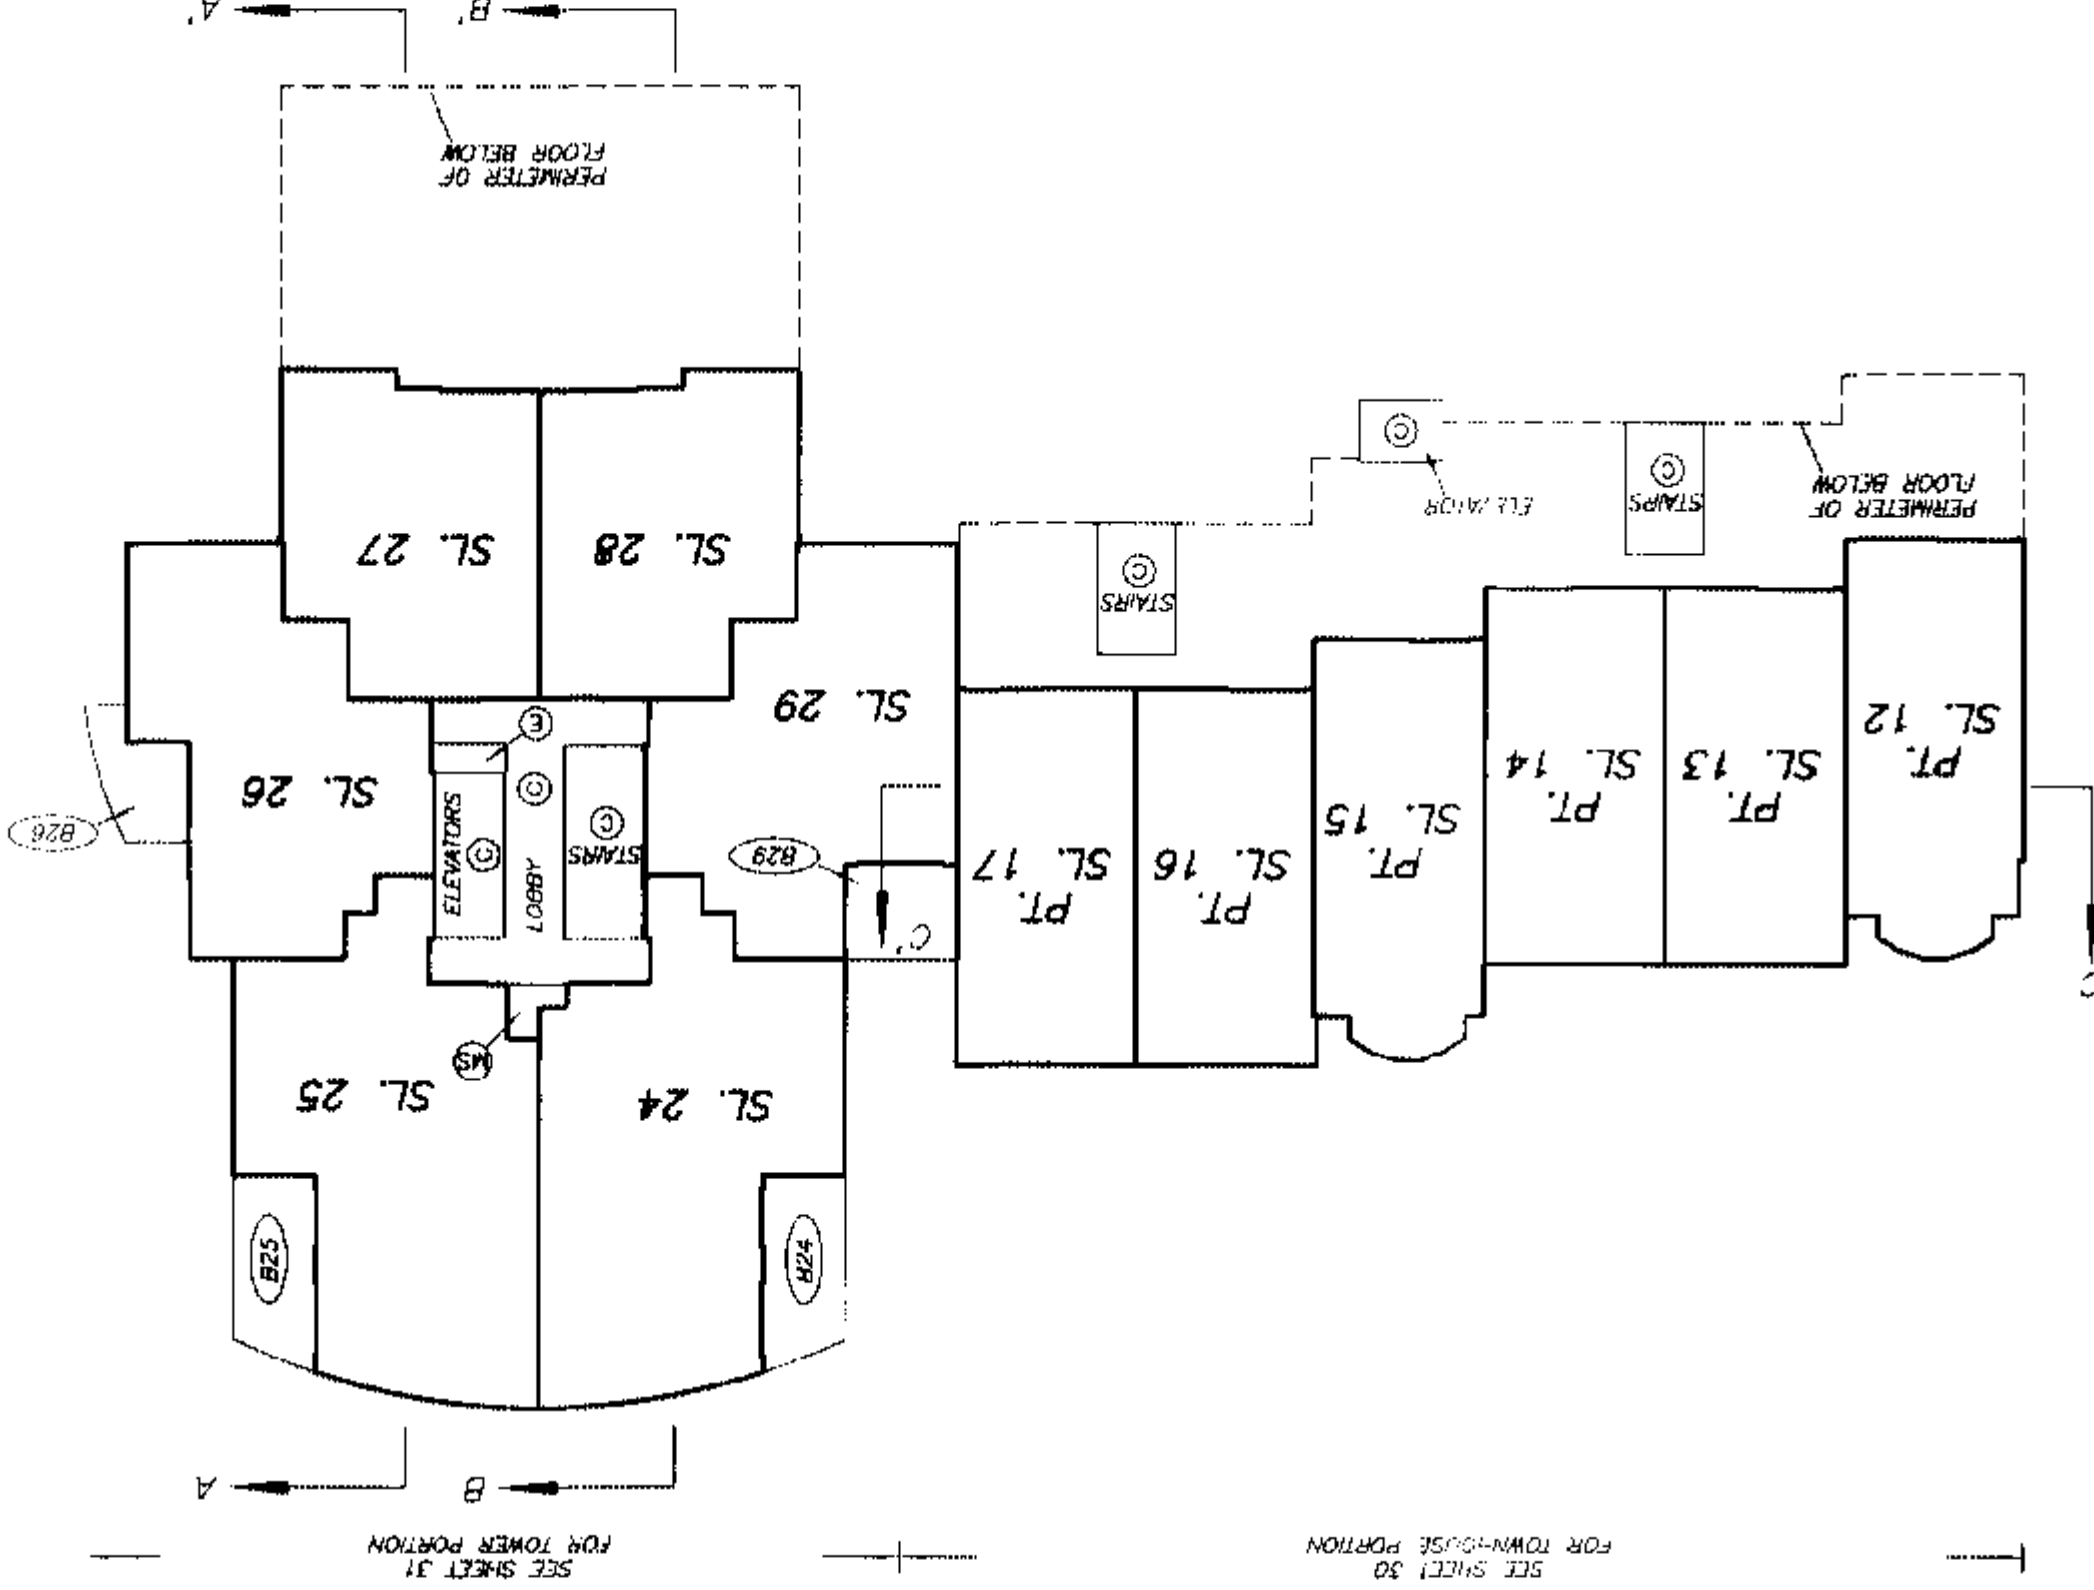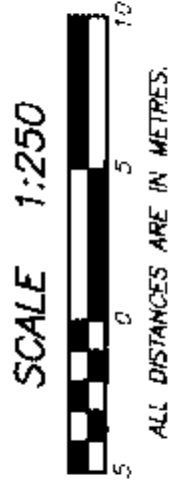

SEE SHEET 30
FOR TOWNHOUSE PORTION

SEE SHEET 31
FOR TOWER PORTION

DATE: JULY 21, 2004



DRAWING # 30199-37
FILE # 30199-37_4th

ORIGINAL

SHEET 22 OF 55 SHEETS

FIFTH FLOOR PLAN

STRATA PLAN BCS 966

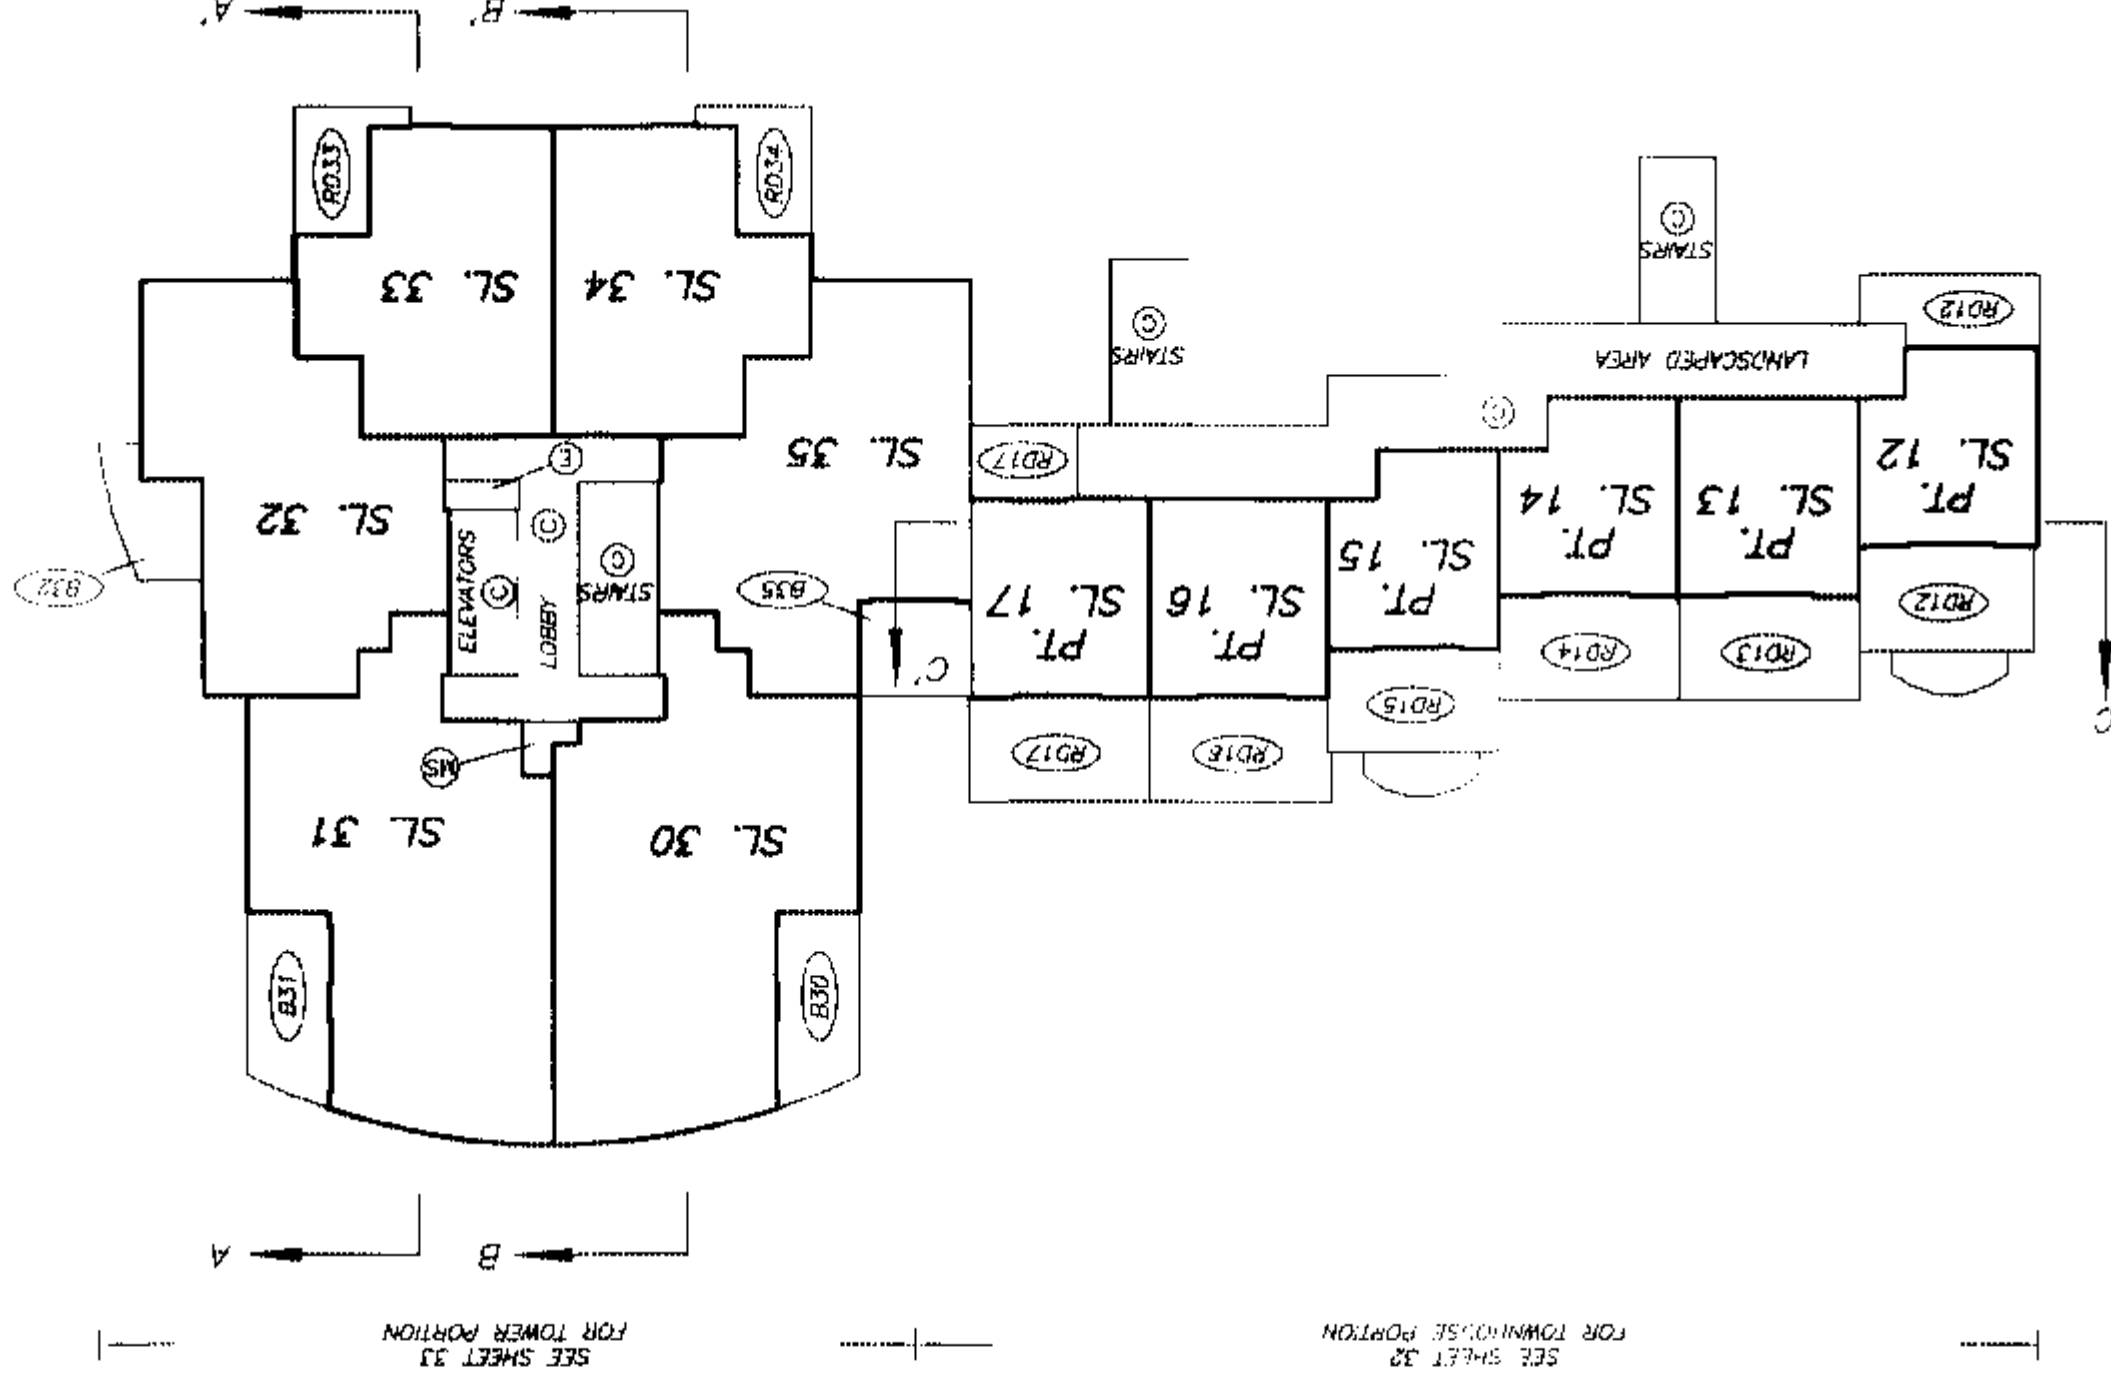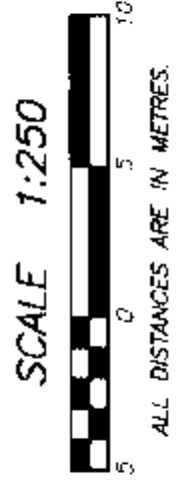

SEE SHEET 33
FOR TOWER PORTION

SEE SHEET 32
FOR TOWNHOUSE PORTION

DATE: JULY 21, 2004


DRAWING # 30199-37
FILE # 30199-37_5th

ORIGINAL


SHEET 25 OF 55 SHEETS

FIRST FLOOR PLAN
TOWER

STRATA PLAN BCS 966

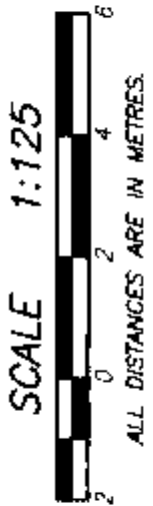

ALL DISTANCES ARE IN METRES.

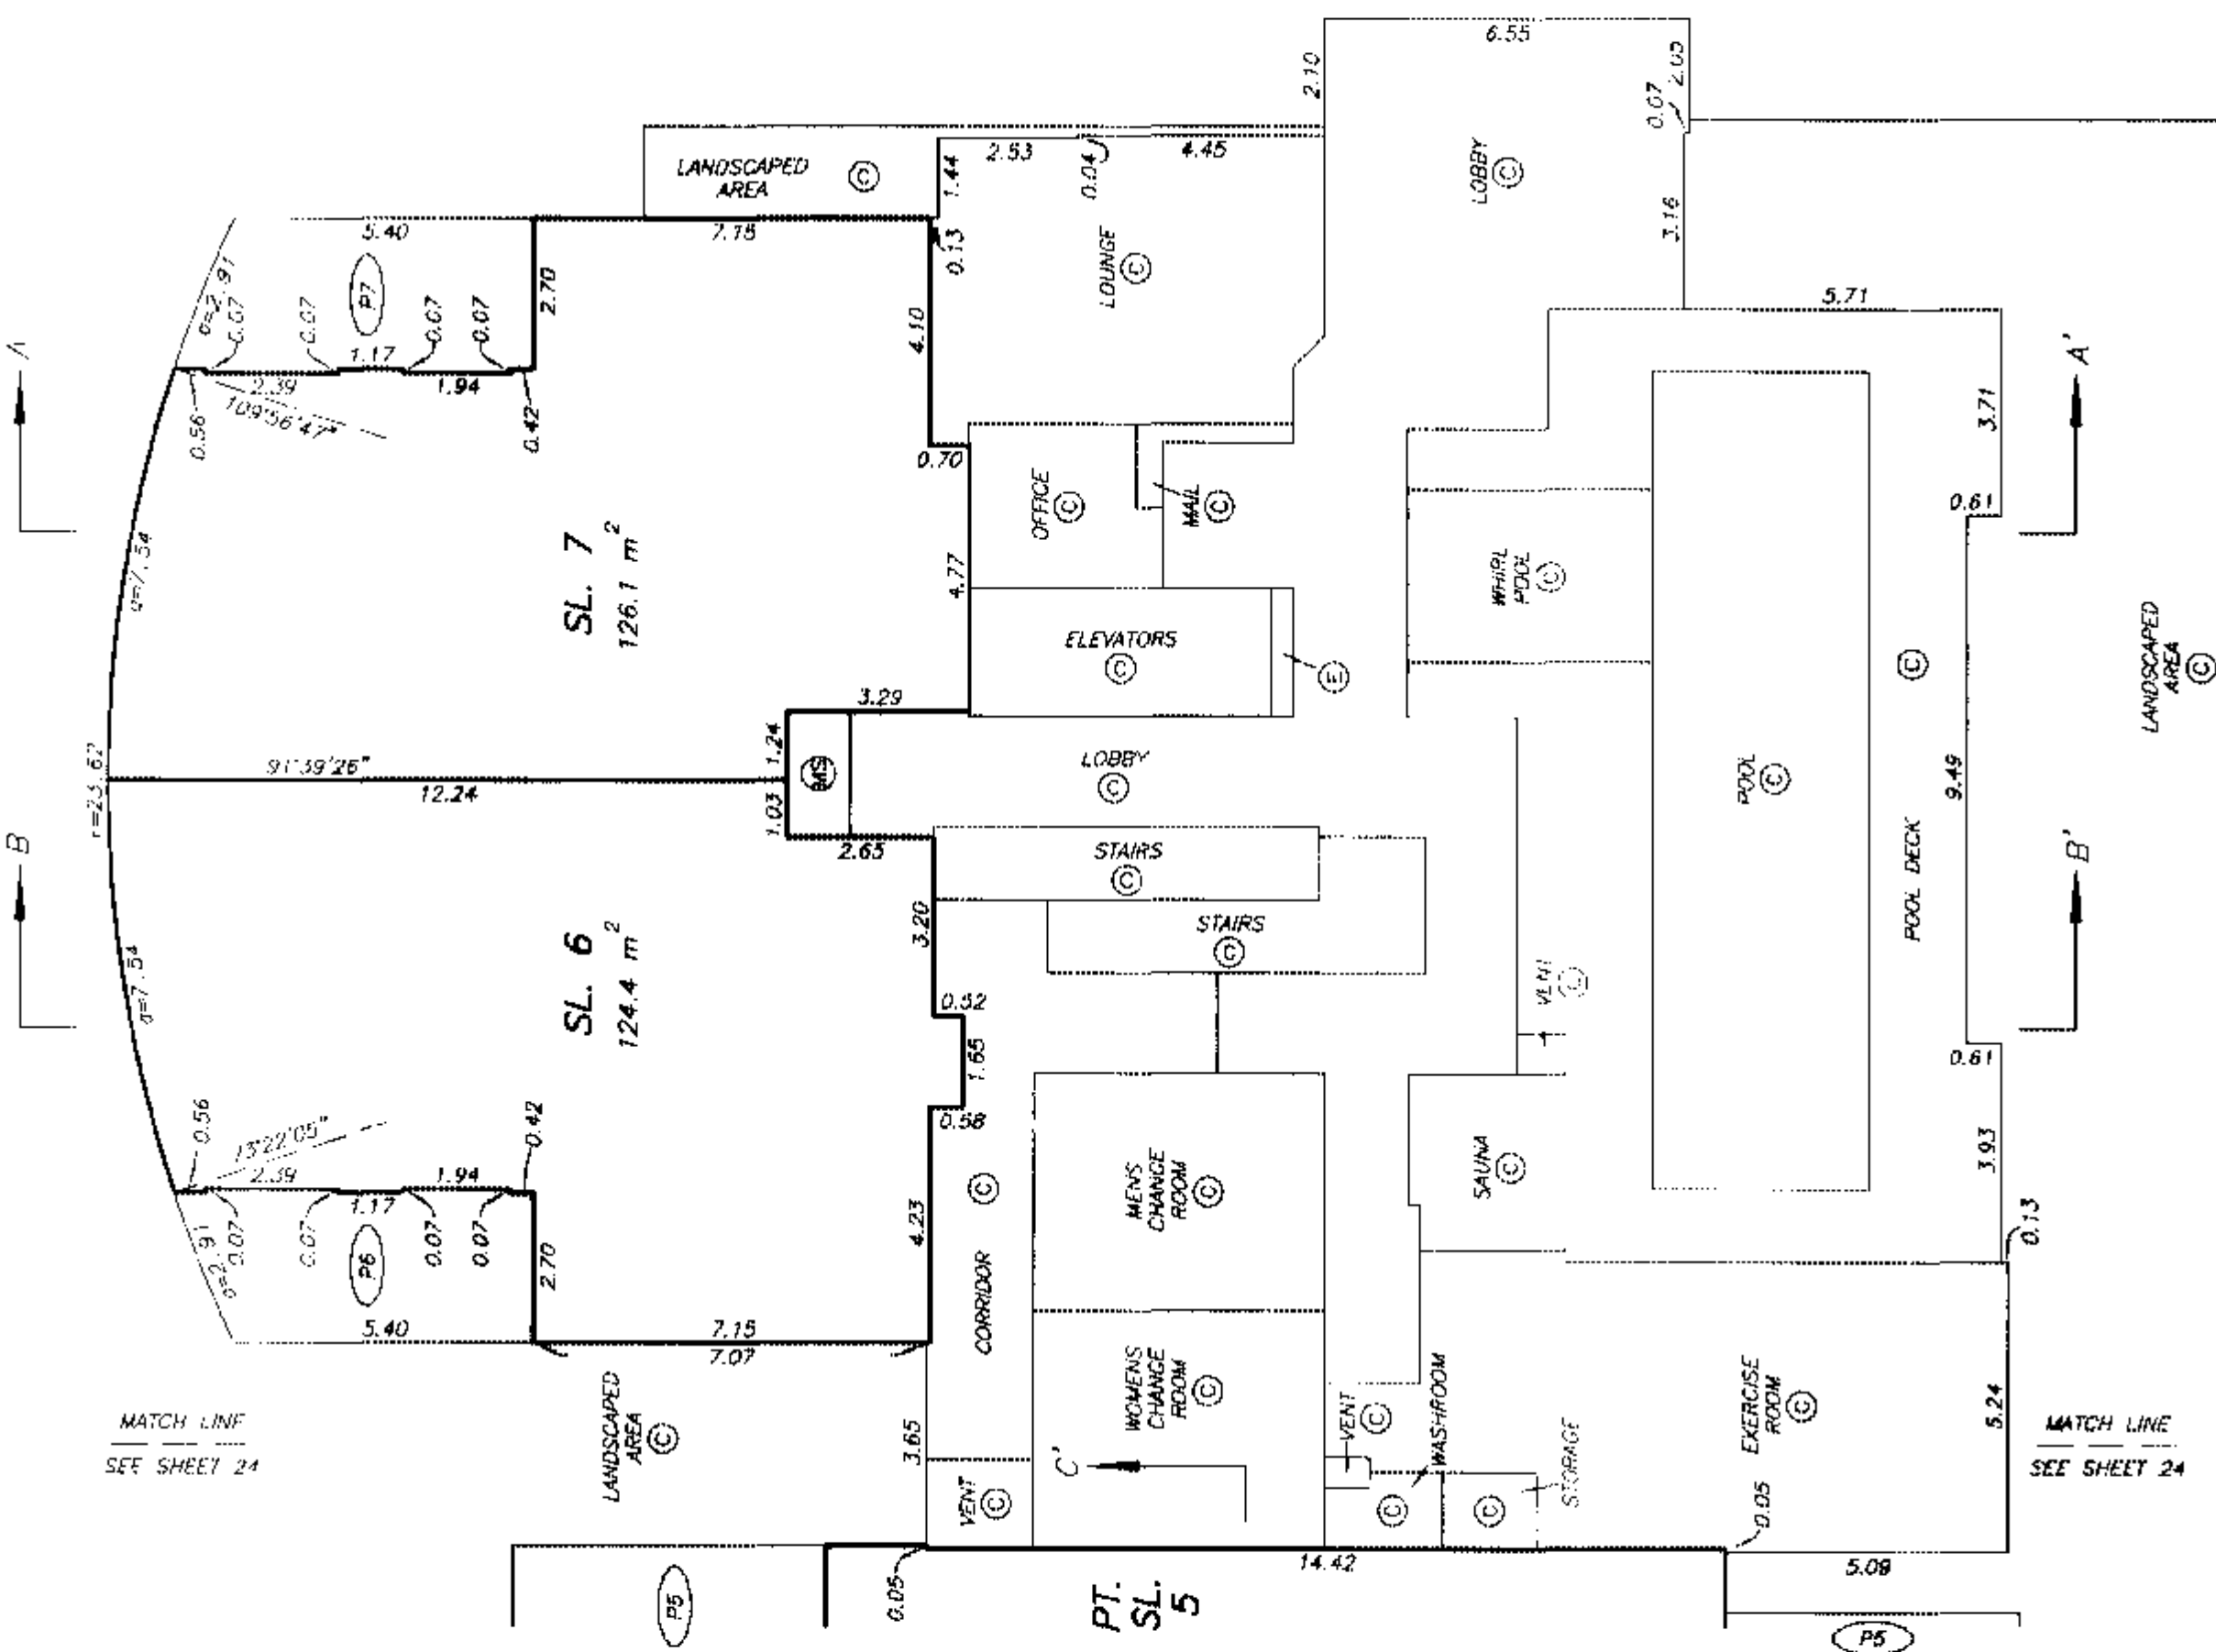

NOTE : 91°39'26" - DENOTES GRID BEARING OF STRATA LOT BOUNDARY. ALL BOUNDARIES OF STRATA LOTS ARE PARALLEL TO, PERPENDICULAR TO, OR AT A 45° DEFLECTION TO THIS STATED BEARING UNLESS OTHERWISE SHOWN.


DRAWING # 30189-37
FILE # 30189-37-1st - Dwt

DATE : JULY 21, 2004.

ORIGINAL


SECOND FLOOR PLAN
TOWNHOUSES

STRATA PLAN BCS 966

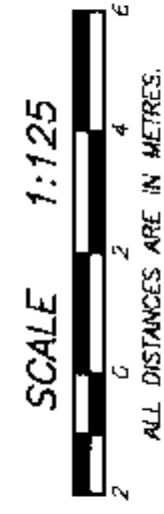

SEE SHEET 27
MATCH LINE

SEE SHEET 27
MATCH LINE

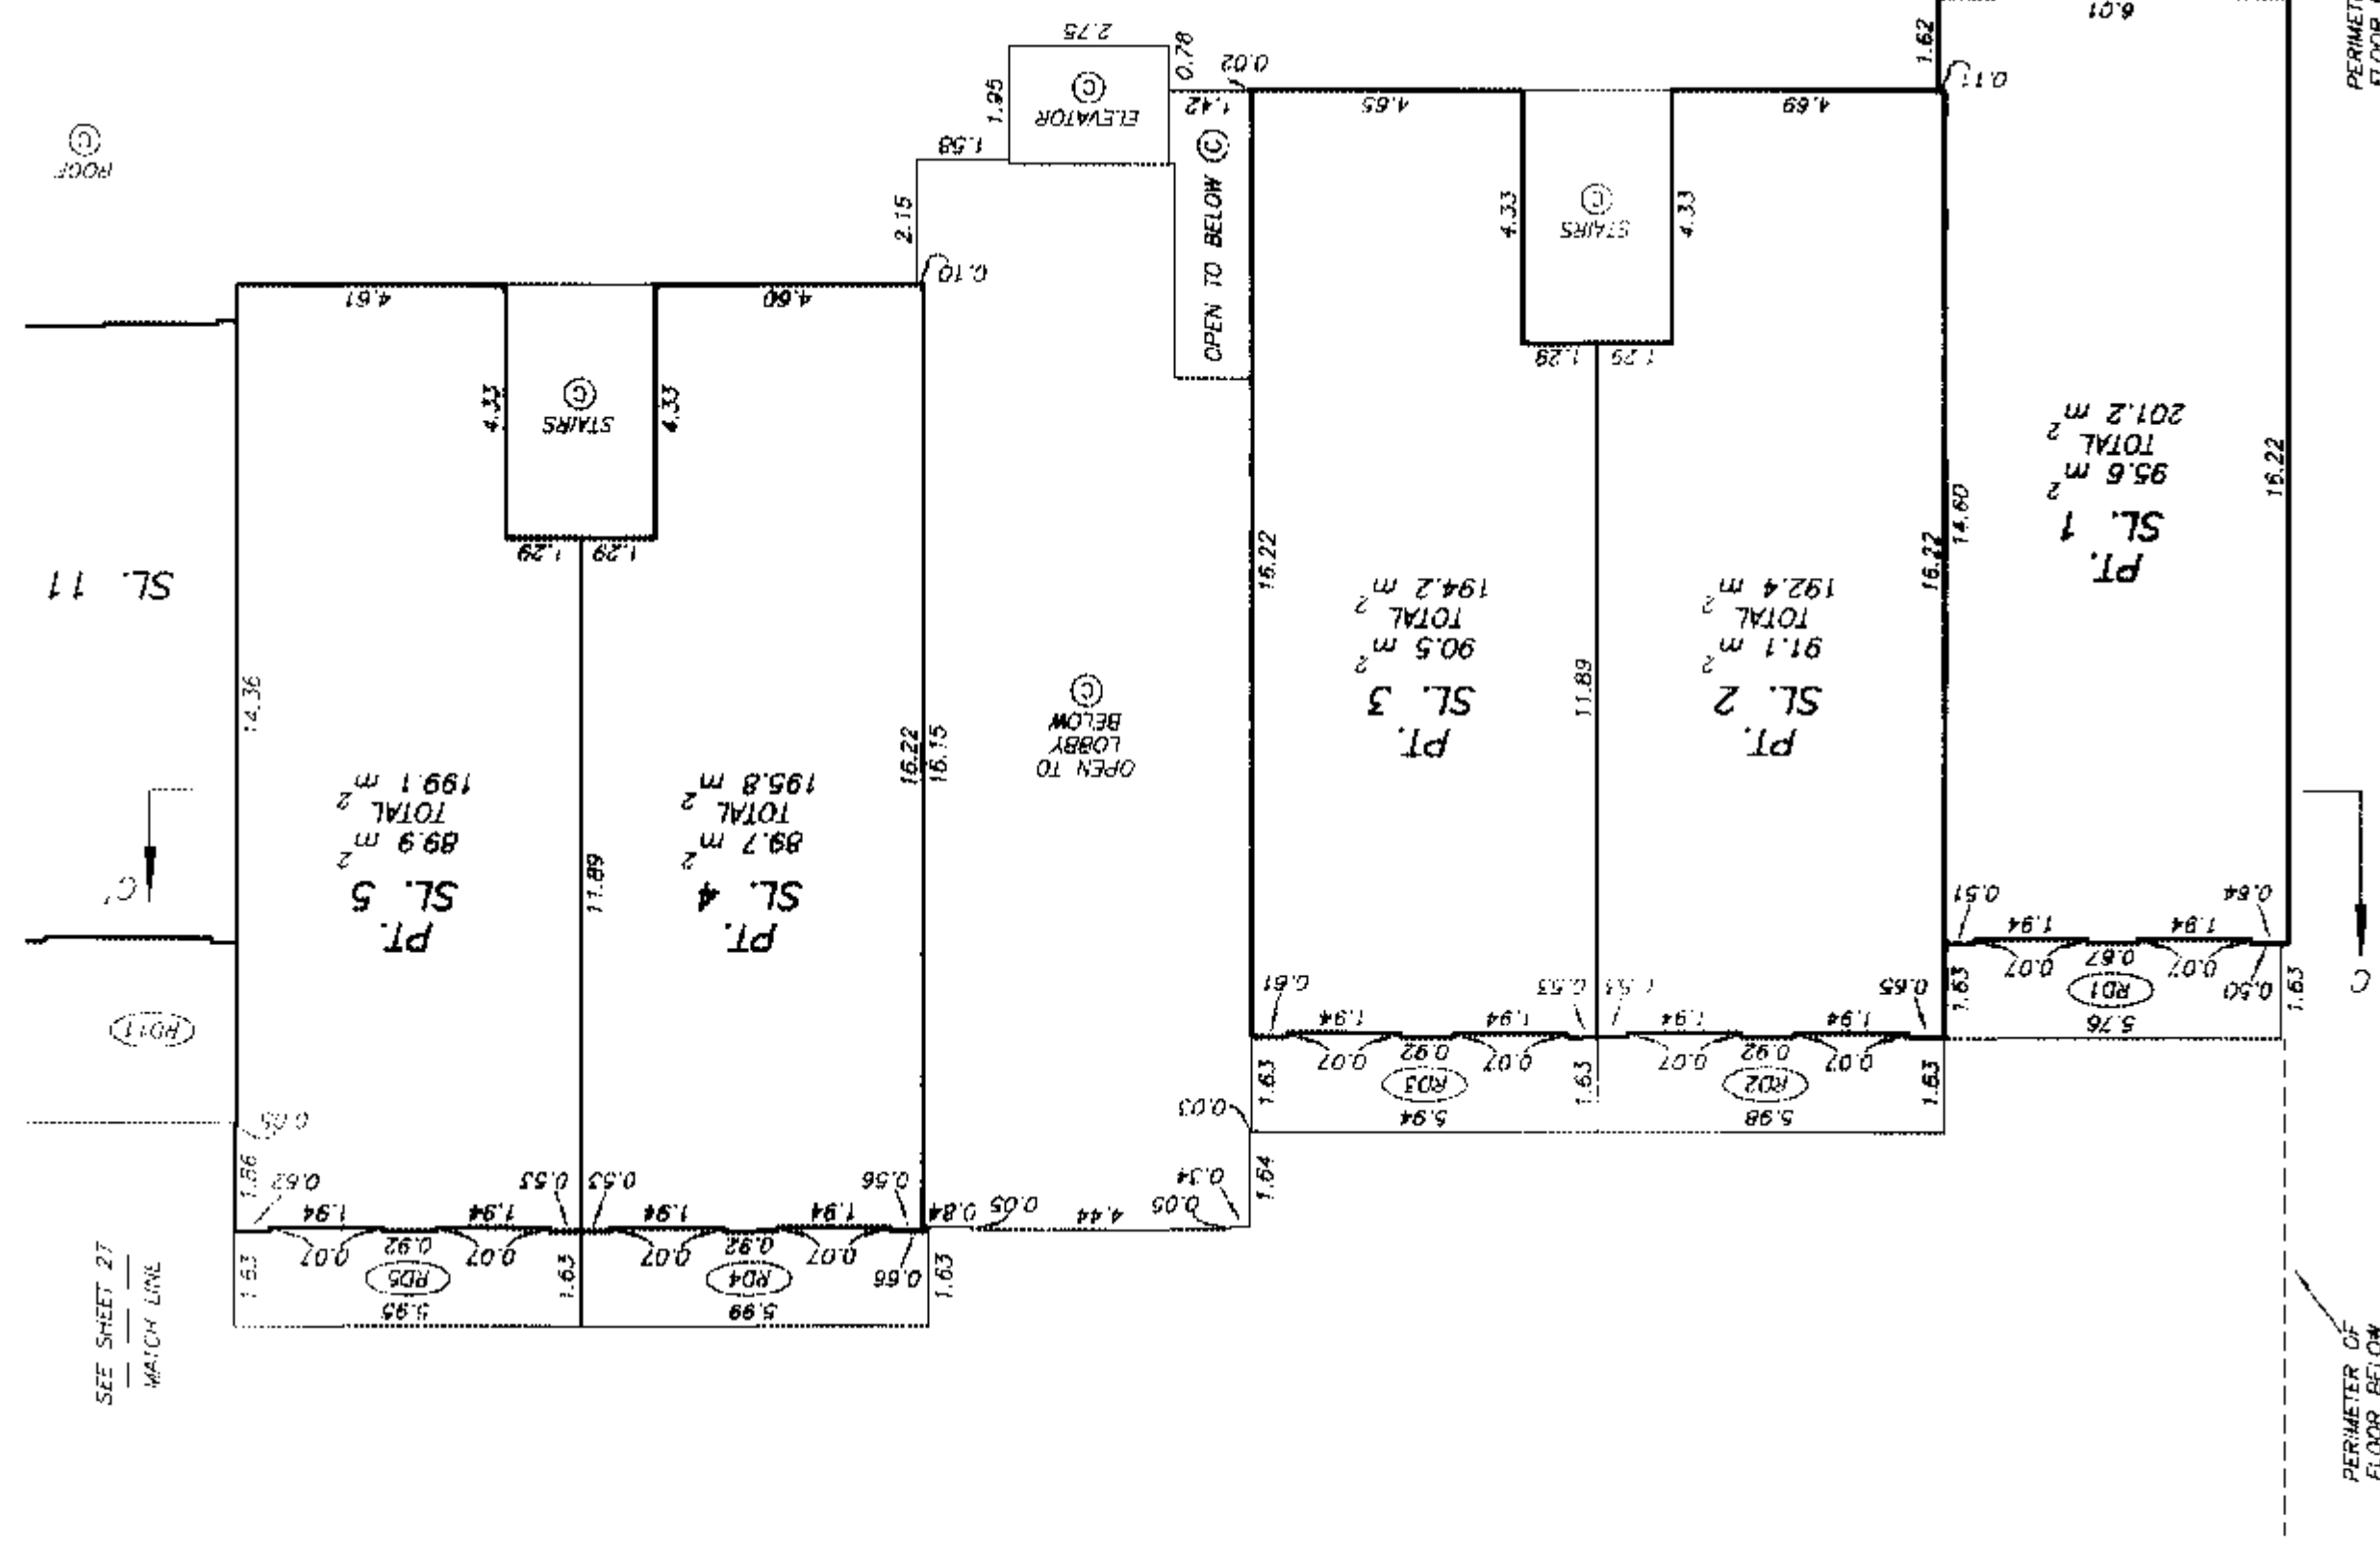


PERIMETER OF FLOOR BELOW
DATE : JULY 21, 2004.

ORIGINAL

SECOND FLOOR PLAN
TOWER

STRATA PLAN BCS 966

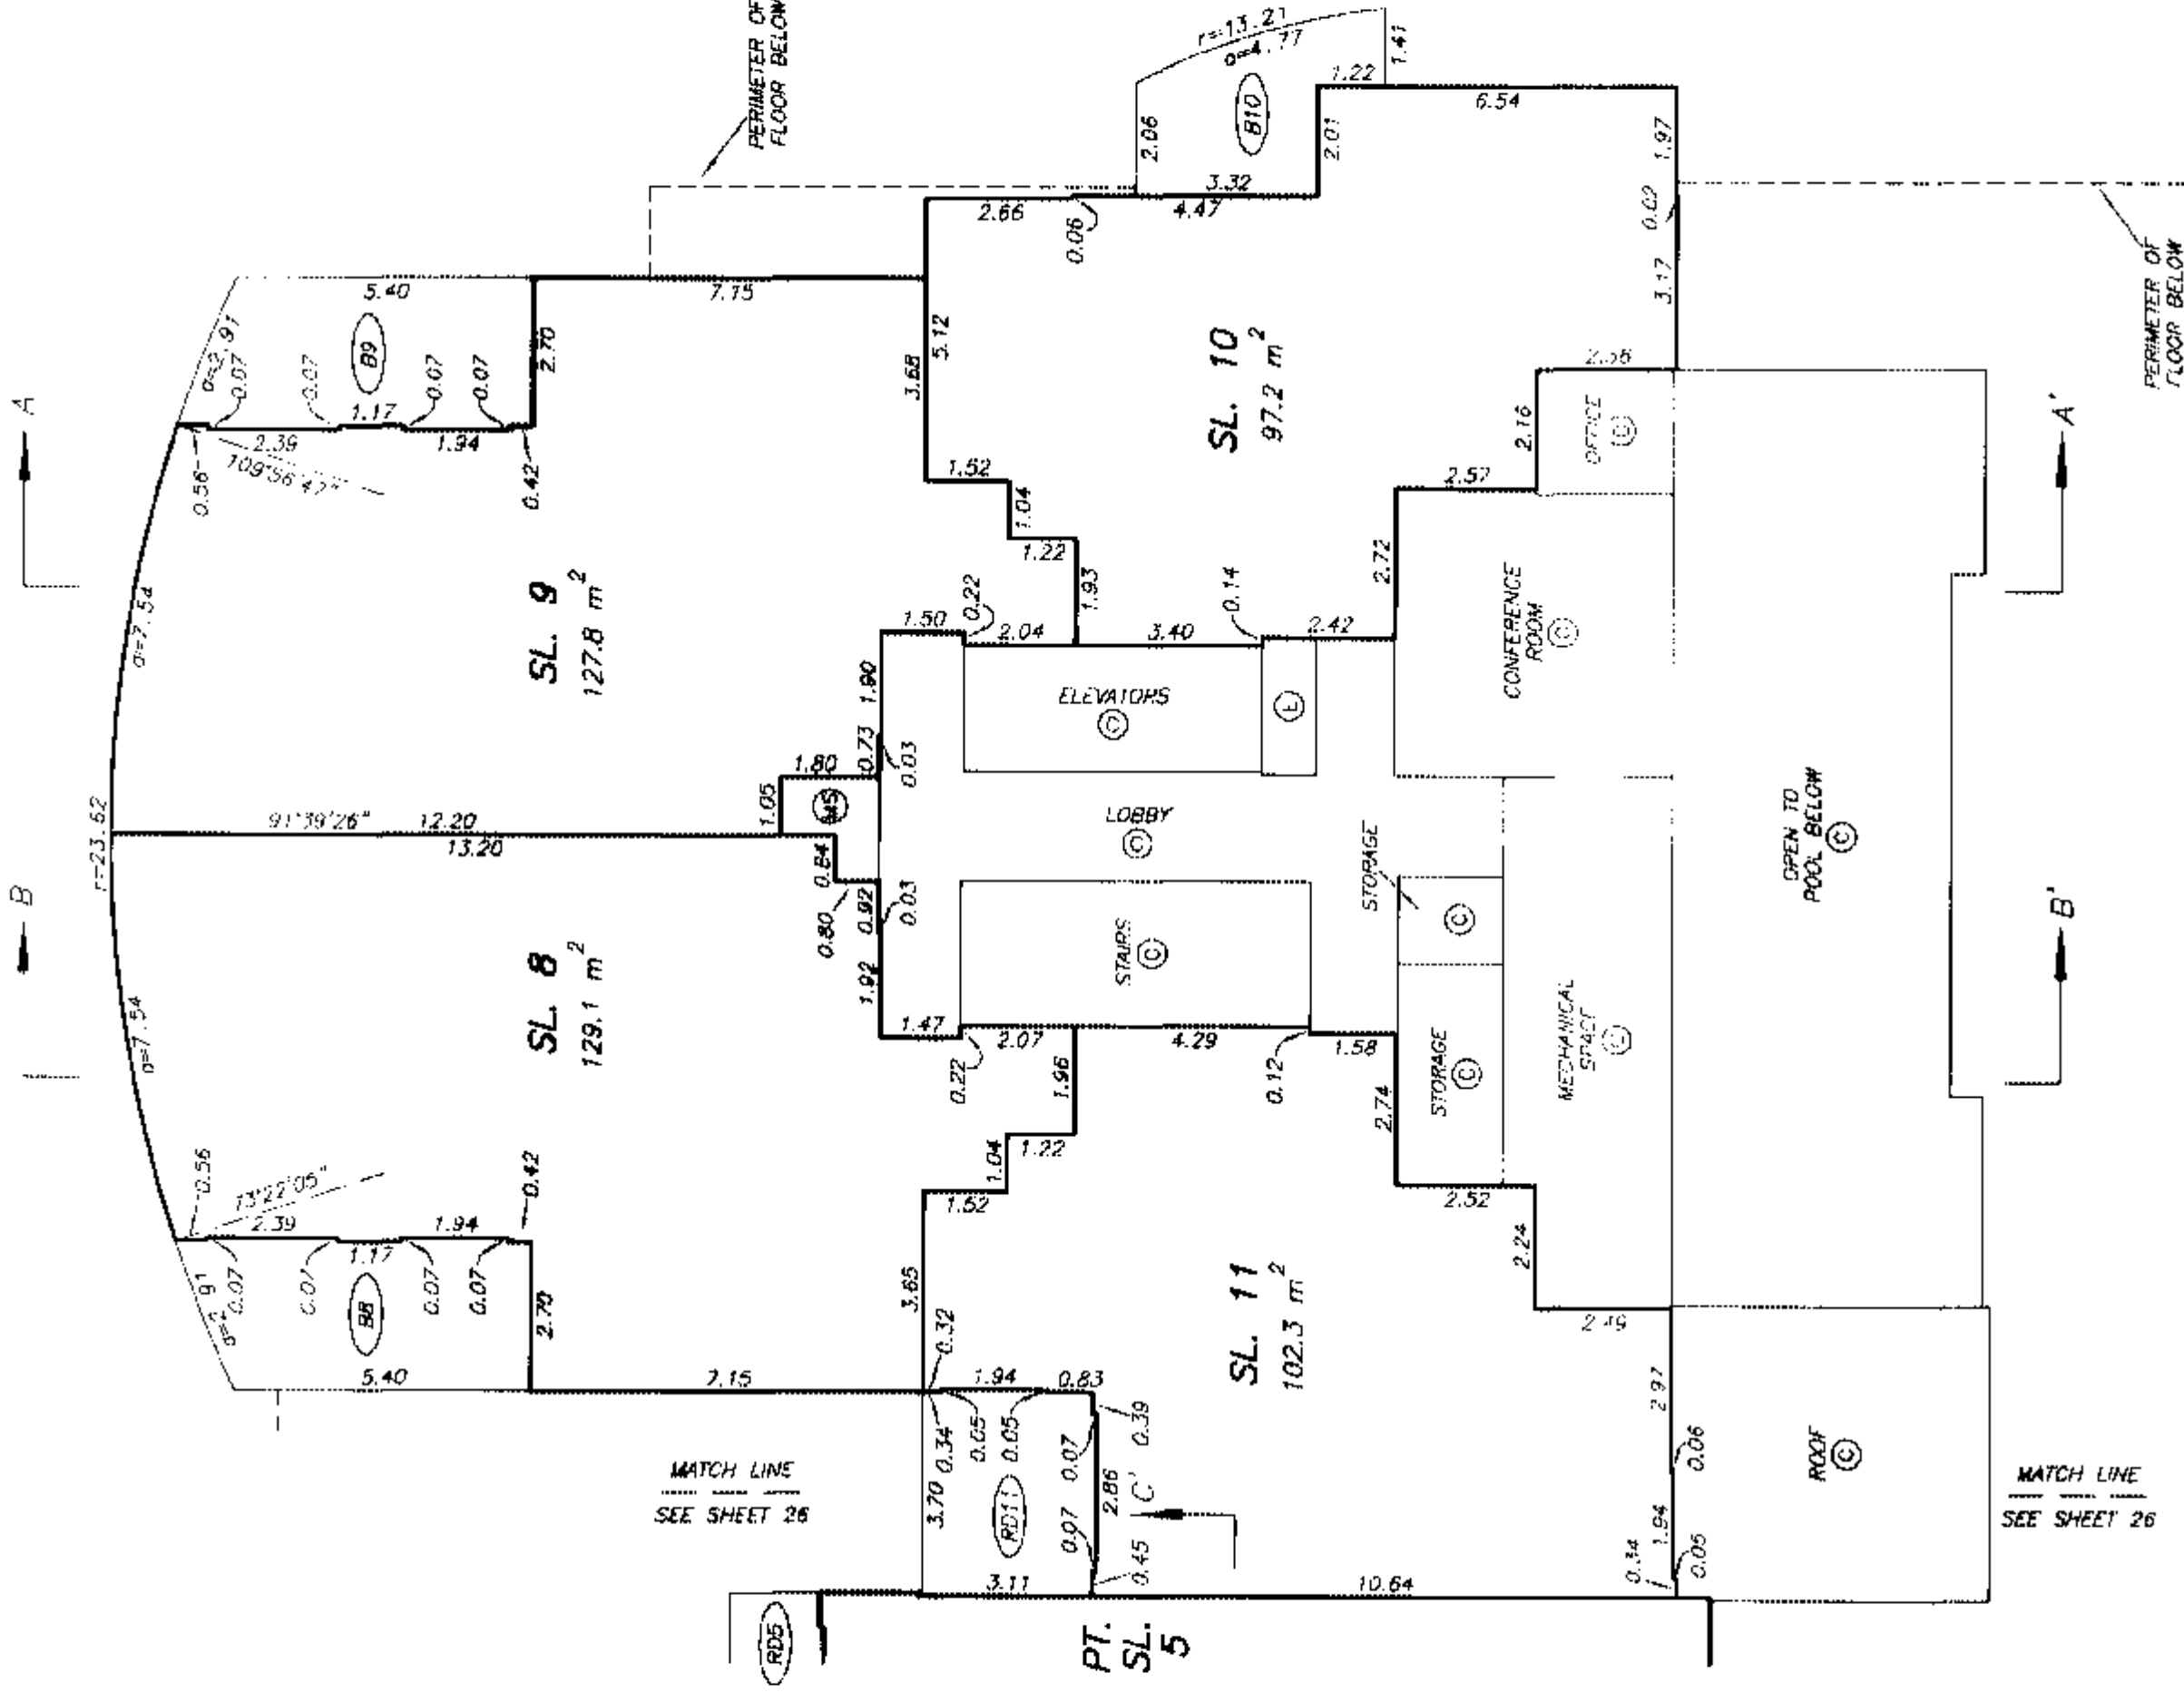

NOTE : 91°39'26" - DENOTES GRID BEARING OF STRATA LOT BOUNDARY. ALL BOUNDARIES OF STRATA LOTS ARE PARALLEL TO, PERPENDICULAR TO, OR AT A 45° DEFLECTION TO THIS STATED BEARING UNLESS OTHERWISE SHOWN.



DATE : JULY 21, 2004.

DRAWING # 30199-37
FILE # 30199-37_2nd Det

ORIGINAL

THIRD FLOOR PLAN
TOWNHOUSES



STRATA PLAN BCS 966

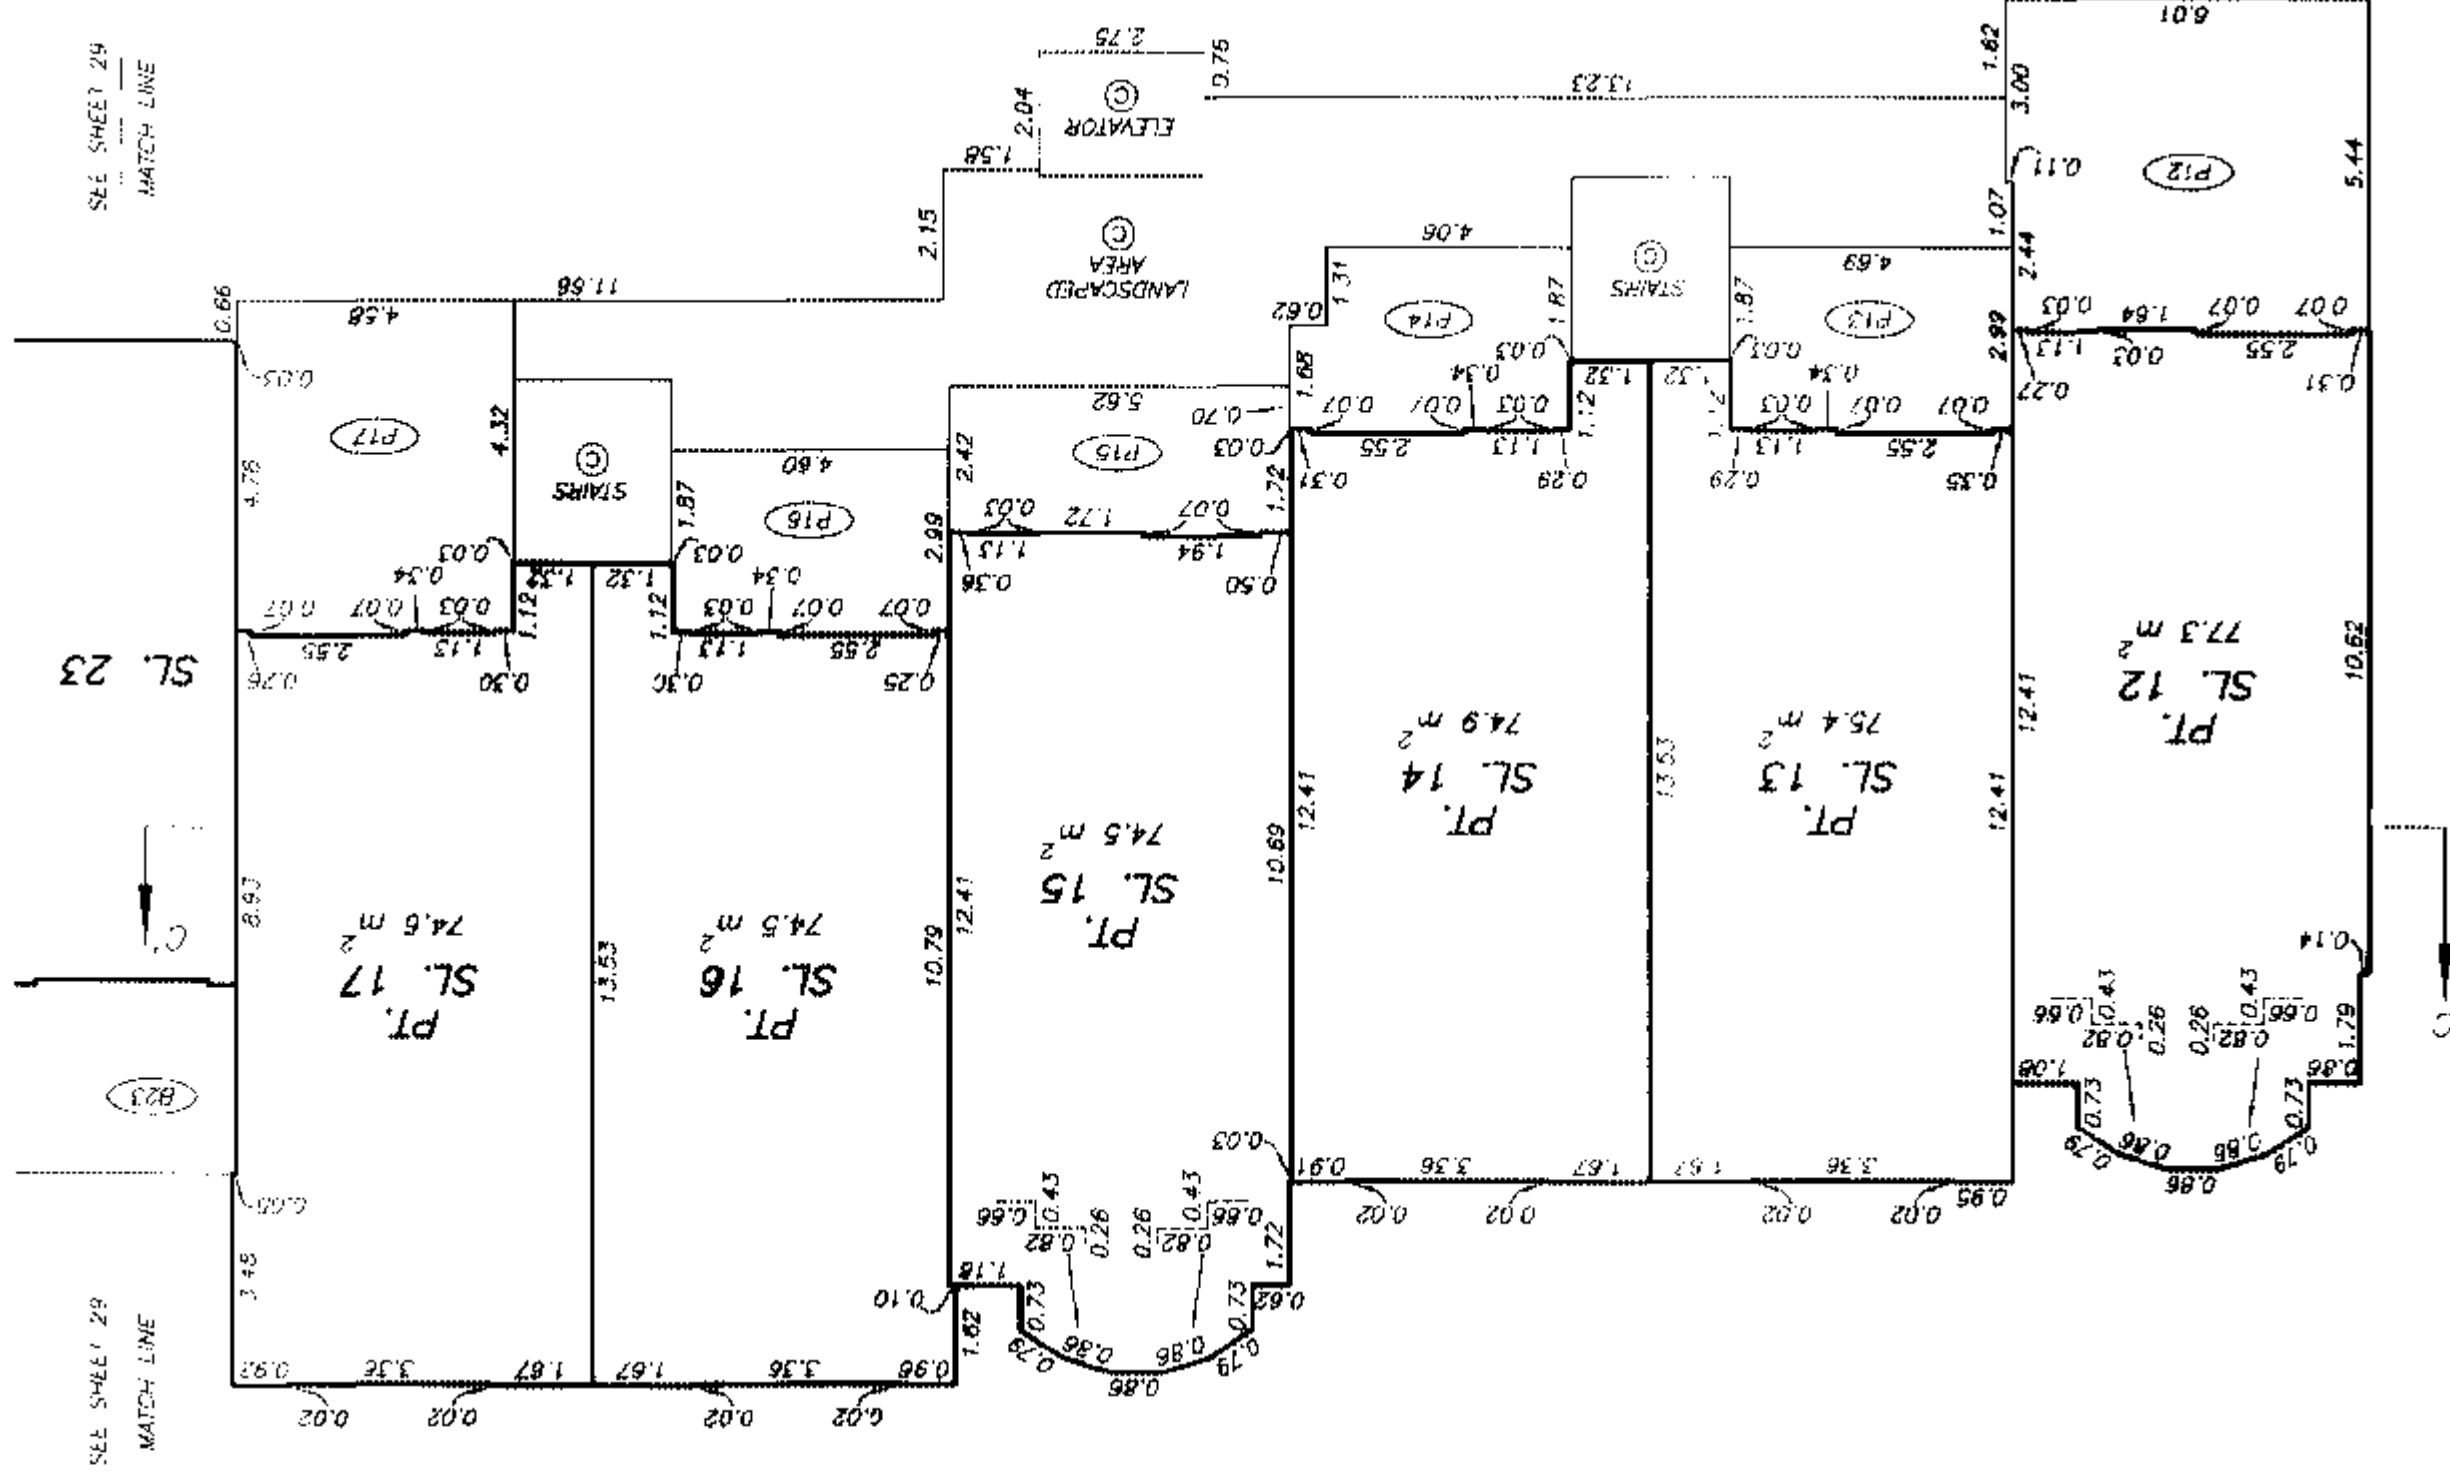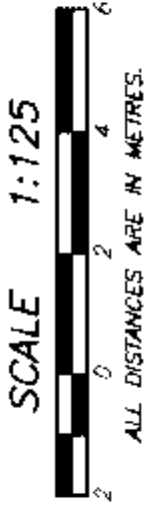

SHEET 29 OF 55 SHEETS

THIRD FLOOR PLAN TOWER

STRATA PLAN BCS 966

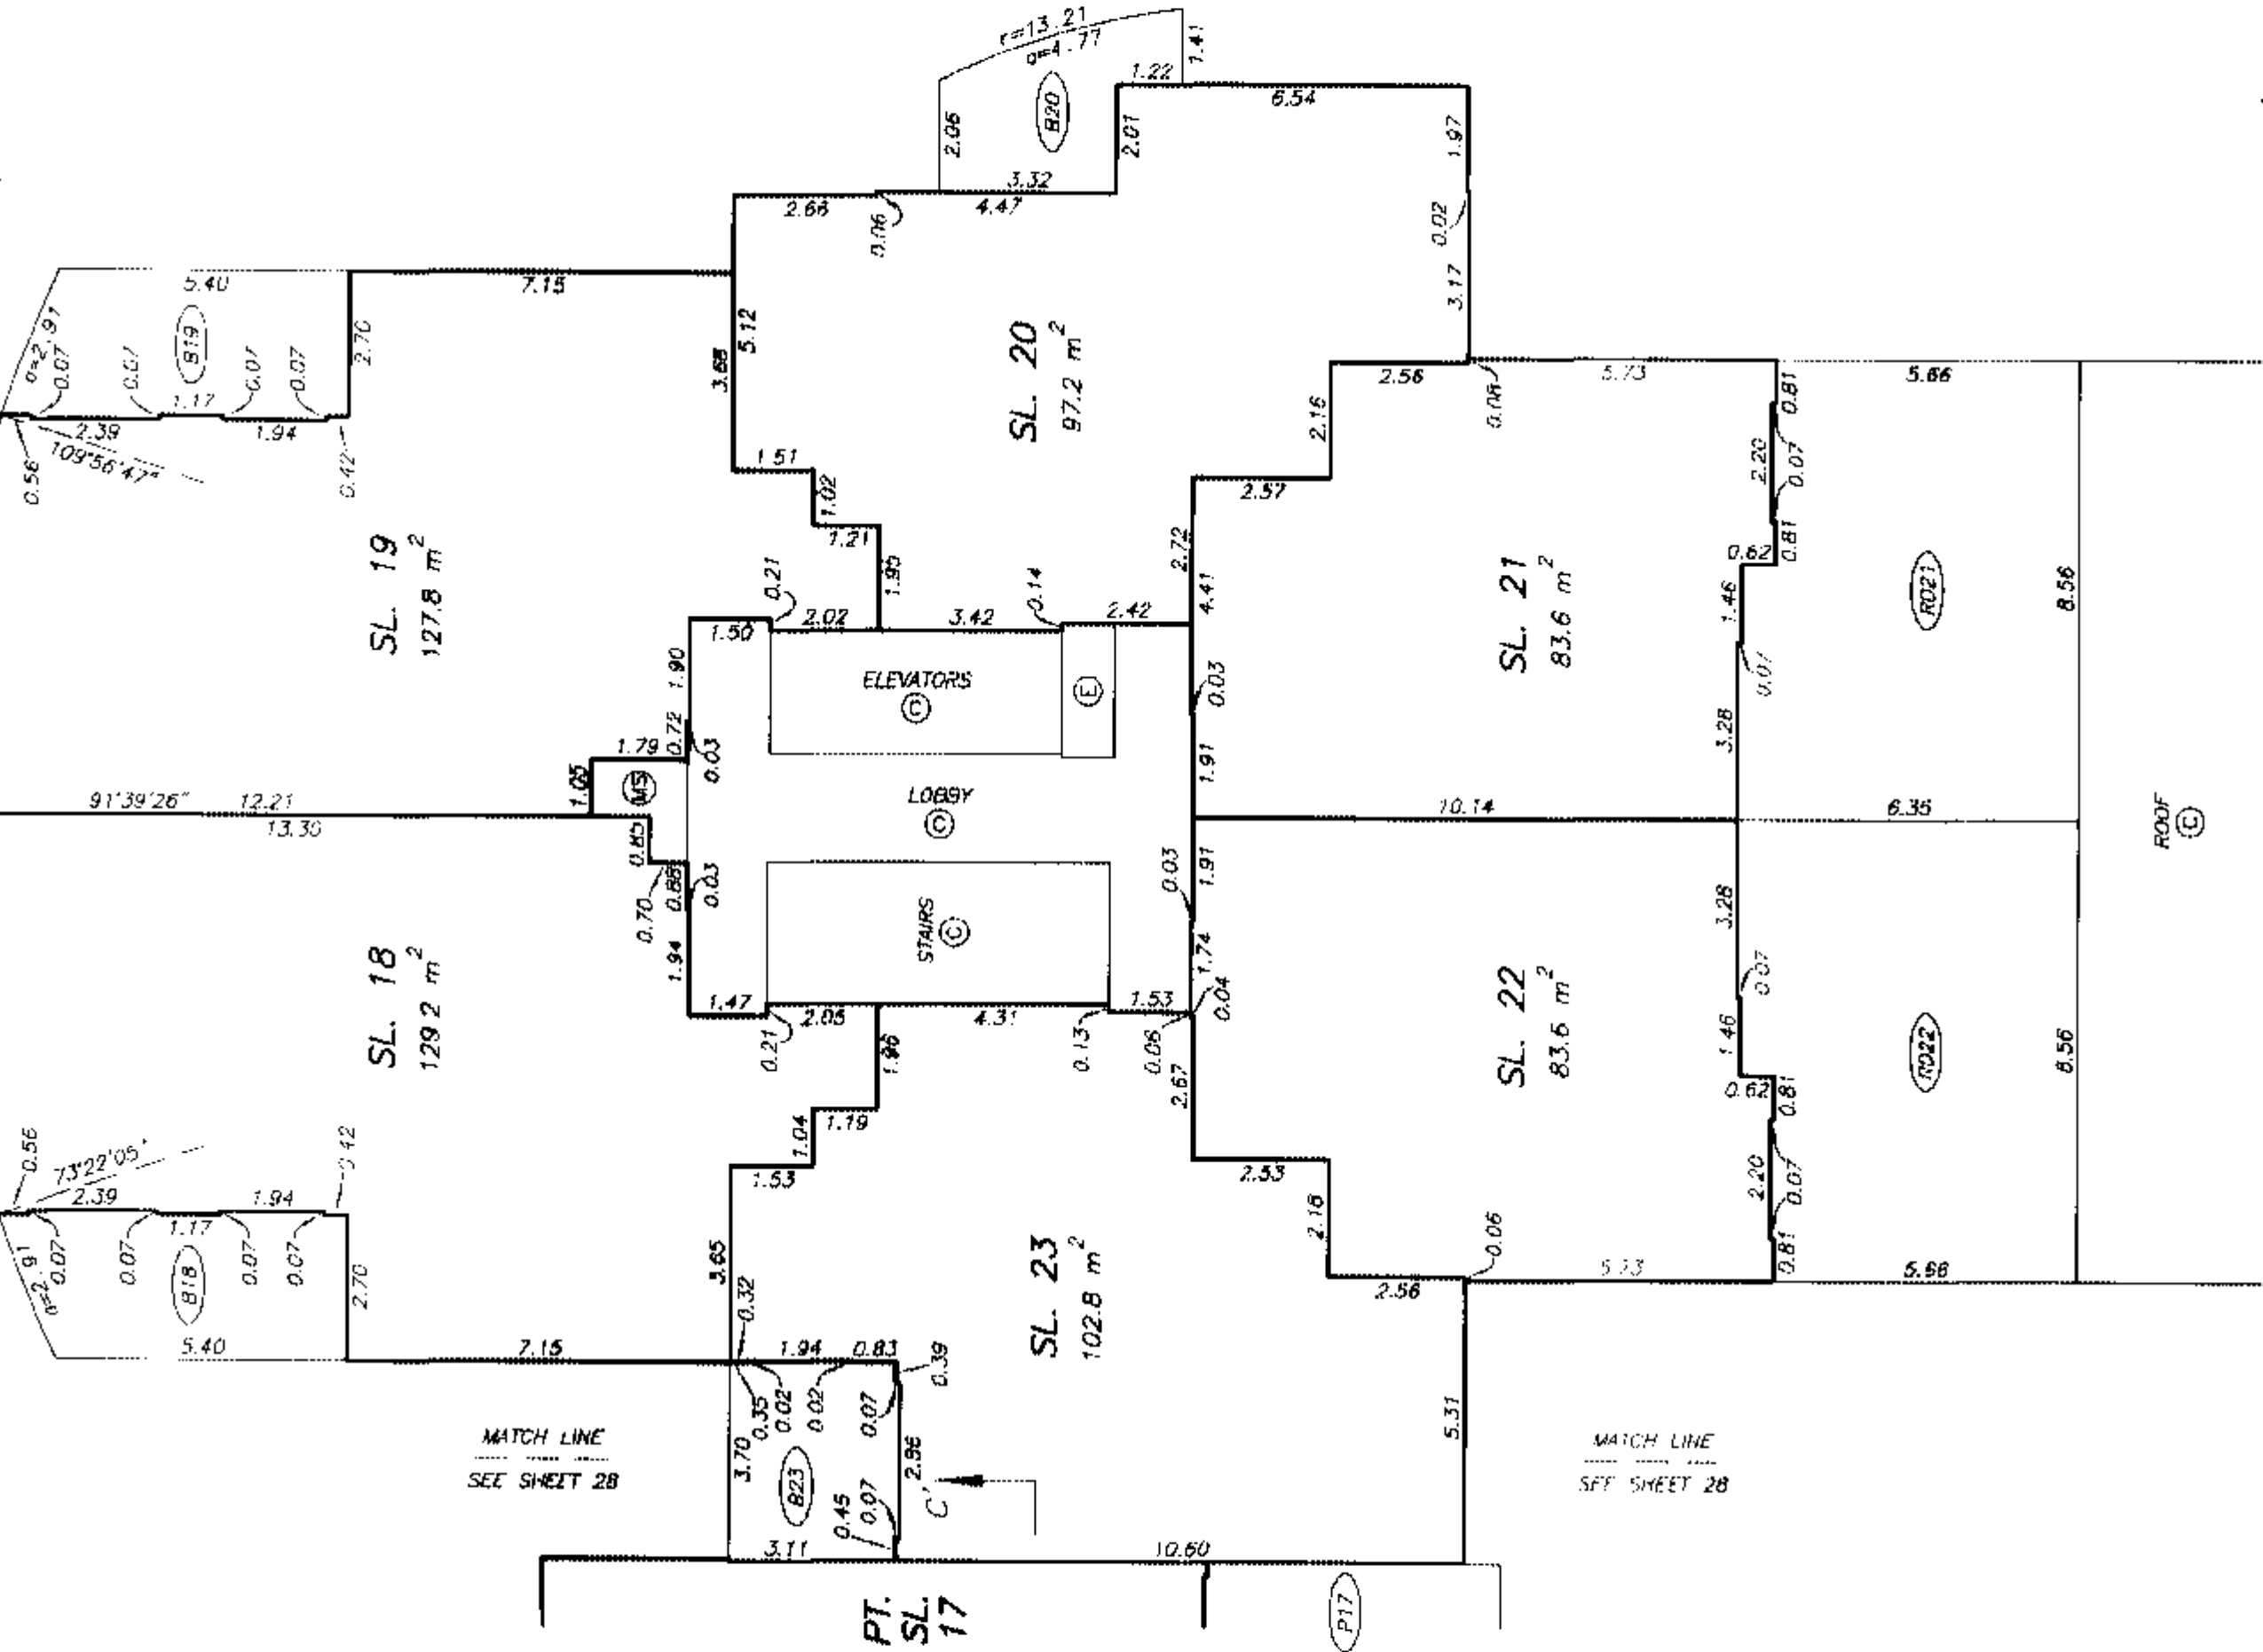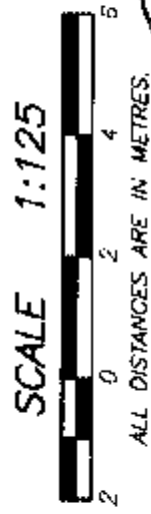


DATE: JULY 21, 2004.

DRAWING # 30199-37
FILE # 30199-37_3rd Det

ORIGINAL

FOURTH FLOOR PLAN
TOWNHOUSES

STRATA PLAN BCS 966

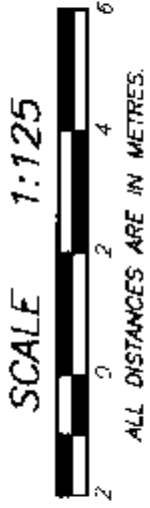


SEE SHEET 31
MATCH LINE

B29

SL. 29

SEE SHEET 31
MATCH LINE

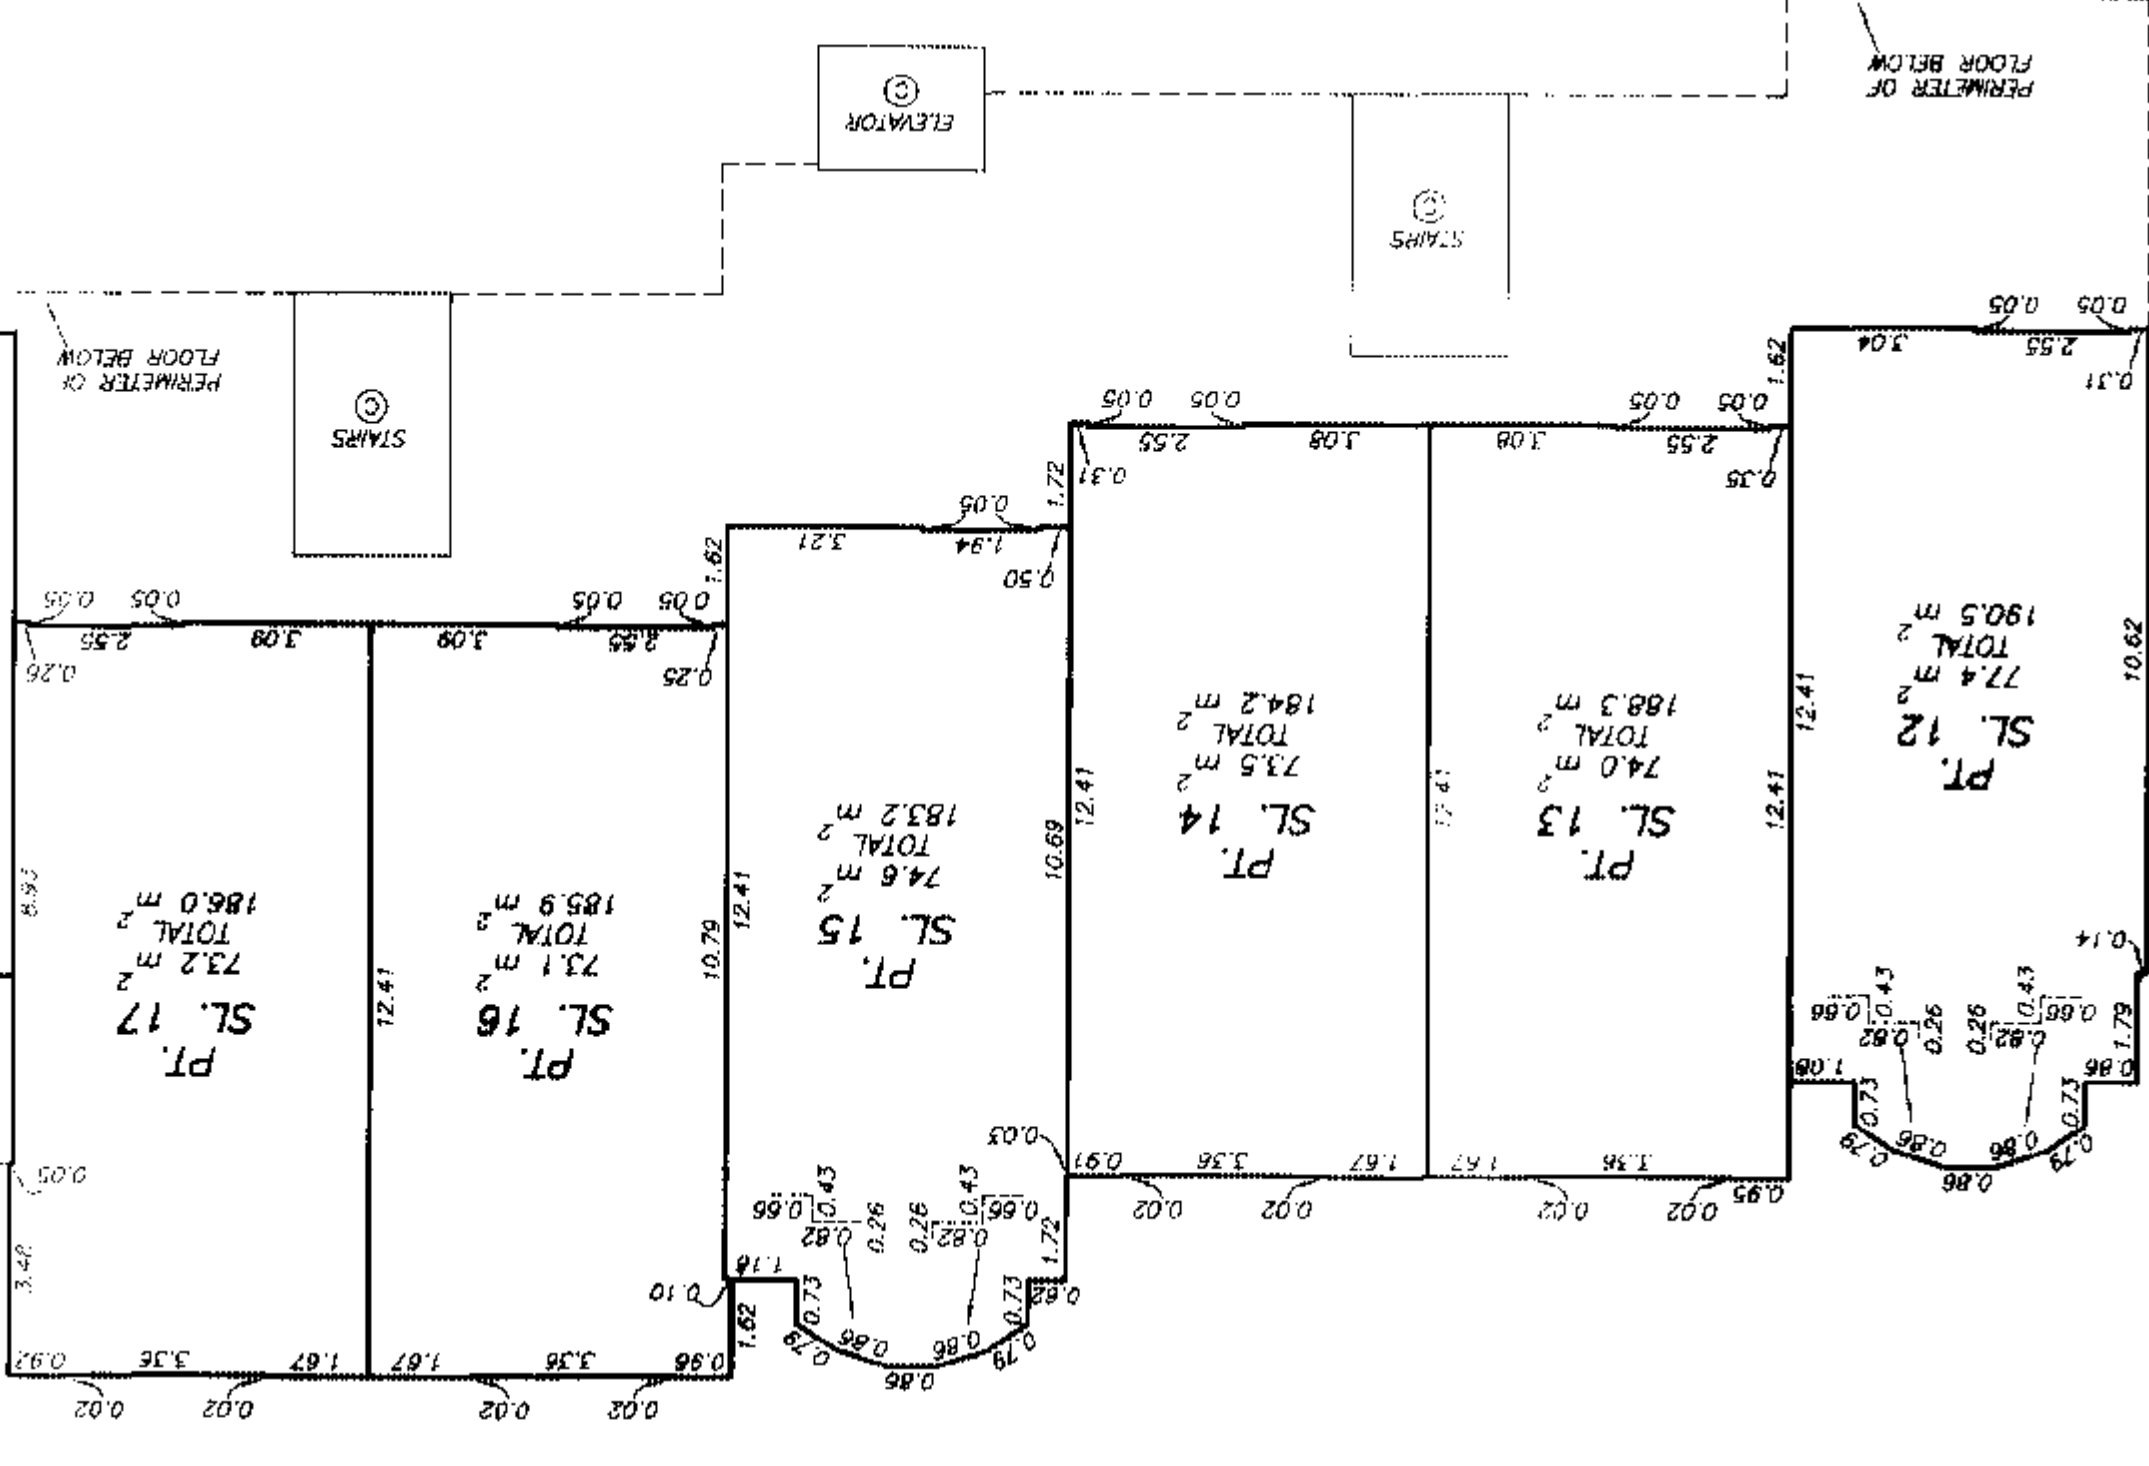


DATE : JULY 21, 2004.


FOURTH FLOOR PLAN TOWER

STRATA PLAN BCS 966

SCALE 1:125

 

ALL DISTANCES ARE IN METRES.

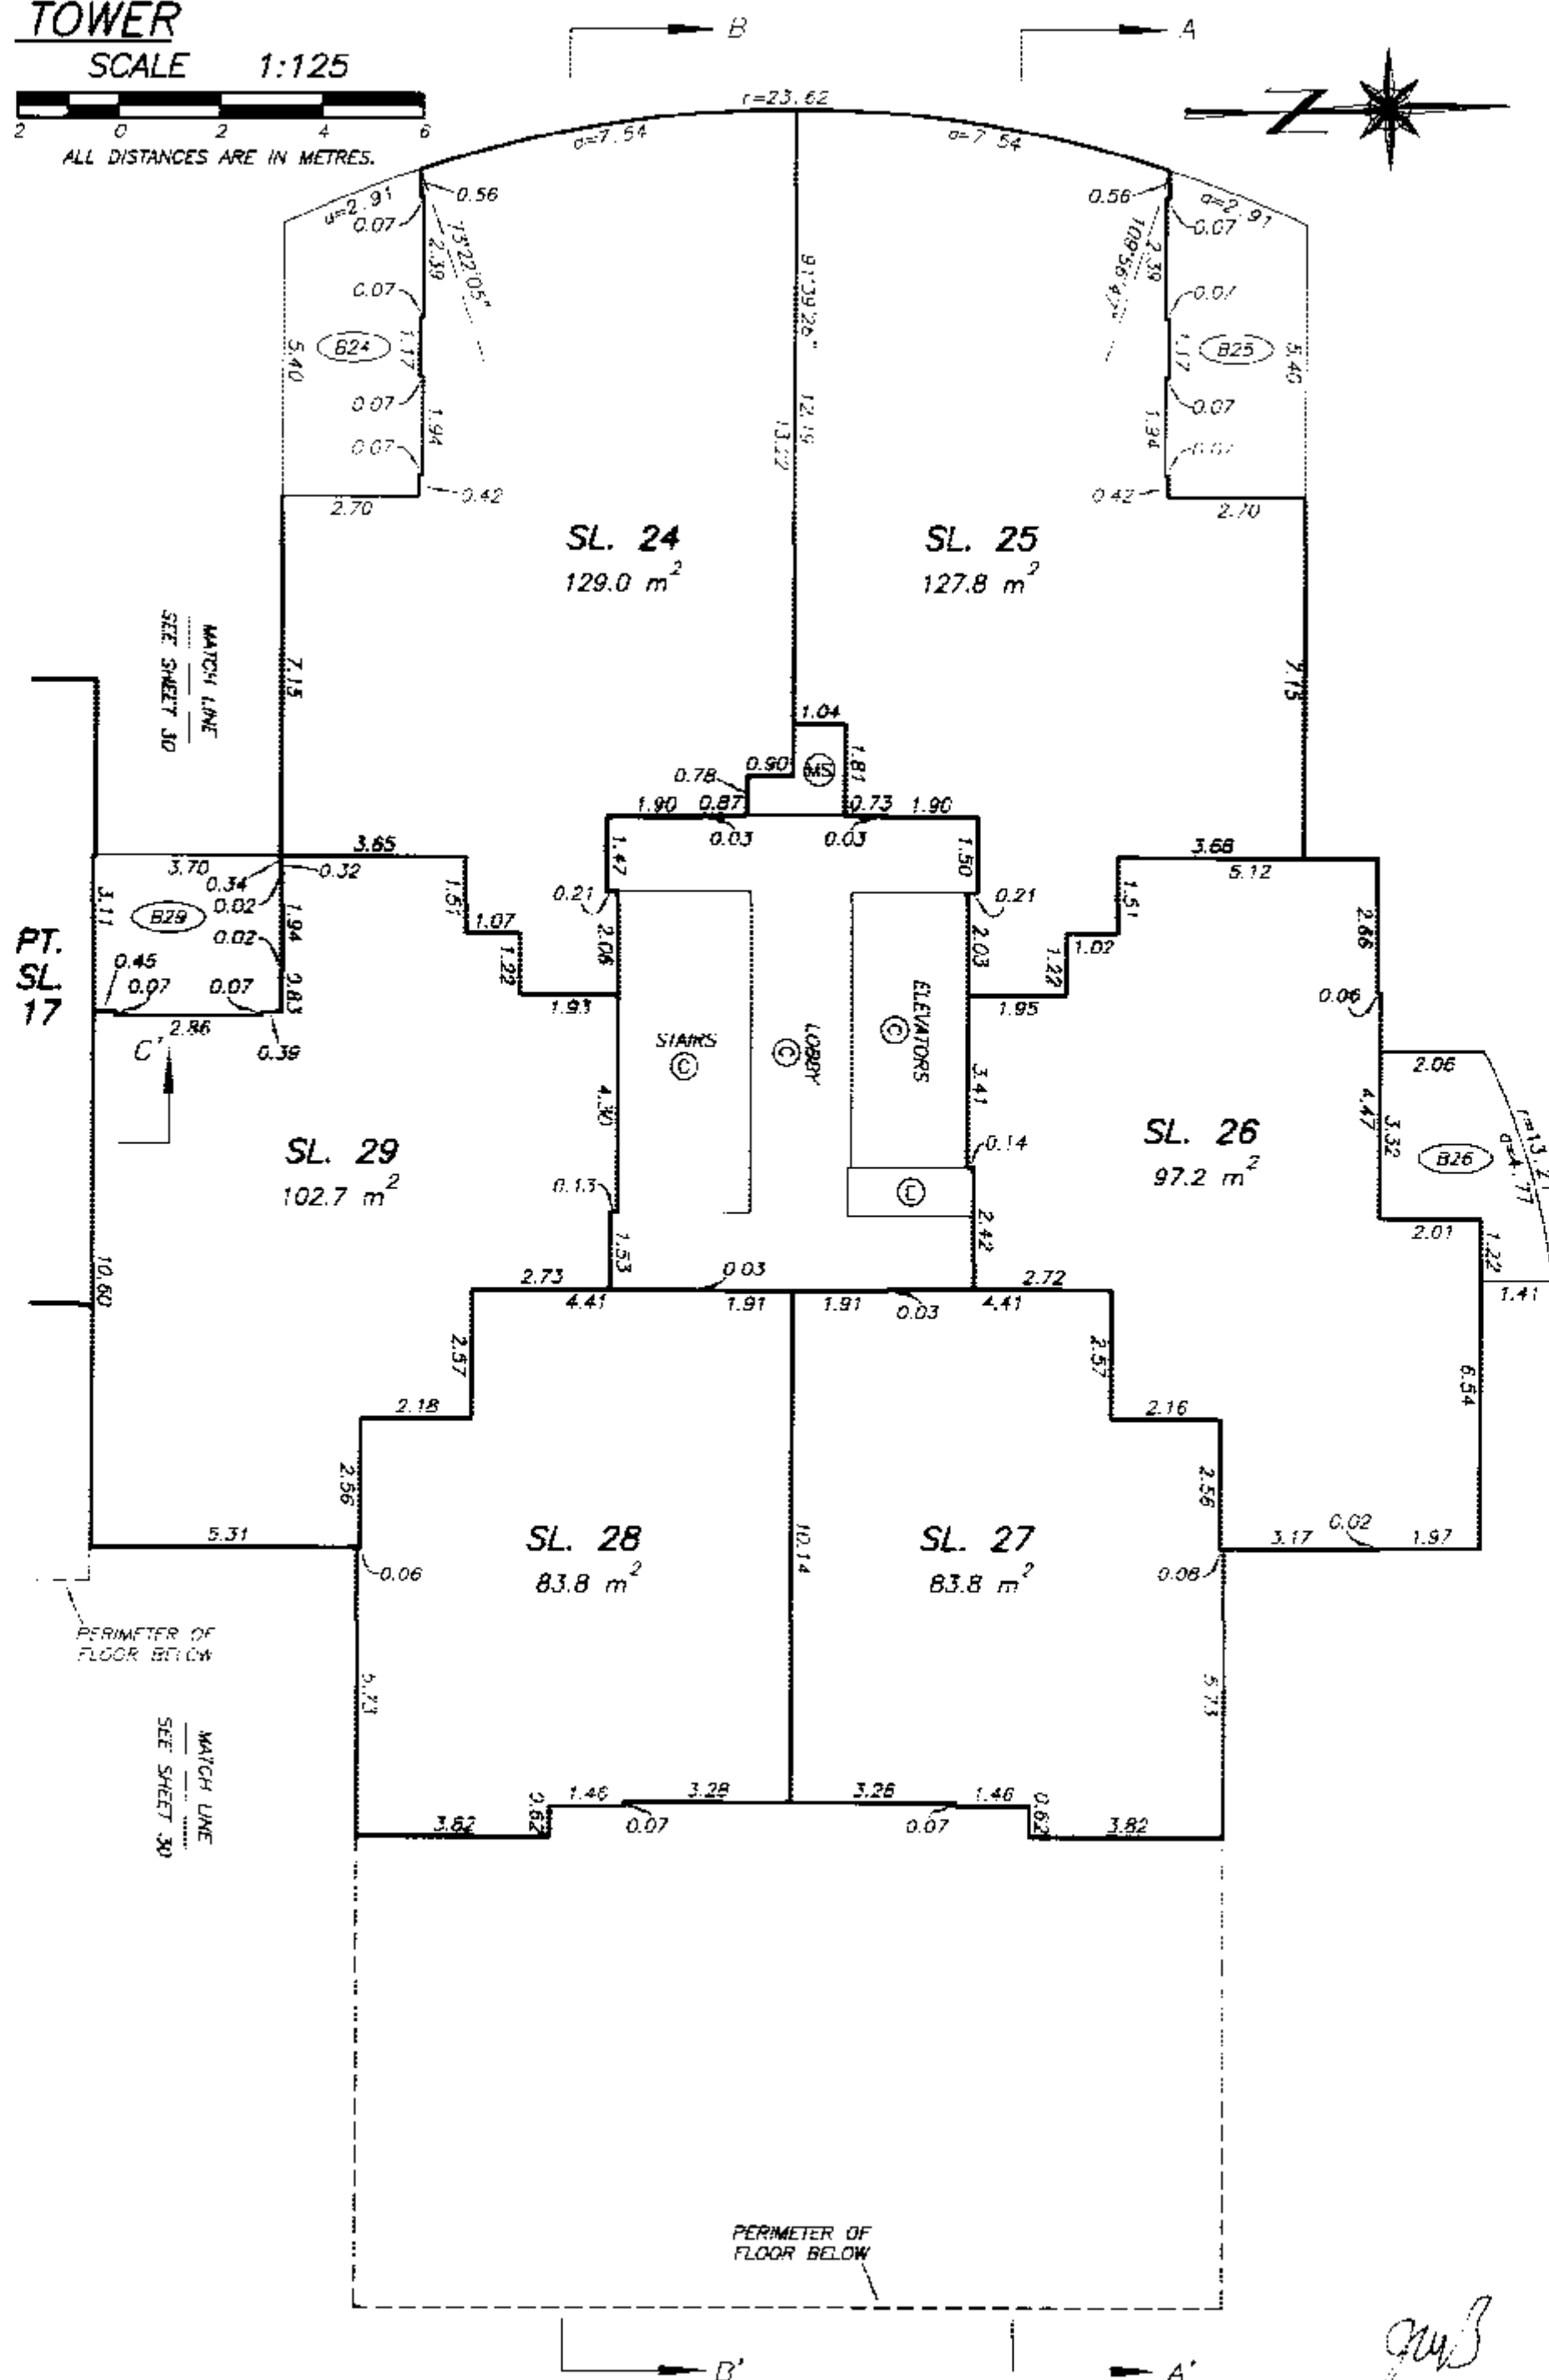

DRAWING # 30199-37
FILE # 30199-37_4th _Dot

NOTE: 91°39'26" — DENOTES GRID BEARING OF STRATA LOT BOUNDARY. ALL BOUNDARIES OF STRATA LOTS ARE PARALLEL TO, PERPENDICULAR TO, OR AT A 45° DEFLECTION TO THIS STATED BEARING UNLESS OTHERWISE SHOWN.


DATE: JULY 21, 2004.

ORIGINAL

SHEET 32 OF 55 SHEETS


FIFTH FLOOR PLAN TOWNHOUSES

STRATA PLAN BCS 966

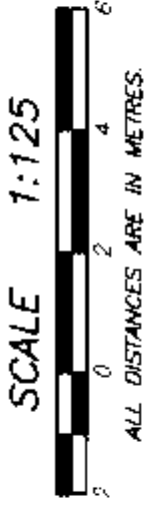

SEE SHEET 33
MATCH LINE

SEE SHEET 33
MATCH LINE

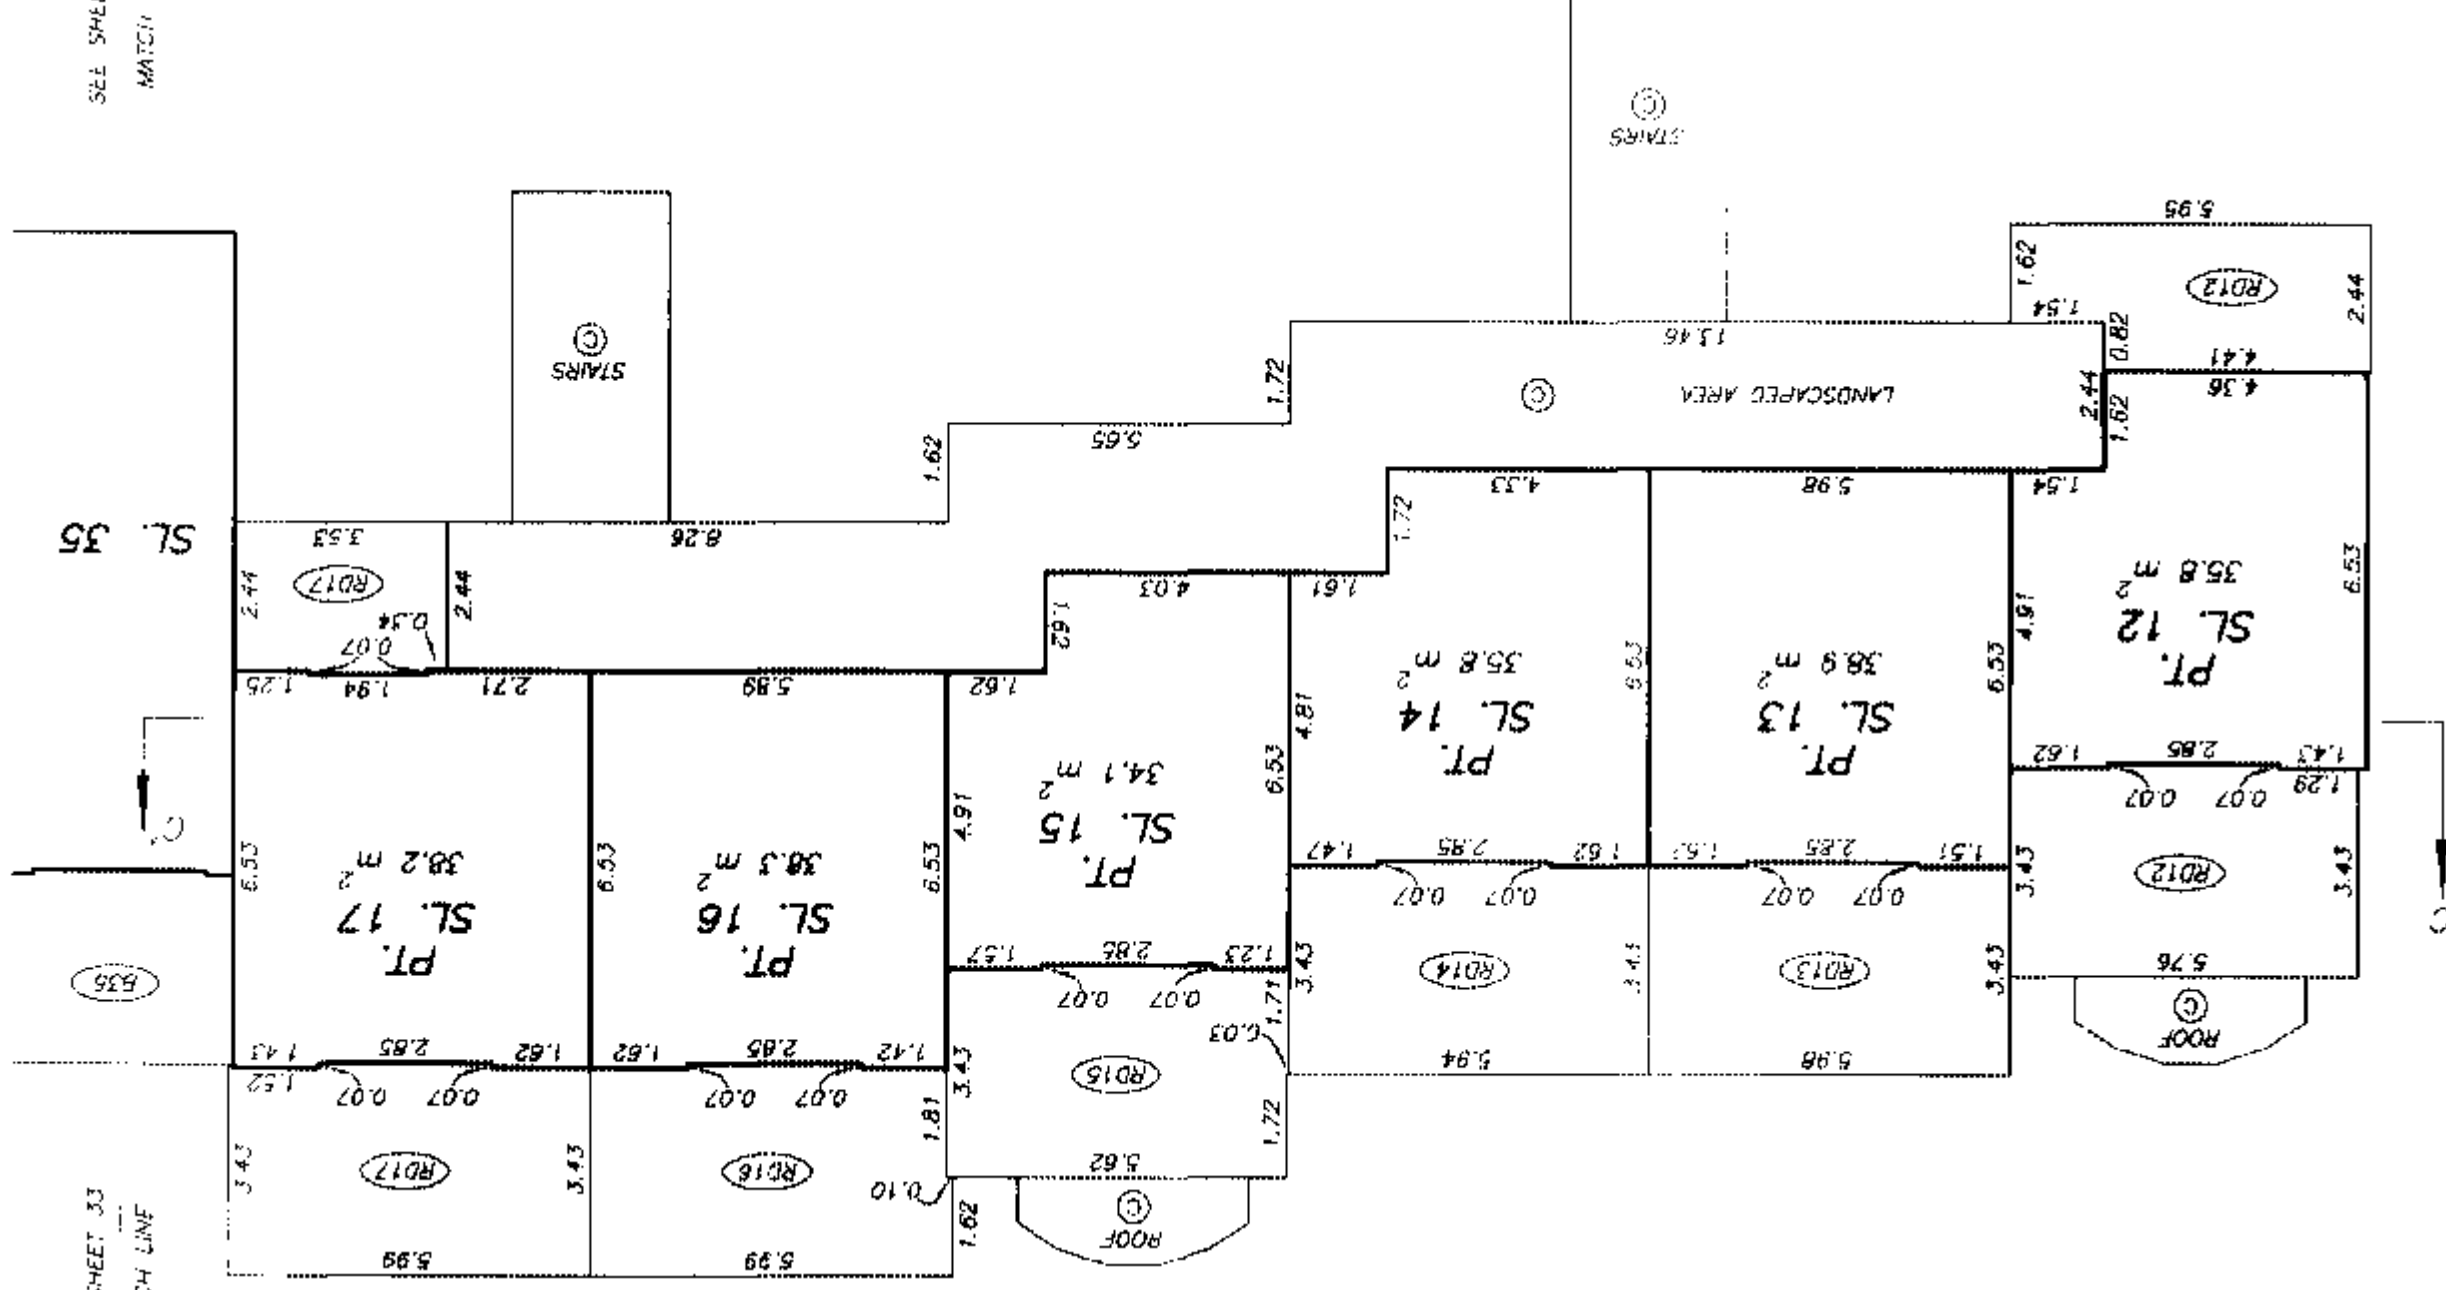

gub



DATE : JULY 21, 2004.

ORIGINAL

SHEET 33 OF 55 SHEETS

FIFTH FLOOR PLAN TOWER

STRATA PLAN BCS 966

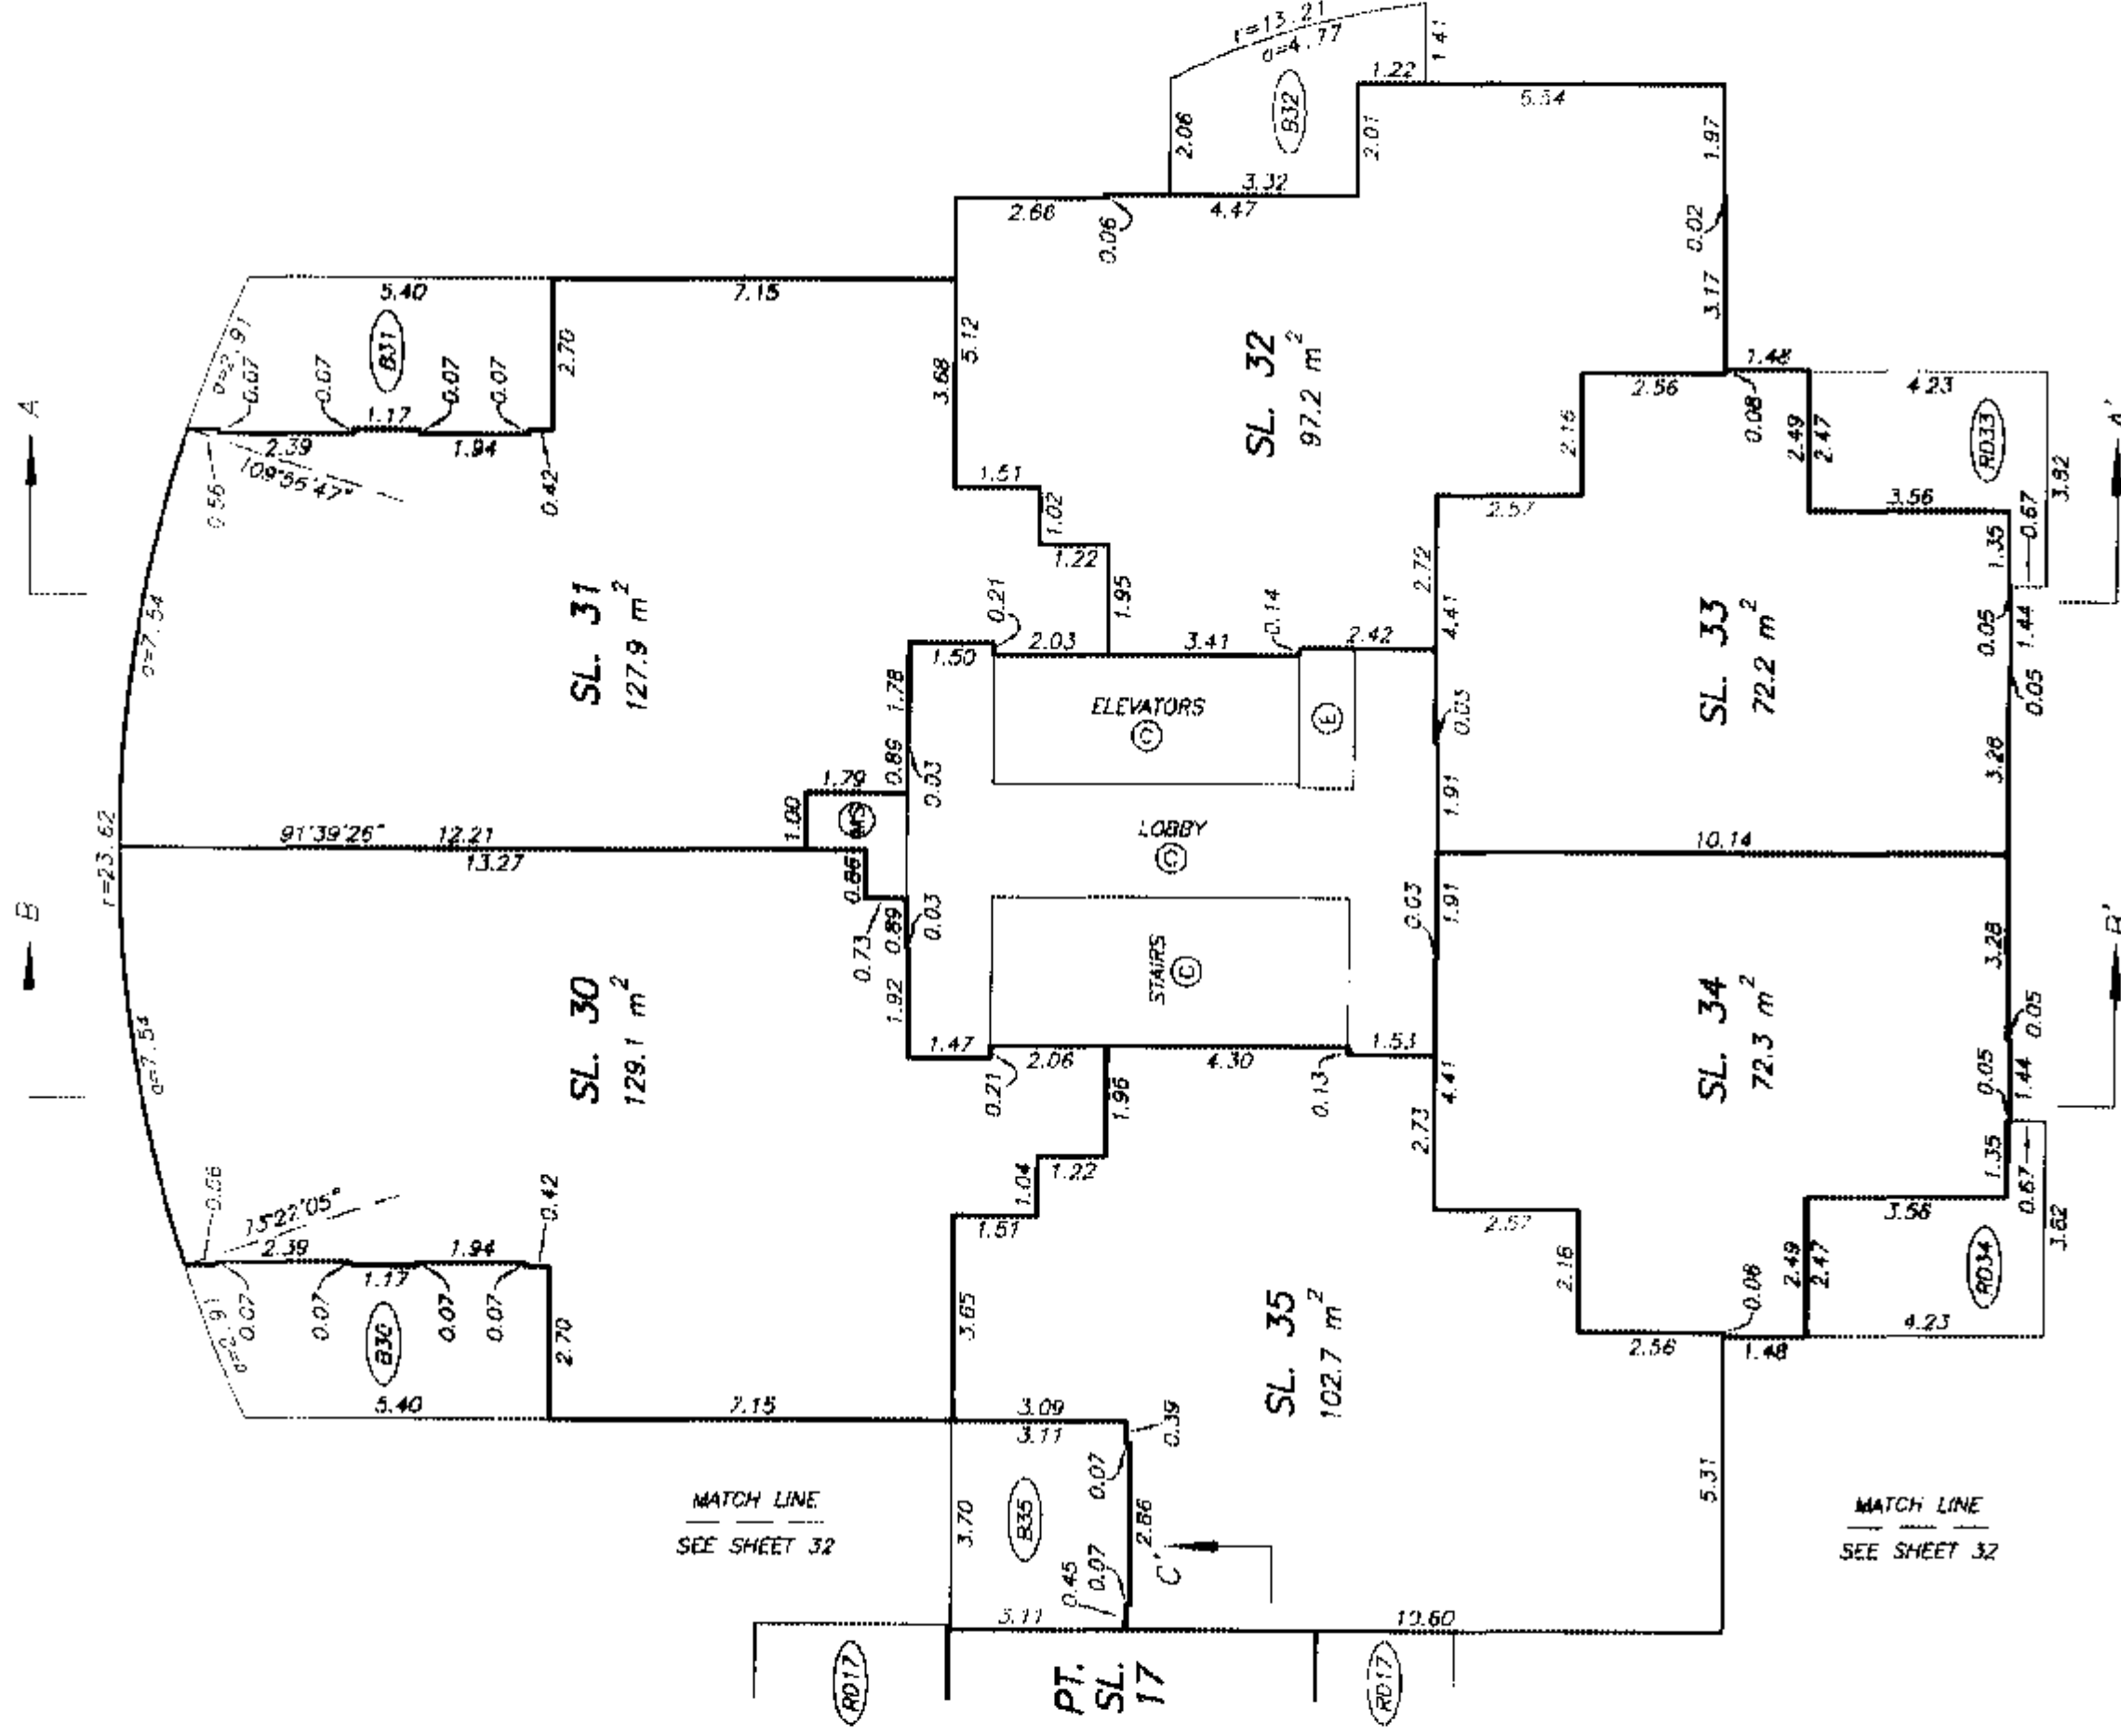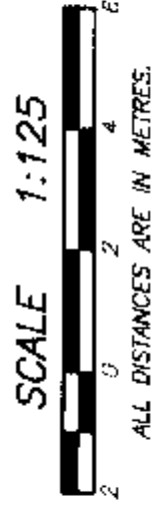

NOTE : 91°39'26" - DFMOT'S GRID BEARING OF STRATA LOT BOUNDARY. ALL BOUNDARIES OF STRATA LOTS ARE PARALLEL TO, PERPENDICULAR TO, OR AT A 45° DEFLECTION TO THIS STATED BEARING UNLESS OTHERWISE SHOWN.

DATE : JULY 21, 2004.



DRAWING # 30199-37
FILE # 30199-37_5th.dwg

ORIGINAL

SHEET 34 OF 55 SHEETS

**SIXTH FLOOR PLAN
TOWNHOUSES**

STRATA PLAN BCS 966

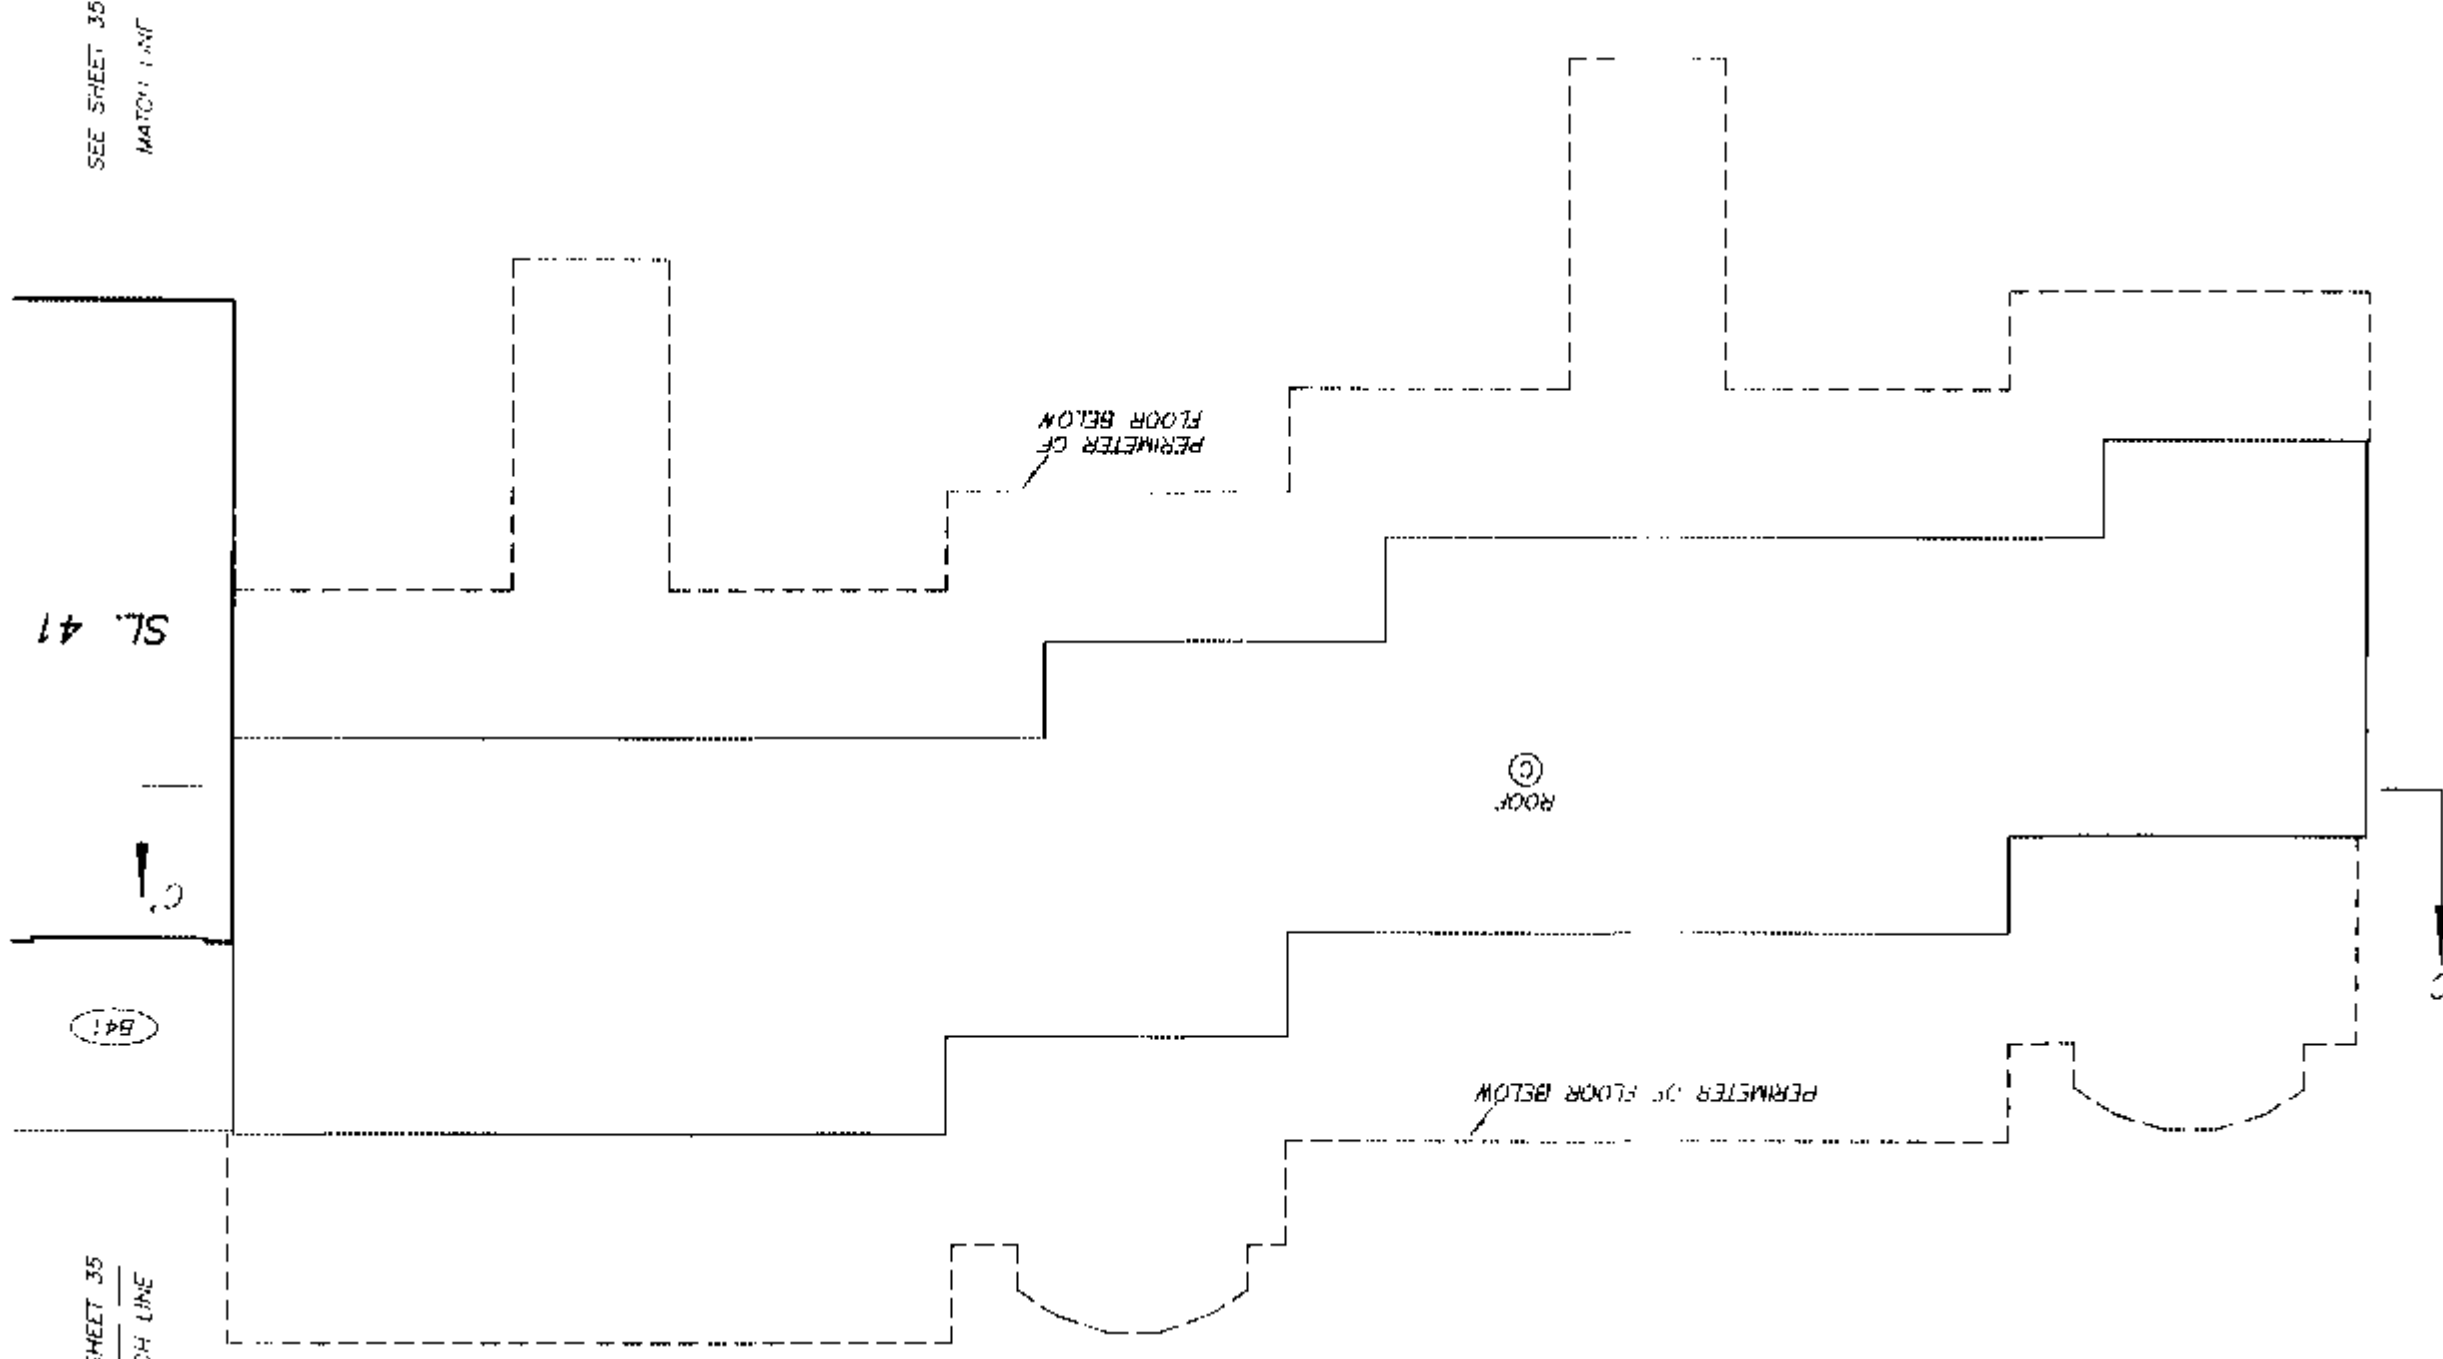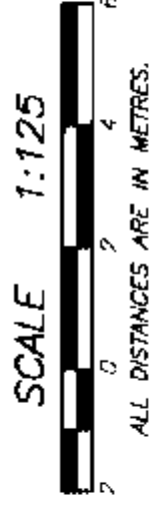

SEE SHEET 35
MATCH LINE

SEE SHEET 36
MATCH LINE



DRAWING # 30199-37
FILE # 30199-37_6th_Det

QMB
DATE : JULY 21, 2004.

ORIGINAL

SIXTH FLOOR PLAN
TOWER

STRATA PLAN BCS 966

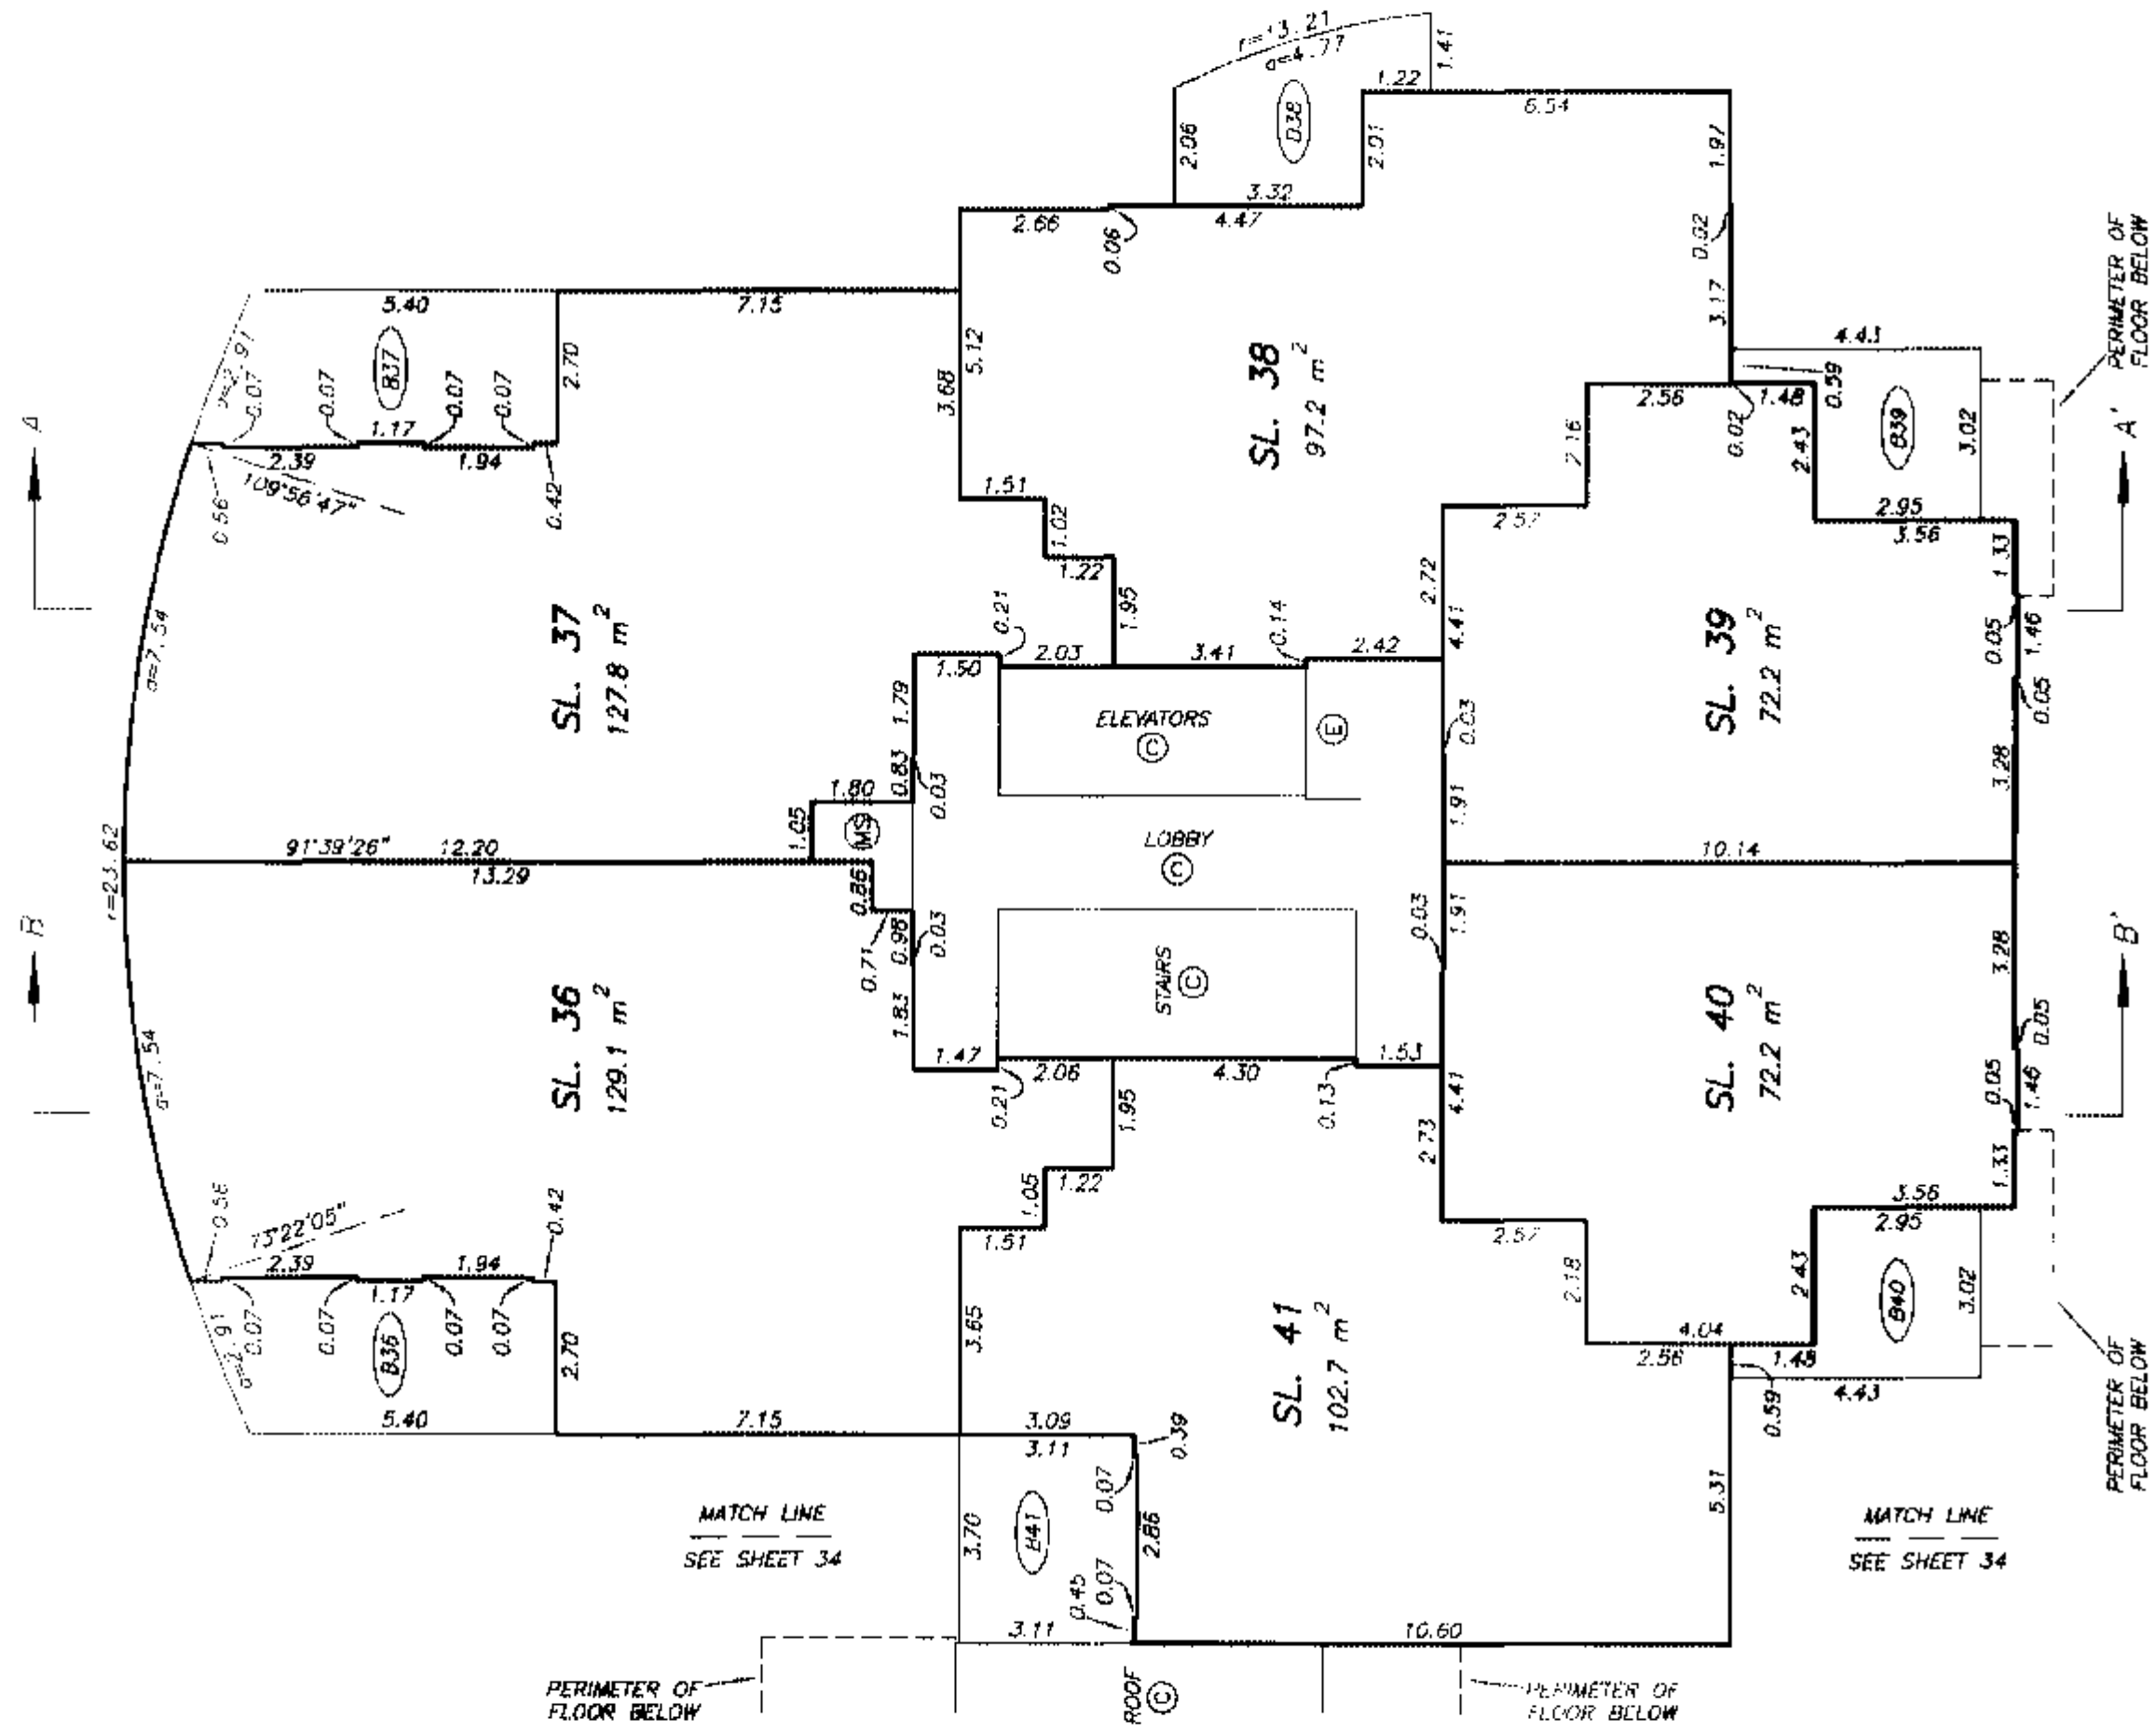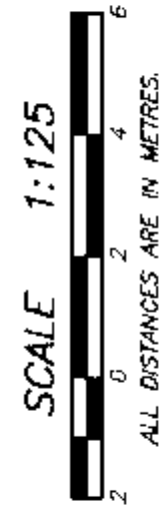



NOTE : 91°38'26\"

amb

DATE : JULY 21, 2004.

SEVENTH FLOOR PLAN
TOWER



STRATA PLAN BCS 966

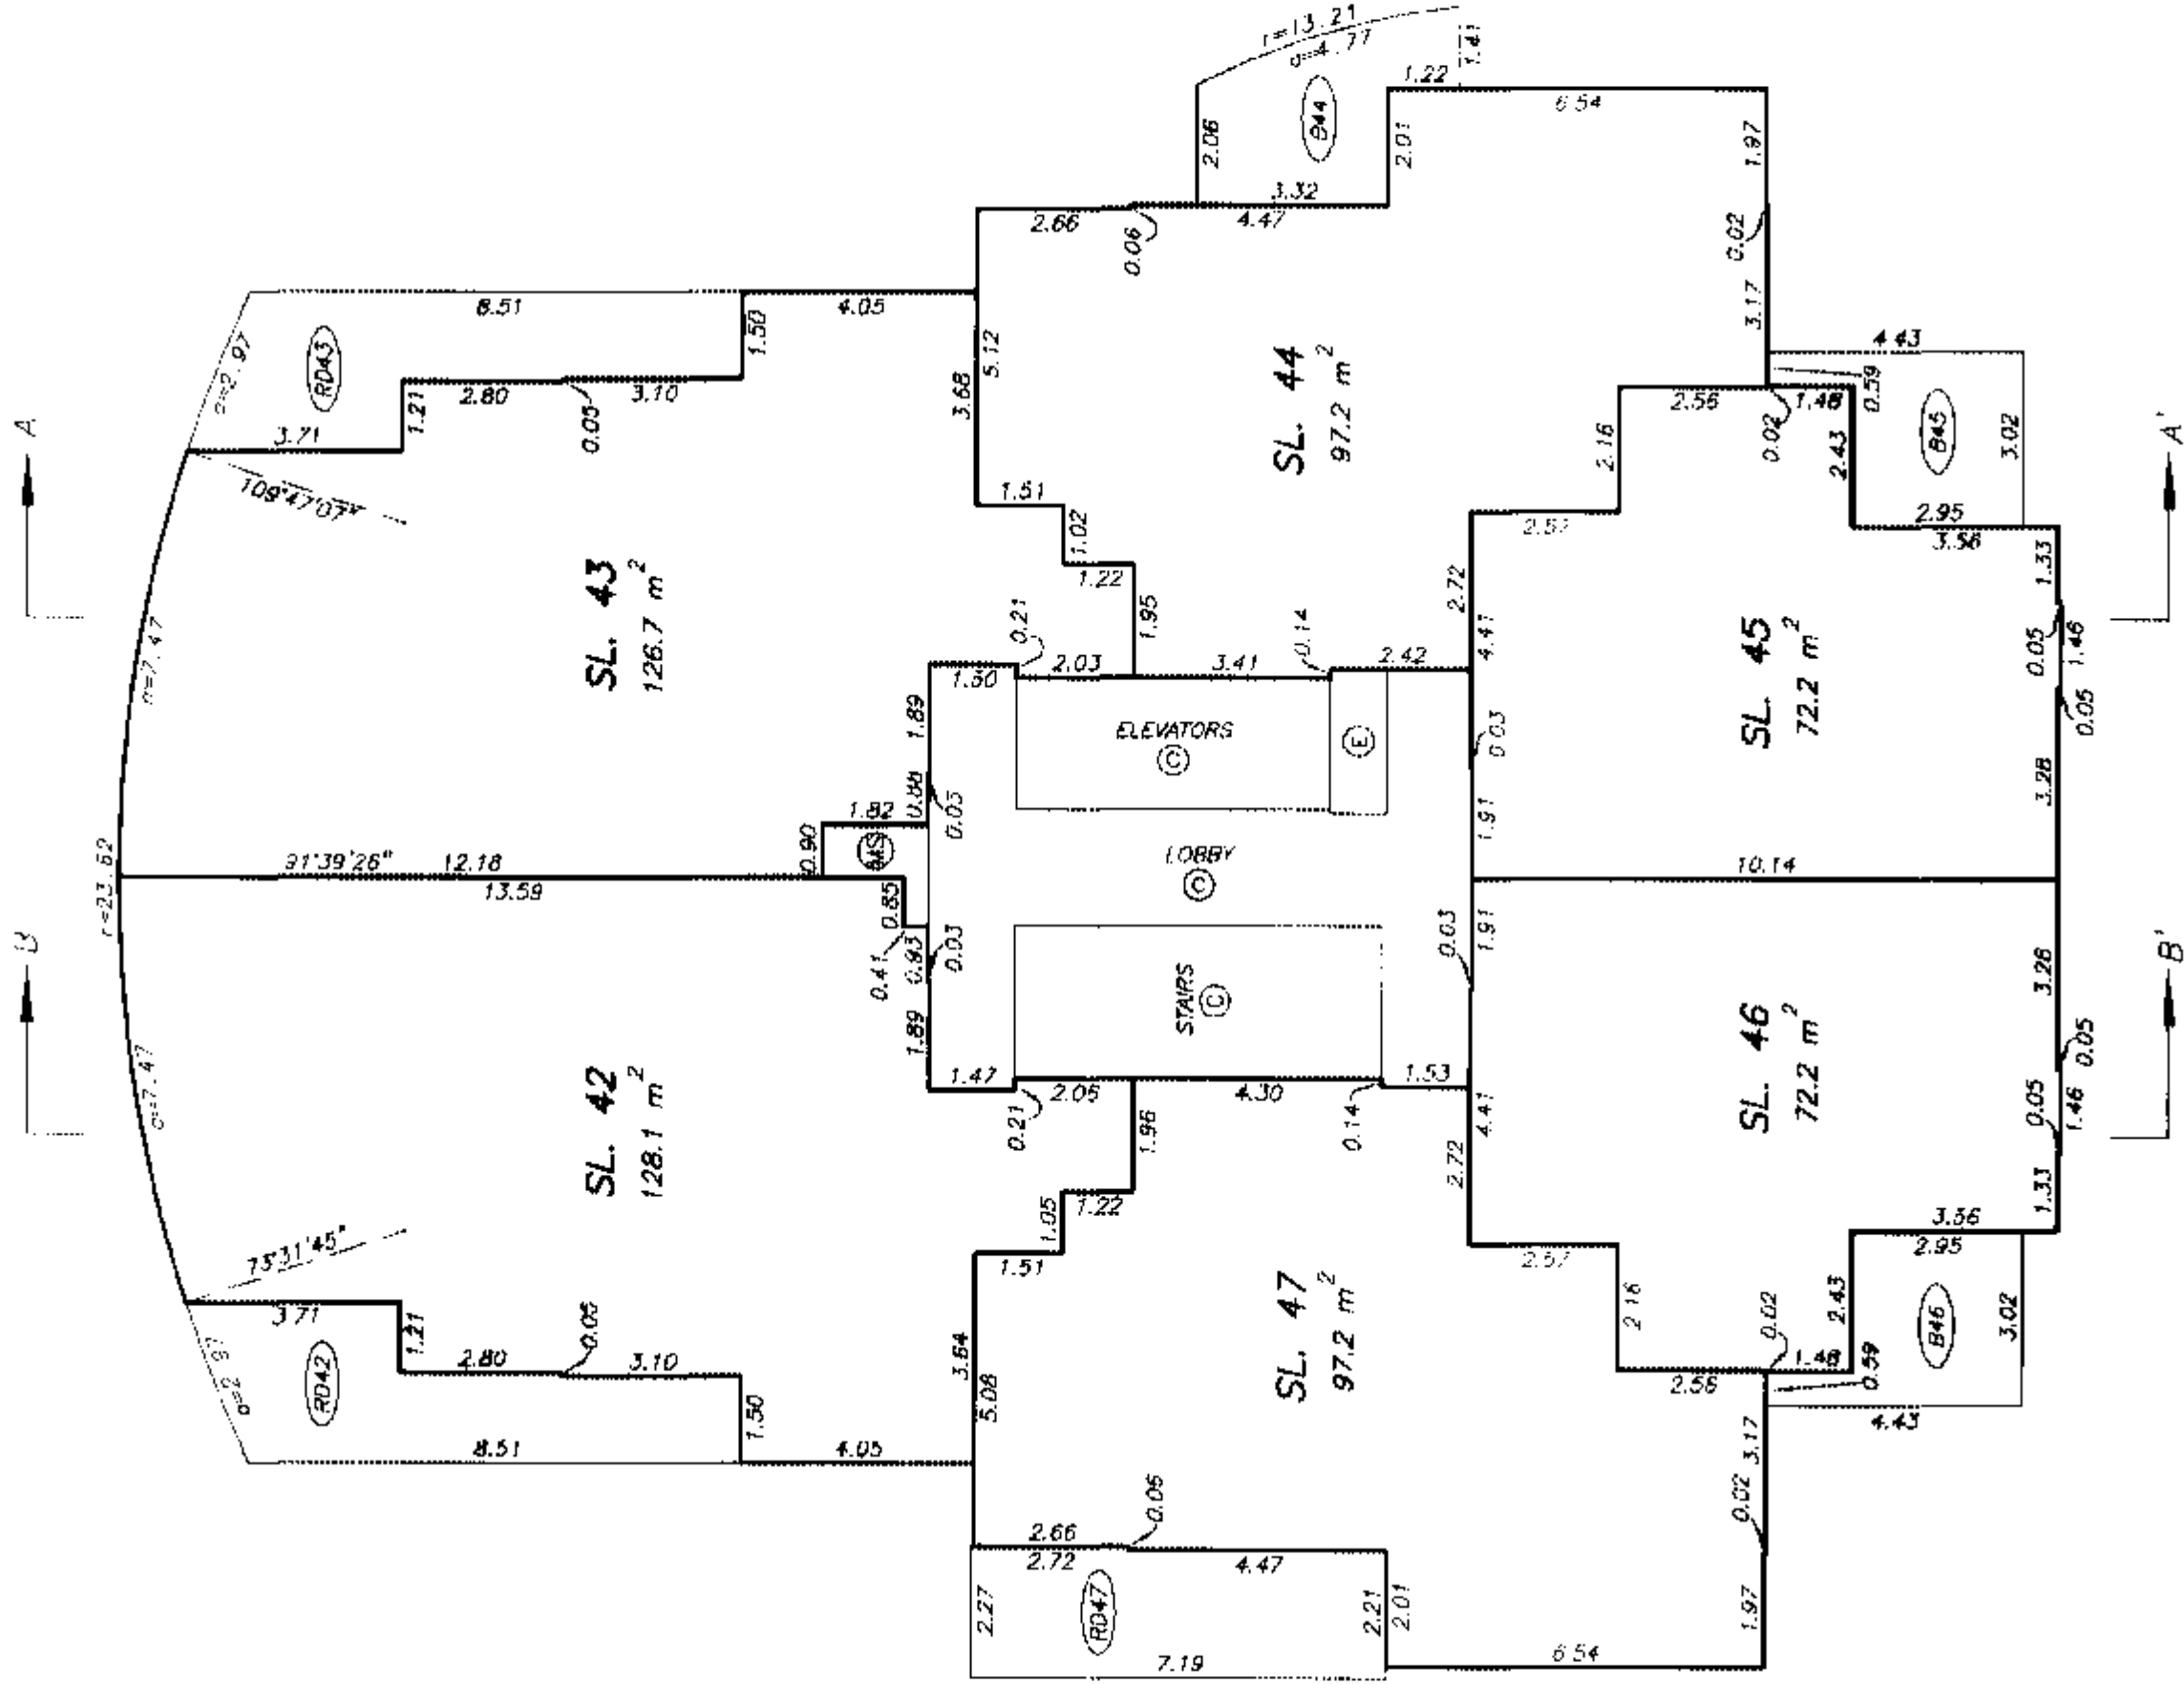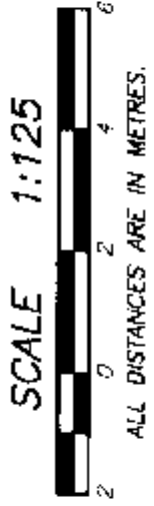

DATE: JULY 21, 2004.

EIGHTH FLOOR PLAN TOWER



STRATA PLAN BCS 966

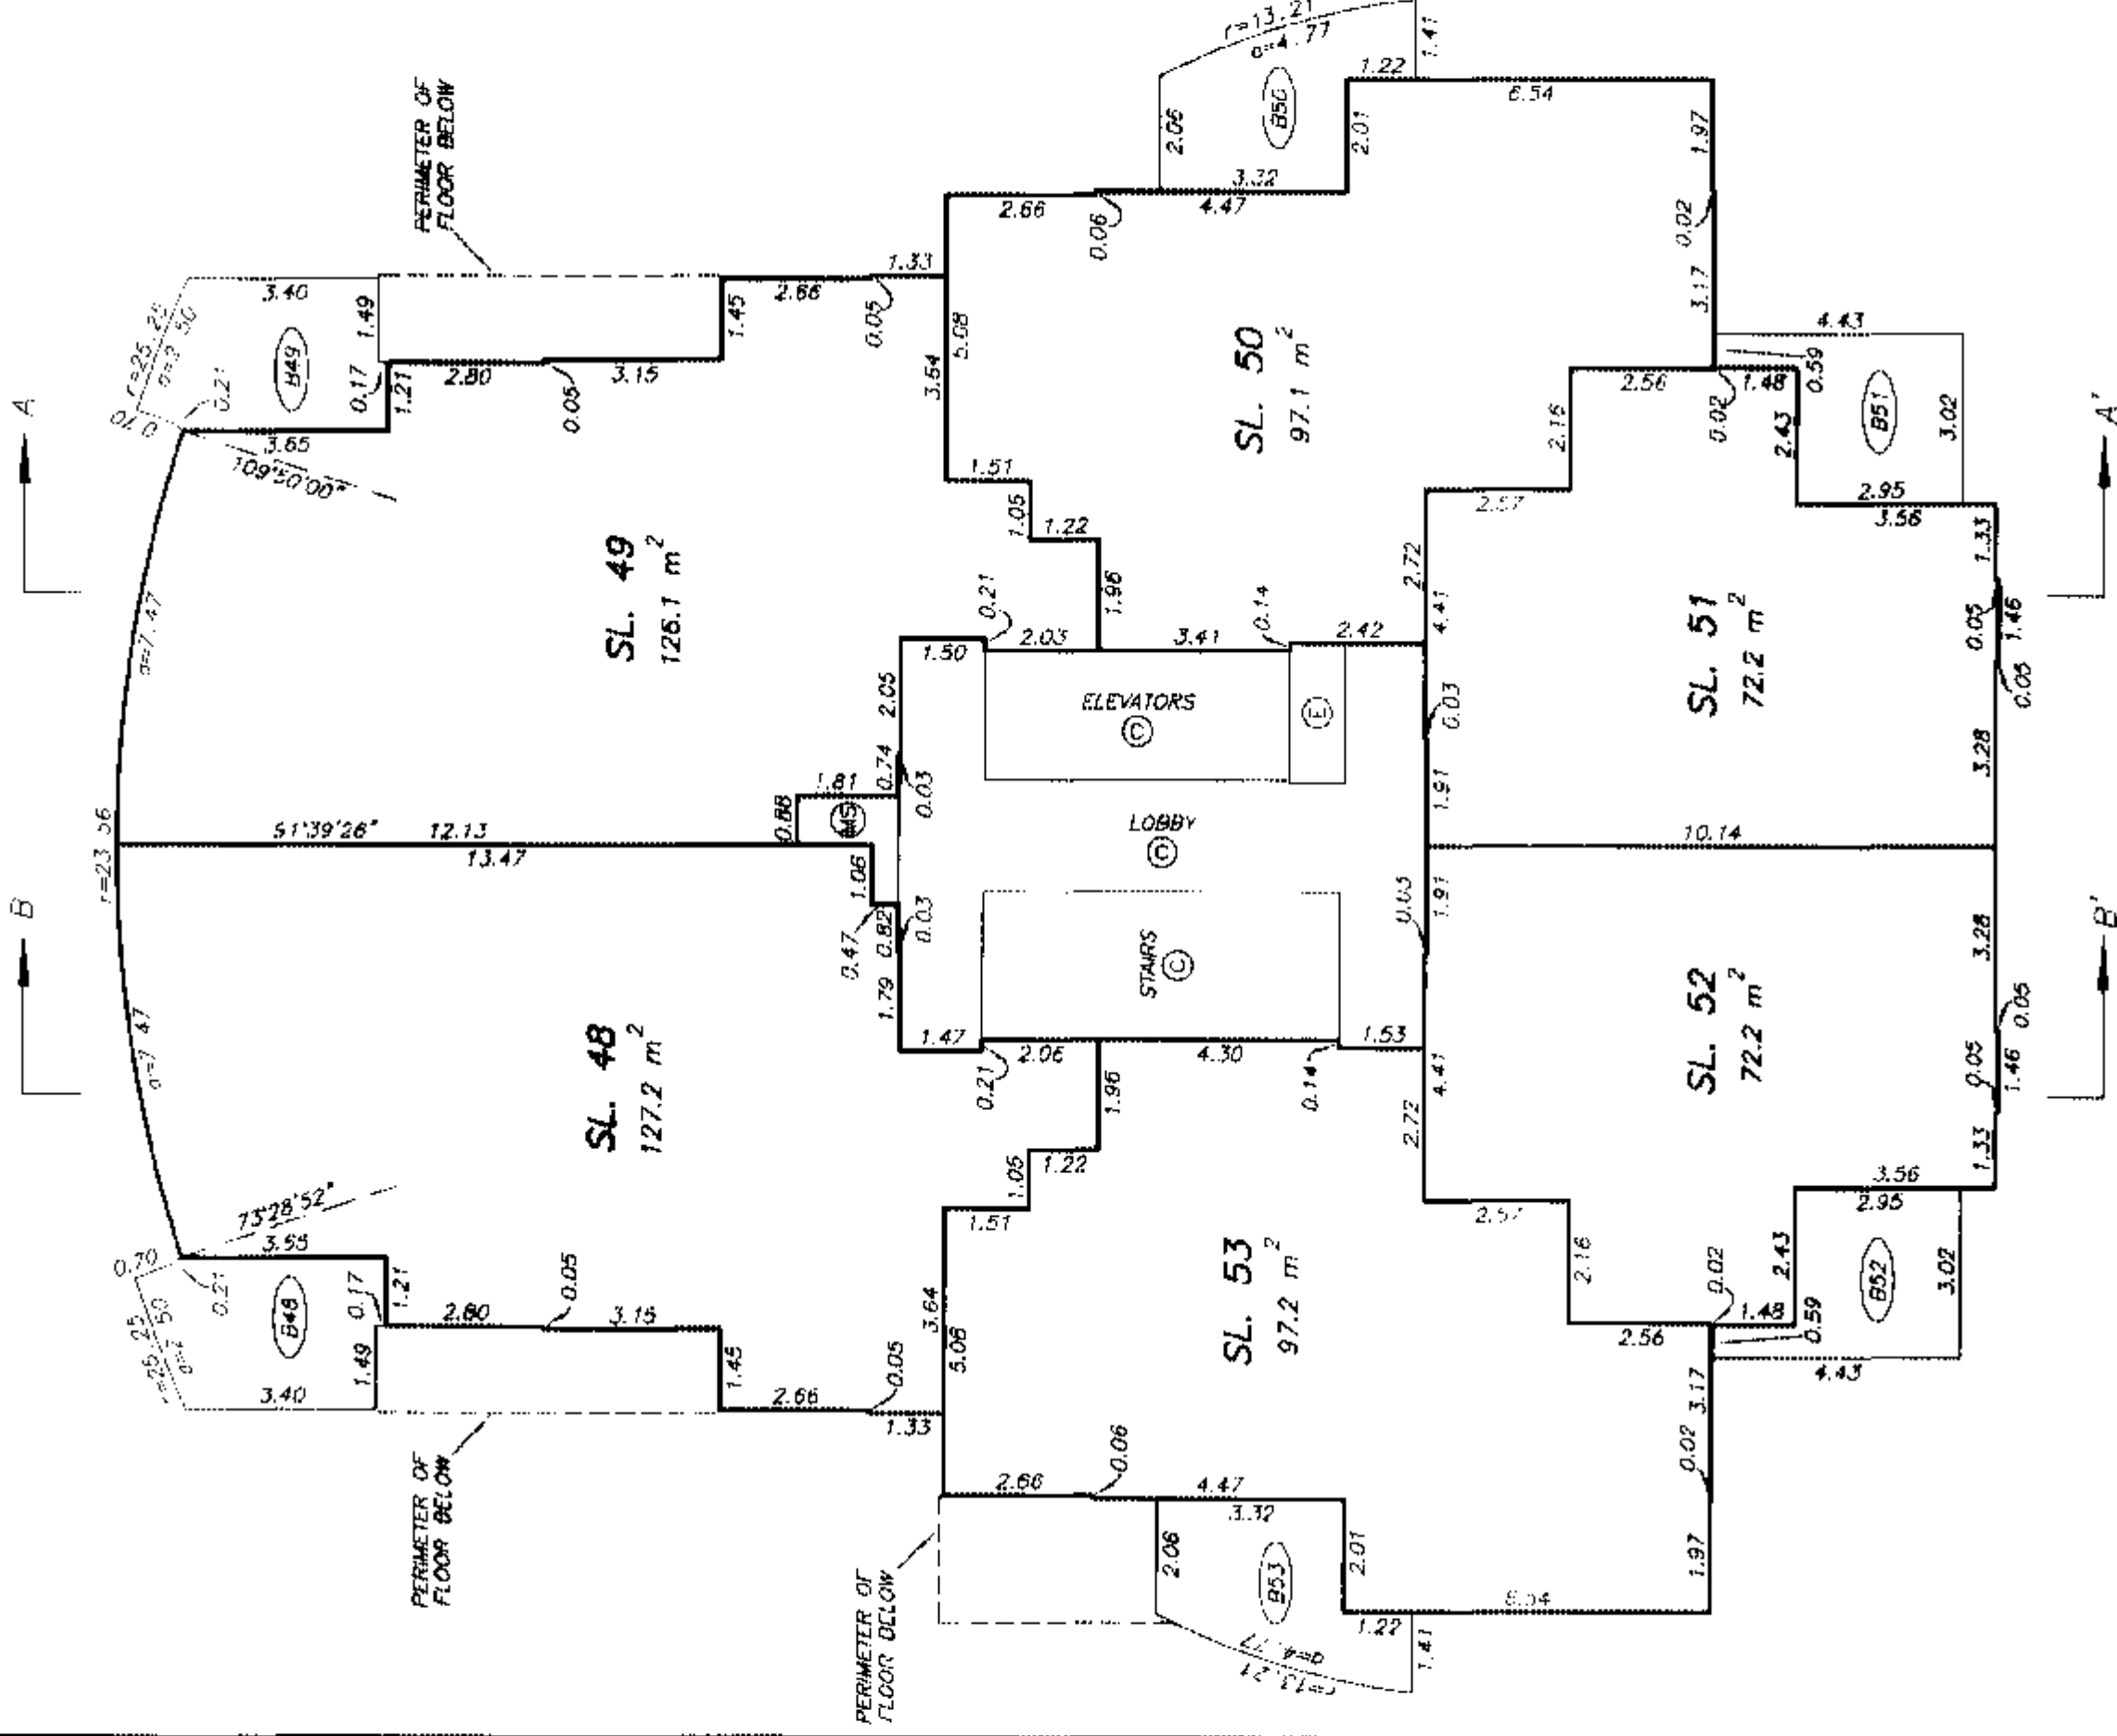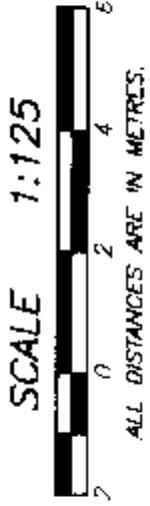

NOTE: 91°39'26" - DENOTES GRID BEARING OF STRATA LOT BOUNDARY. ALL BOUNDARIES OF STRATA LOTS ARE PARALLEL TO, PERPENDICULAR TO, OR AT A 45° DEFLECTION TO THIS STATED BEARING UNLESS OTHERWISE SHOWN.

NINTH FLOOR PLAN TOWER

STRATA PLAN BCS 966

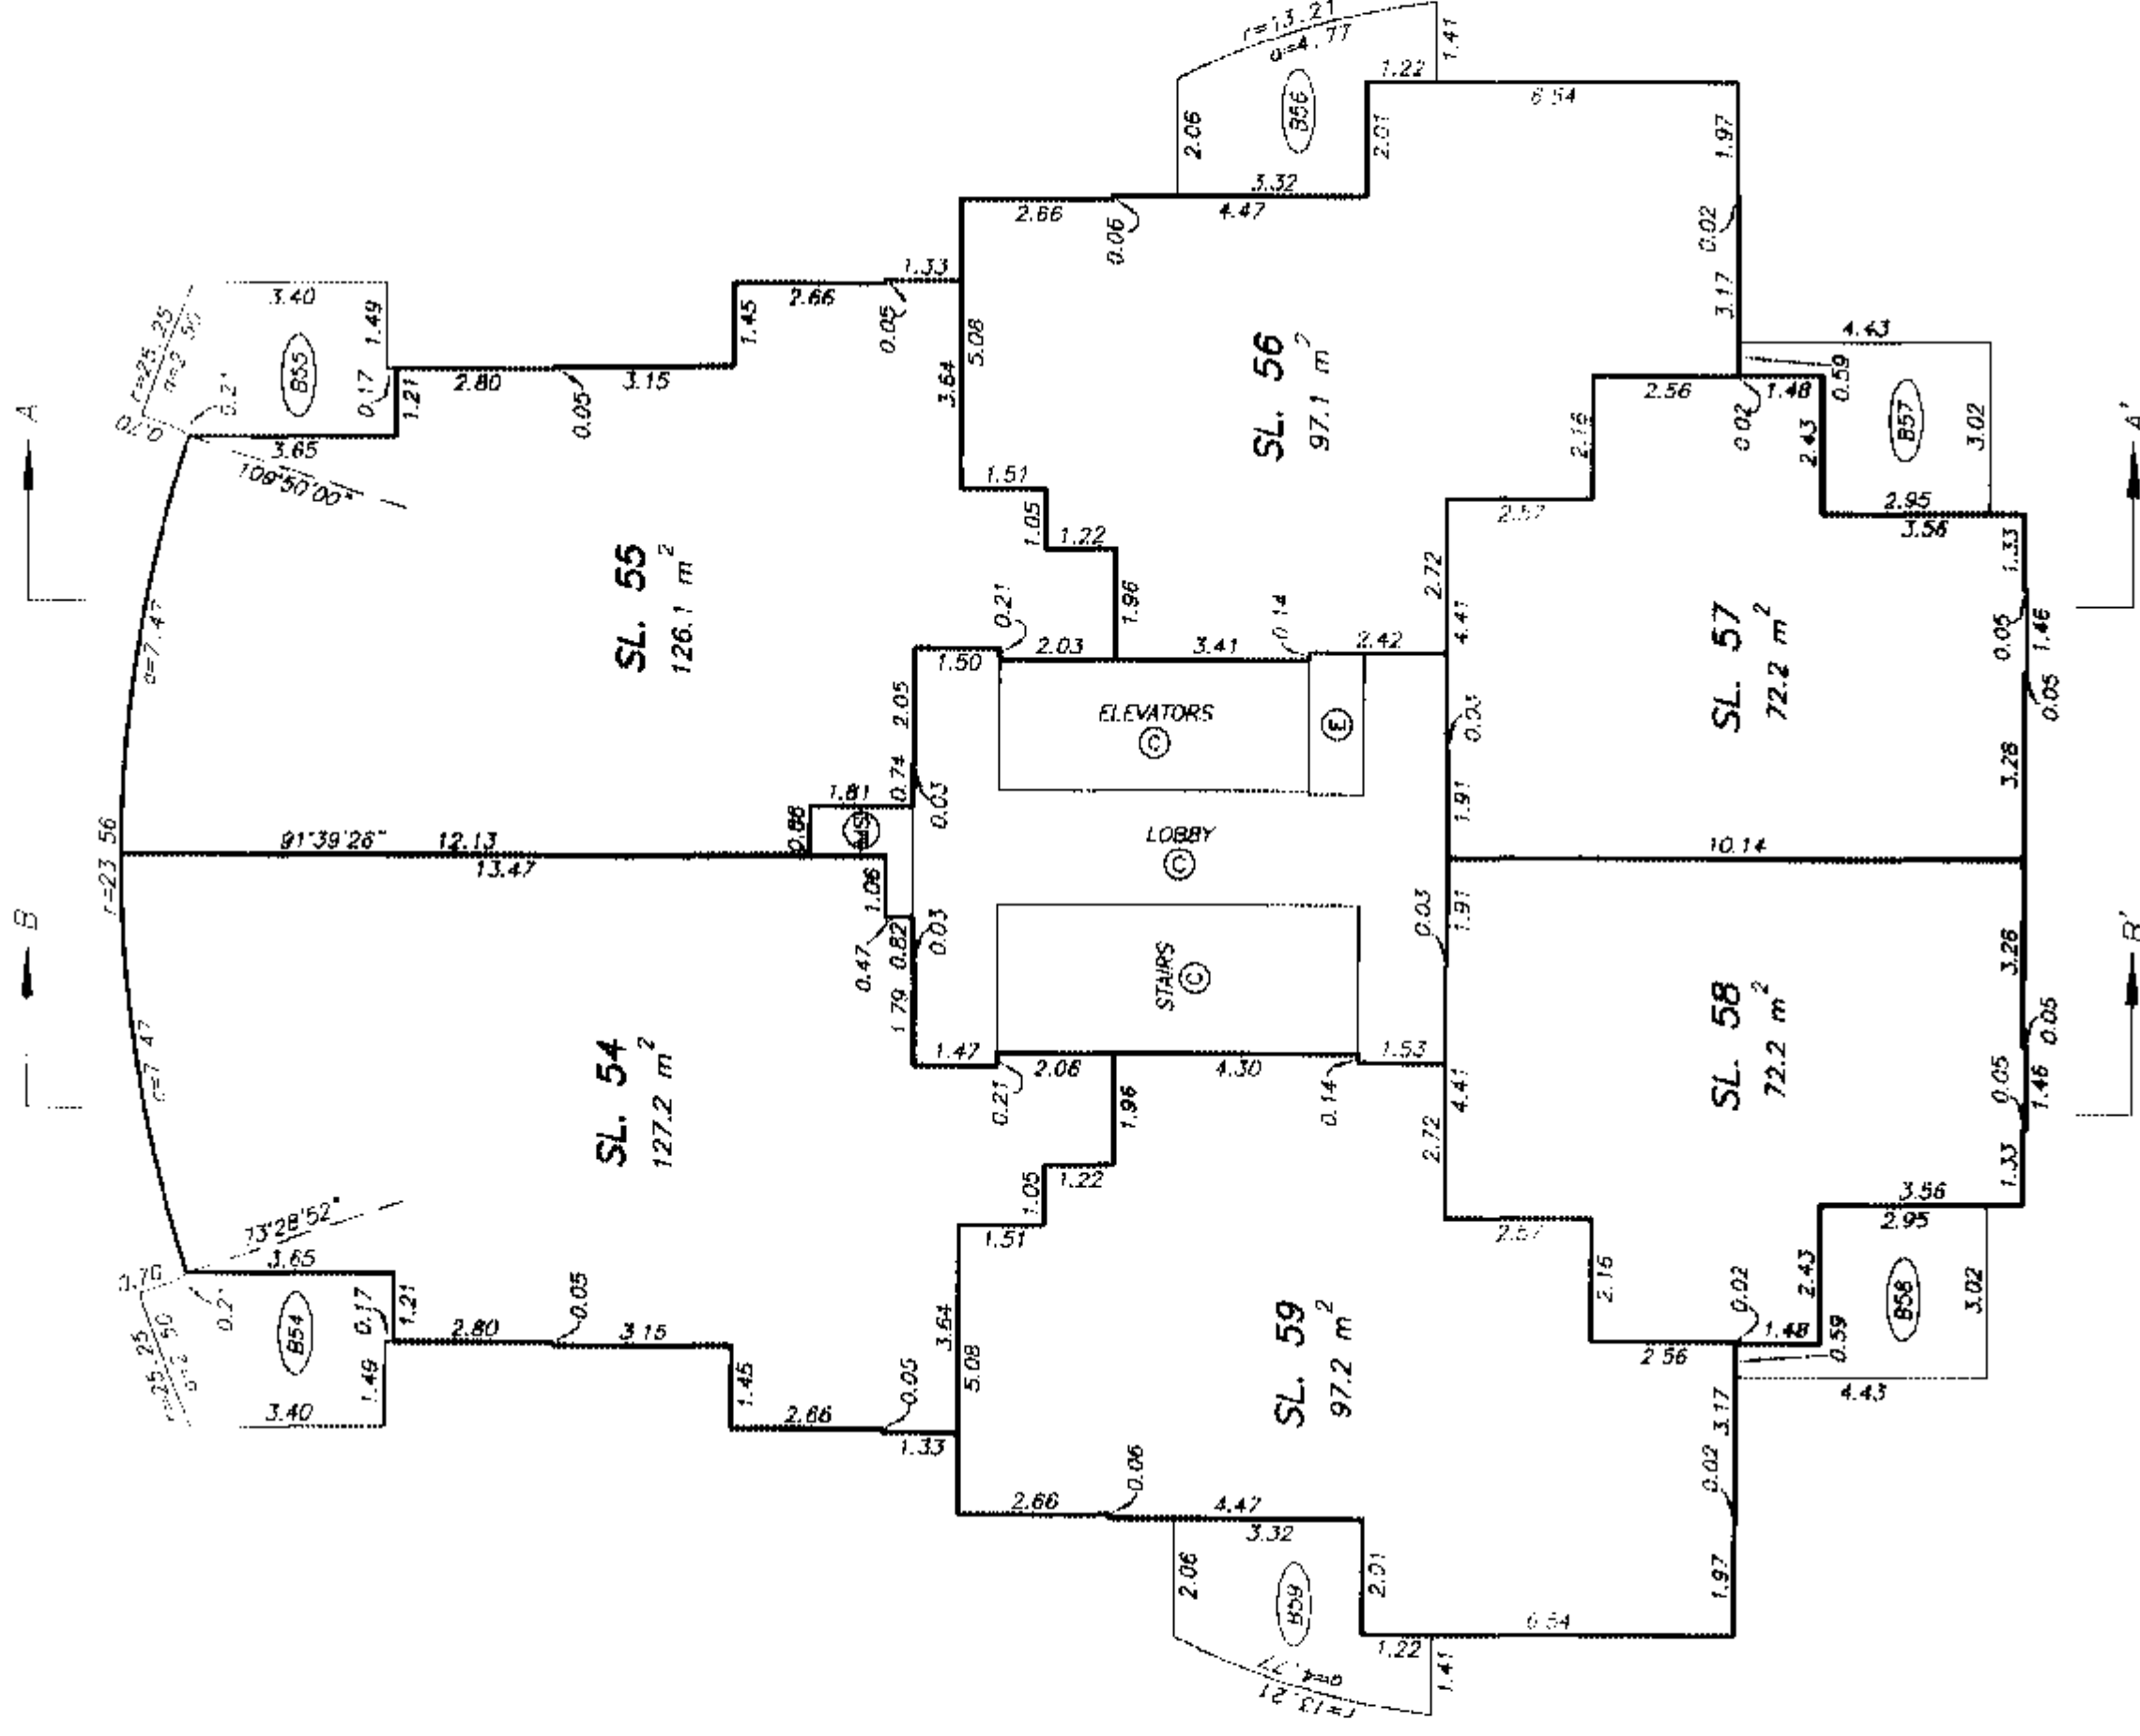
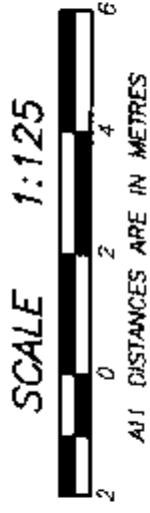


NOTE : 91°39'26" - DENOTES GRID BEARING OF STRATA LOT BOUNDARY. ALL BOUNDARIES OF STRATA LOTS ARE PARALLEL TO, PERPENDICULAR TO, OR AT A 45° DEFLECTION TO THIS STATED BEARING UNLESS OTHERWISE SHOWN.

DATE : JULY 21, 2004.

TENTH FLOOR PLAN
TOWER



STRATA PLAN BCS 966

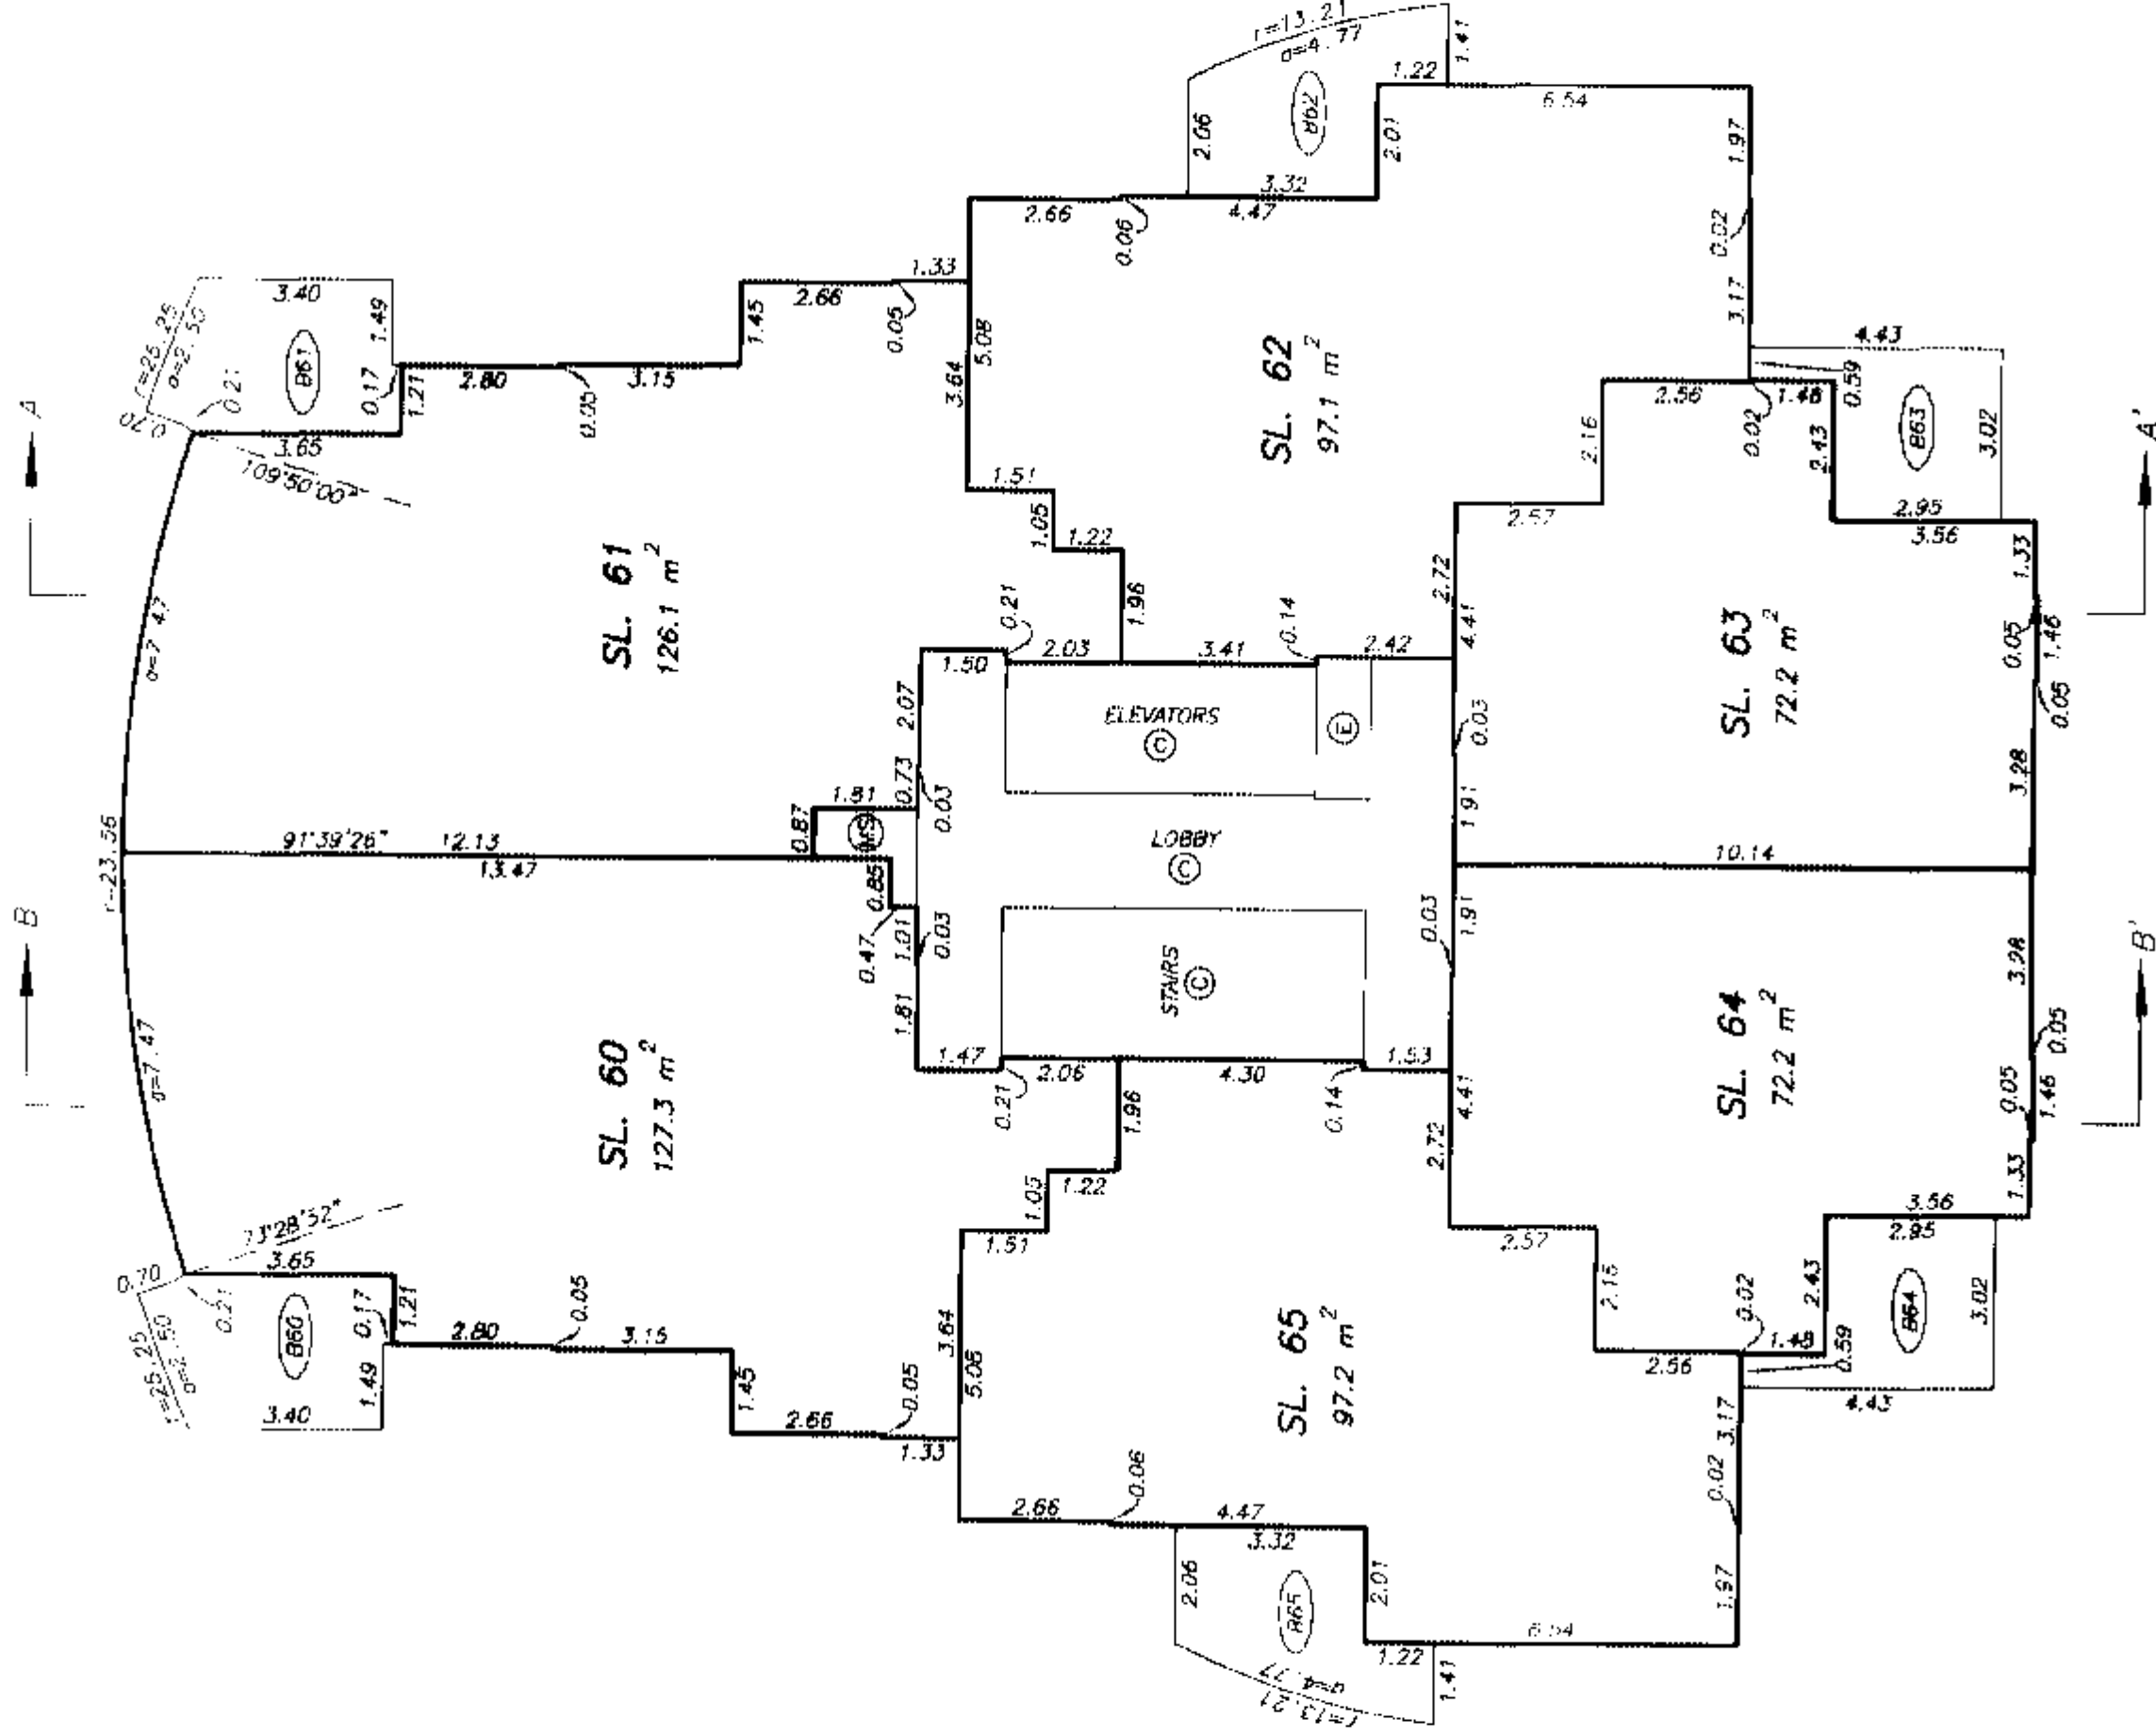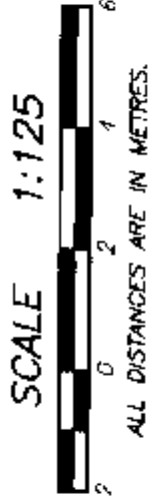

NOTE : 91°39'26" - DENOTES GRID BEARING OF STRATA LOT BOUNDARY. ALL BOUNDARIES OF STRATA LOTS ARE PARALLEL TO, PERPENDICULAR TO, OR AT A 45° DEFLECTION TO THIS STATED BEARING UNLESS OTHERWISE SHOWN.

DATE : JULY 21, 2004.

ELEVENTH FLOOR PLAN TOWER

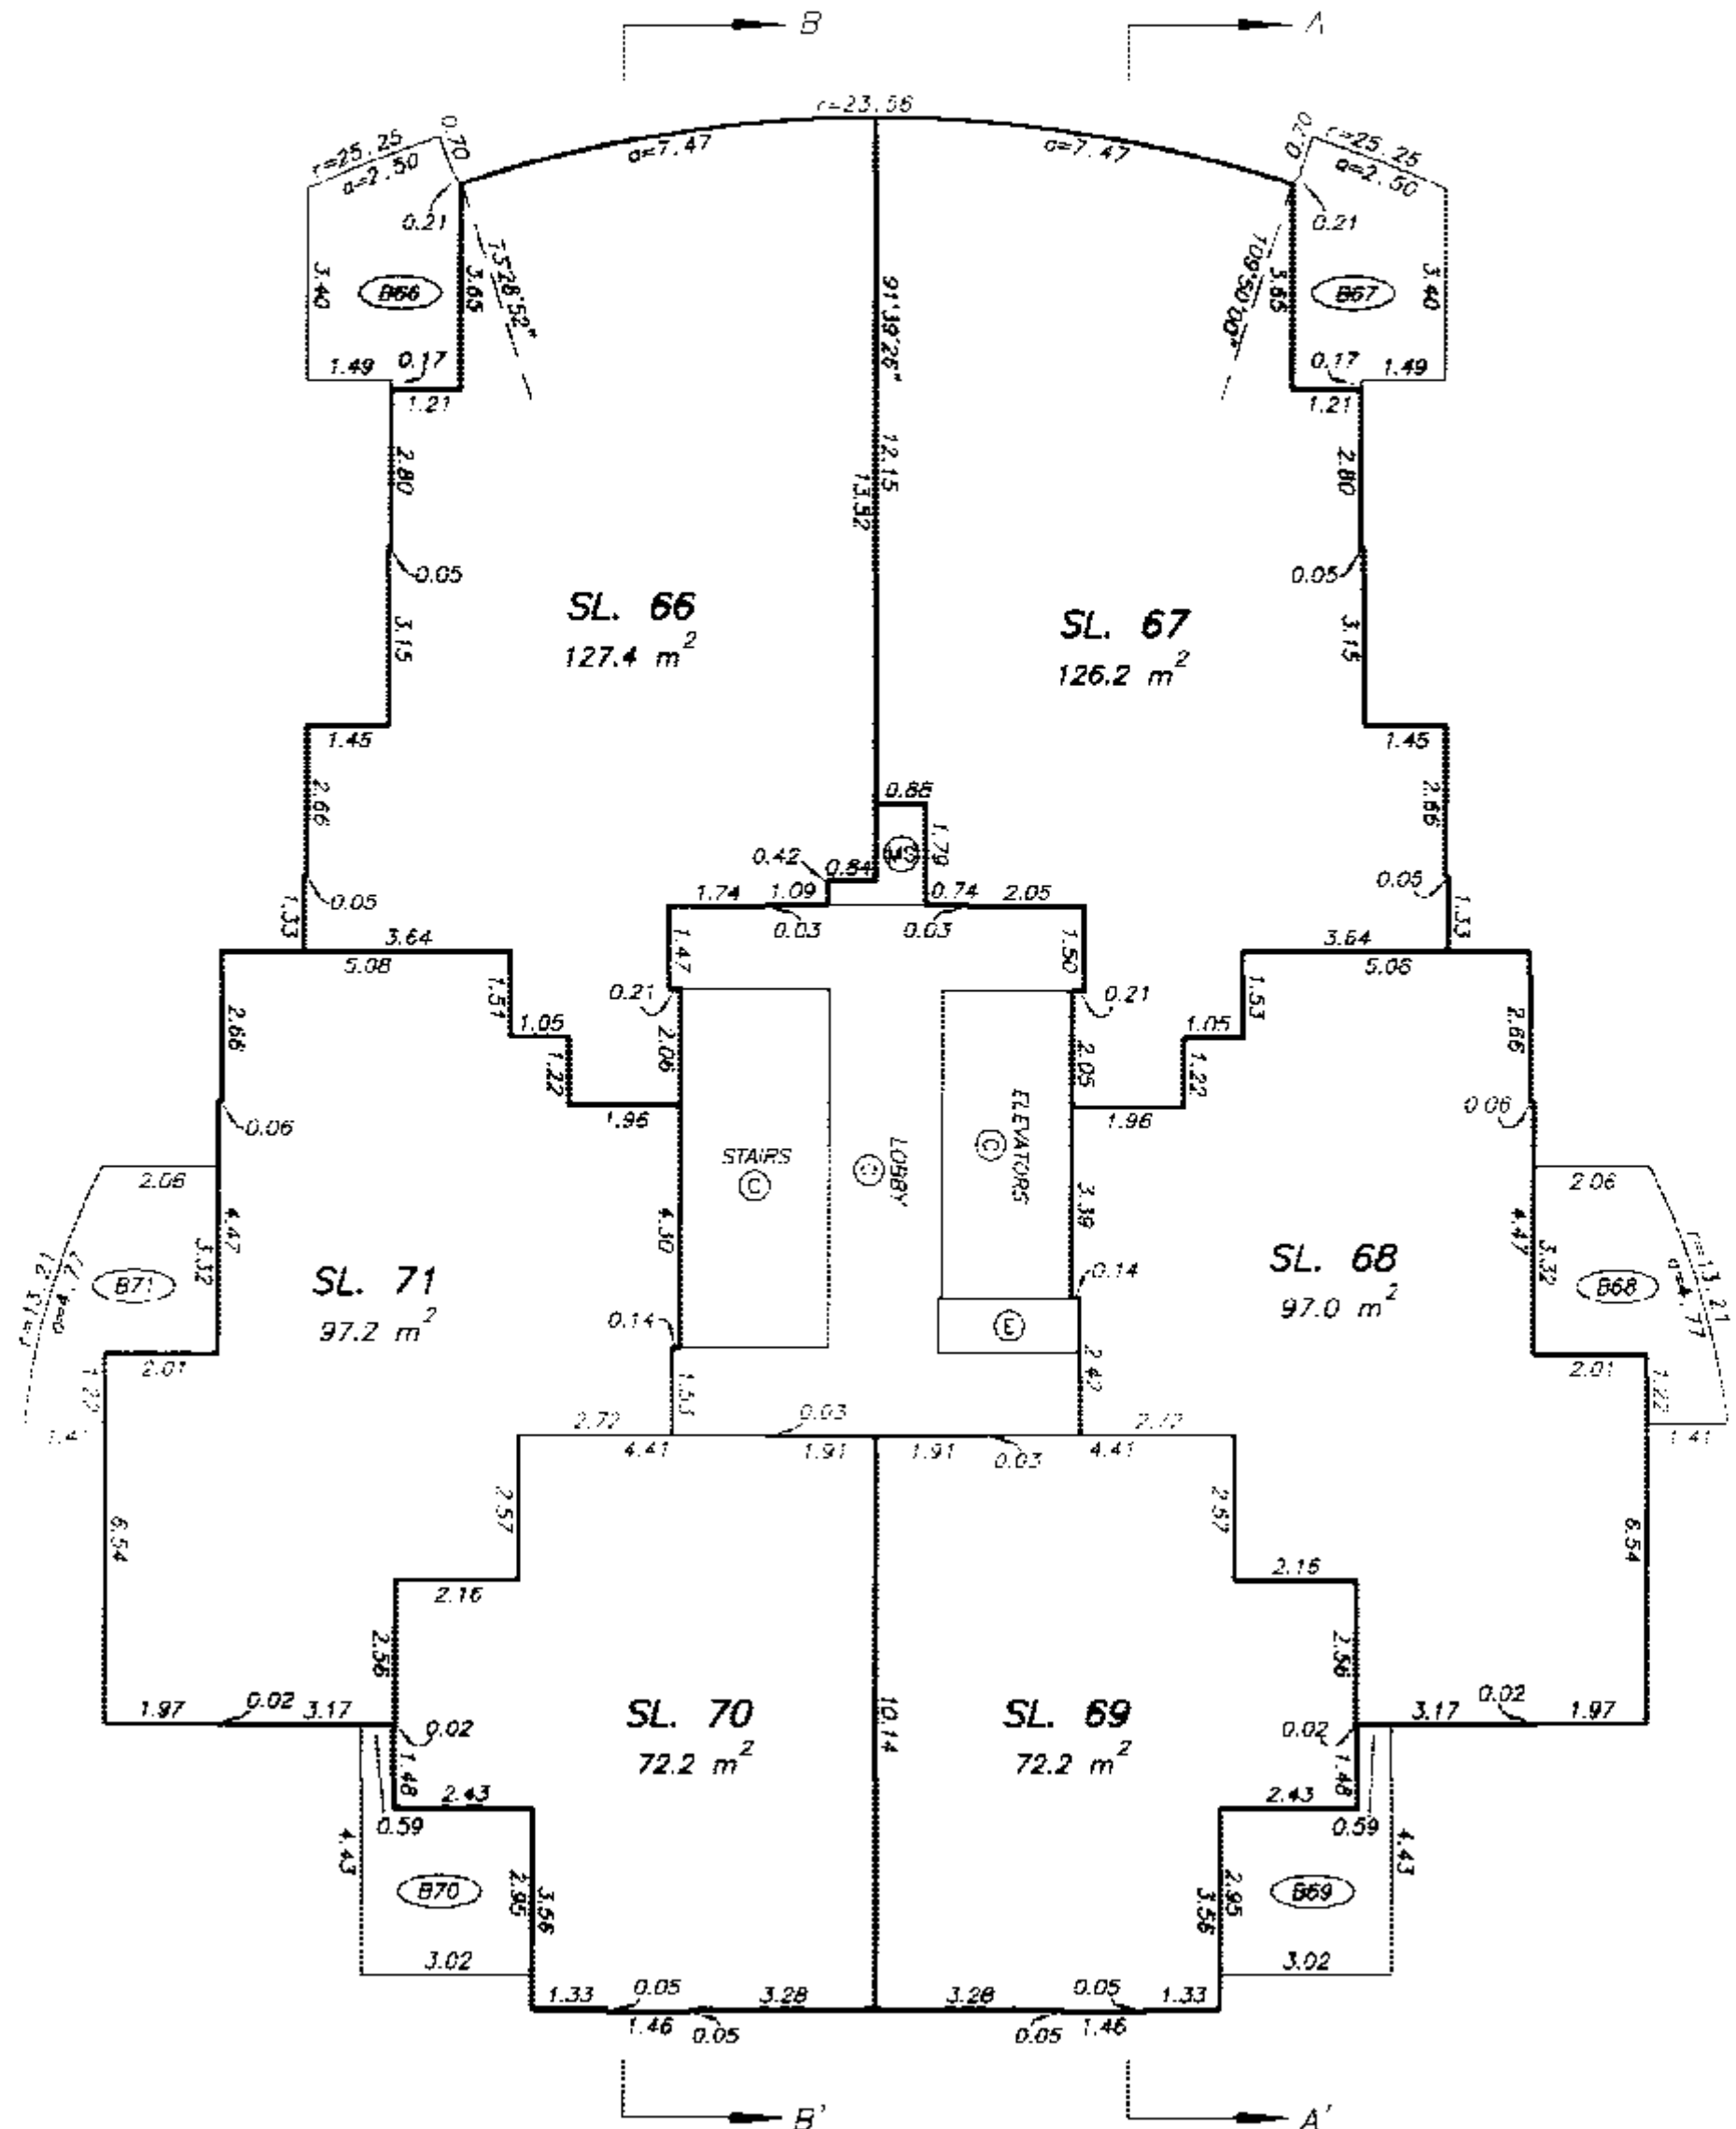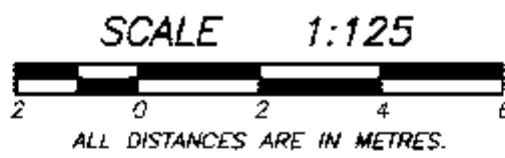STRATA PLAN BCS 966

NOTE : 91°39'26" - DENOTES GRID BEARING OF STRATA LOT BOUNDARY. ALL BOUNDARIES OF STRATA LOTS ARE PARALLEL TO, PERPENDICULAR TO, OR AT A 45° DEFLECTION TO THIS STATED BEARING UNLESS OTHERWISE SHOWN.




DATE : JULY 21, 2004.

DRAWING # 30199-37
FILE # 30199-37_11th

ORIGINAL

TWELFTH FLOOR PLAN
TOWER

STRATA PLAN BCS 966

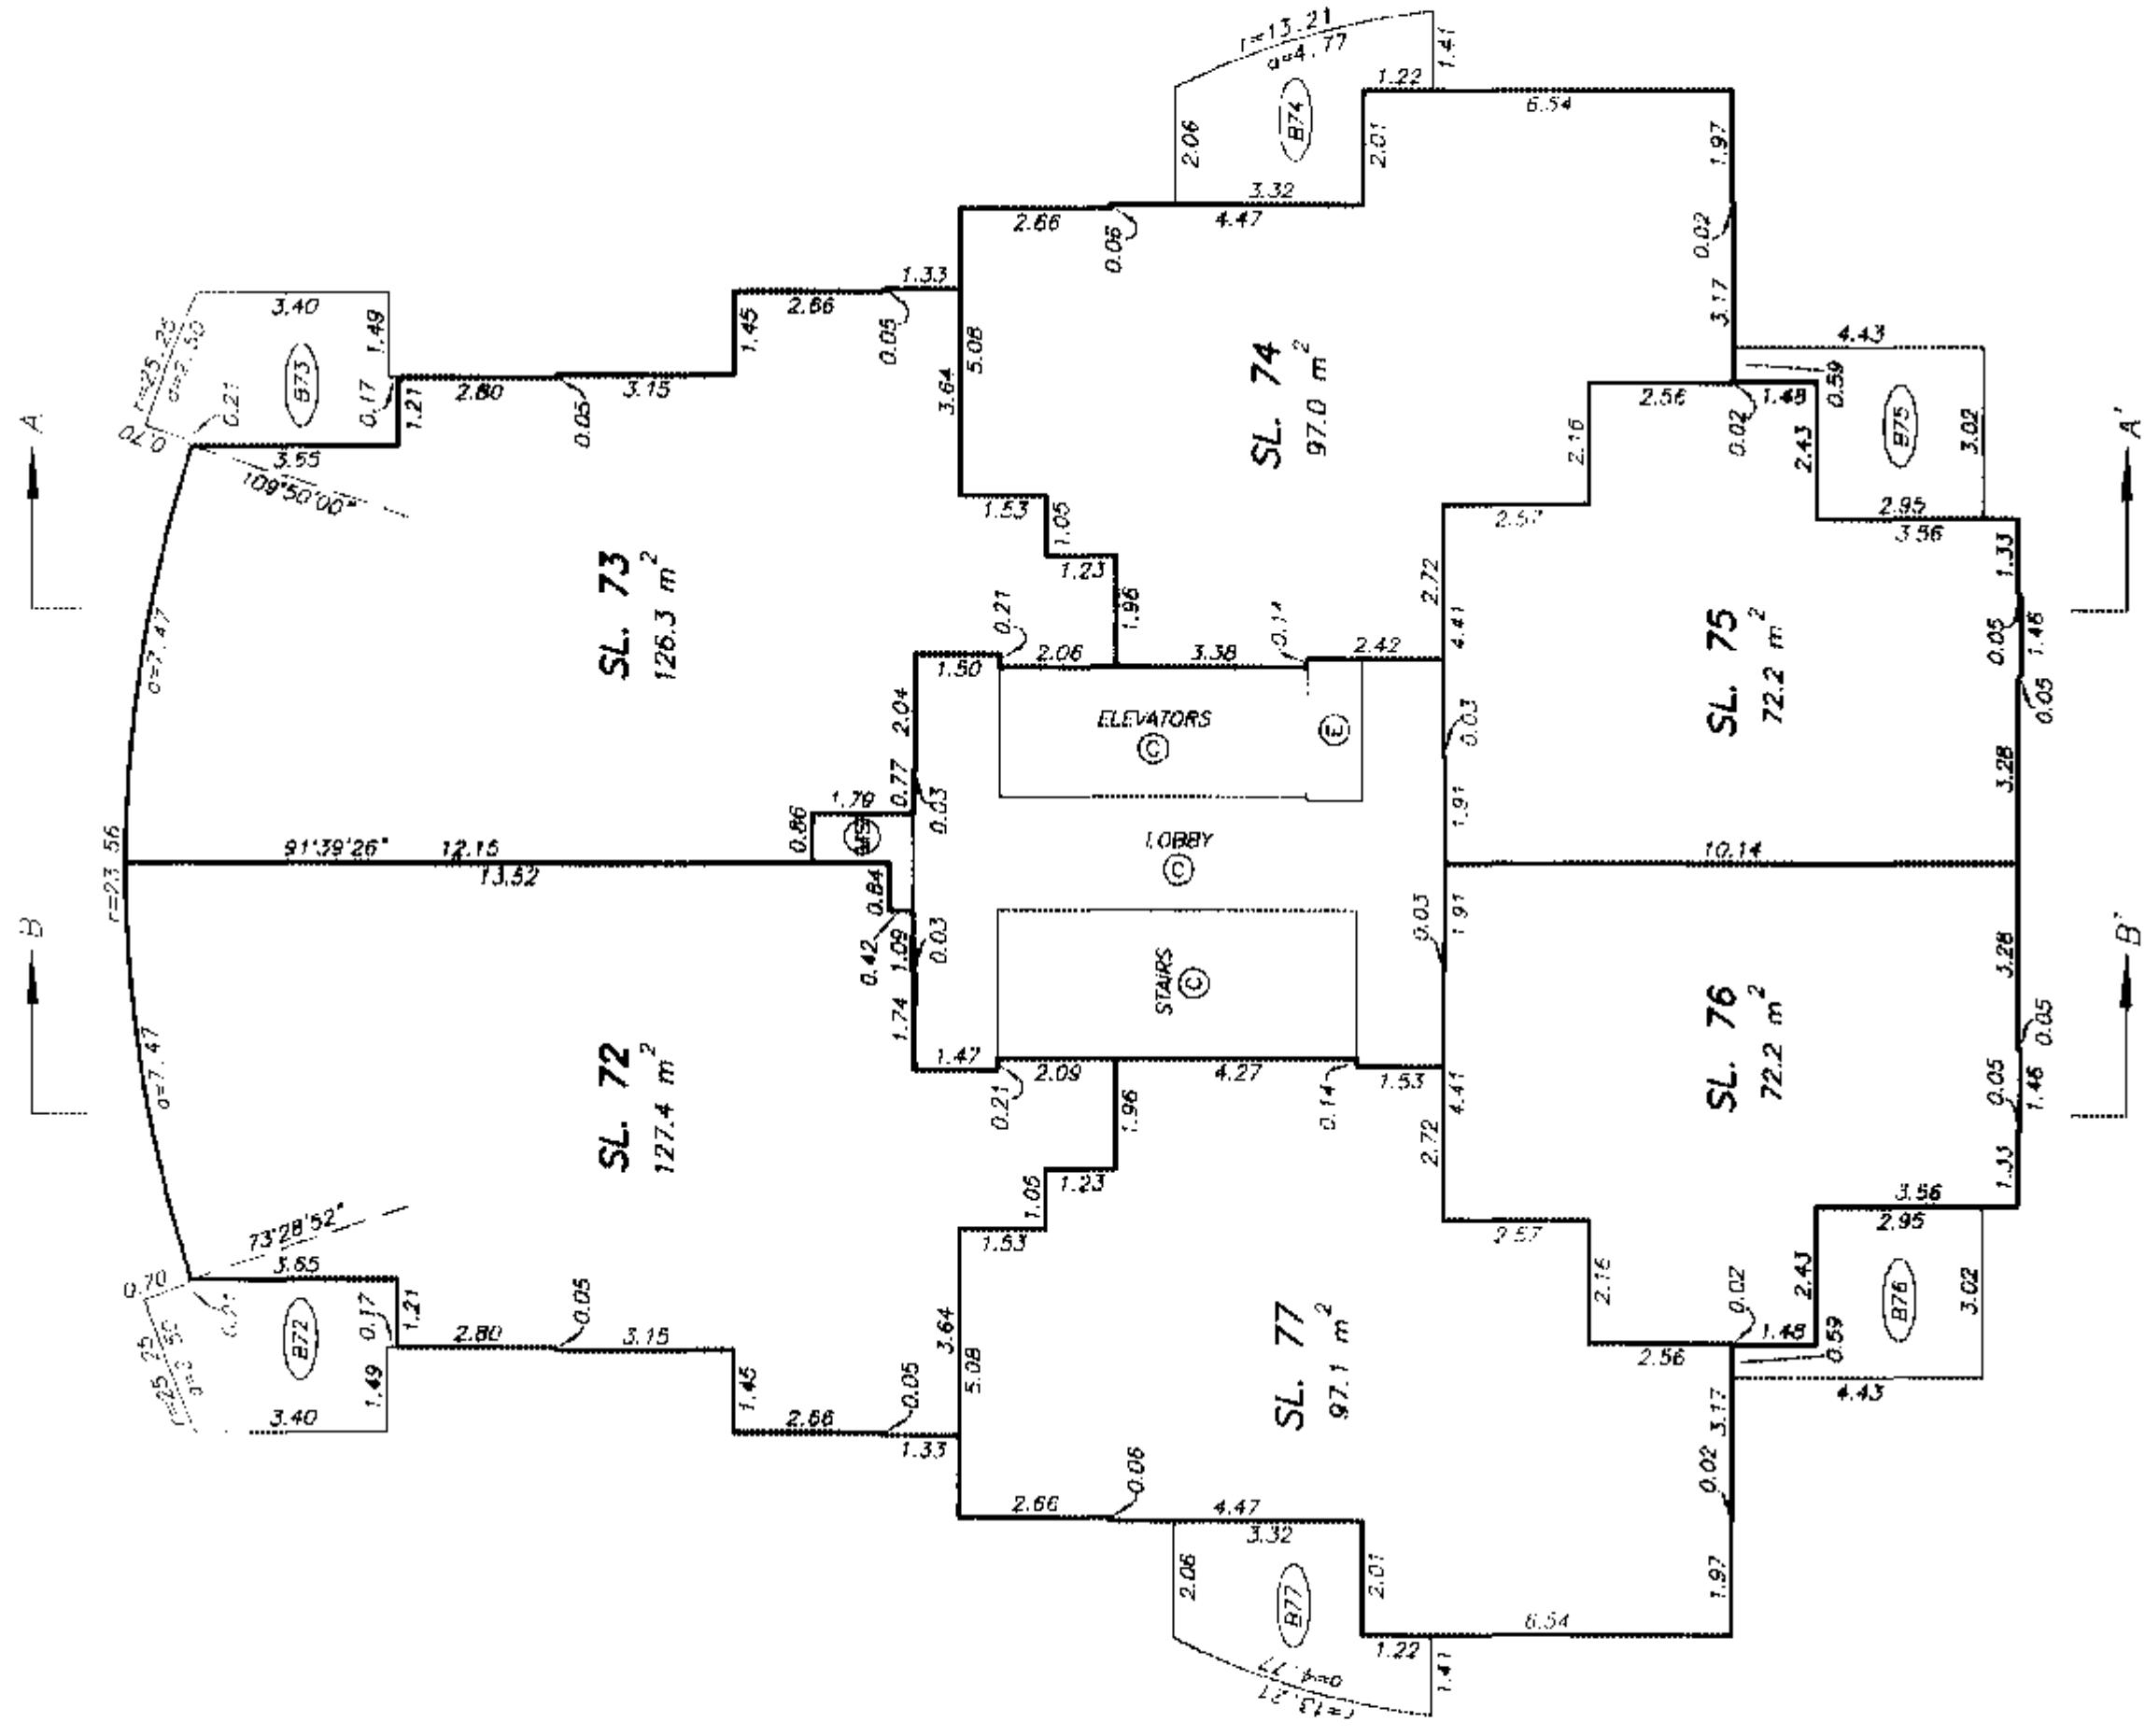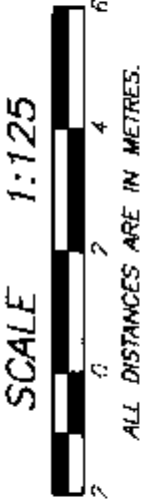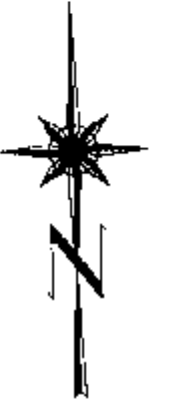



NOTE : 91°39'26" - DENOTES GRID BEARING OF STRATA LOT BOUNDARY. ALL BOUNDARIES OF STRATA LOTS ARE PARALLEL TO, PERPENDICULAR TO, OR AT A 45° DEFLECTION TO THIS STATED BEARING UNLESS OTHERWISE SHOWN.

[Signature]

DATE : JULY 21, 2004.

THIRTEENTH FLOOR PLAN TOWER




STRATA PLAN BCS 966

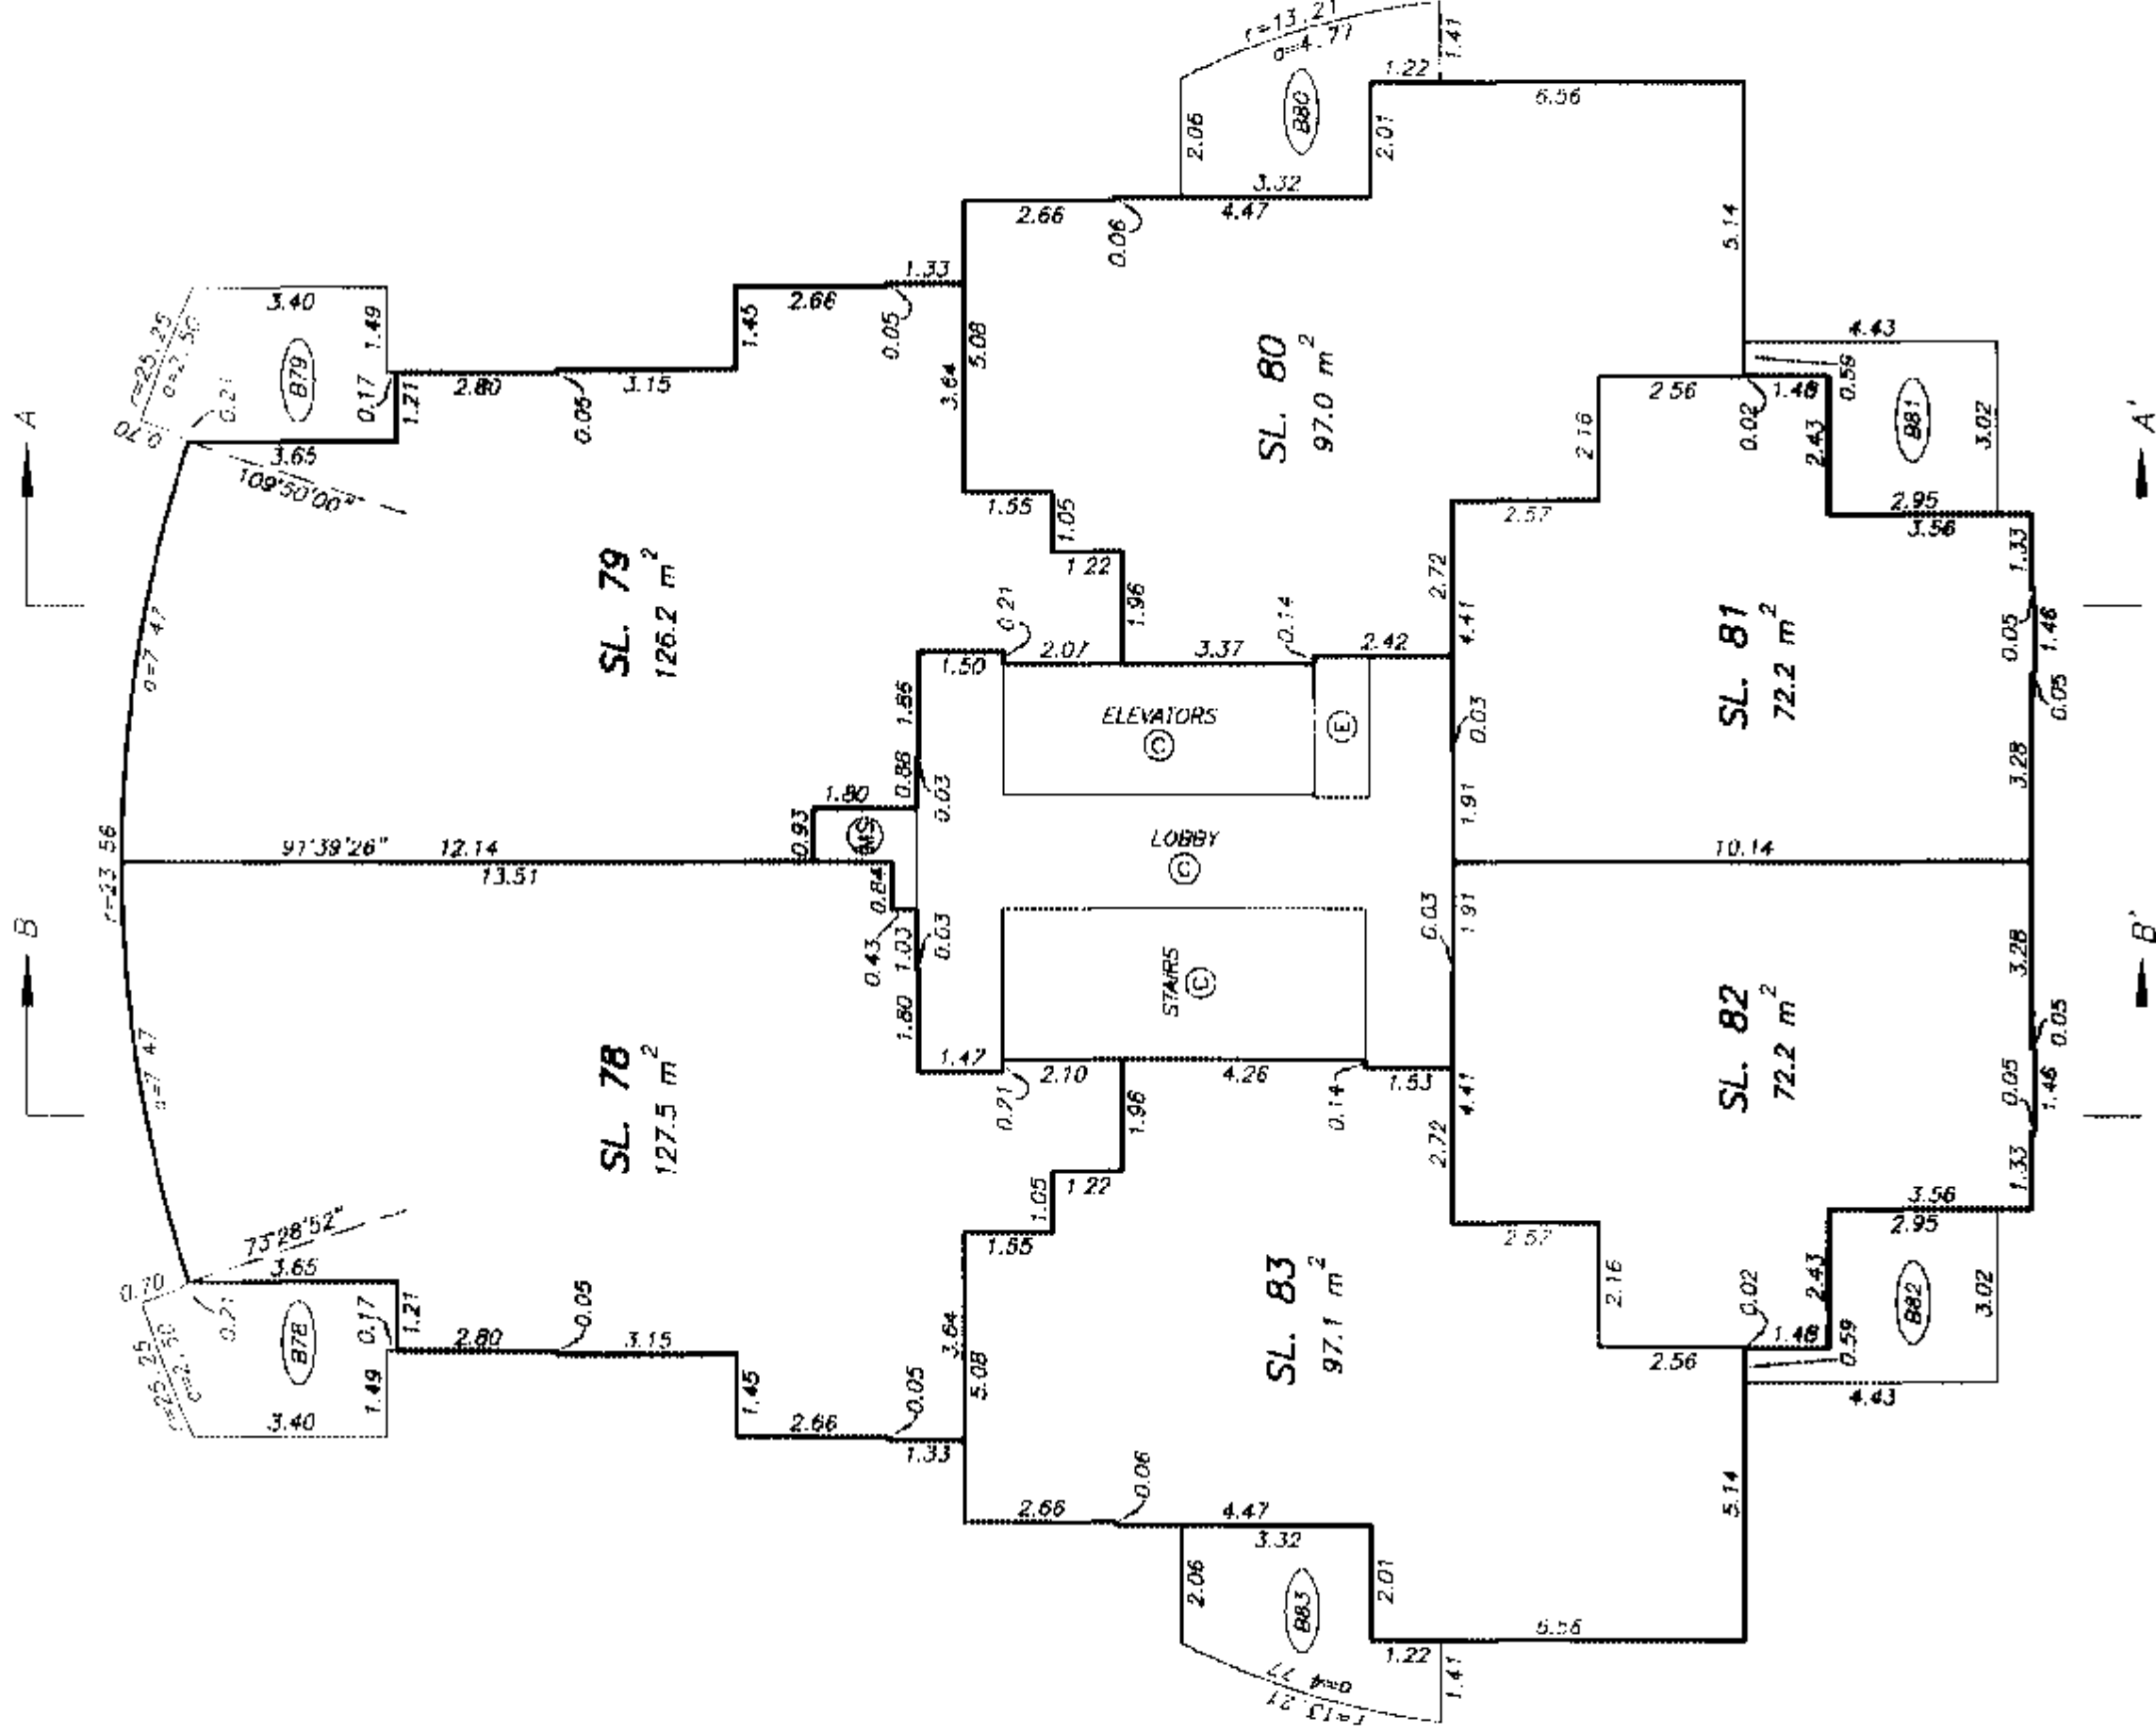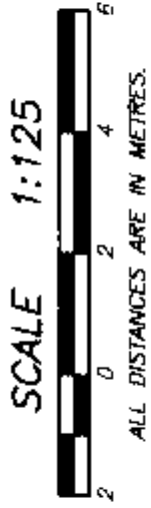

NOTE : 91°39'26" - DENOTES GRID BEARING OF STRATA LOT BOUNDARY. ALL BOUNDARIES OF STRATA LOTS ARE PARALLEL TO, PERPENDICULAR TO, OR AT A 45° DEFLECTION TO THIS STATED BEARING UNLESS OTHERWISE SHOWN.

FOURTEENTH FLOOR PLAN TOWER

STRATA PLAN BCS 966

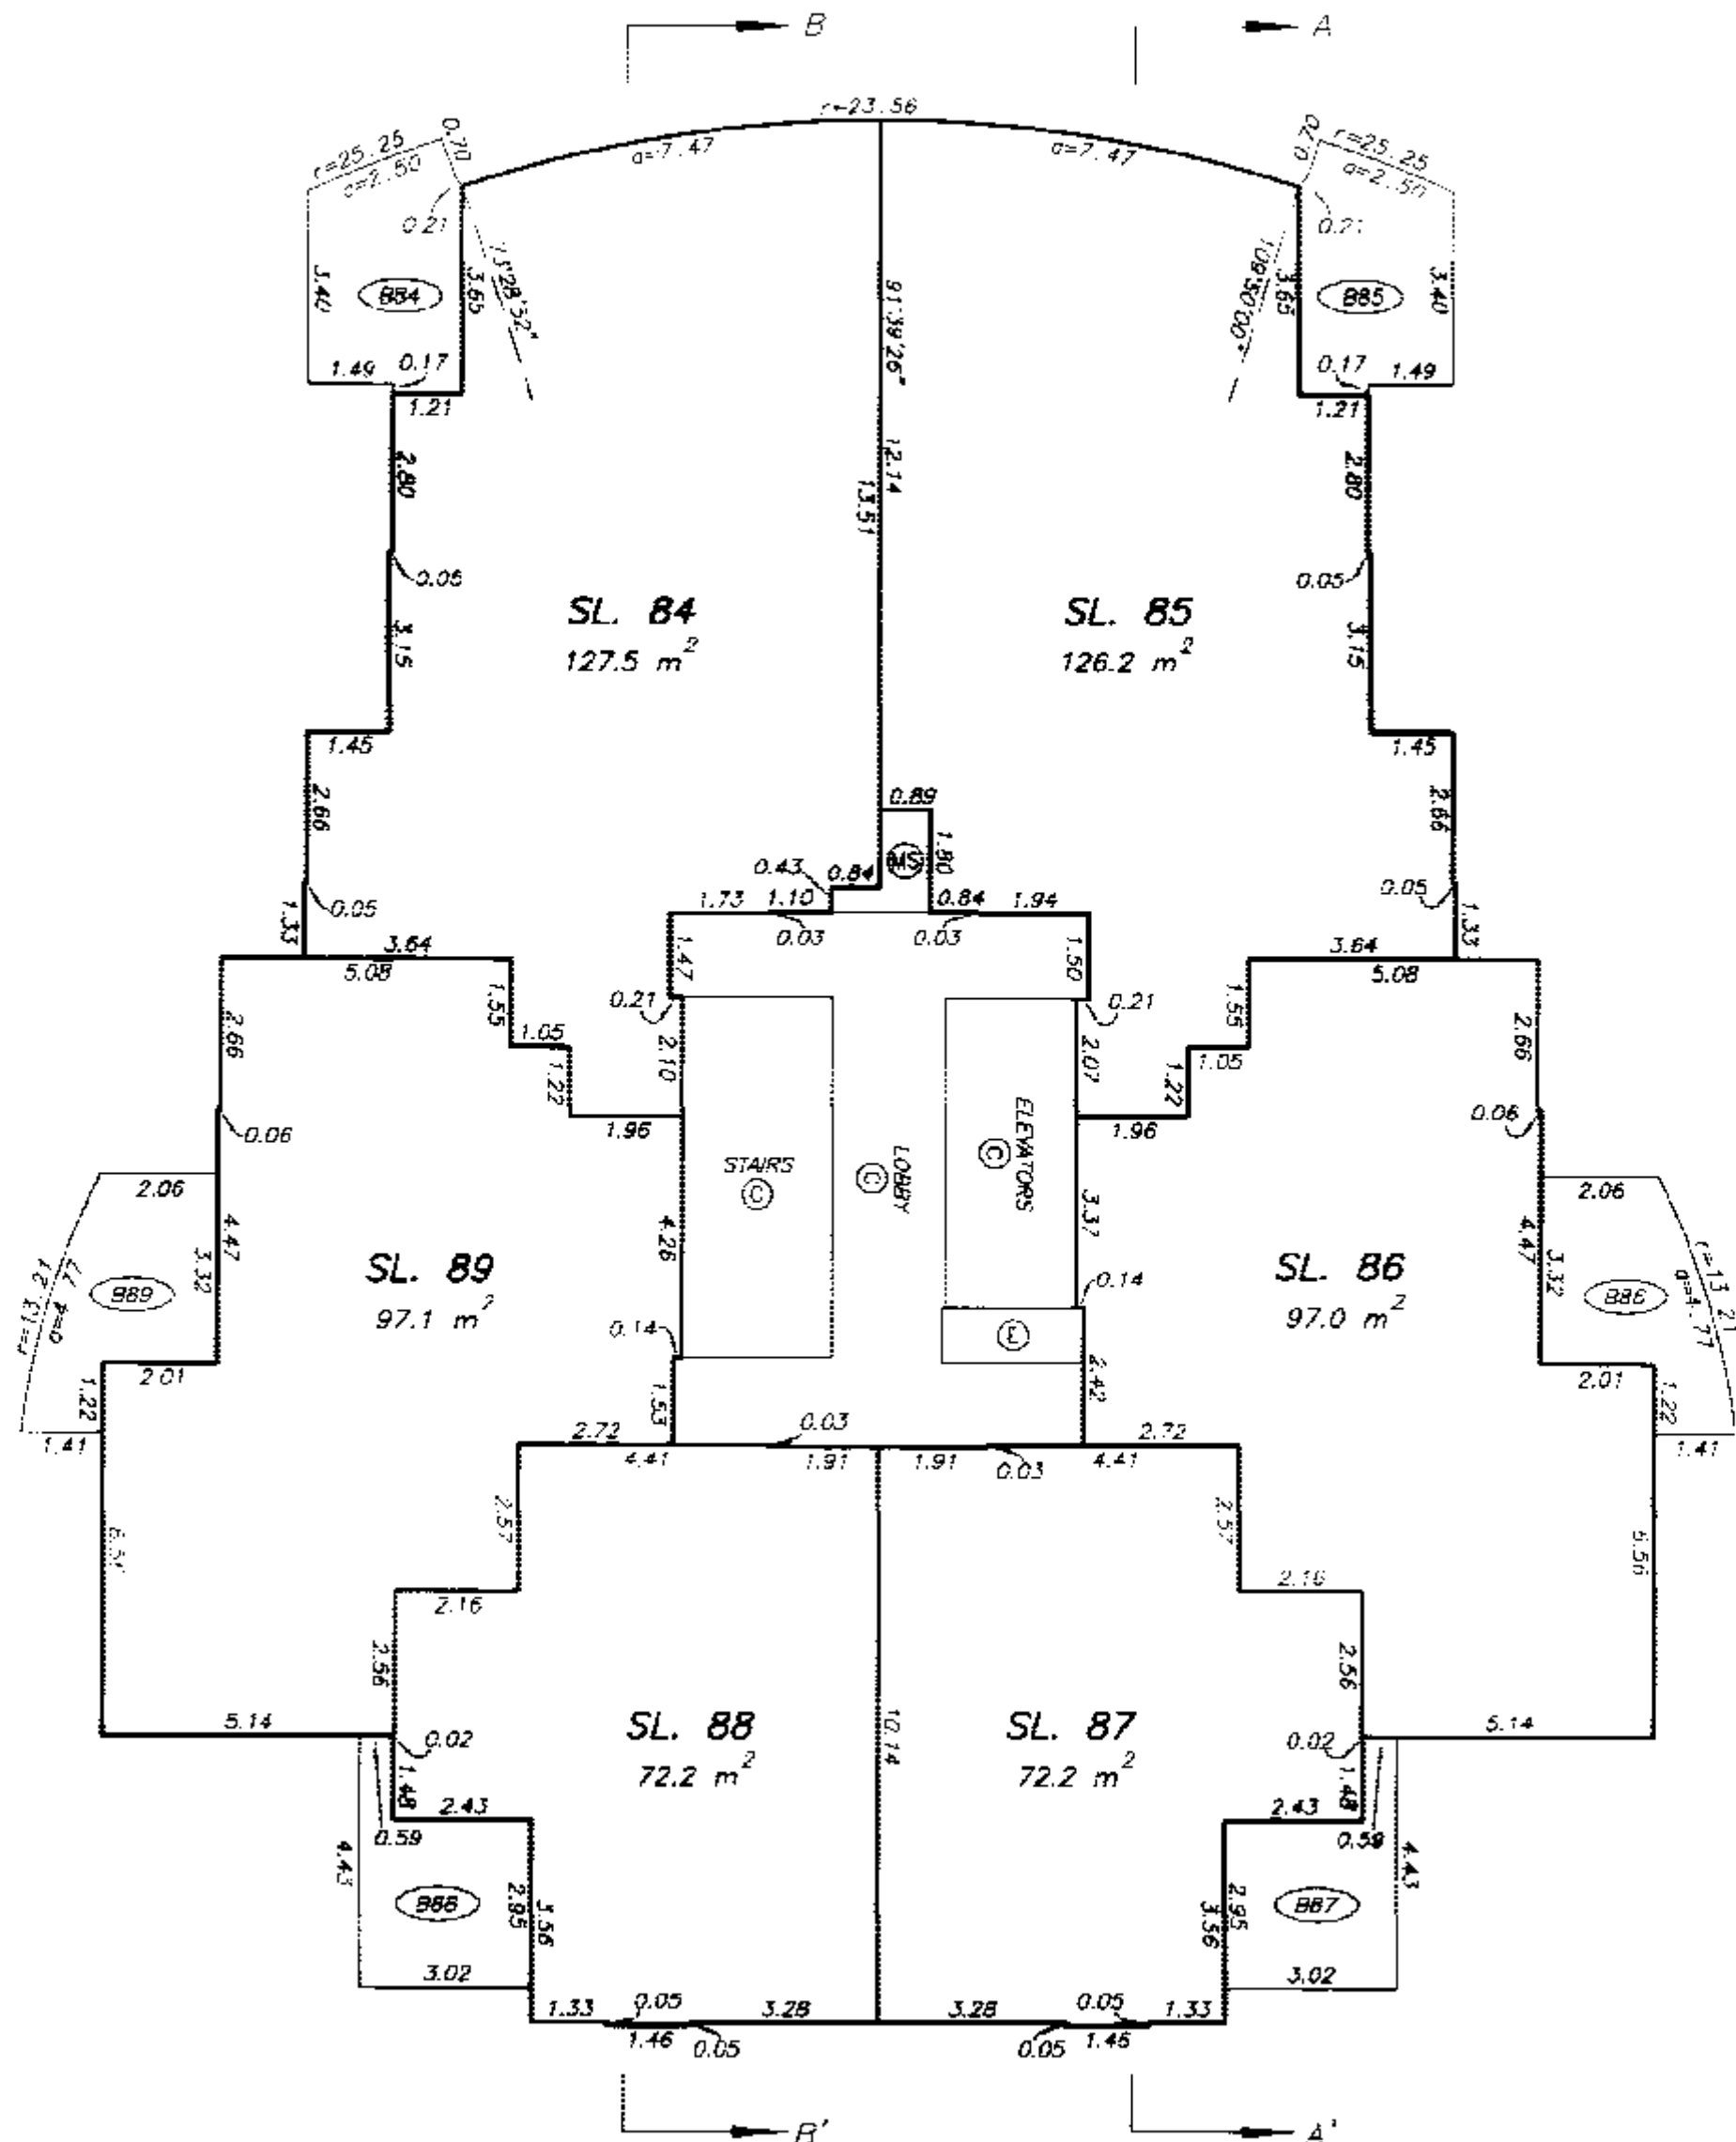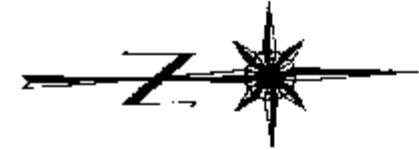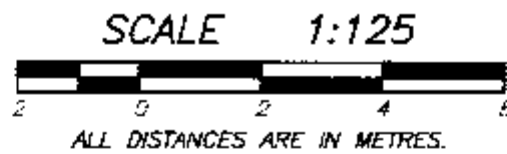

NOTE : 91°39'26" - DENOTES GRID BEARING OF STRATA LOT BOUNDARY. ALL BOUNDARIES OF STRATA LOTS ARE PARALLEL TO, PERPENDICULAR TO, OR AT A 45° DEFLECTION TO THIS STATED BEARING UNLESS OTHERWISE SHOWN.

DATE : JULY 21, 2004.



DRAWING # 30199-37
FILE # 30199-37_14th

ORIGINAL

SHEET 44 OF 55 SHEETS

FIFTEENTH FLOOR PLAN TOWER

STRATA PLAN BCS 966

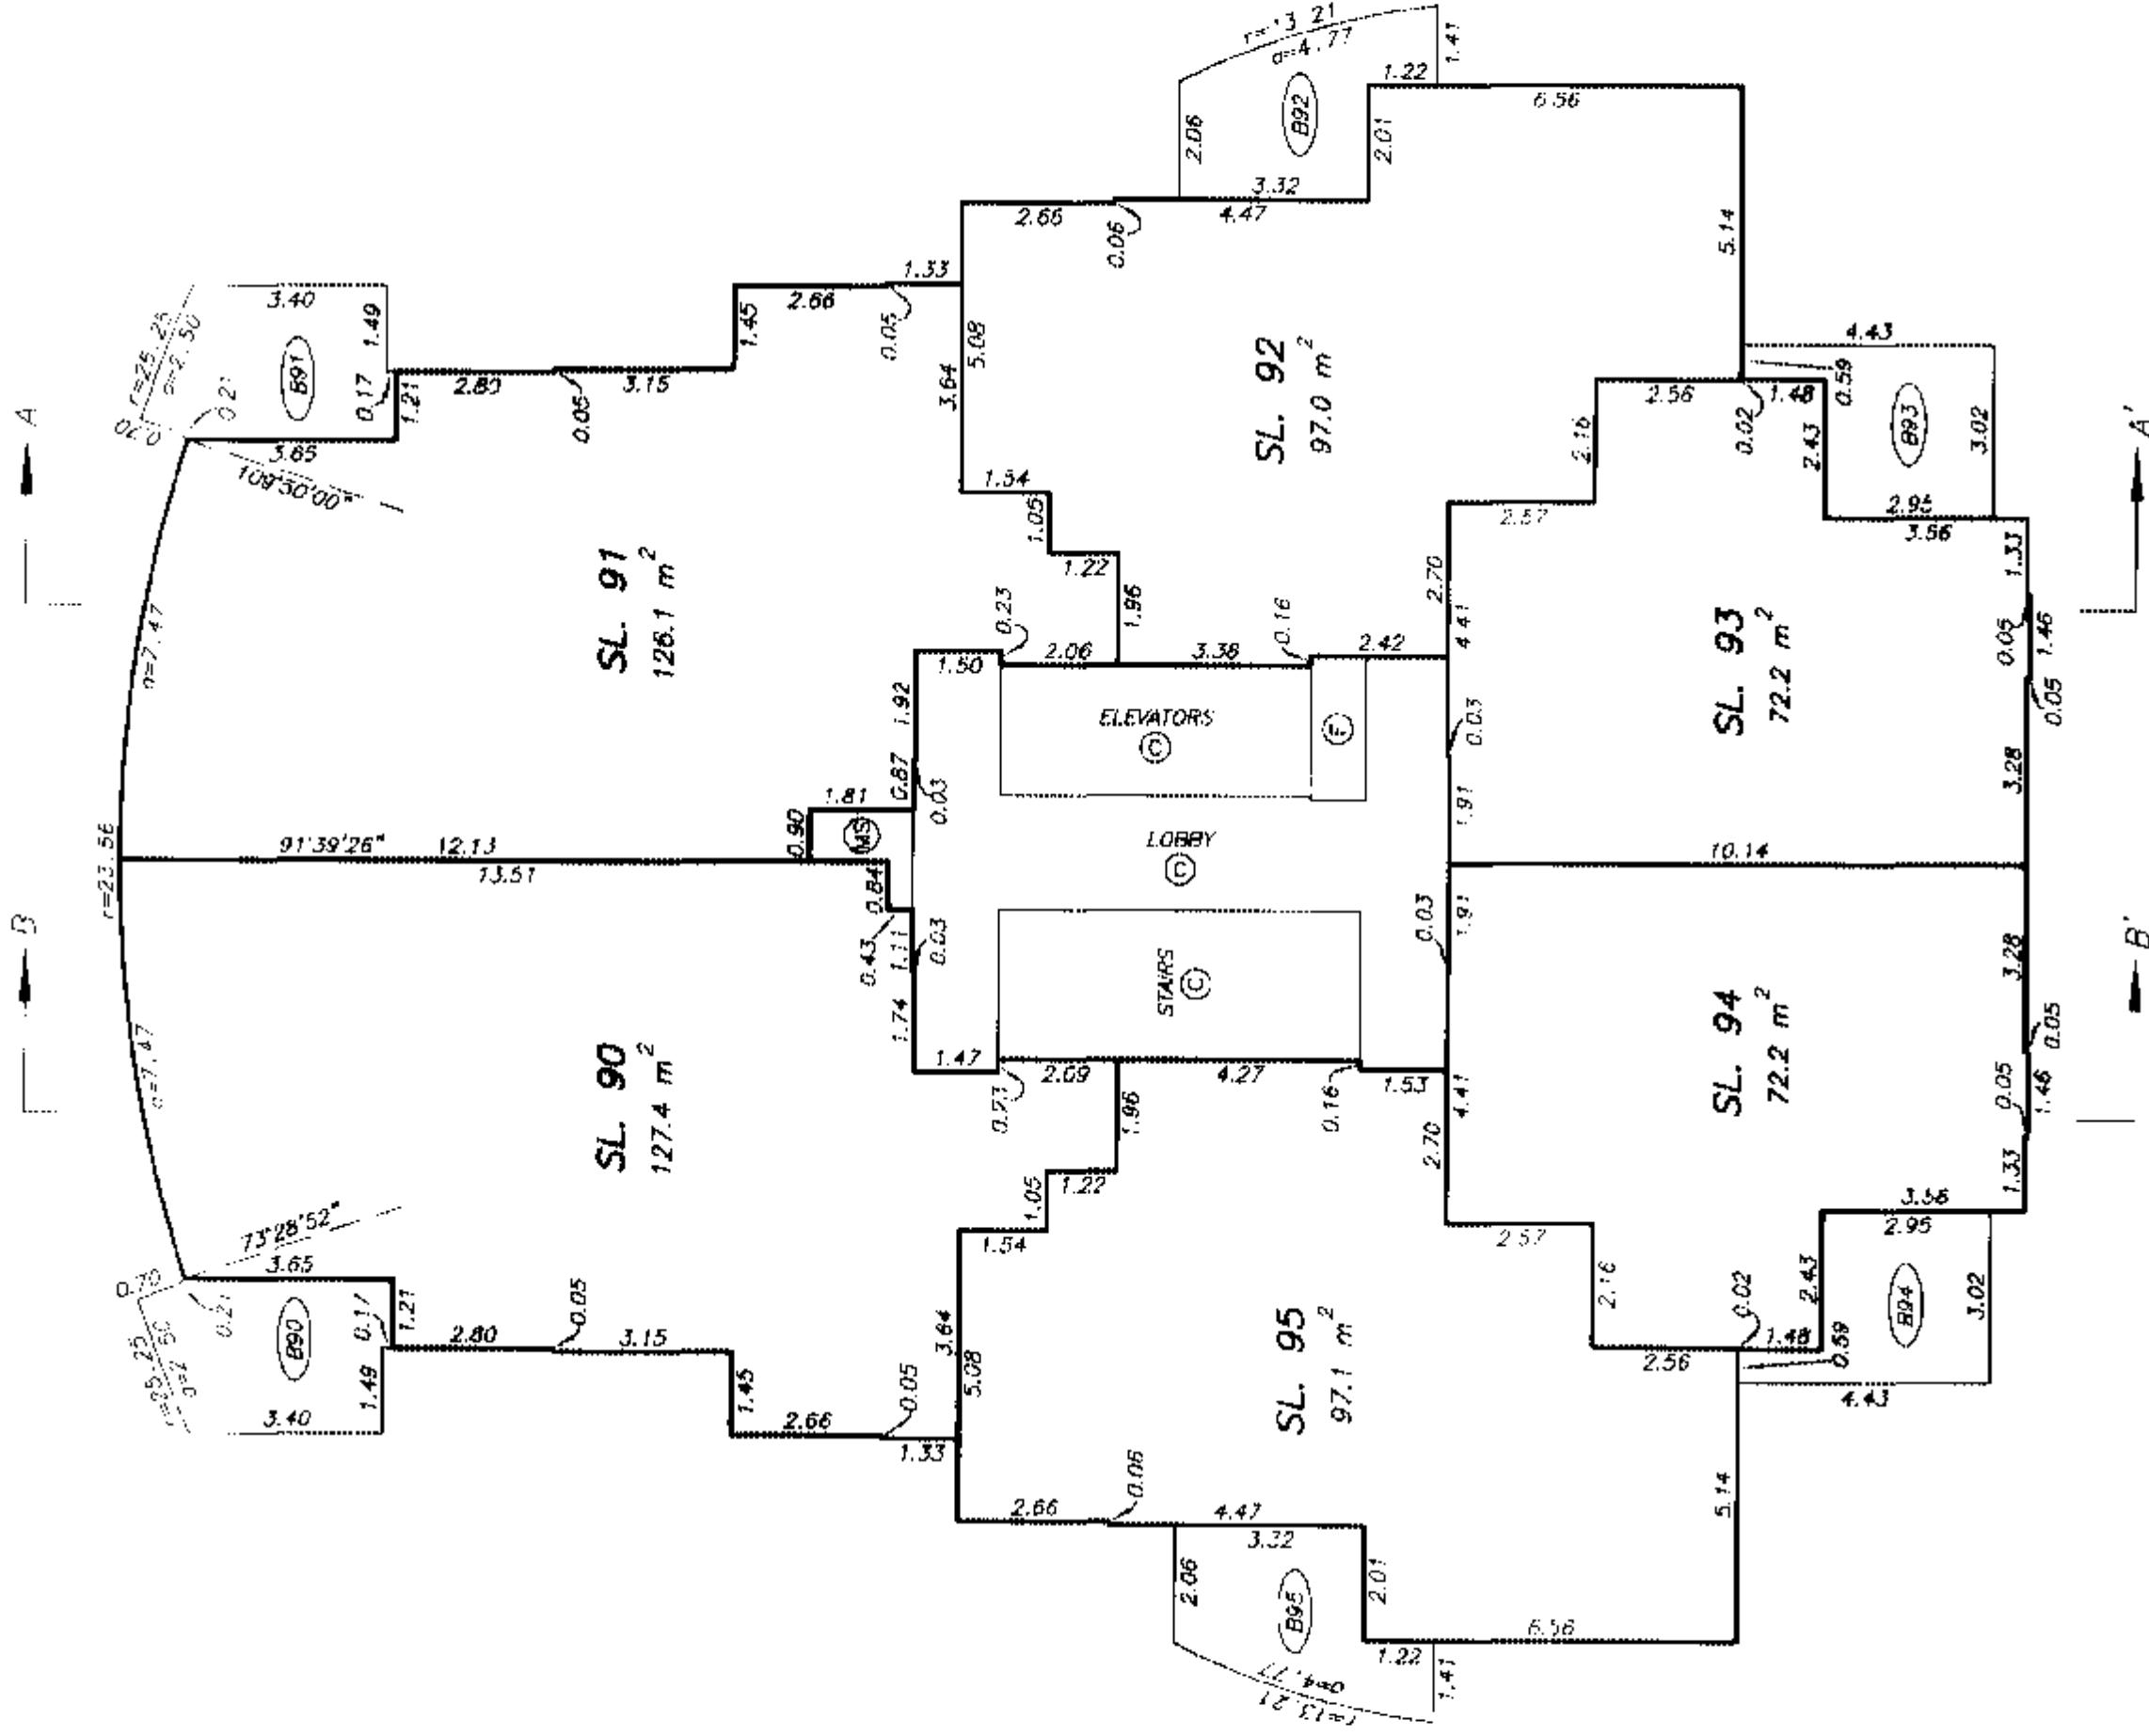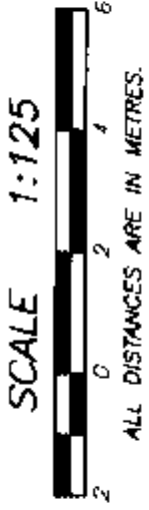

NOTE : 91'39'26" - DENOTES GRID BEARING OF SIMAIA LOT BOUNDARY. ALL BOUNDARIES OF STRATA LOTS ARE PARALLEL TO, PERPENDICULAR TO, OR AT A 45° DEFLECTION TO THIS STATED BEARING UNLESS OTHERWISE SHOWN.



QAD

DATE : JULY 21, 2004.

DRAWING # 30199-37
FILE # 30199-37_15th



ORIGINAL

SIXTEENTH FLOOR PLAN
TOWER

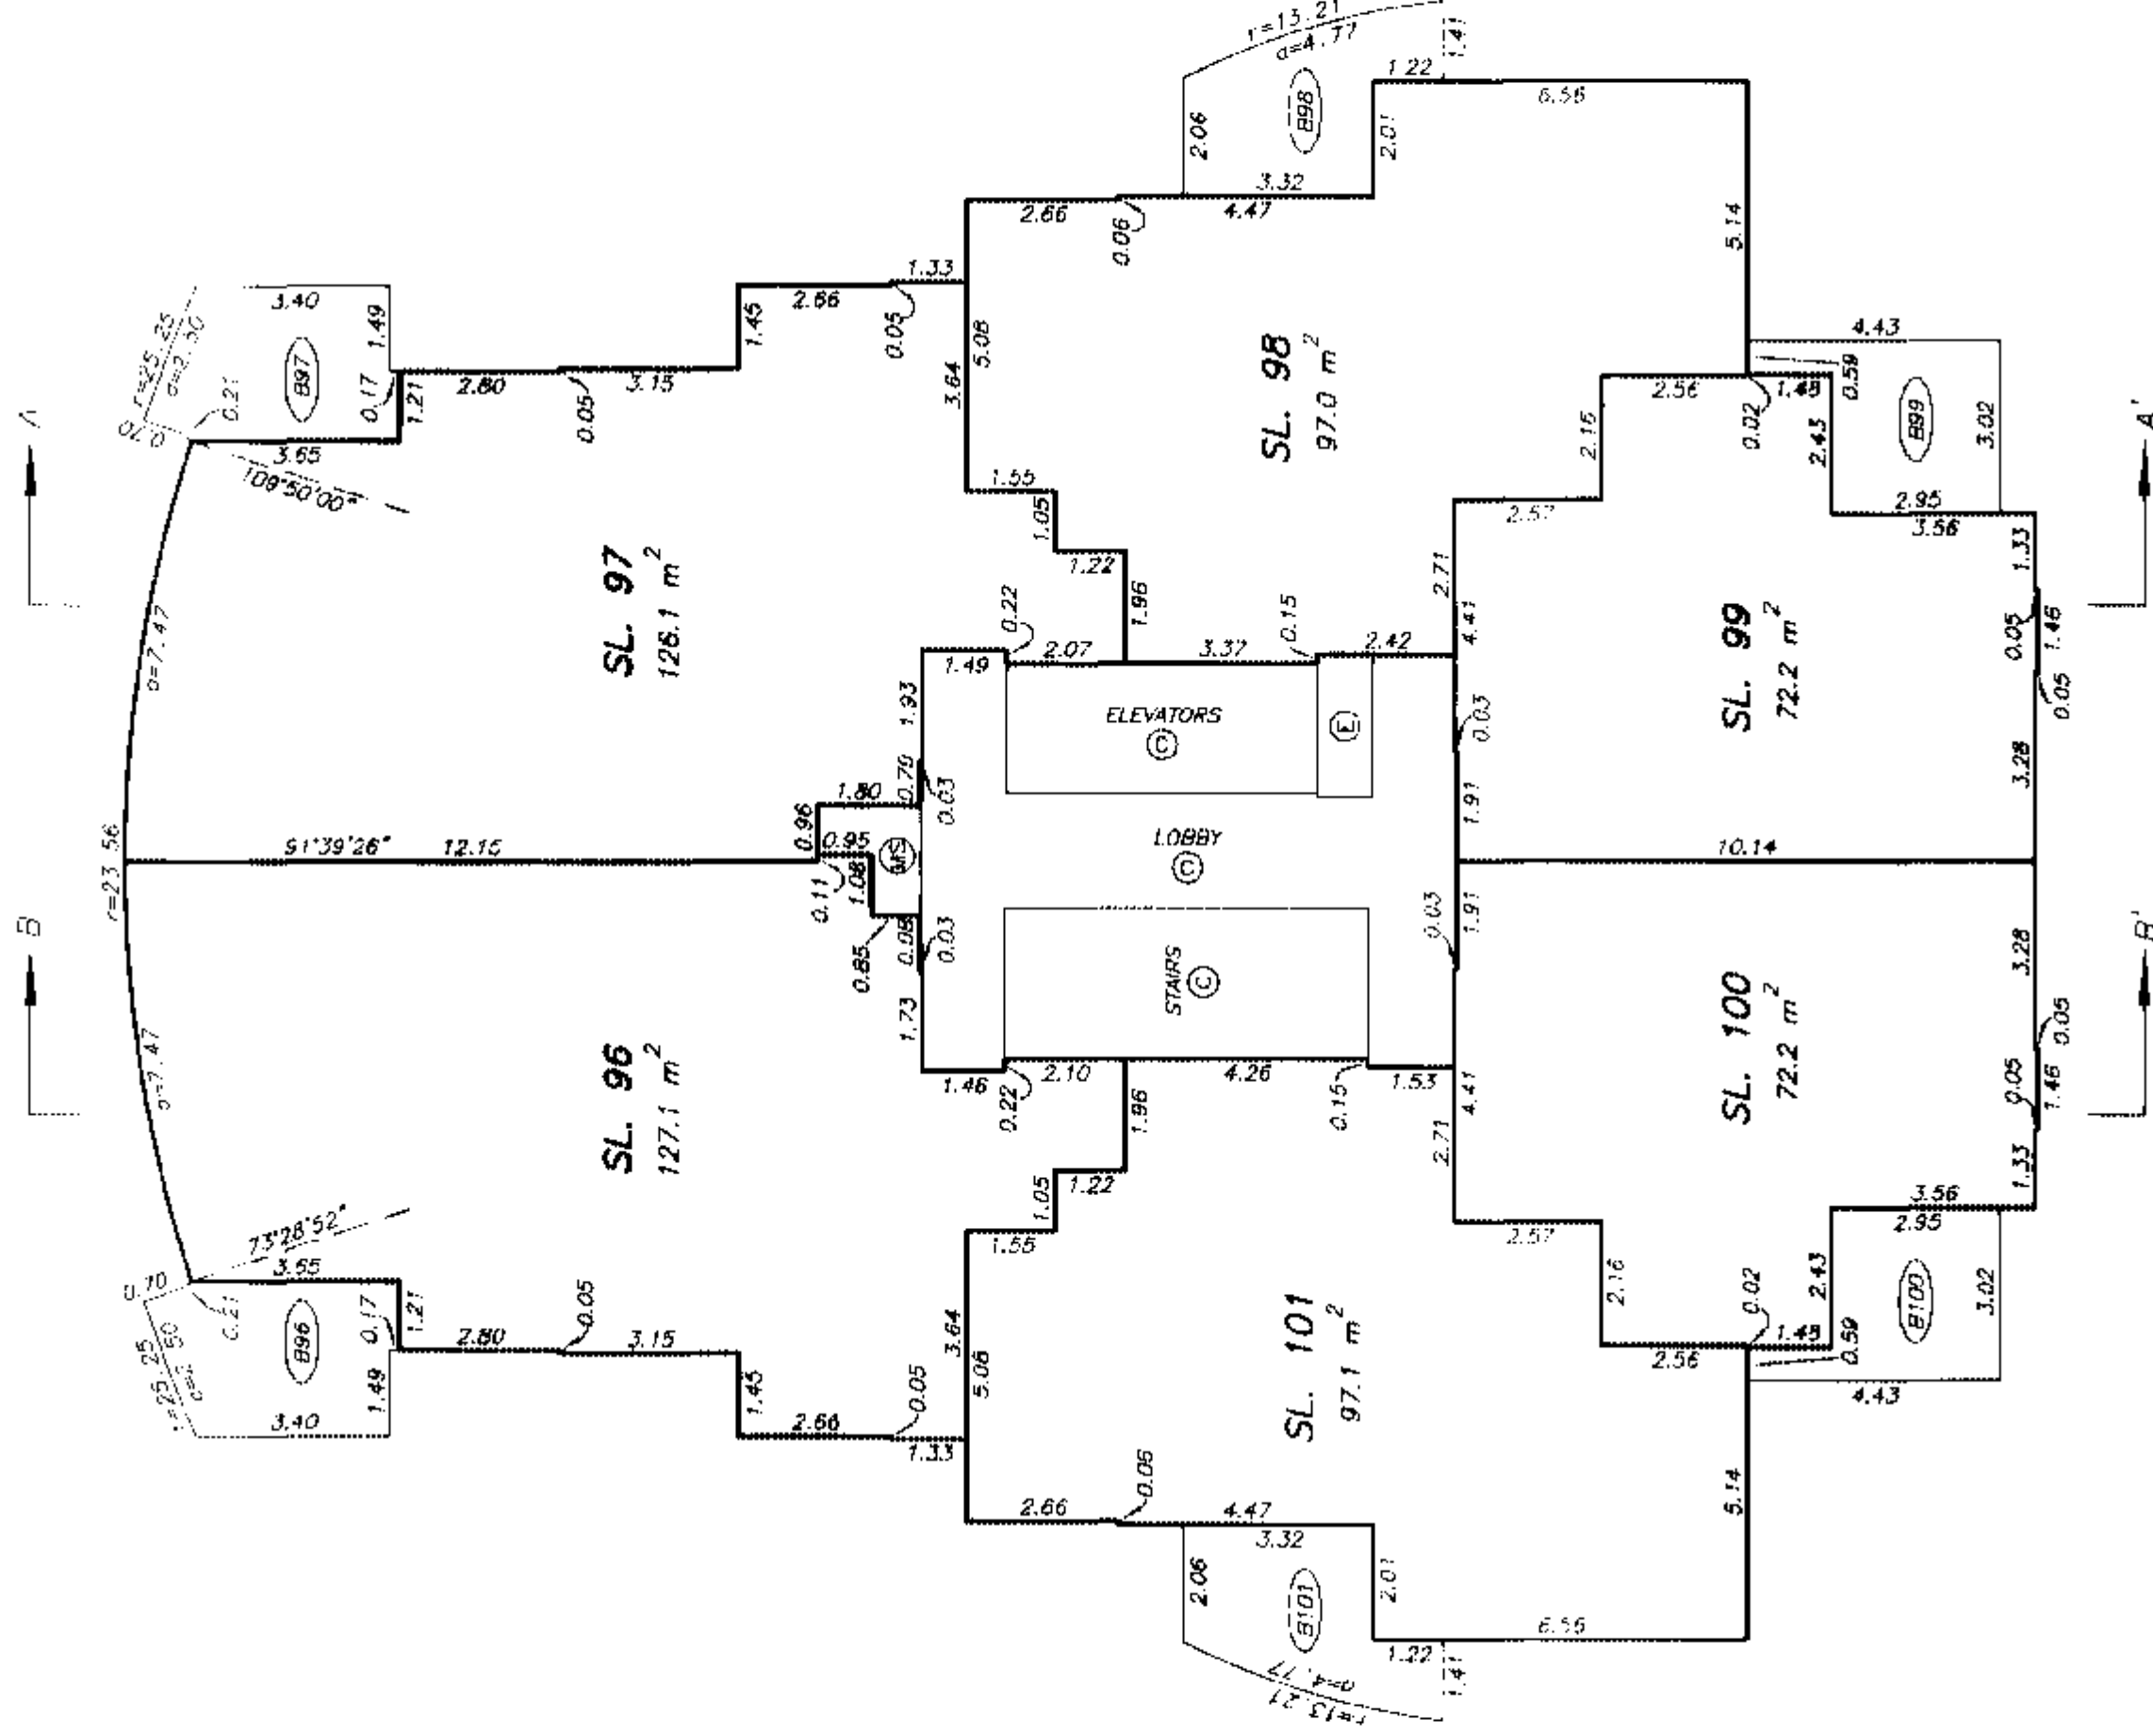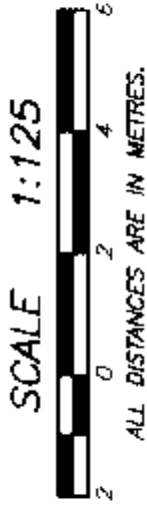

SEVENTEENTH FLOOR PLAN TOWER

STRATA PLAN BCS 966

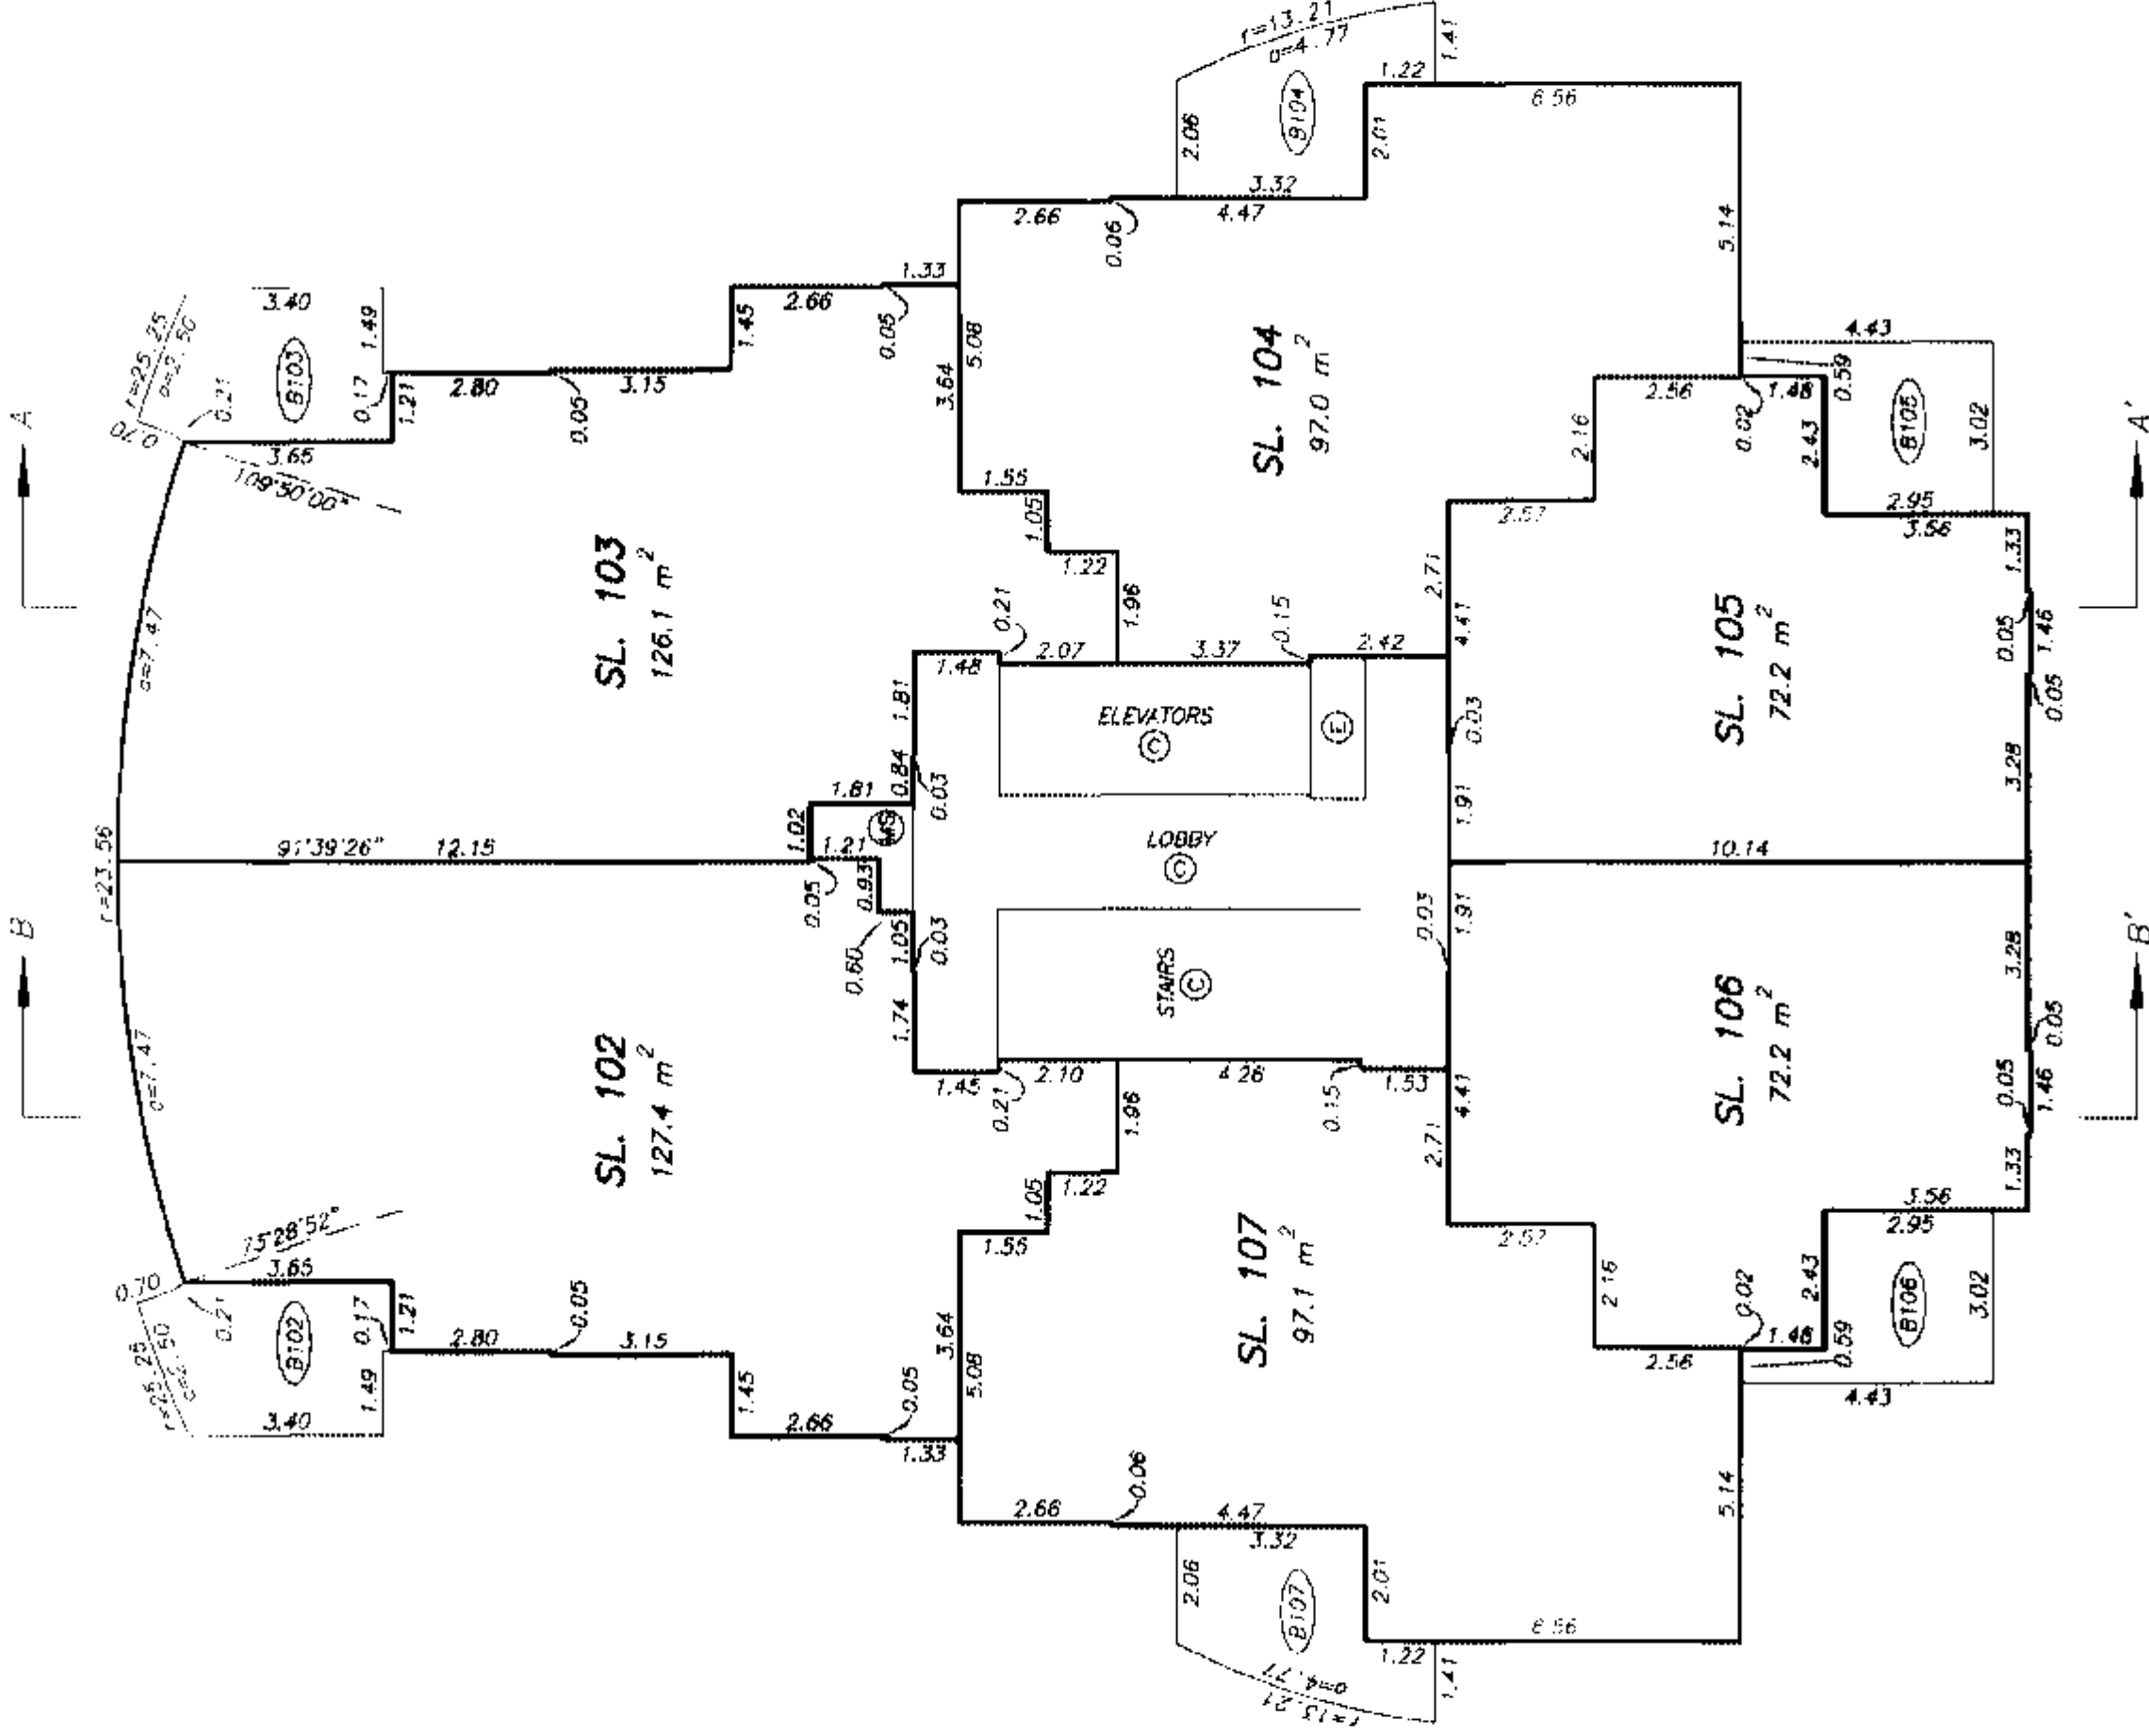
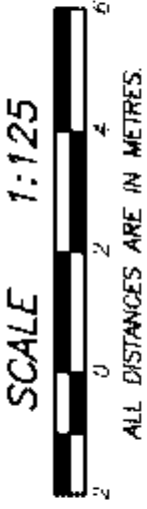


NOTE : 9'39'26" - DENOTES GRG BEARING OF STRATA LOT BOUNDARY. ALL BOUNDARIES OF STRATA LOTS ARE PARALLEL TO, PERPENDICULAR TO, OR AT A 45° DEFLECTION TO THIS STATED BEARING UNLESS OTHERWISE SHOWN.

DATE : JULY 21, 2004.

EIGHTEENTH FLOOR PLAN TOWER

STRATA PLAN BCS 966

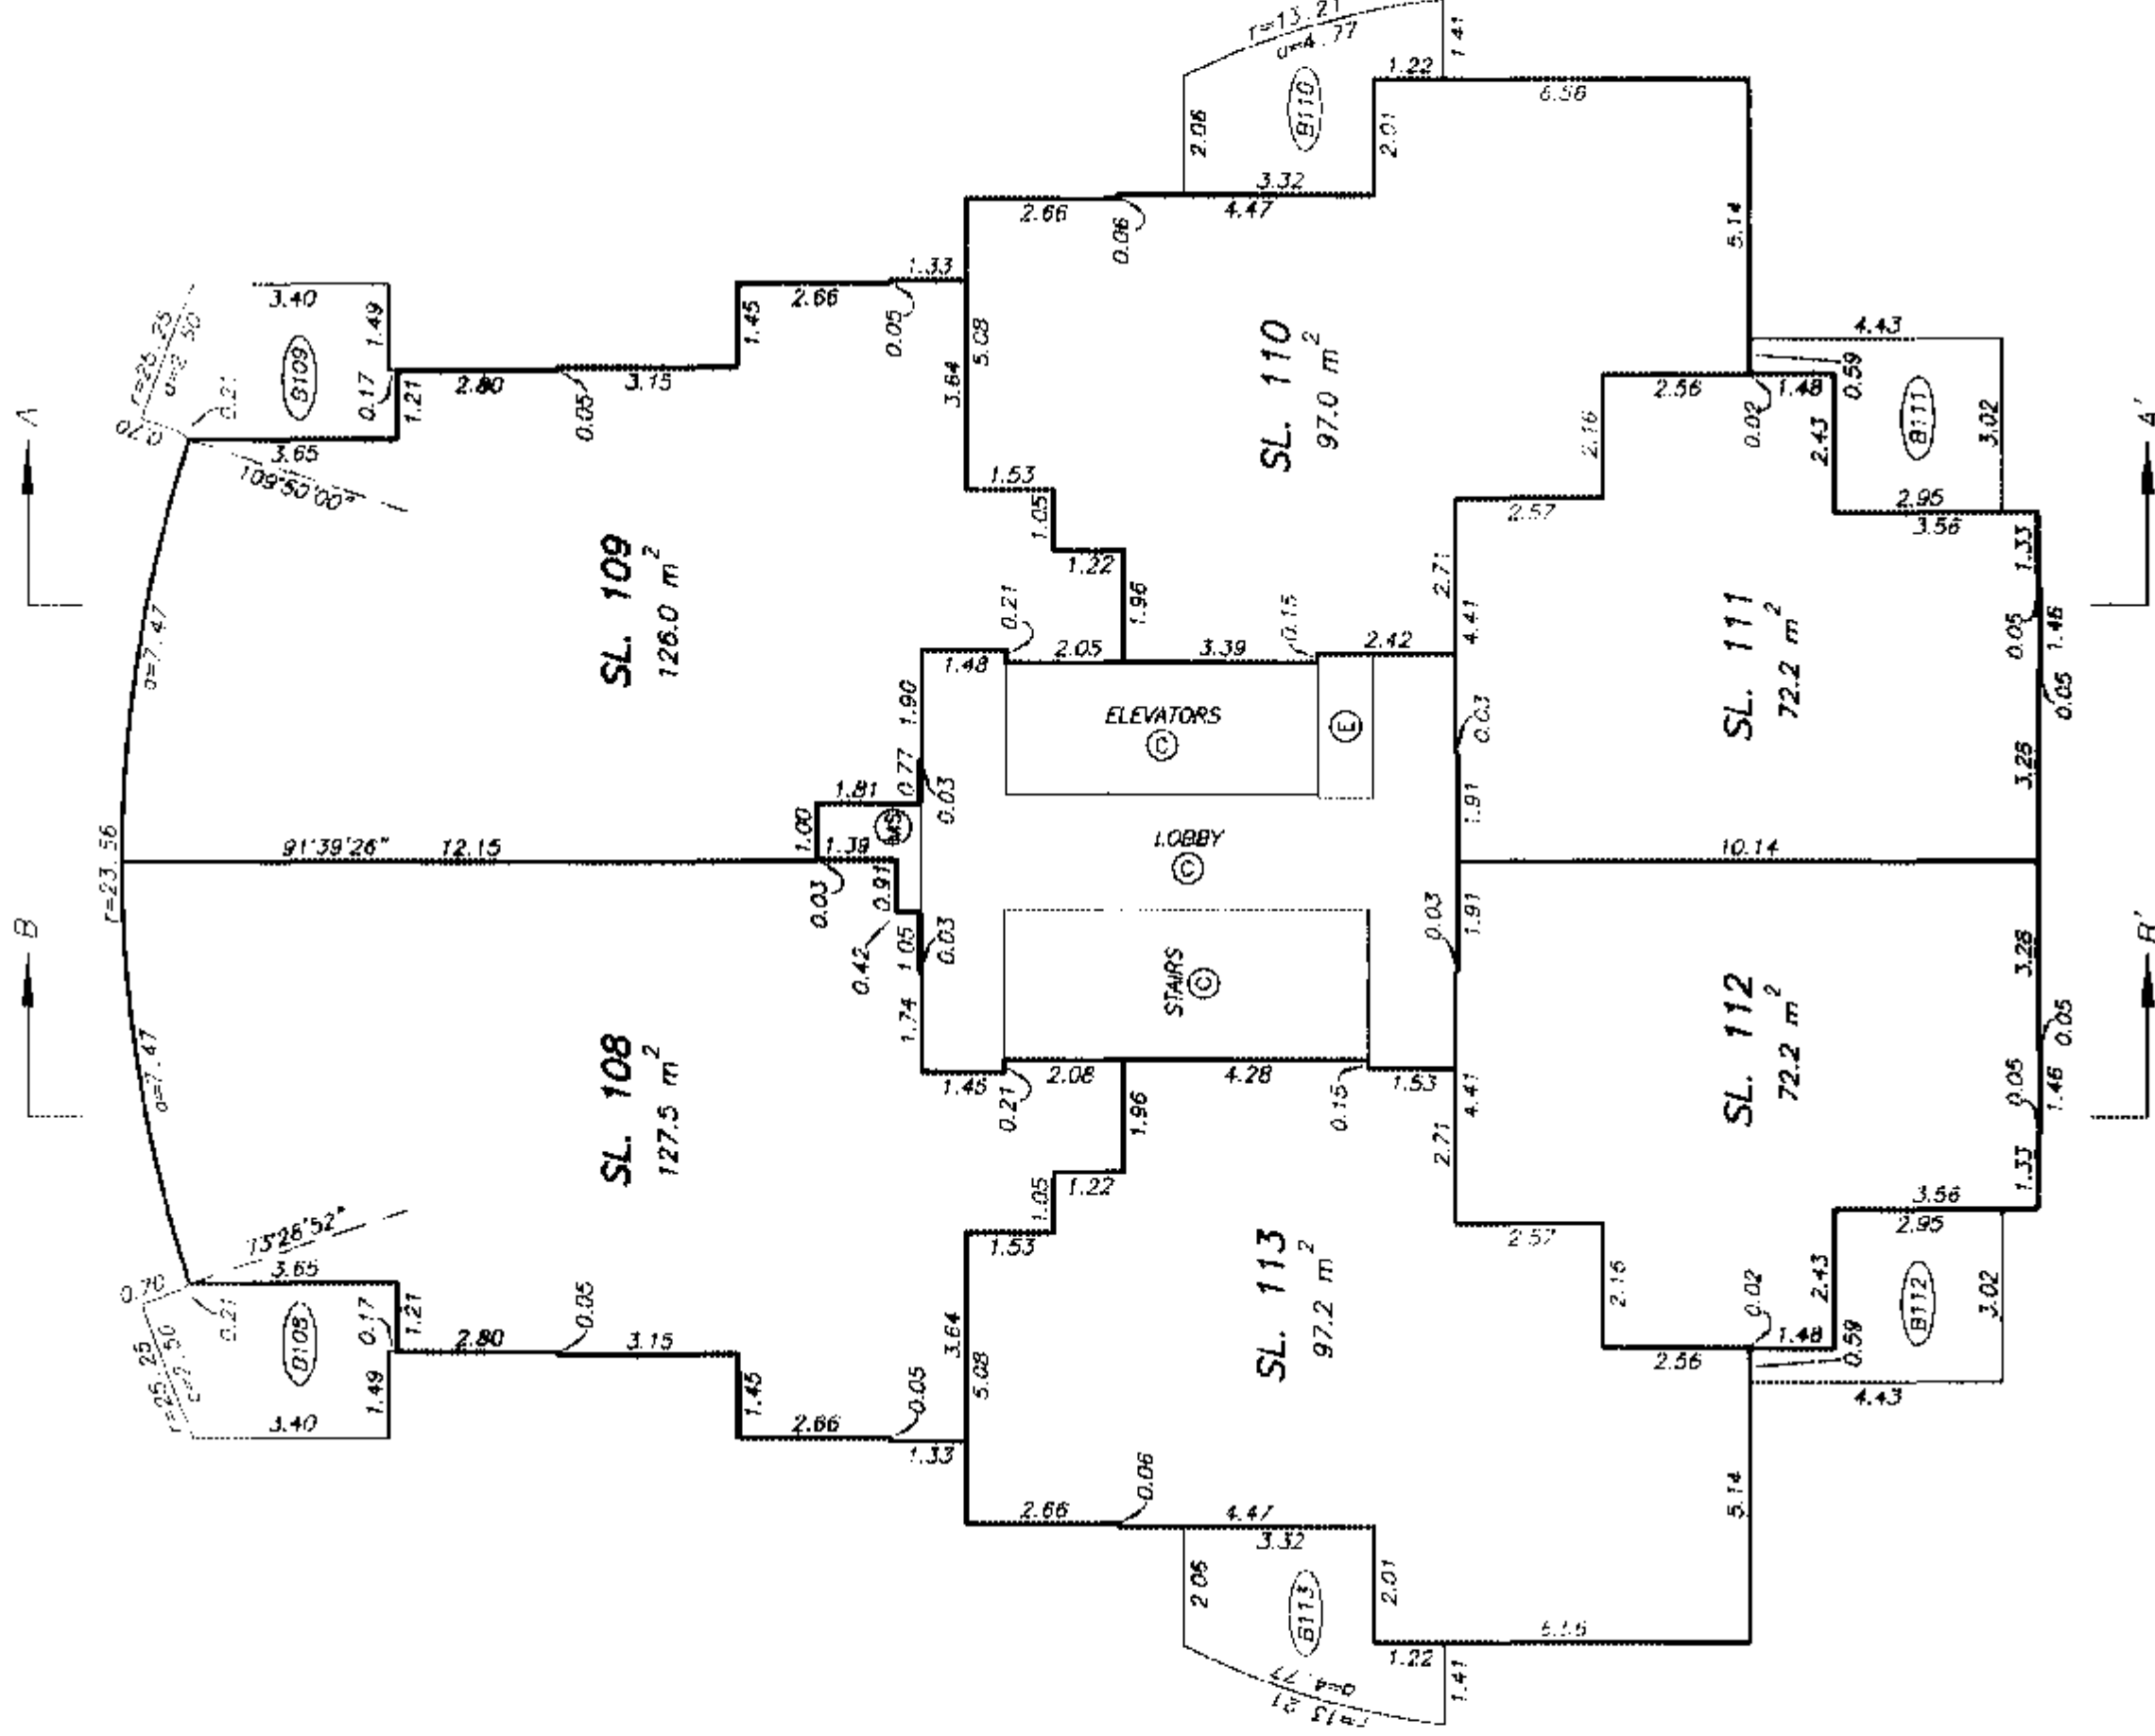
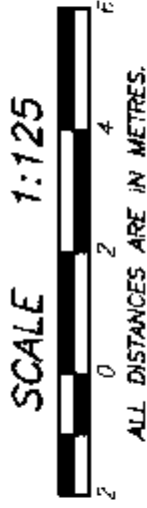


NOTE : $91^{\circ}39'26''$ - DENOTES GRID BEARING OF STRATA LOT BOUNDARY. ALL BOUNDARIES OF STRATA LOTS ARE PARALLEL TO, PERPENDICULAR TO, OR AT A 45° DEFLECTION TO THIS STATED BEARING UNLESS OTHERWISE SHOWN.

gmb
DATE : JULY 21, 2004.

NINETEENTH FLOOR PLAN
TOWER



STRATA PLAN BCS 966

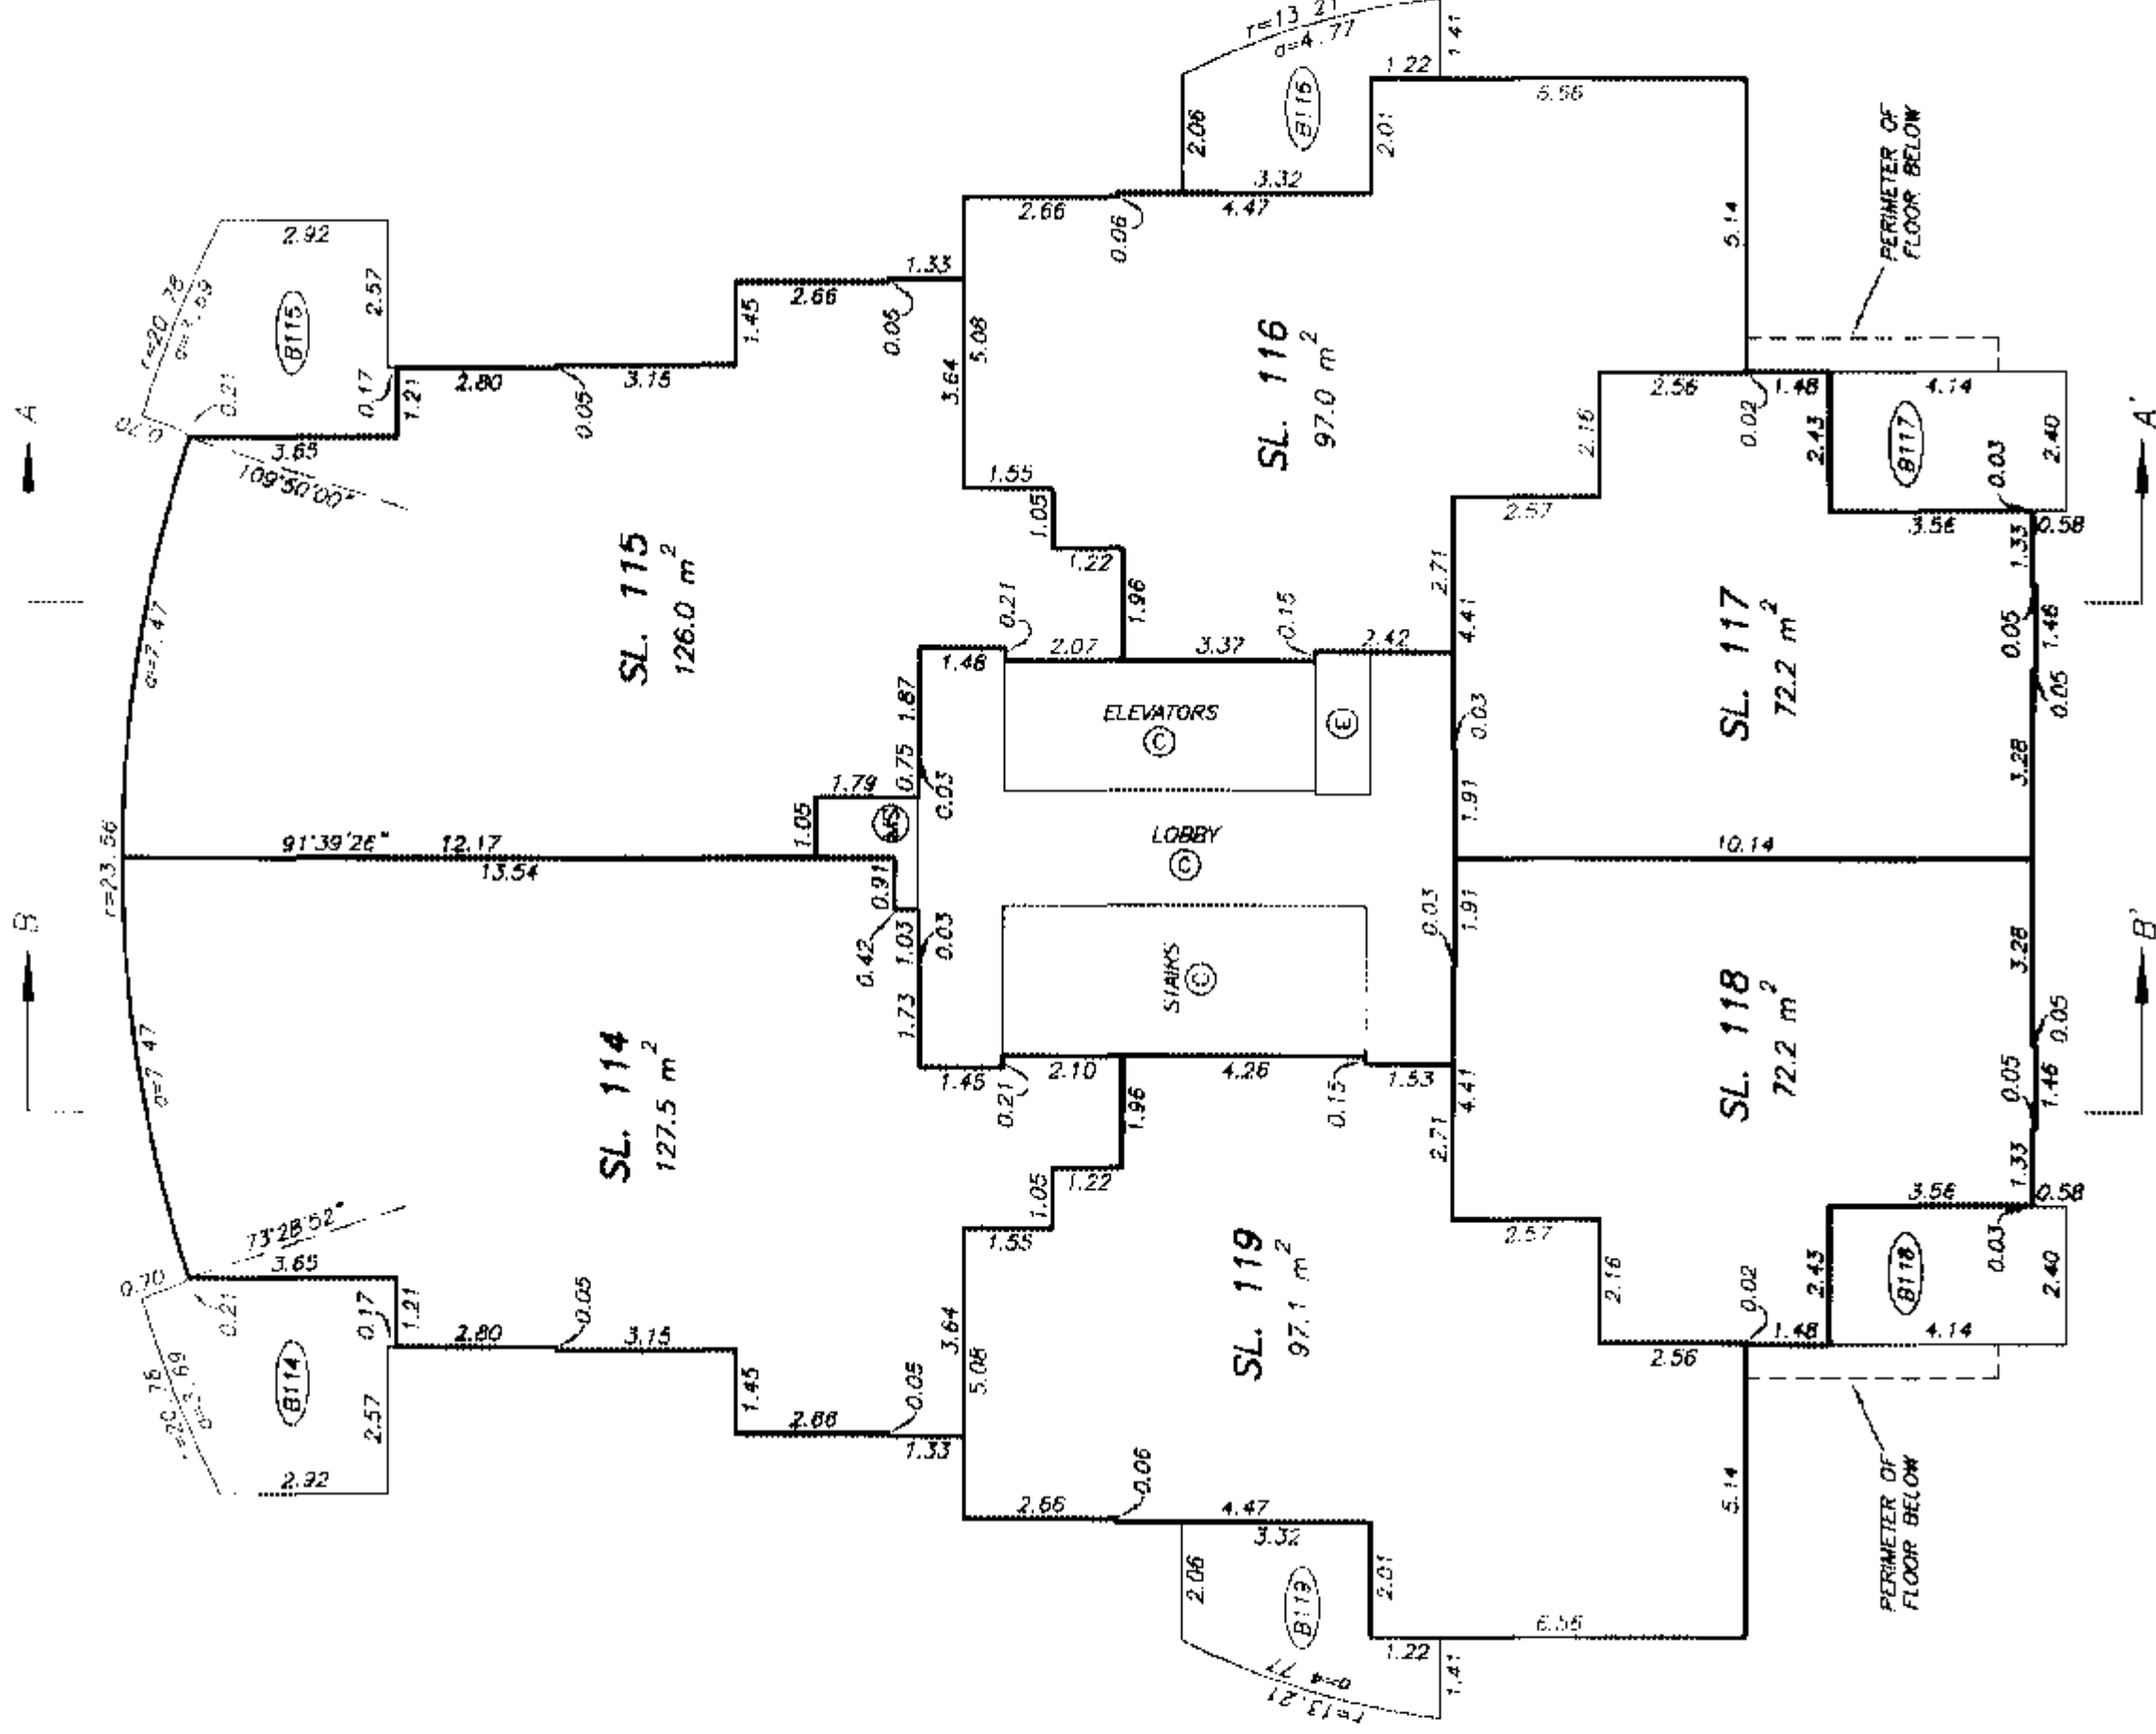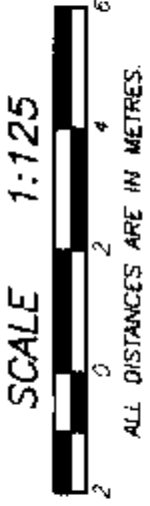

NOTE : 91°39'26" - DENOTES GRID BEARING OF STRATA LOT BOUNDARY. ALL BOUNDARIES OF STRATA LOTS ARE PARALLEL TO, PERPENDICULAR TO, OR AT A 45° DEFLECTION TO THIS STATED BEARING UNLESS OTHERWISE SHOWN.

TWENTIETH FLOOR PLAN TOWER

STRATA PLAN BCS 966

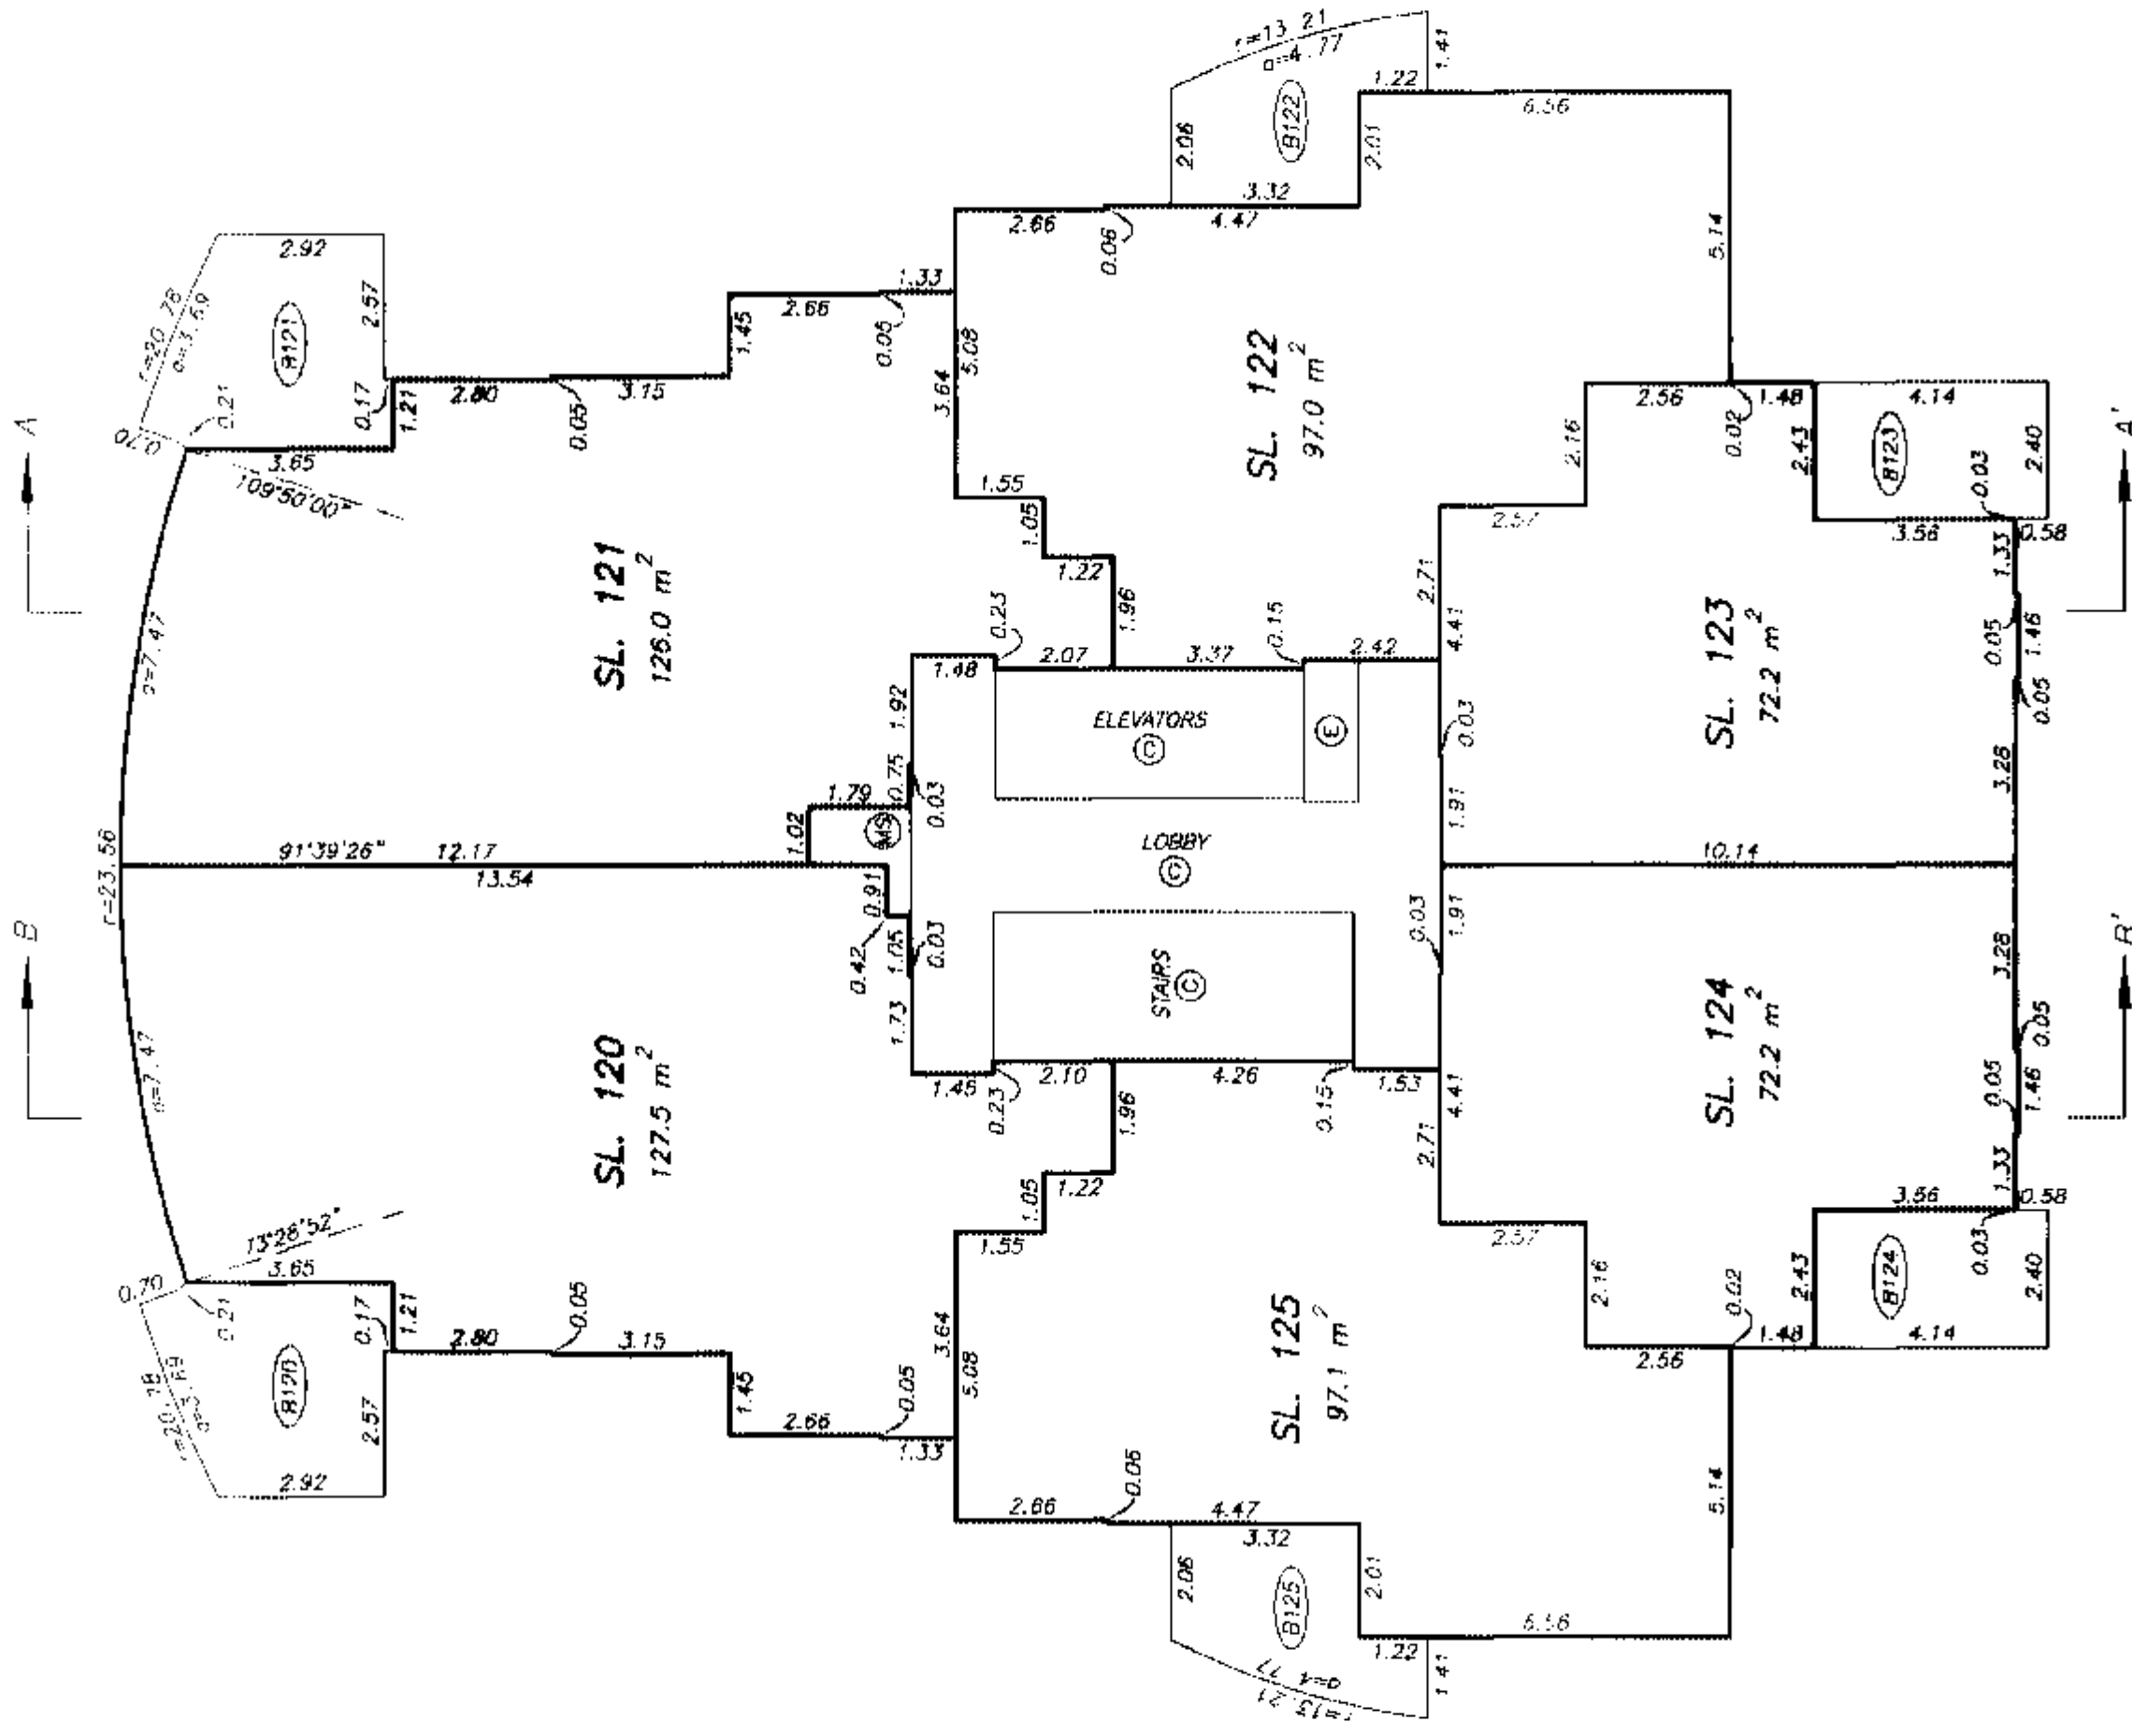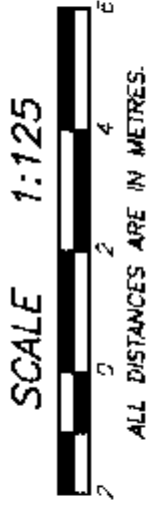

NOTE : 91°39'26" - DENOTES GRID BEARING OF STRATA LOT BOUNDARY. ALL BOUNDARIES OF STRATA LOTS ARE PARALLEL TO, PERPENDICULAR TO, OR AT A 45° DEFLECTION TO THIS STATED BEARING UNLESS OTHERWISE SHOWN.



DRAWING # 30199-37
FILE # 30199-37_20th

DATE : JULY 21, 2004.

ORIGINAL

TWENTY FIRST FLOOR PLAN
TOWER

STRATA PLAN BCS 966

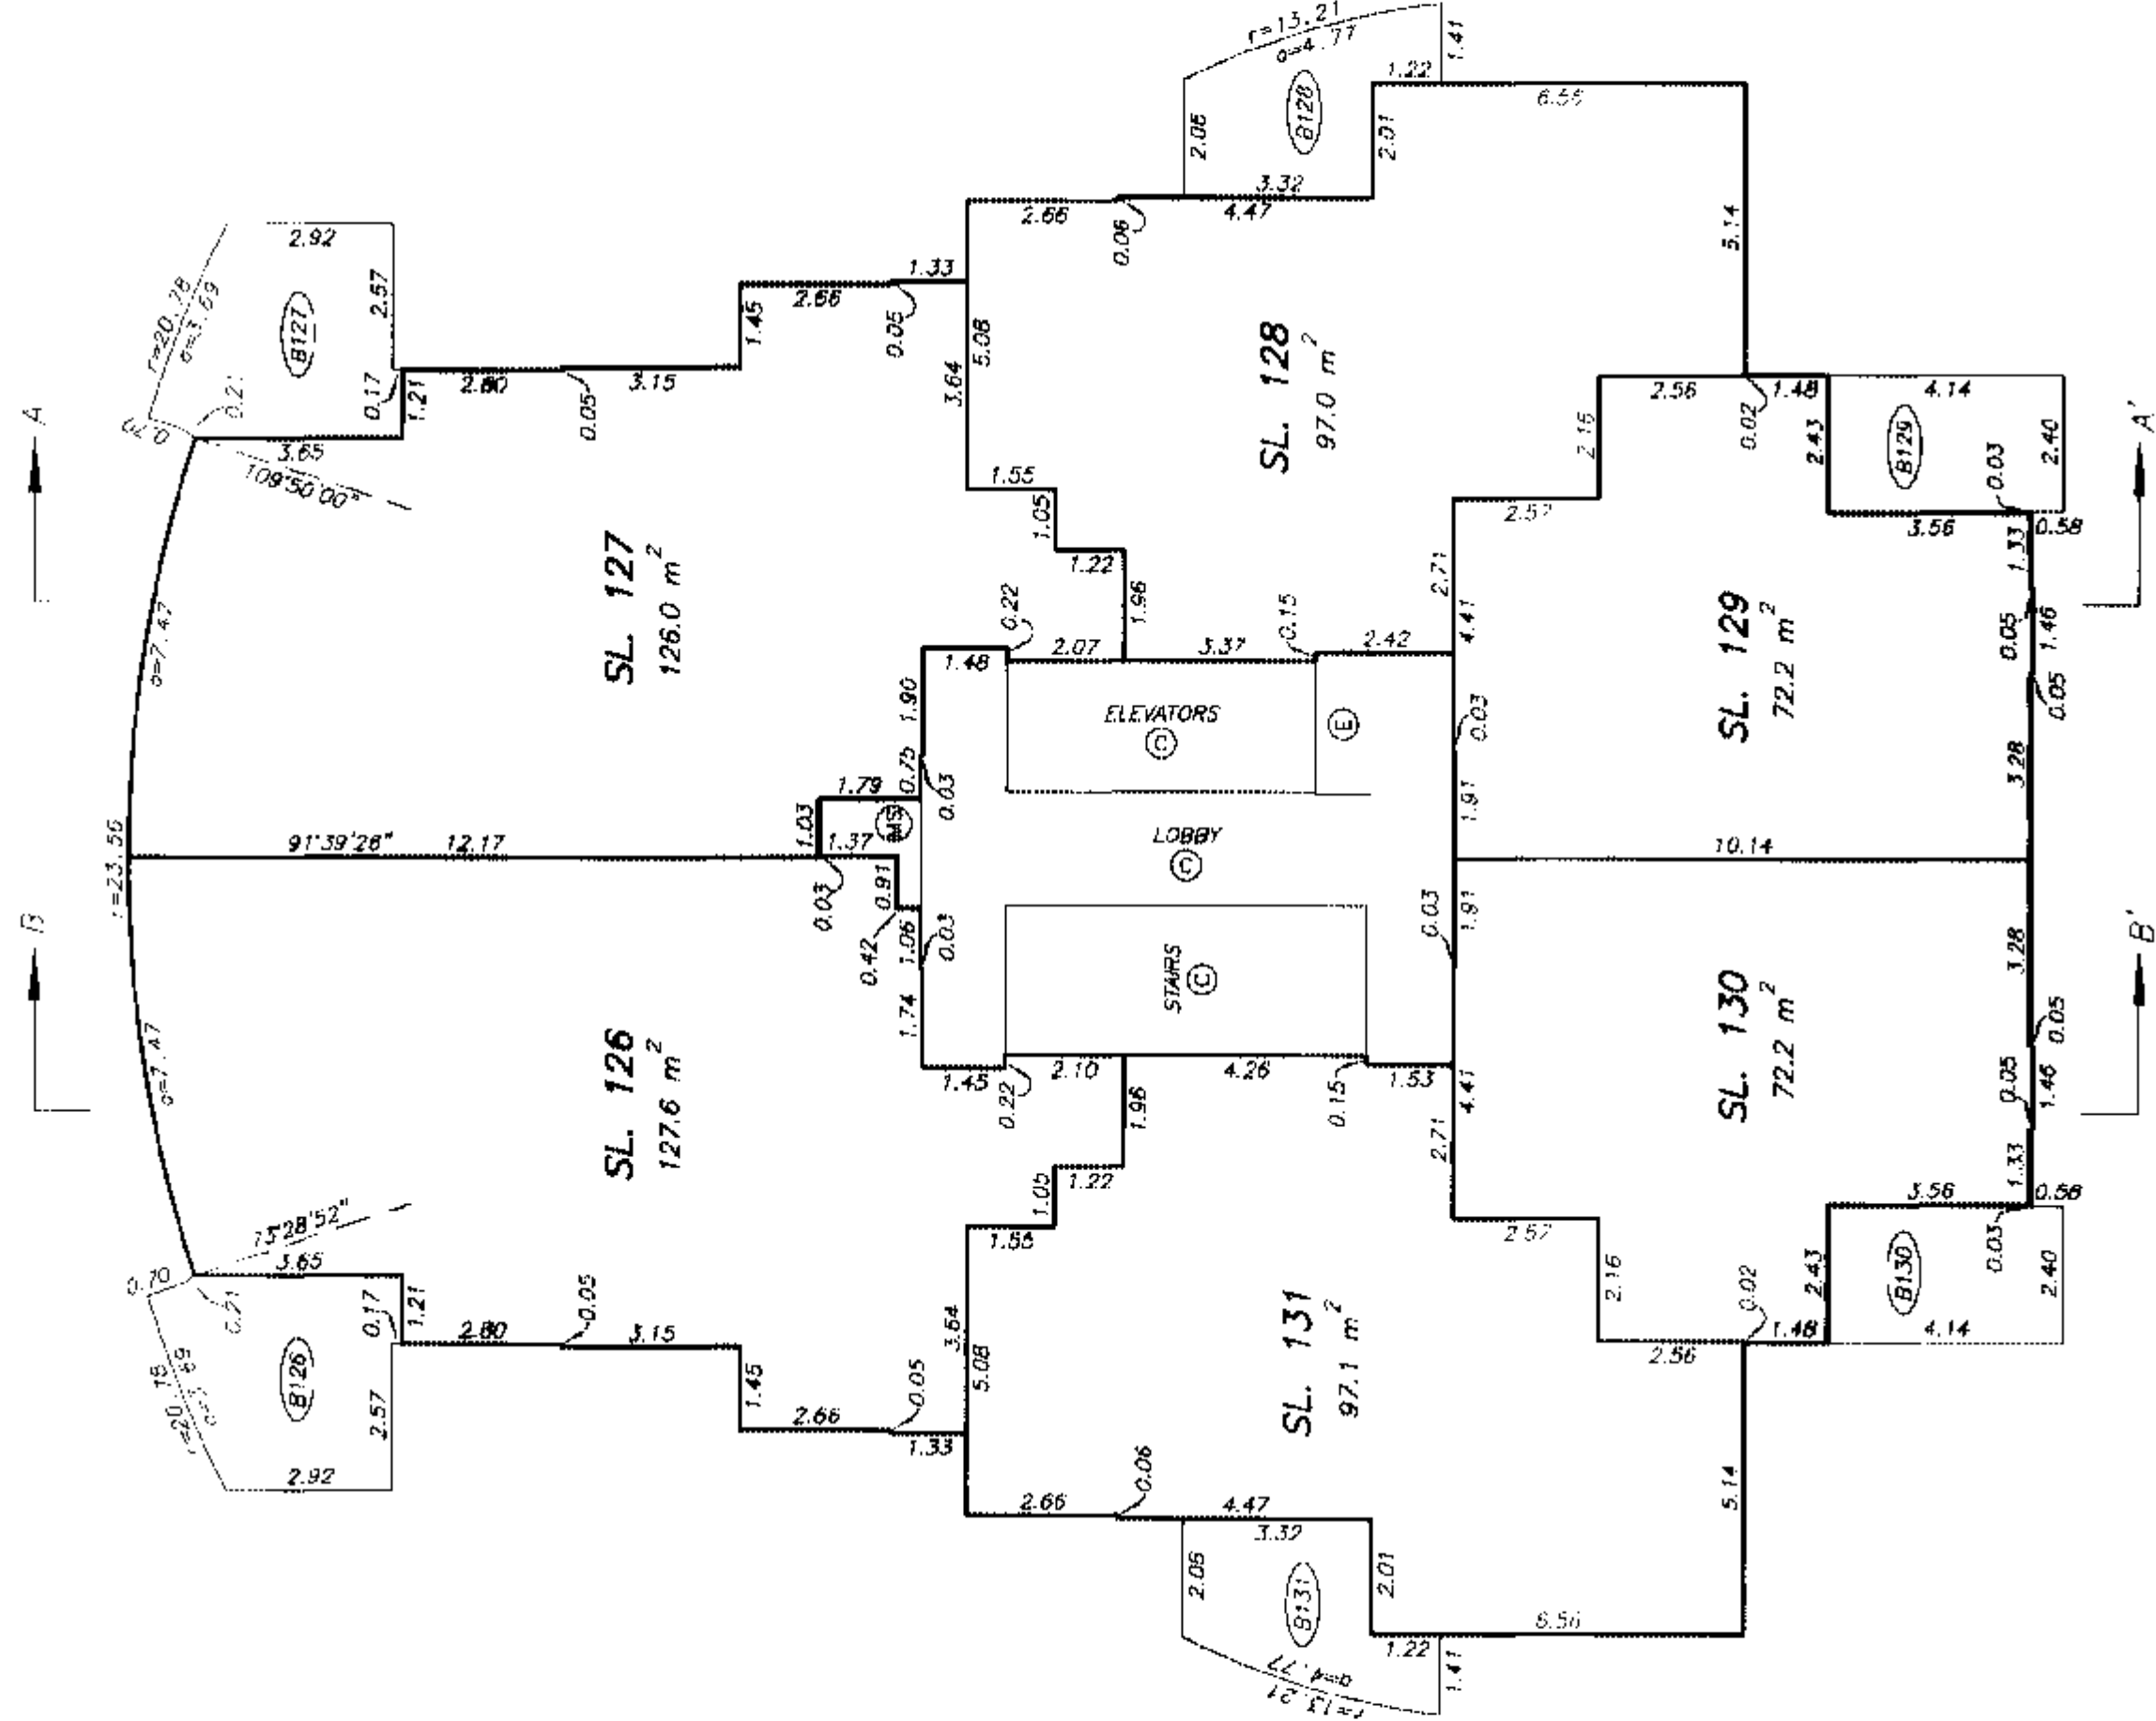
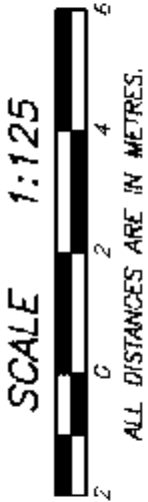


NOTE : 91°39'26" - DENOTES GRID BEARING OF STRATA LOT BOUNDARY. ALL BOUNDARIES OF STRATA LOTS ARE PARALLEL TO, PERPENDICULAR TO, OR AT A 45° DEFLECTION TO THIS STATED BEARING UNLESS OTHERWISE SHOWN.

DATE : JULY 21, 2004.

TWENTY SECOND FLOOR PLAN
TOWER



STRATA PLAN BCS 966

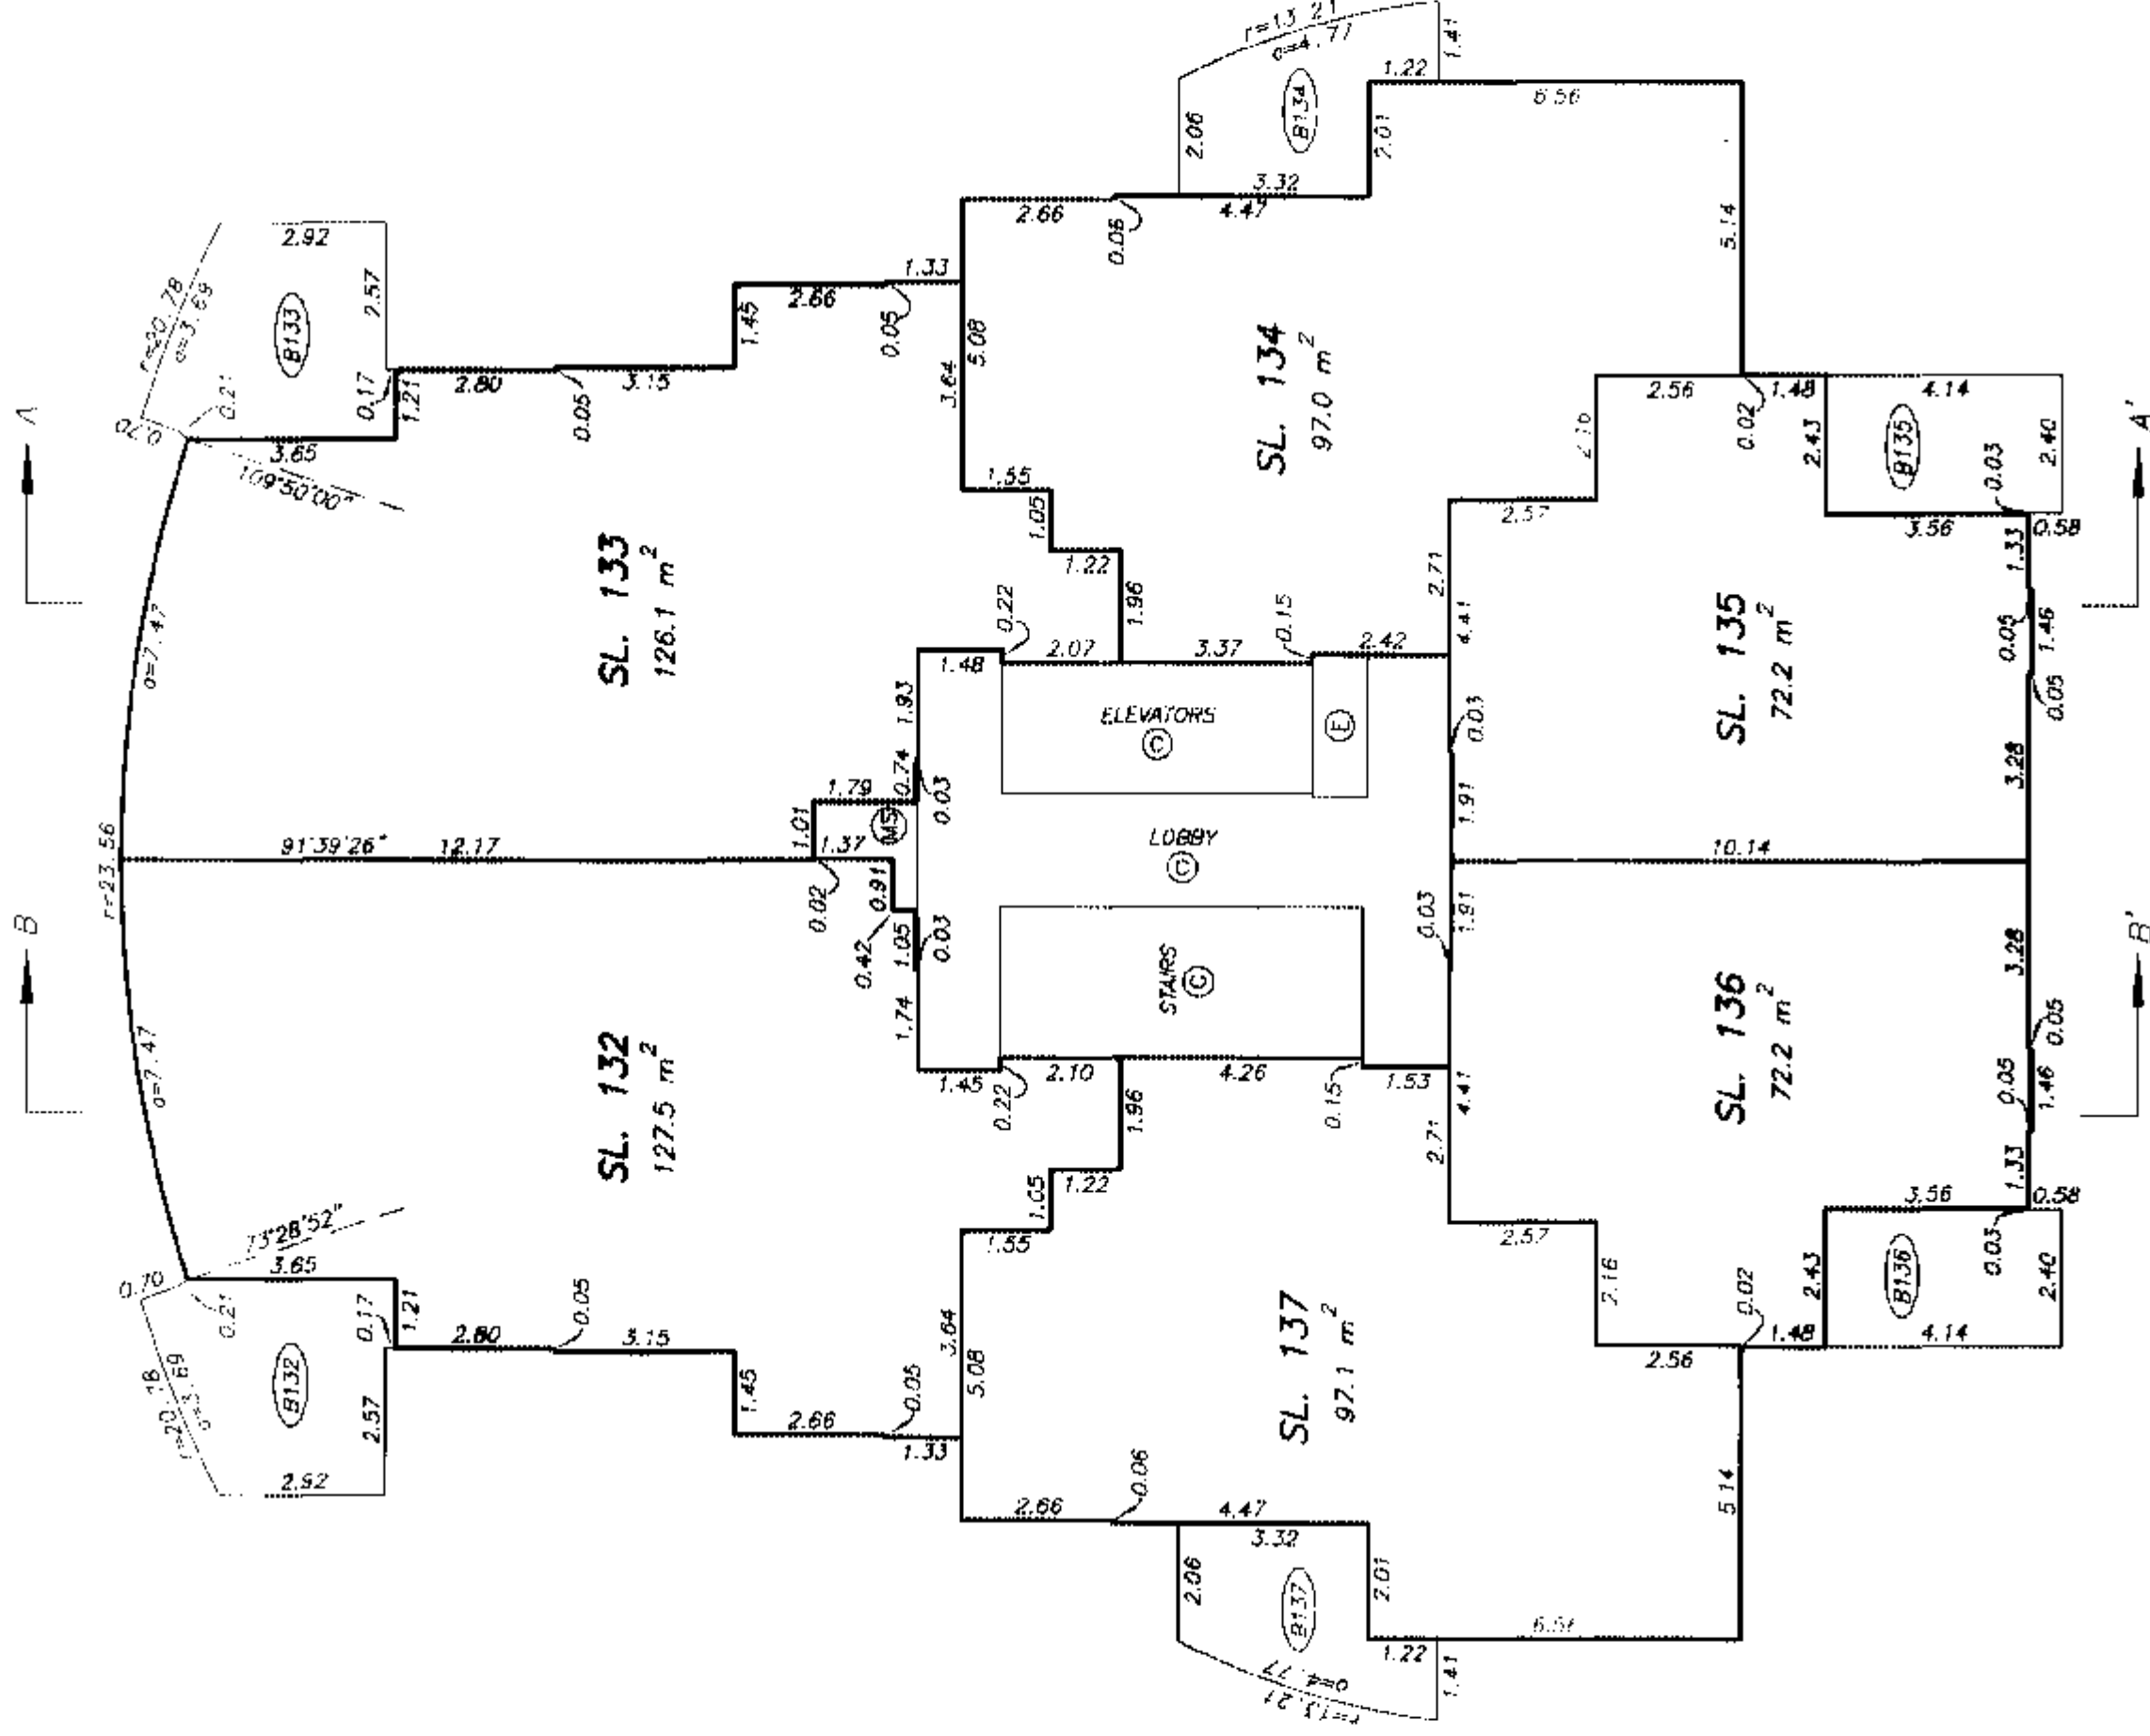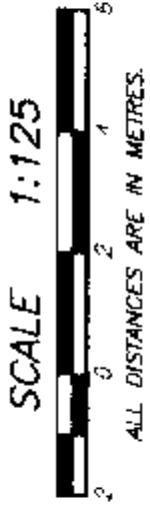

NOTE : 91°39'26" - DENOTES GRID BEARING OF STRATA LOT BOUNDARY. ALL BOUNDARIES OF STRATA LOTS ARE PARALLEL TO, PERPENDICULAR TO, OR AT A 45° DEFLECTION TO THIS STATED BEARING UNLESS OTHERWISE SHOWN.

TWENTY THIRD FLOOR PLAN
TOWER

STRATA PLAN BCS 966

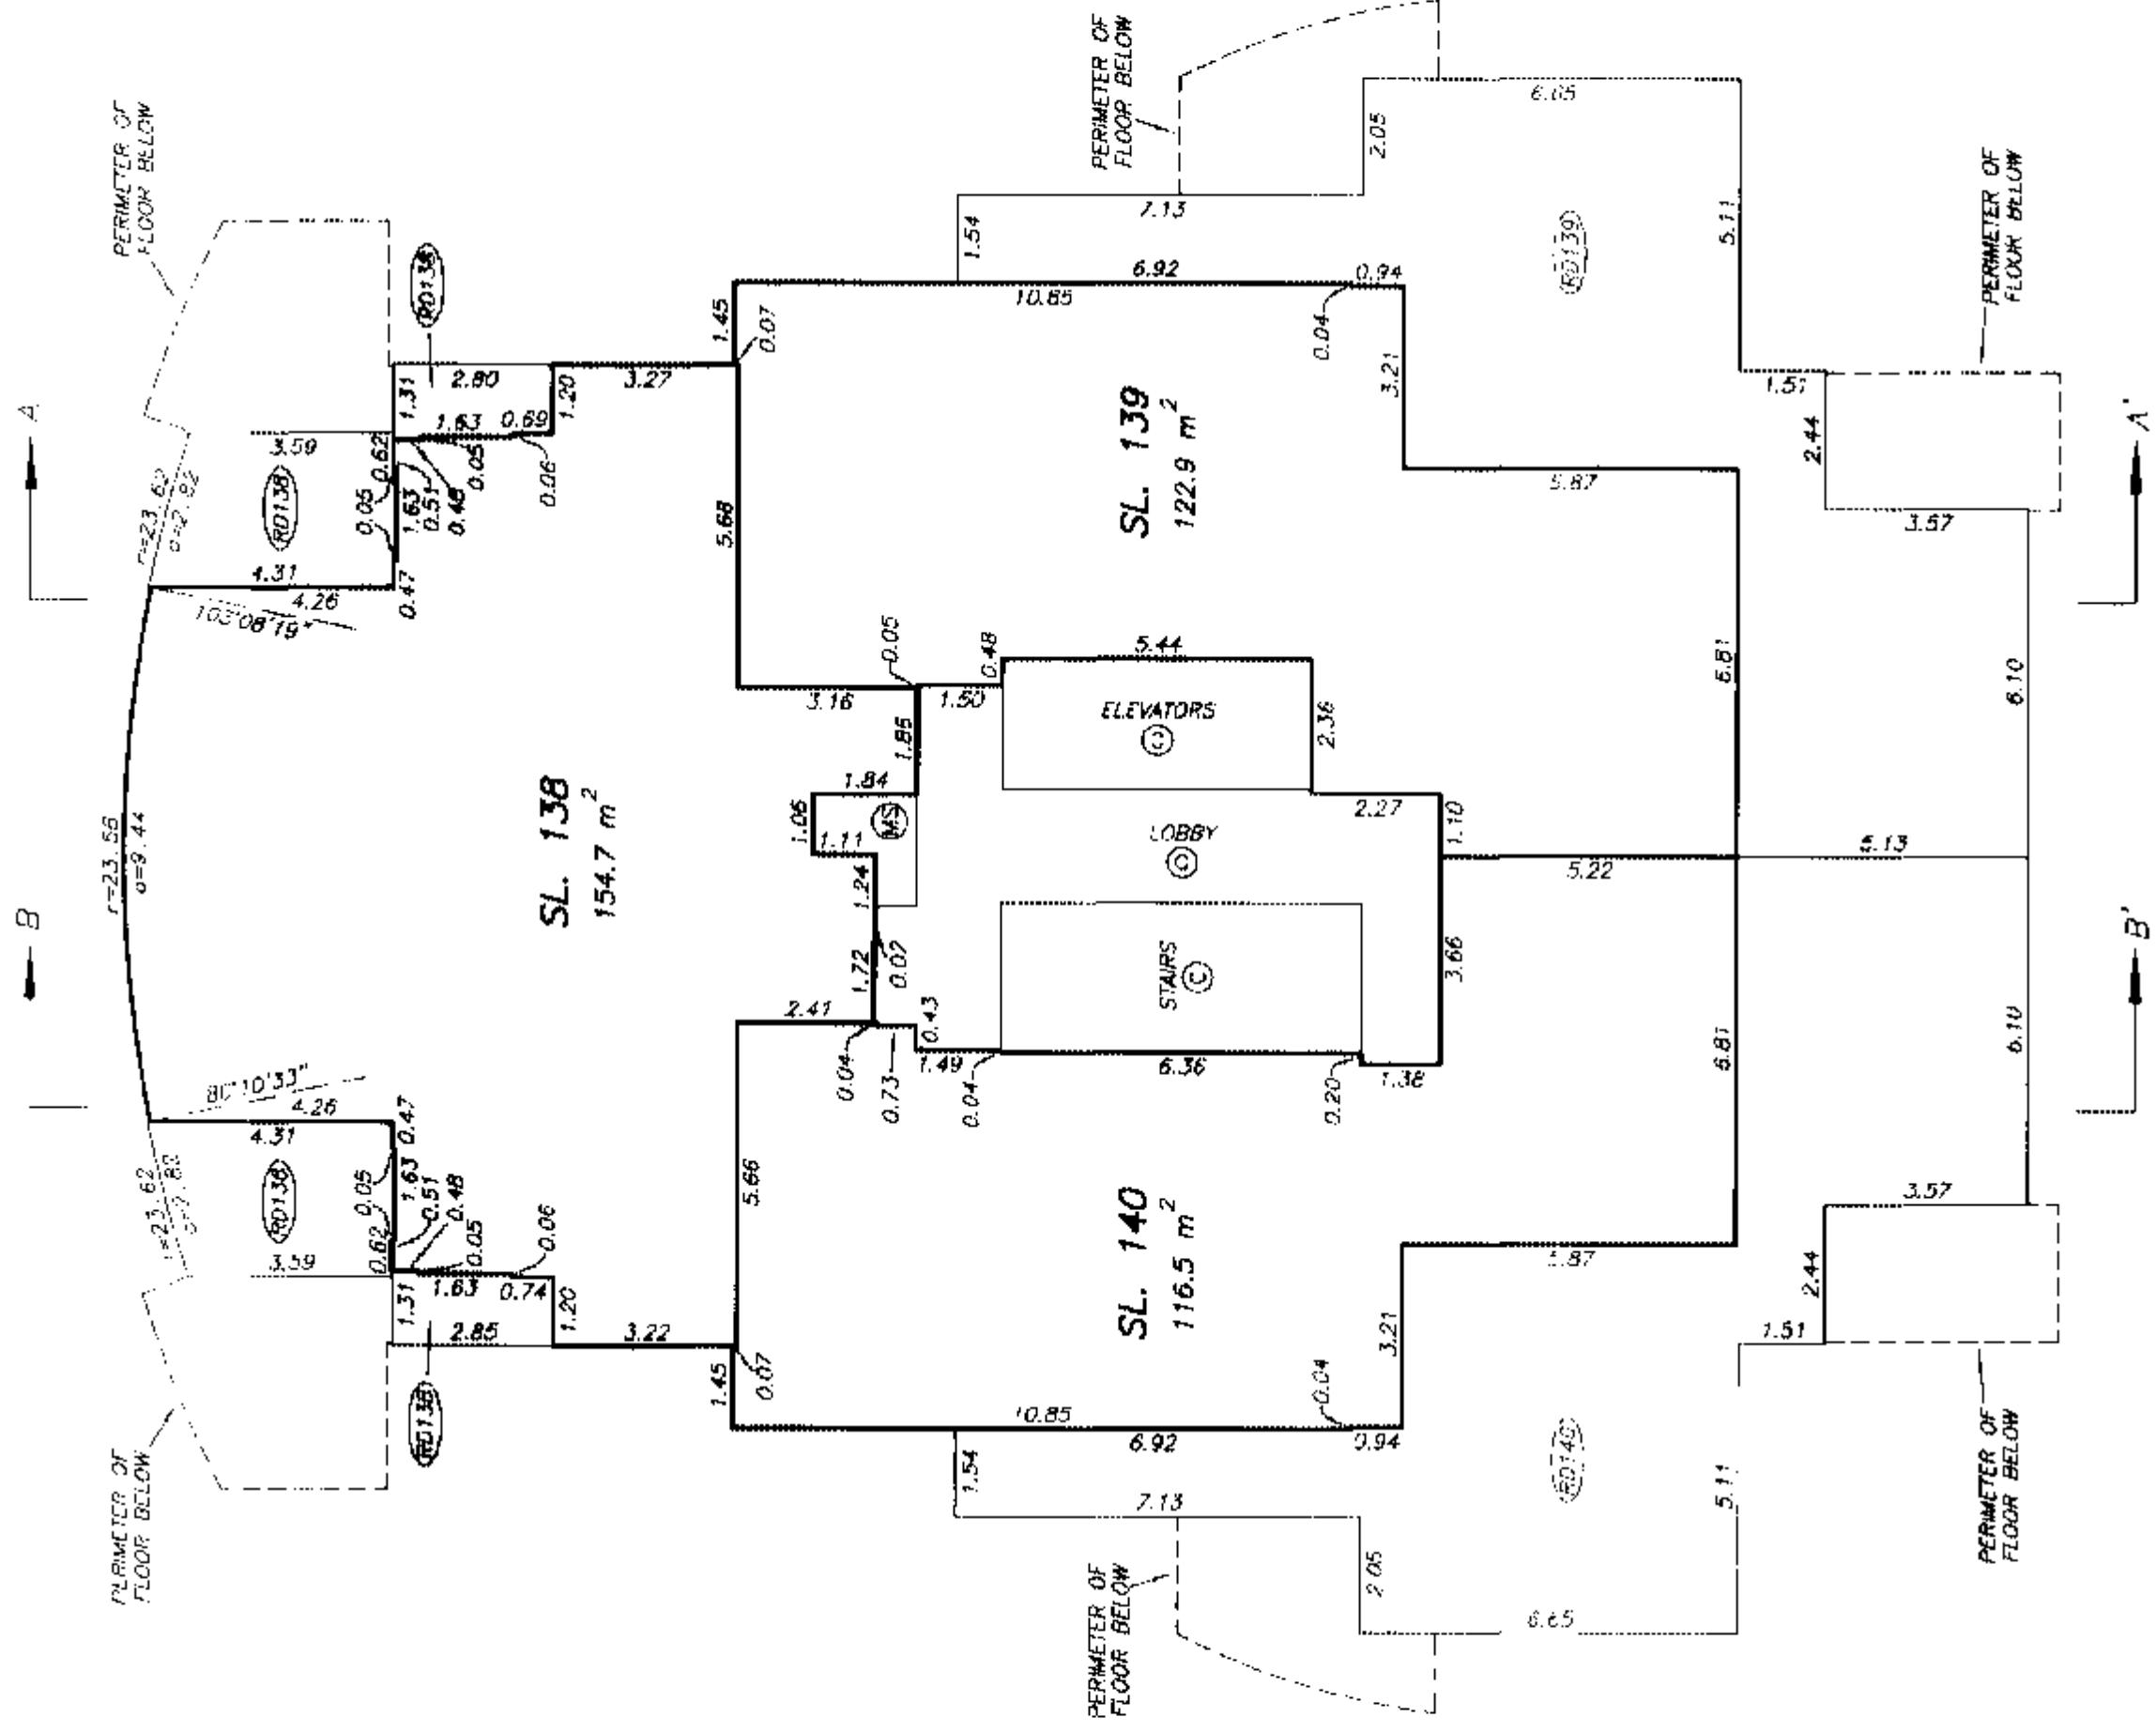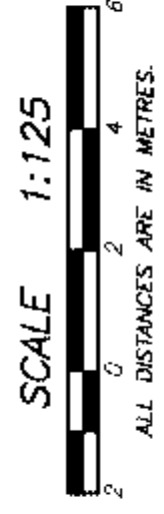

NOTE : 91°39'26" DENOTES GRID BEARING OF STRATA LOT BOUNDARY. ALL BOUNDARIES OF STRATA LOTS ARE PARALLEL TO, PERPENDICULAR TO, OR AT A 45° DEFLECTION TO THIS STATED BEARING UNLESS OTHERWISE SHOWN.



DRAWING # 30199-17
FILE # 30199-37_23rd

DATE : JULY 21, 2004.

ORIGINAL

TWENTY FOURTH FLOOR PLAN
TOWER

STRATA PLAN BCS 966

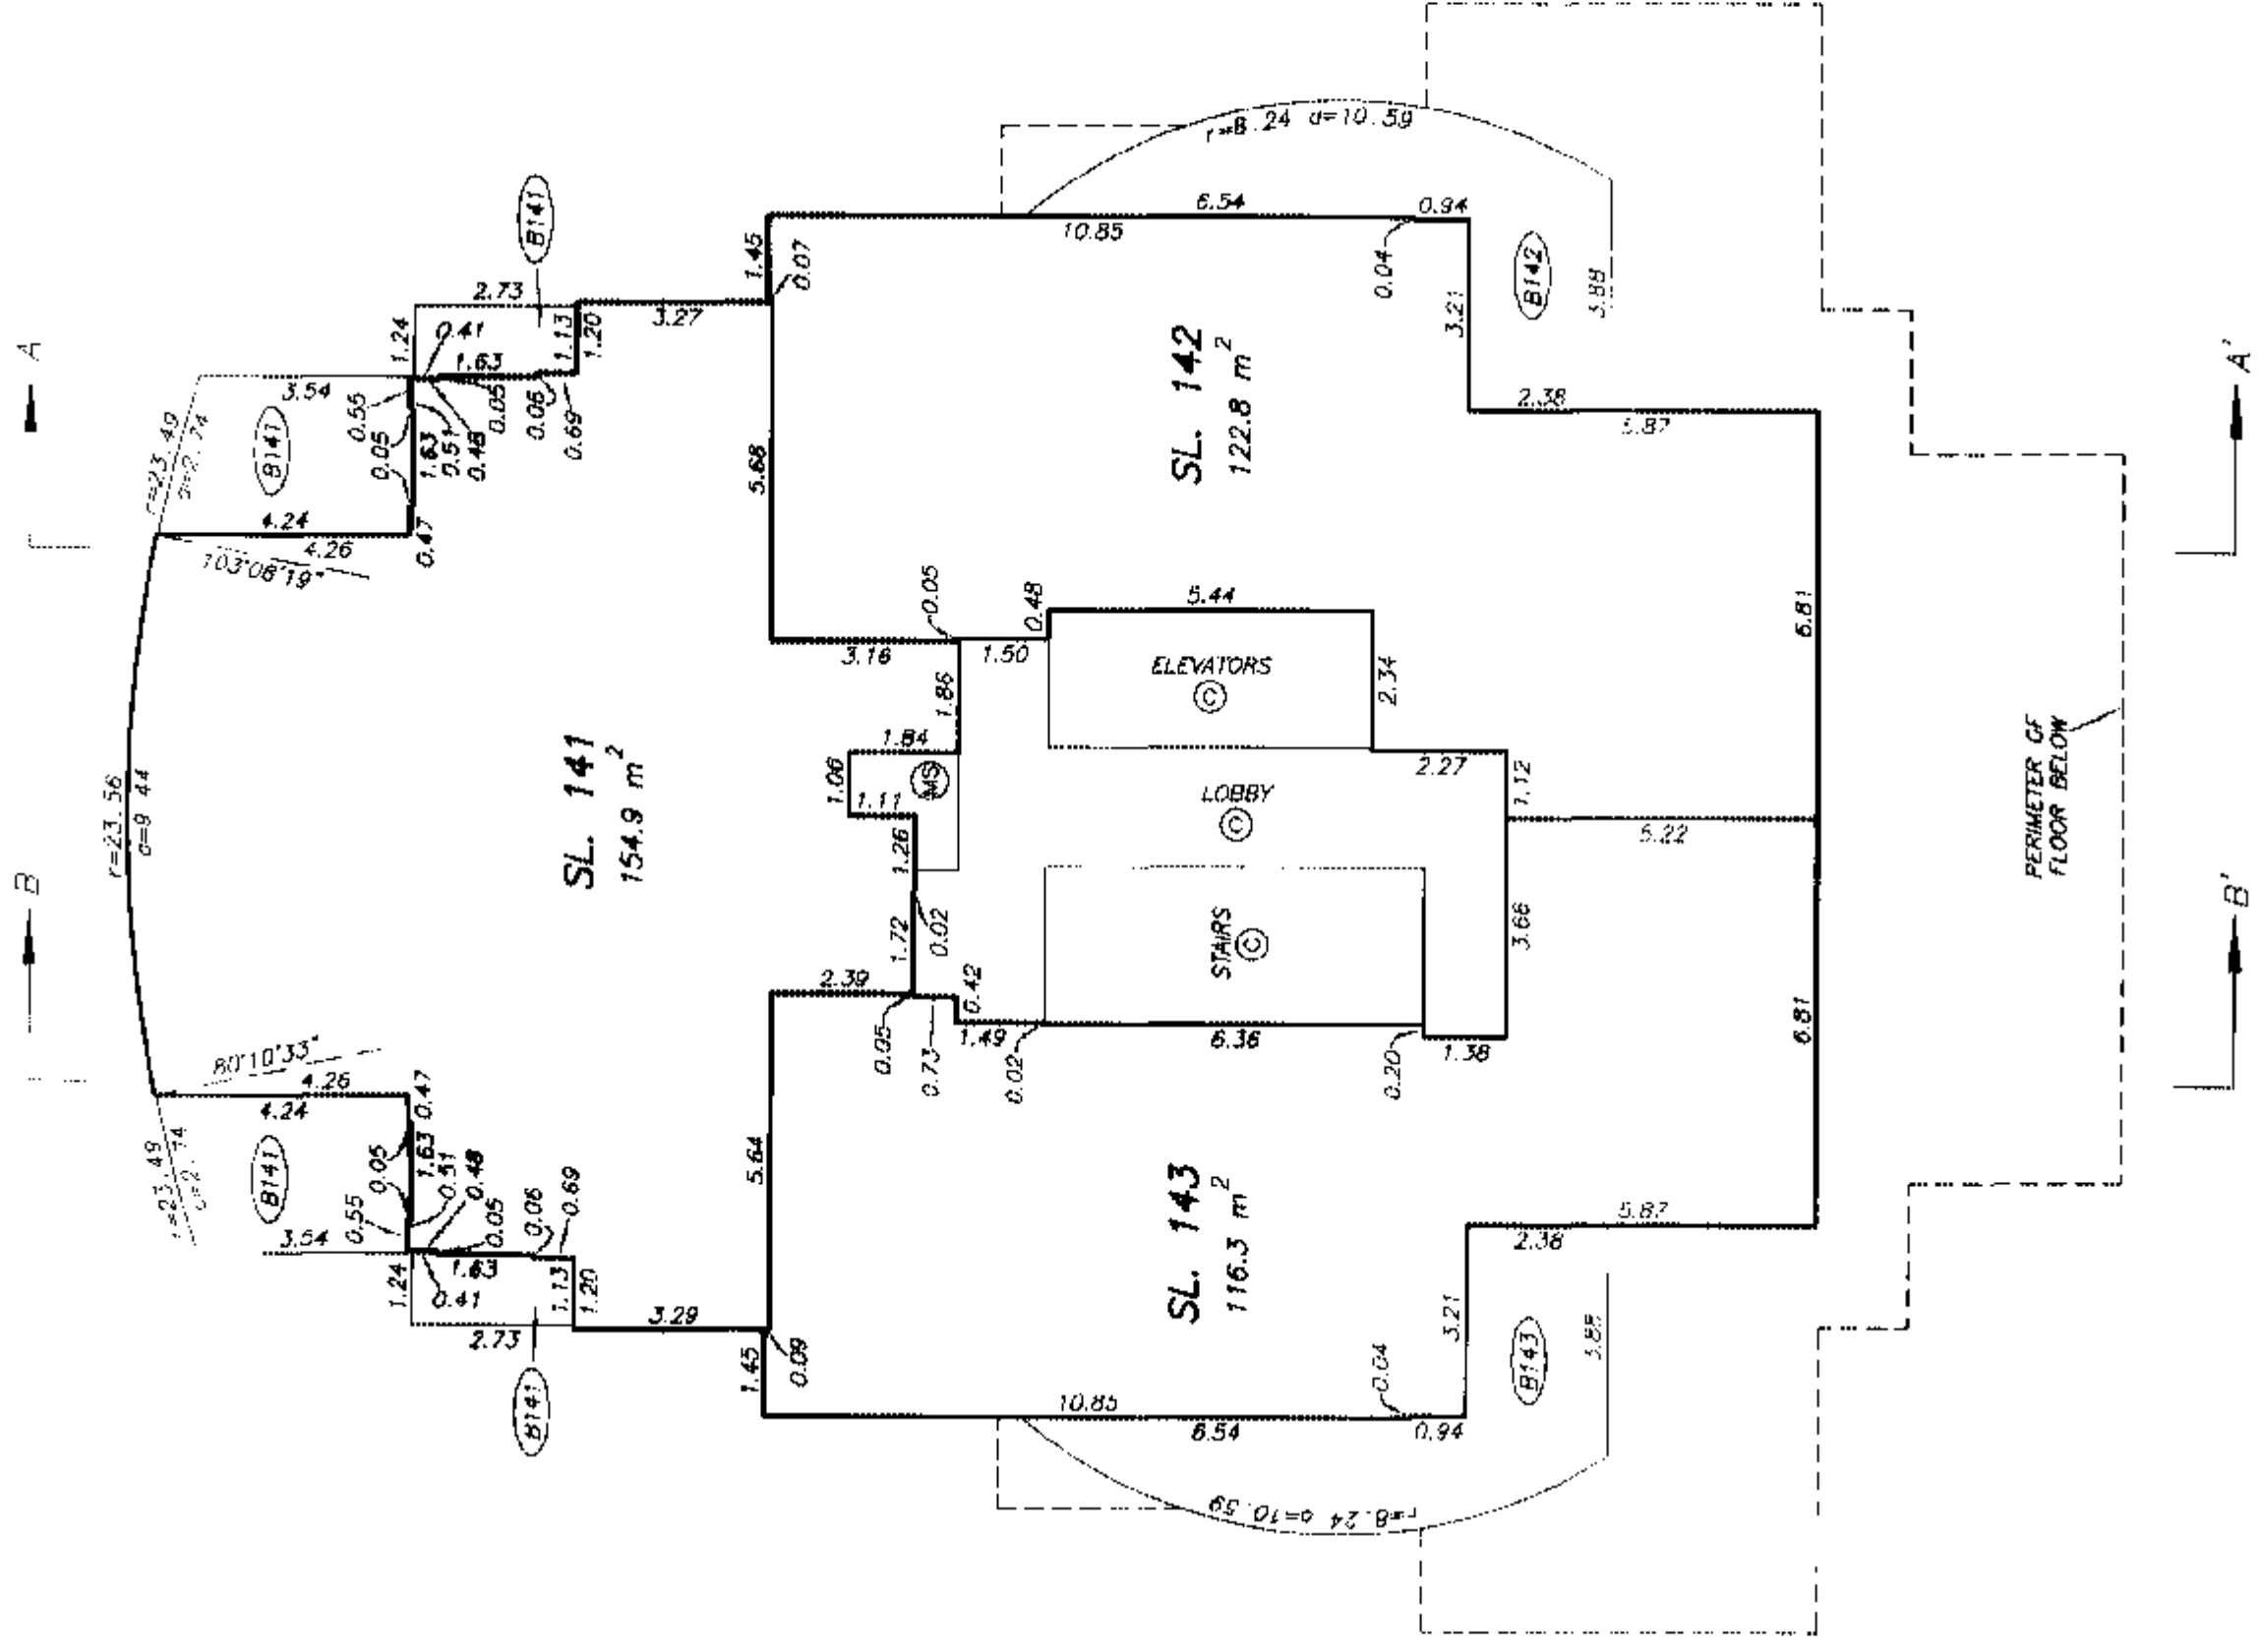
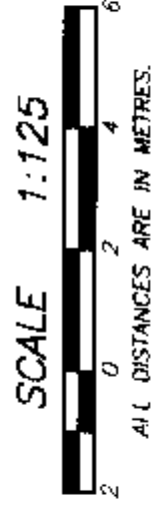


NOTE : 91°39'26" - DENOTES GRID BEARING OF STRATA LOT BOUNDARY. ALL BOUNDARIES OF STRATA LOTS ARE PARALLEL TO, PERPENDICULAR TO, OR AT A 45° DEFLECTION TO THIS STATED BEARING UNLESS OTHERWISE SHOWN.

DATE : JULY 21, 2004.

TWENTY FIFTH FLOOR PLAN
TOWER

STRATA PLAN BCS 966

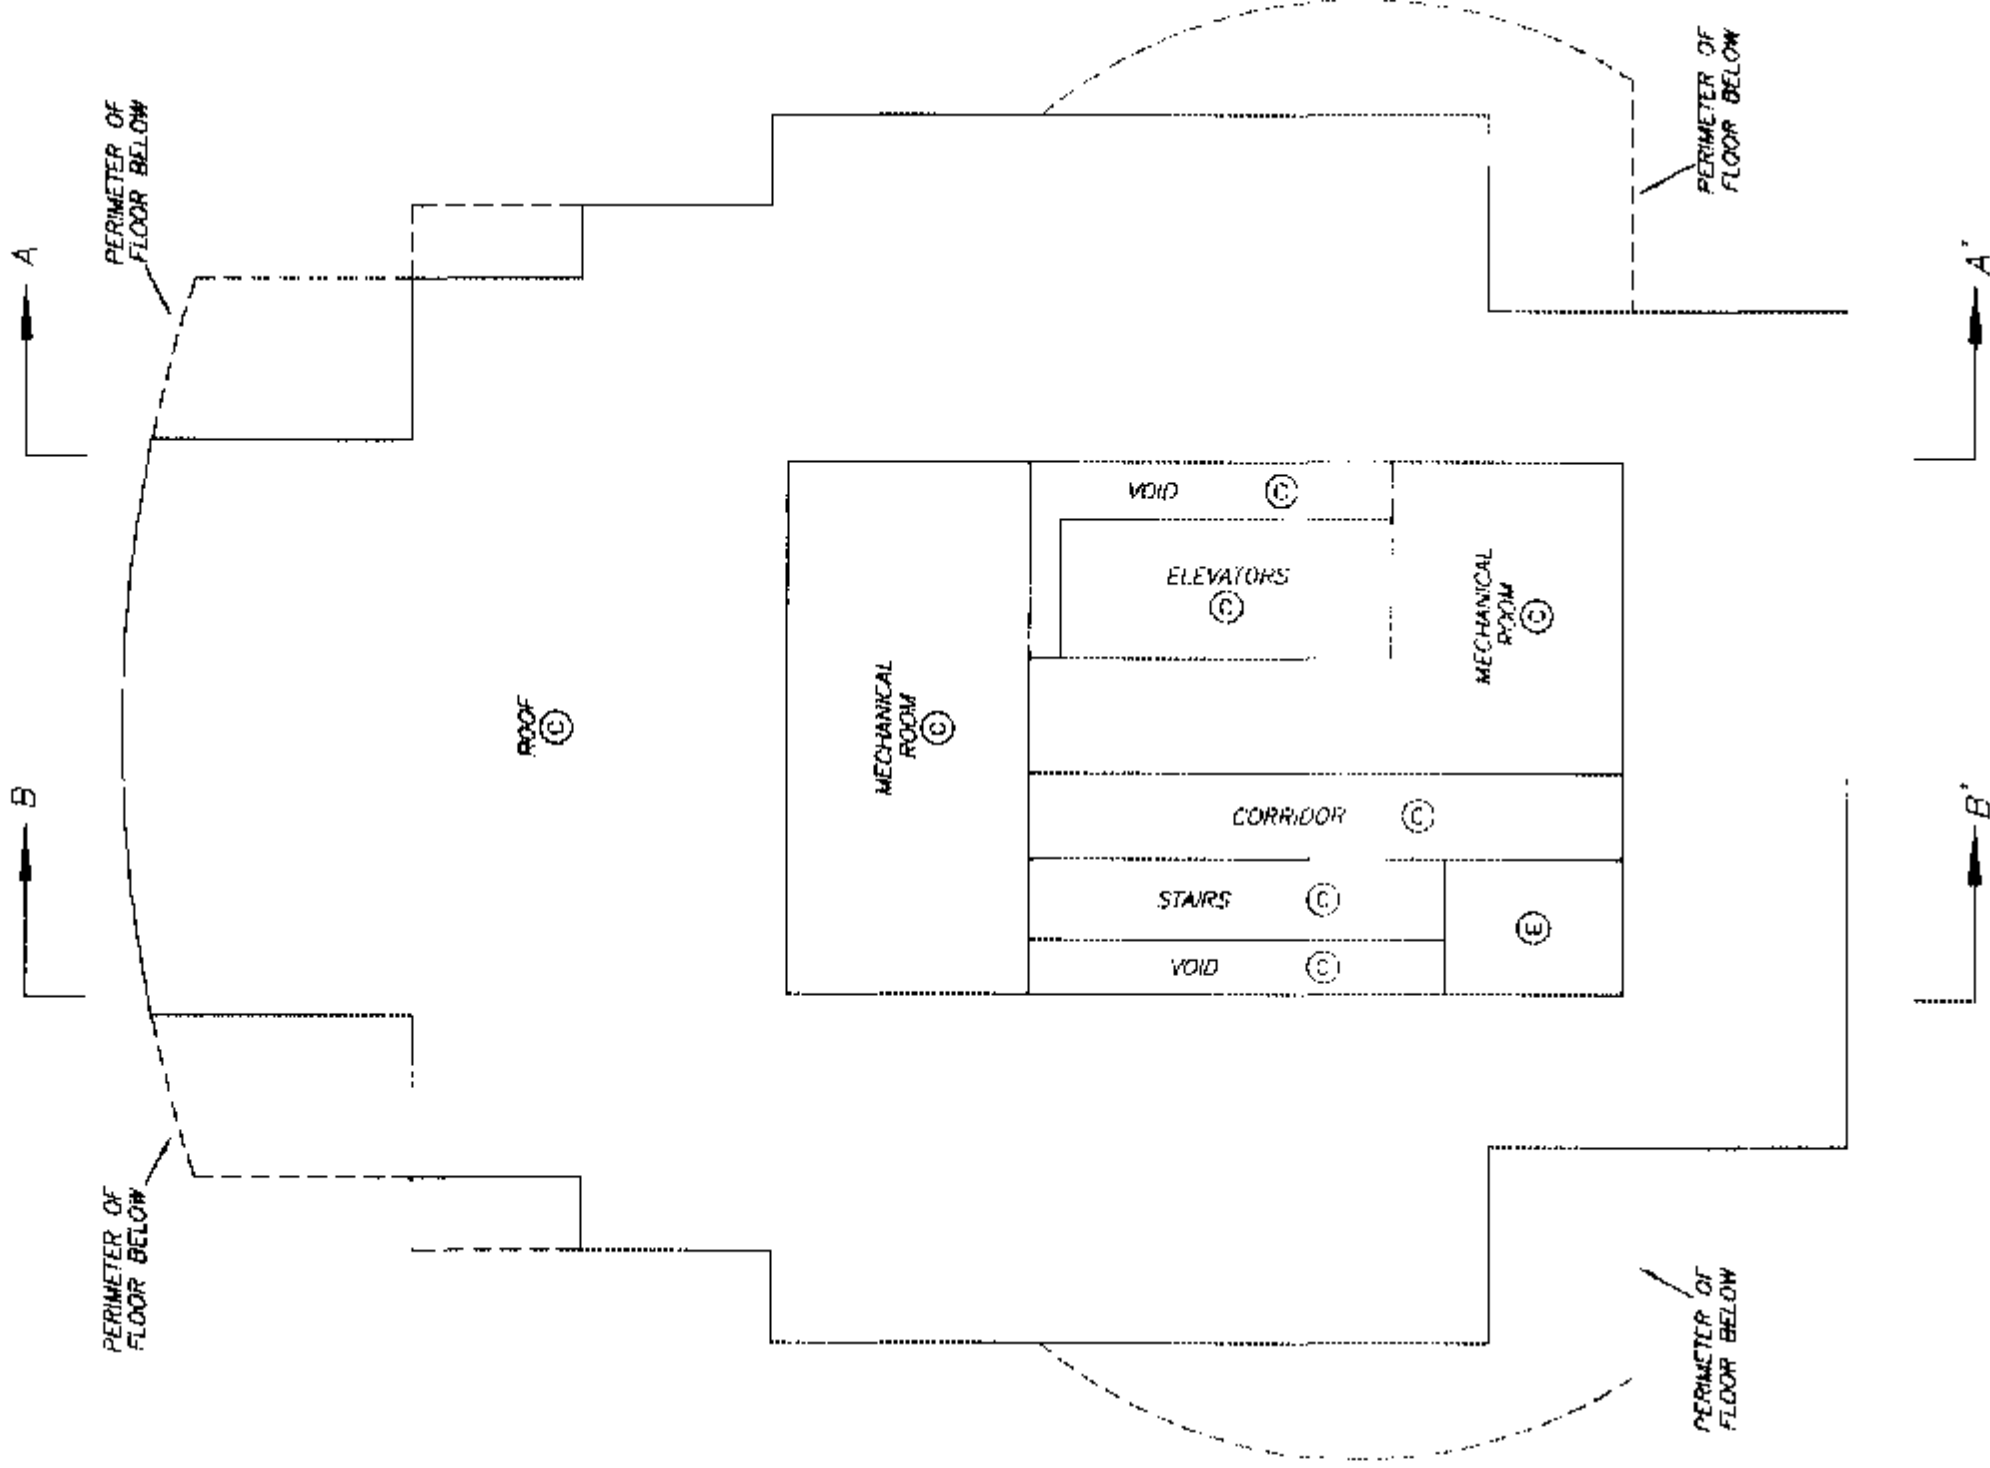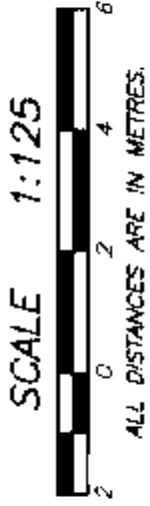

TWENTY SIXTH FLOOR PLAN

TOWER

STRATA PLAN BCS 966

