

STRATA PLAN OF PART OF PARCEL 1, BLOCK 74, D.L. 541, GP. 1, N.W.D., PLAN LMP 42988

STRATA PLAN LMS 4383 PHASE 1

DEPOSITED AND REGISTERED IN THE LAND
TITLE OFFICE, AT NEW WESTMINSTER, B.C.
THIS 23 DAY OF MARCH, 2001


B.C.G.S. 92G.025 Form P-BR 68318

"MONDRIAN SOUTH"

959 RICHARDS STREET,
VANCOUVER, B.C.

BR 68318-454
(CALCULATED)

SCALE 1:500

 

ALL DISTANCES ARE IN METRES.

SMITHE STREET

STREET

INTEGRATED SURVEY AREA No. 31
(VANCOUVER) NAD-83 (CSRS)

THIS PLAN SHOWS GROUND-LEVEL MEASURED DISTANCES.
PRIOR TO COMPUTATION OF U.T.M. CO-ORDINATES,
MULTIPLY BY COMBINED SCALE FACTOR 0.99960075.

LEGEND

GRID BEARINGS ARE DERIVED FROM OBSERVATIONS
BETWEEN CONTROL MONUMENTS V-3910 AND V-1910

- - DENOTES CONTROL MONUMENT FOUND
- - DENOTES STANDARD IRON POST FOUND
- - DENOTES LEAD PLUG FOUND
- - DENOTES STANDARD IRON POST PLACED
- - DENOTES LEAD PLUG PLACED
- SL - DENOTES STRATA LOT
- PT. - DENOTES PART
- ⊙ - DENOTES COMMON PROPERTY
- ⊙ - DENOTES ELECTRICAL ROOM
BEING COMMON PROPERTY
- ⊙ - DENOTES VENT BEING
COMMON PROPERTY
- ⊙ - DENOTES MECHANICAL SHAFT
BEING COMMON PROPERTY
- ⊙ - DENOTES BALCONY BEING LIMITED
COMMON PROPERTY FOR THE
EXCLUSIVE USE OF SL. 15
- ⊙ - DENOTES PATIO BEING LIMITED
COMMON PROPERTY FOR THE
EXCLUSIVE USE OF SL. 1
- ⊙ - DENOTES ROOF DECK BEING LIMITED
COMMON PROPERTY FOR THE
EXCLUSIVE USE OF SL. 5
- ⊙ - DENOTES BOUNDARIES DEFINED
BY LEAD PLUGS PLACED.
(NO WALLS)
- ⊙ - DENOTES COMMON FACILITY

THIS STRATA PLAN CONTAINS LIMITED
COMMON PROPERTY ACCORDING TO
SEC. 73 (a)(i) OF THE STRATA PROPERTY ACT.

NOTE:

THIS PLAN DOES NOT HAVE A LEVEL 13.

APPROVED AS PHASE 1 OF A 2 PHASE
STRATA PLAN UNDER SECTION 224
OF THE STRATA PROPERTY ACT.

THIS 21ST DAY OF MARCH, 2001.

Mike E. Shaw
APPROVING OFFICER FOR THE
CITY OF VANCOUVER

I, MIKE E. SHAW, A BRITISH COLUMBIA LAND SURVEYOR,
CERTIFY THAT THE BUILDINGS SHOWN ON THIS STRATA PLAN
ARE WITHIN THE EXTERNAL BOUNDARIES OF THE LAND THAT
IS THE SUBJECT OF THE STRATA PLAN.

DATE: FEBRUARY 12TH, 2001.

Mike E. Shaw


BENNETT & ASSOCIATES
B.C. LAND SURVEYORS
#201-9547 152ND STREET,
SURREY, B.C.
PHONE: 582-0717

DRAWING # 30259-16
FILE # 30259-16
DATE: FEBRUARY 12, 2001.

THIS PLAN LIES WITHIN THE
VANCOUVER REGIONAL DISTRICT

NELSON STREET

STREET

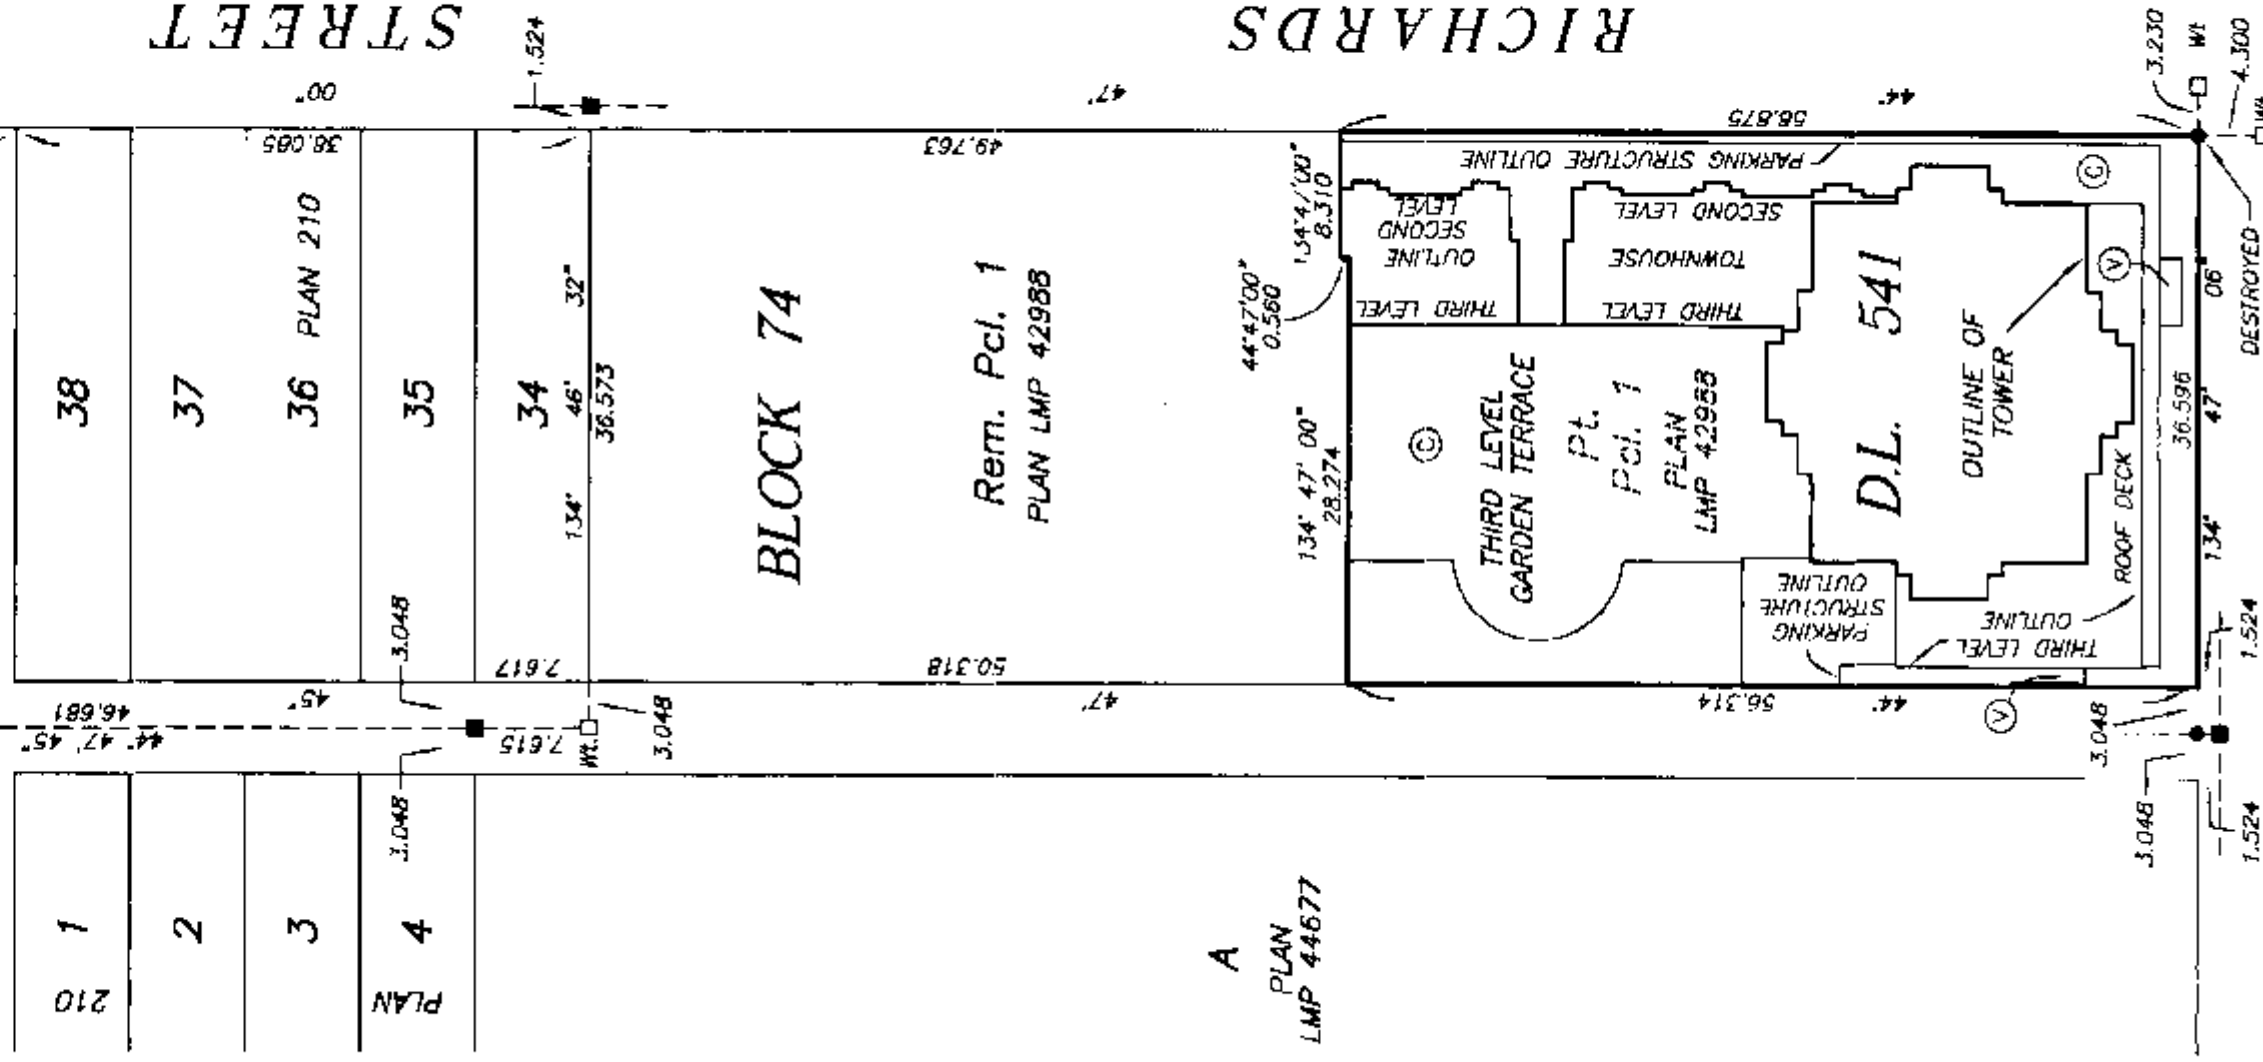


**BUILDING LOCATION
AND DIMENSIONS**

STRATA PLAN LMS 4383
PHASE 1

SCALE 1:250



ALL DISTANCES ARE IN METRES.

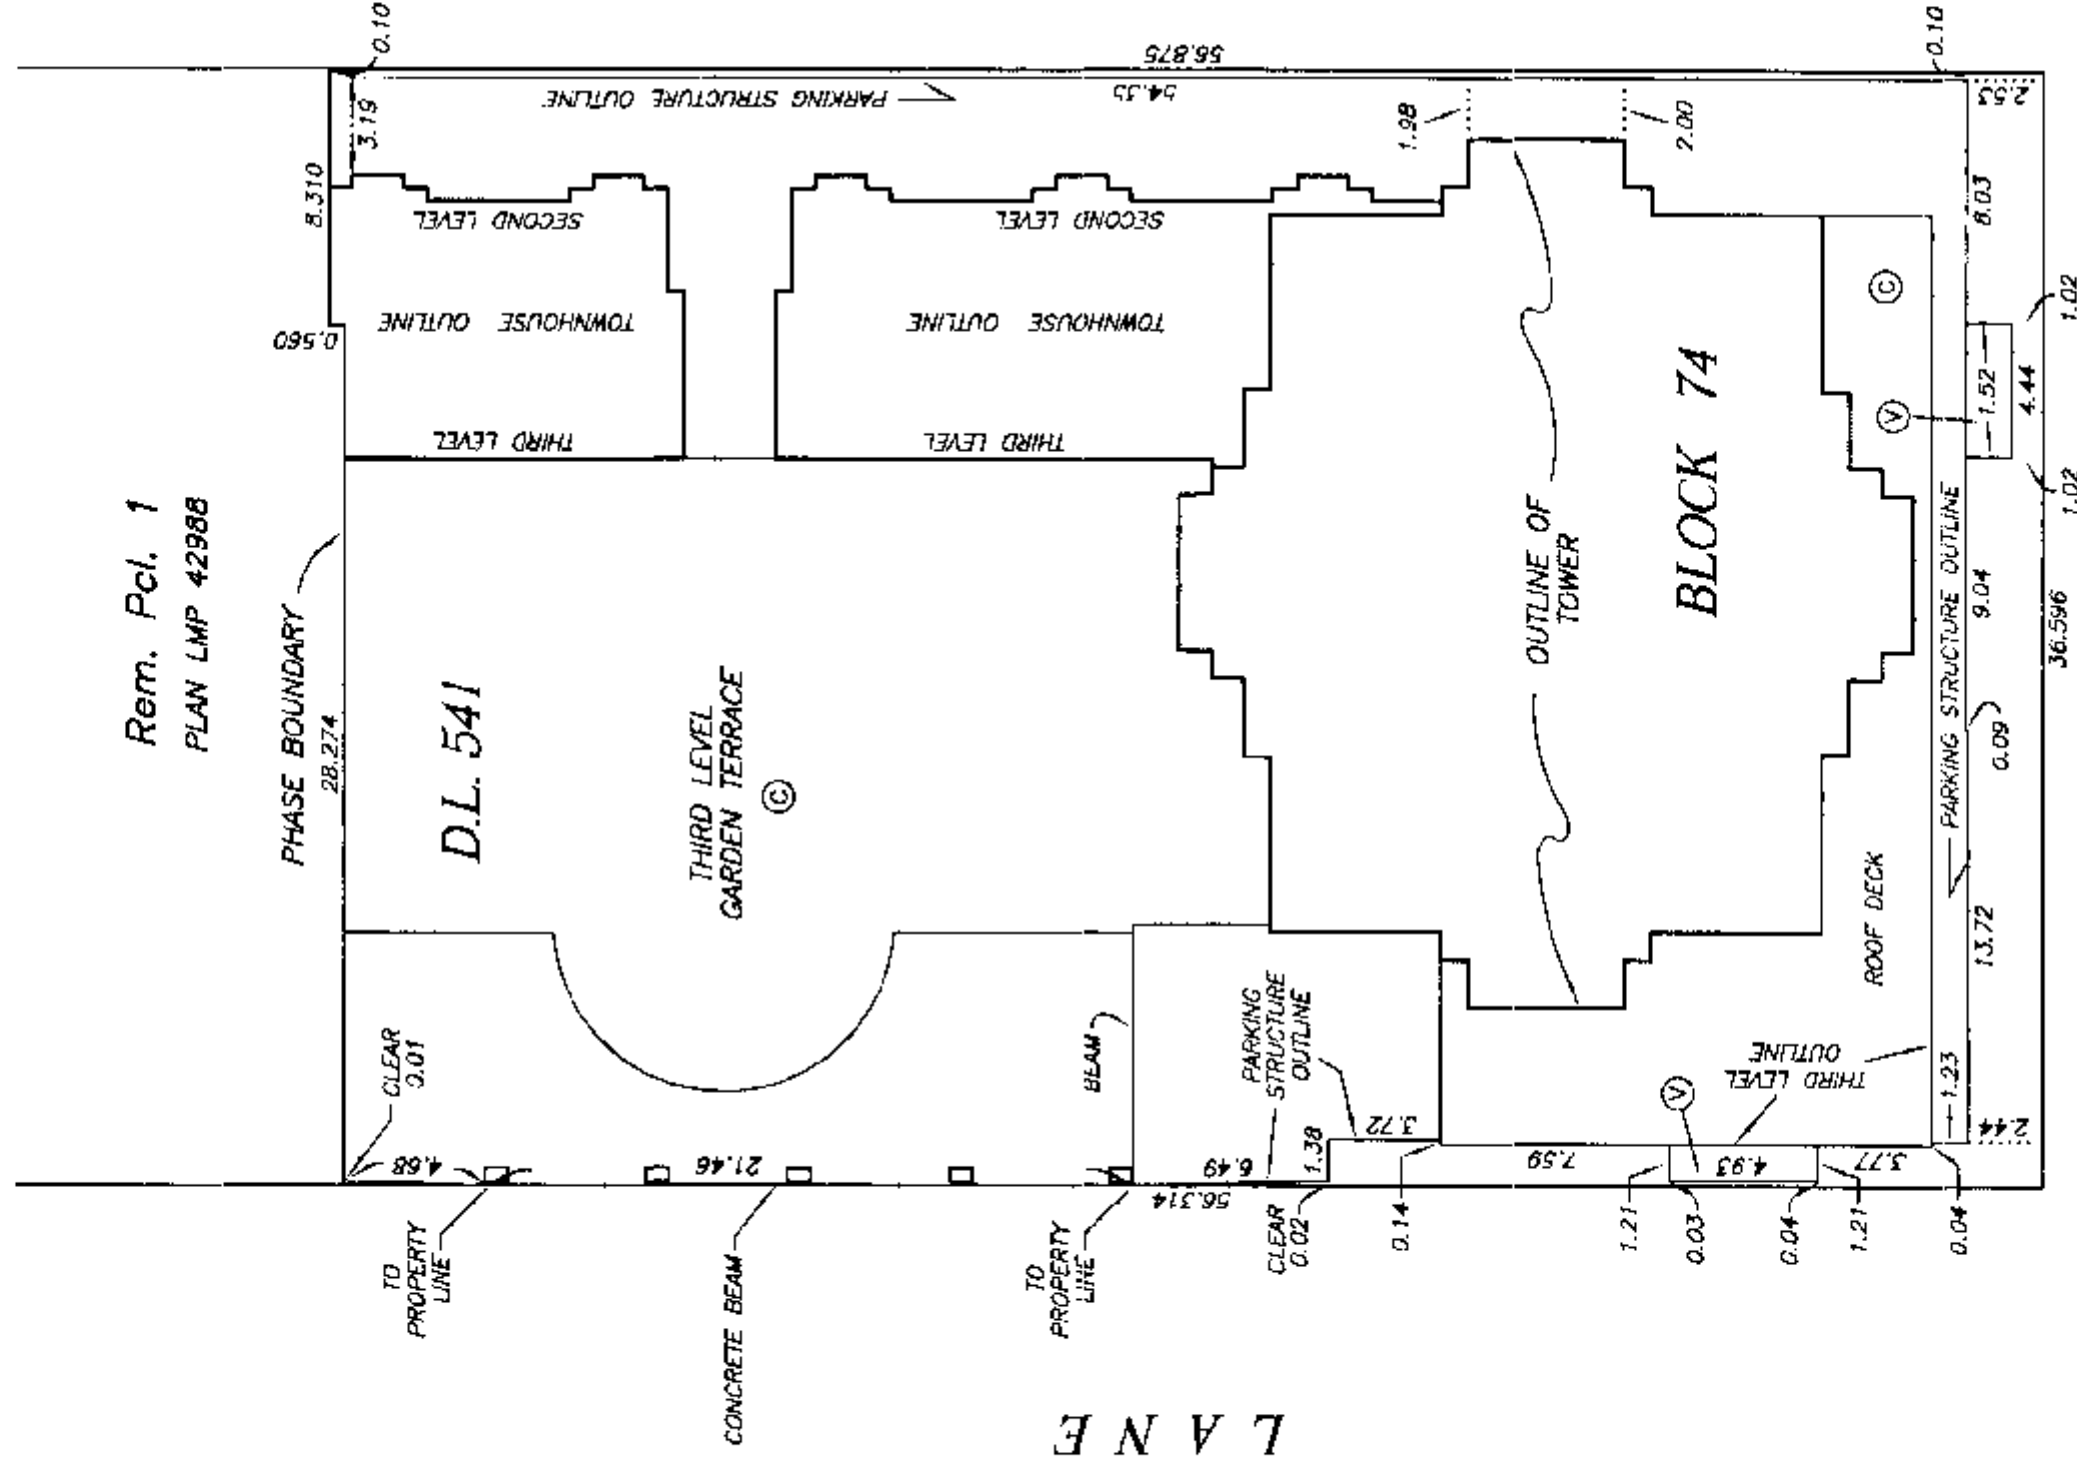

NELSON STREET

RICHARDS STREET

DATE : FEBRUARY 12, 2001.

DRAWING # 30259-16
FILE # 30259-16-CE

M.C.B.

STRATA PLAN LMS 4383

PHASE 1

OWNER :BOSA VENTURES (RICHARDS) INC.
INC. No. 548373AUTHORIZED SIGNATORY - ROBERT BOSAAUTHORIZED SIGNATORY - JUNE RICHEYDURK C.A. DE VILLYST
WITNESS AS TO BOTH SIGNATURESSOLICITOR

OCCUPATION OF WITNESS

1201-4555 Kingsway, Burnaby
ADDRESS OF WITNESSI, MIKE E. SHAW, A BRITISH COLUMBIA LAND SURVEYOR
CERTIFY THAT THE BUILDINGS INCLUDED IN THIS
STRATA PLAN HAVE NOT, AS OF FEBRUARY 8th 2000,
BEEN PREVIOUSLY OCCUPIED.Mike E ShawI HEREBY CERTIFY THAT THE COMMON FACILITIES, AMENITY LOUNGE,
GYM AMENITY AREA, CHANGE ROOMS, JACUZZI AND SPA AREA,
STEAM ROOM, MASSAGE ROOM, EQUIPMENT ROOM AND ROOF DECK,
WHICH ACCORDING TO THE PHASED STRATA PLAN DECLARATION IN
FORM P FILED FOR THIS STRATA PLAN WAS TO HAVE BEEN
CONSTRUCTED IN CONJUNCTION WITH THIS PHASE, HAS BEEN
PROVIDED FOR IN ACCORDANCE WITH SECTION 225 (2) OF
THE STRATA PROPERTY ACT.THIS 21ST DAY OF MARCH, 2001Richard Sushin
APPROVING OFFICER FOR THE CITY OF VANCOUVERTHE CITY OF VANCOUVER, REGISTERED OWNER OF
OPTION TO LEASE BP14612, COVENANT BP14614
AND EQUITABLE CHARGE BP14616, HEREBY CONSENT
TO THE DEPOSIT OF THIS PLAN Lease BR54027JS Frances J. Connell
AUTHORIZED SIGNATORY Frances J. Connell

AUTHORIZED SIGNATORY

J. Connell
WITNESS AS TO ~~both~~ SIGNATURESAssistant
OCCUPATION OF WITNESS10441-128 ST SURREY BC
ADDRESS OF WITNESSMORTGAGEE :MONTREAL TRUST COMPANY OF CANADA
INCORPORATION No. A37811

AUTHORIZED SIGNATORY

AUTHORIZED SIGNATORY

WITNESS AS TO BOTH SIGNATURES

OCCUPATION OF WITNESS

ADDRESS OF WITNESS

MORTGAGEE :

THE TORONTO-DOMINION BANK



[Signature]
AUTHORIZED SIGNATORY **IAN GRAY**
MANAGER[Signature]
AUTHORIZED SIGNATORY **LARA MOOREAN**
SUPERVISOR[Signature]
WITNESS AS TO BOTH SIGNATURES **GAY LAW**
ASSISTANT MANAGER[Signature]
AUTHORIZED SIGNATORY **IAN GRAY**
MANAGER

OCCUPATION OF WITNESS

PACIFIC CREDIT ADMINISTRATION SERVICES
ROYAL CITY CENTRE
SUITE 400 8108TH ST 75630-004NEW WESTMINSTER, B.C. V8E 5W1
ADDRESS OF WITNESS

STRATA PLAN LMS 4383
PHASE 1

SECTION A-A'

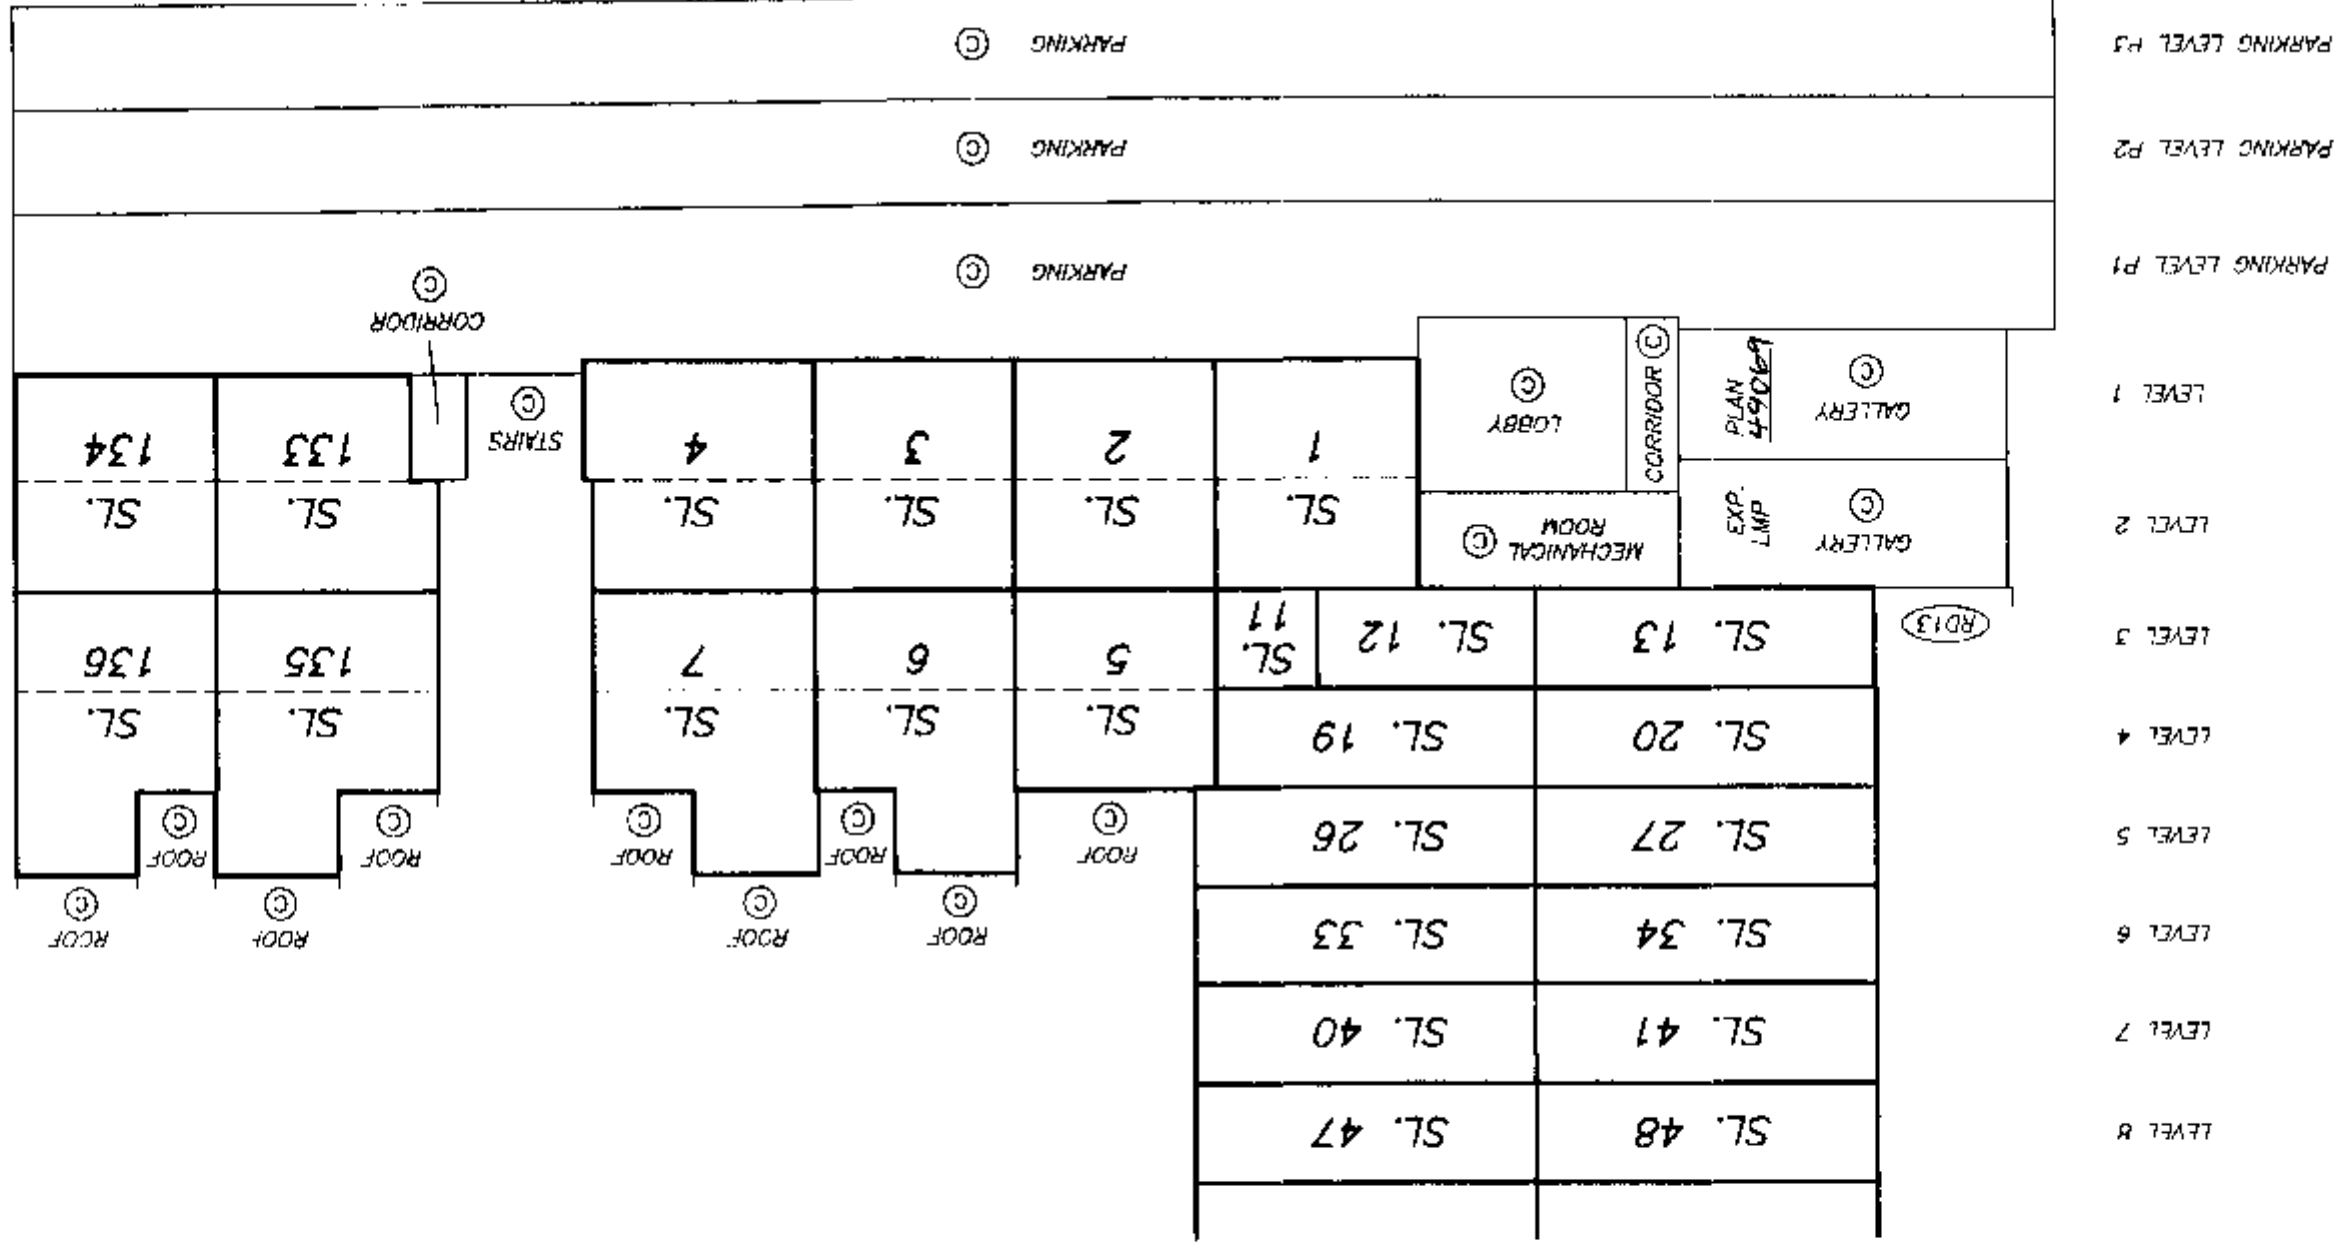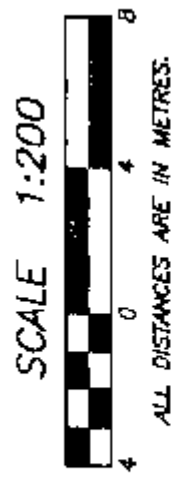

SEE SHEET 5

SECTION A-A'

STRATA PLAN LMS 4383

PHASE 1



ROOF LEVEL	ROOF	ROOF	ROOF
	SL. 131	SL. 131	SL. 131
LEVEL 22	(R0131)	(R0131)	(R0131)
LEVEL 21	SL. 130	SL. 129	
LEVEL 20	SL. 124	SL. 123	
LEVEL 19	SL. 118	SL. 117	
LEVEL 18	SL. 111	SL. 110	
LEVEL 17	SL. 104	SL. 103	
LEVEL 16	SL. 97	SL. 96	
LEVEL 15	SL. 90	SL. 89	
LEVEL 14	SL. 83	SL. 82	
LEVEL 12	SL. 76	SL. 75	
LEVEL 11	SL. 69	SL. 68	
LEVEL 10	SL. 62	SL. 61	
LEVEL 9	SL. 55	SL. 54	
LEVEL 8	SL. 48	SL. 47	
LEVEL 7			


SEE SHEET 4

STRATA PLAN LMS 4383

PHASE 1

SCALE 1:200

ALL DISTANCES ARE IN METRES.

 

DRAWING # 30259-16
FILE # 30259-16_SB

SECTION C-C'


SCALE 1:200



ALL DISTANCES ARE IN METRES.

SHEET 7 OF 24 SHEETS

STRATA PLAN LMS 4383 PHASE 1

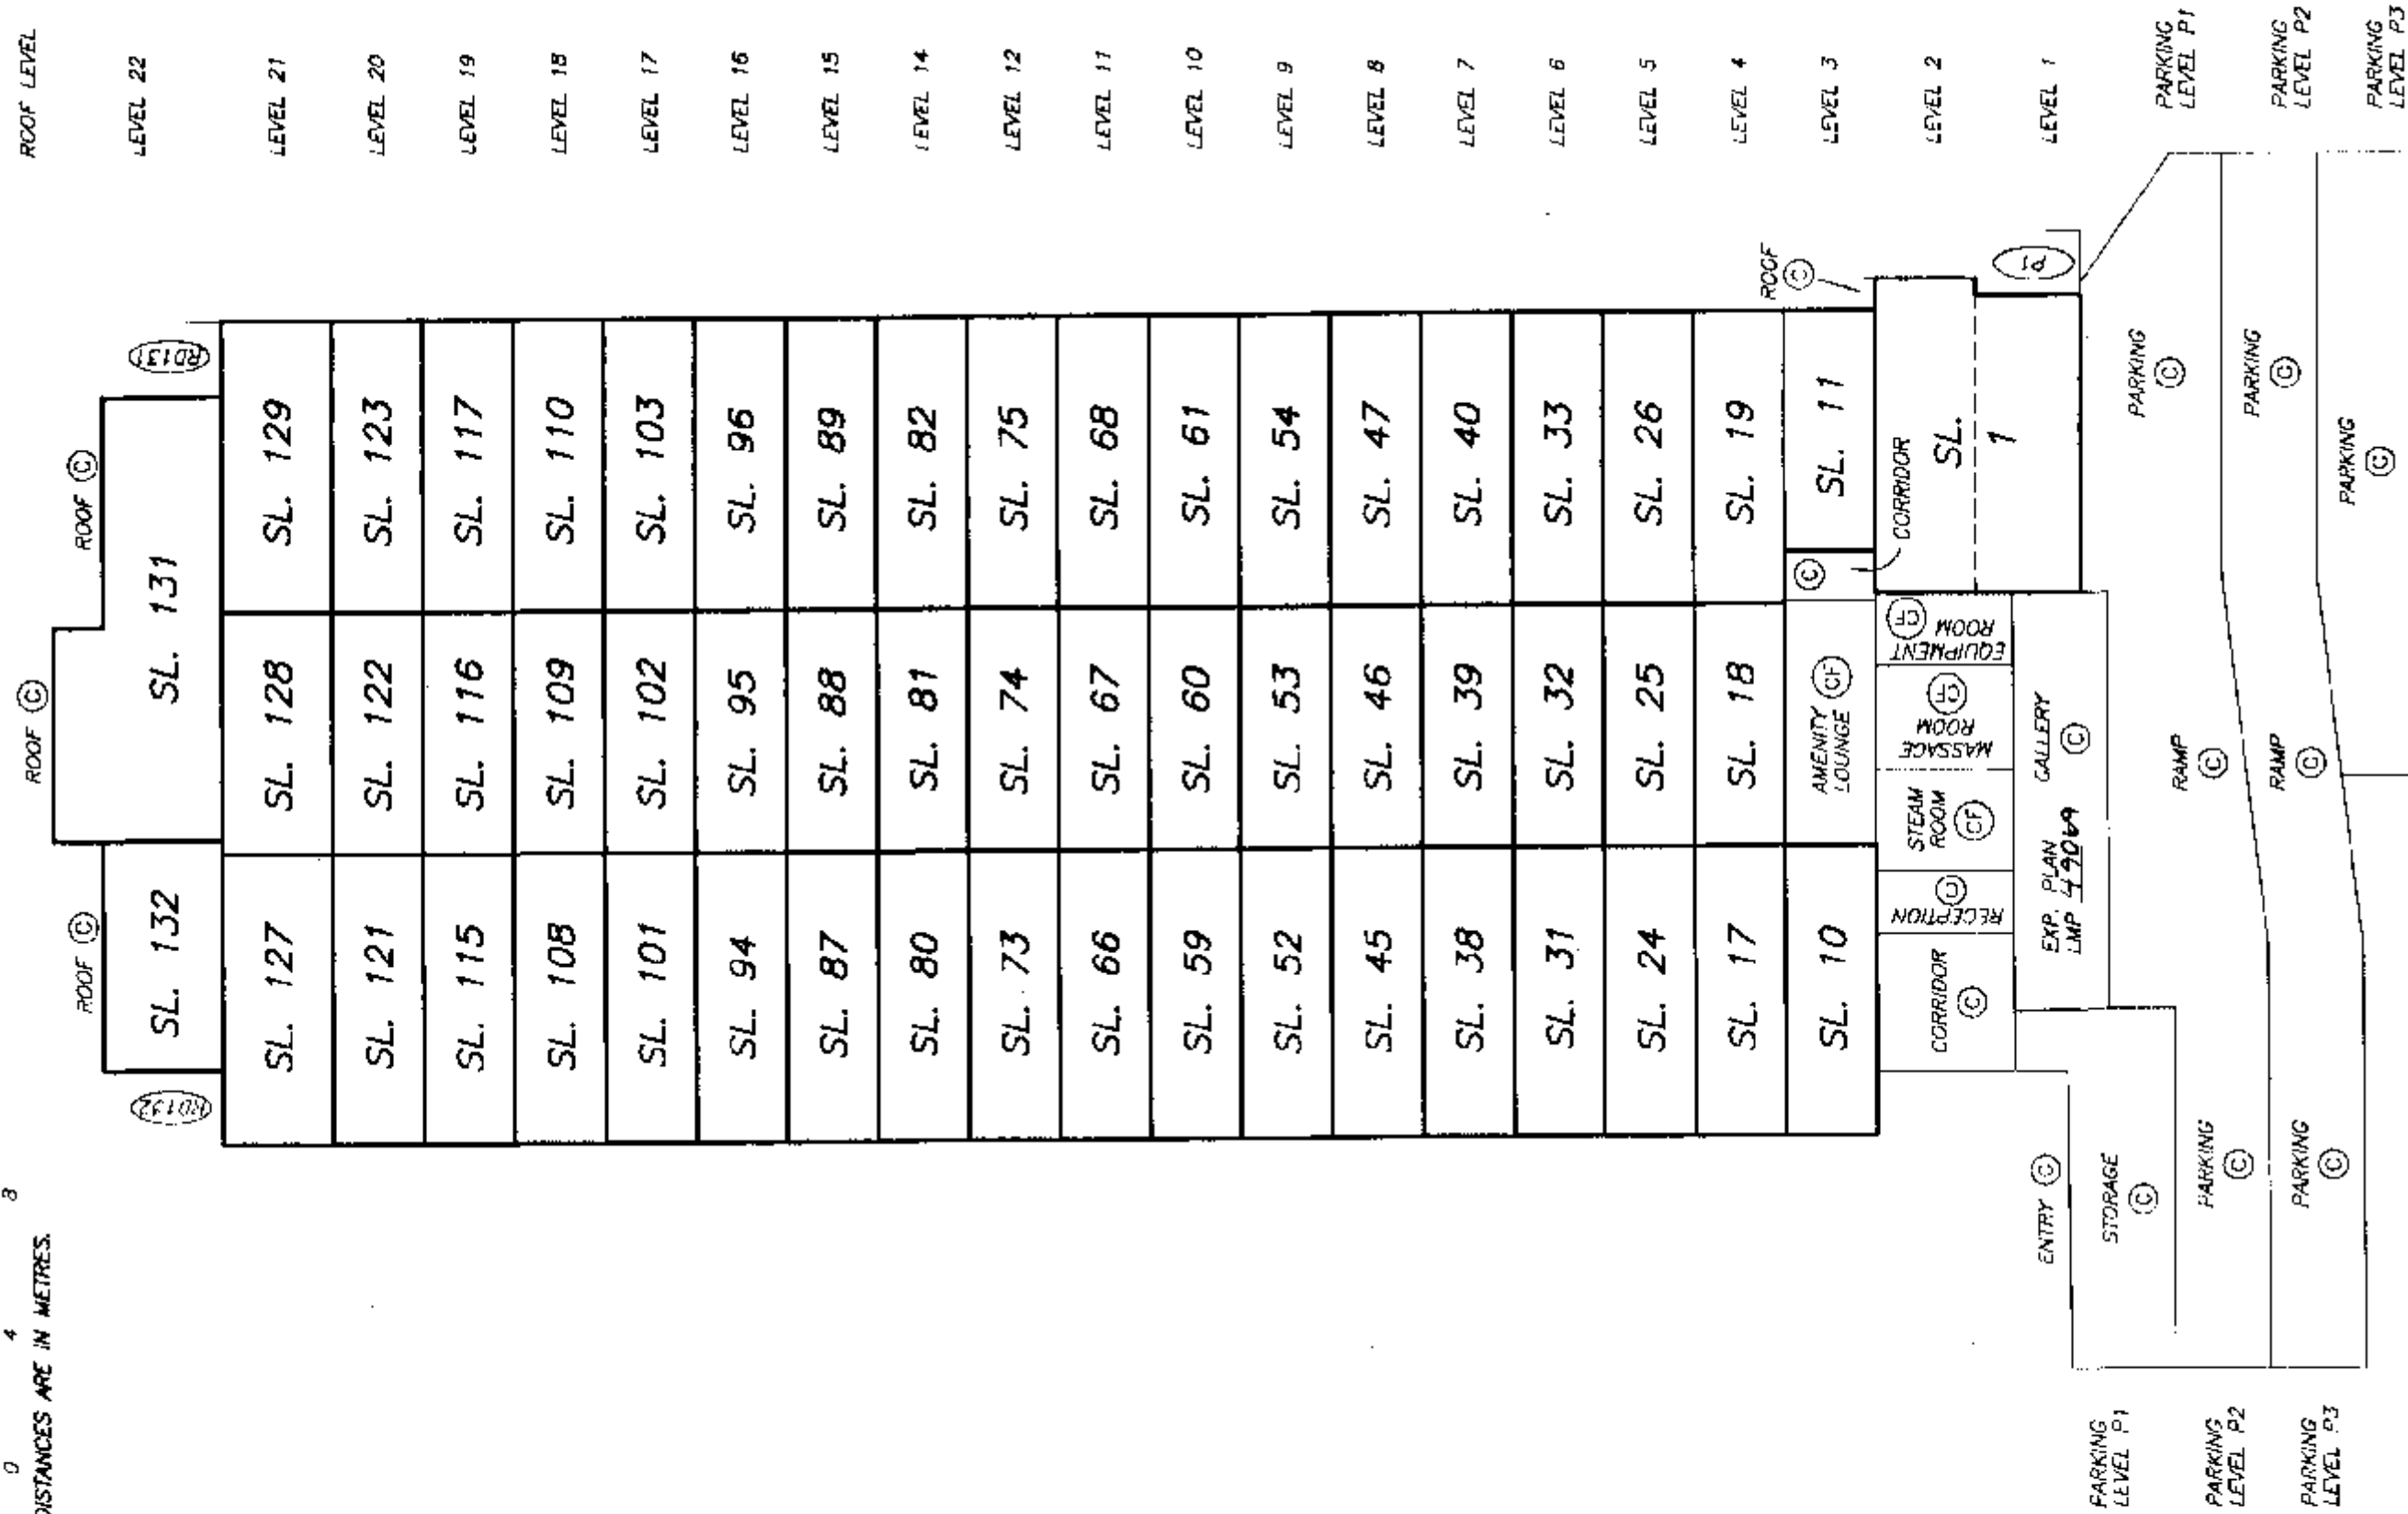

DATE : FEBRUARY 12, 2001.

M.E.S.

PHASE 1

ALL DISTANCES ARE IN METRES.



DATE : FEBRUARY 12, 2001.

M. C. C.

PARKING LEVEL P2


STRATA PLAN LMS 4383

PHASE 1

SCALE 1:200



ALL DISTANCES ARE IN METRES.

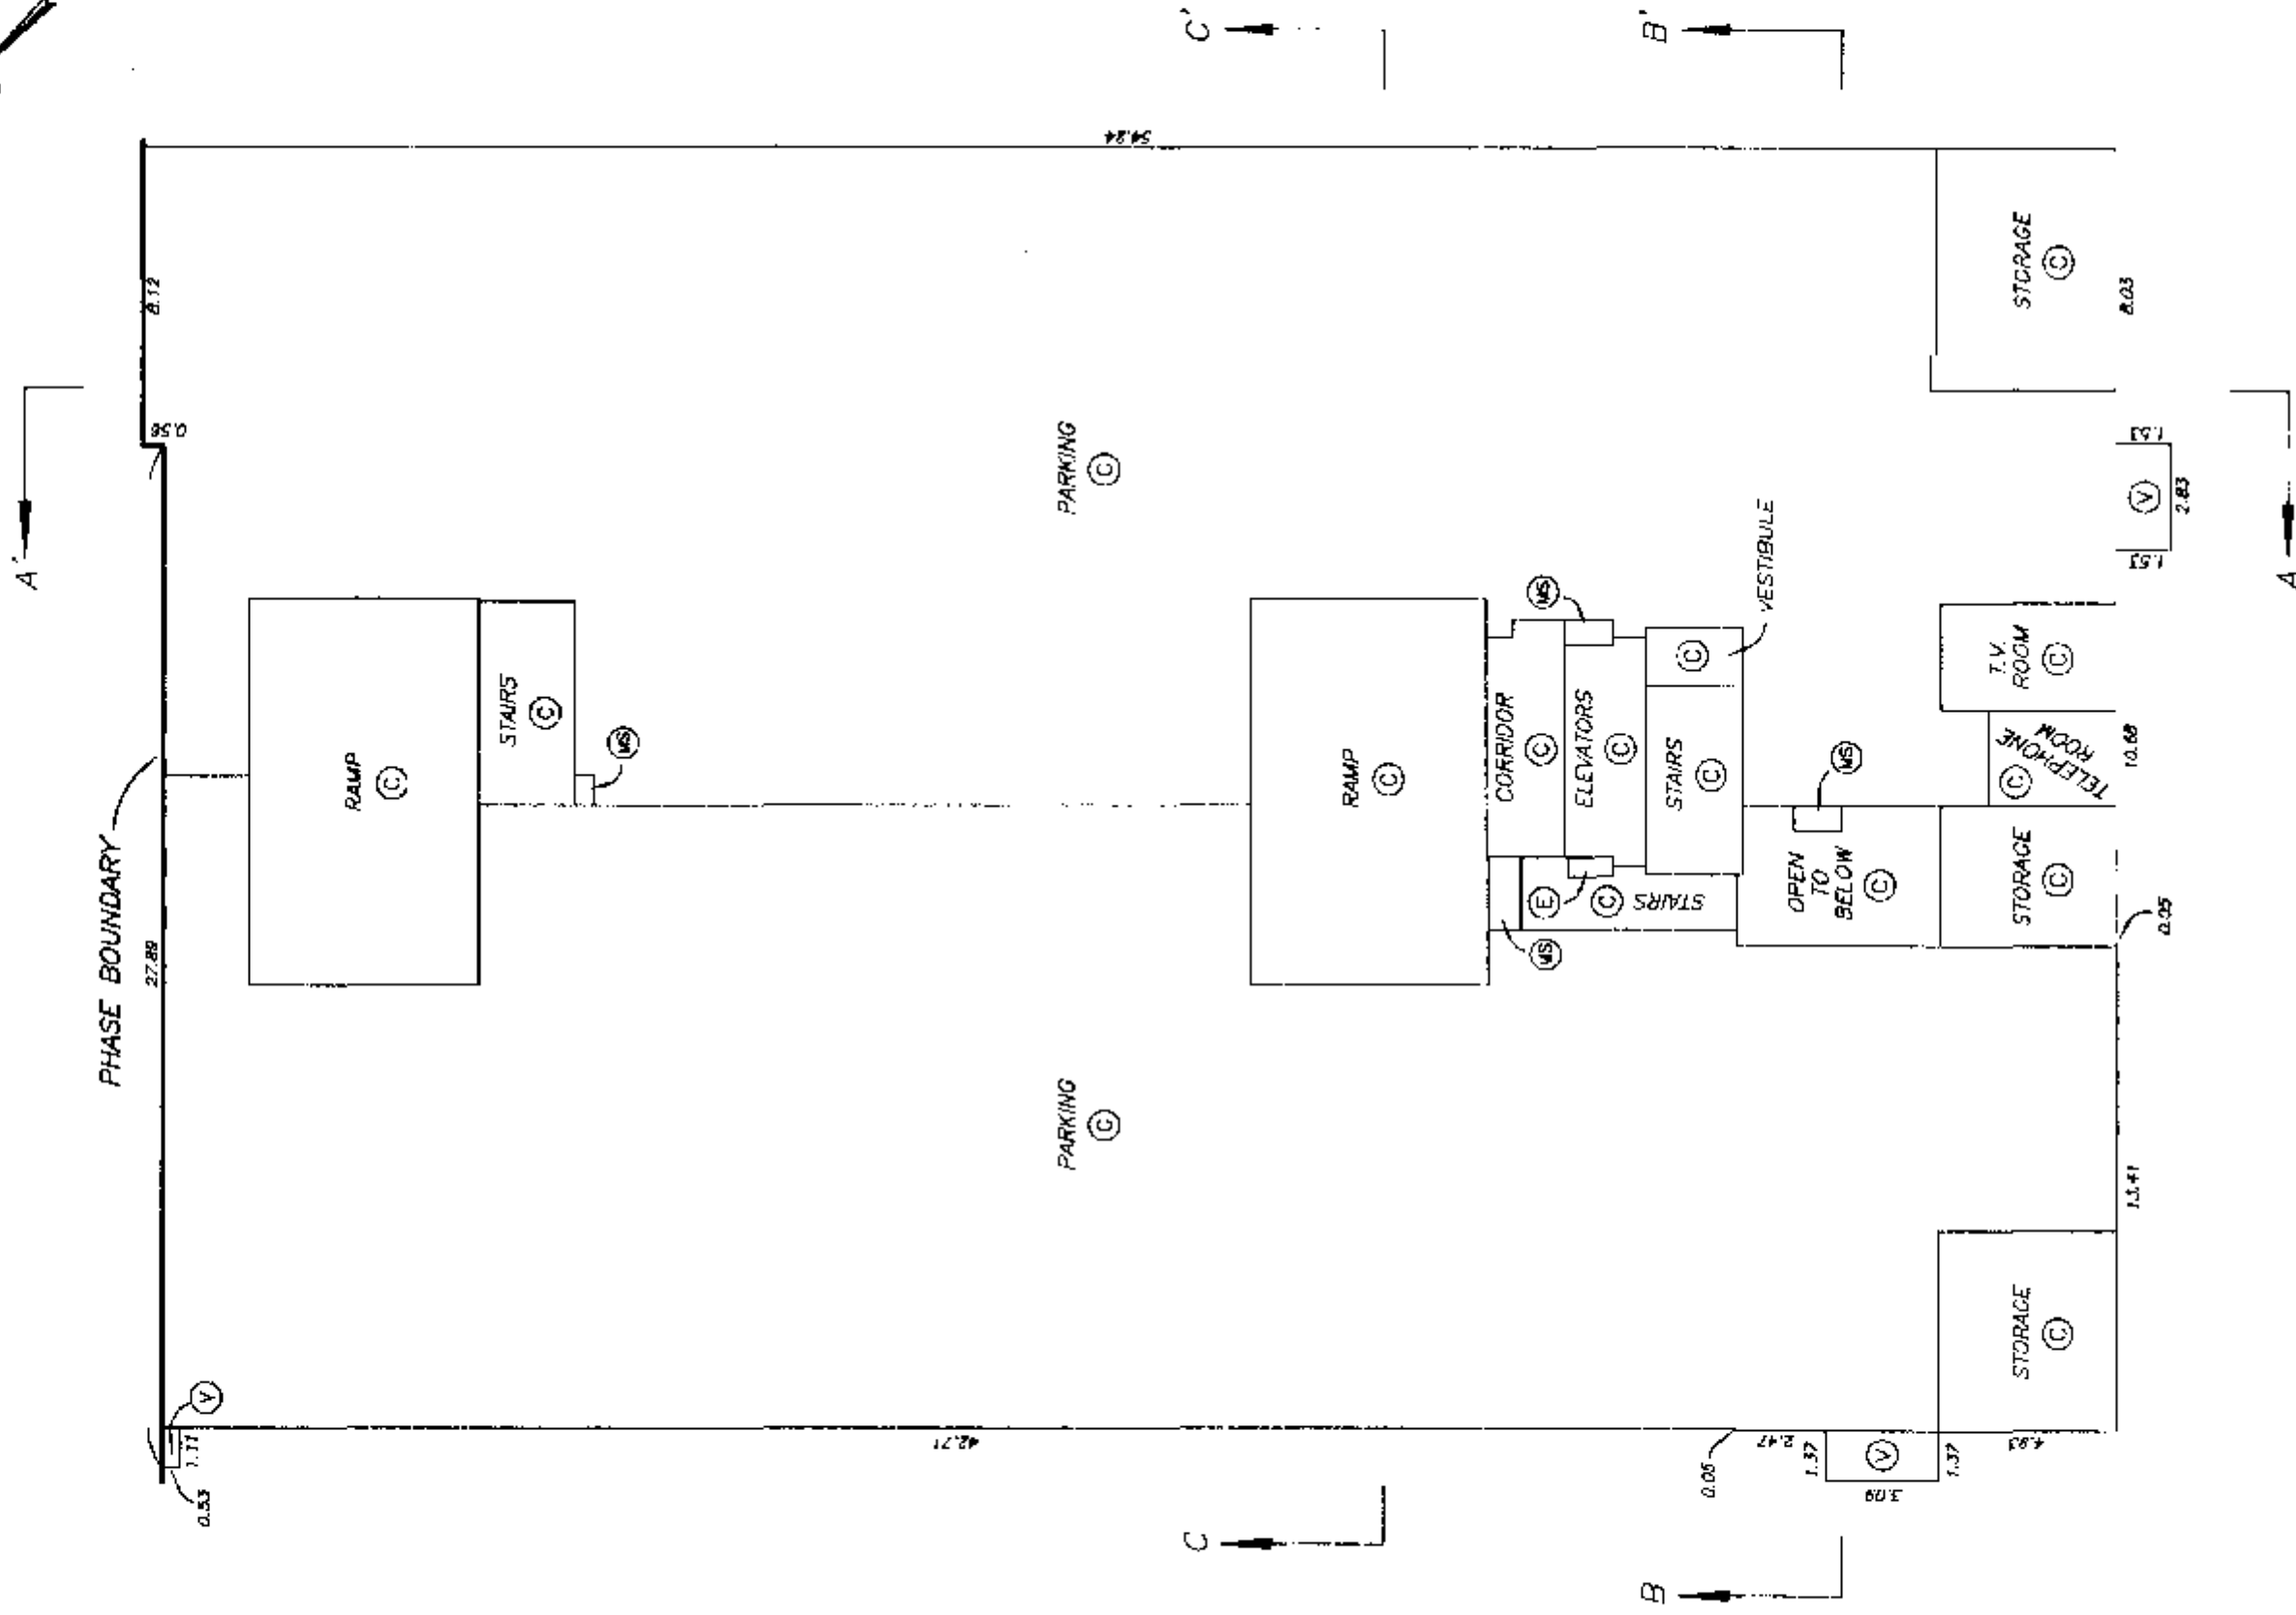

DATE : FEBRUARY 12, 2001.

M.E. OS

PARKING LEVEL P1


STRATA PLAN LMS 4383

PHASE 1

SCALE 1:200



ALL DISTANCES ARE IN METRES.


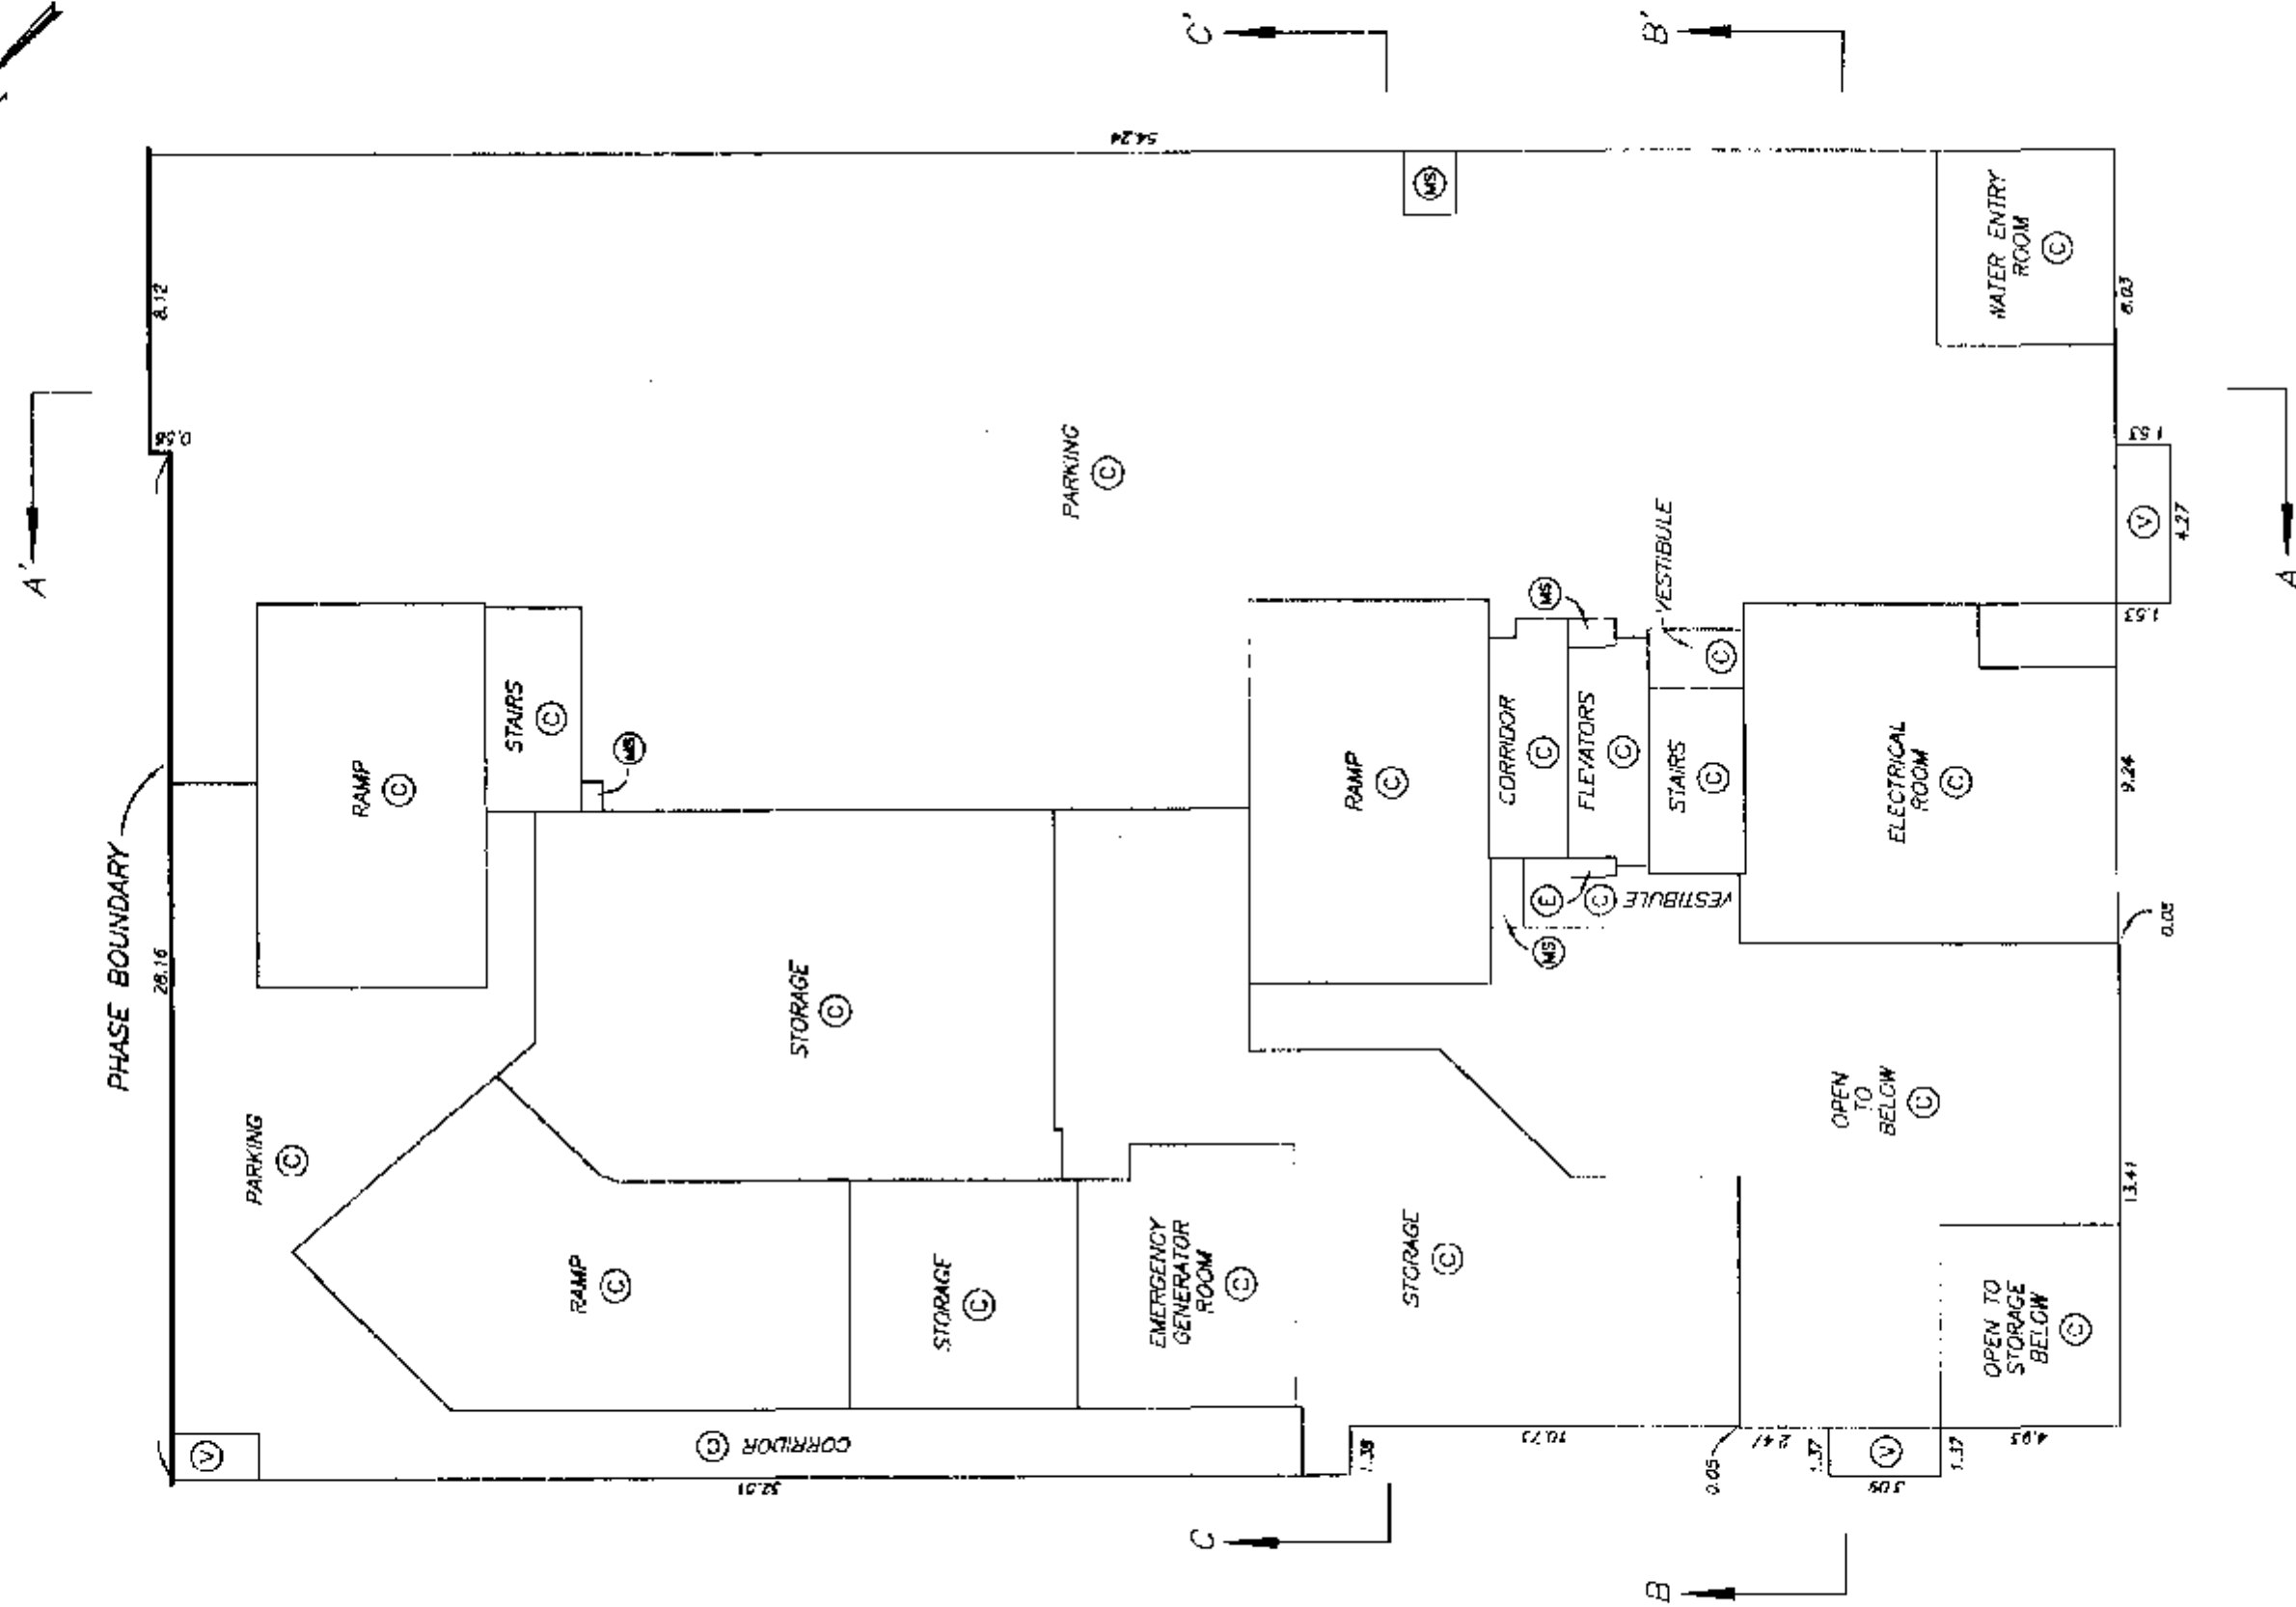


M.E.D.

LEVEL 1 FLOOR PLAN

STRATA PLAN LMS

PHASE 1

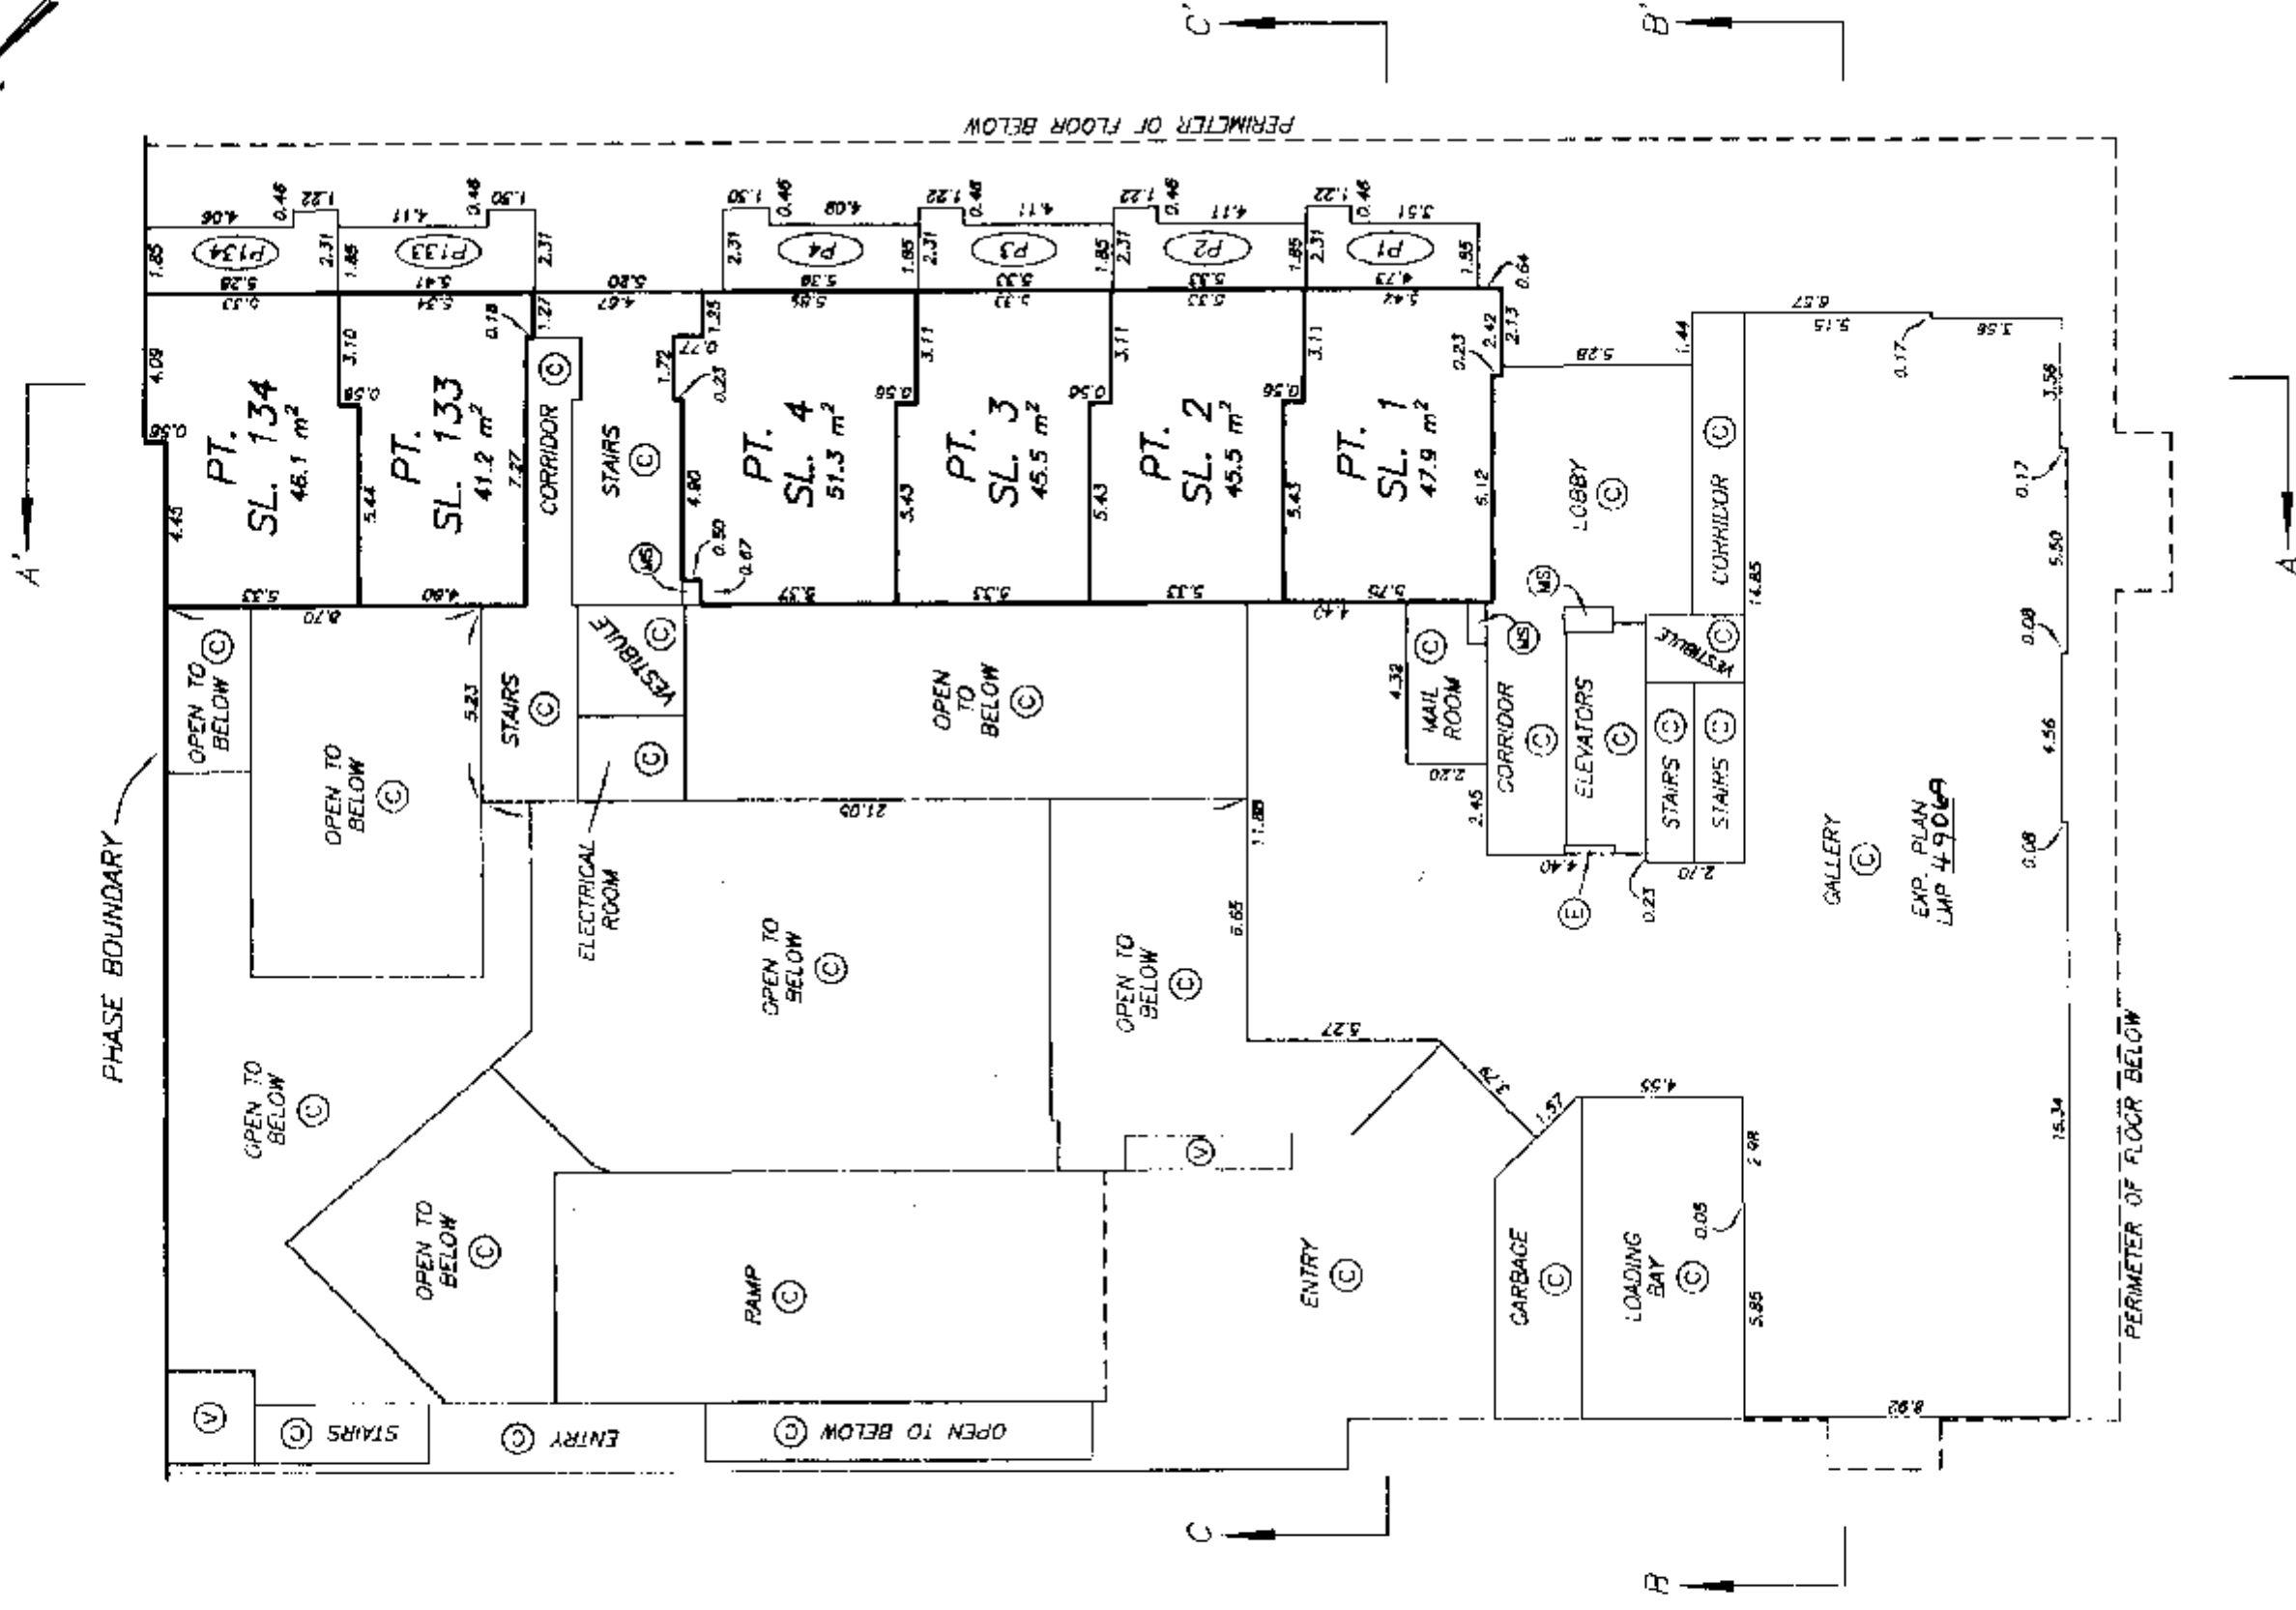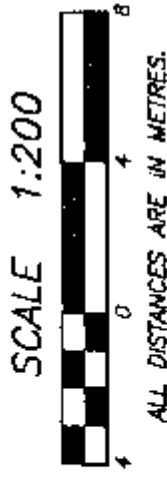

DATE : FEBRUARY 12, 2001.

M. C. C.

SHEET 12 OF 24 SHEETS


LEVEL 2 FLOOR PLAN

STRATA PLAN LMS 4383 PHASE 1

SCALE 1:200



ALL DISTANCES ARE IN METRES.

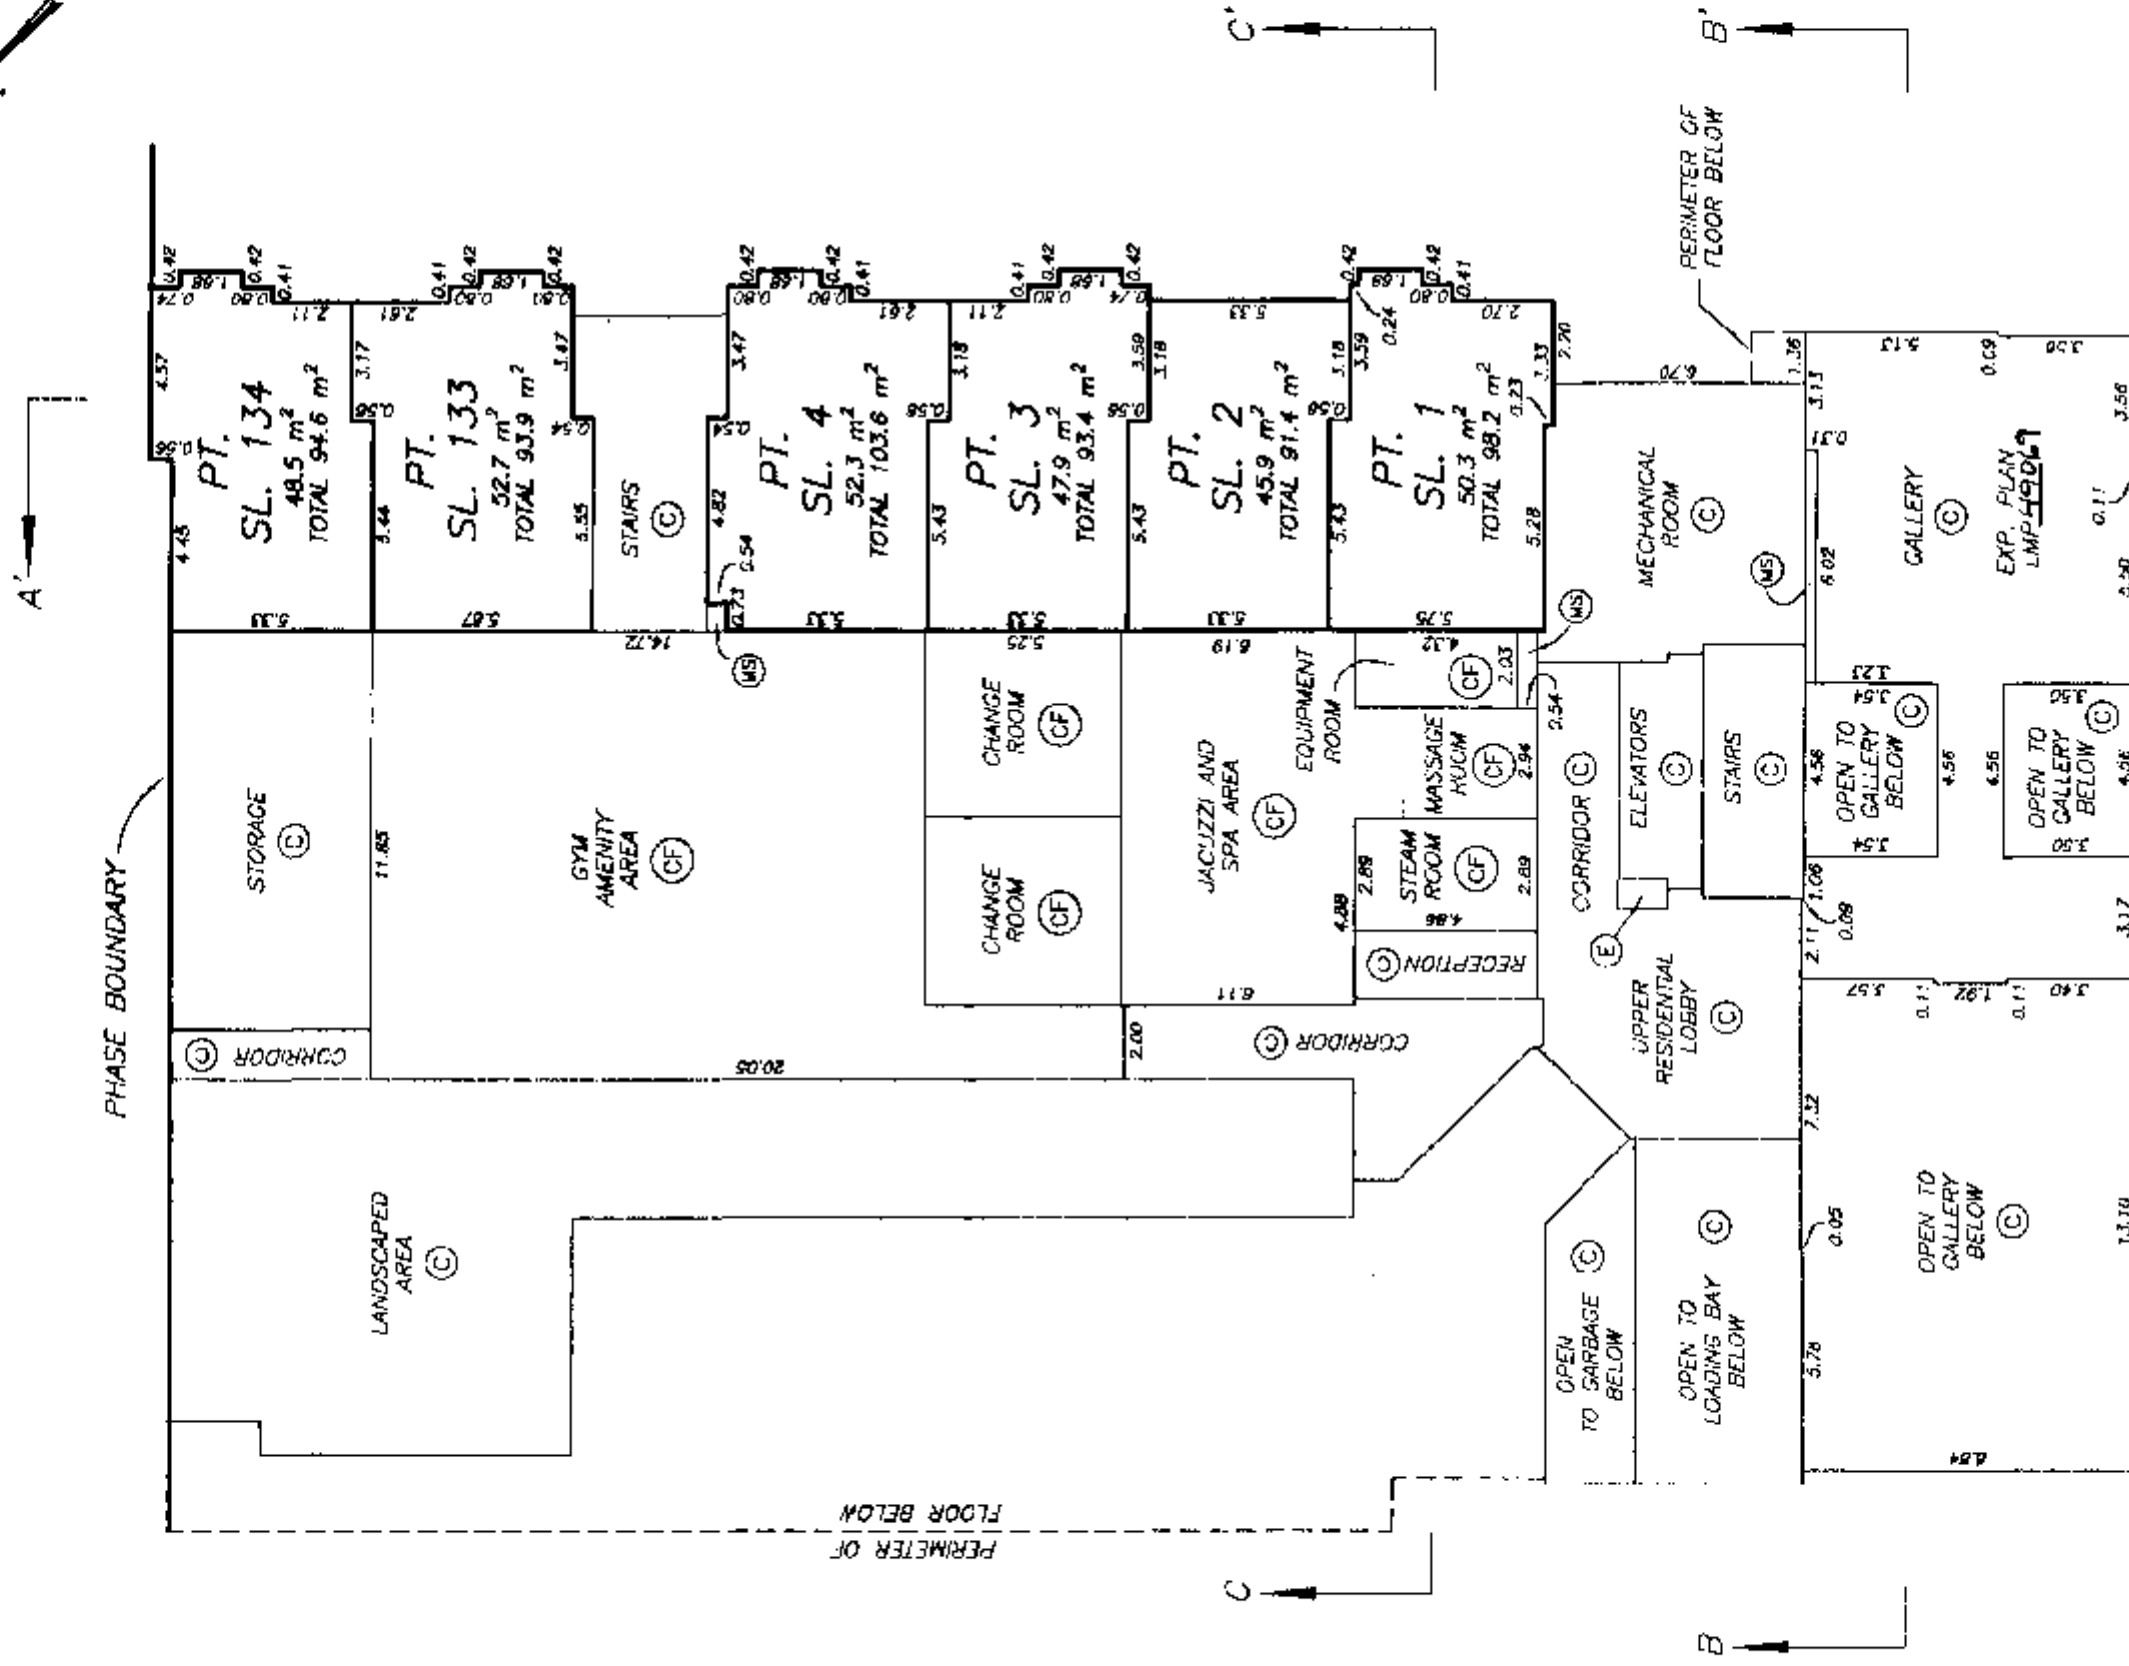

LEVEL 3 FLOOR PLAN


STRATA PLAN LMS 4383

PHASE 1

SCALE 1:200



ALL DISTANCES ARE IN METRES.

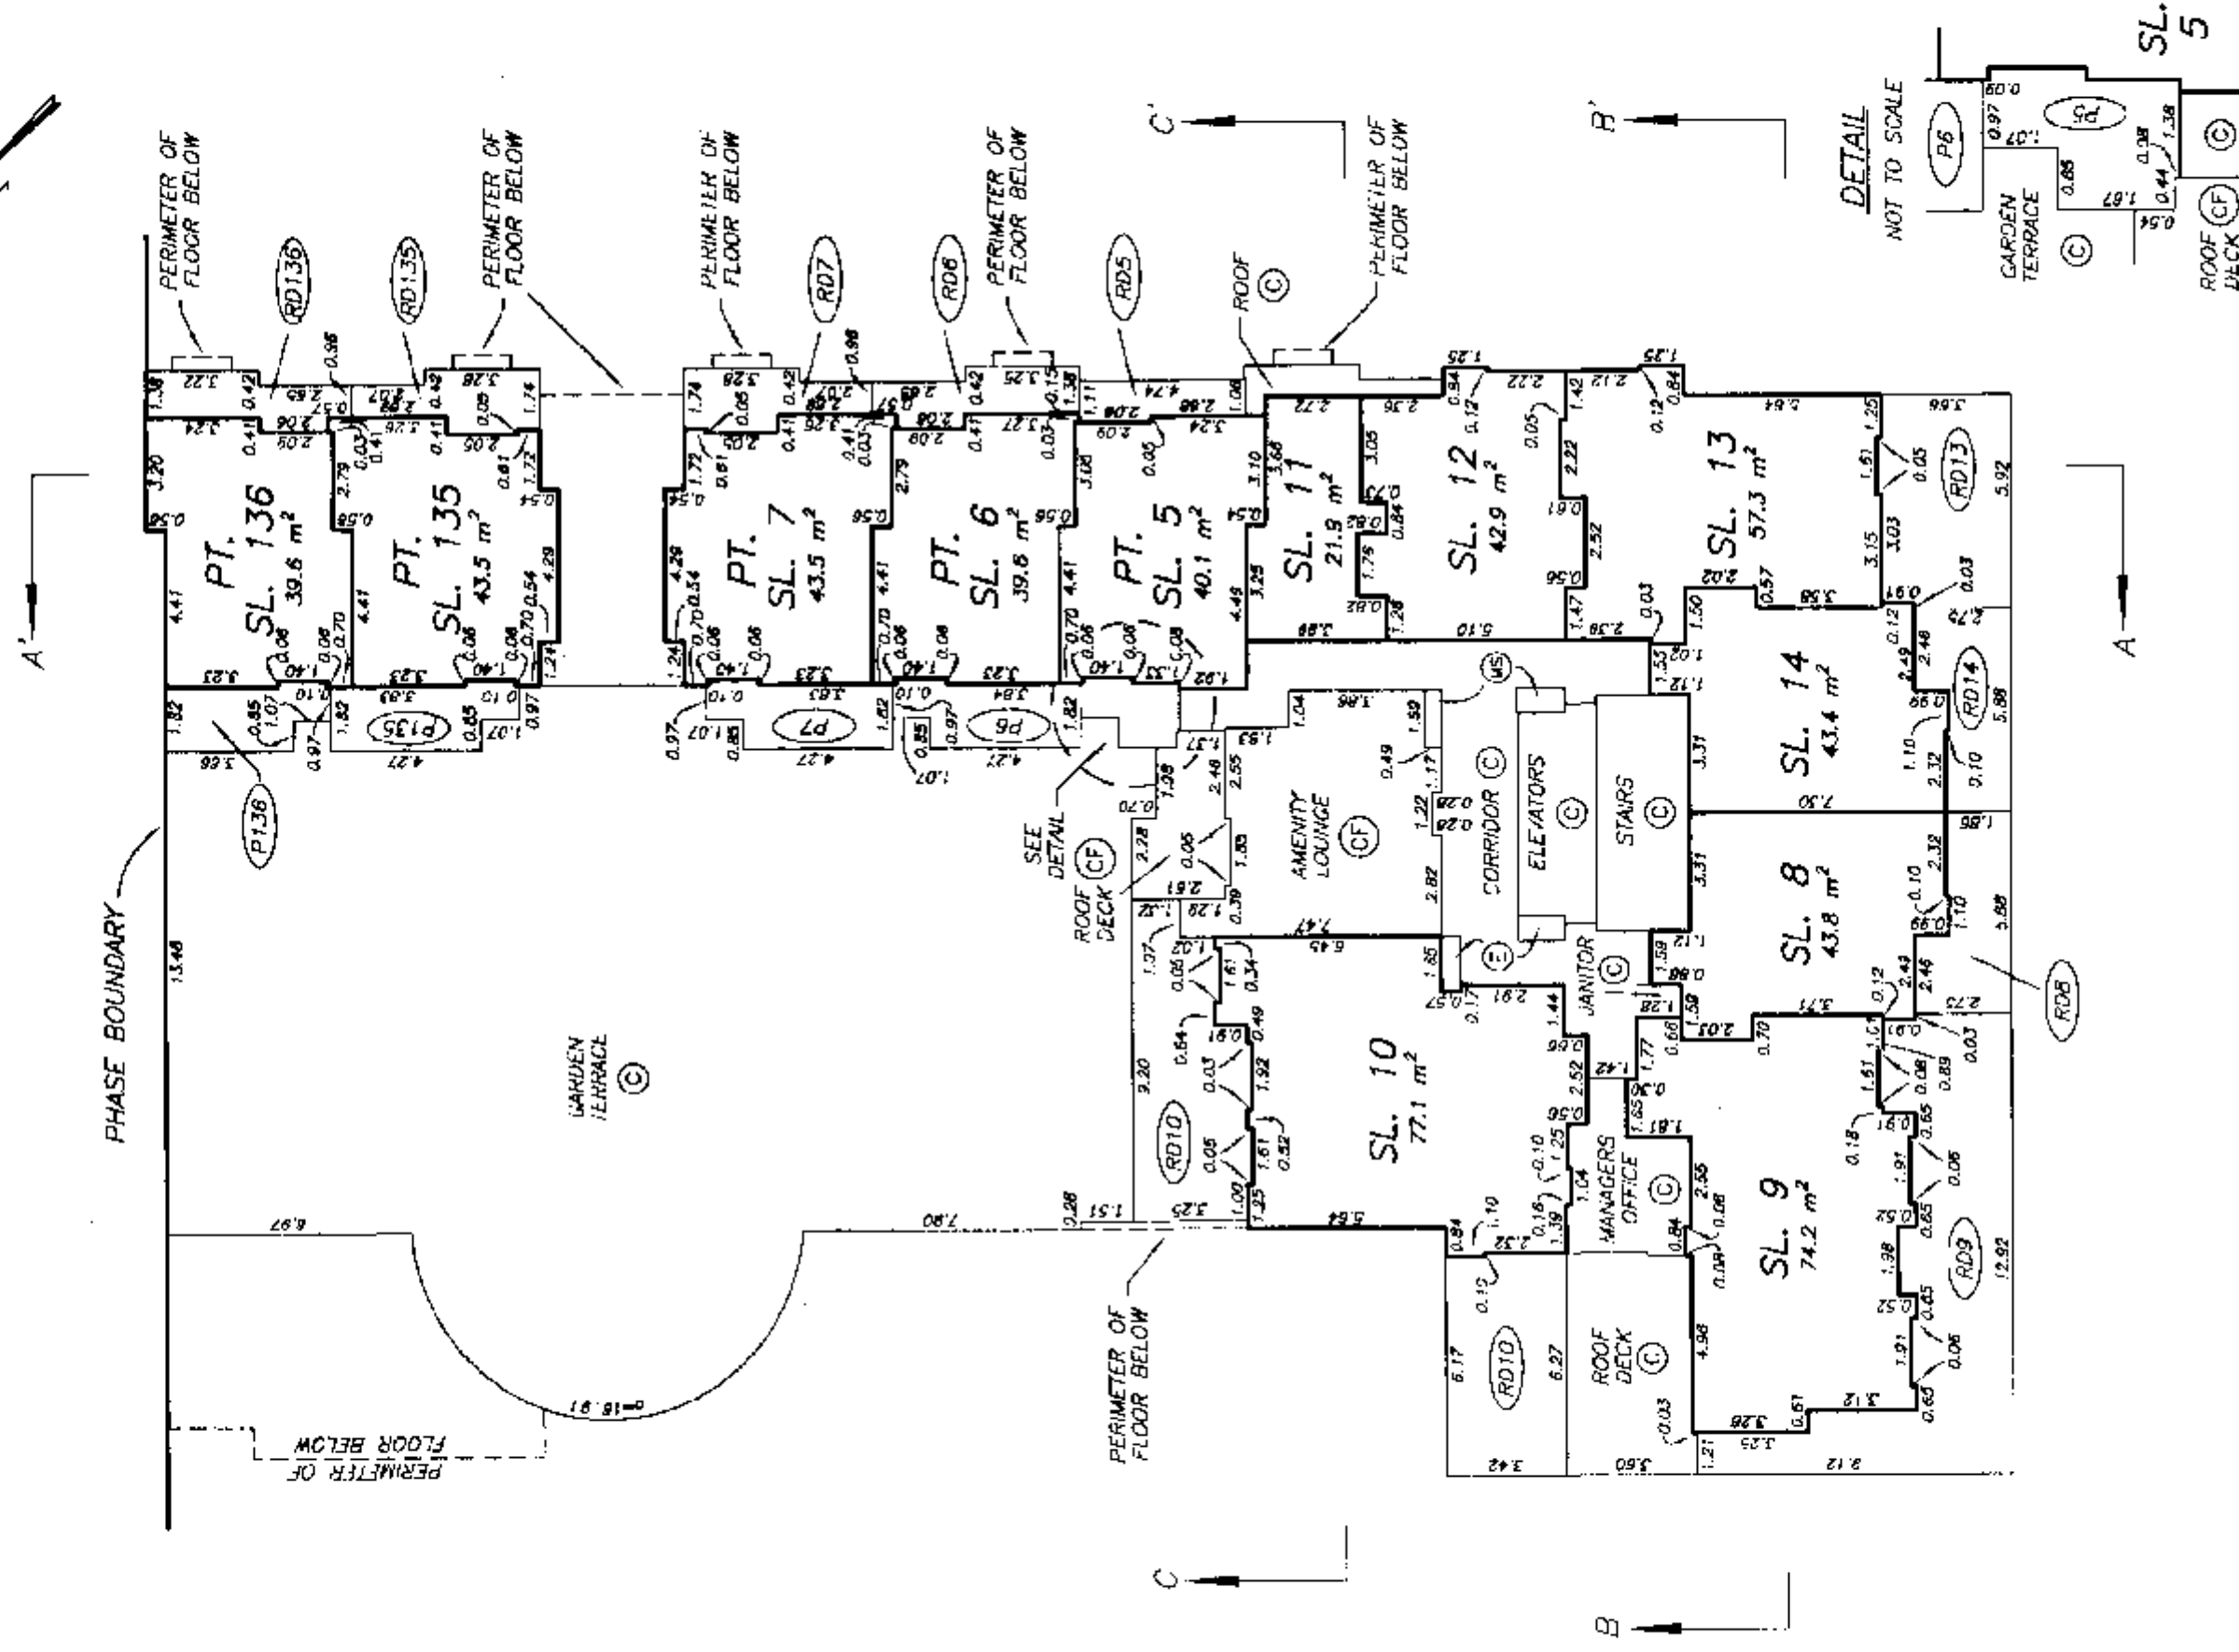

DATE : FEBRUARY 12, 2001.

977 E. 28.

LEVEL 4 FLOOR PLAN

STRATA PLAN LMS 4383

PHASE 1

SCALE 1:200




ALL DISTANCES ARE IN METRES.




PHASE BOUNDARY


PERIMETER OF FLOOR BELOW

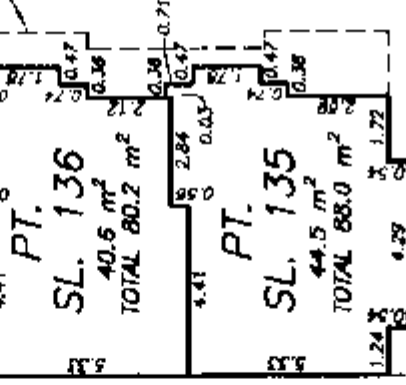

PERIMETER OF FLOOR BELOW

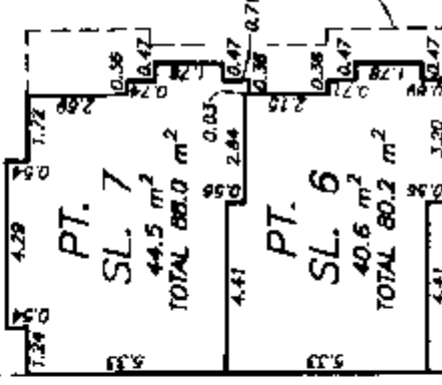

PERIMETER OF FLOOR BELOW

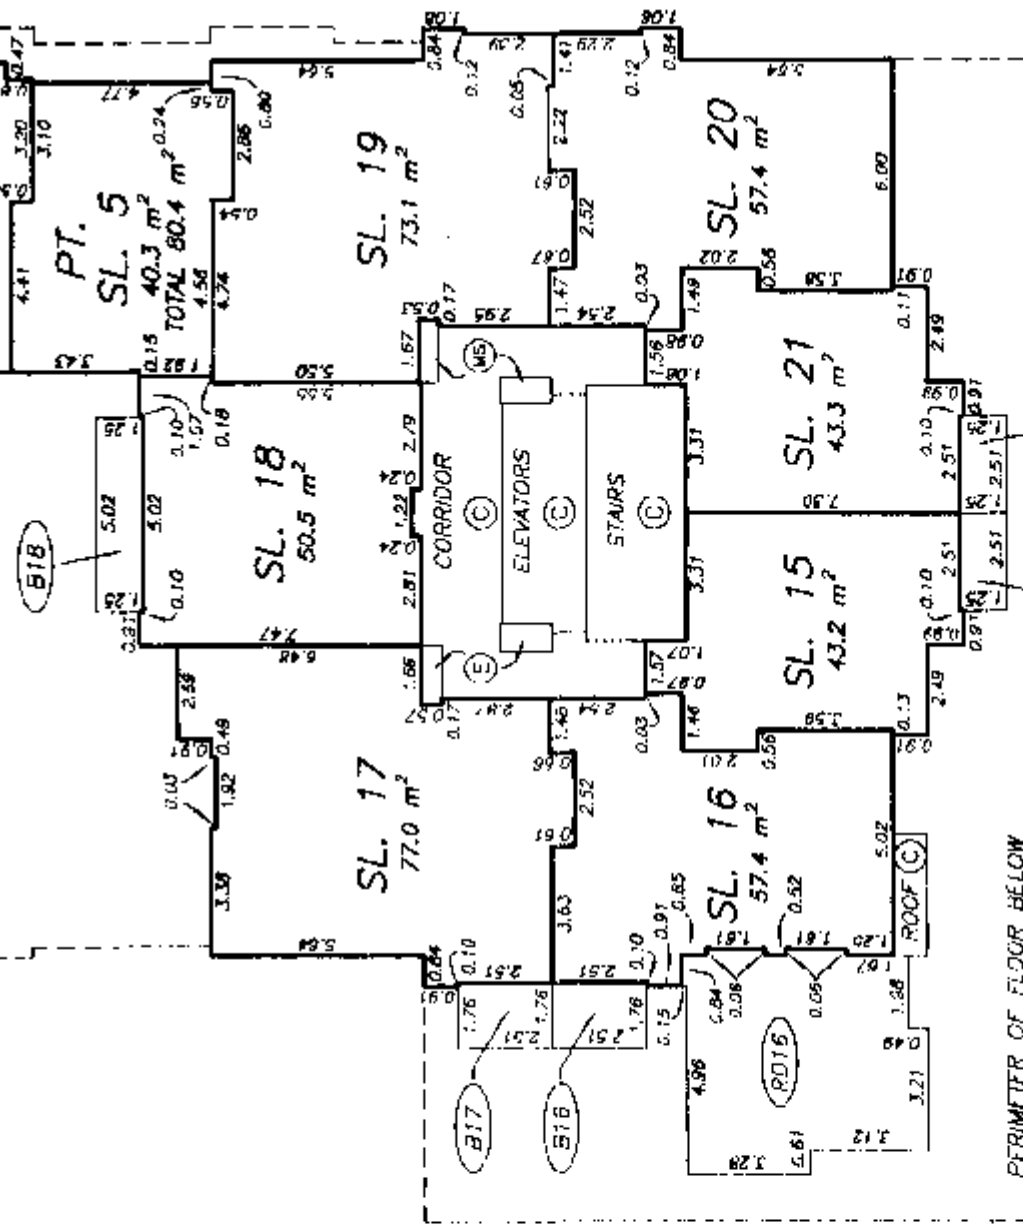

PERIMETER OF FLOOR BELOW

DATE : FEBRUARY 12, 2001.

M.E.S.

DRAWING # 30259-16
FILE # 30259-16_L4

LEVEL 5 FLOOR PLAN


STRATA PLAN LMS 4383

PHASE 1

SCALE 1:200




ALL DISTANCES ARE IN METRES.

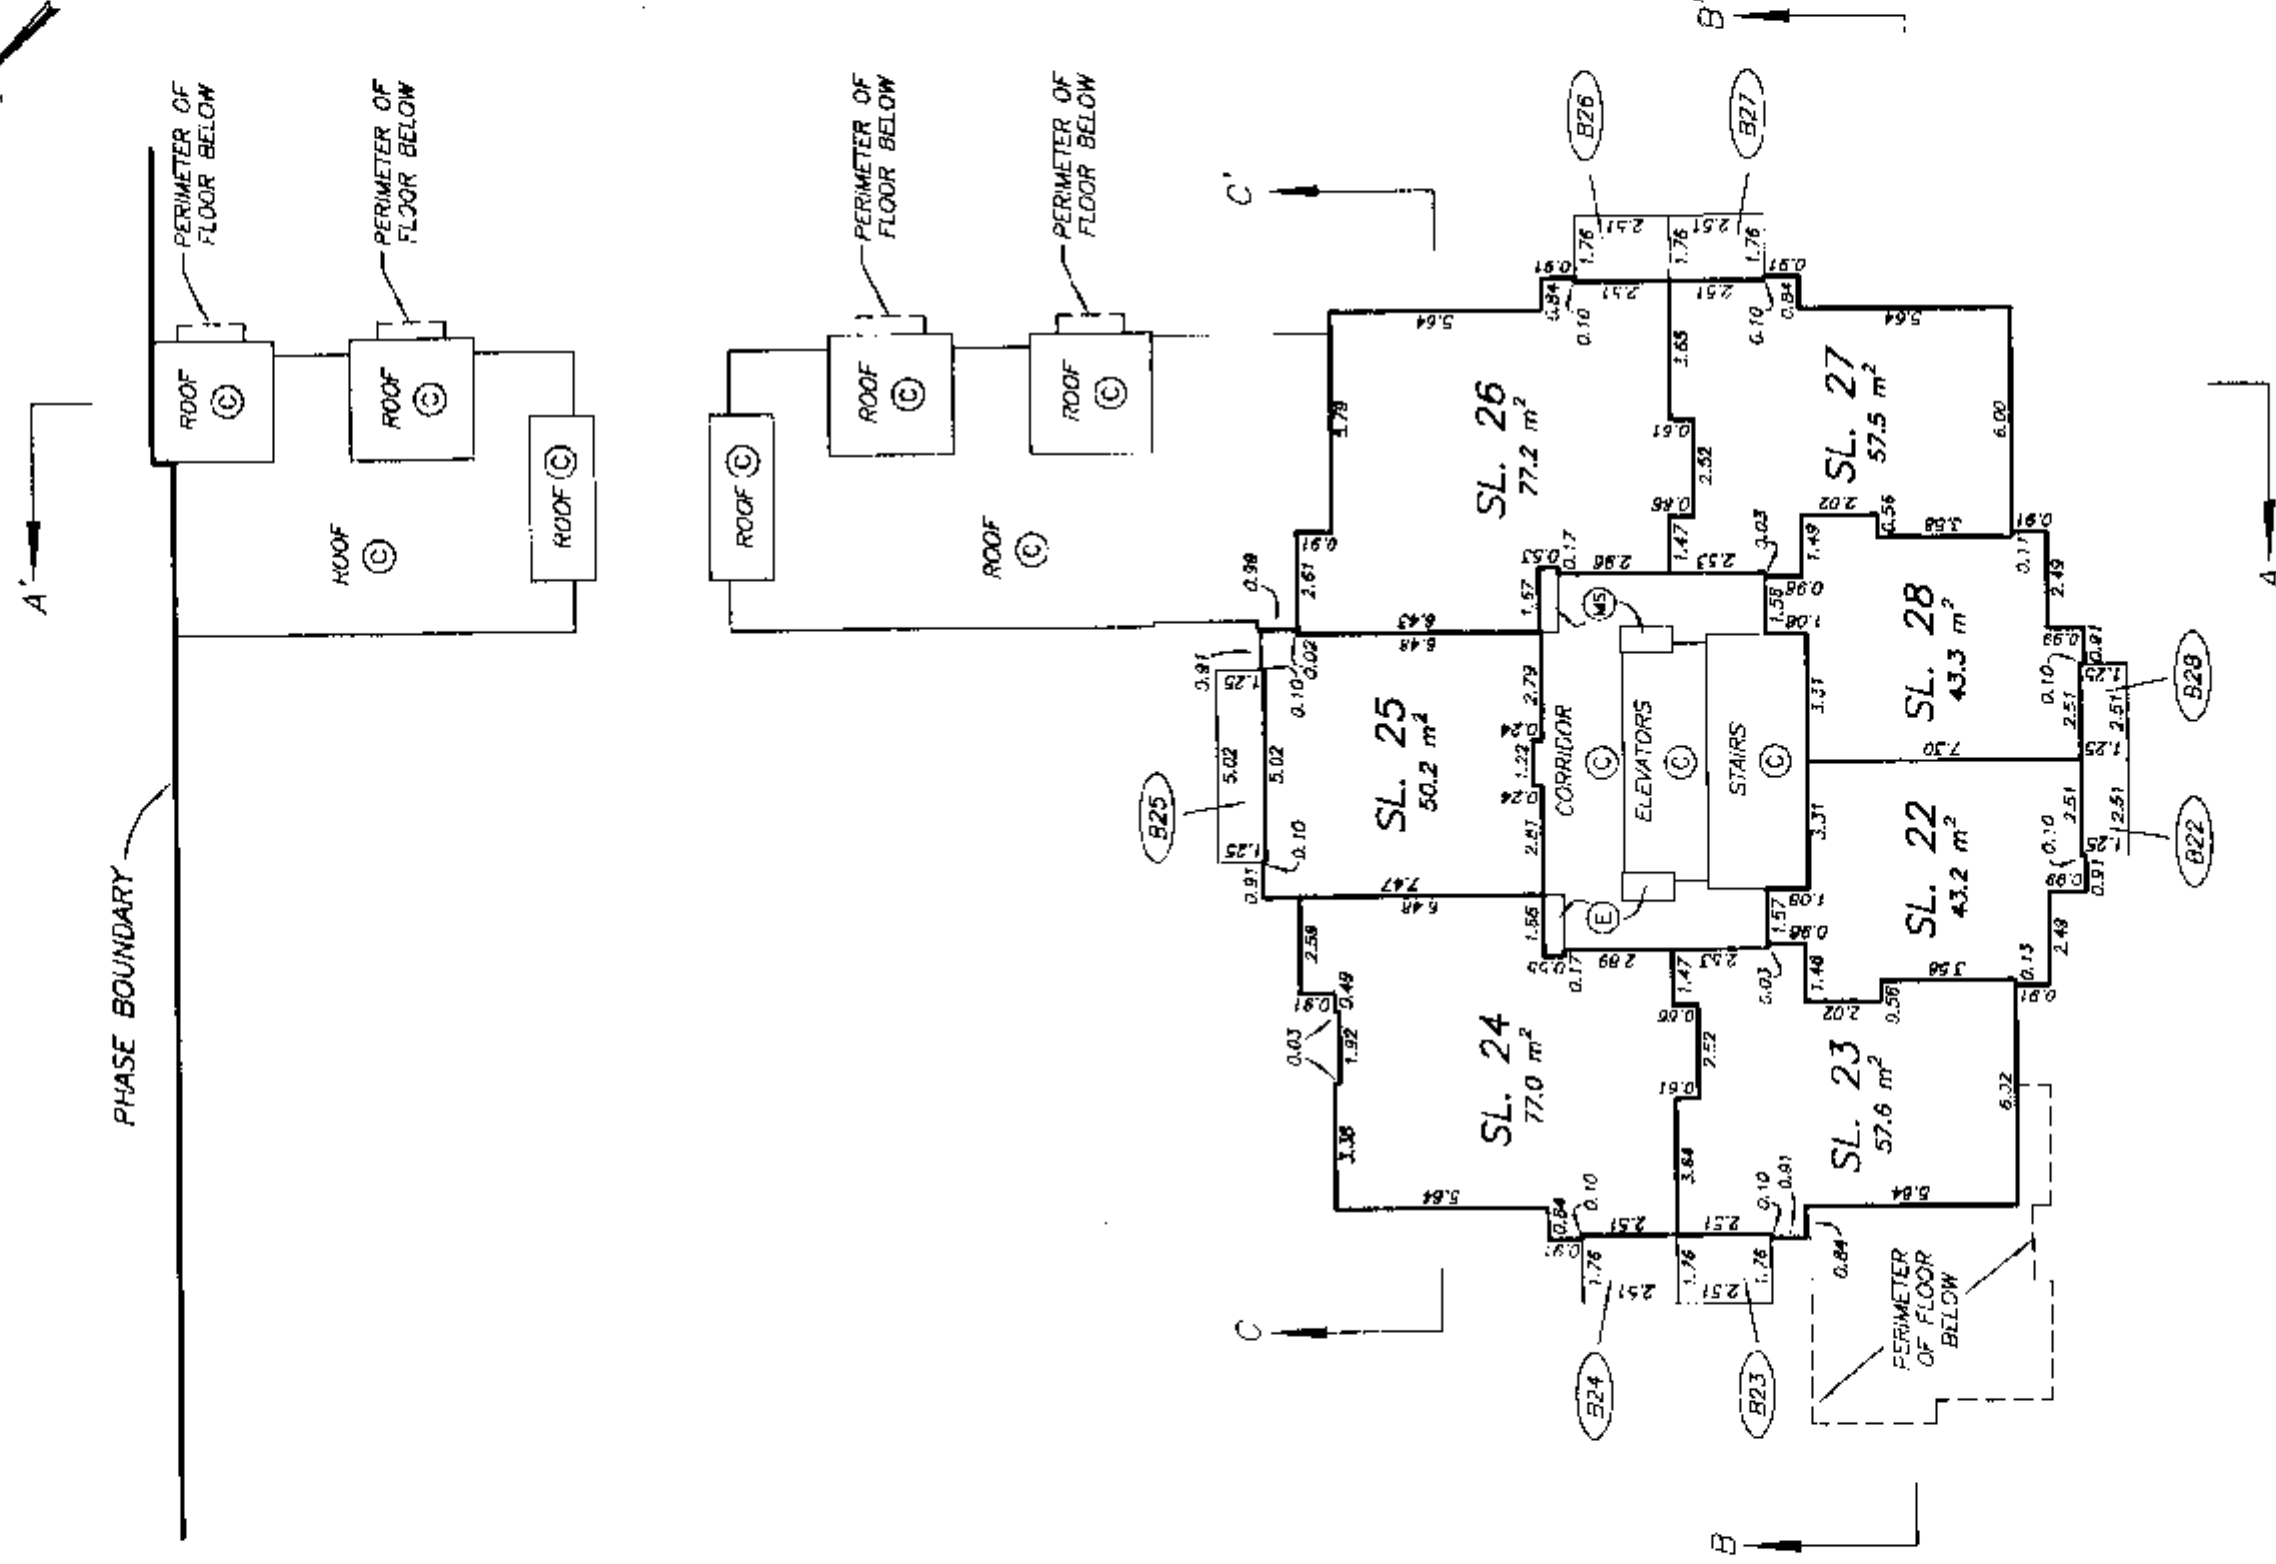

LEVEL 6 FLOOR PLAN


STRATA PLAN LMS 4383
PHASE 1

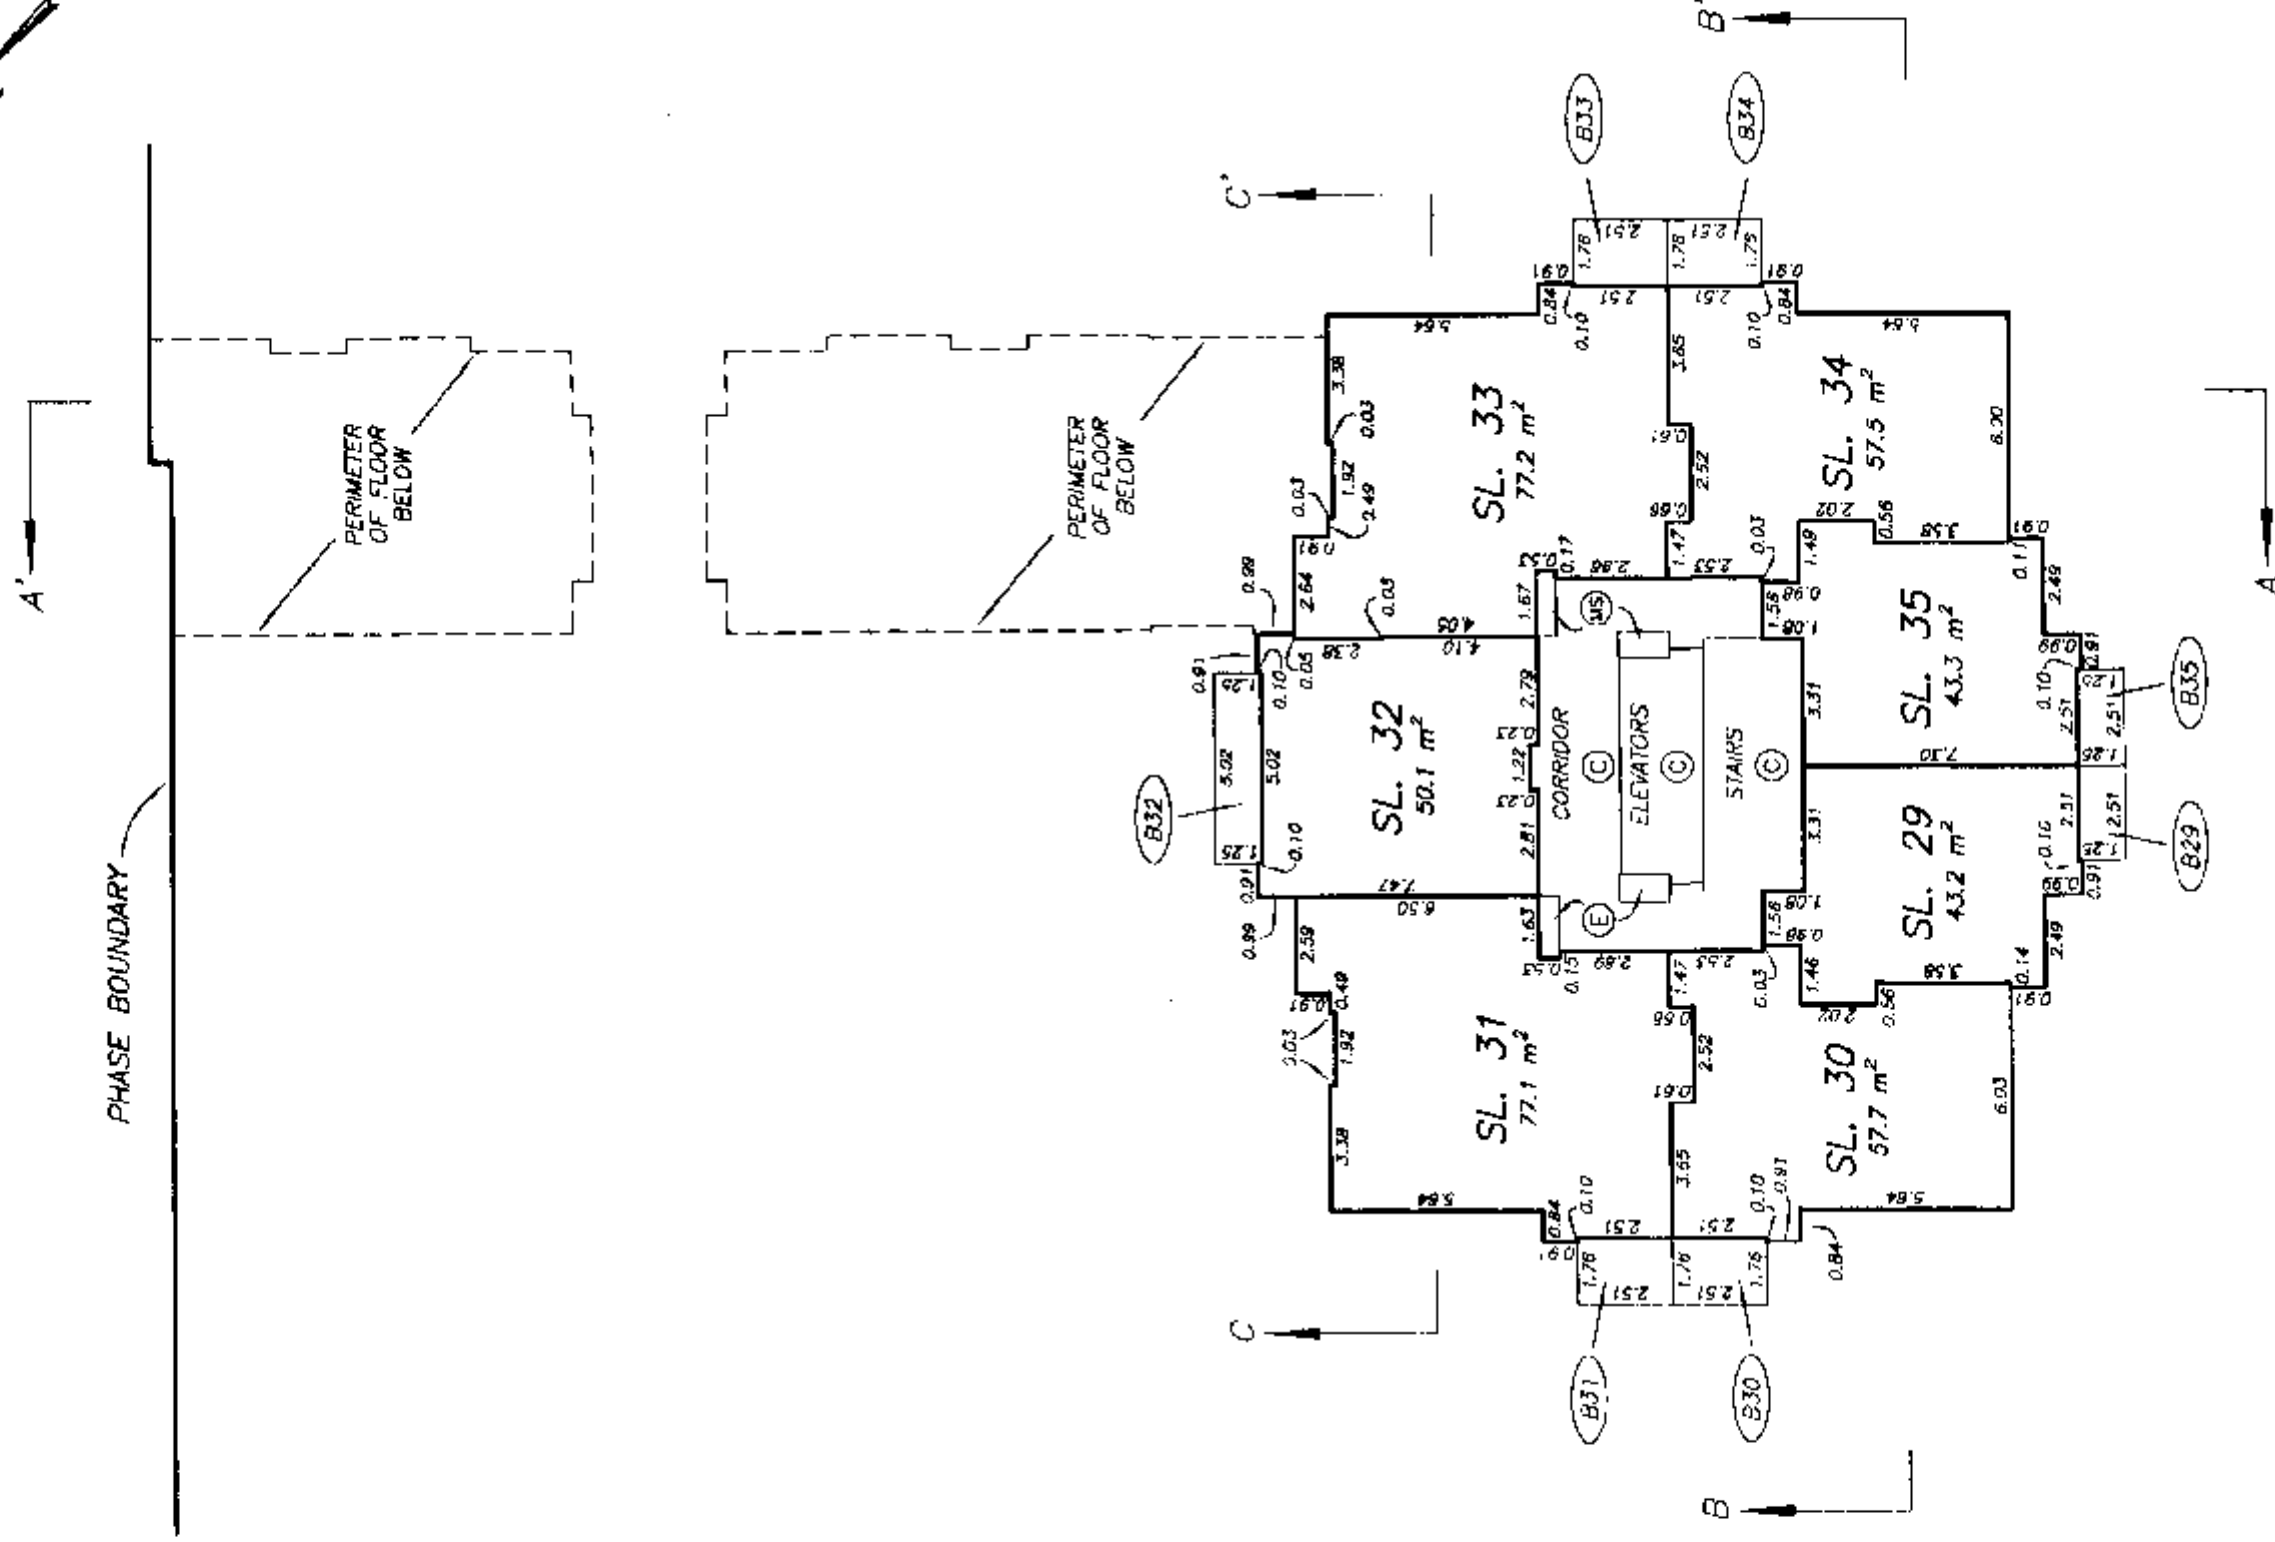


SCALE 1:200



ALL DISTANCES ARE IN METRES.

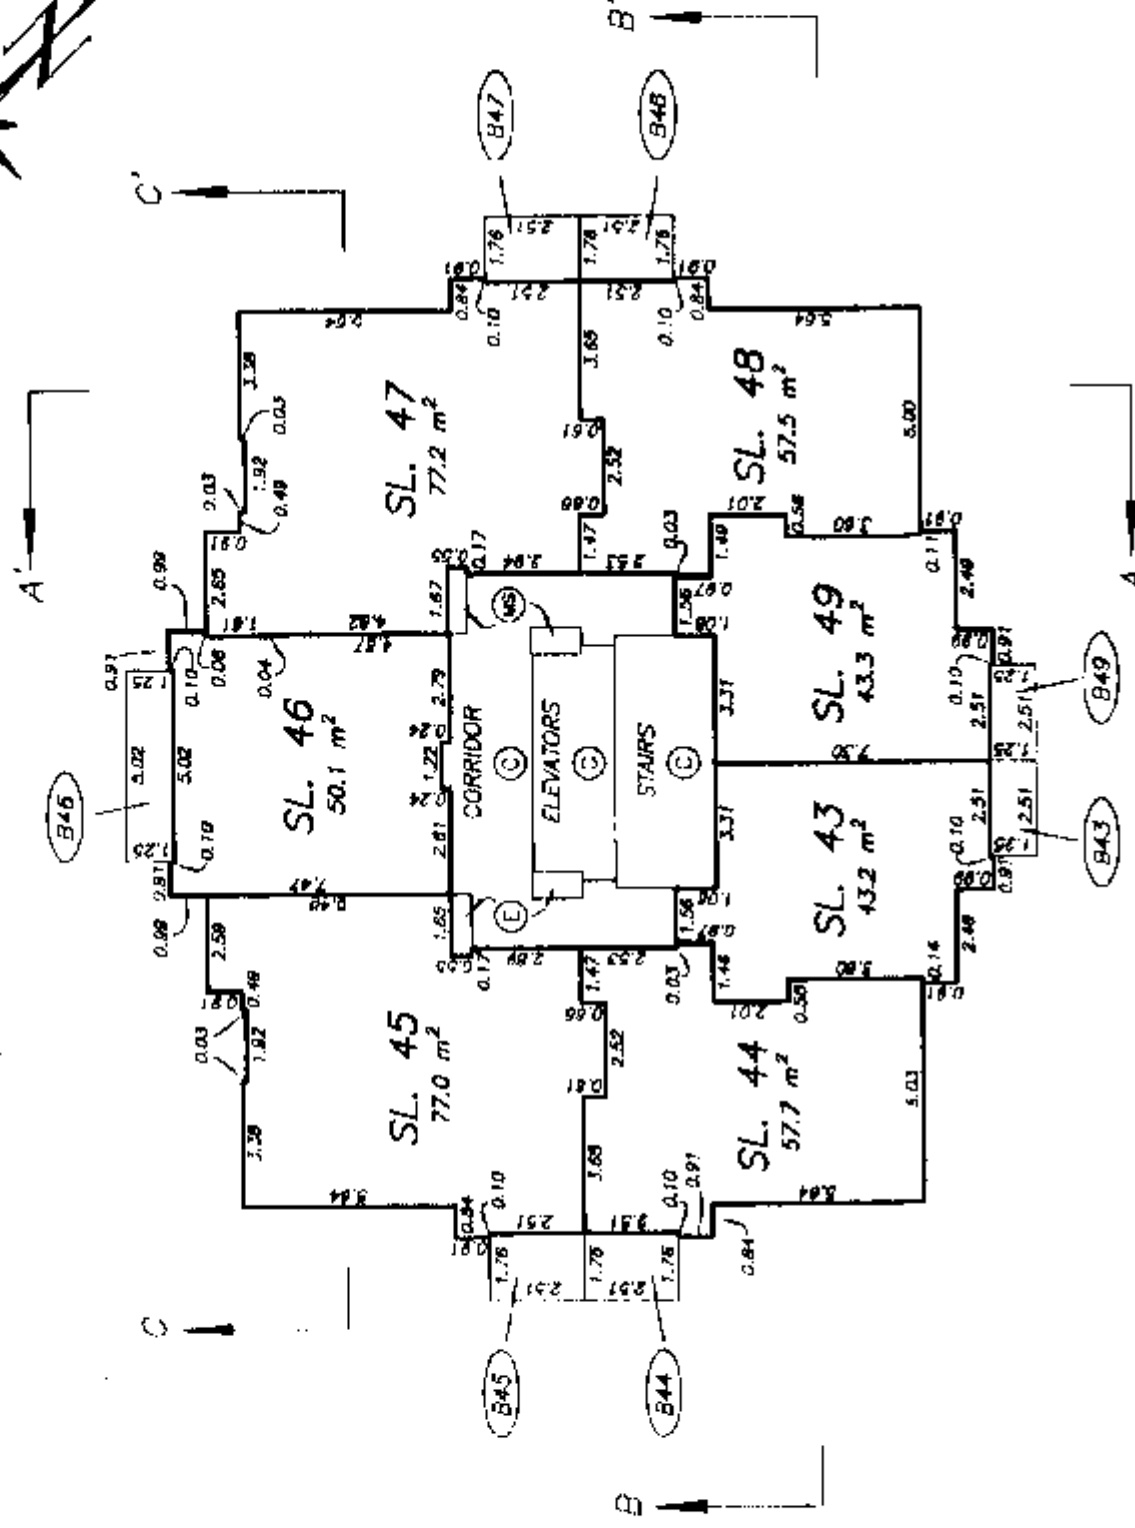

LEVEL 8 FLOOR PLAN

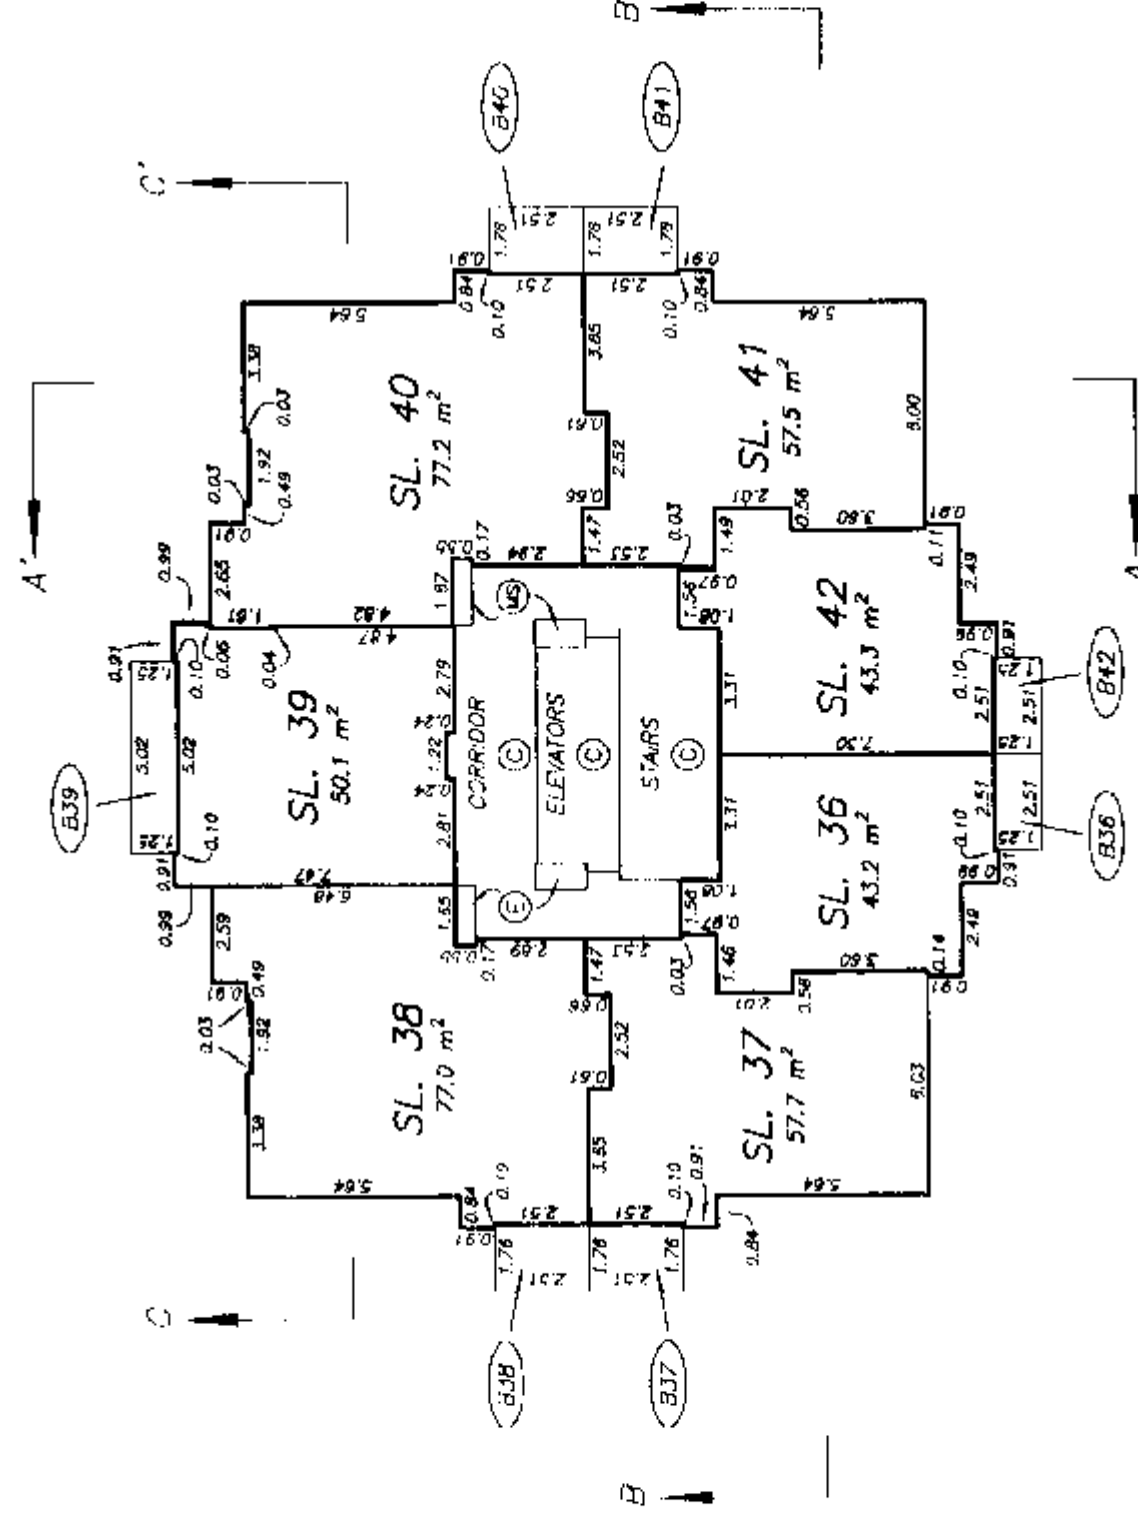


LEVEL 7 FLOOR PLAN


SCALE 1:200



ALL DISTANCES ARE IN METRES.

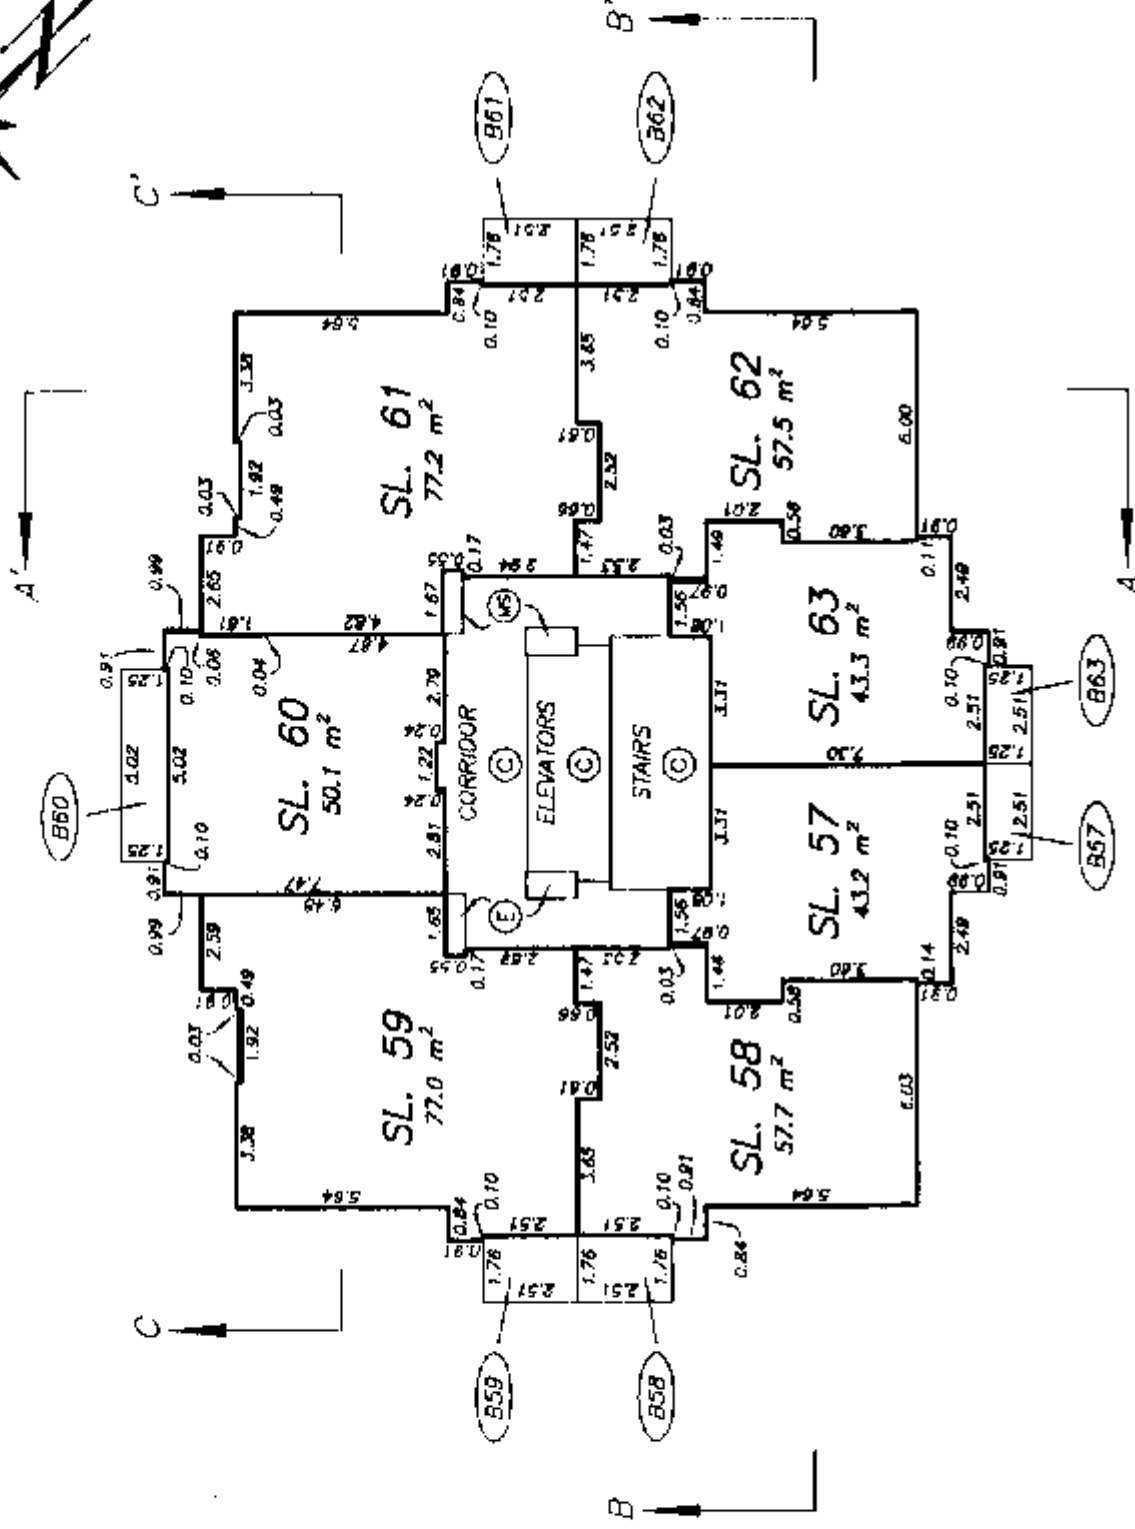

LEVEL 10 FLOOR PLAN

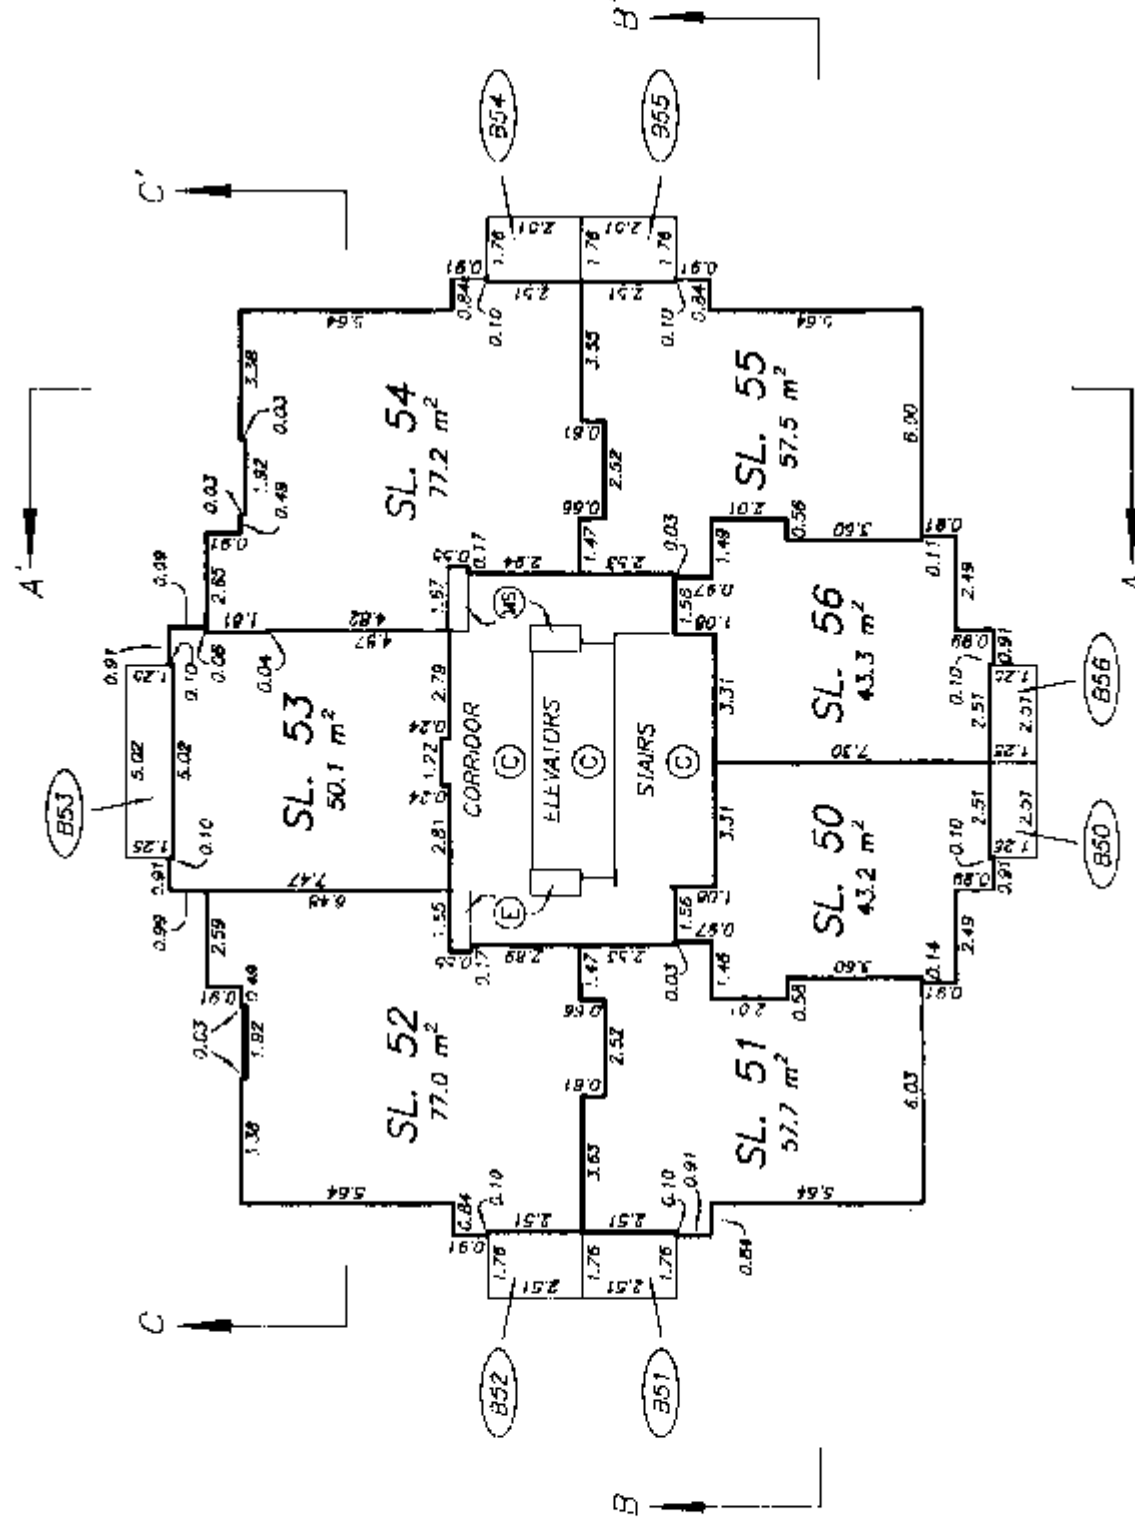

LEVEL 9 FLOOR PLAN

TOWER FLOOR PLANS


STRATA PLAN LMS 4383

PHASE 1



SCALE 1:200



ALL DISTANCES ARE IN METRES.

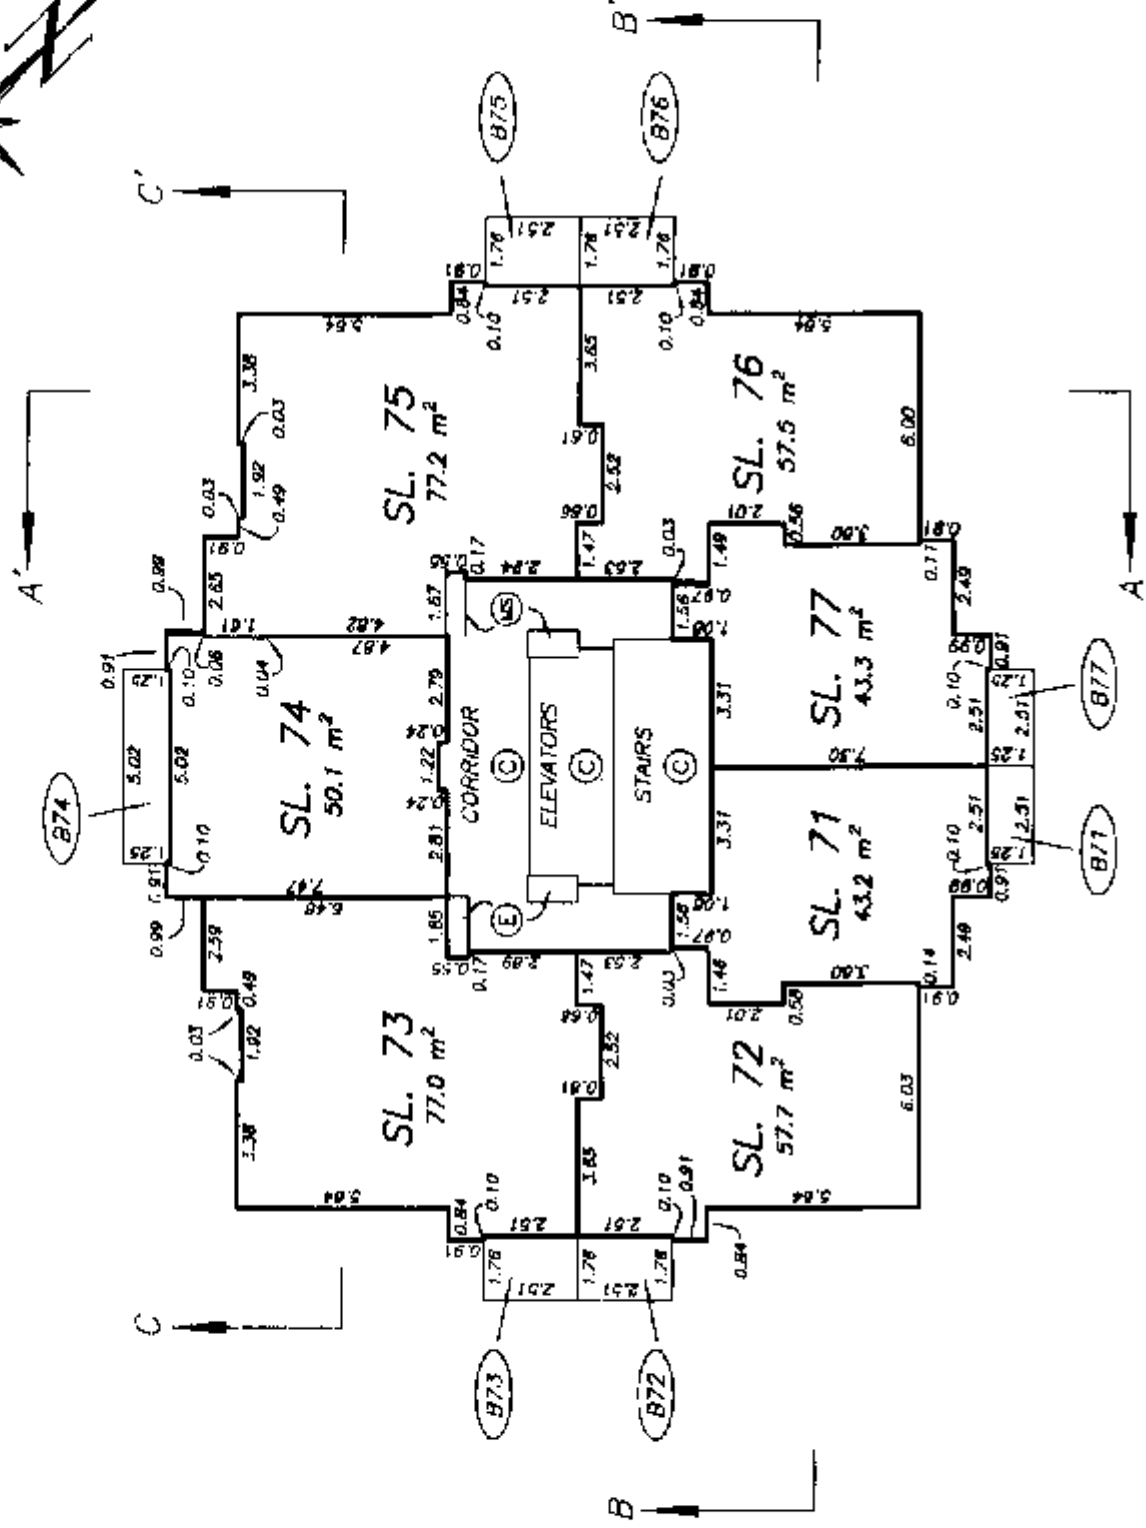

LEVEL 12 FLOOR PLAN

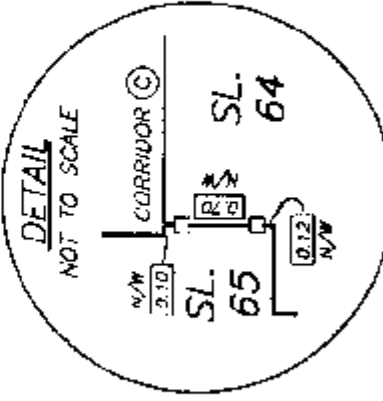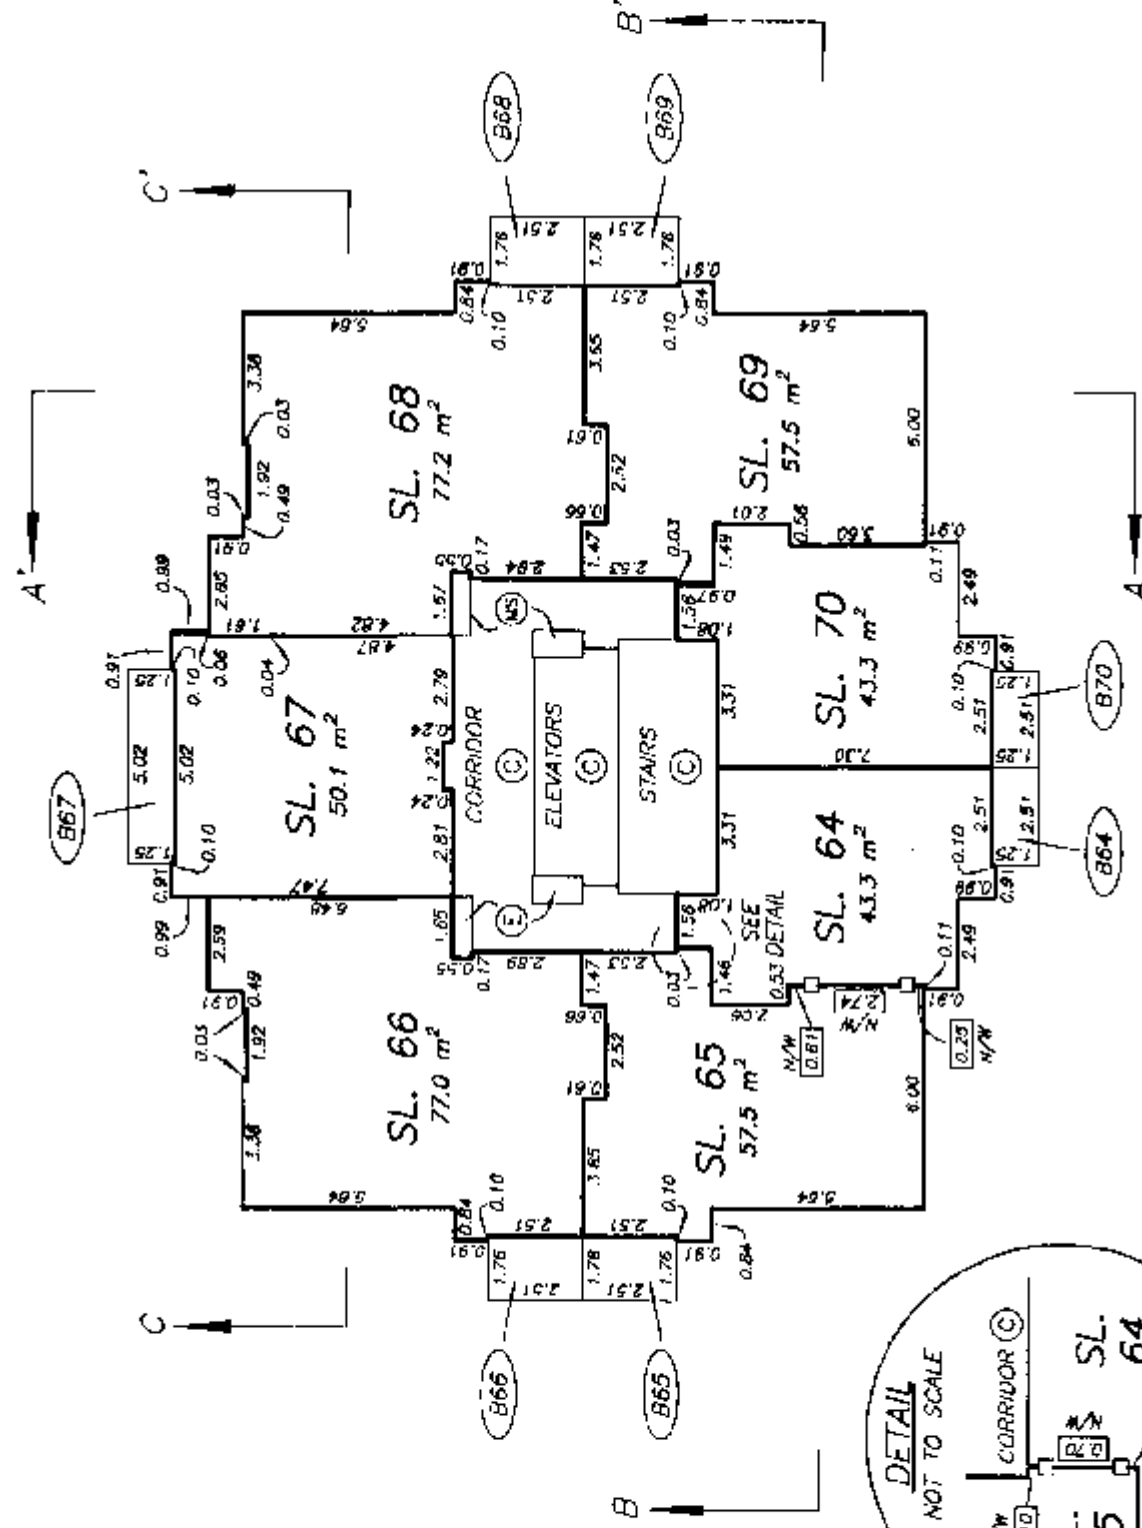

LEVEL 11 FLOOR PLAN

DATE : FEBRUARY 12, 2001.

M.C. 08.

TOWER FLOOR PLANS


STRATA PLAN LMS 4383

PHASE 1


SCALE 1:200



ALL DISTANCES ARE IN METRES.

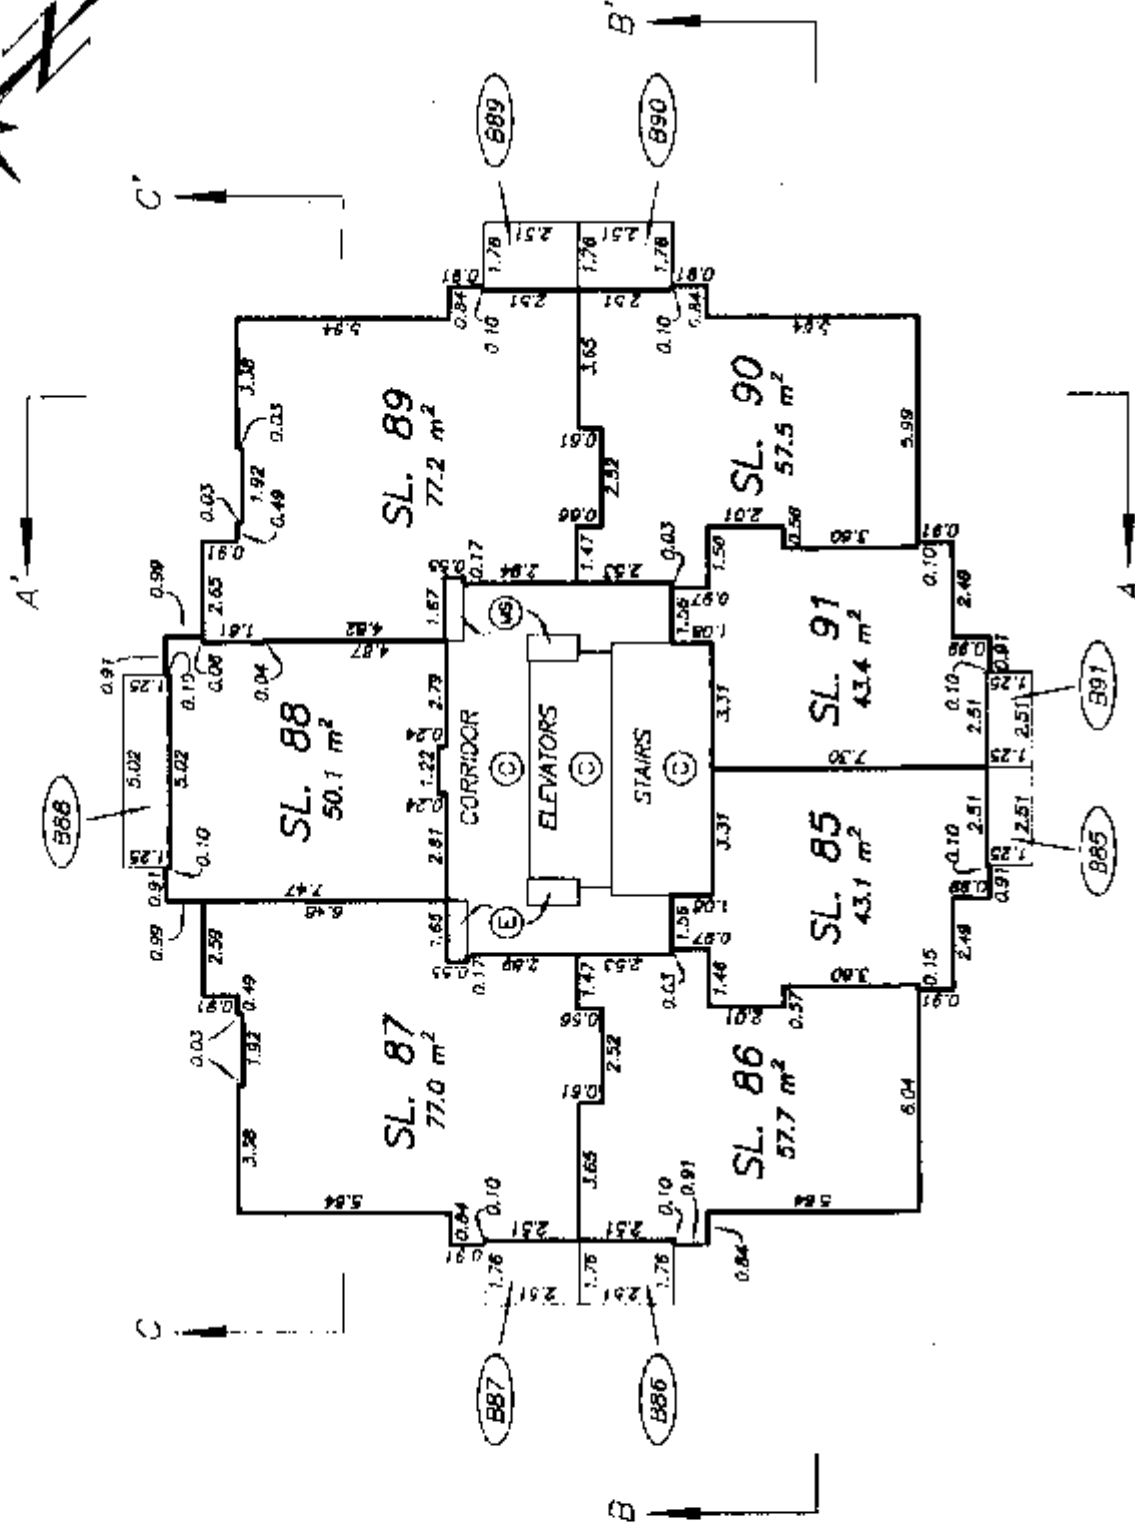

LEVEL 15 FLOOR PLAN

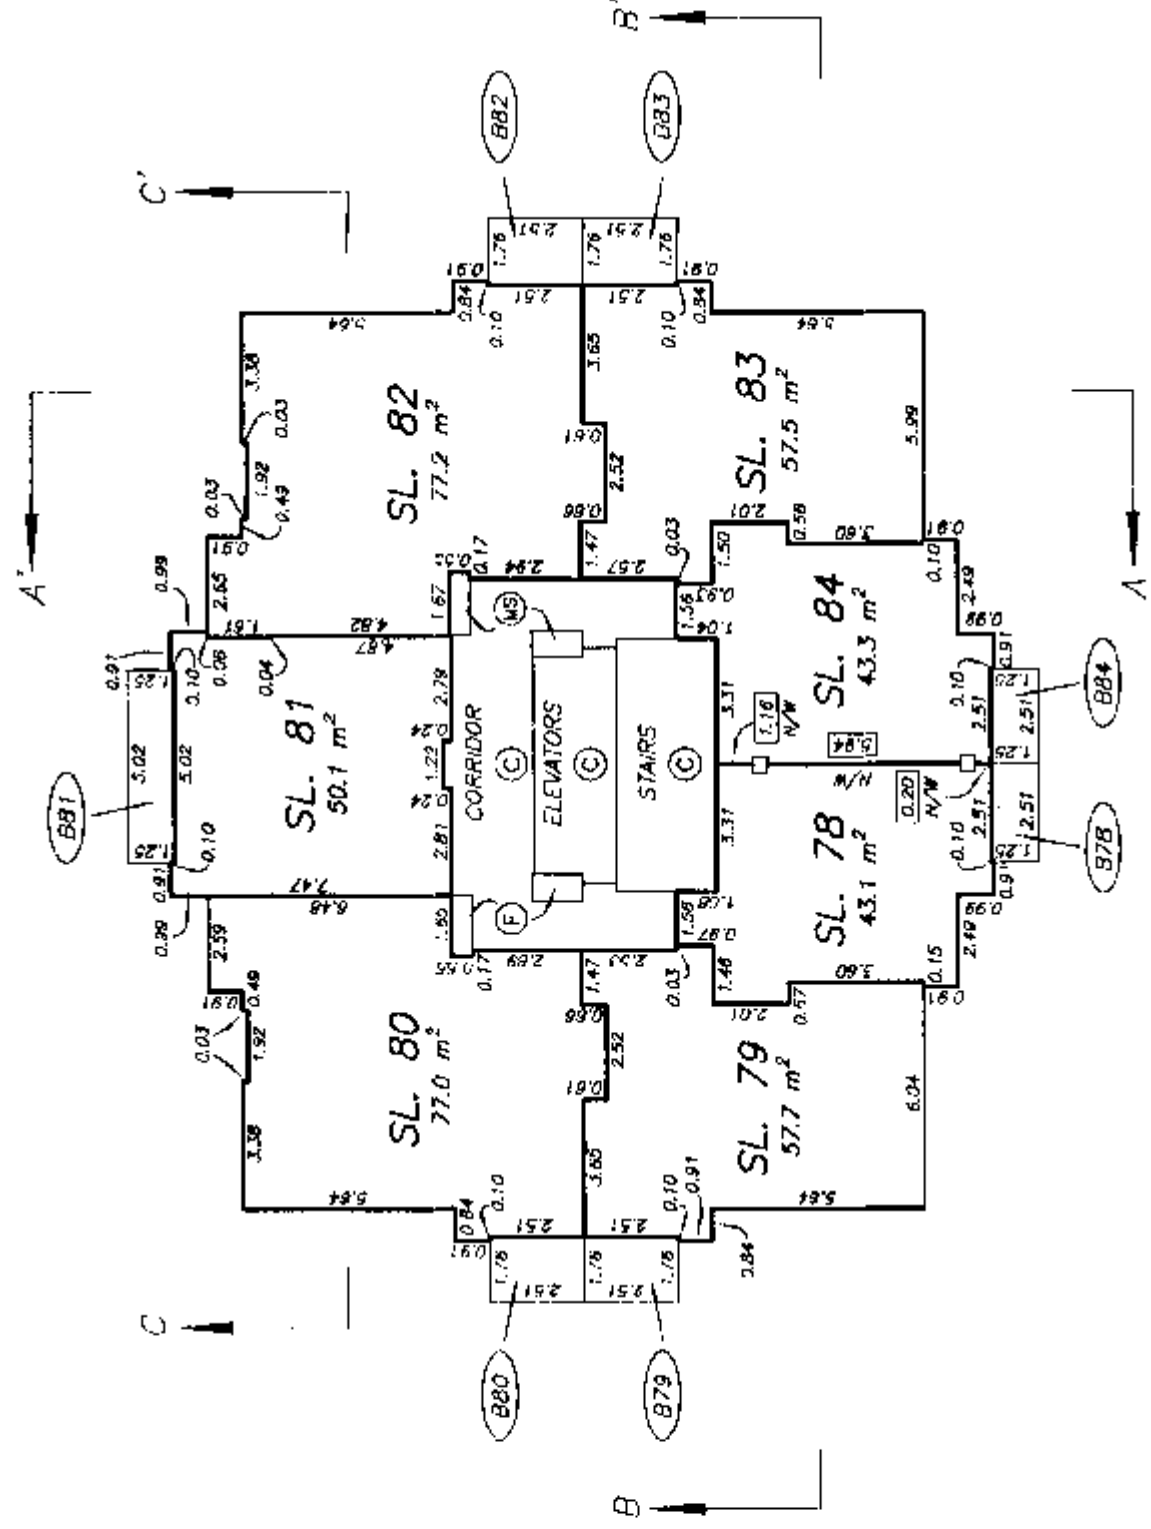

LEVEL 14 FLOOR PLAN

TOWER FLOOR PLANS


STRATA PLAN LMS 4383

PHASE 1


SCALE 1:200



ALL DISTANCES ARE IN METRES.

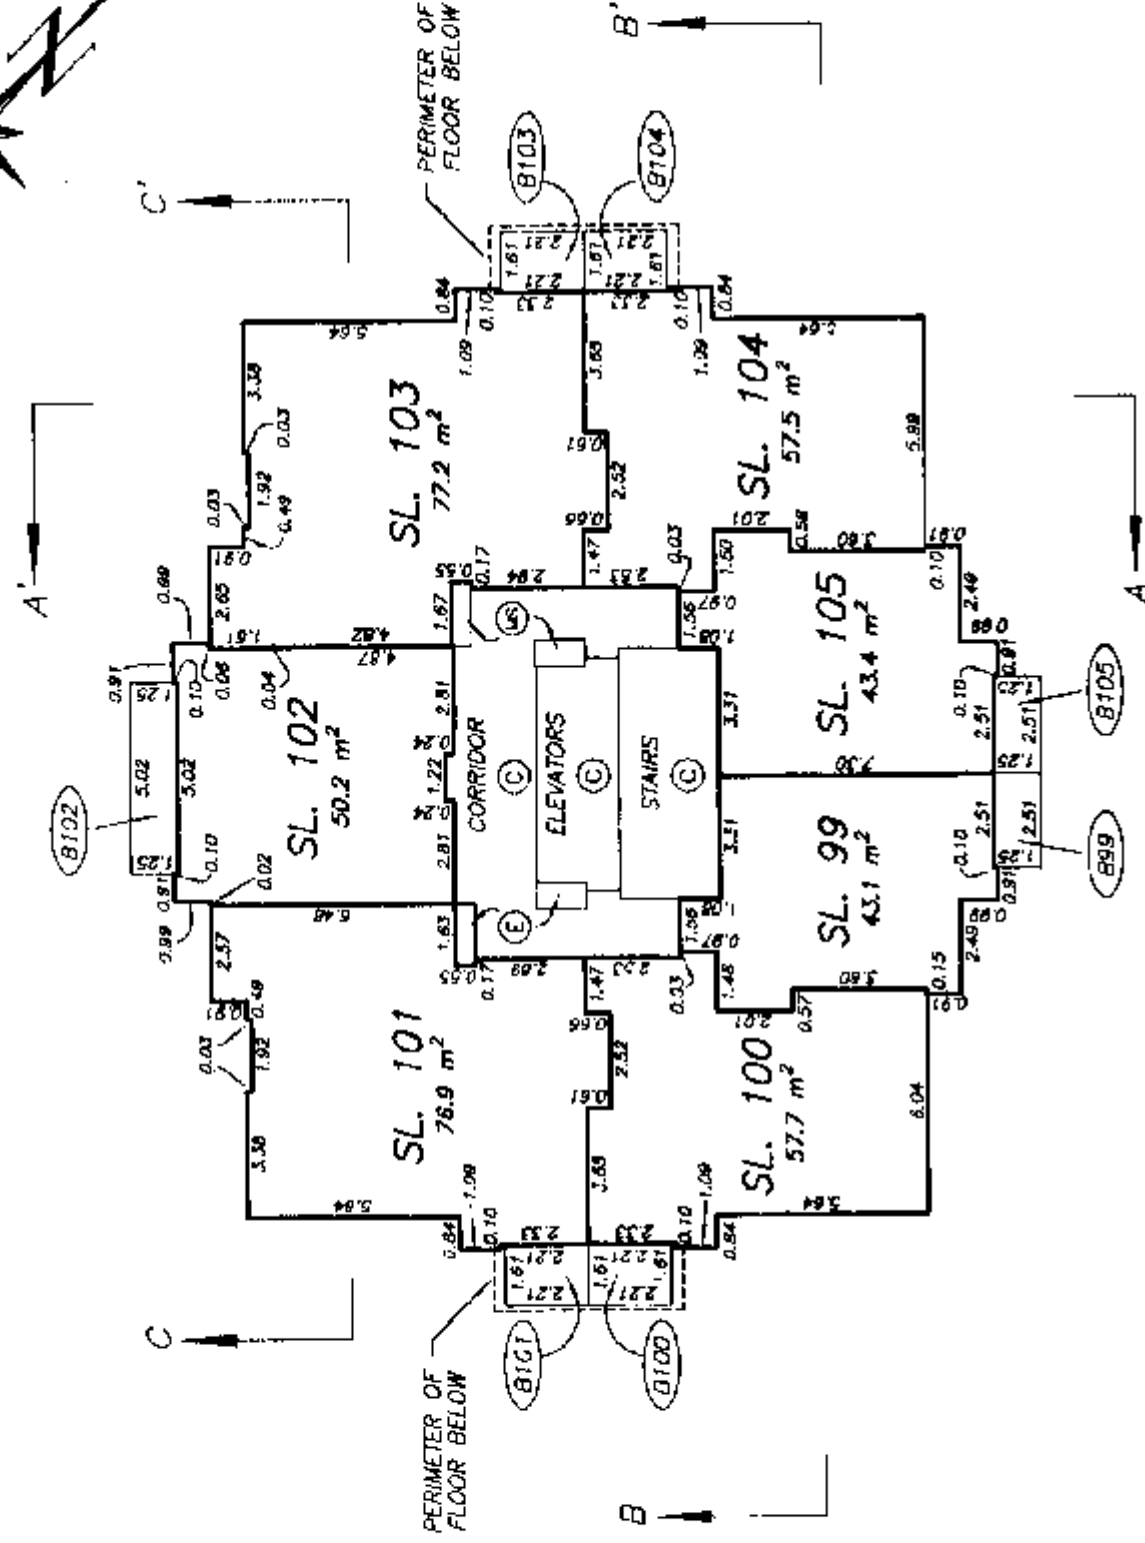

LEVEL 17 FLOOR PLAN

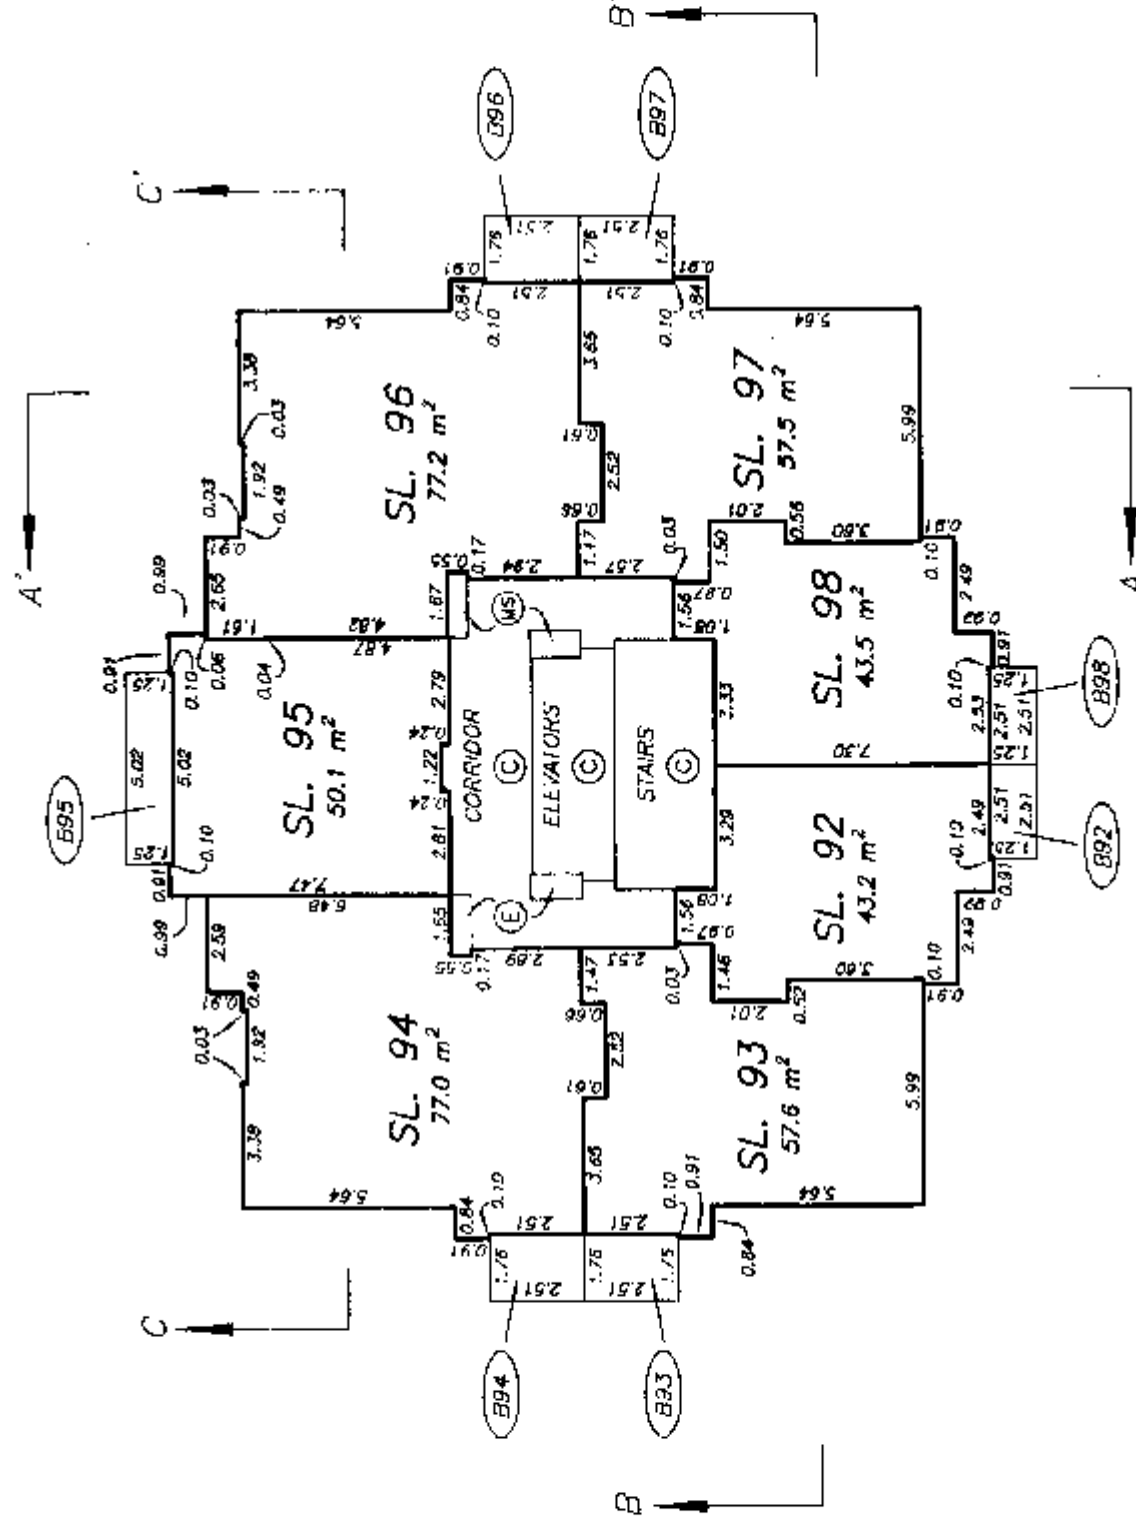

LEVEL 16 FLOOR PLAN


TOWER FLOOR PLANS

STRATA PLAN LMS 4383
PHASE 1



SCALE 1:200



ALL DISTANCES ARE IN METRES.

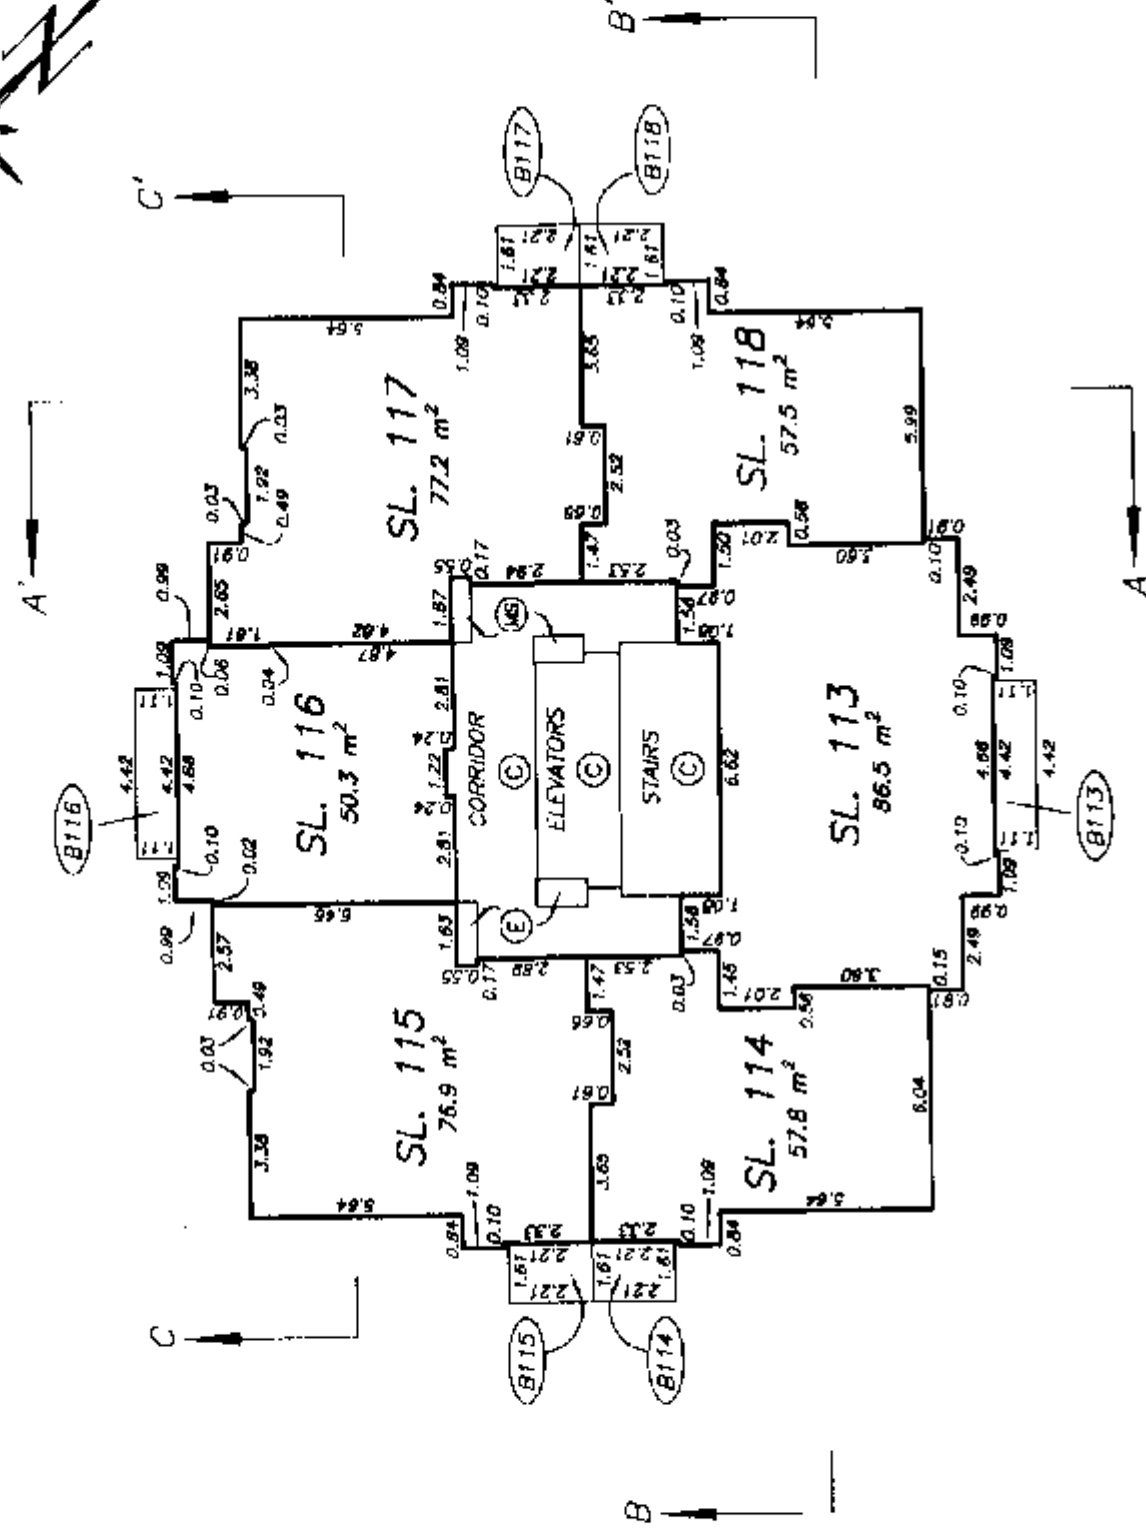

LEVEL 19 FLOOR PLAN

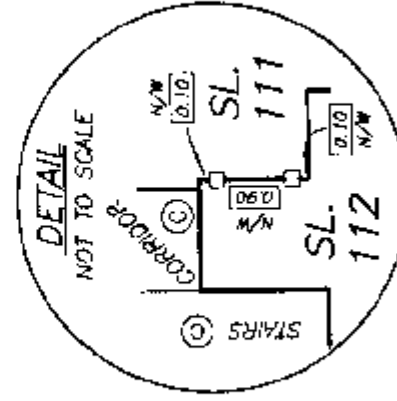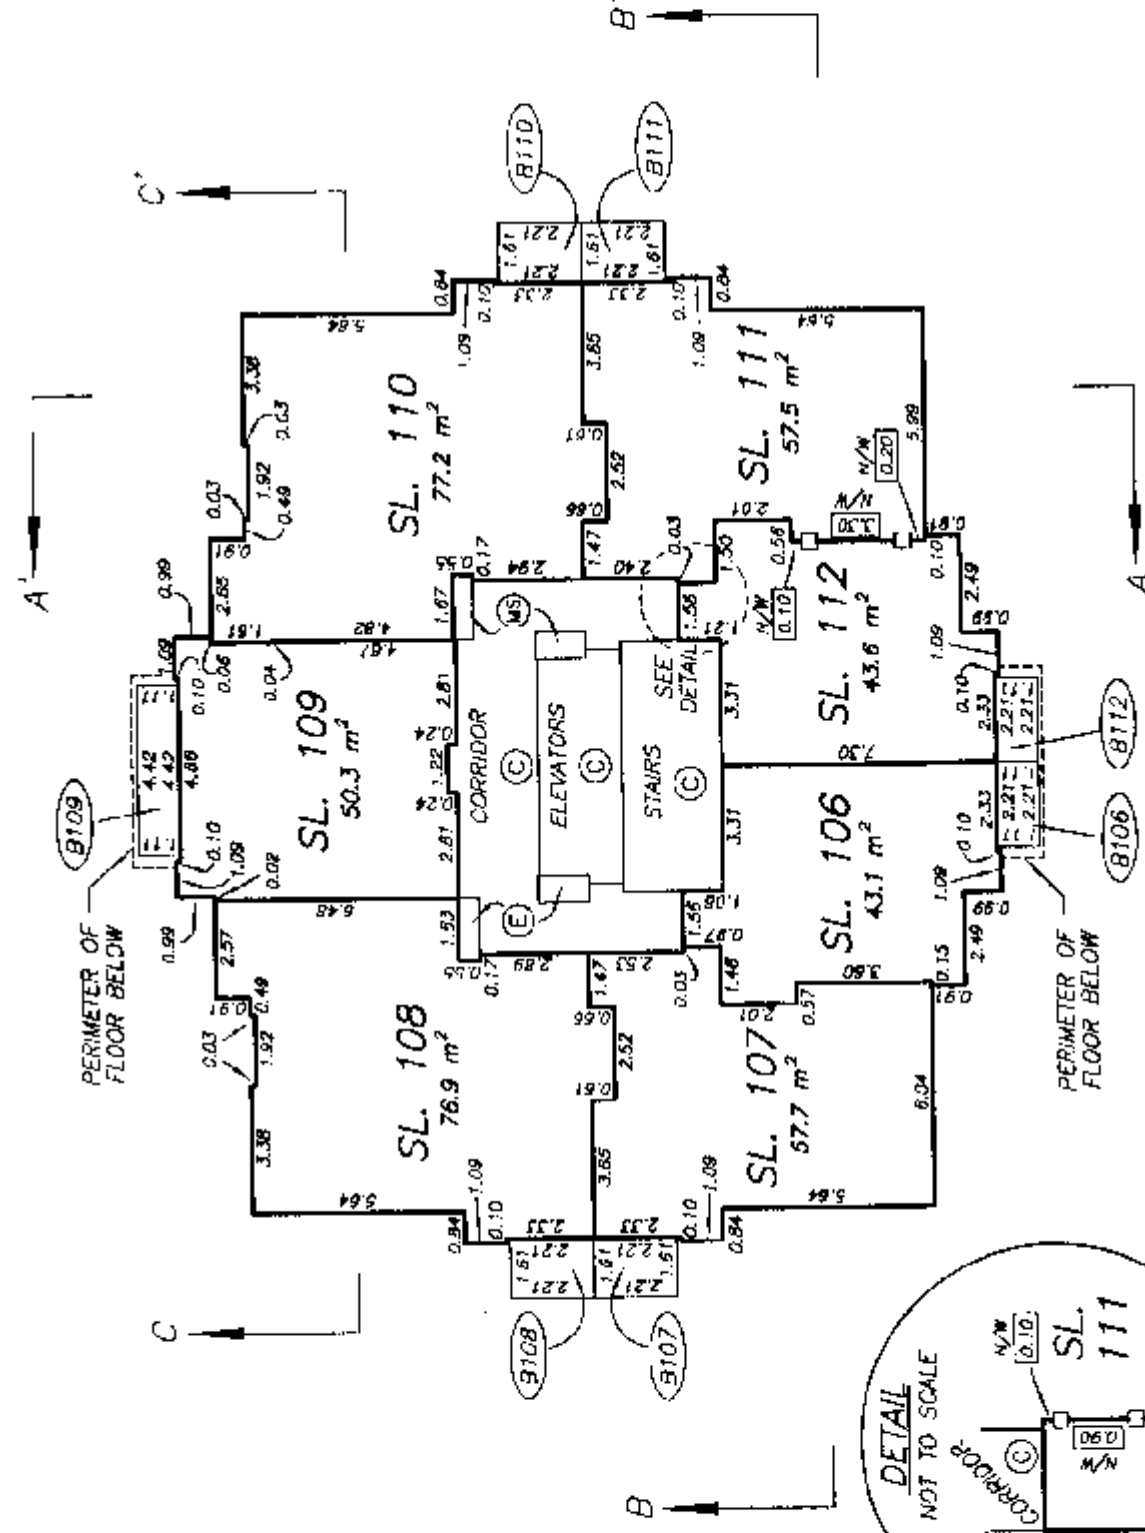

LEVEL 18 FLOOR PLAN

DATE : FEBRUARY 12, 2001.

M.E. 18

TOWER FLOOR PLANS


STRATA PLAN LMS 4383

PHASE 1


SCALE 1:200



ALL DISTANCES ARE IN METRES.

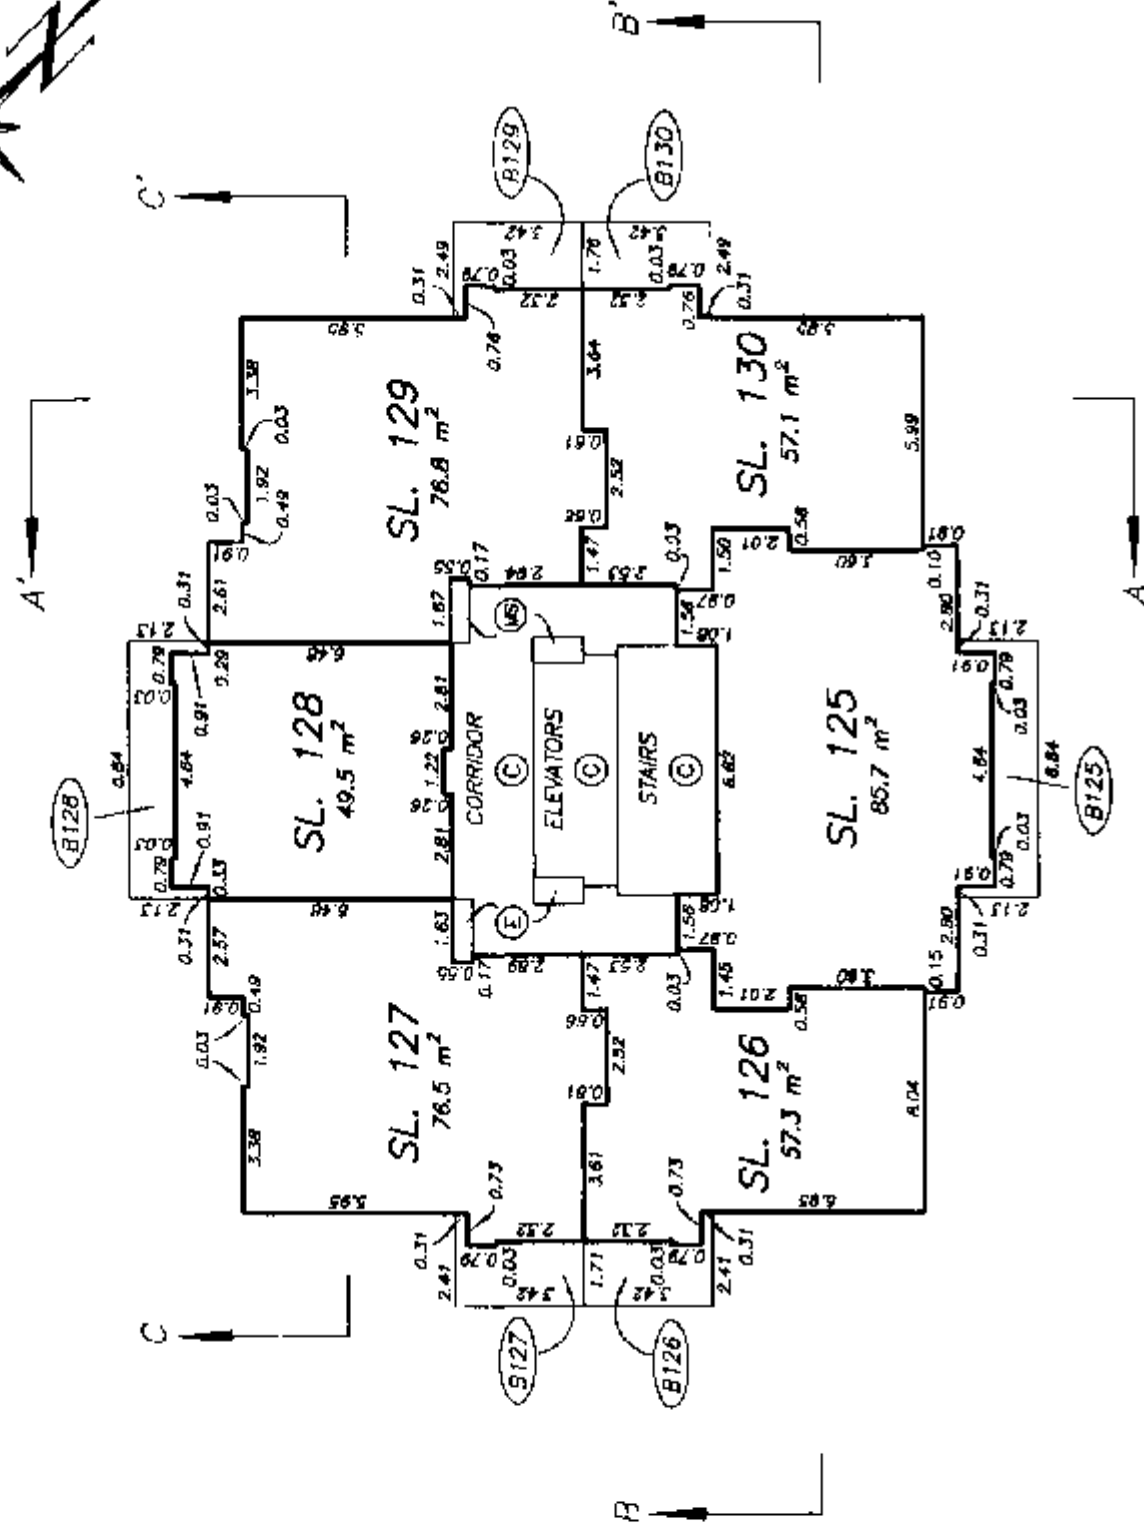

LEVEL 21 FLOOR PLAN

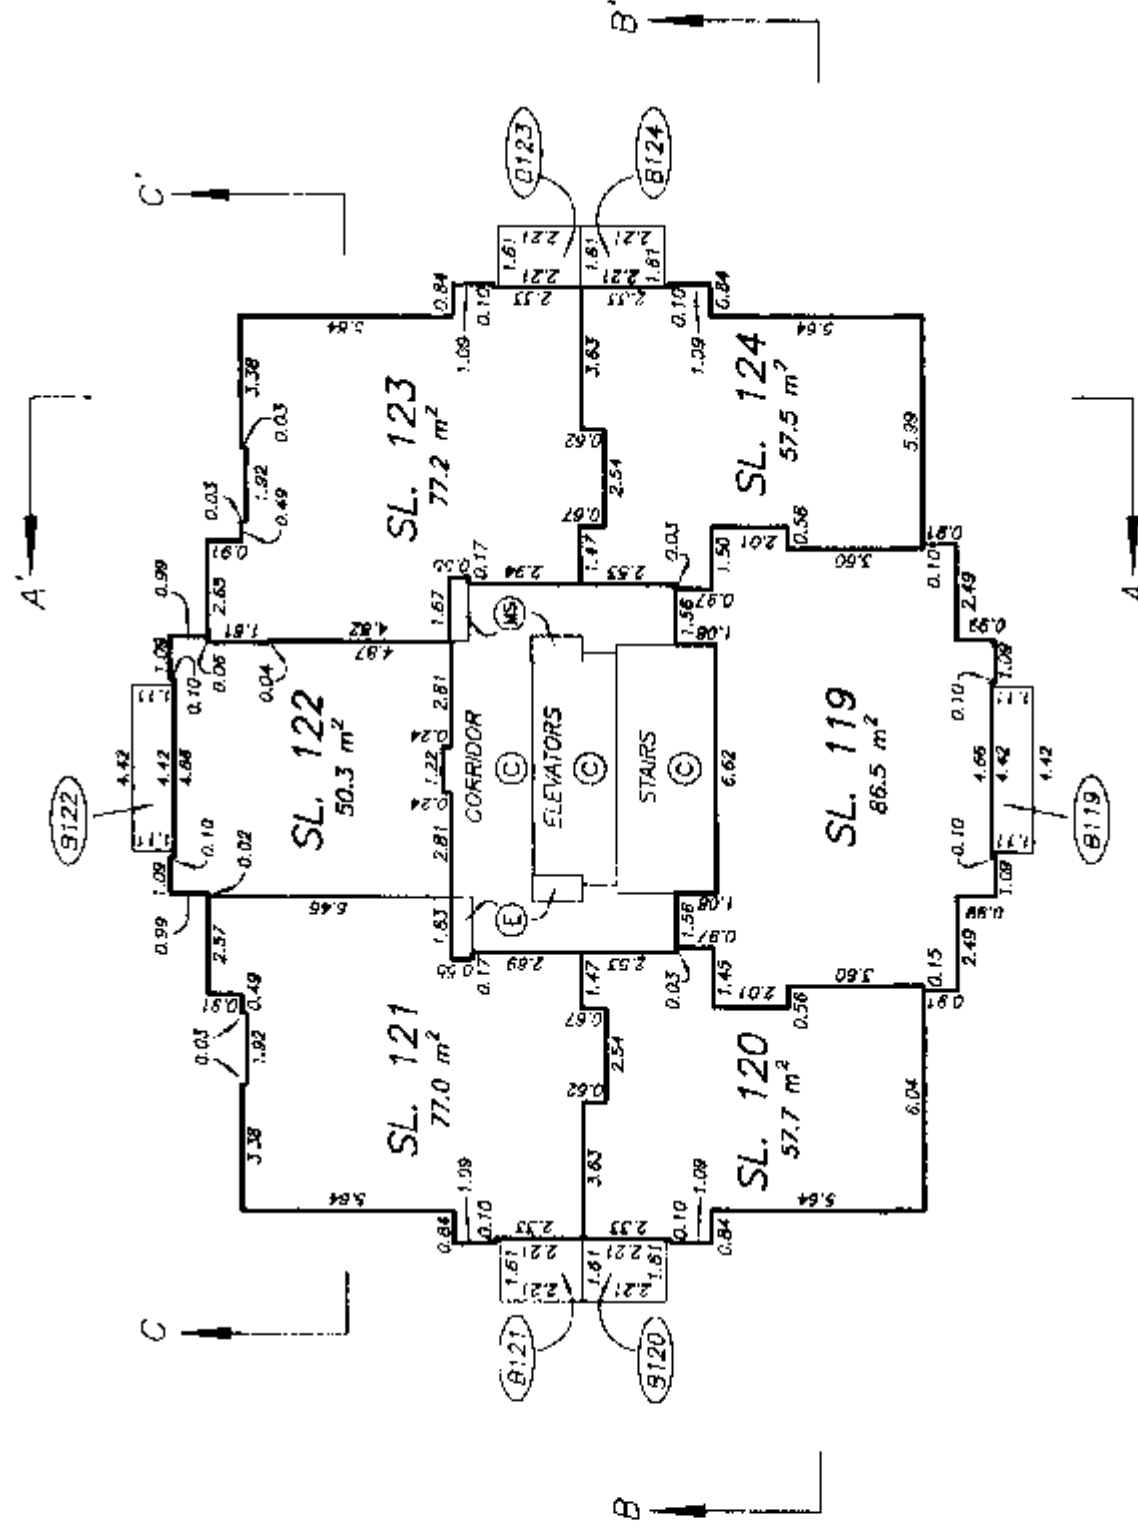

LEVEL 20 FLOOR PLAN

DATE : FEBRUARY 12, 2001.

DRAWING # 30259-16
FILE # 30259-16-L19

M.C. 08.

TOWER FLOOR PLANS


STRATA PLAN LMS 4383

PHASE 1


SCALE 1:200



ALL DISTANCES ARE IN METRES.

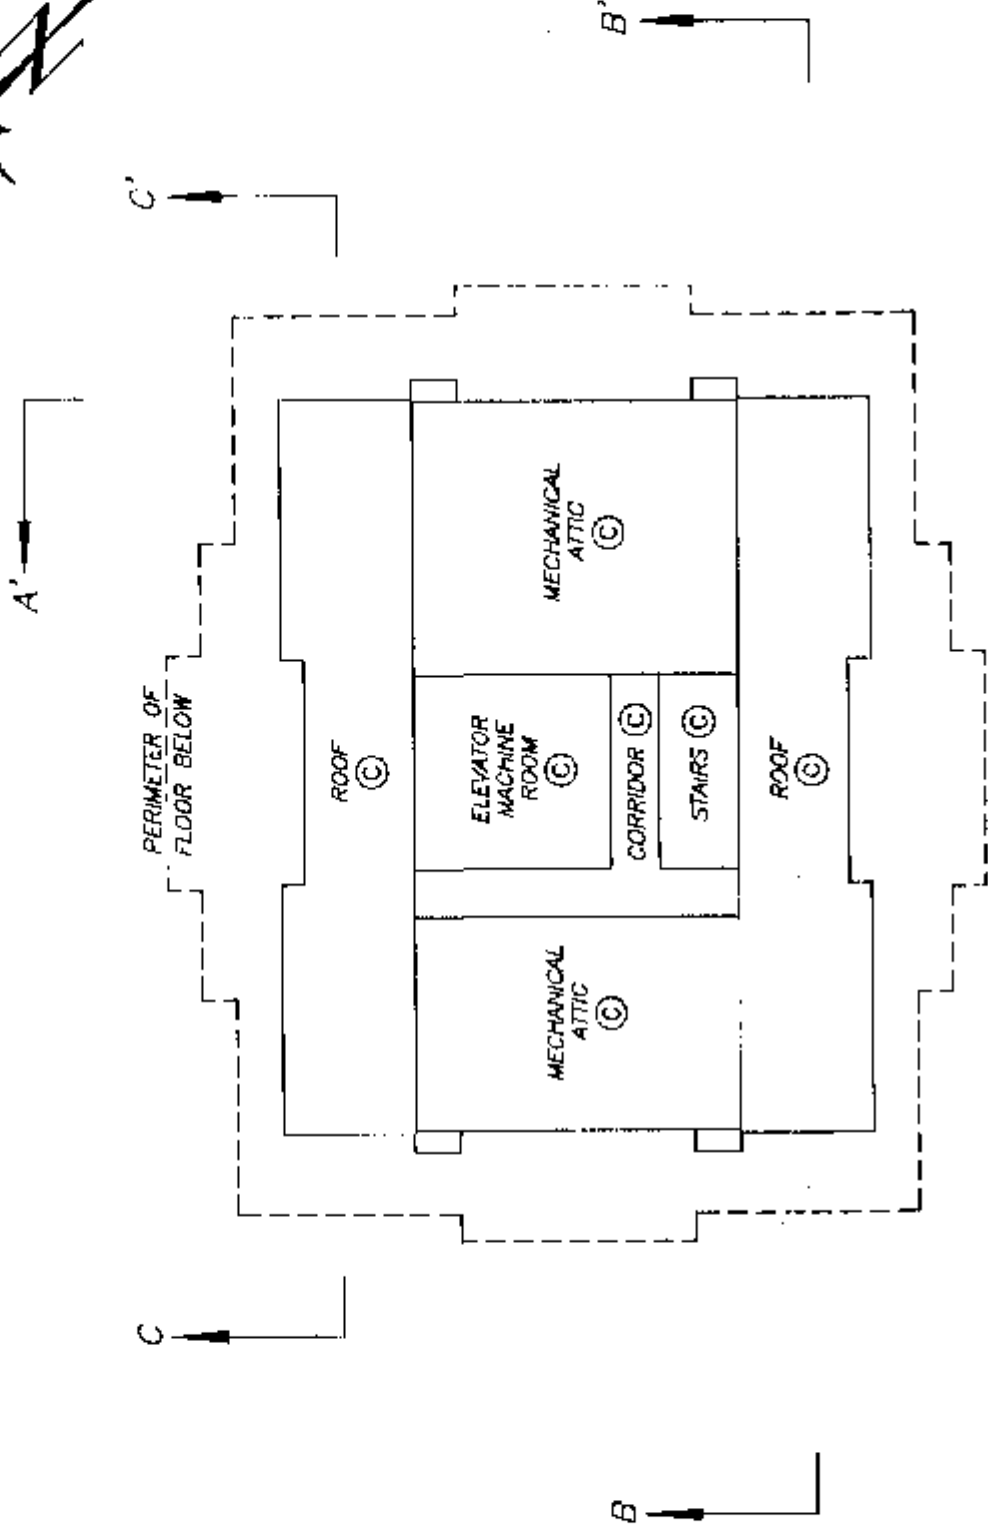

ROOF LEVEL FLOOR PLAN

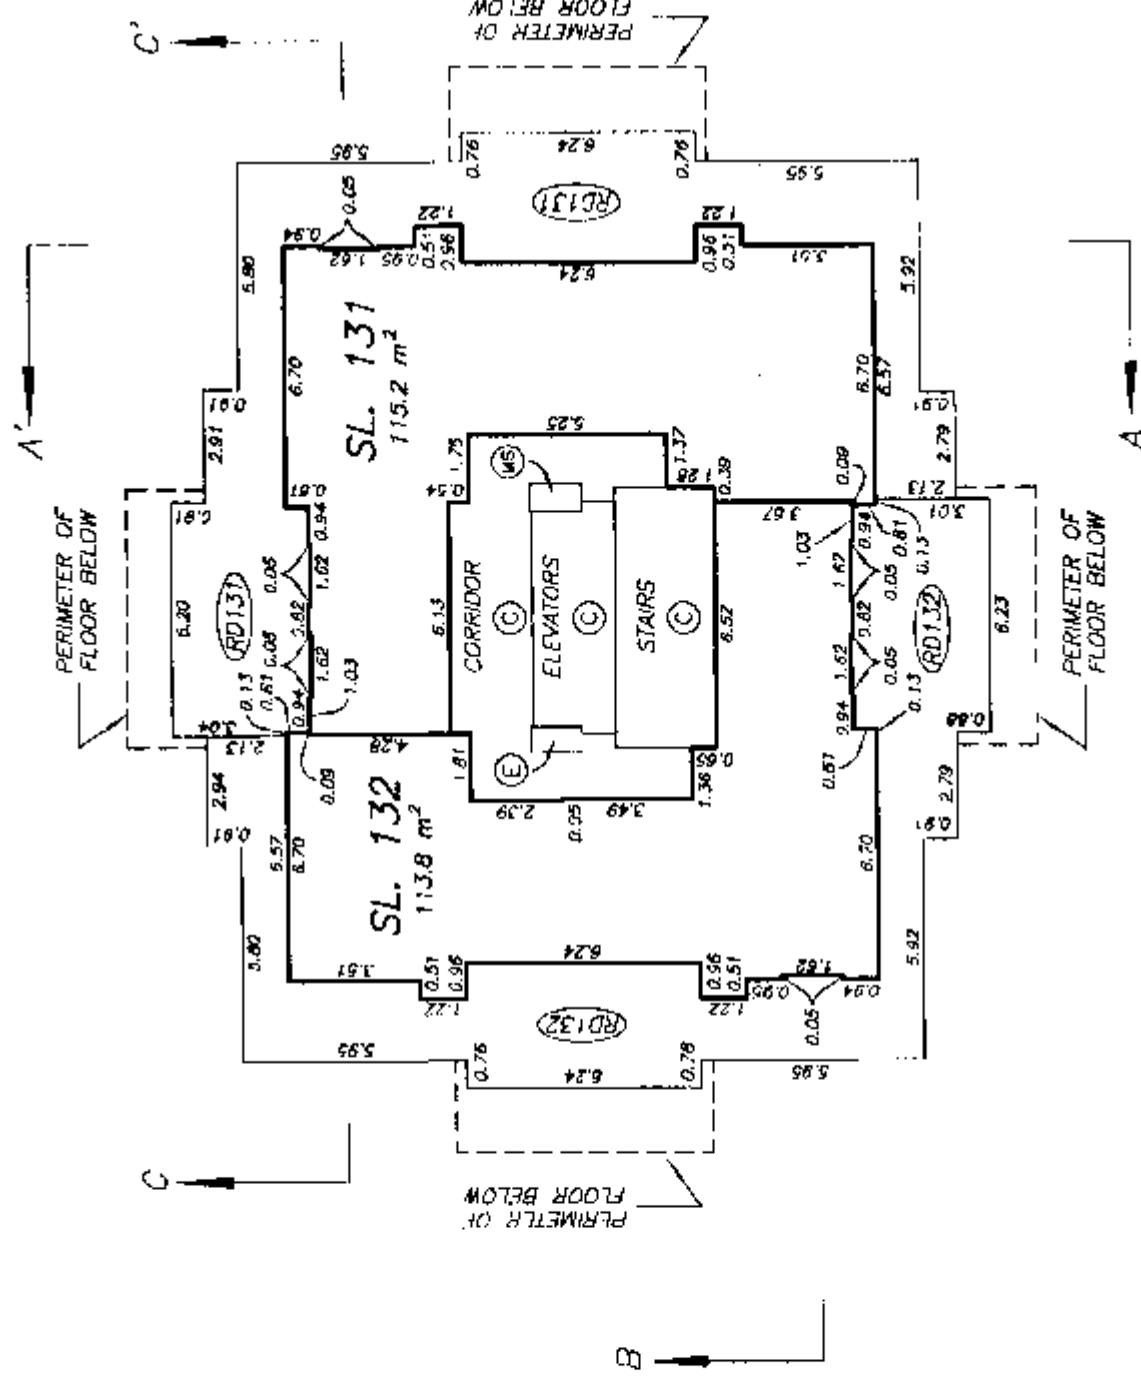

LEVEL 22 FLOOR PLAN

**STRATA PLAN OF PARCEL 1,
EXCEPT: PHASE 1, STRATA PLAN
LMS 4383, BLOCK 74, D.L. 541,
GP. 1, N.W.D., PLAN LMP 42988**

"CITY OF VANCOUVER"
B.C.G.S. 92G.025

SCALE 1:500



ALL DISTANCES ARE IN METRES.

INTEGRATED SURVEY AREA No. 31
(VANCOUVER) NAD-83 (CSRS)

THIS PLAN SHOWS GROUND-LEVEL MEASURED DISTANCES.
PRIOR TO COMPUTATION OF U.T.M. CO-ORDINATES,
MULTIPLY BY COMBINED SCALE FACTOR 0.99960075.

LEGEND

GRID BEARINGS ARE DERIVED FROM OBSERVATIONS
BETWEEN CONTROL MONUMENTS V-3910 AND V-1910

- SL - DENOTES STRATA LOT
- PT. - DENOTES PART
- © - DENOTES COMMON PROPERTY
- ⓔ - DENOTES ELECTRICAL ROOM
BEING COMMON PROPERTY
- Ⓥ - DENOTES VENT BEING
COMMON PROPERTY
- Ⓜ - DENOTES MECHANICAL SHAFT
BEING COMMON PROPERTY
- ⓑ138
TYPICAL - DENOTES BALCONY BEING LIMITED
COMMON PROPERTY FOR THE
EXCLUSIVE USE OF SL 138
- ⓑ137
TYPICAL - DENOTES PATIO BEING LIMITED
COMMON PROPERTY FOR THE
EXCLUSIVE USE OF SL 137
- ⓑ140
TYPICAL - DENOTES ROOF DECK BEING LIMITED
COMMON PROPERTY FOR THE
EXCLUSIVE USE OF SL 140
- ⓐ - DENOTES COMMON FACILITY

THIS STRATA PLAN CONTAINS LIMITED
COMMON PROPERTY ACCORDING TO
SEC. 73 (9)(i) OF THE STRATA PROPERTY ACT.

NOTE:
THIS PLAN DOES NOT HAVE A LEVEL 13.

APPROVED AS PHASE 2 OF A 2 PHASE
STRATA PLAN UNDER SECTION 224
OF THE STRATA PROPERTY ACT.

THIS 29TH DAY OF AUGUST, 2002.

Richard E. Shaw
APPROVING OFFICER FOR THE
CITY OF VANCOUVER

I, MIKE E. SHAW, A BRITISH COLUMBIA LAND SURVEYOR
CERTIFY THAT THE BUILDINGS SHOWN ON THIS STRATA PLAN
ARE WITHIN THE THE EXTERNAL BOUNDARIES OF THE LAND
THAT IS THE SUBJECT OF THE STRATA PLAN

DATE: AUGUST 13TH, 2002.

Mike E. Shaw

BENNETT & ASSOCIATES
B.C. LAND SURVEYORS
#201-9547 132ND STREET,
SURREY, B.C.
PHONE: 592-0717

DRAWING # 30259-25
FILE # 30259-25.JFS
DATE:

THIS PLAN LIES WITHIN THE
VANCOUVER REGIONAL DISTRICT

NELSON STREET

**STRATA PLAN LMS 4383
PHASE 2**


DEPOSITED AND REGISTERED IN THE LAND
TITLE OFFICE AT NEW WESTMINSTER, B.C.
THIS 3RD DAY OF SEPT., 2002

B. Bignall D.S.
DEPUTY REGISTRAR

BT321108 - BT321315

SMITHE STREET

210	1
210	2
210	3
210	4
PLAN	

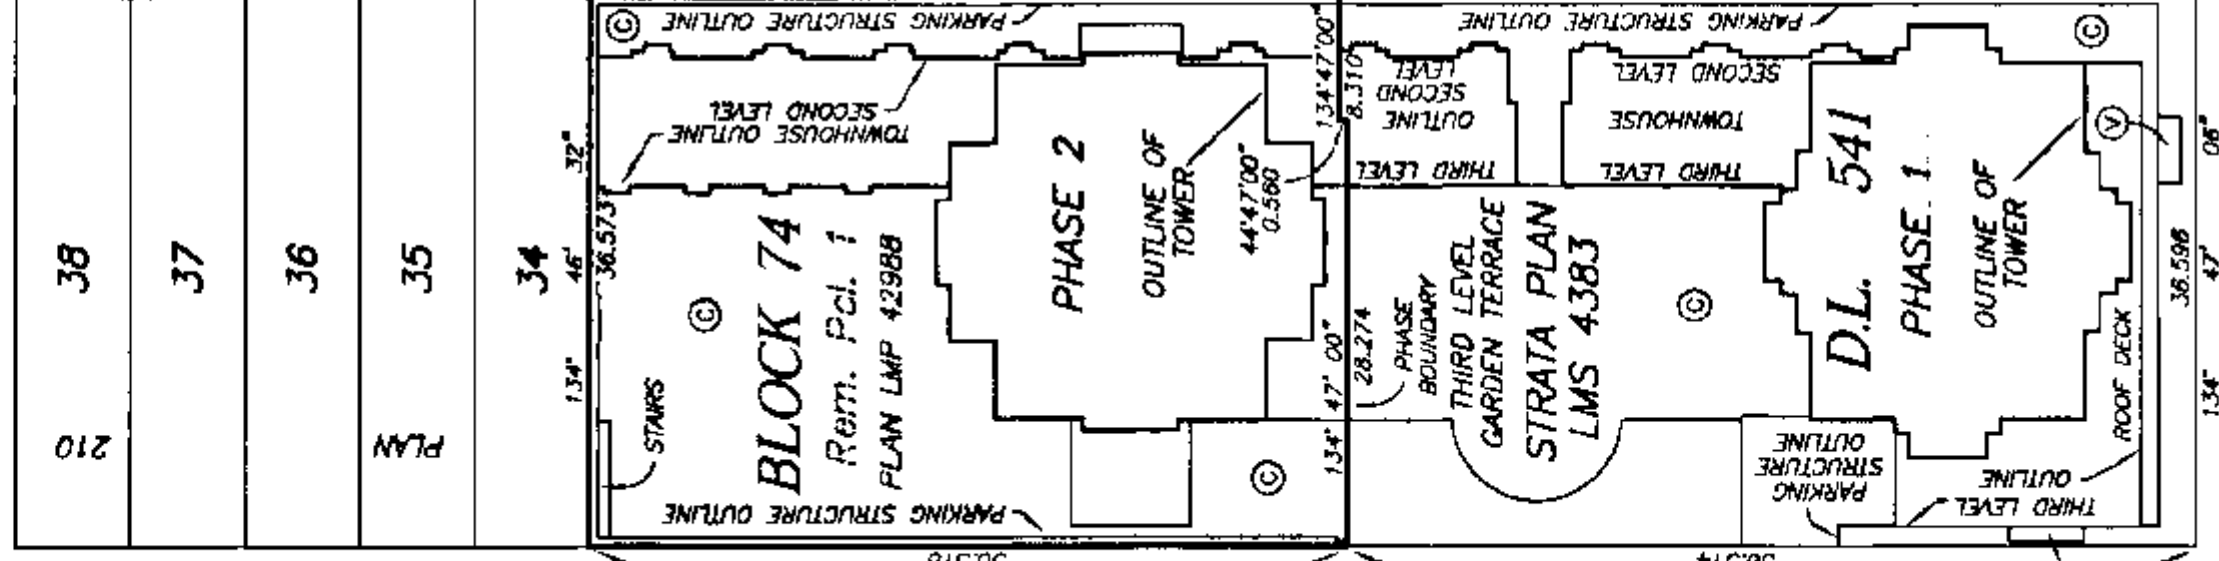


STREET

RICHARDS STREET



BUILDING LOCATION AND DIMENSIONS

STRATA PLAN LMS 4383 PHASE 2

SCALE 1:250

 

ALL DISTANCES ARE IN METRES.

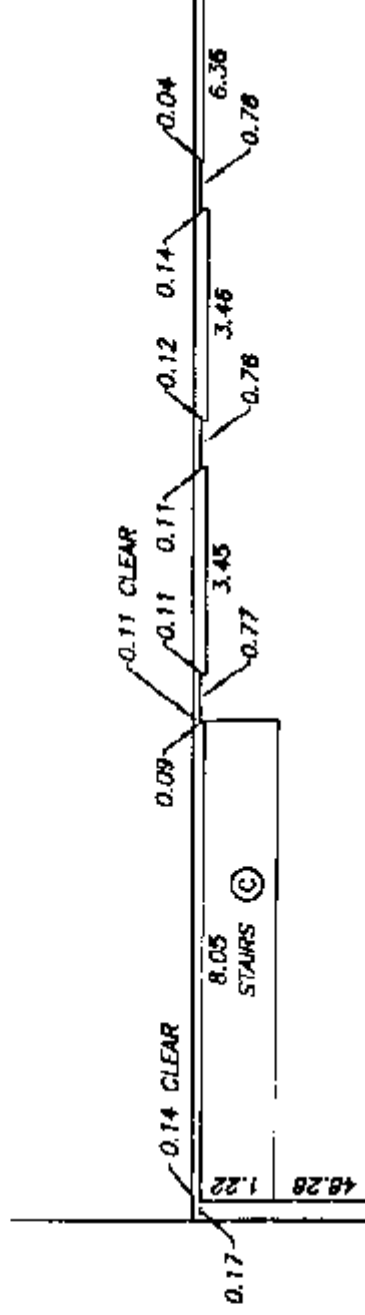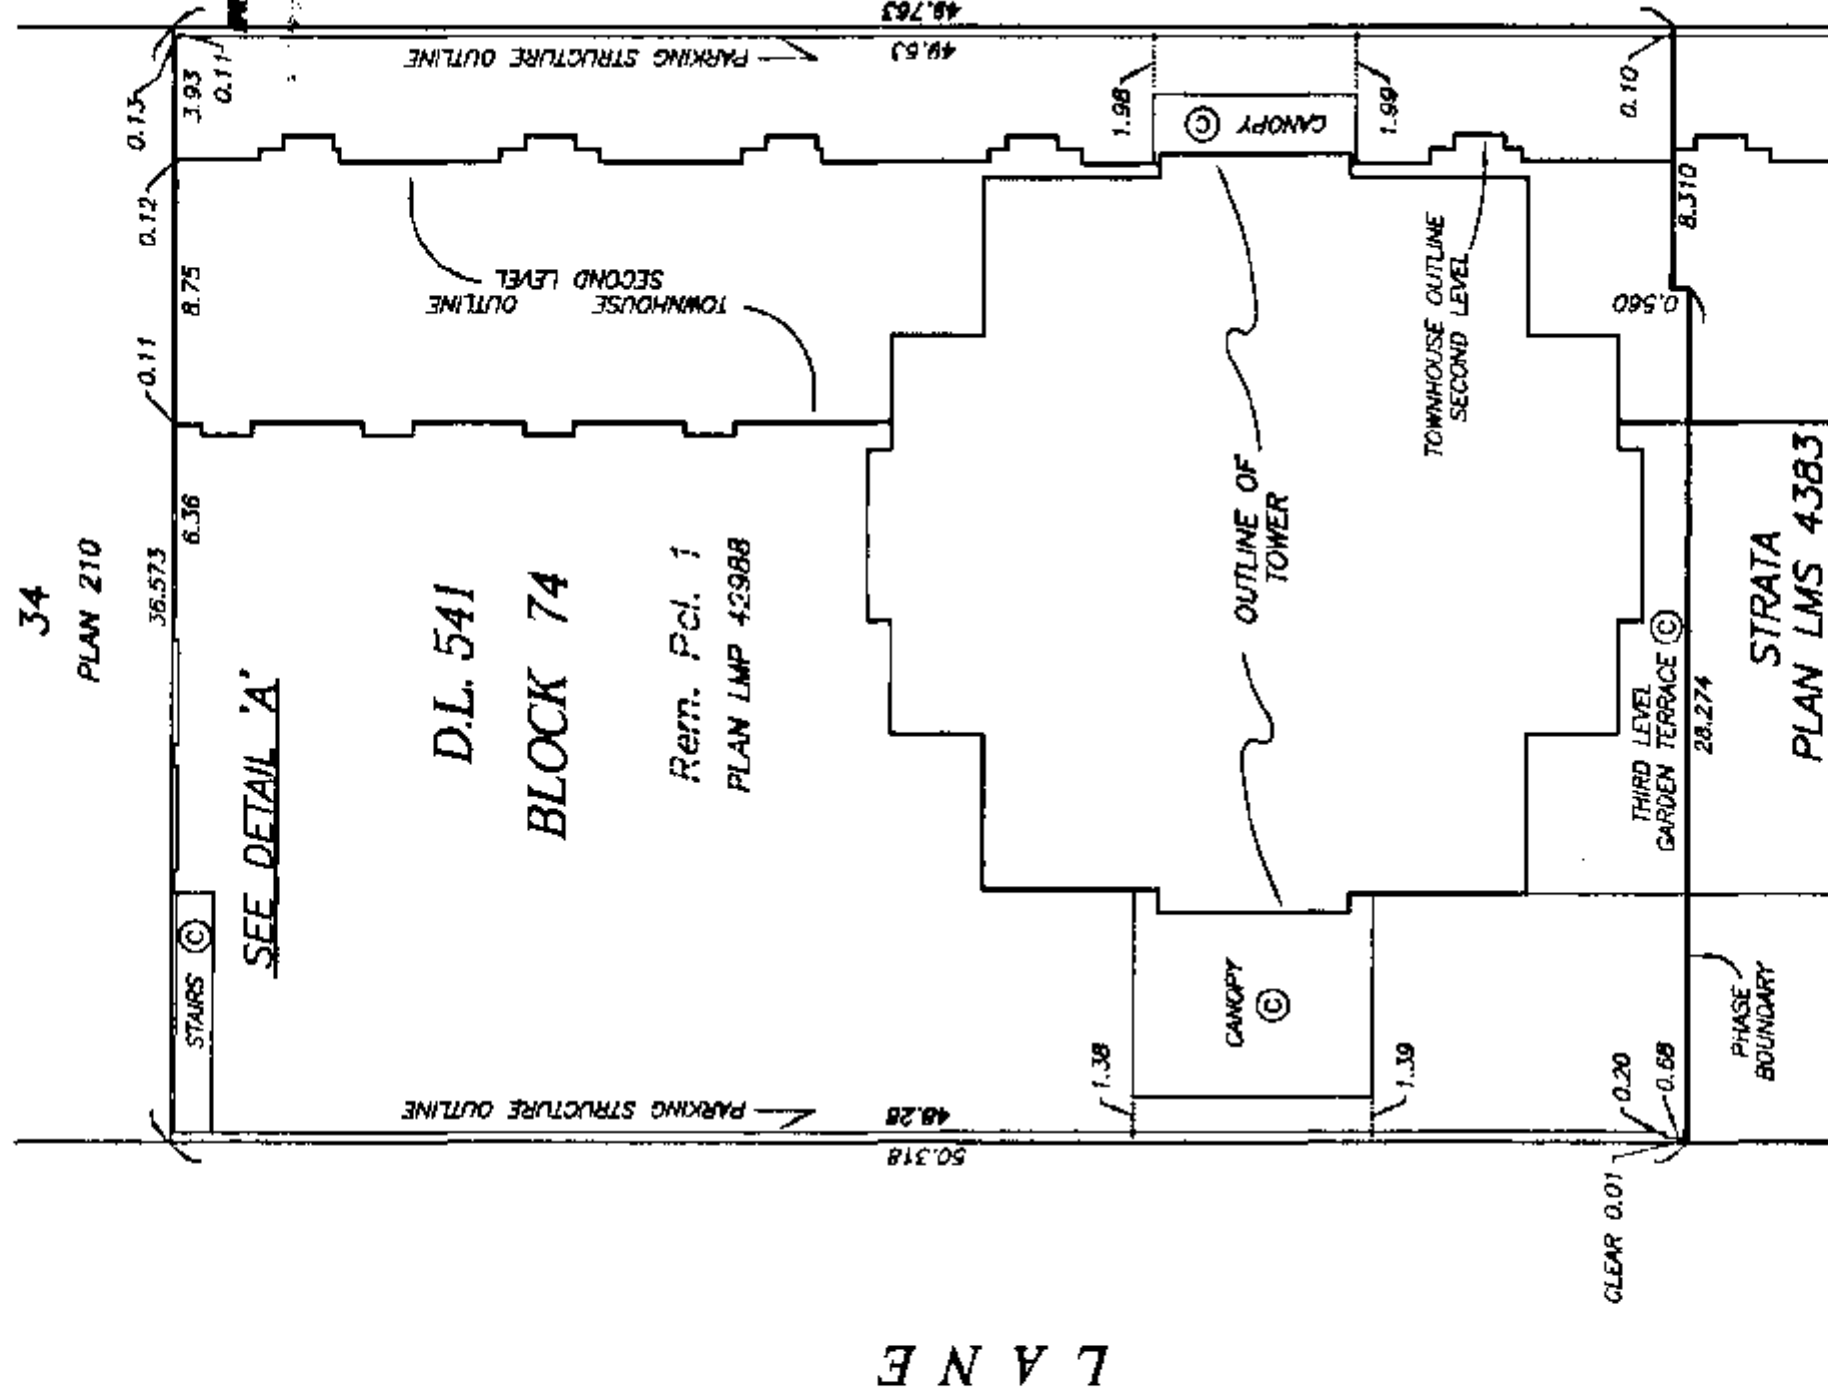

SCALE 1:125



ALL DISTANCES ARE IN METRES.

DETAIL 'A'

DATE : AUGUST 13, 2002

M.E.S.

STRATA PLAN LMS 4383

PHASE 2

OWNER:

BOSA VENTURES (RICHARDS) INC.
INC. NO. 548373

AUTHORIZED SIGNATORY ~~COLIN~~ BOSA

COLIN

~~AUTHORIZED SIGNATORY~~

WITNESS AS TO BOTH SIGNATURES
DIRK C.A. DE VUYST

SOLICITOR

OCCUPATION OF WITNESS
1201-4555 KINGSWAY

BURNABY, B.C.

ADDRESS OF WITNESS

MORTGAGEE:

THE TORONTO-DOMINION BANK

AUTHORIZED SIGNATORY

JANL SAVENYE

AUTHORIZED SIGNATORY

WITNESS AS TO BOTH SIGNATURES

LEFEBRE

SR COMPLIANCE OFF.

OCCUPATION OF WITNESS

4237-610-5174 ST. NEWM. WEST.

ADDRESS OF WITNESS

I HEREBY CERTIFY THAT THE COMMON FACILITY, LOUNGE / AMENITY ROOM WHICH ACCORDING TO THE PHASED STRATA PLAN DECLARATION IN FORM P FILED FOR THIS STRATA PLAN WAS TO HAVE BEEN CONSTRUCTED IN CONJUNCTION WITH THIS PHASE, HAS BEEN PROVIDED FOR IN ACCORDANCE WITH SECTION 225 (2) OF THE STRATA PROPERTY ACT.

THIS 29TH DAY OF AUGUST, 2002.

Phil Scobie

APPROVING OFFICER FOR THE CITY OF VANCOUVER
RICK SCOBIE

THE CITY OF VANCOUVER, REGISTERED OWNER OF COVENANT BP14614 AND EQUITABLE CHARGE BP14616, HEREBY CONSENT TO THE DEPOSIT OF THIS PLAN

JS

AUTHORIZED SIGNATORY

GRANAM JOHANSEN

AUTHORIZED SIGNATORY

VOE STUBBS

WITNESS AS TO BOTH SIGNATURES

LAWYER

OCCUPATION OF WITNESS

453 West 12th Ave.

ADDRESS OF WITNESS

Vancouver, B.C.


DATE : AUGUST 13, 2002

DRAWING # 30259-25
FILE # 30259-25-549

M.E.S.



SEE SHEET #5
FOR CONTINUATION

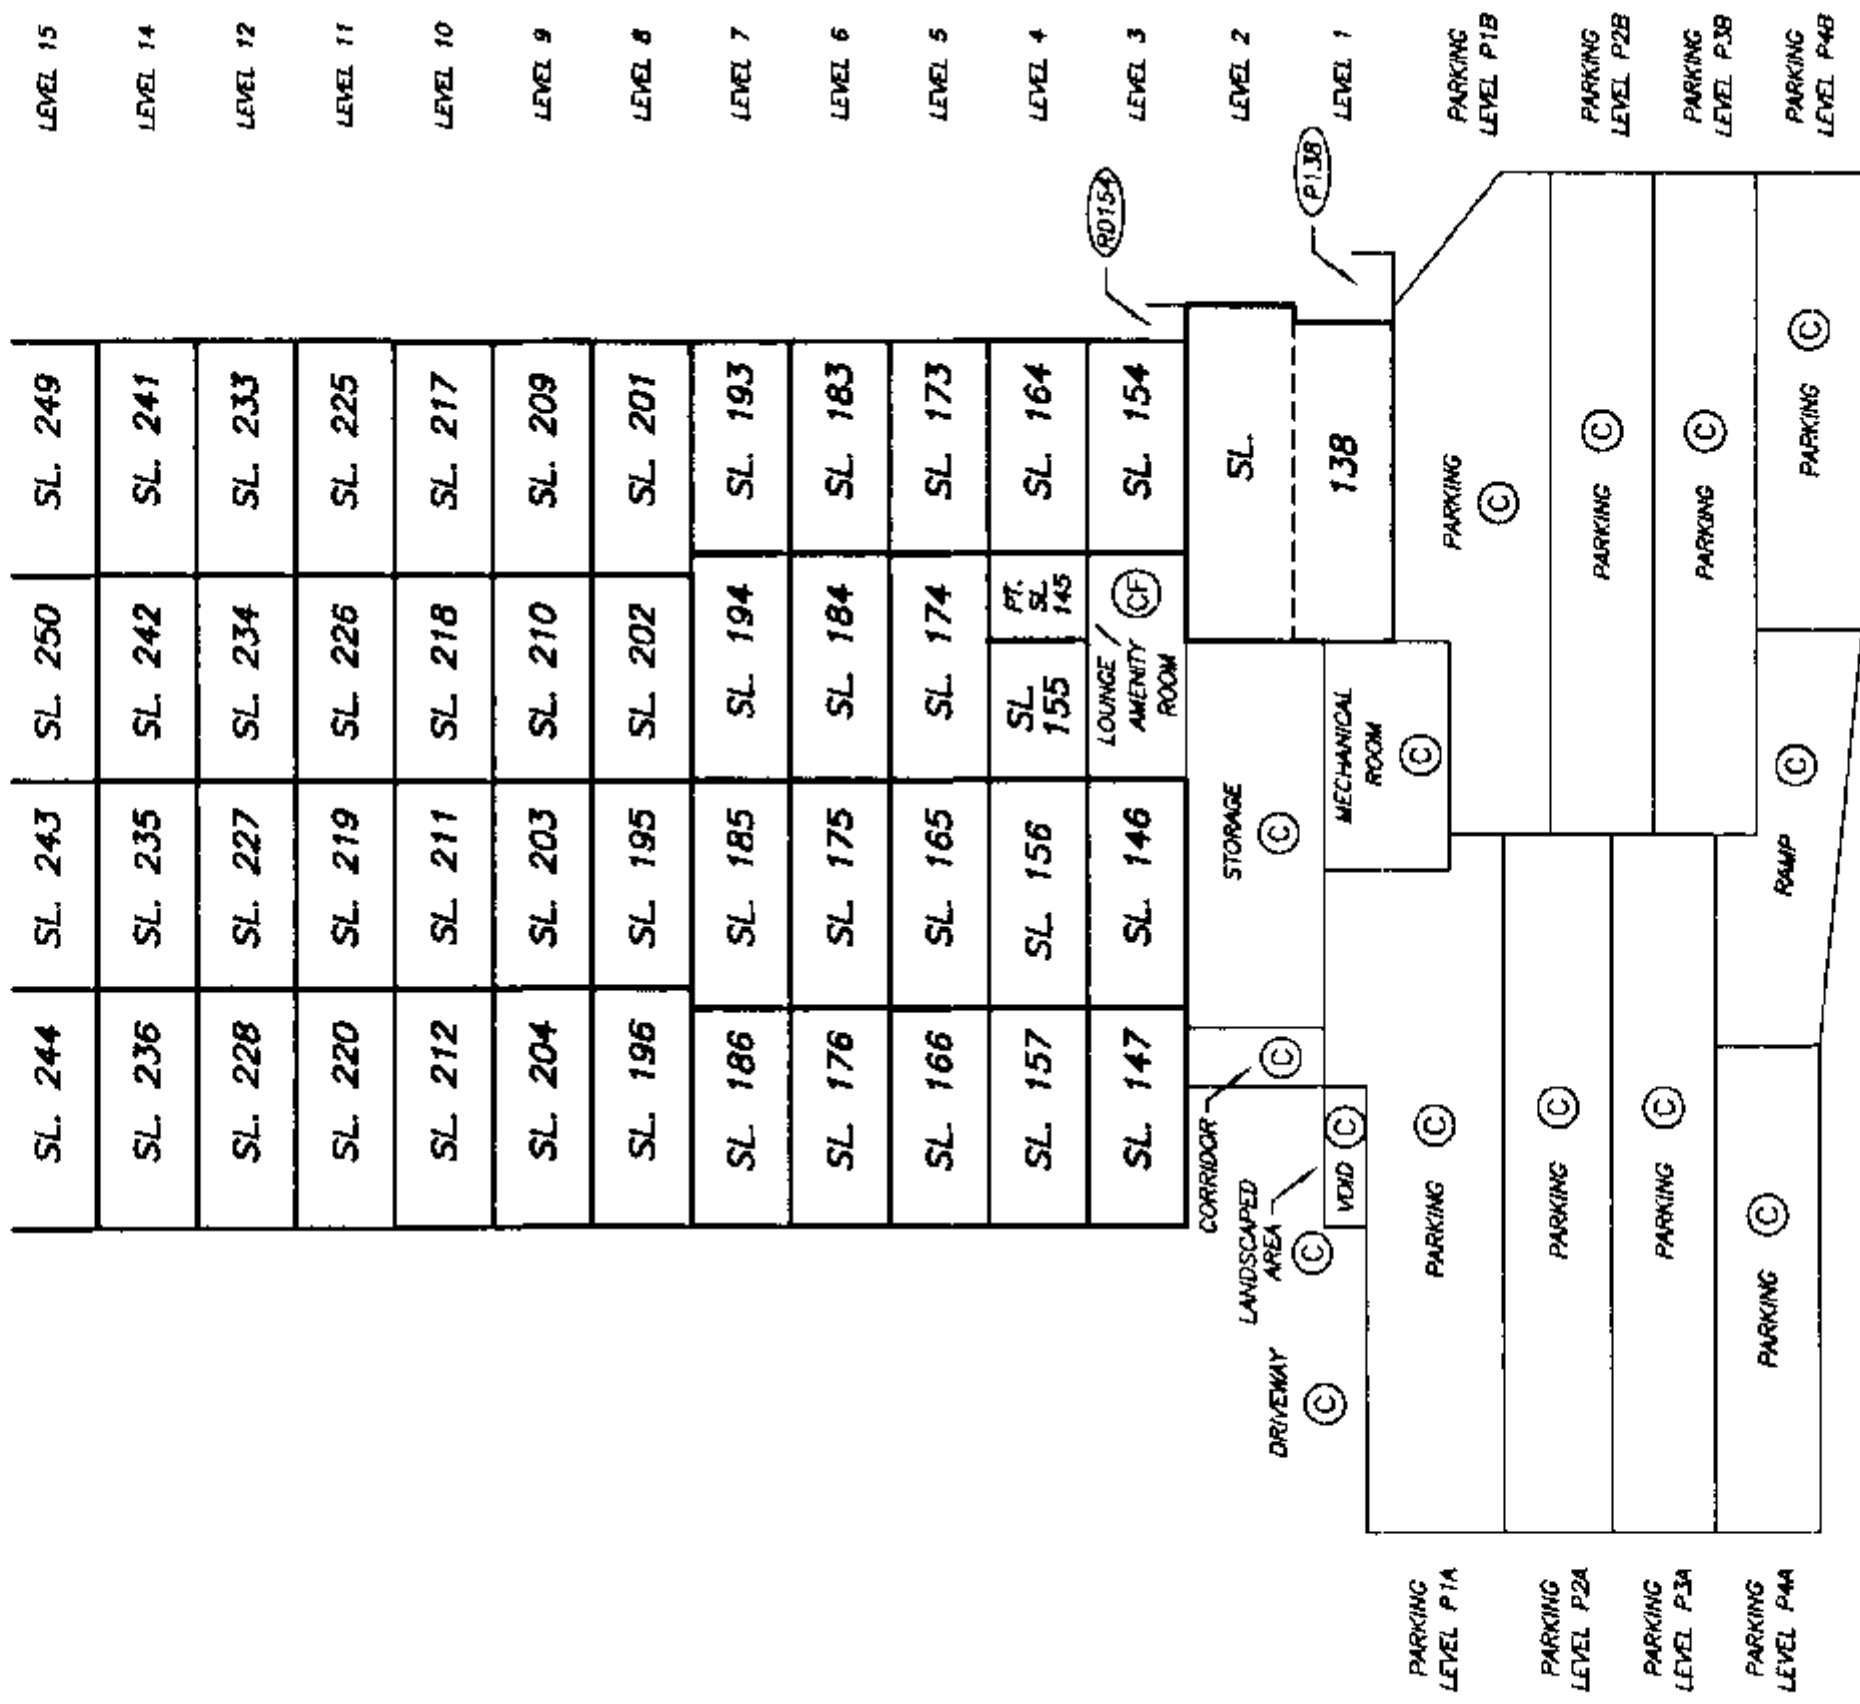

SECTION D - D'

STRATA PLAN LMS 4383
PHASE 2


SCALE 1:200




ALL DISTANCES ARE IN METRES.

ROOF			ROOF LEVEL
RD343	SL 343	SL 344	LEVEL 31
			LEVEL 30
			LEVEL 29
			LEVEL 28
			LEVEL 27
			LEVEL 26
			LEVEL 25
			LEVEL 24
RD344	SL 339	SL 342	LEVEL 23
	SL 335	SL 338	LEVEL 22
	SL 331	SL 334	LEVEL 21
	SL 327	SL 330	LEVEL 20
	SL 323	SL 326	LEVEL 19
	SL 319	SL 322	LEVEL 18
	SL 315	SL 318	LEVEL 17
	SL 308	SL 314	LEVEL 16
	SL 300	SL 306	LEVEL 15
	SL 292	SL 298	LEVEL 14
	SL 284	SL 290	
	SL 276	SL 282	
	SL 268	SL 274	
	SL 260	SL 266	
	SL 252	SL 258	
	SL 244	SL 250	
	SL 236	SL 242	
	SL 235	SL 241	

SEE SHEET #4
FOR CONTINUATION

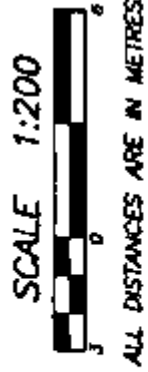

SEE SHEET #7
FOR CONTINUATION

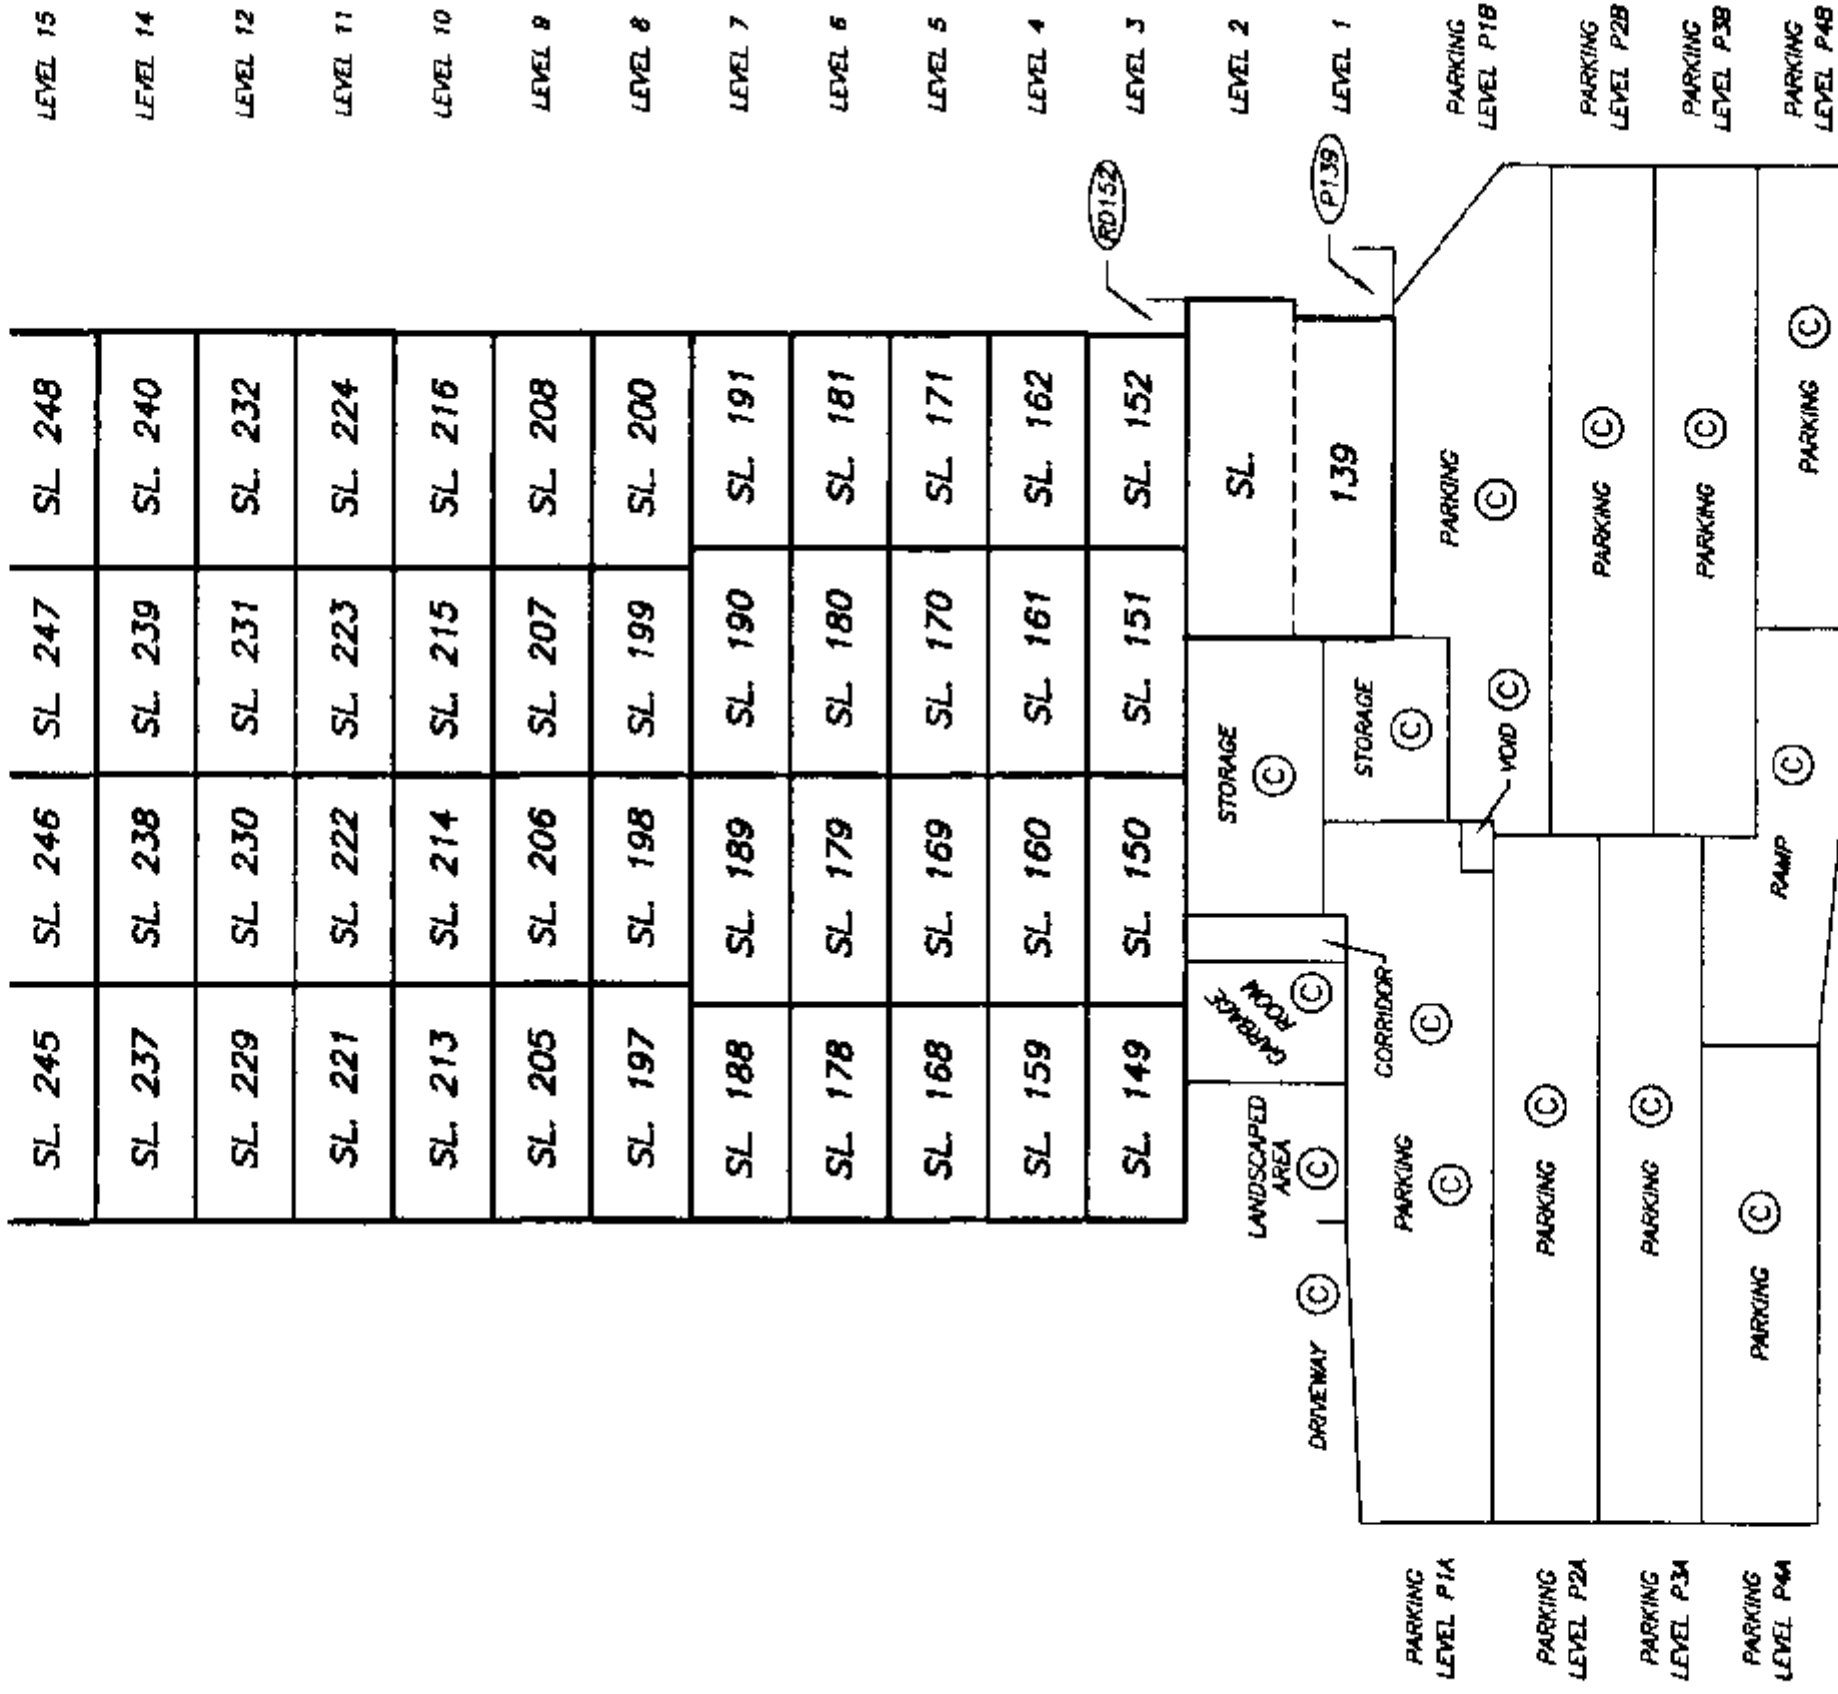

SCALE 1:200



ALL DISTANCES ARE IN METRES.

ROOF ©			ROOF LEVEL
RD343	SL 343	SL 344	LEVEL 31
	SL 340	SL 341	LEVEL 30
	SL 336	SL 337	LEVEL 29
	SL 332	SL 333	LEVEL 28
	SL 328	SL 329	LEVEL 27
	SL 324	SL 325	LEVEL 26
	SL 320	SL 321	LEVEL 25
	SL 316	SL 317	LEVEL 24
SL 309	SL 310	SL 311	LEVEL 23
SL 301	SL 302	SL 303	LEVEL 22
SL 293	SL 294	SL 295	LEVEL 21
SL 285	SL 286	SL 287	LEVEL 20
SL 277	SL 278	SL 279	LEVEL 19
SL 269	SL 270	SL 271	LEVEL 18
SL 261	SL 262	SL 263	LEVEL 17
SL 253	SL 254	SL 255	LEVEL 16
SL 245	SL 246	SL 247	LEVEL 15
SL 237	SL 238	SL 239	LEVEL 14

SEE SHEET #6
FOR CONTINUATION





ROOF LEVEL	MECHANICAL ATTIC Ⓢ		ROOF Ⓢ	ROOF Ⓢ	ROOF Ⓢ
LEVEL 31	SL. 344				
LEVEL 30	SL. 342	SL. 341			
LEVEL 29	SL. 338	SL. 337			
LEVEL 28	SL. 334	SL. 333			
LEVEL 27	SL. 330	SL. 329			
LEVEL 26	SL. 326	SL. 325			
LEVEL 25	SL. 322	SL. 321			
LEVEL 24	SL. 318	SL. 317			
LEVEL 23	SL. 313	SL. 312			
LEVEL 22	SL. 305	SL. 304			
LEVEL 21	SL. 297	SL. 296			
LEVEL 20	SL. 289	SL. 288			
LEVEL 19	SL. 281	SL. 280			
LEVEL 18	SL. 273	SL. 272			
LEVEL 17	SL. 265	SL. 264			
LEVEL 16	SL. 257	SL. 256			
LEVEL 15	SL. 249	SL. 248			
LEVEL 14	SL. 241	SL. 240			

SEE SHEET #8
FOR CONTINUATION

SHEET 10 OF 15 SHEETS

STRATA PLAN LMS 4383
PHASE 2

SECTION G - G'

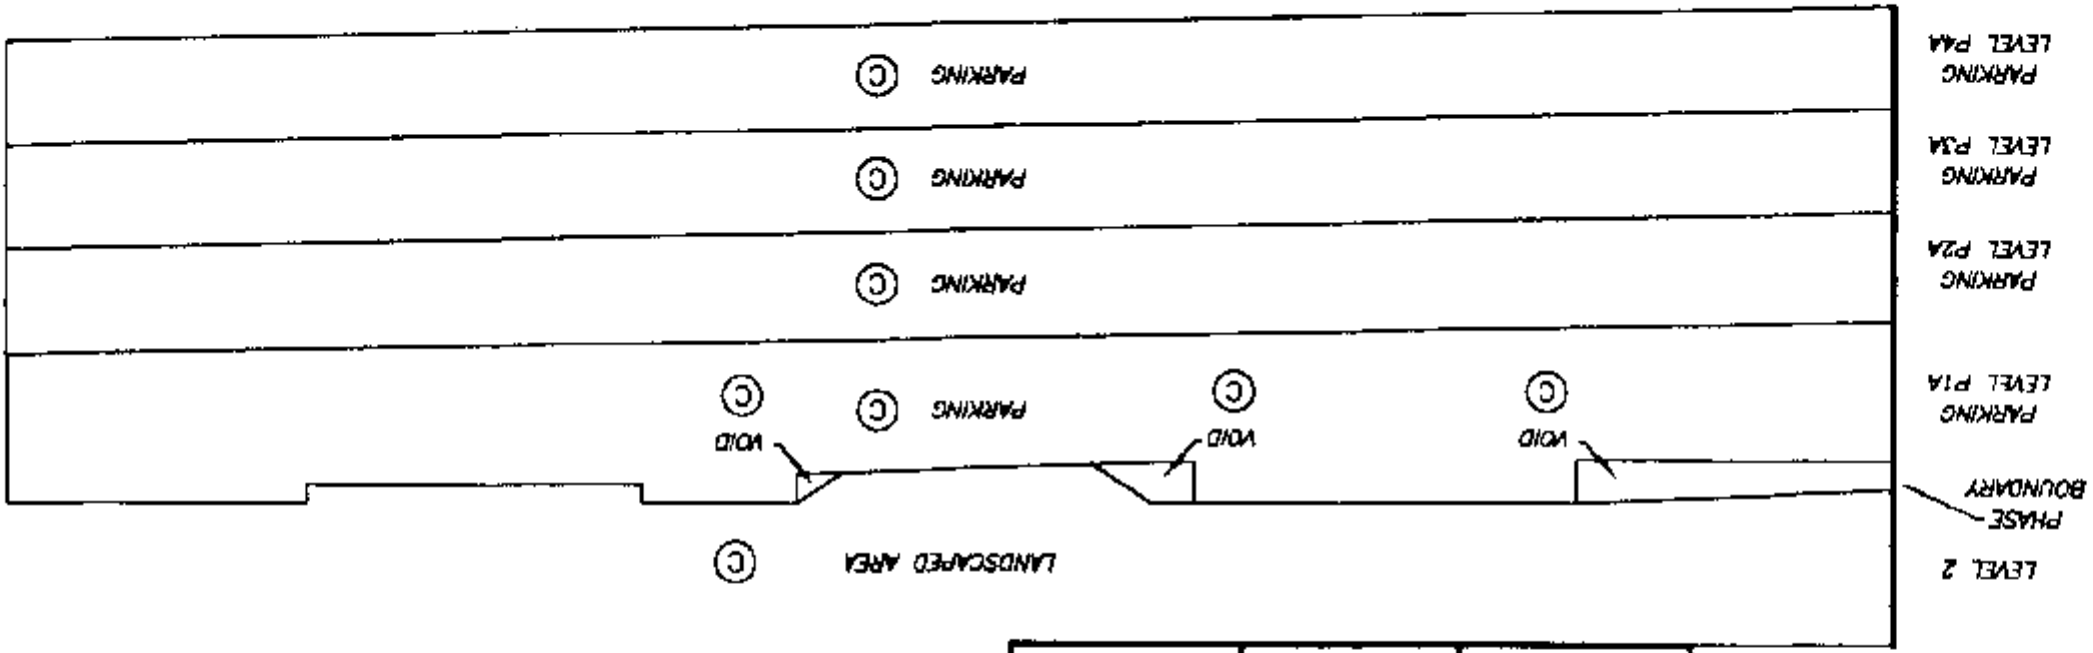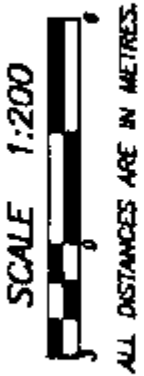


SEE SHEET #11 FOR CONTINUATION

LEVEL 15	SL. 244	SL. 245
LEVEL 14	SL. 236	SL. 237
LEVEL 12	SL. 228	SL. 229
LEVEL 11	SL. 220	SL. 221
LEVEL 10	SL. 212	SL. 213
LEVEL 9	SL. 204	SL. 205
LEVEL 8	SL. 196	SL. 197
LEVEL 7	SL. 186	SL. 187
LEVEL 6	SL. 176	SL. 177
LEVEL 5	SL. 166	SL. 167
LEVEL 4	SL. 157	SL. 158
LEVEL 3	SL. 147	SL. 148
LEVEL 3	GARDEN TERRACE	SL. 149

DATE : AUGUST 13, 2002
M.E.B.

SECTION G - G'

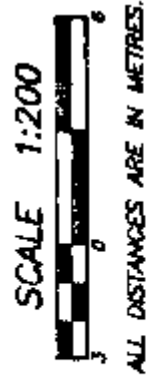STRATA PLAN LMS 4383
PHASE 2

ROOF LEVEL	ROOF	MECHANICAL ATTIC	ROOF	ROOF
	⊙	⊙	⊙	⊙
LEVEL 31	SL 343			
LEVEL 30	SL 339	SL 340		
LEVEL 29	SL 335	SL 336		
LEVEL 28	SL 331	SL 332		
LEVEL 27	SL 327	SL 328		
LEVEL 26	SL 323	SL 324		
LEVEL 25	SL 319	SL 320		
LEVEL 24	SL 315	SL 316		
LEVEL 23	SL 308	SL 309		
LEVEL 22	SL 300	SL 301		
LEVEL 21	SL 292	SL 293		
LEVEL 20	SL 284	SL 285		
LEVEL 19	SL 276	SL 277		
LEVEL 18	SL 268	SL 269		
LEVEL 17	SL 260	SL 261		
LEVEL 16	SL 252	SL 253		
LEVEL 15	SL 244	SL 245		
LEVEL 14	SL 236	SL 237		

SEE SHEET #10
FOR CONTINUATION

SHEET 12 OF 35 SHEETS


STRATA PLAN LMS 4383
PHASE 2

PARKING LEVEL P4B

SCALE 1:200



ALL DISTANCES ARE IN METRES.

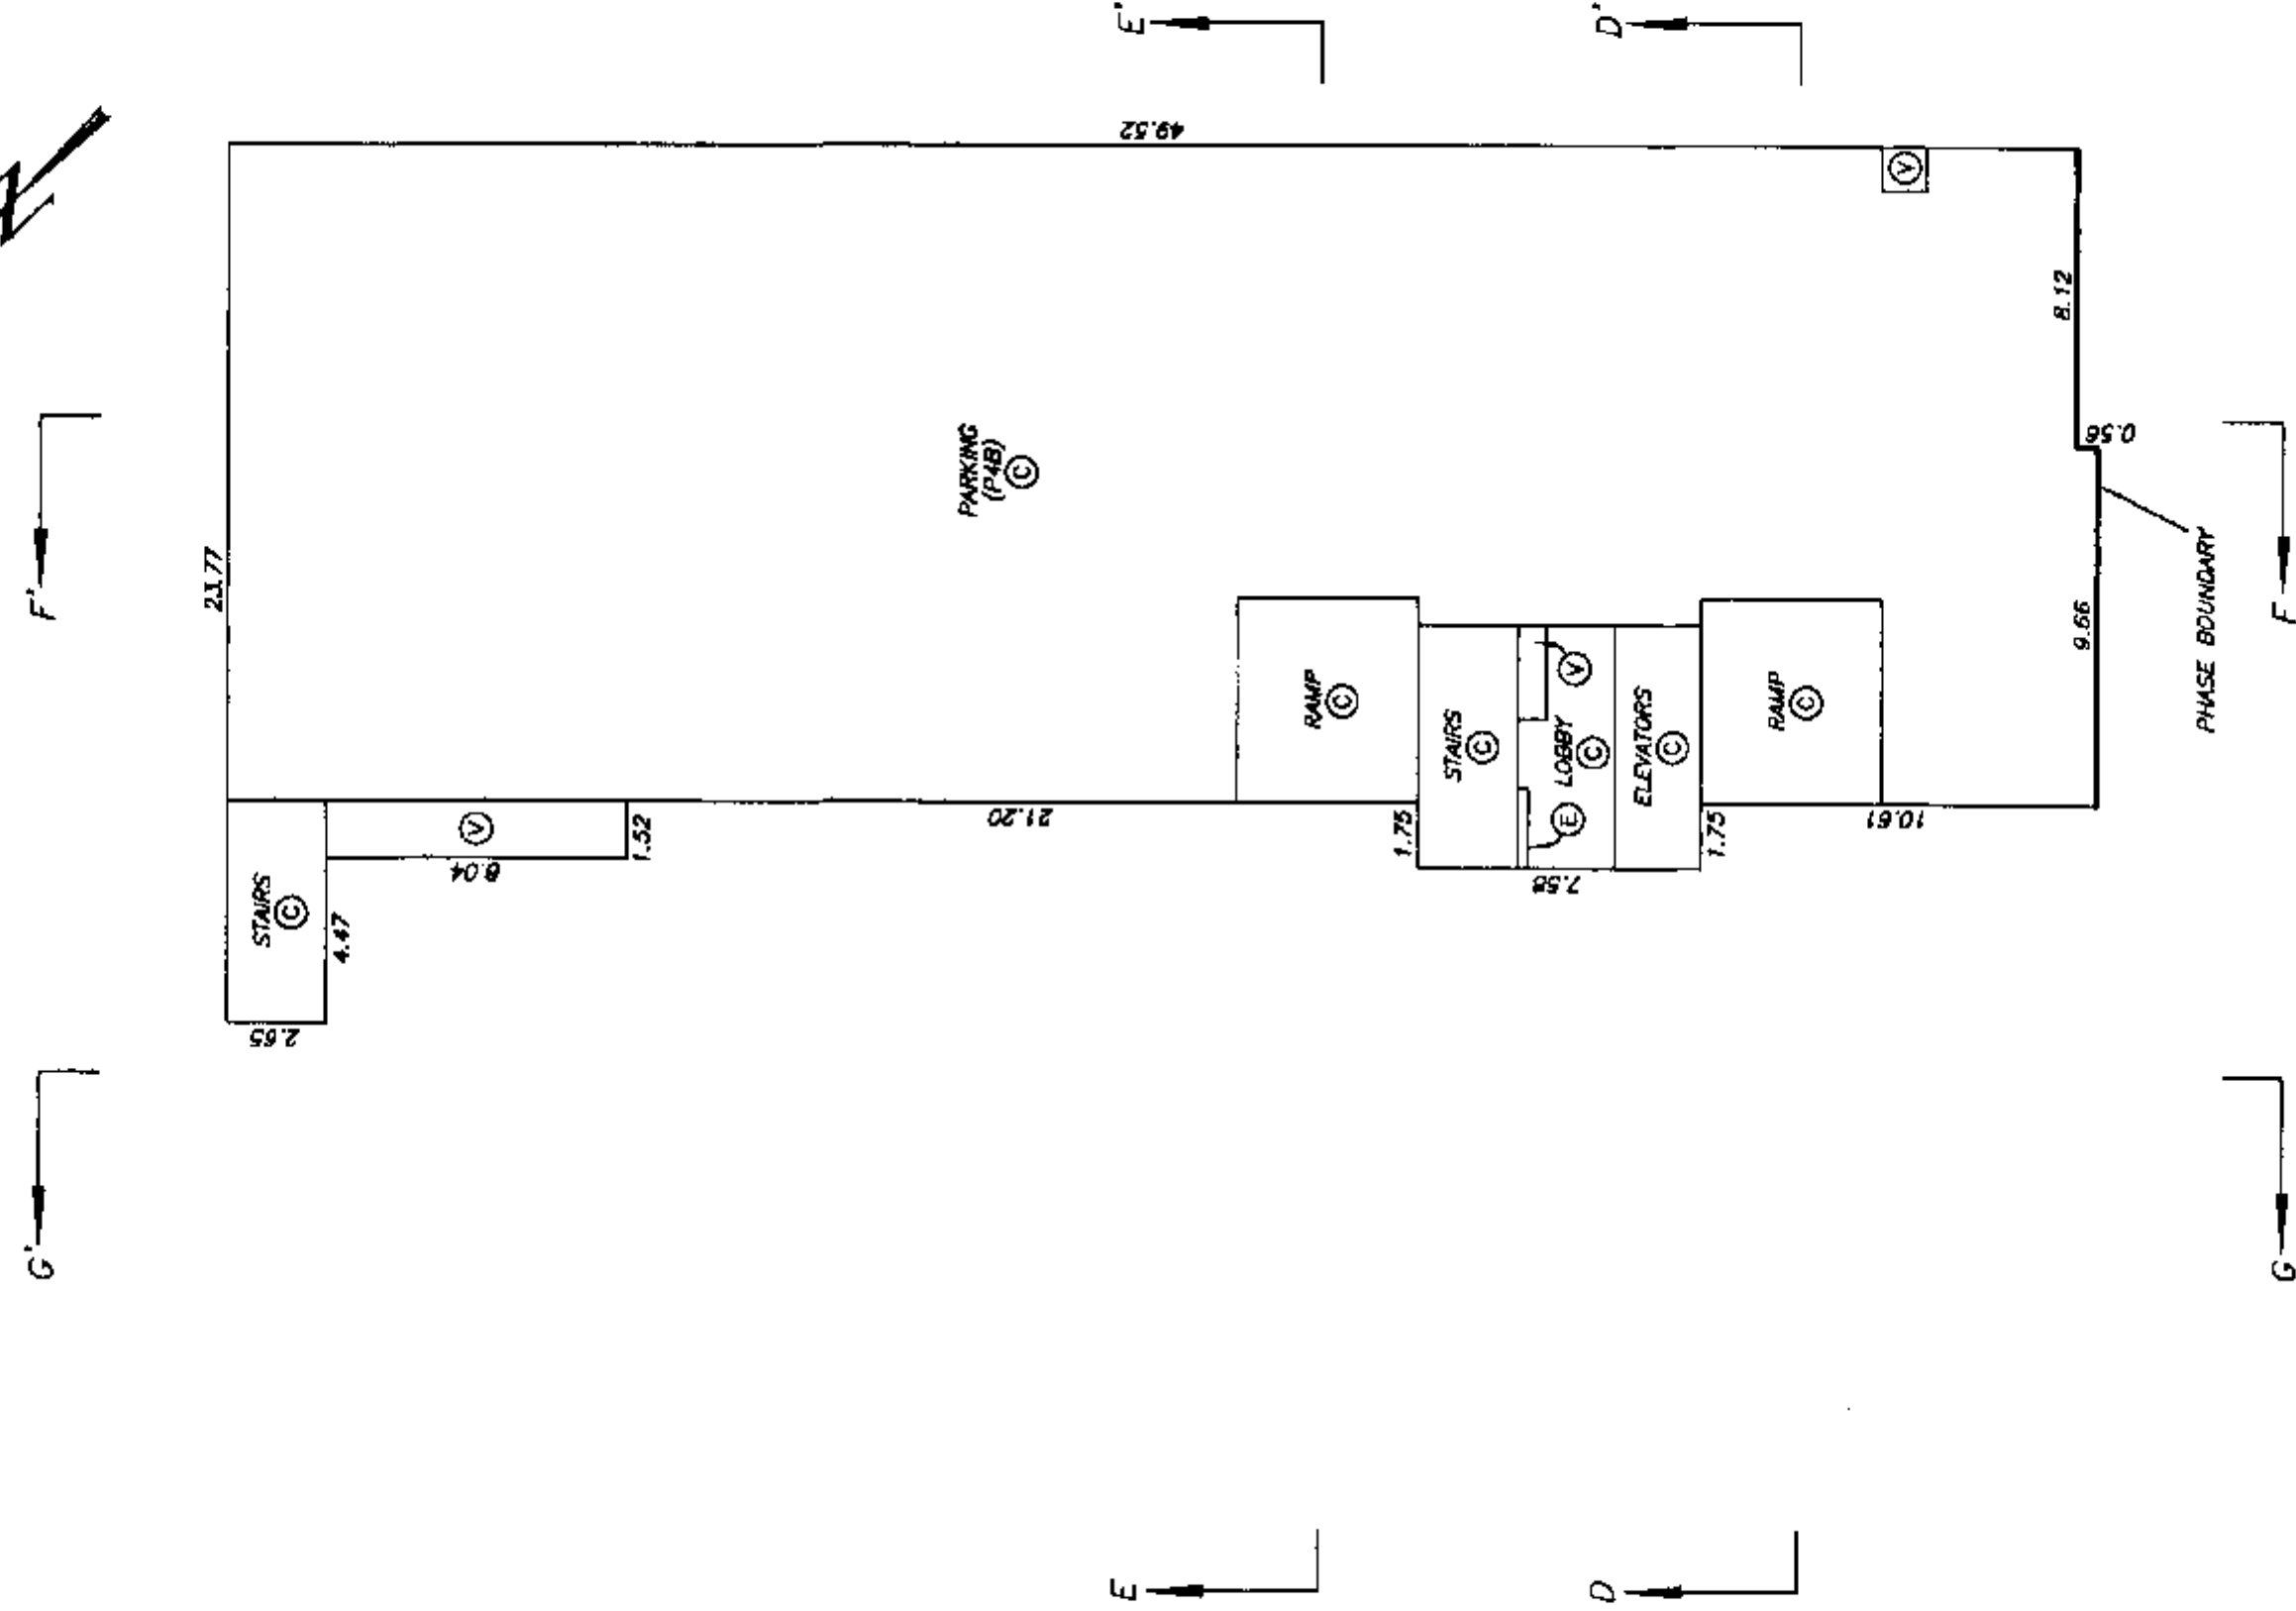

DATE : AUGUST 13, 2002

DRAWING # 30259-25
FILE # 30259-25_PRC_4B

M.E. 08

PARKING LEVELS P4A AND P3B



STRATA PLAN LMS 4383

PHASE 2

SCALE 1:200




ALL DISTANCES ARE IN METRES.

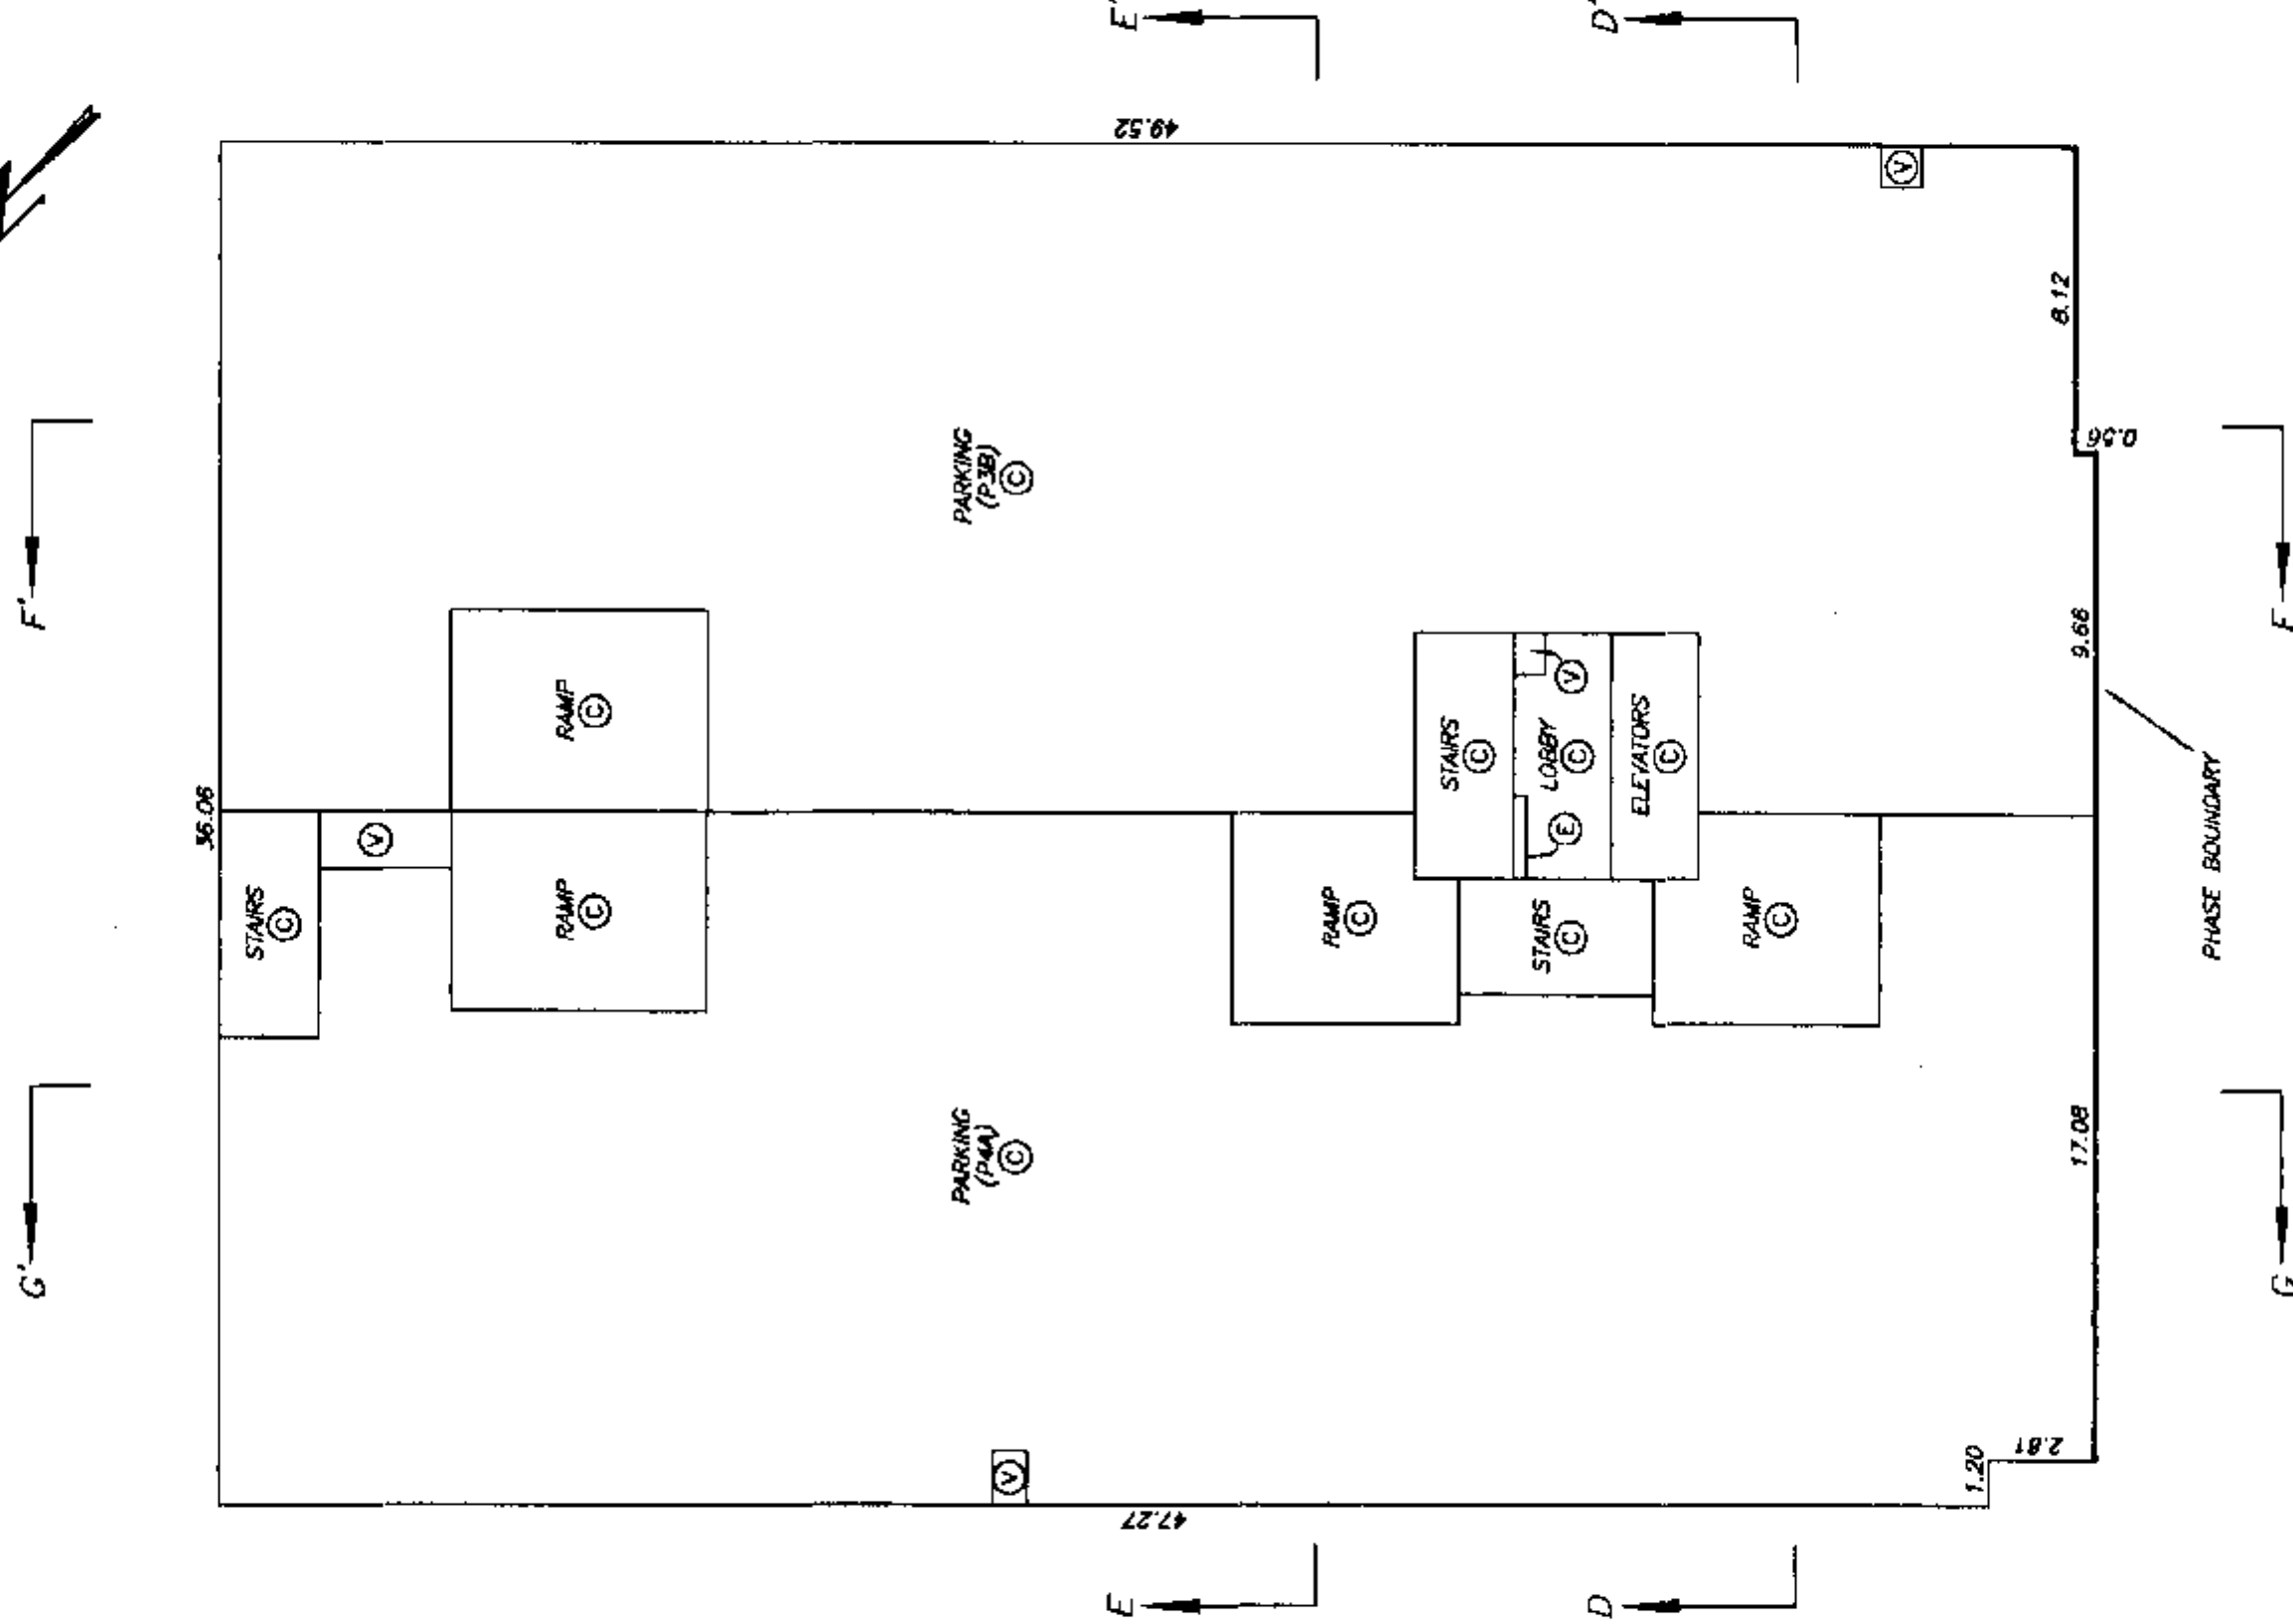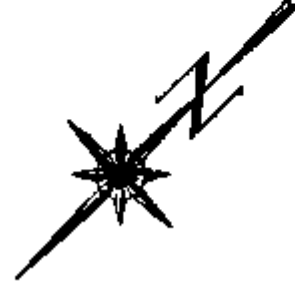

SCALE 1:200



ALL DISTANCES ARE IN METRES.

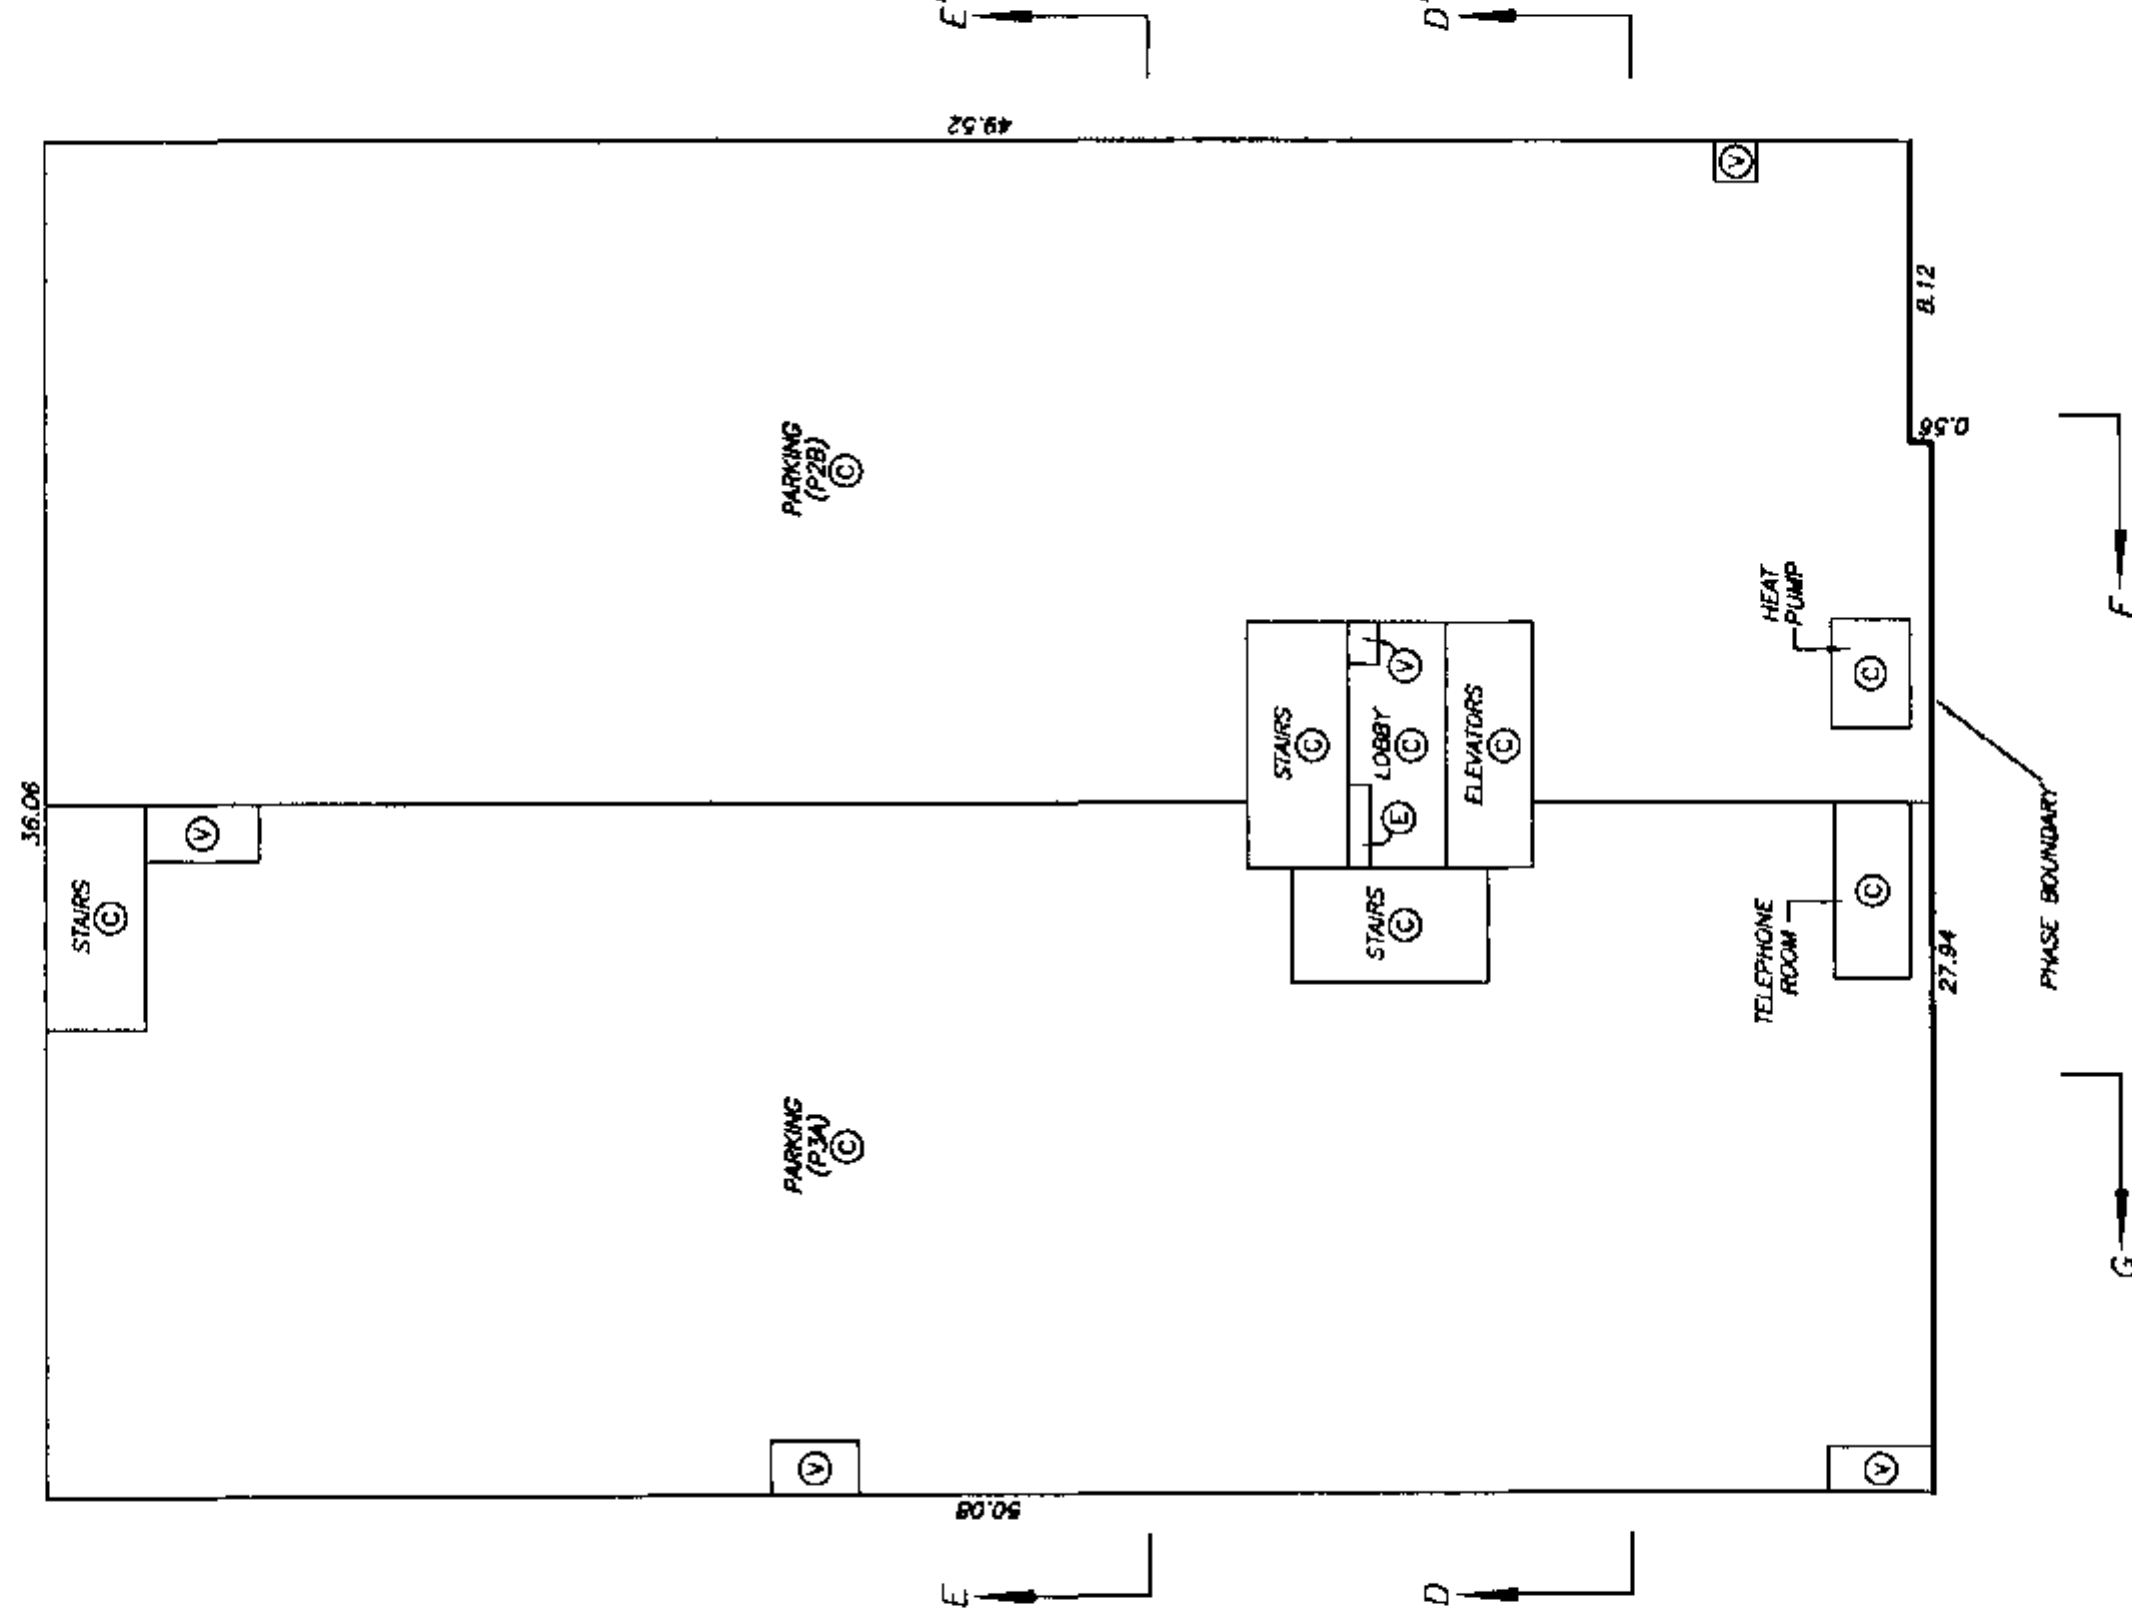


SHEET 15 OF 35 SHEETS

PARKING LEVELS P2A AND P1B STRATA PLAN LMS 4383
PHASE 2

SCALE 1:200





ALL DISTANCES ARE IN METRES.

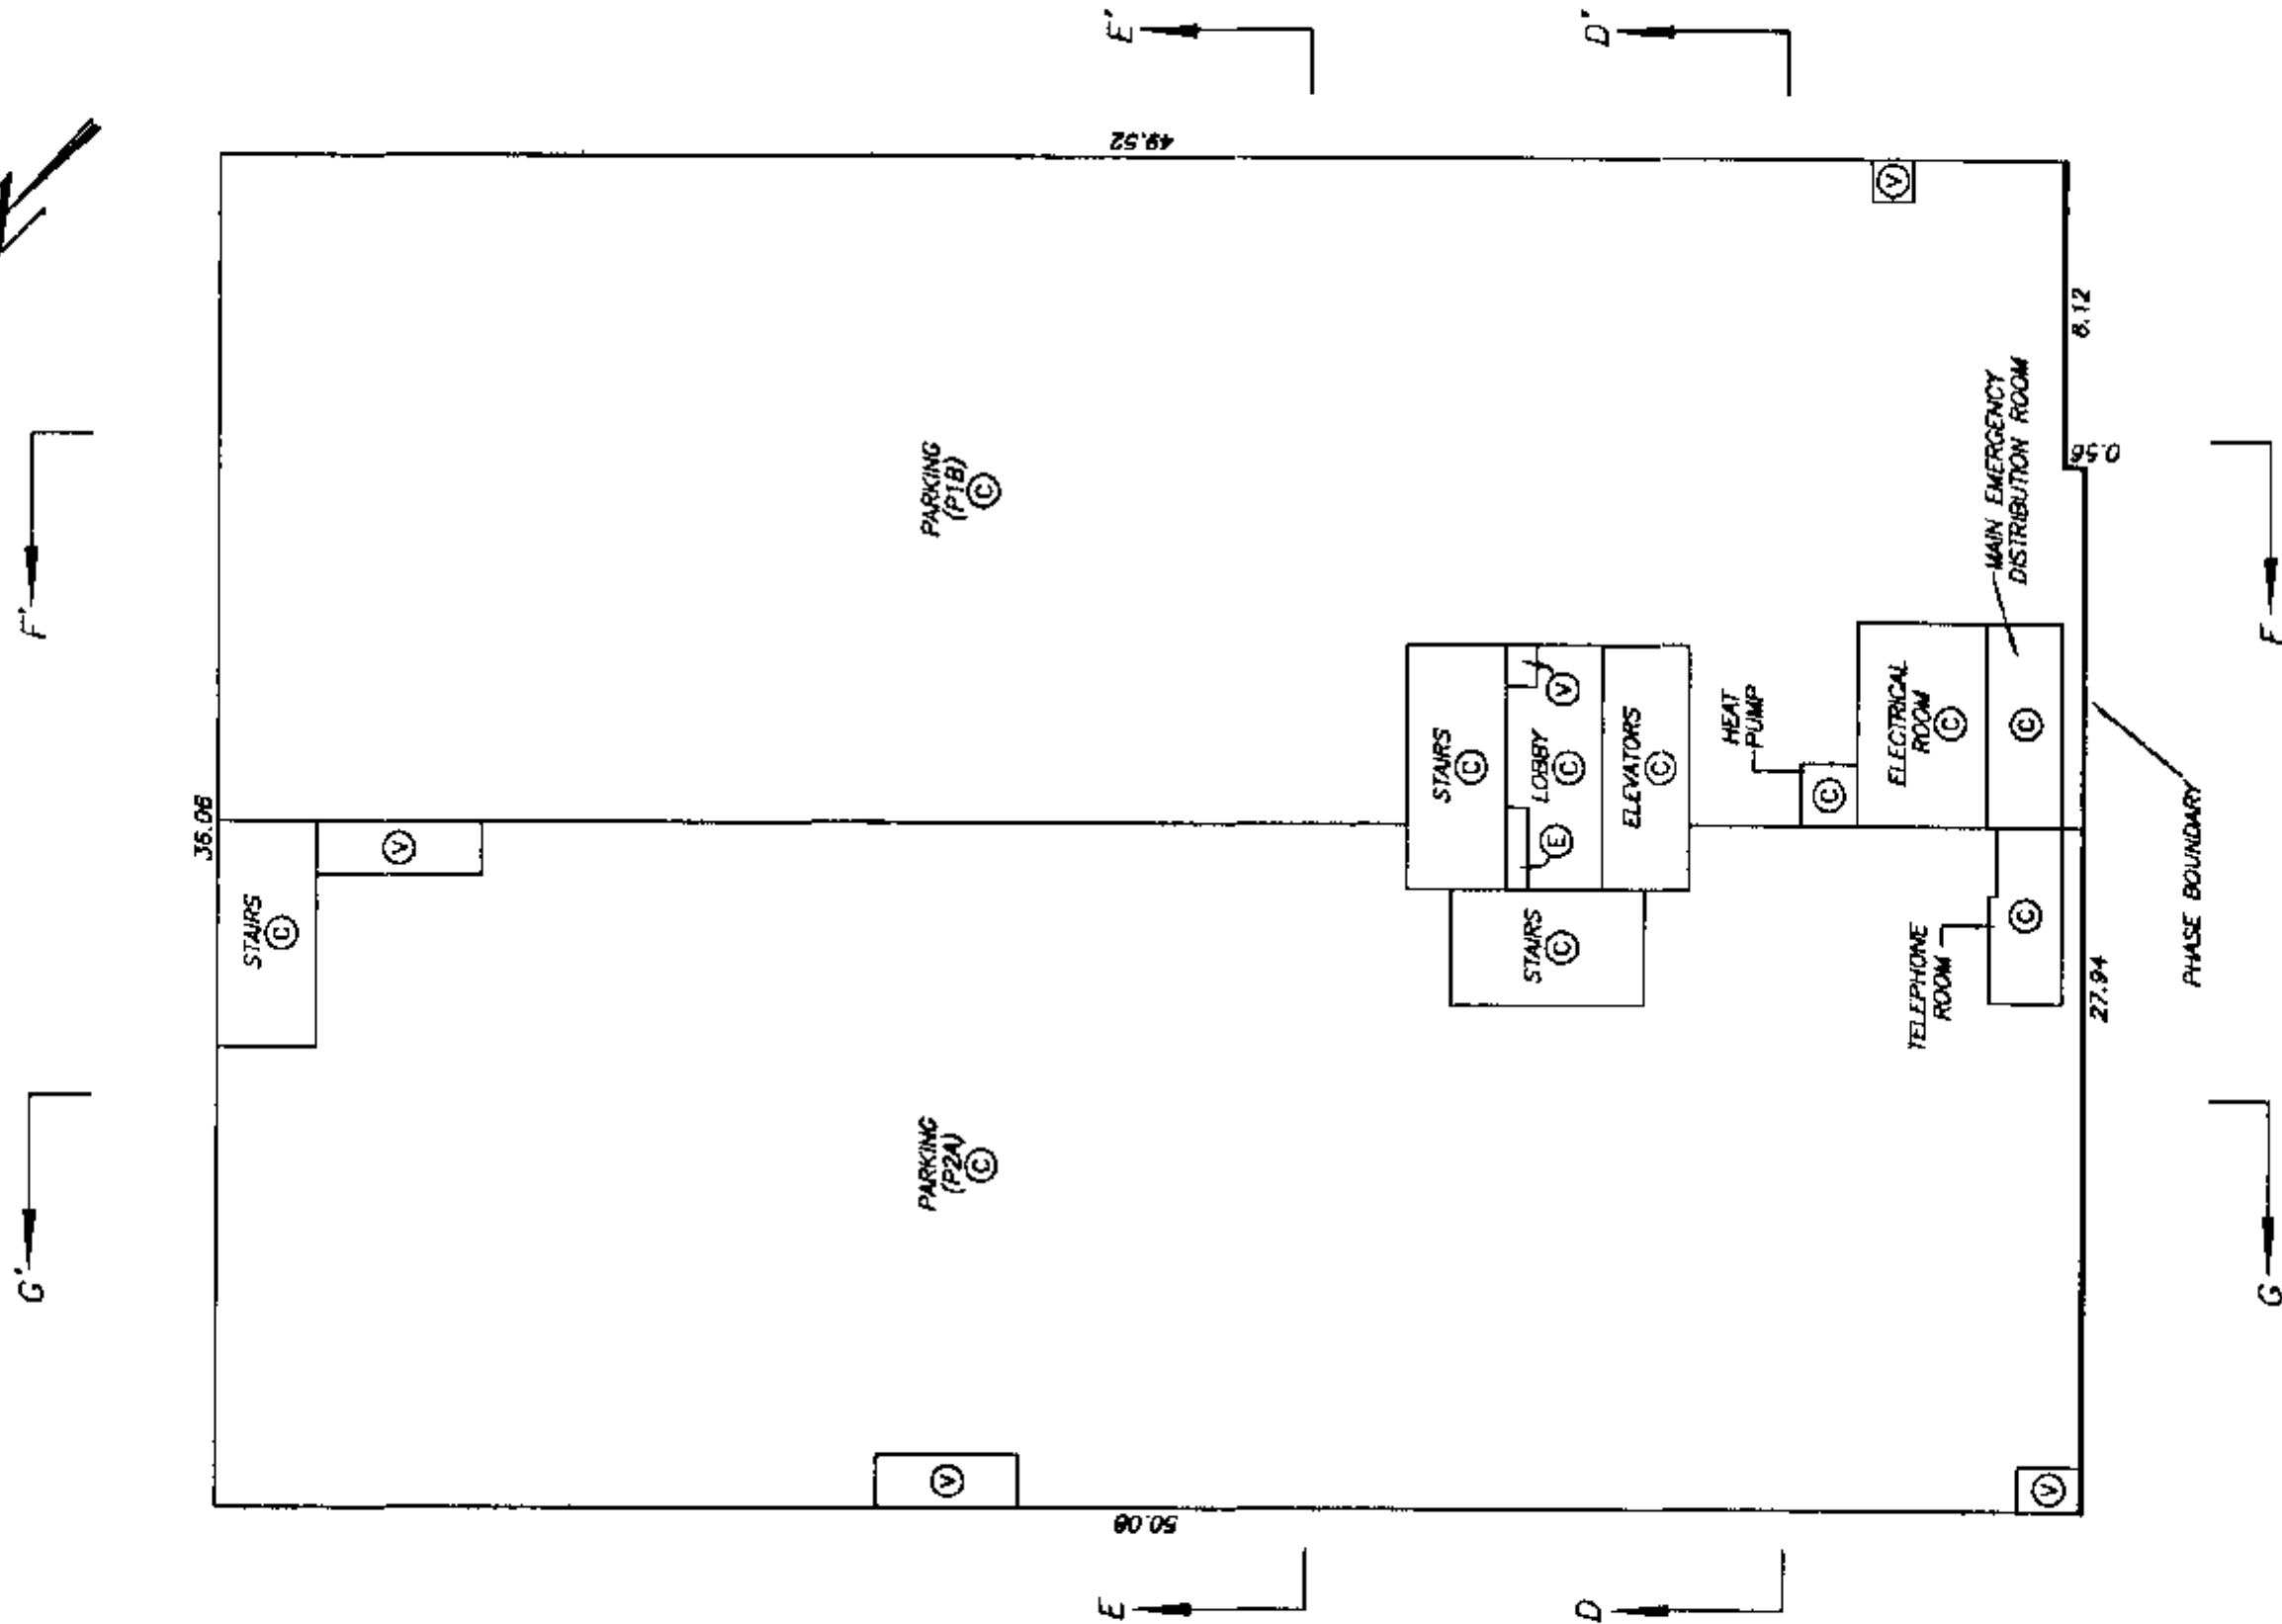

PARKING LEVEL P1A AND LEVEL 1 FLOOR PLAN


STRATA PLAN LMS 4383 PHASE 2

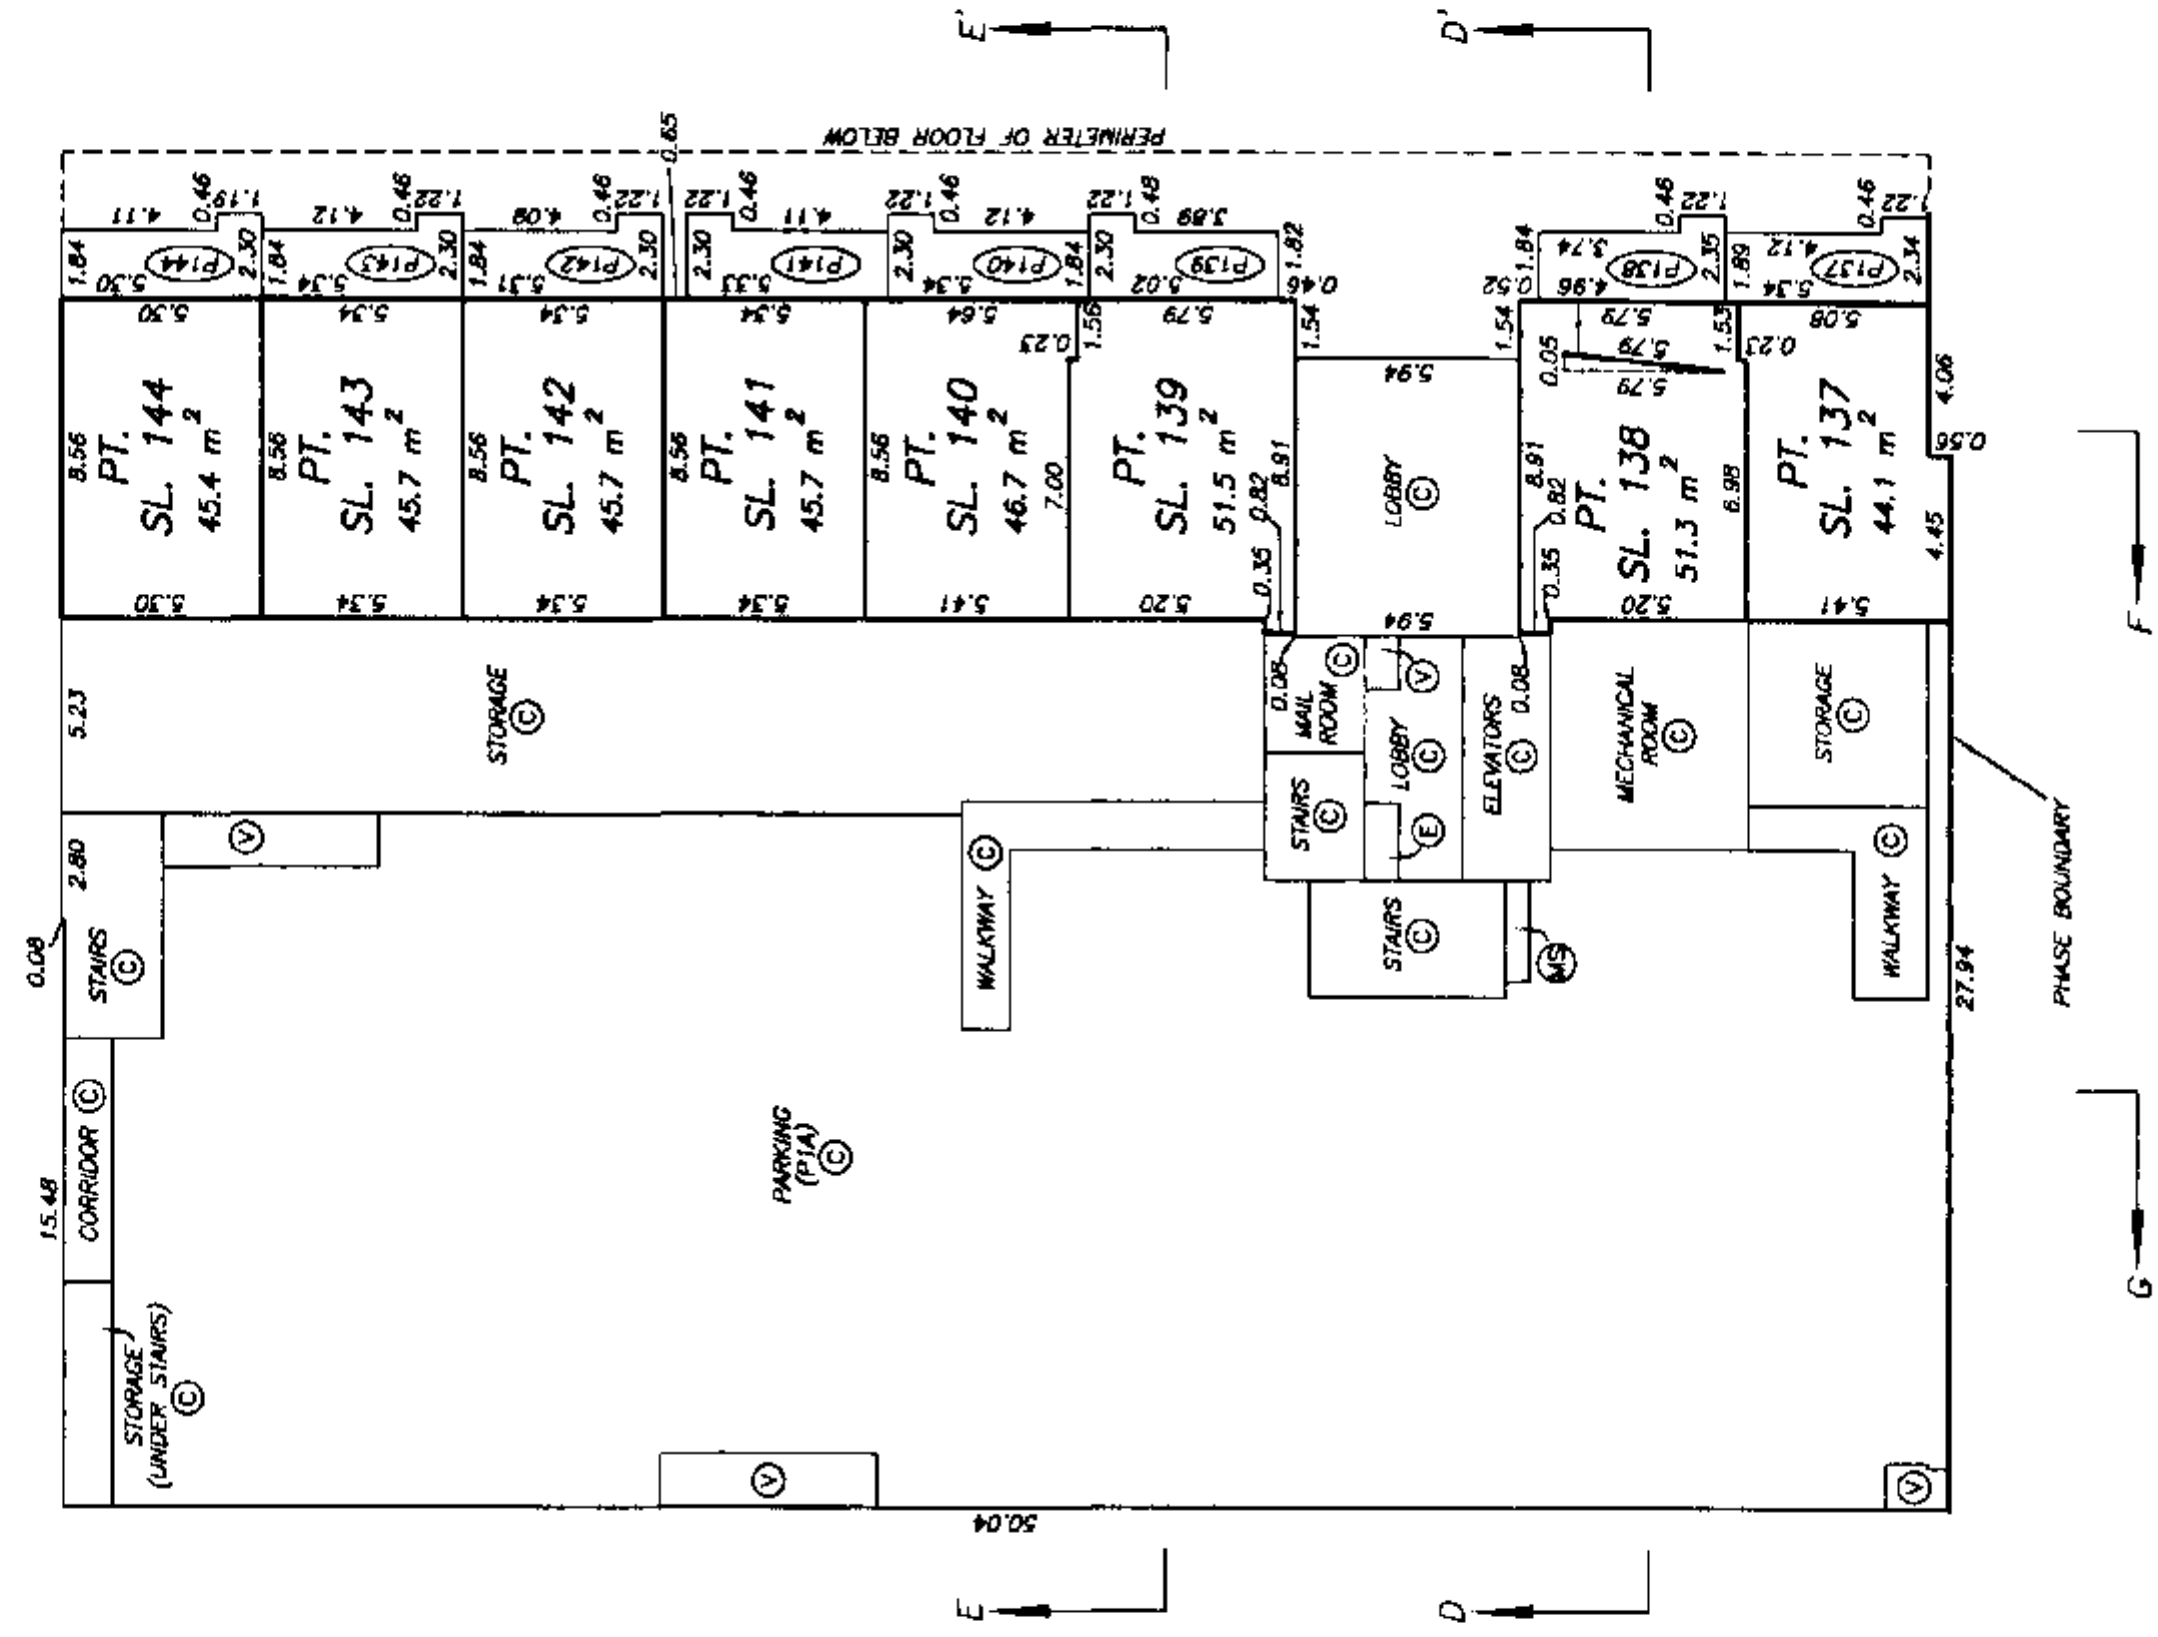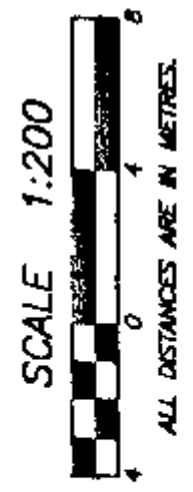

SCALE 1:200




ALL DISTANCES ARE IN METRES

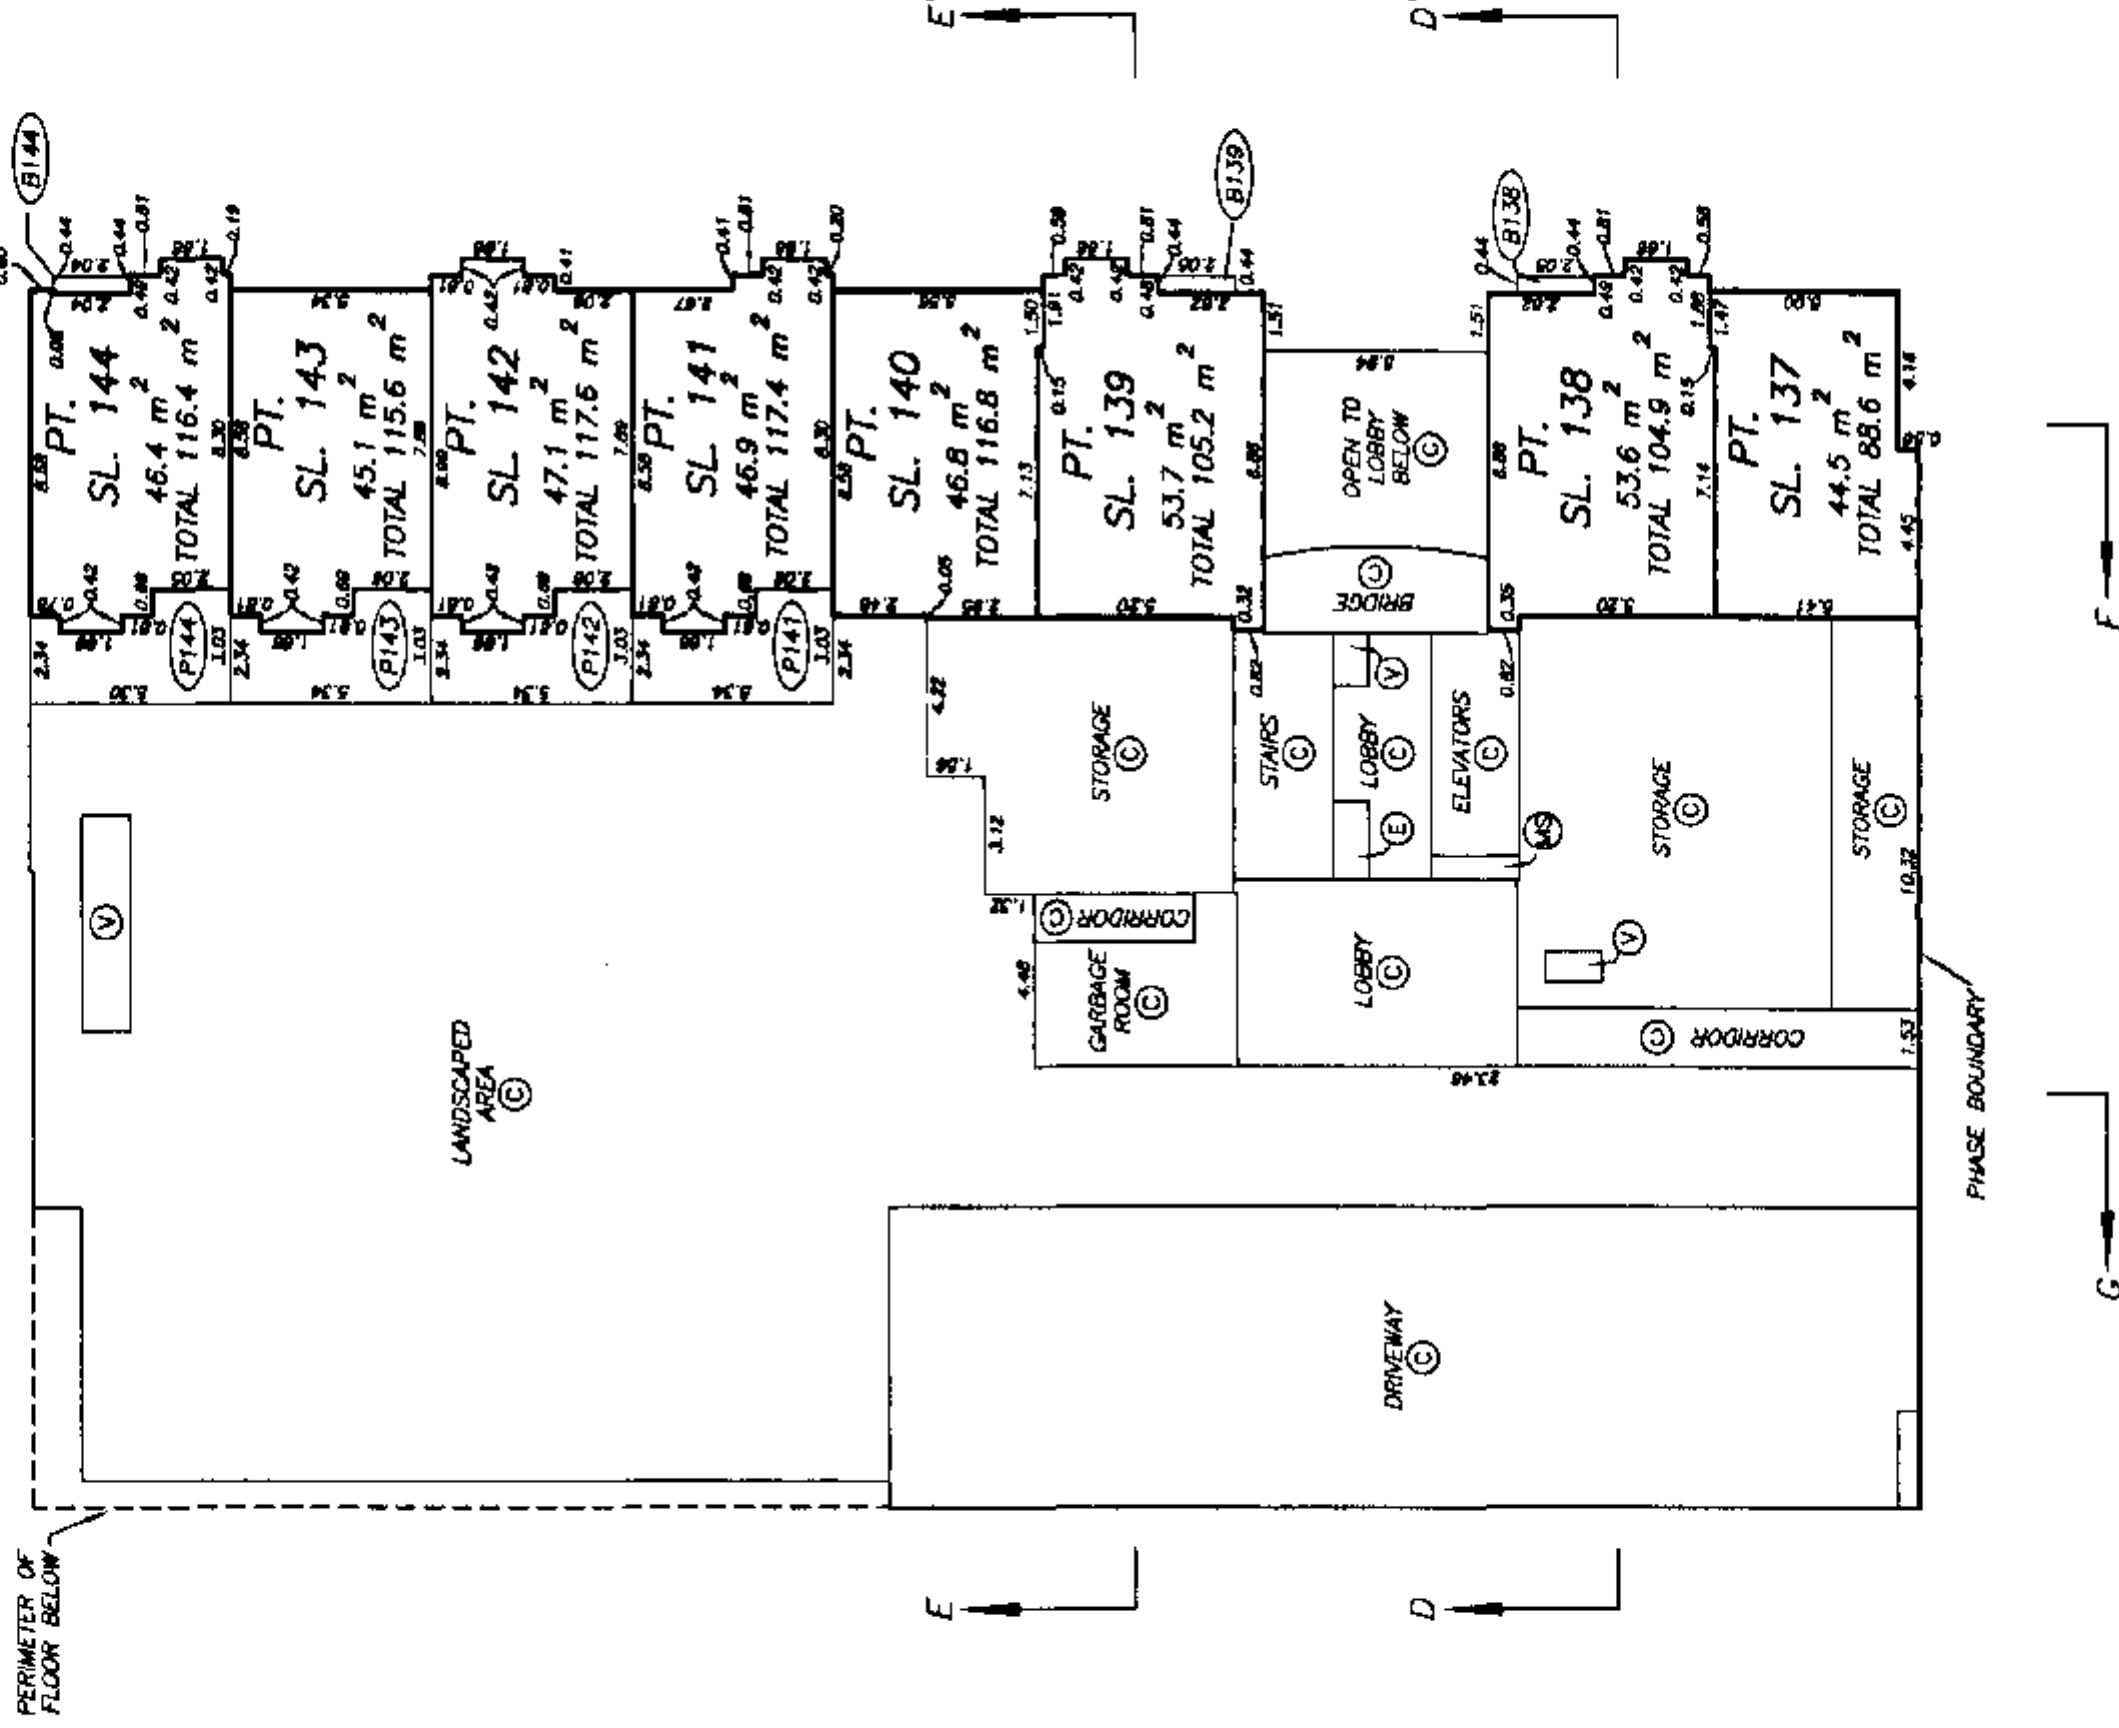


SCALE 1:200



ALL DISTANCES ARE IN METRES.

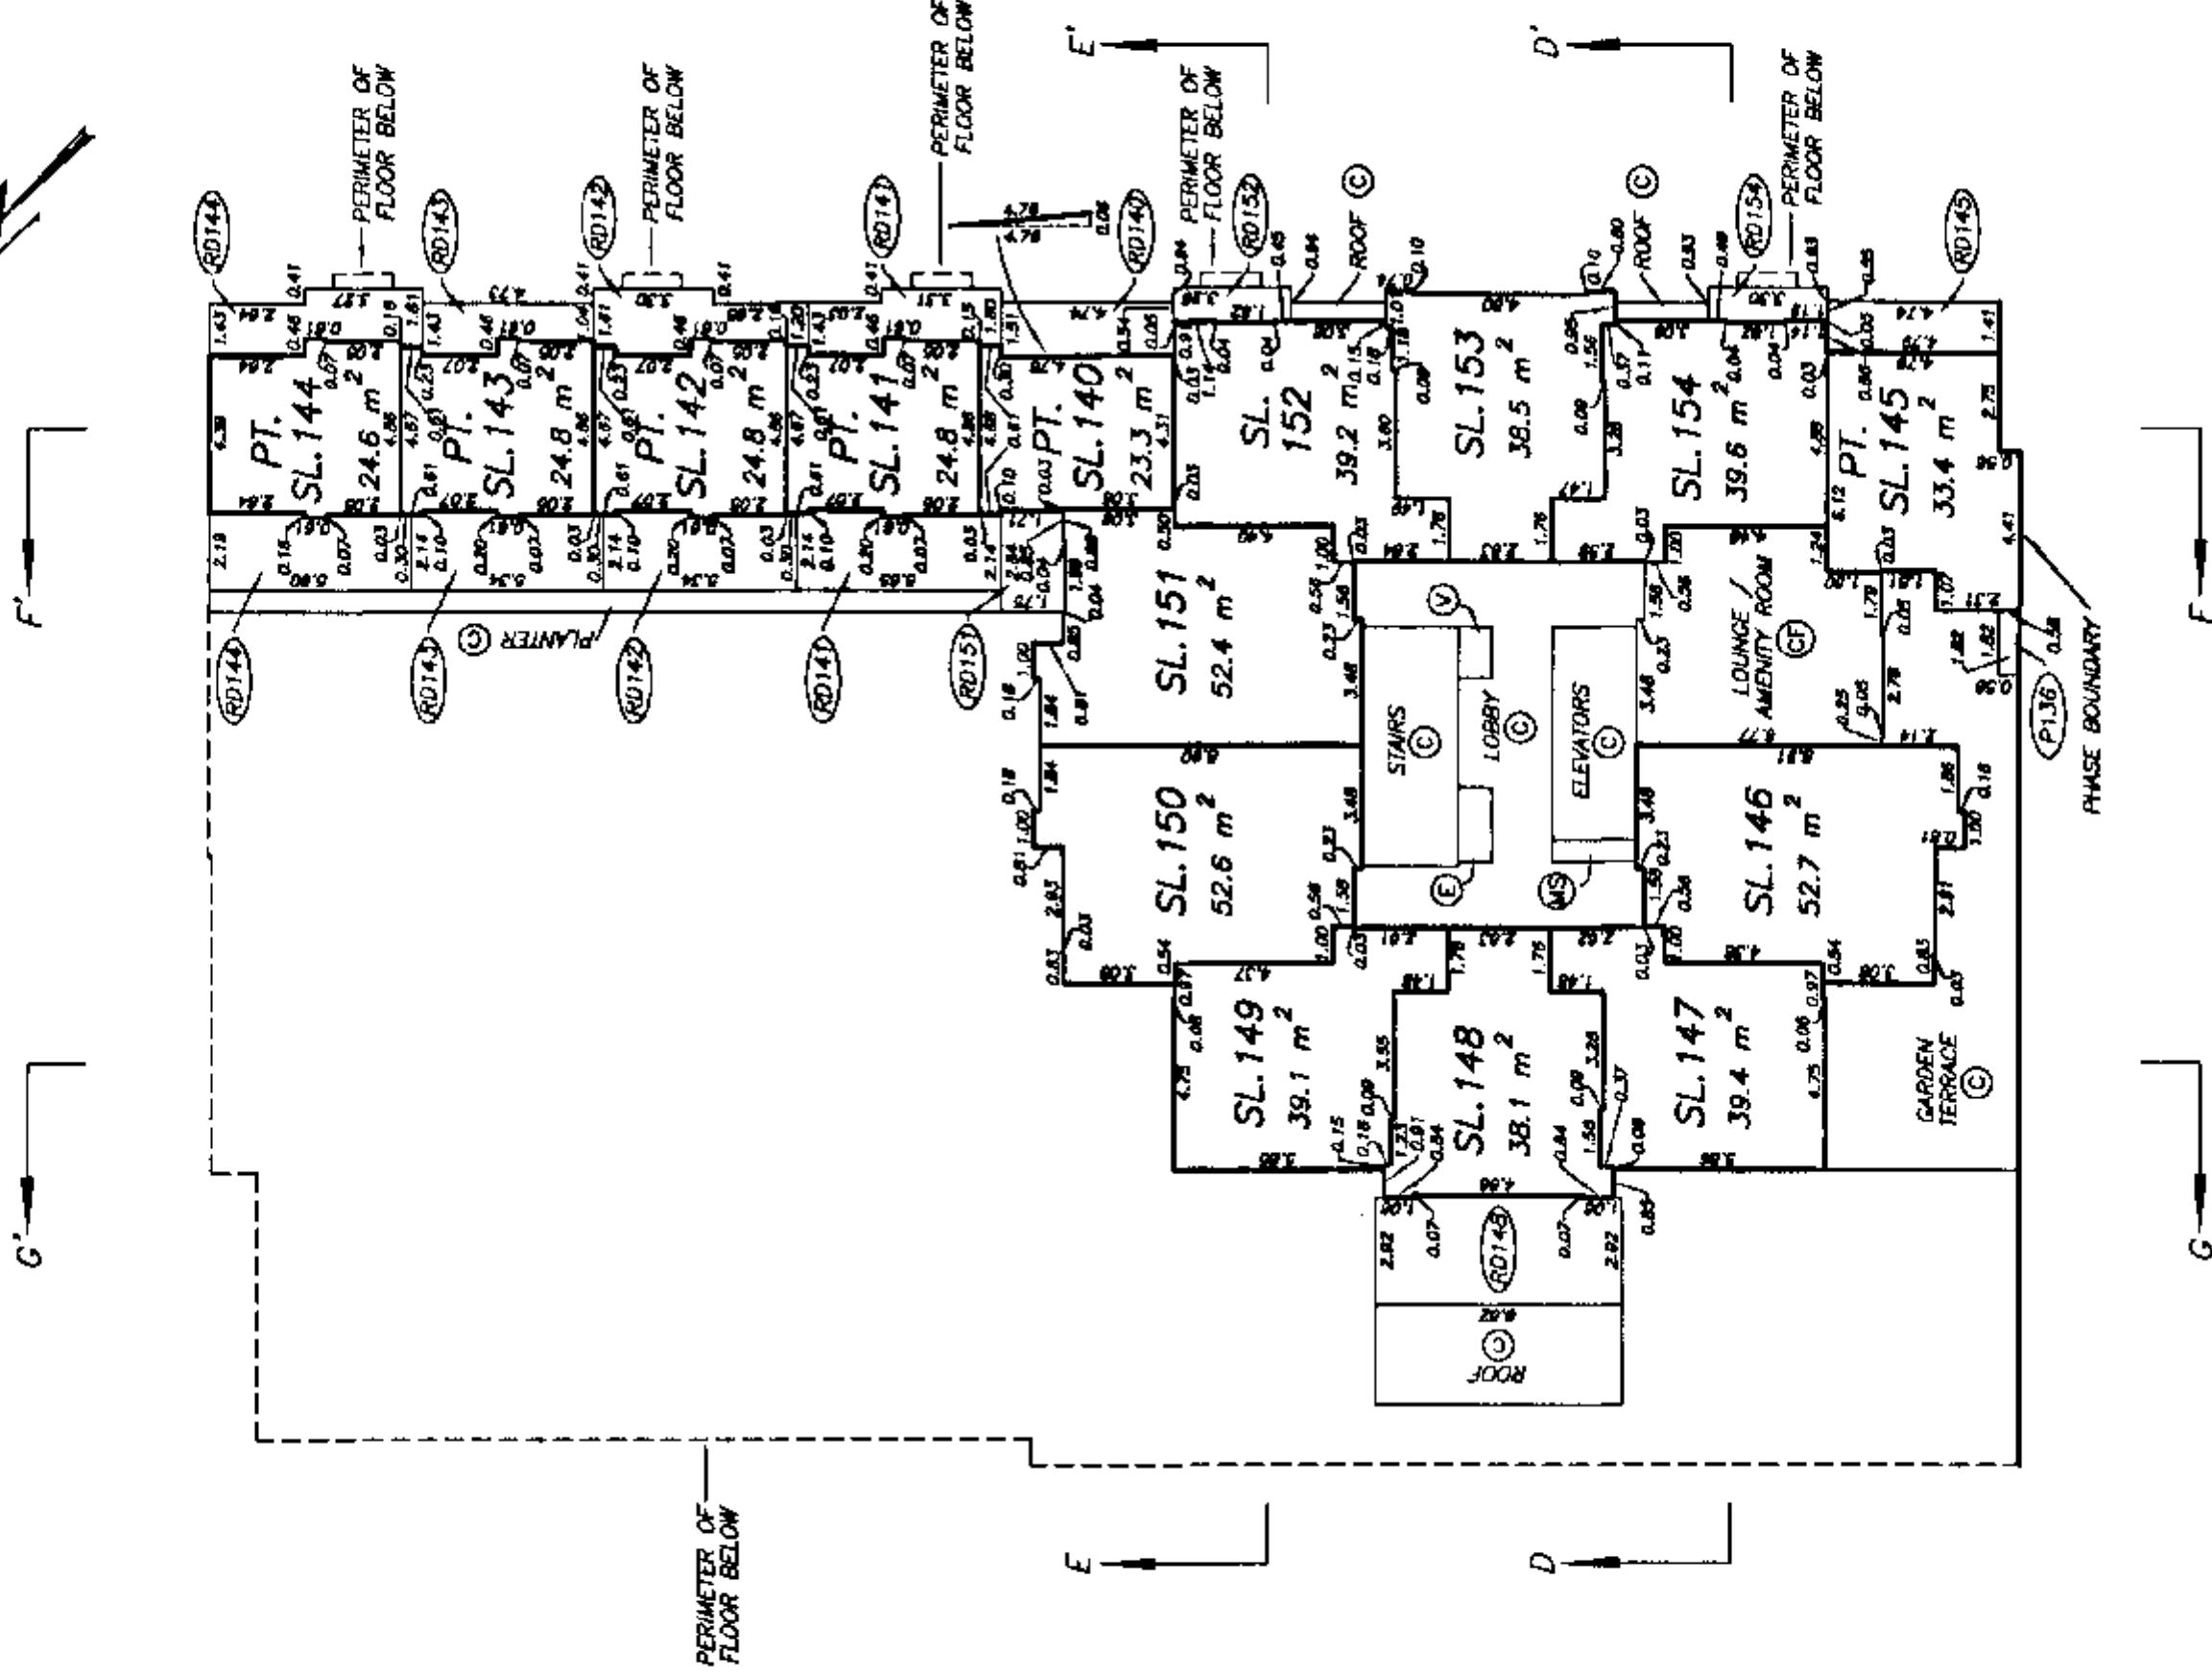

 STRATA PLAN LMS 4.383
PHASE 2

LEVEL 5 FLOOR PLAN


STRATA PLAN LMS 4383

PHASE 2

SCALE 1:200



ALL DISTANCES ARE IN METRES.

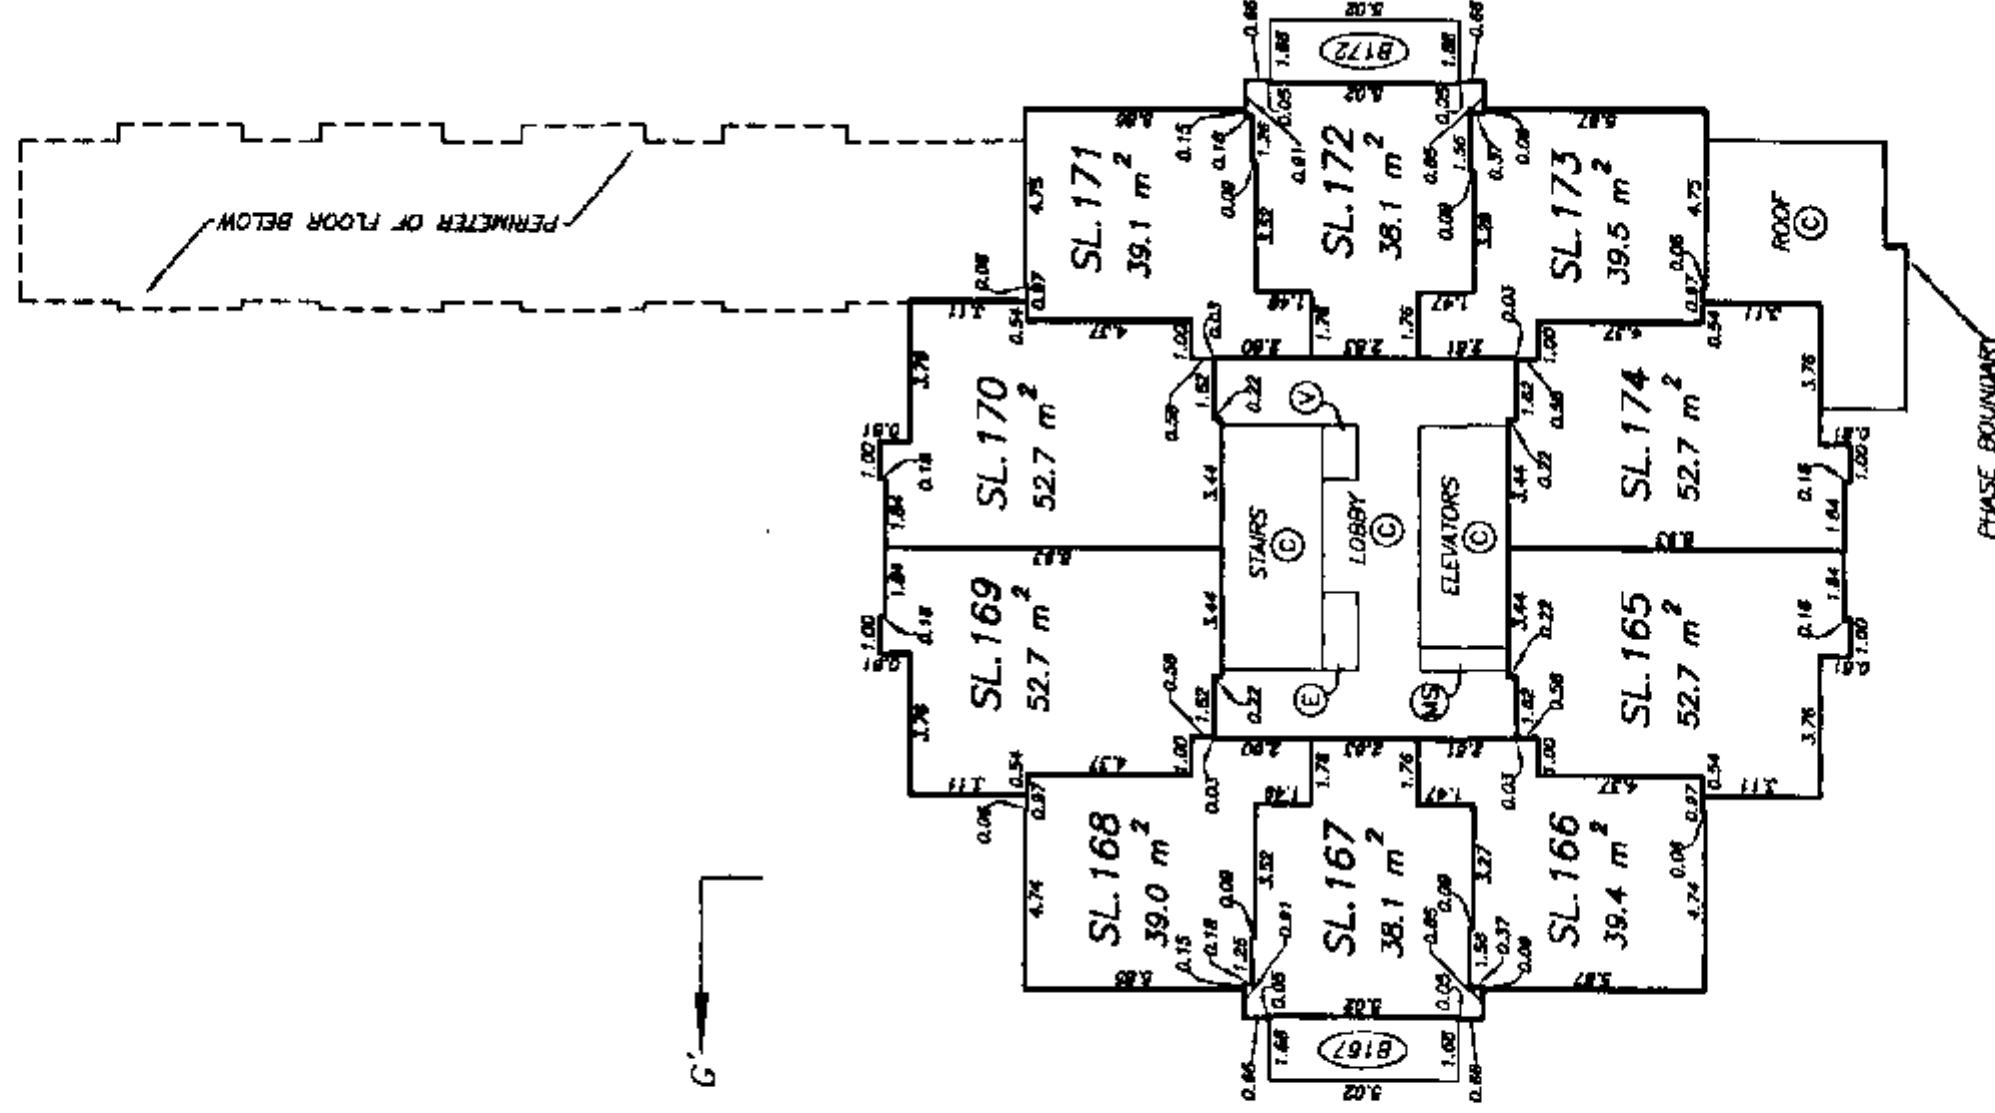

TOWER FLOOR PLANS



STRATA PLAN LMS 4383

PHASE 2

SCALE 1:200



ALL DISTANCES ARE IN METRES.

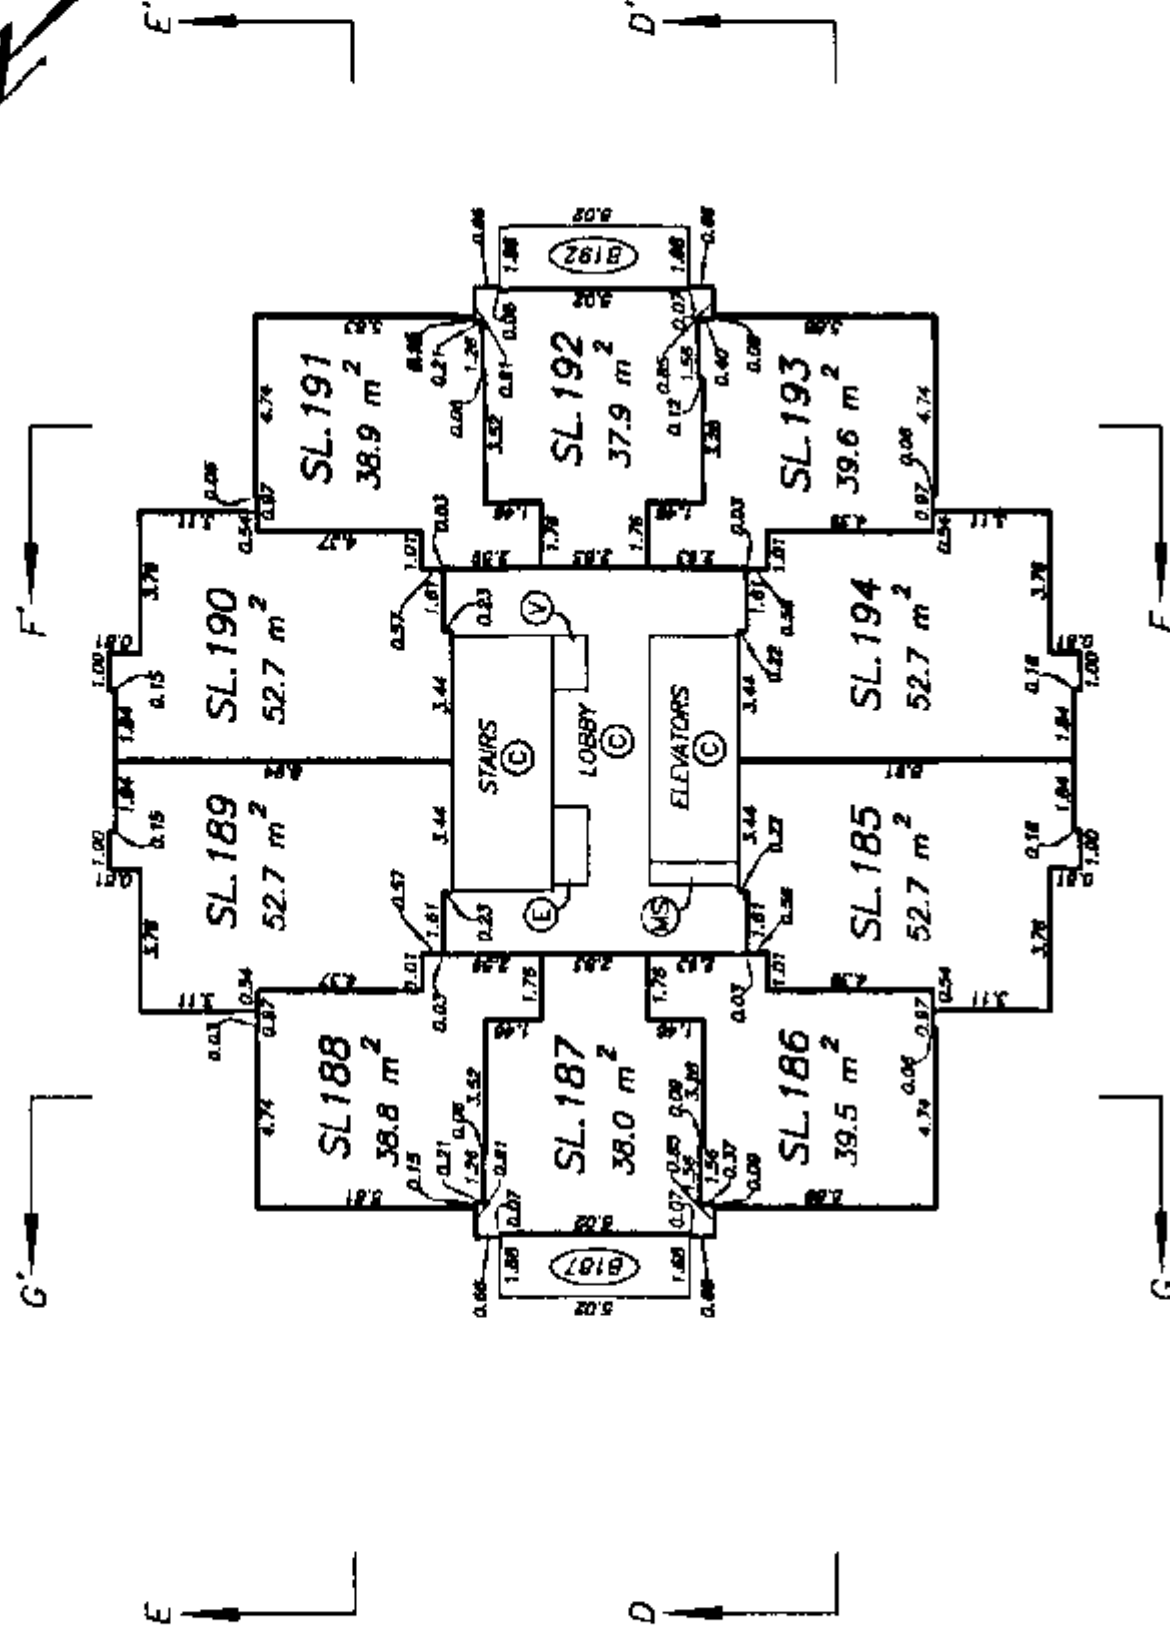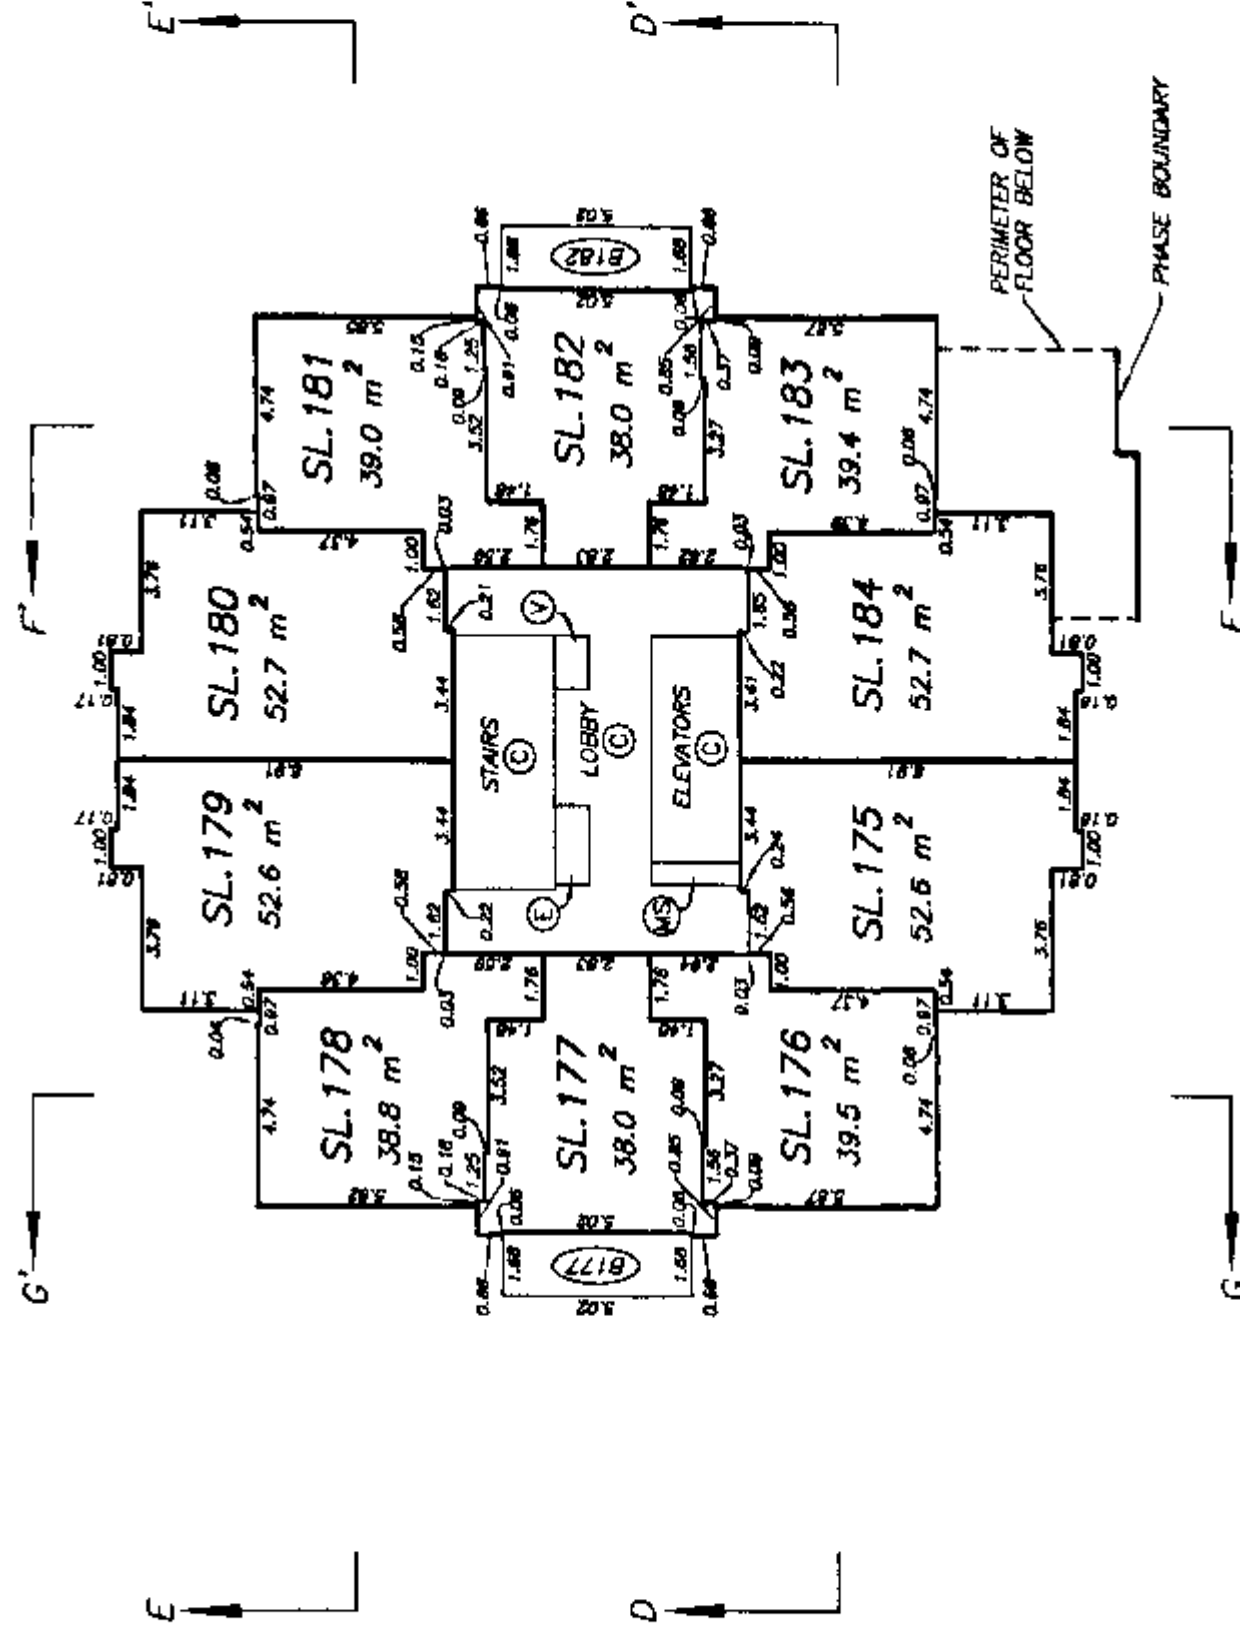LEVEL 7 FLOOR PLAN

TOWER FLOOR PLANS


STRATA PLAN LMS 4383

PHASE 2


SCALE 1:200



ALL DISTANCES ARE IN METRES.

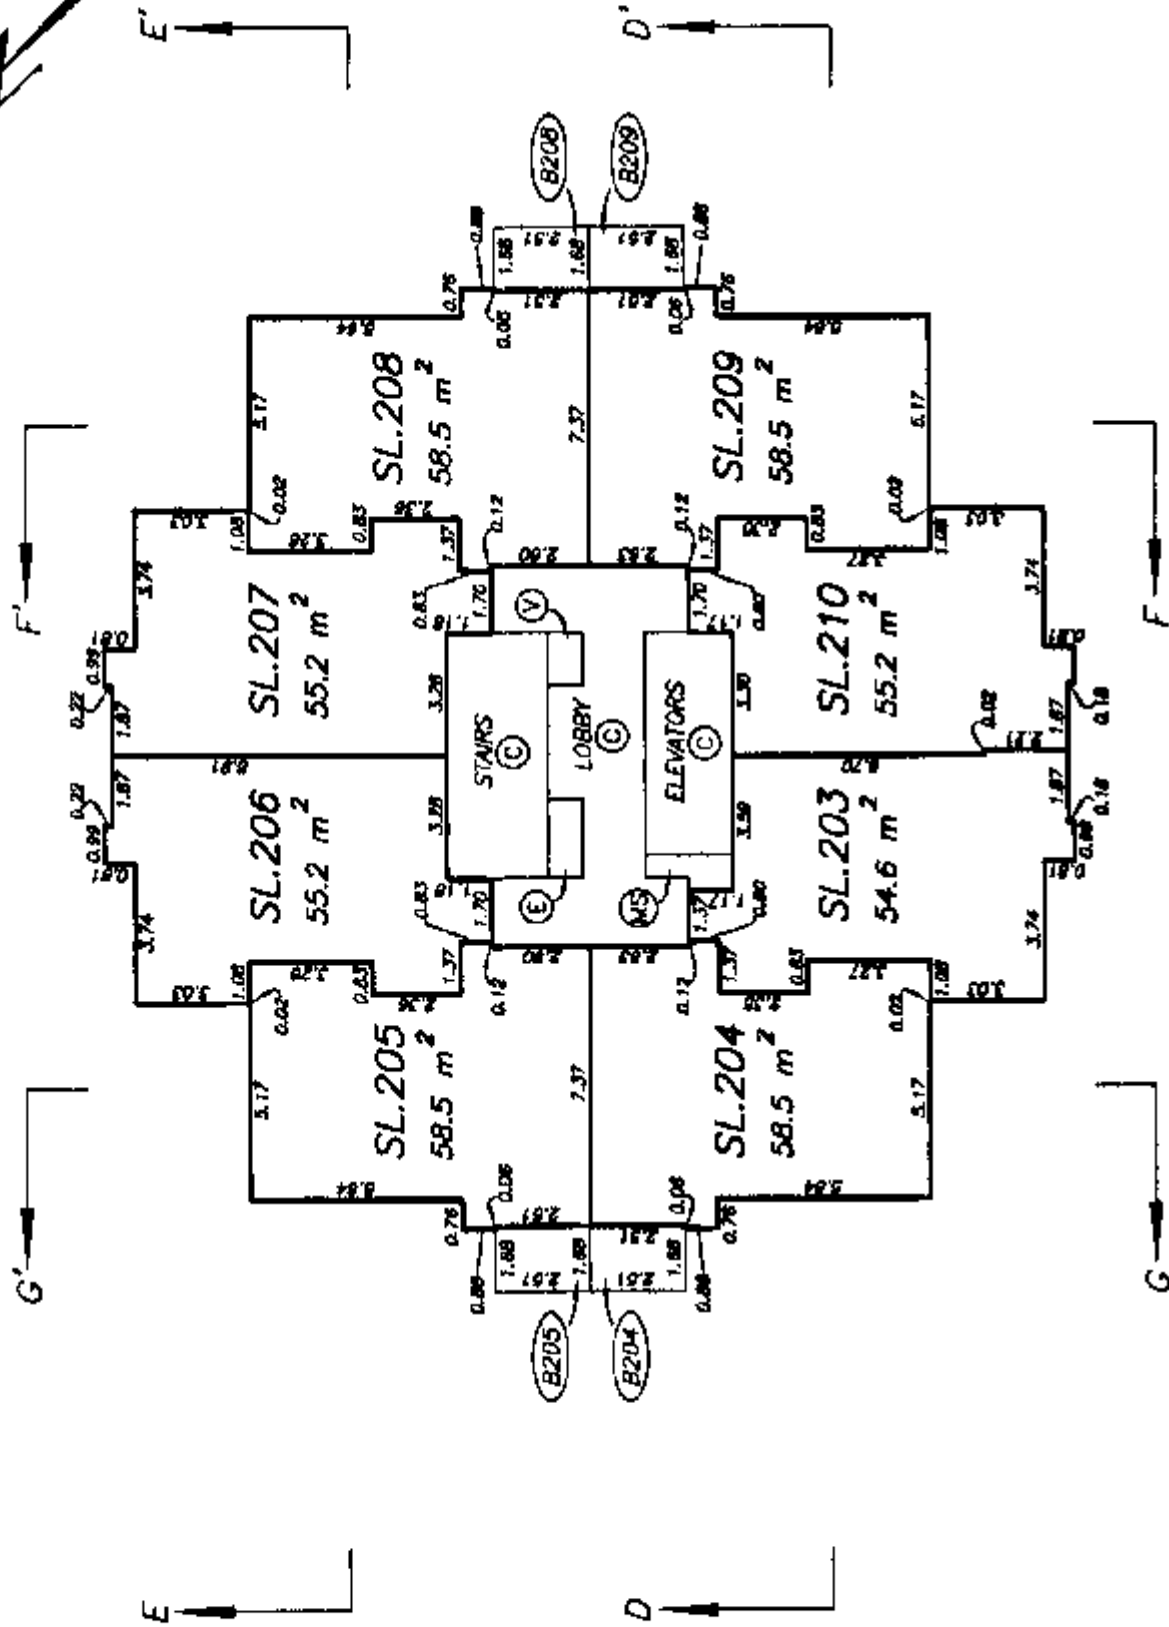



LEVEL 9 FLOOR PLAN

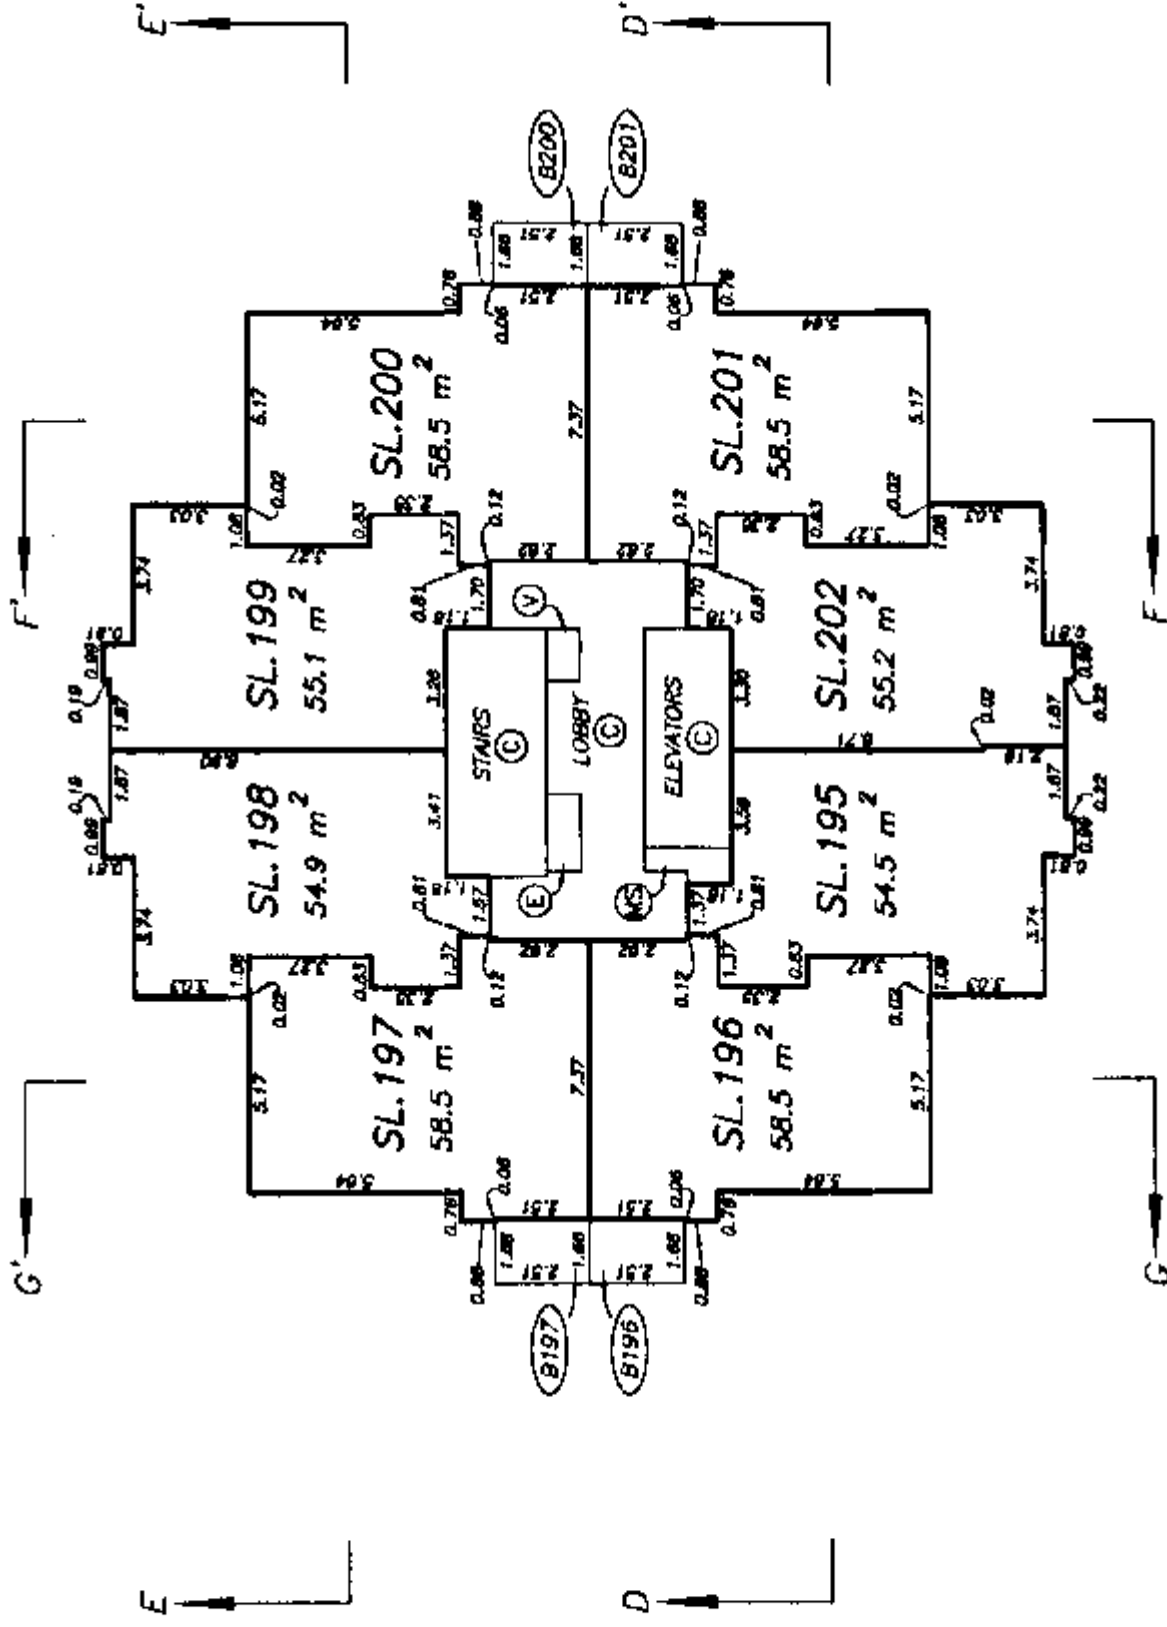


LEVEL 8 FLOOR PLAN

TOWER FLOOR PLANS

STRATA PLAN LMS 4383
PHASE 2

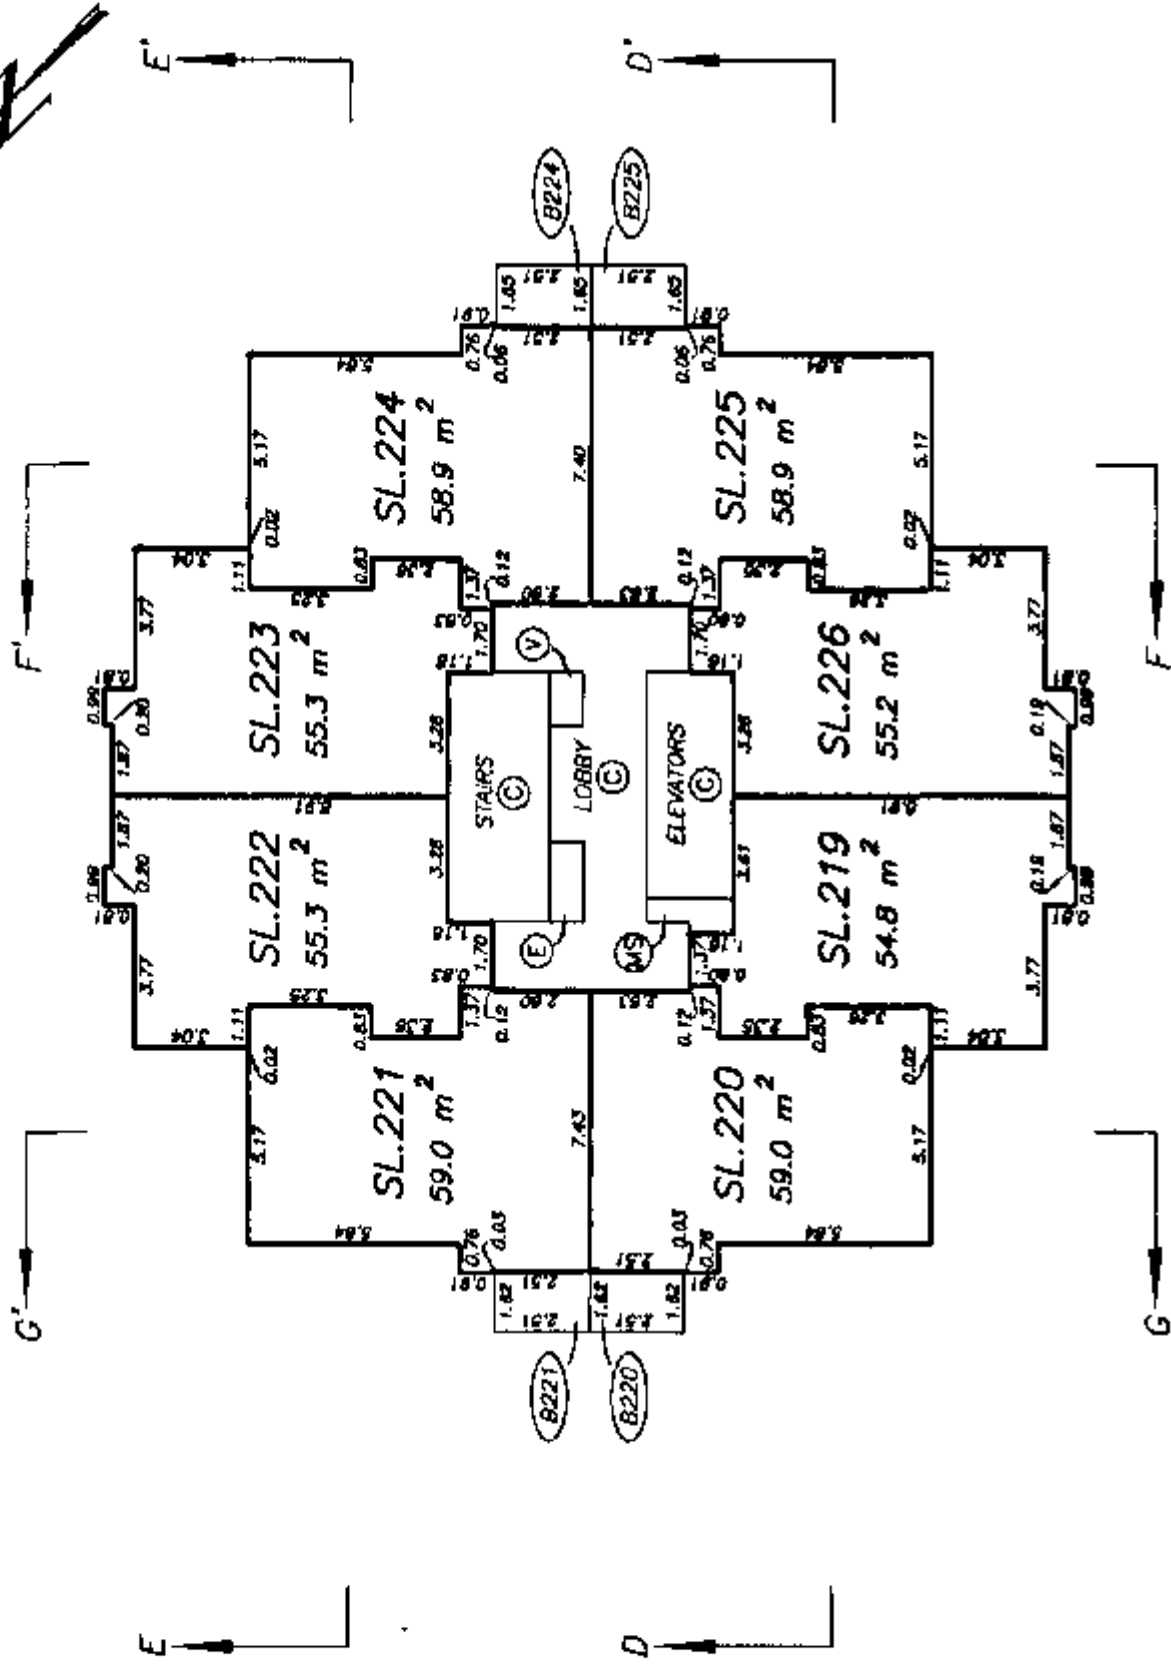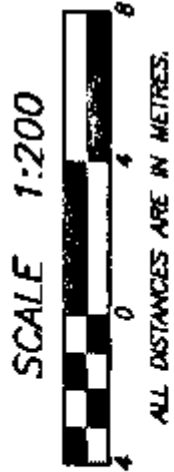

LEVEL 11 FLOOR PLAN

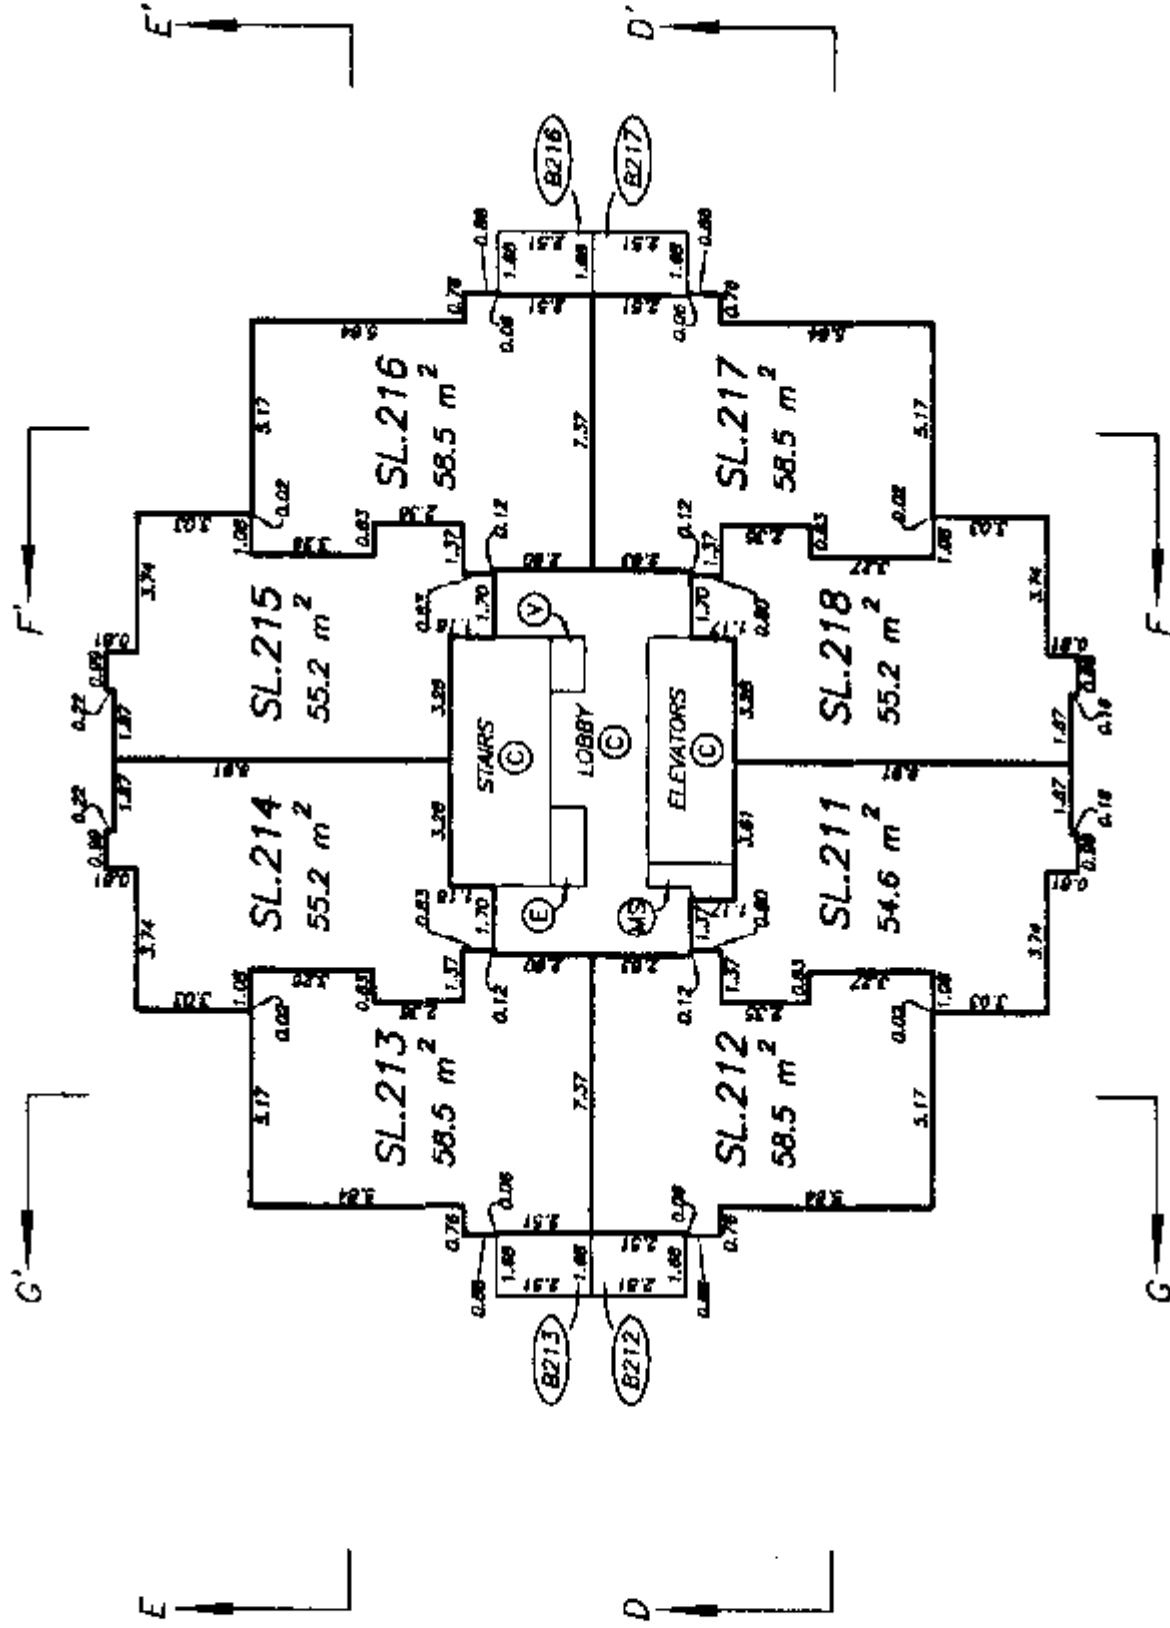

LEVEL 10 FLOOR PLAN


TOWER FLOOR PLANS

STRATA PLAN LMS 4383 PHASE 2


SCALE 1:200



ALL DISTANCES ARE IN METRES.

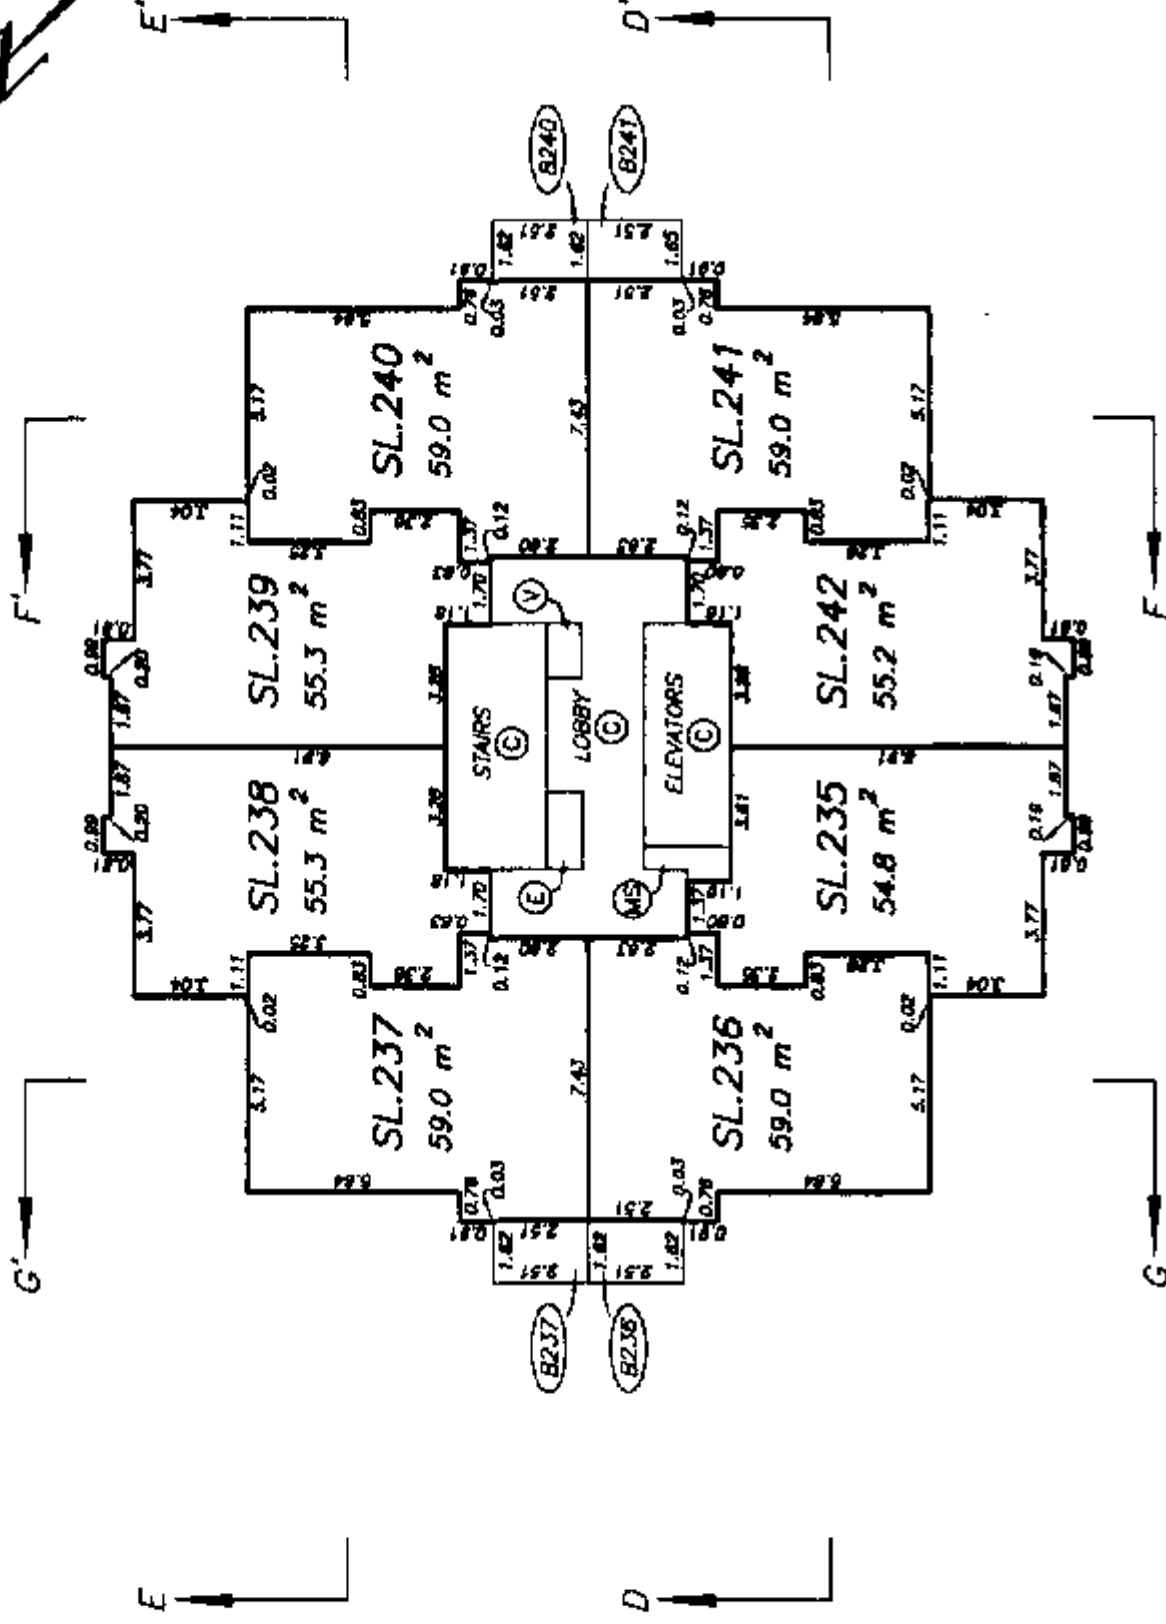

LEVEL 14 FLOOR PLAN

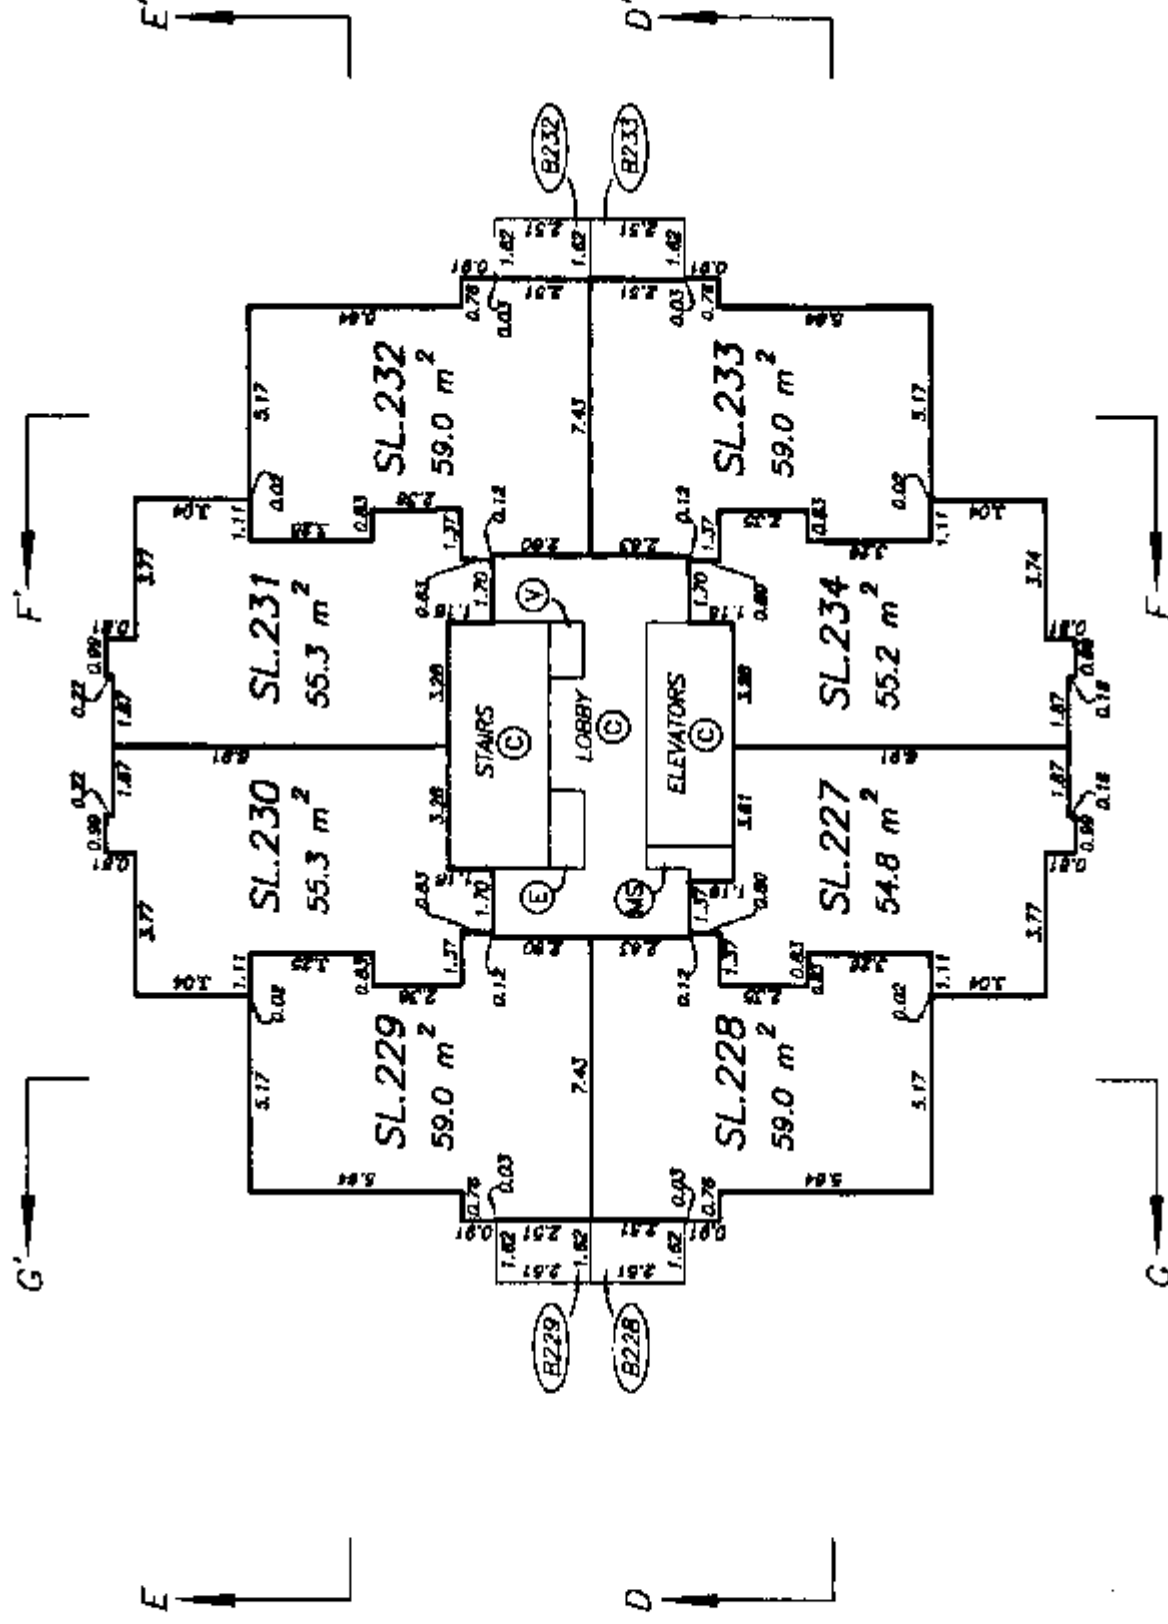


LEVEL 12 FLOOR PLAN

STRATA PLAN LMS 4383

PHASE 2



ALL DISTANCES ARE IN METRES.

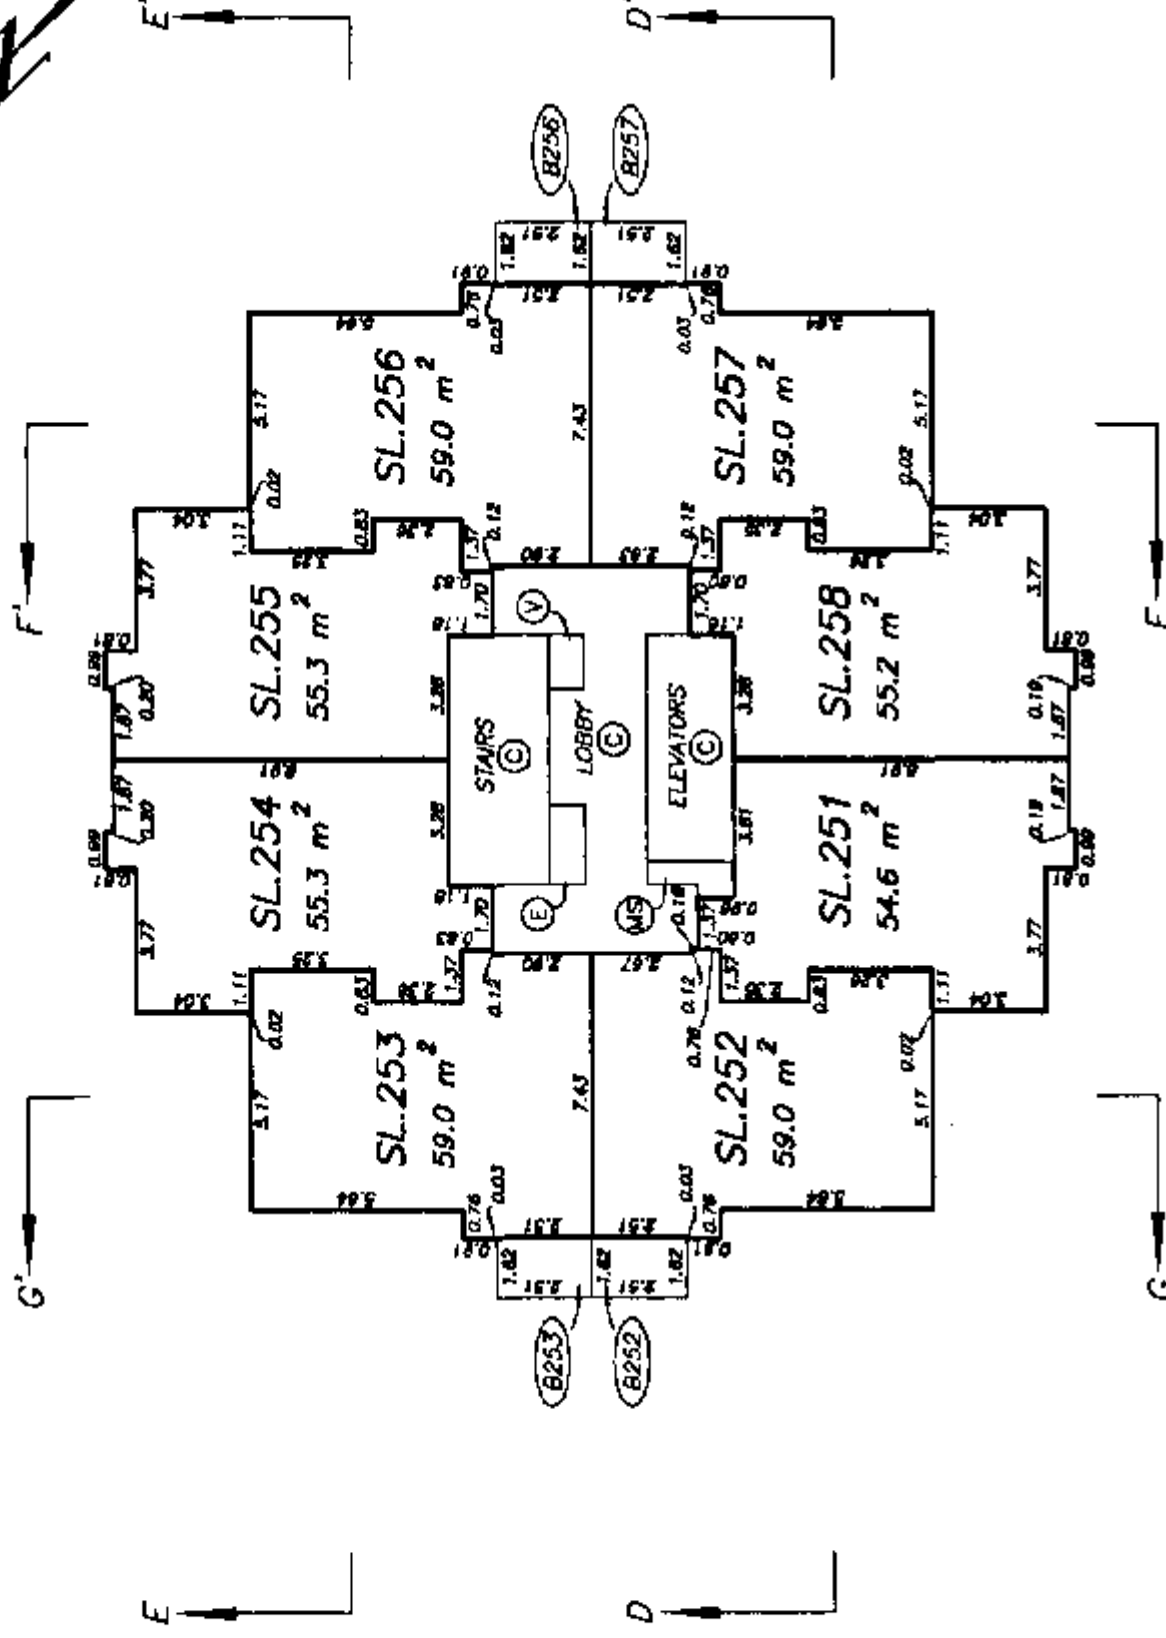

LEVEL 15 FLOOR PLAN

Mr. E. S.

TOWER FLOOR PLANS


STRATA PLAN LMS 4383

PHASE 2


SCALE 1:200



ALL DISTANCES ARE IN METRES.

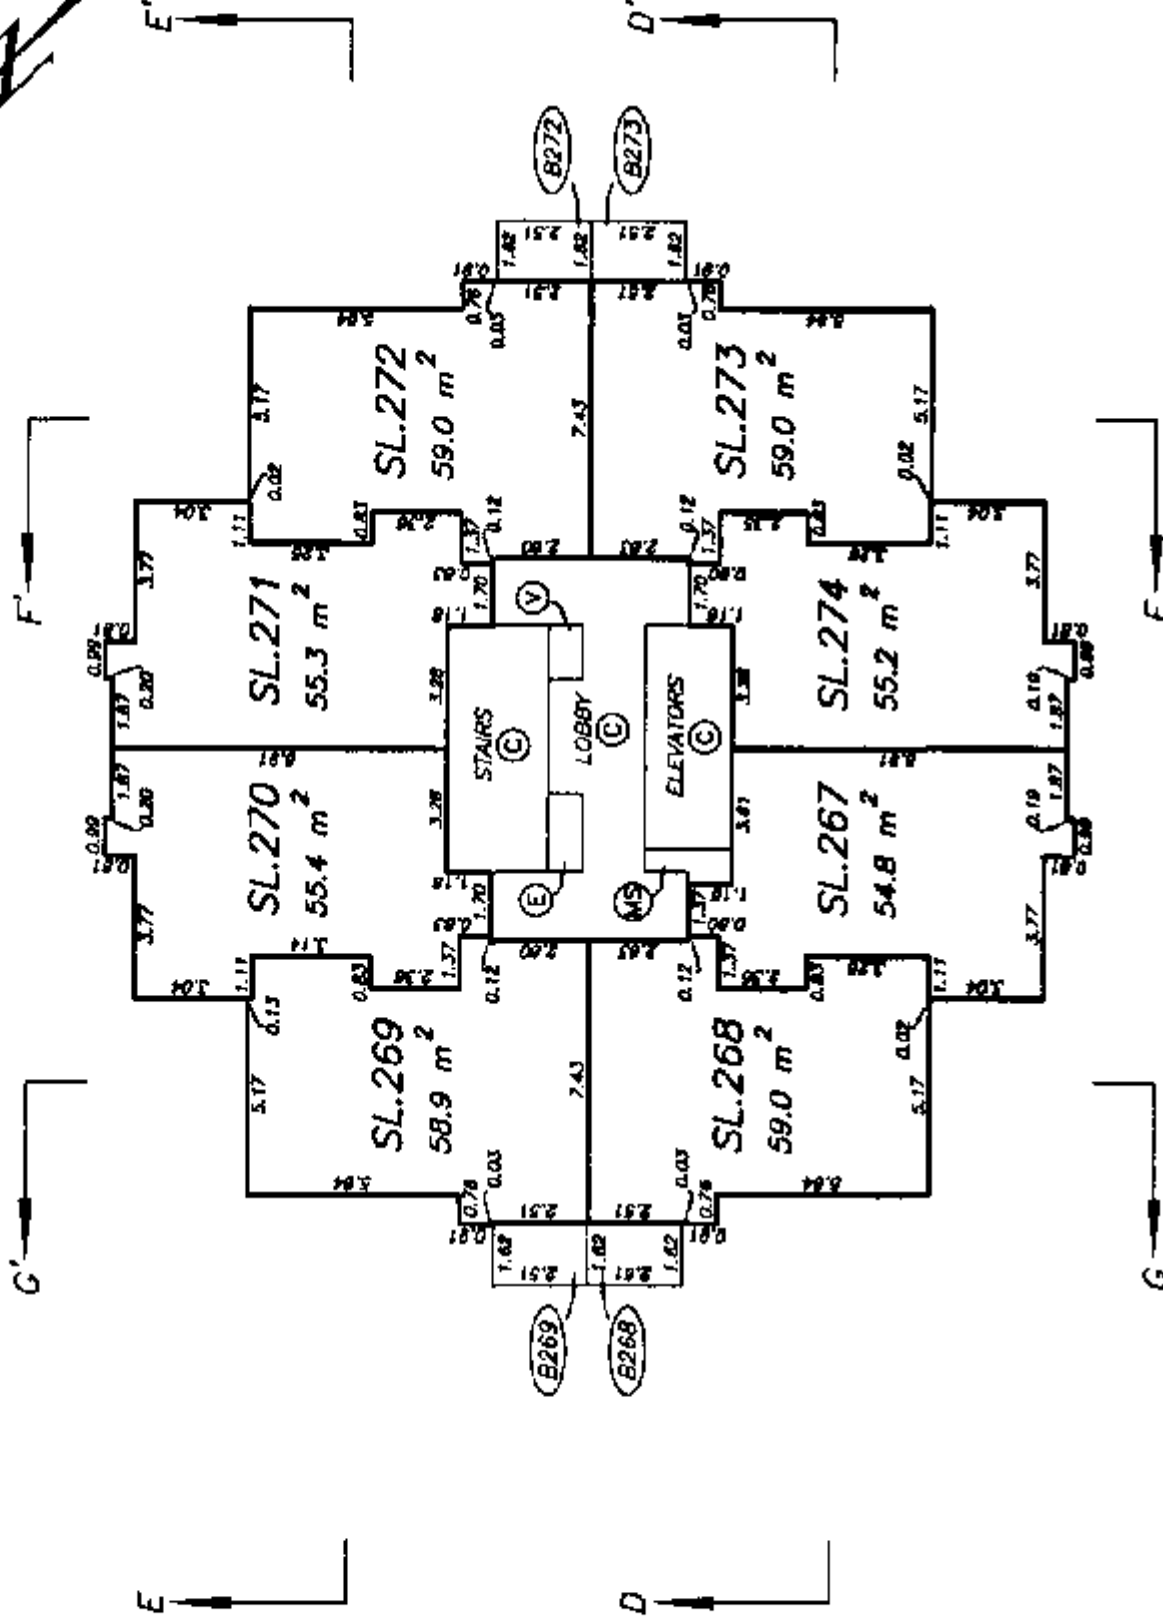

LEVEL 18 FLOOR PLAN

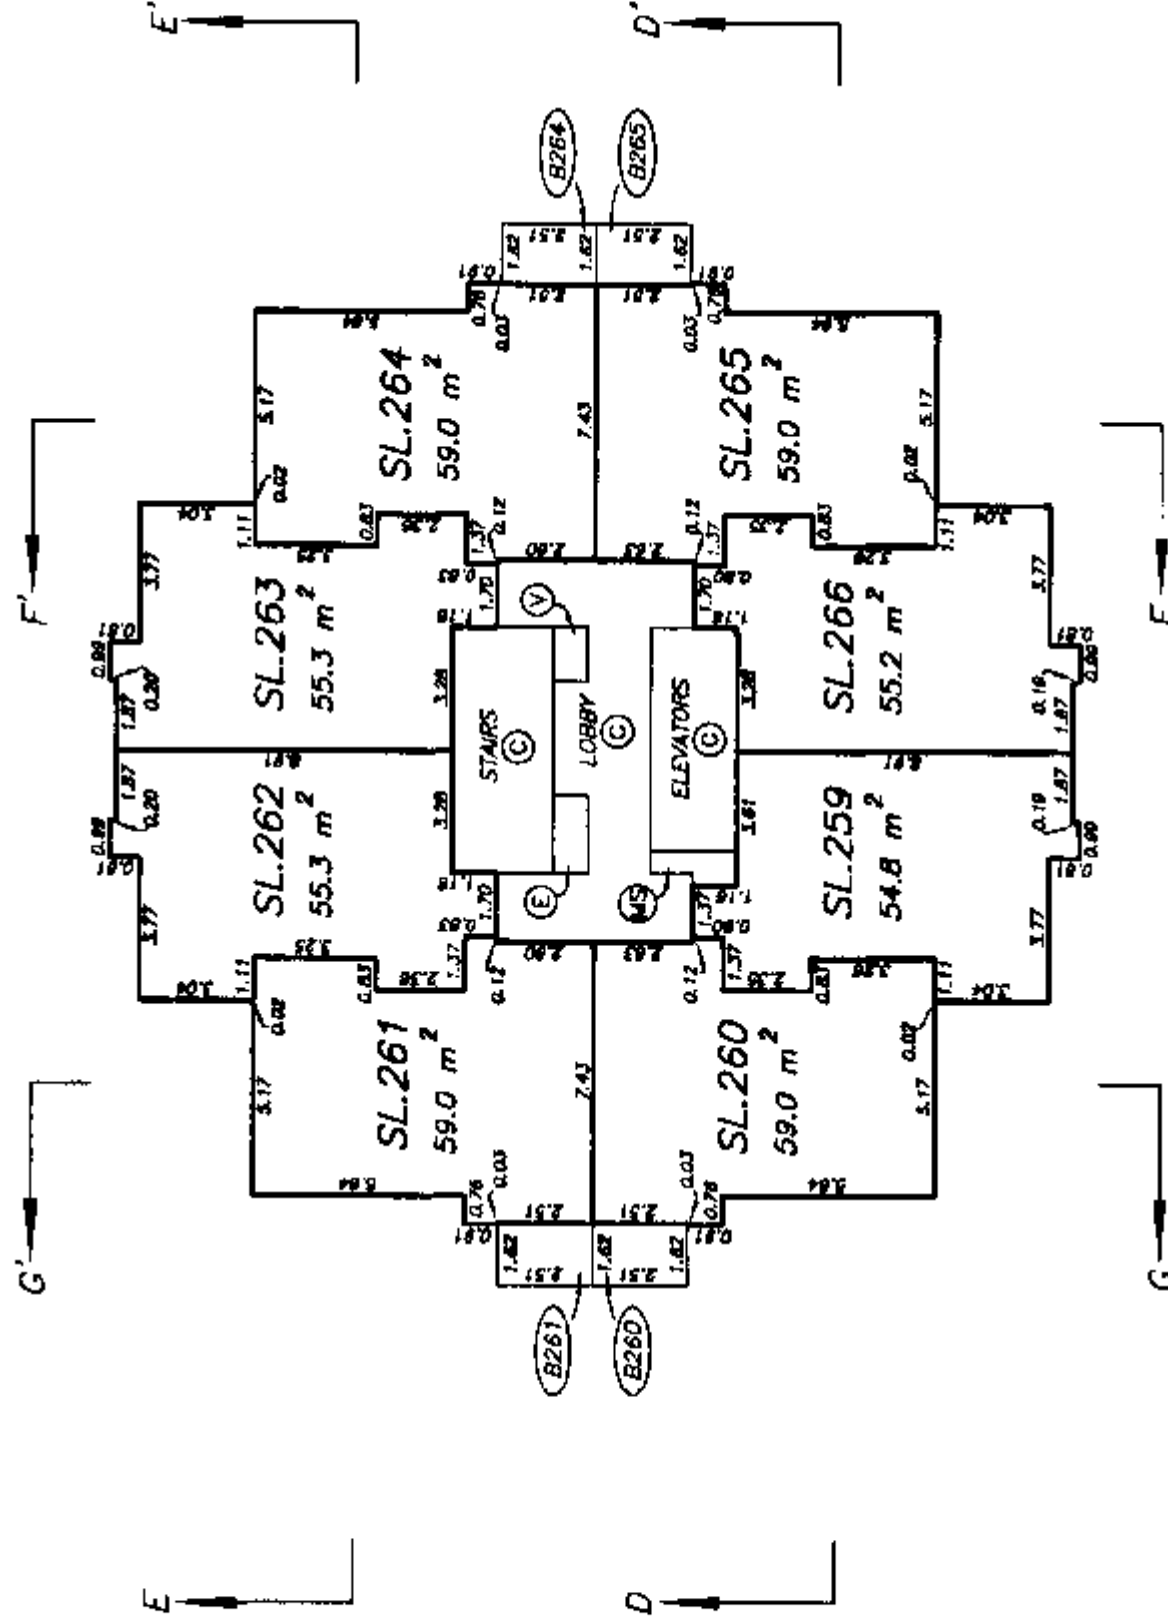


LEVEL 17 FLOOR PLAN


SCALE 1:200



ALL DISTANCES ARE IN METRES.

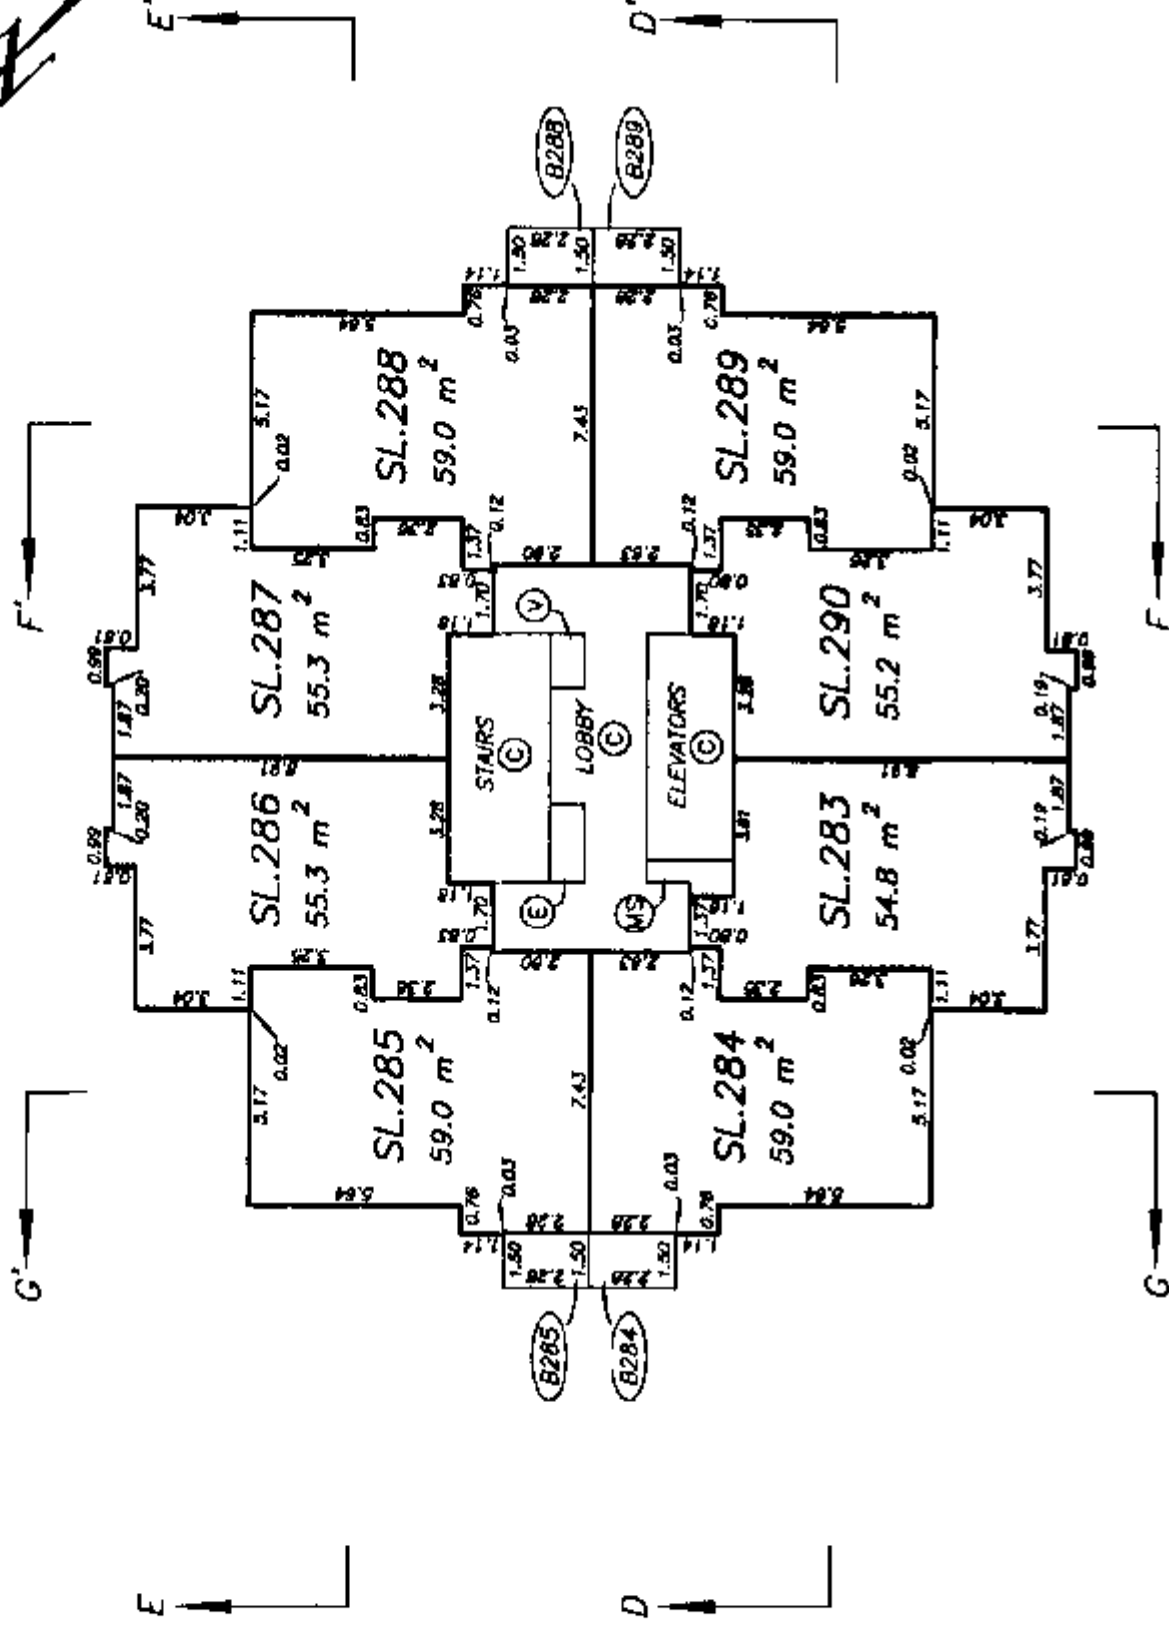

LEVEL 20 FLOOR PLAN

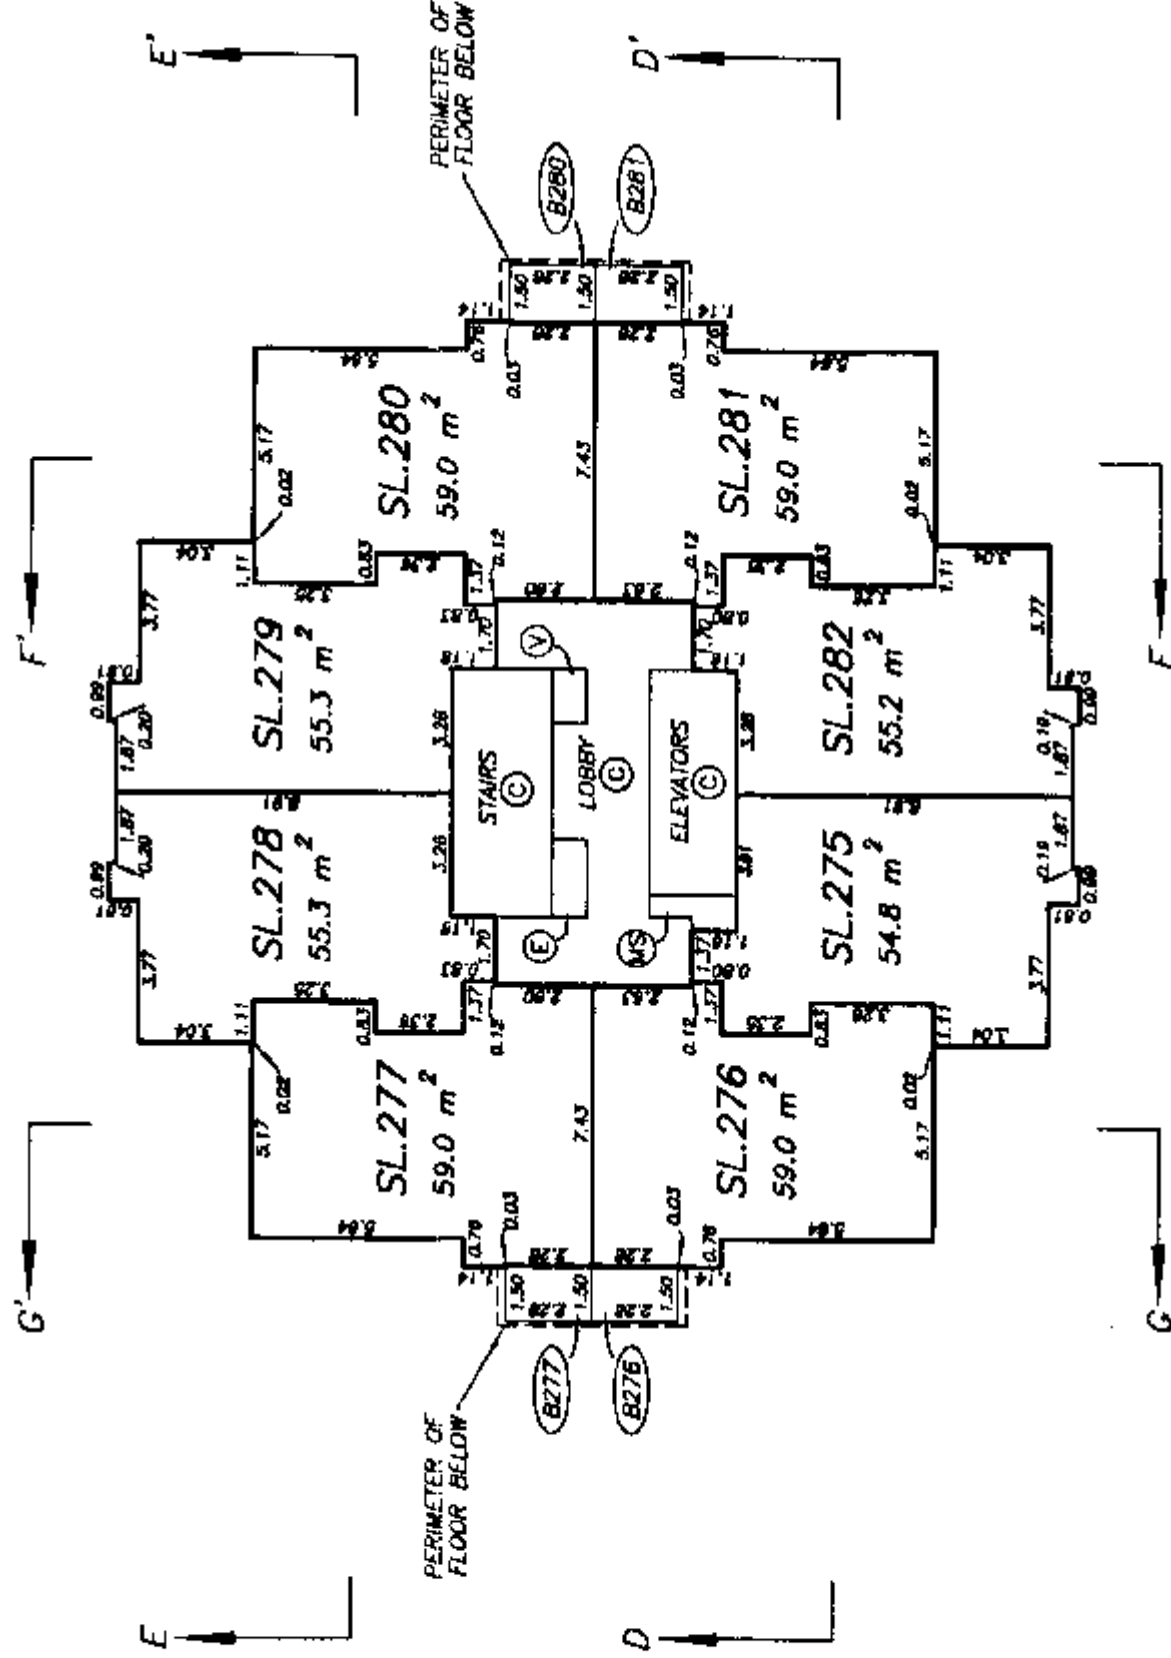


LEVEL 19 FLOOR PLAN


SCALE 1:200



ALL DISTANCES ARE IN METRES.

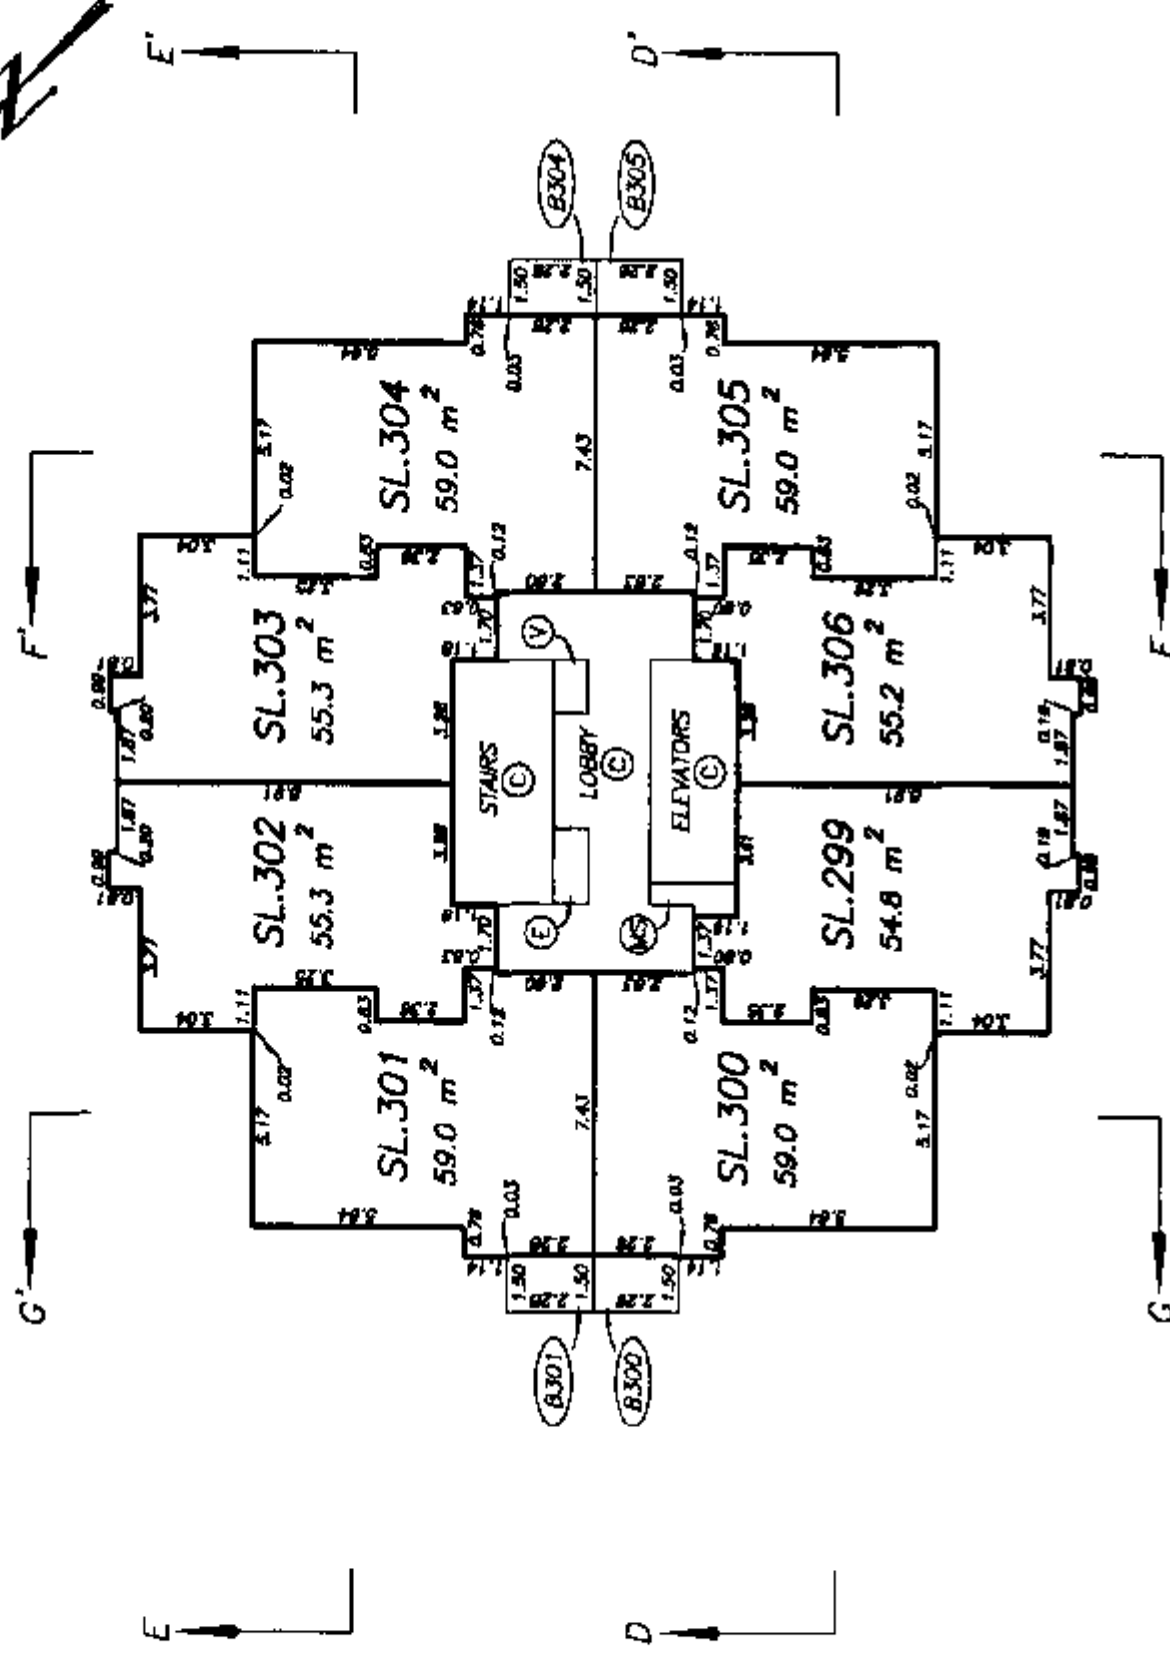

LEVEL 22 FLOOR PLAN

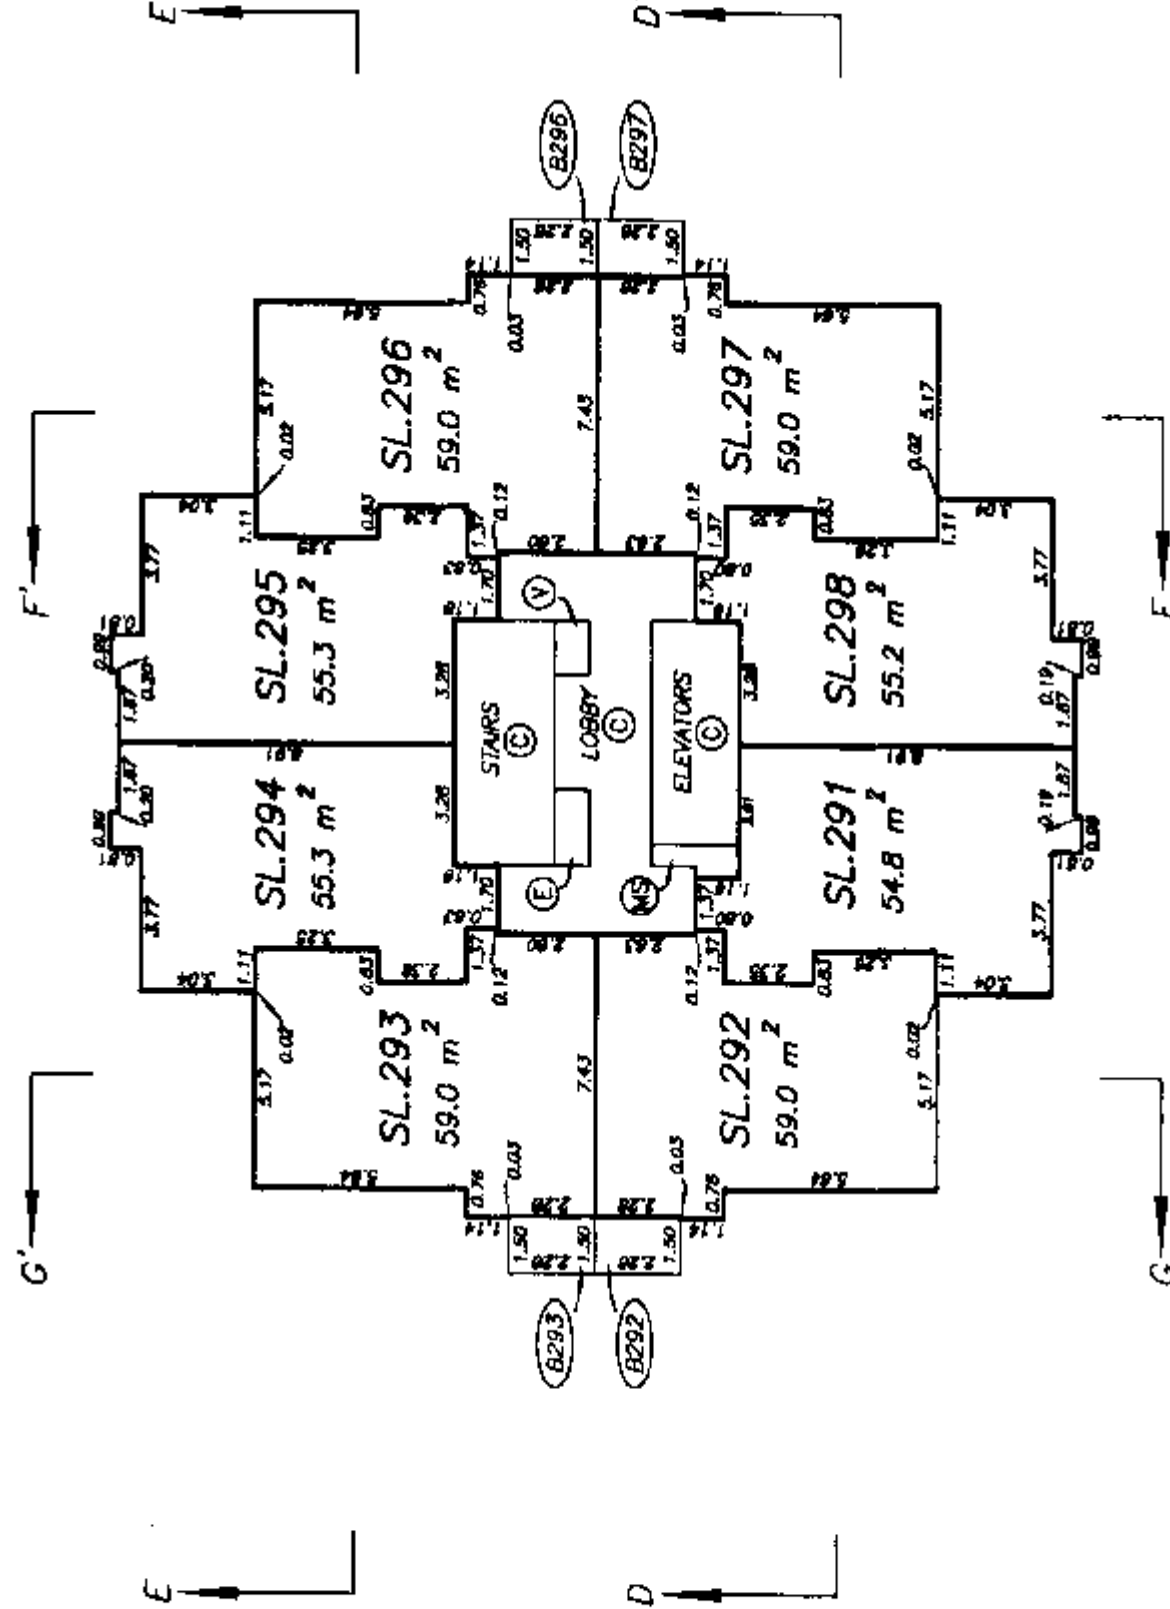

LEVEL 21 FLOOR PLAN

TOWER FLOOR PLANS


STRATA PLAN LMS 4383

PHASE 2

SCALE 1:200



ALL DISTANCES ARE IN METRES

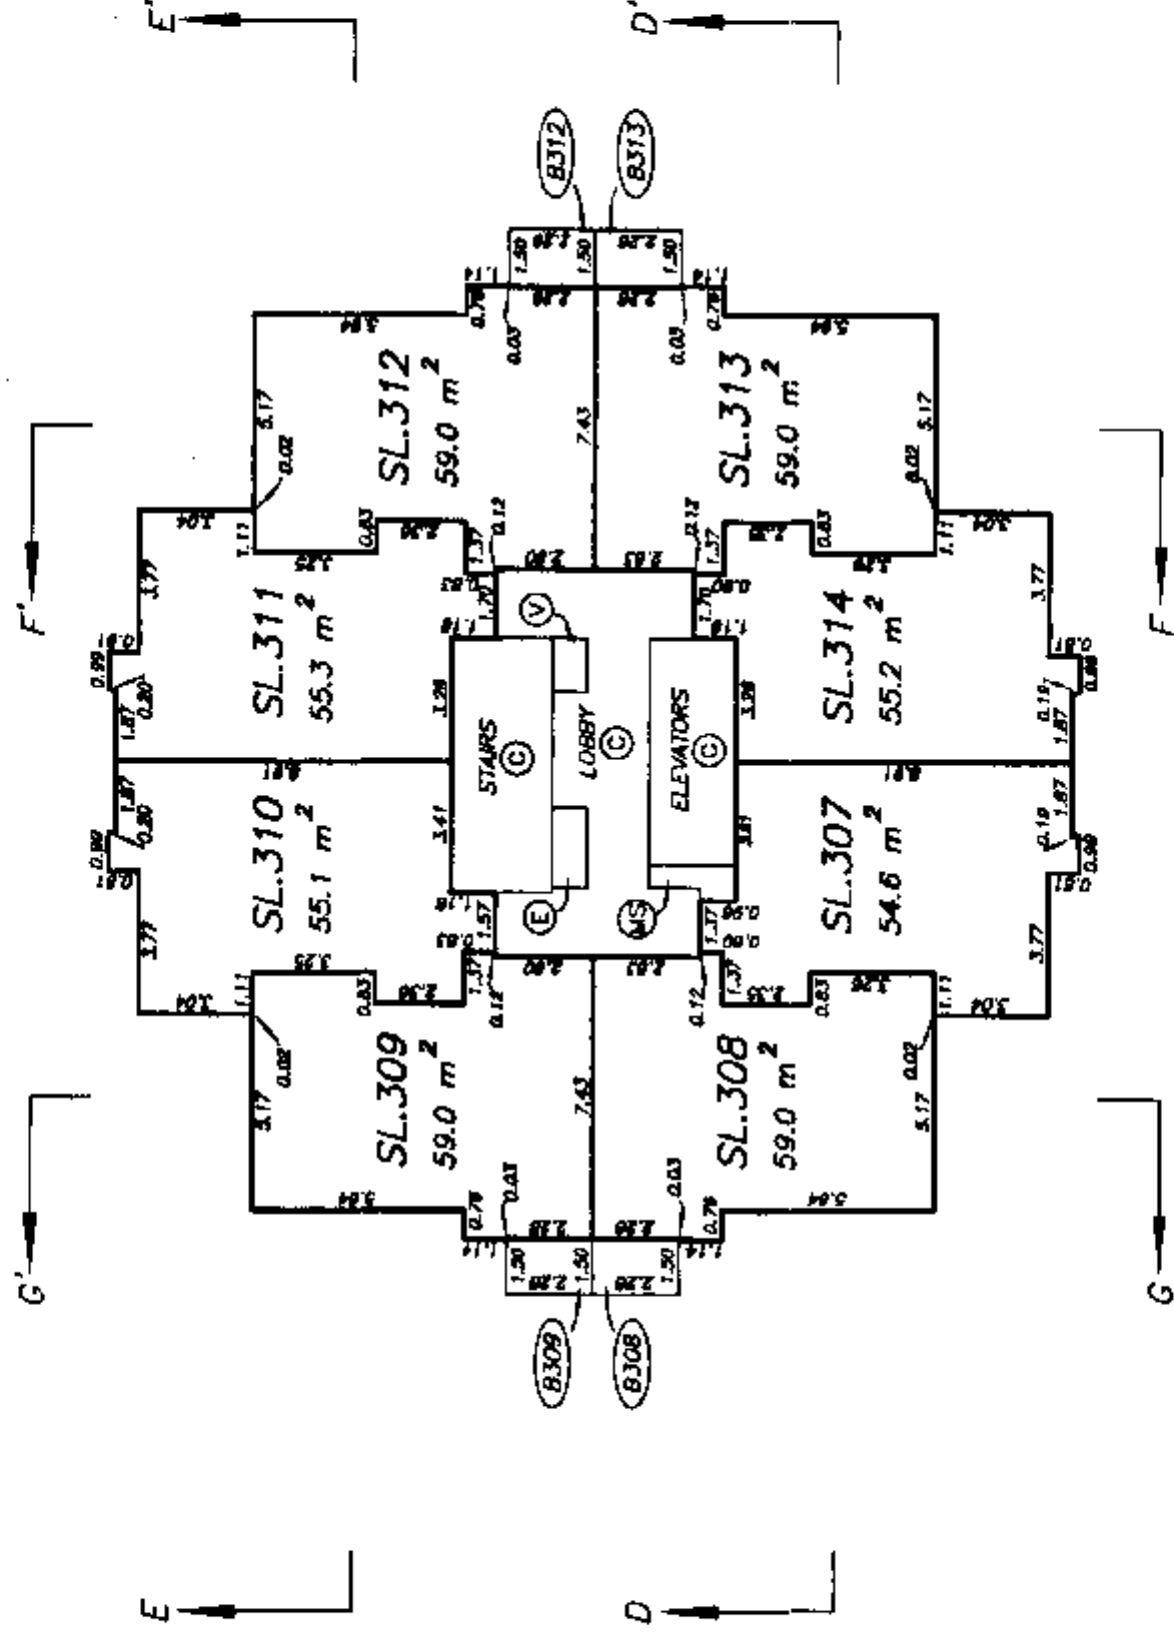

LEVEL 23 FLOOR PLAN

TOWER FLOOR PLANS



STRATA PLAN LMS 4383

PHASE 2

SCALE 1:200



ALL DISTANCES ARE IN METRES.

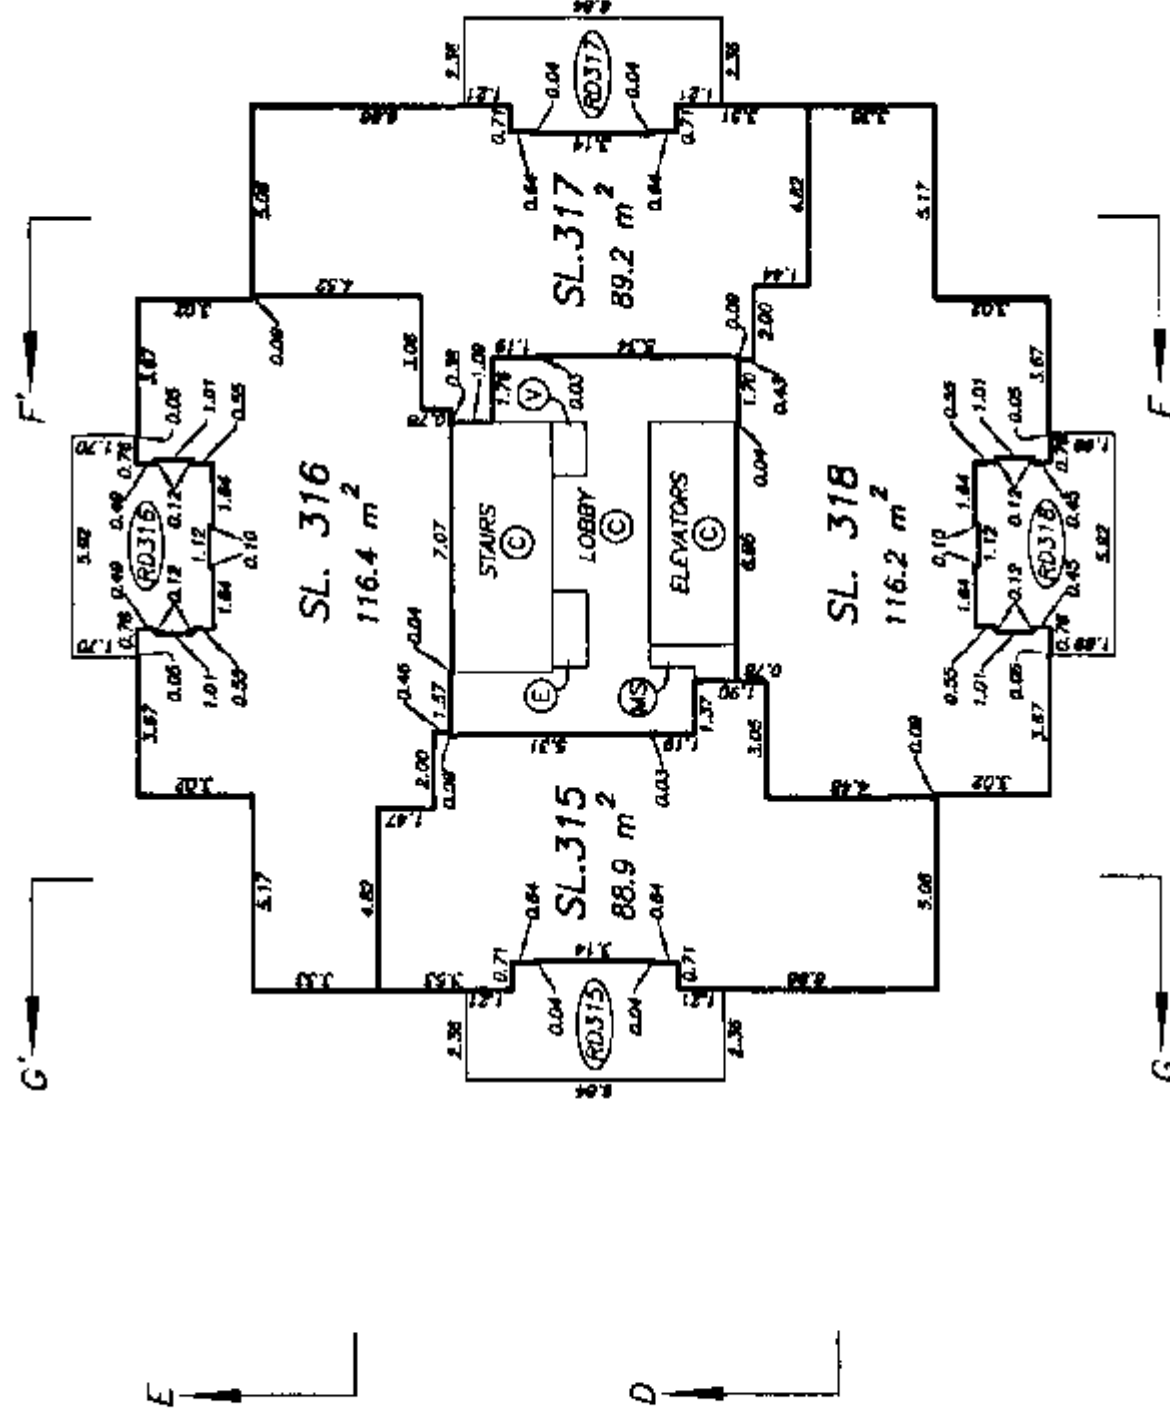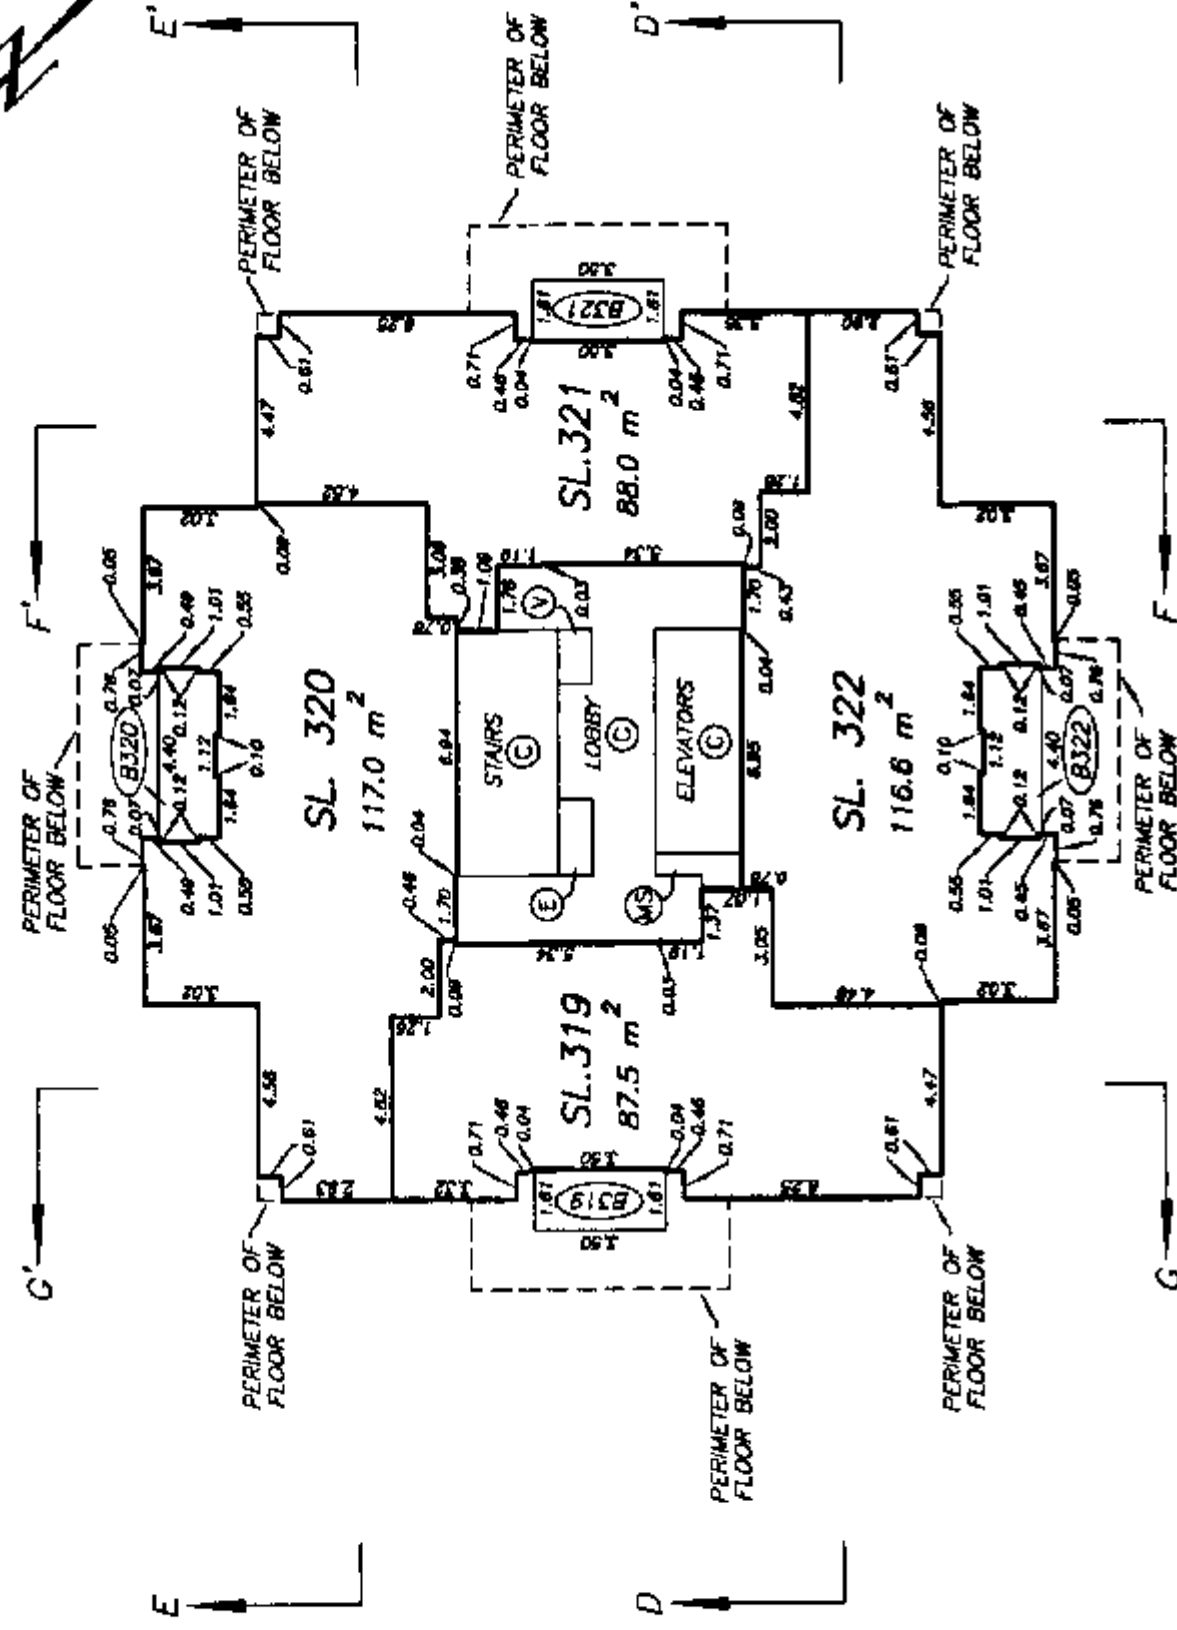

LEVEL 24 FLOOR PLAN

TOWER FLOOR PLANS


STRATA PLAN LMS 4383

PHASE 2


SCALE 1:200



ALL DISTANCES ARE IN METRES.

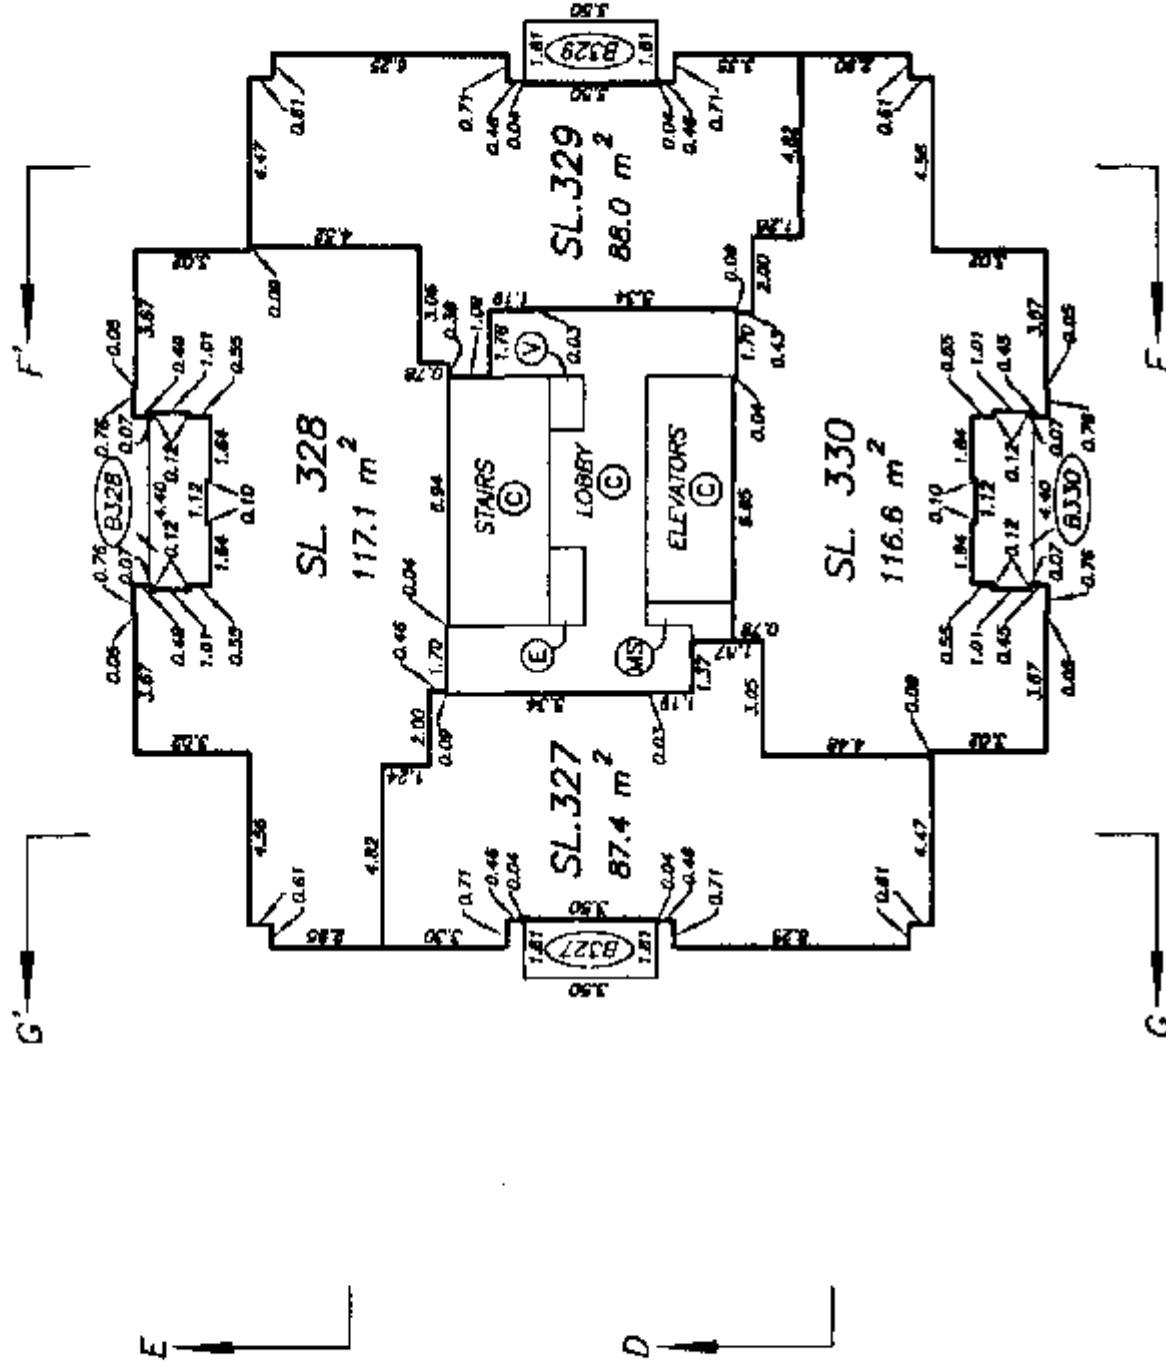

LEVEL 27 FLOOR PLAN

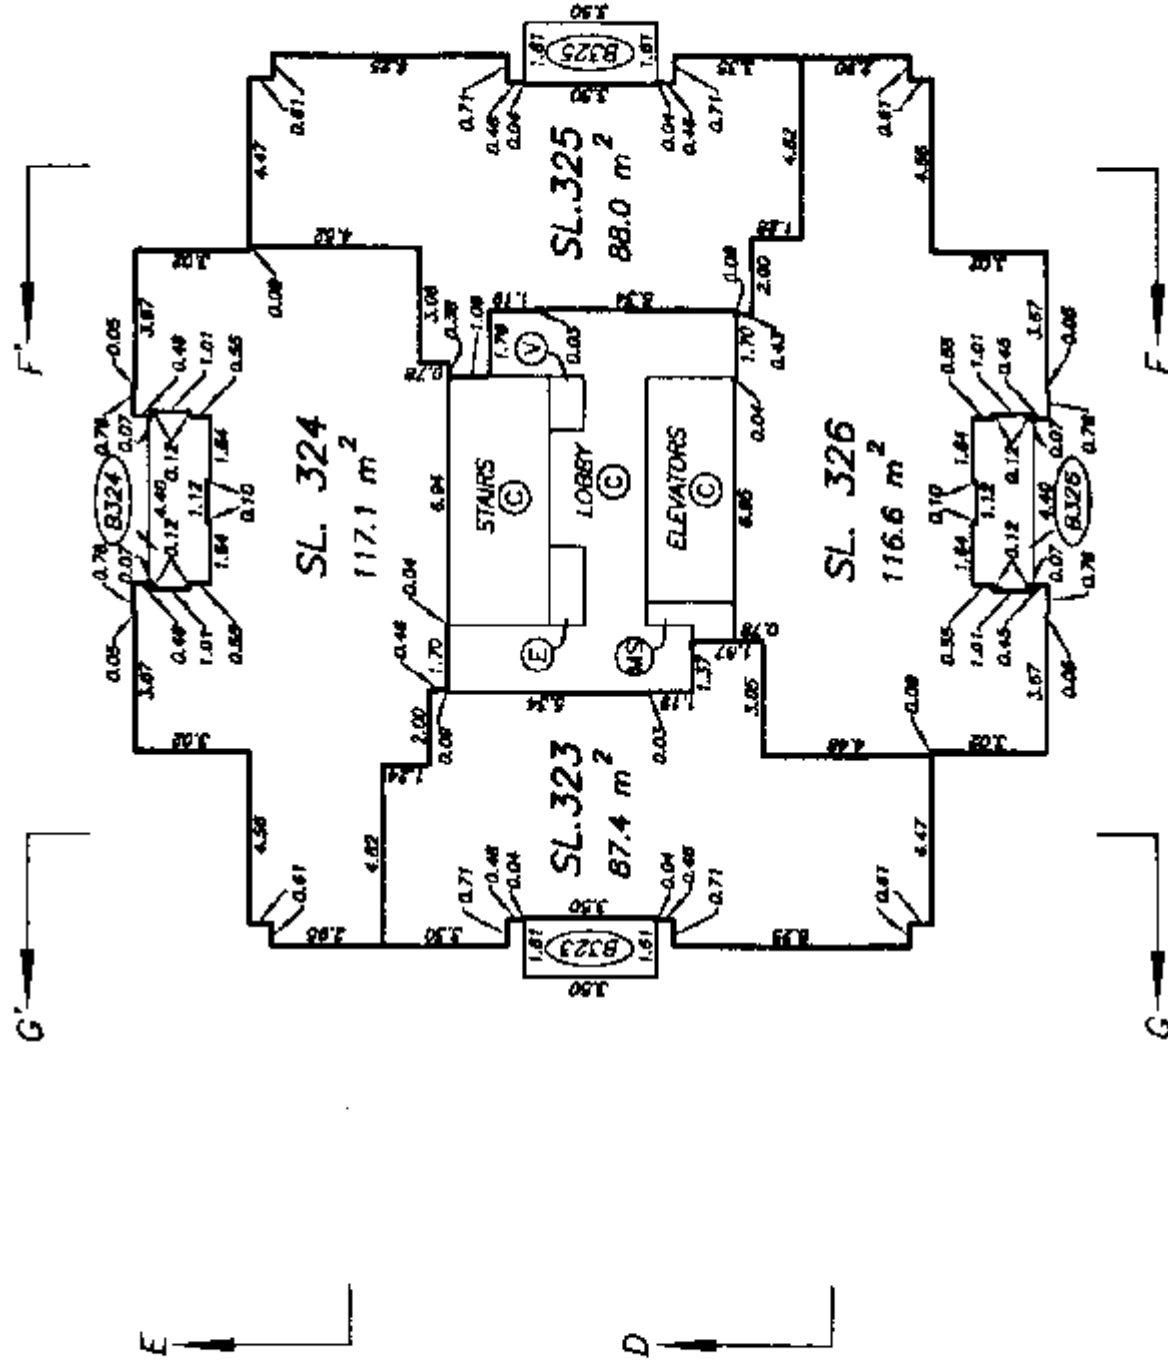


LEVEL 26 FLOOR PLAN


SCALE 1:200



ALL DISTANCES ARE IN METRES.

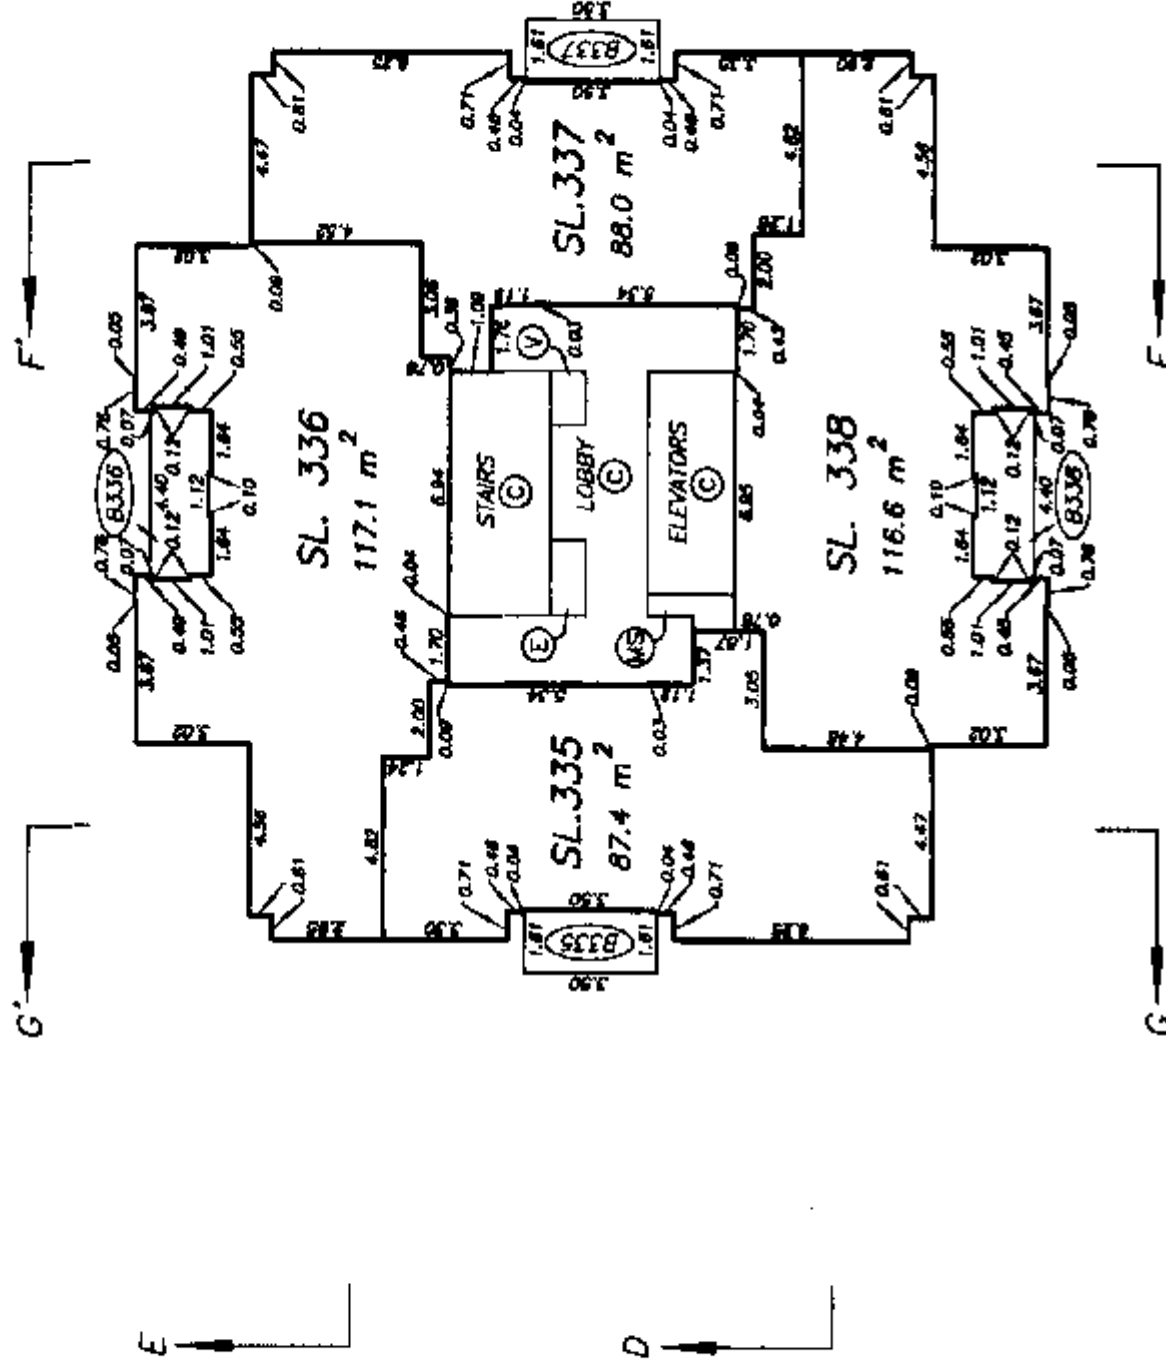

LEVEL 29 FLOOR PLAN

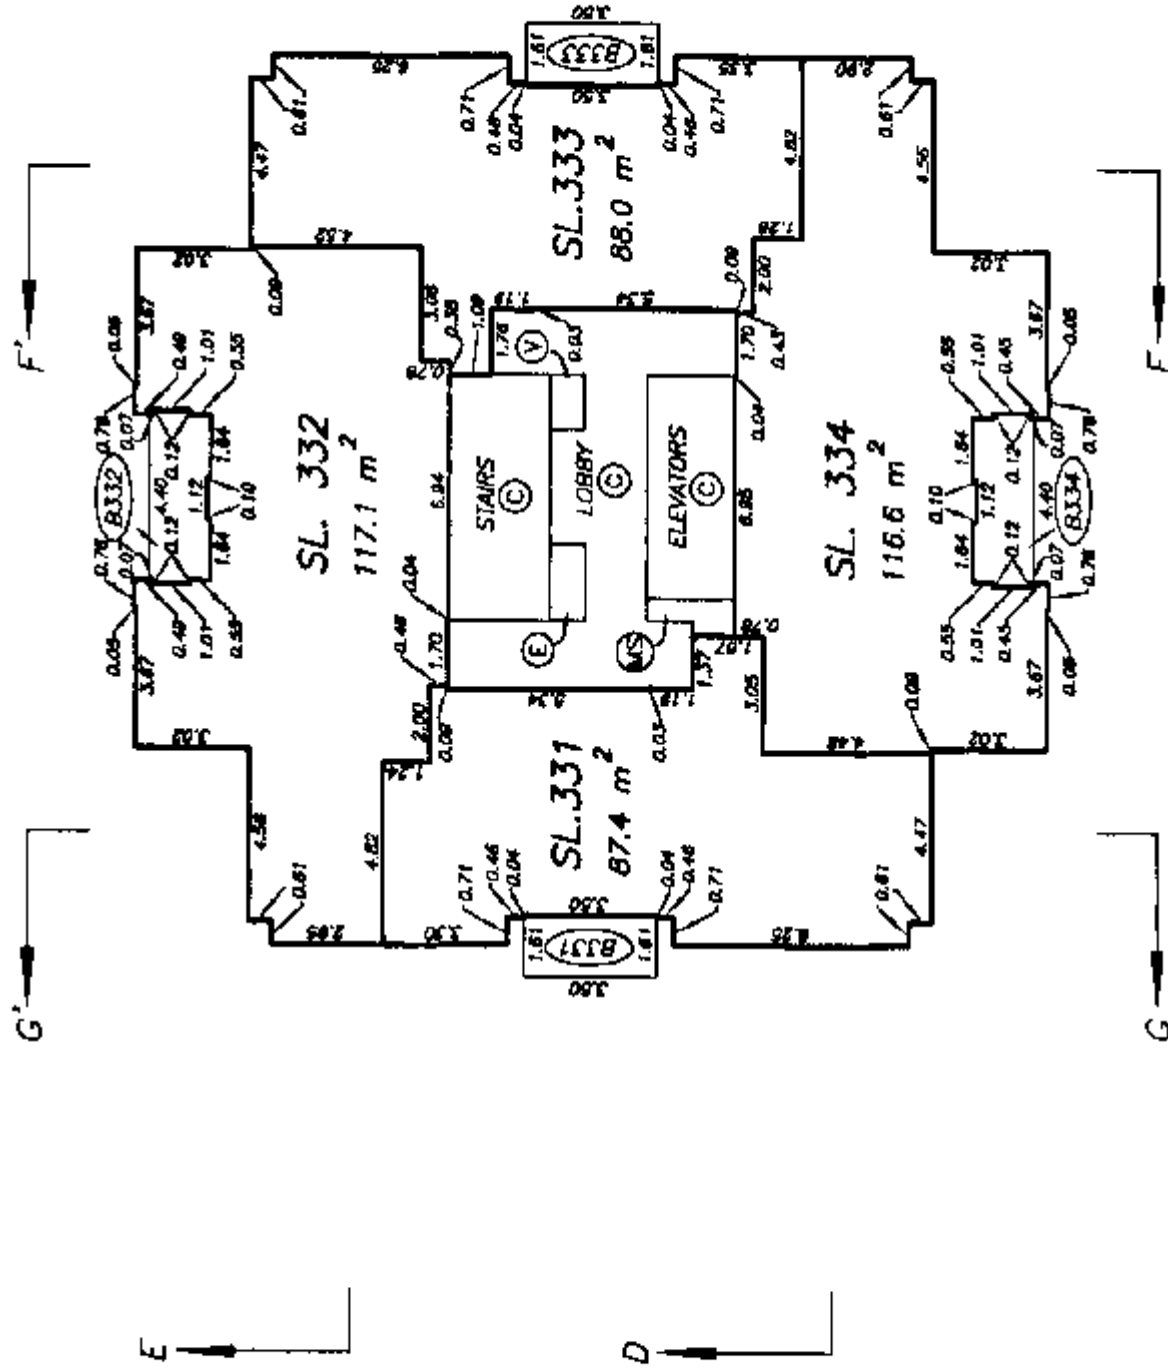


LEVEL 28 FLOOR PLAN

SCALE 1:200



ALL DISTANCES ARE IN METRES.

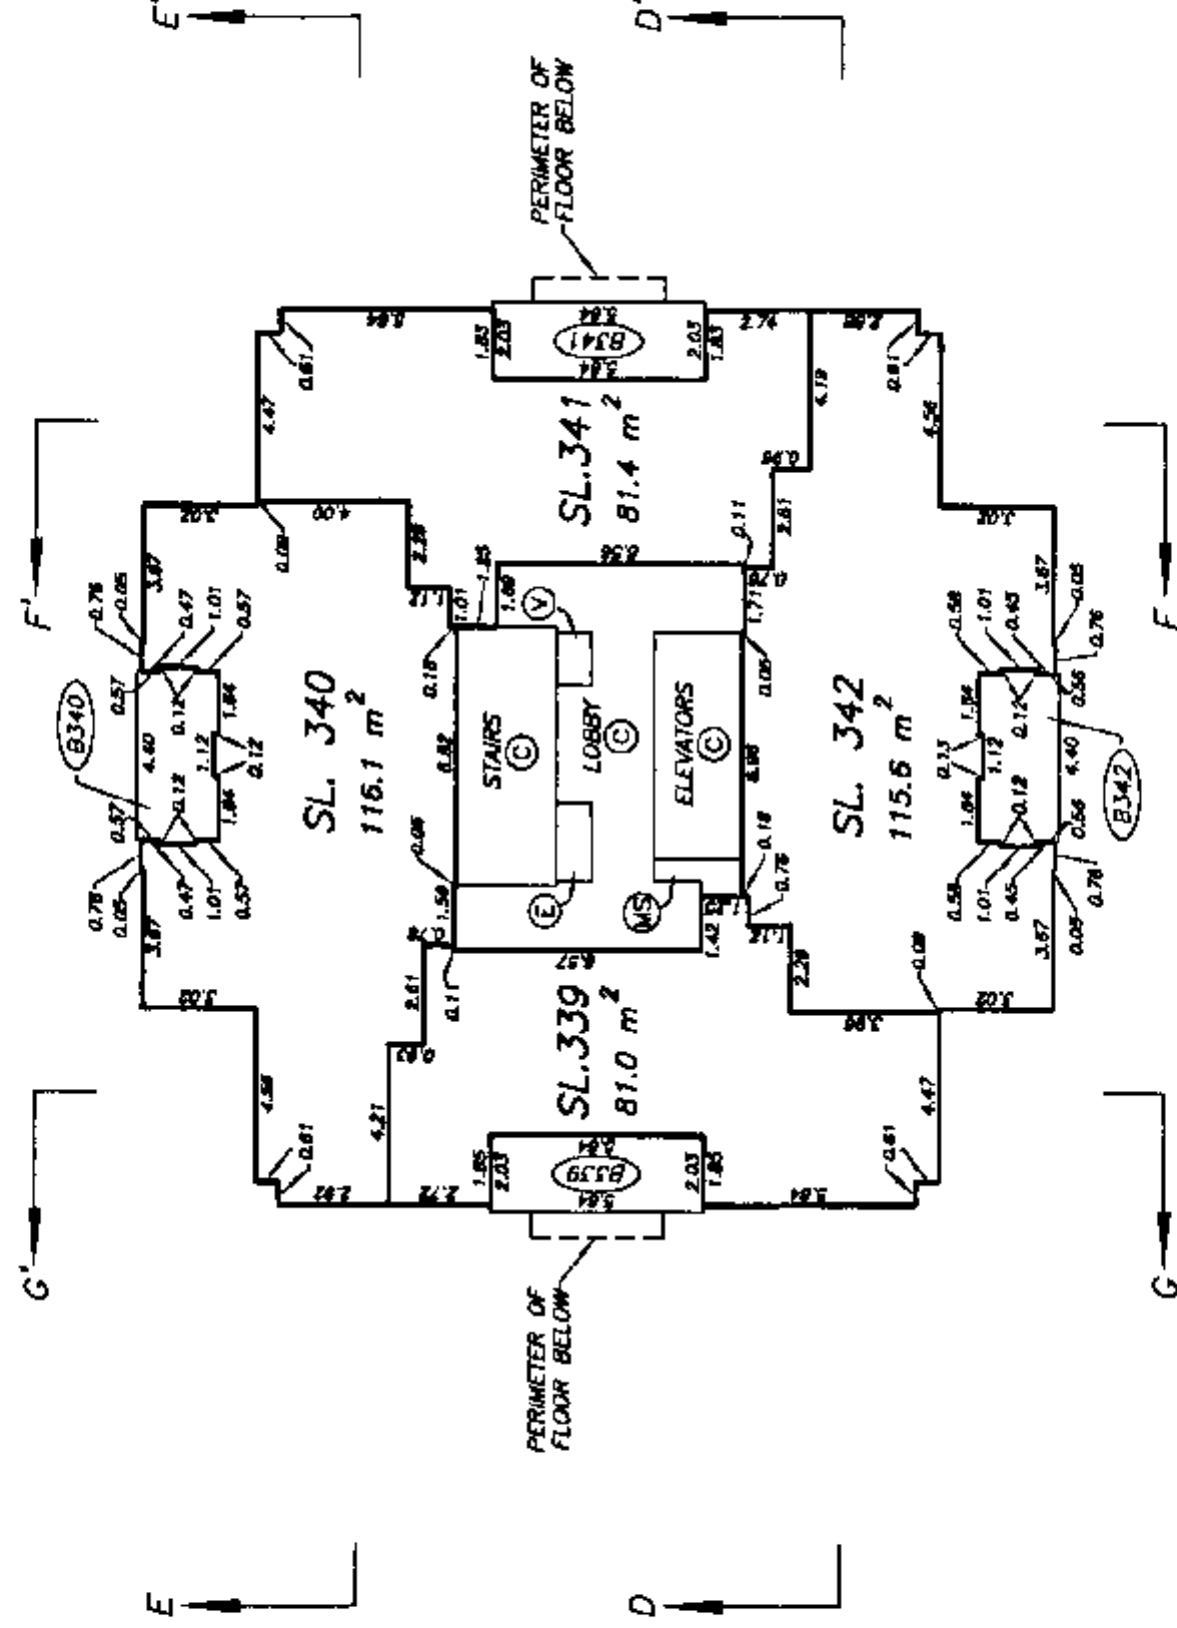




LEVEL 30 FLOOR PLAN

TOWER FLOOR PLANS

STRATA PLAN LMS 4383

PHASE 2

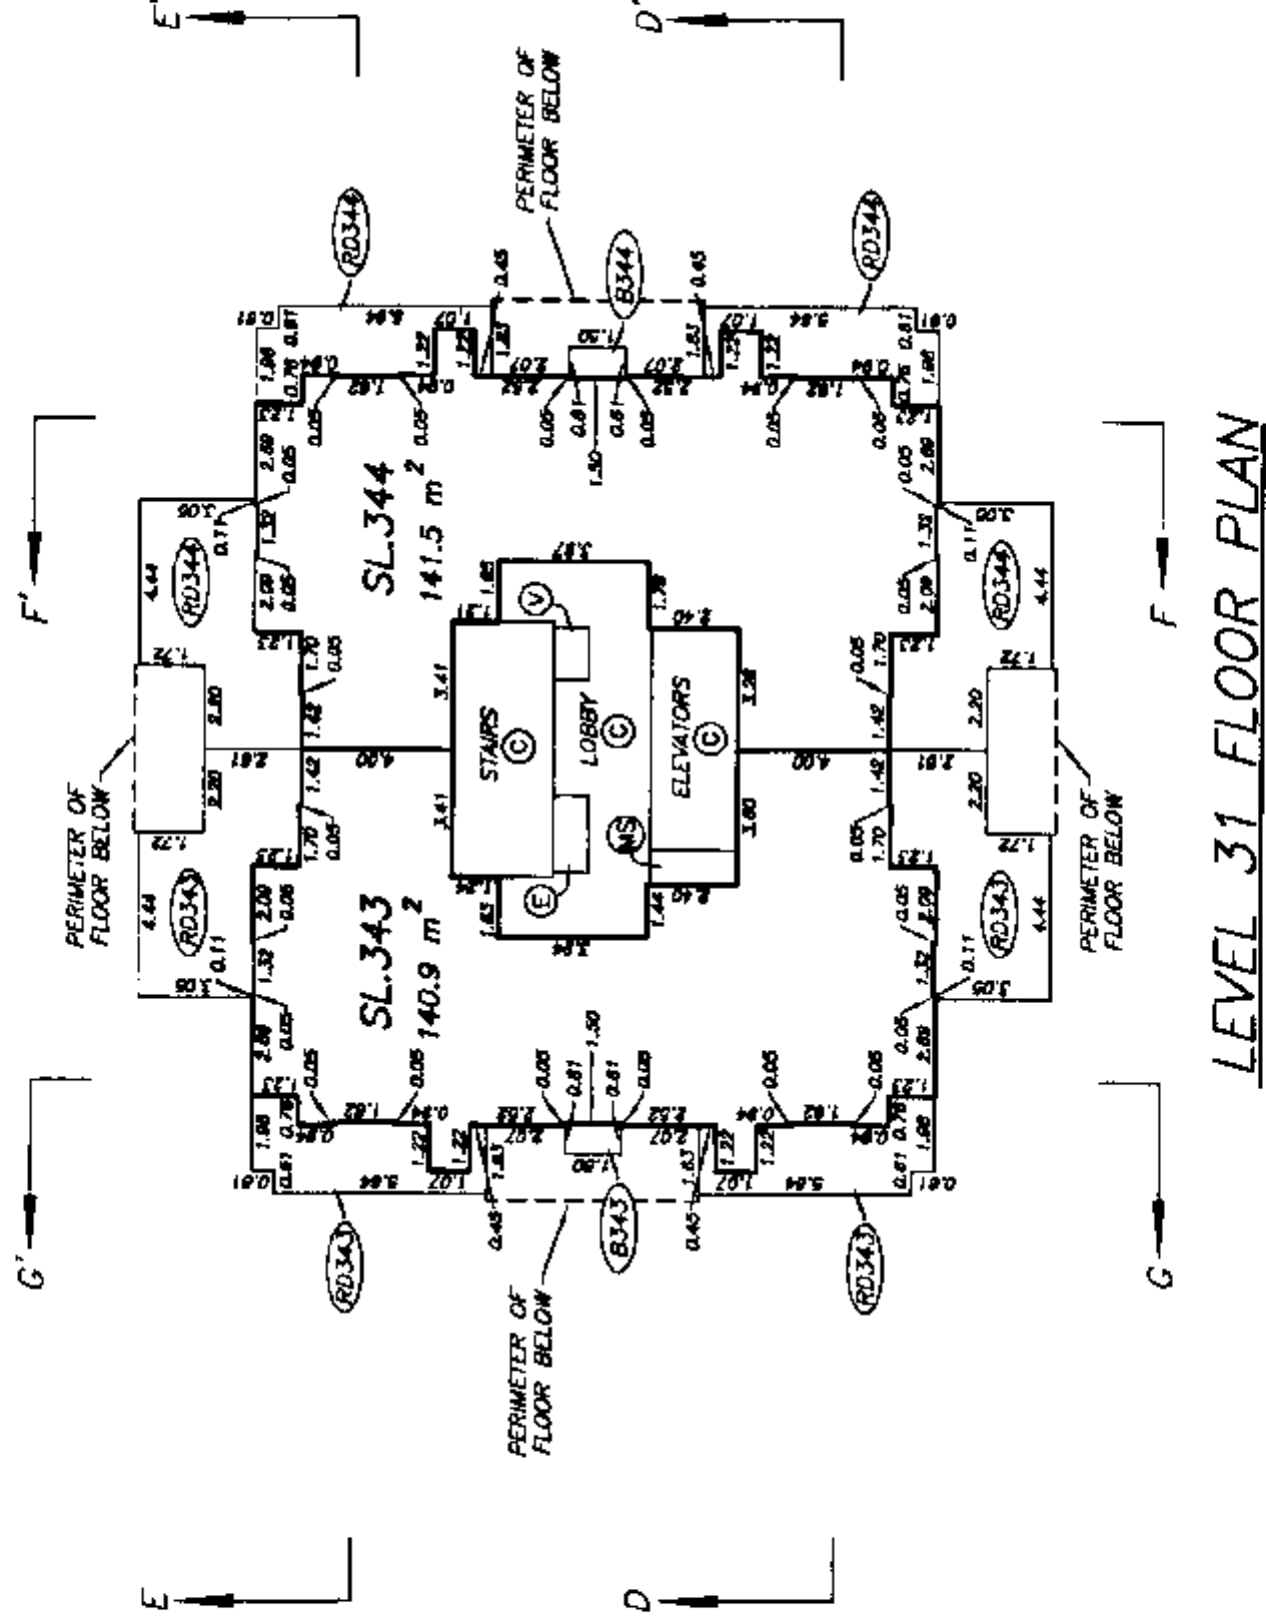

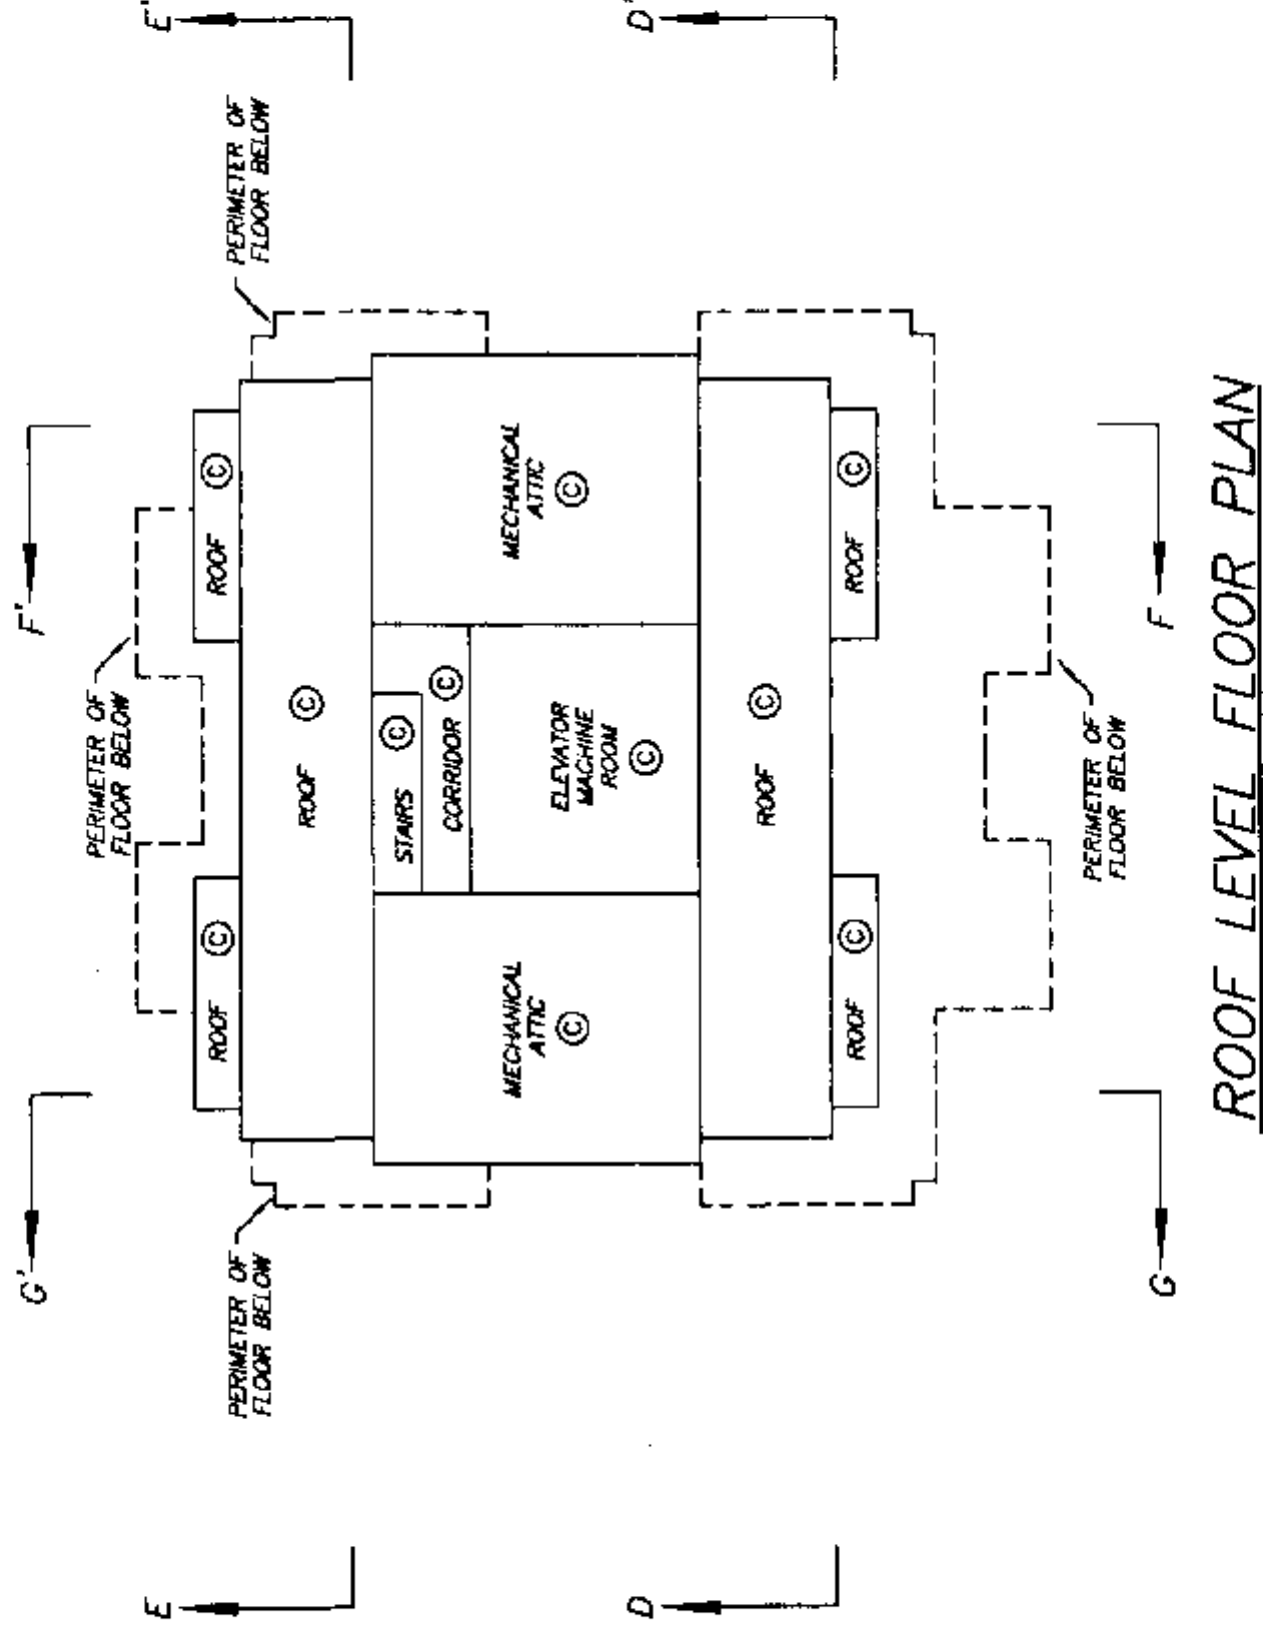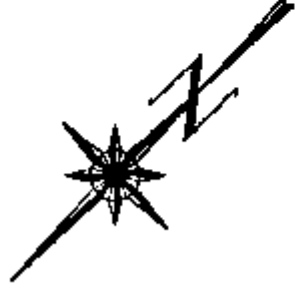

ROOF LEVEL FLOOR PLAN