

STRATA PLAN OF AIR SPACE PARCEL 1
OF THE PUBLIC HARBOUR OF THE
BURRARD INLET NEW WESTMINSTER
DISTRICT AIR SPACE PLAN BCP14488

SHEET 1 OF 57 SHEETS

STRATA PLAN BCS 1233
REF. NO. BX 222326-BX 222457

STRATA PLAN BCS 1233 DEPOSITED AND REGISTERED
IN THE LAND TITLE OFFICE AT NEW WESTMINSTER, B.C.
THIS 6 DAY OF APRIL, 2005

B.C.G.S. 92G.025

CITY OF VANCOUVER

PARCEL IDENTIFIER (PID): 026-117-R60

CIVIC ADDRESS:

1067 WEST CORDOVA STREET
VANCOUVER, B.C.
V6C 1C7

NAME OF DEVELOPMENT:

SHAW TOWER

SCALE 1:500



LEGEND:

ALL DIMENSIONS ARE METRIC.

GRID BEARINGS ARE DERIVED FROM OBSERVATIONS BETWEEN
GEODETIC CONTROL MONUMENTS V-3651 AND V-3658.
HAD B3 (CSRS) INTEGRATED SURVEY AREA NO. 31,
CITY OF VANCOUVER.

THIS PLAN SHOWS GROUND-LEVEL DISTANCES EXCEPT WHERE
OTHERWISE NOTED. TO COMPUTE GRID DISTANCES, MULTIPLY
GROUND-LEVEL DISTANCES BY CORRECTION FACTOR 0.9996011.

- = CONTROL MONUMENT FOUND
- = IRON POST FOUND
- m² = SQUARE METRES
- S.L. = STRATA LOT
- C.P. = COMMON PROPERTY
- ELEC. = ELECTRICAL SHAFT/ROOM (C.P.)
- VEST. = VESTIBULE (C.P.)
- ELEV. = ELEVATOR (C.P.)
- RECYC. = RECYCLE (C.P.)
- SERV. = SERVICE (C.P.)
- EMERG. = EMERGENCY (C.P.)
- T. = TERRACE
- B. = BALCONY
- D. = DECK
- E.L. = GEODETIC ELEVATION (ELEVATIONS
REFER TO CONTROL MONUMENT
V3651 WITH AN ELEVATION
OF 18.677 METRES)

NOTES:

TERRACES, BALCONIES, AND DECKS ARE
LIMITED COMMON PROPERTY FOR THE USE
OF THE STRATA LOTS INDICATED.
(EXAMPLE: 1-126, B-16, D-2)

STRATA LOT BOUNDARIES SHOWN ON THIS
PLAN ARE TAKEN TO THE CENTRELINE OR
GLASS LINE OF ALL EXTERIOR WALLS AND
WALLS BETWEEN ADJACENT STRATA LOTS

I, WILLIAM P. WONG, A BRITISH COLUMBIA LAND SURVEYOR,
OF THE CITY OF BURNABY, IN BRITISH COLUMBIA, CERTIFY THAT I
WAS PRESENT AT AND PERSONALLY SUPERINTENDED THE SURVEY
REPRESENTED BY THIS PLAN, AND THAT THE SURVEY AND PLAN
ARE CORRECT. THE FIELD SURVEY WAS COMPLETED ON
THE 25TH DAY OF FEBRUARY, 2005.

THE PLAN WAS COMPLETED AND CHECKED, AND THE CHECKLIST
FILED UNDER # 27962, ON THE 27TH DAY OF

FEBRUARY, 2005.

MATSON PECK & TOPLISS
SURVEYORS & ENGINEERS

#210 - 8171 Cook Road

Richmond, B.C.

V6Y 3T8

Ph: 270-8331

Fax: 270-4137

I, WILLIAM P. WONG, A BRITISH COLUMBIA LAND SURVEYOR CERTIFY
THAT THE BUILDINGS IN THIS STRATA PLAN HAVE NOT, AS OF

FEBRUARY 25, 2005, BEEN PREVIOUSLY OCCUPIED.
(MONTH, DAY, YEAR)

CADFILE: 13331-STRATA-COVER

V-05-13331-STRATA

SIGNATURE

B.C.L.S. (#997)



55° 07' 28"
153.058

V-3651

16° 29' 19"
80.83

315° 23' 42"

19.788
109° 48' 13"

THURLOW STREET
PLAN LMP51879
PLANIMETRIC EXTENTS OF
AIRSPACE PARCEL 1

SRW PLAN LMP51878

AIRSPACE PARCEL 1
PLAN BCP14488

CORDOVA STREET

248.721
100° 20' 28" (CALCULATED)

90.032
111° 43' 47"

PLANIMETRIC EXTENTS OF
AIRSPACE PARCEL 1
EL: 80.10m TO 154.82m

REM 2

VERTICAL EXTENT OF
AIRSPACE PARCEL 1
EL: 160.08 METRES.

PLANIMETRIC EXTENTS OF
AIRSPACE PARCEL 1

SRW PLAN
LMP51880

REM 2
PLAN
LMP51878

30.444
21° 47' 42"

1
PLAN LMP51878

CANADA PLACE
112° 34' 31"
75.157

SRW PLAN LMP51878

NOTE: THIS STRATA PLAN DOES NOT HAVE A 4TH OR 13TH FLOOR.

I, WILLIAM P. WONG, OF THE CITY OF BURNABY, B.C., A BRITISH COLUMBIA
LAND SURVEYOR, CERTIFY THAT THE BUILDINGS SHOWN ON THIS
STRATA PLAN ARE WITHIN THE EXTERNAL BOUNDARIES OF THE LAND
THAT IS THE SUBJECT OF THE STRATA PLAN.

DATED AT RICHMOND, B.C.

THIS 25TH DAY OF FEBRUARY, 2005.



W. P. Wong
B.C.L.S. (#997)

ORIGINAL

SHEET 2 OF 57 SHEETS

STRATA PLAN BCS / 233

PARKADE LEVEL P3

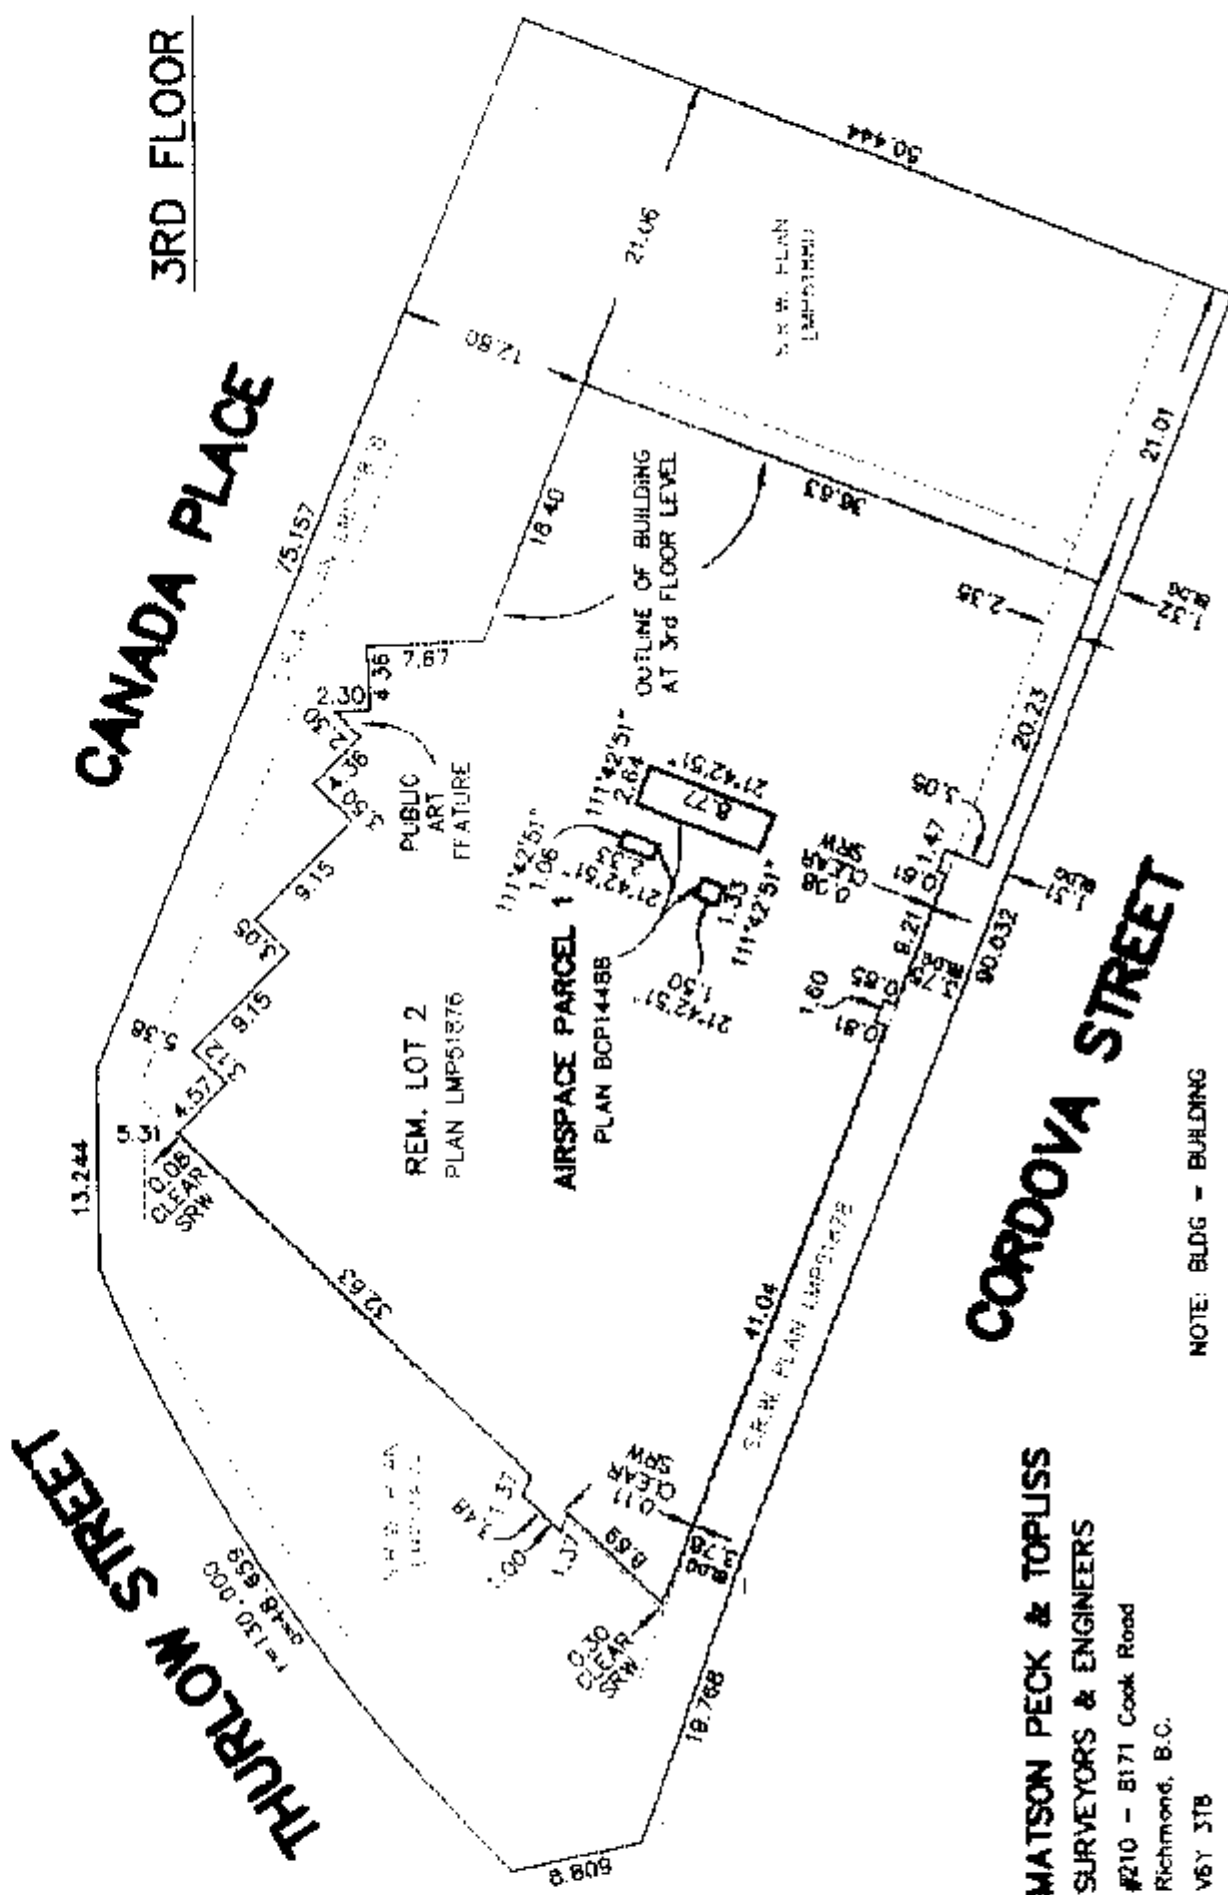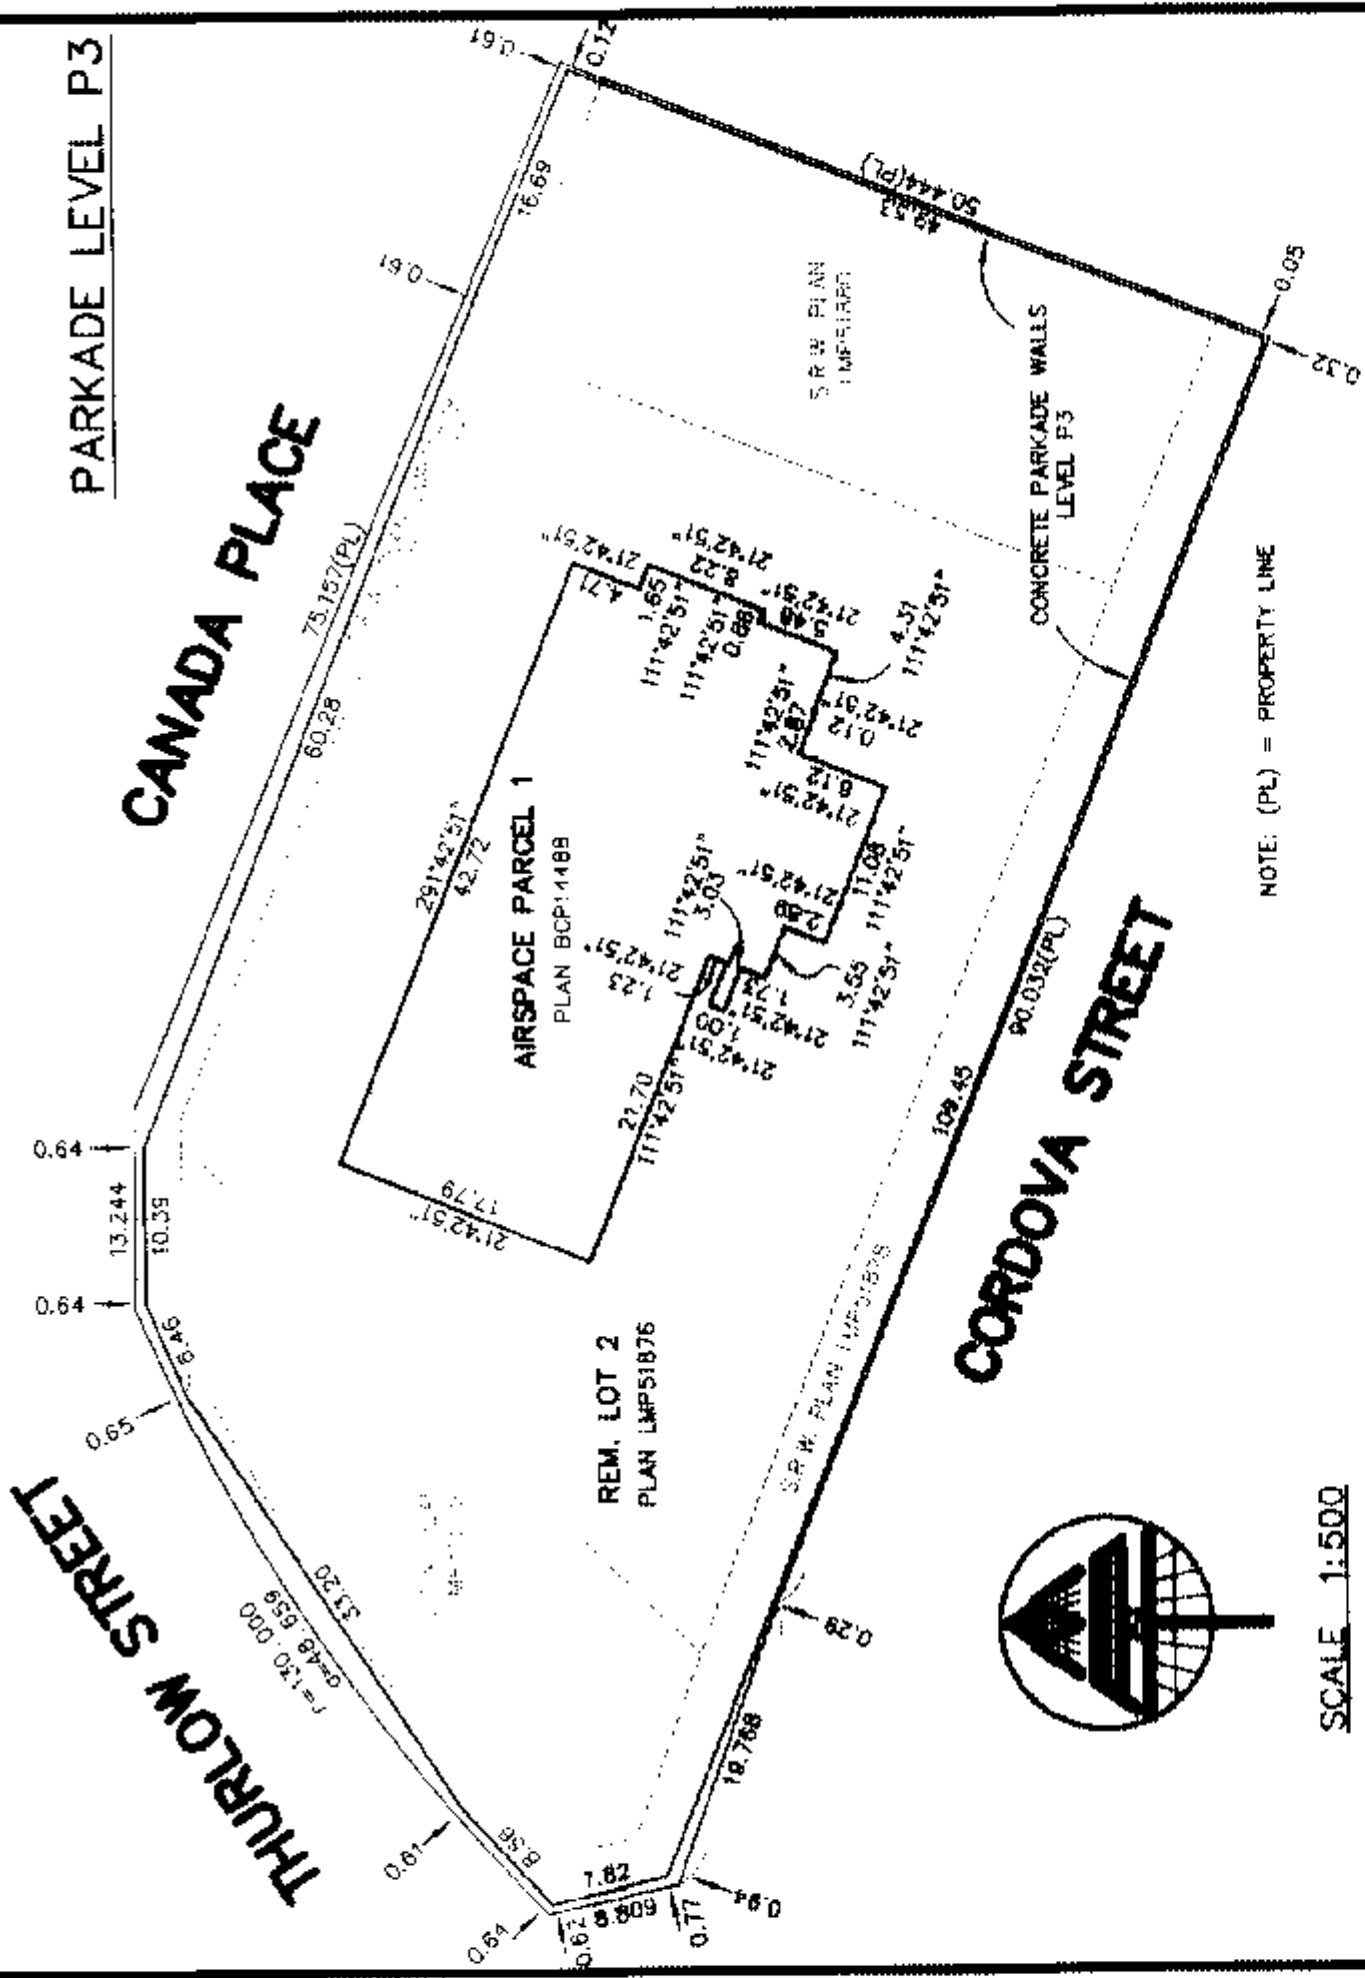

MATSON PECK & TOPLISS
SURVEYORS & ENGINEERS

#210 - 8171 Cook Road
Richmond, B.C.

V6Y 3T8

Ph: 270-9331

Fax: 270-4137

CADFILE: 13331-STRATA-ENCR

V-05-13331-STRATA

DATE Feb. 25/05 NPN B.C.L.S. (8897)

ISOMETRIC DRAWING OF
AIR SPACE PARCEL 1


SCALE 1:600



NOTE

COORDINATE POINT NUMBERS REFER TO
TABLE OF COORDINATES ON AIRSPACE
PLAN BCP14488.

STRATA PLAN BCS / 233

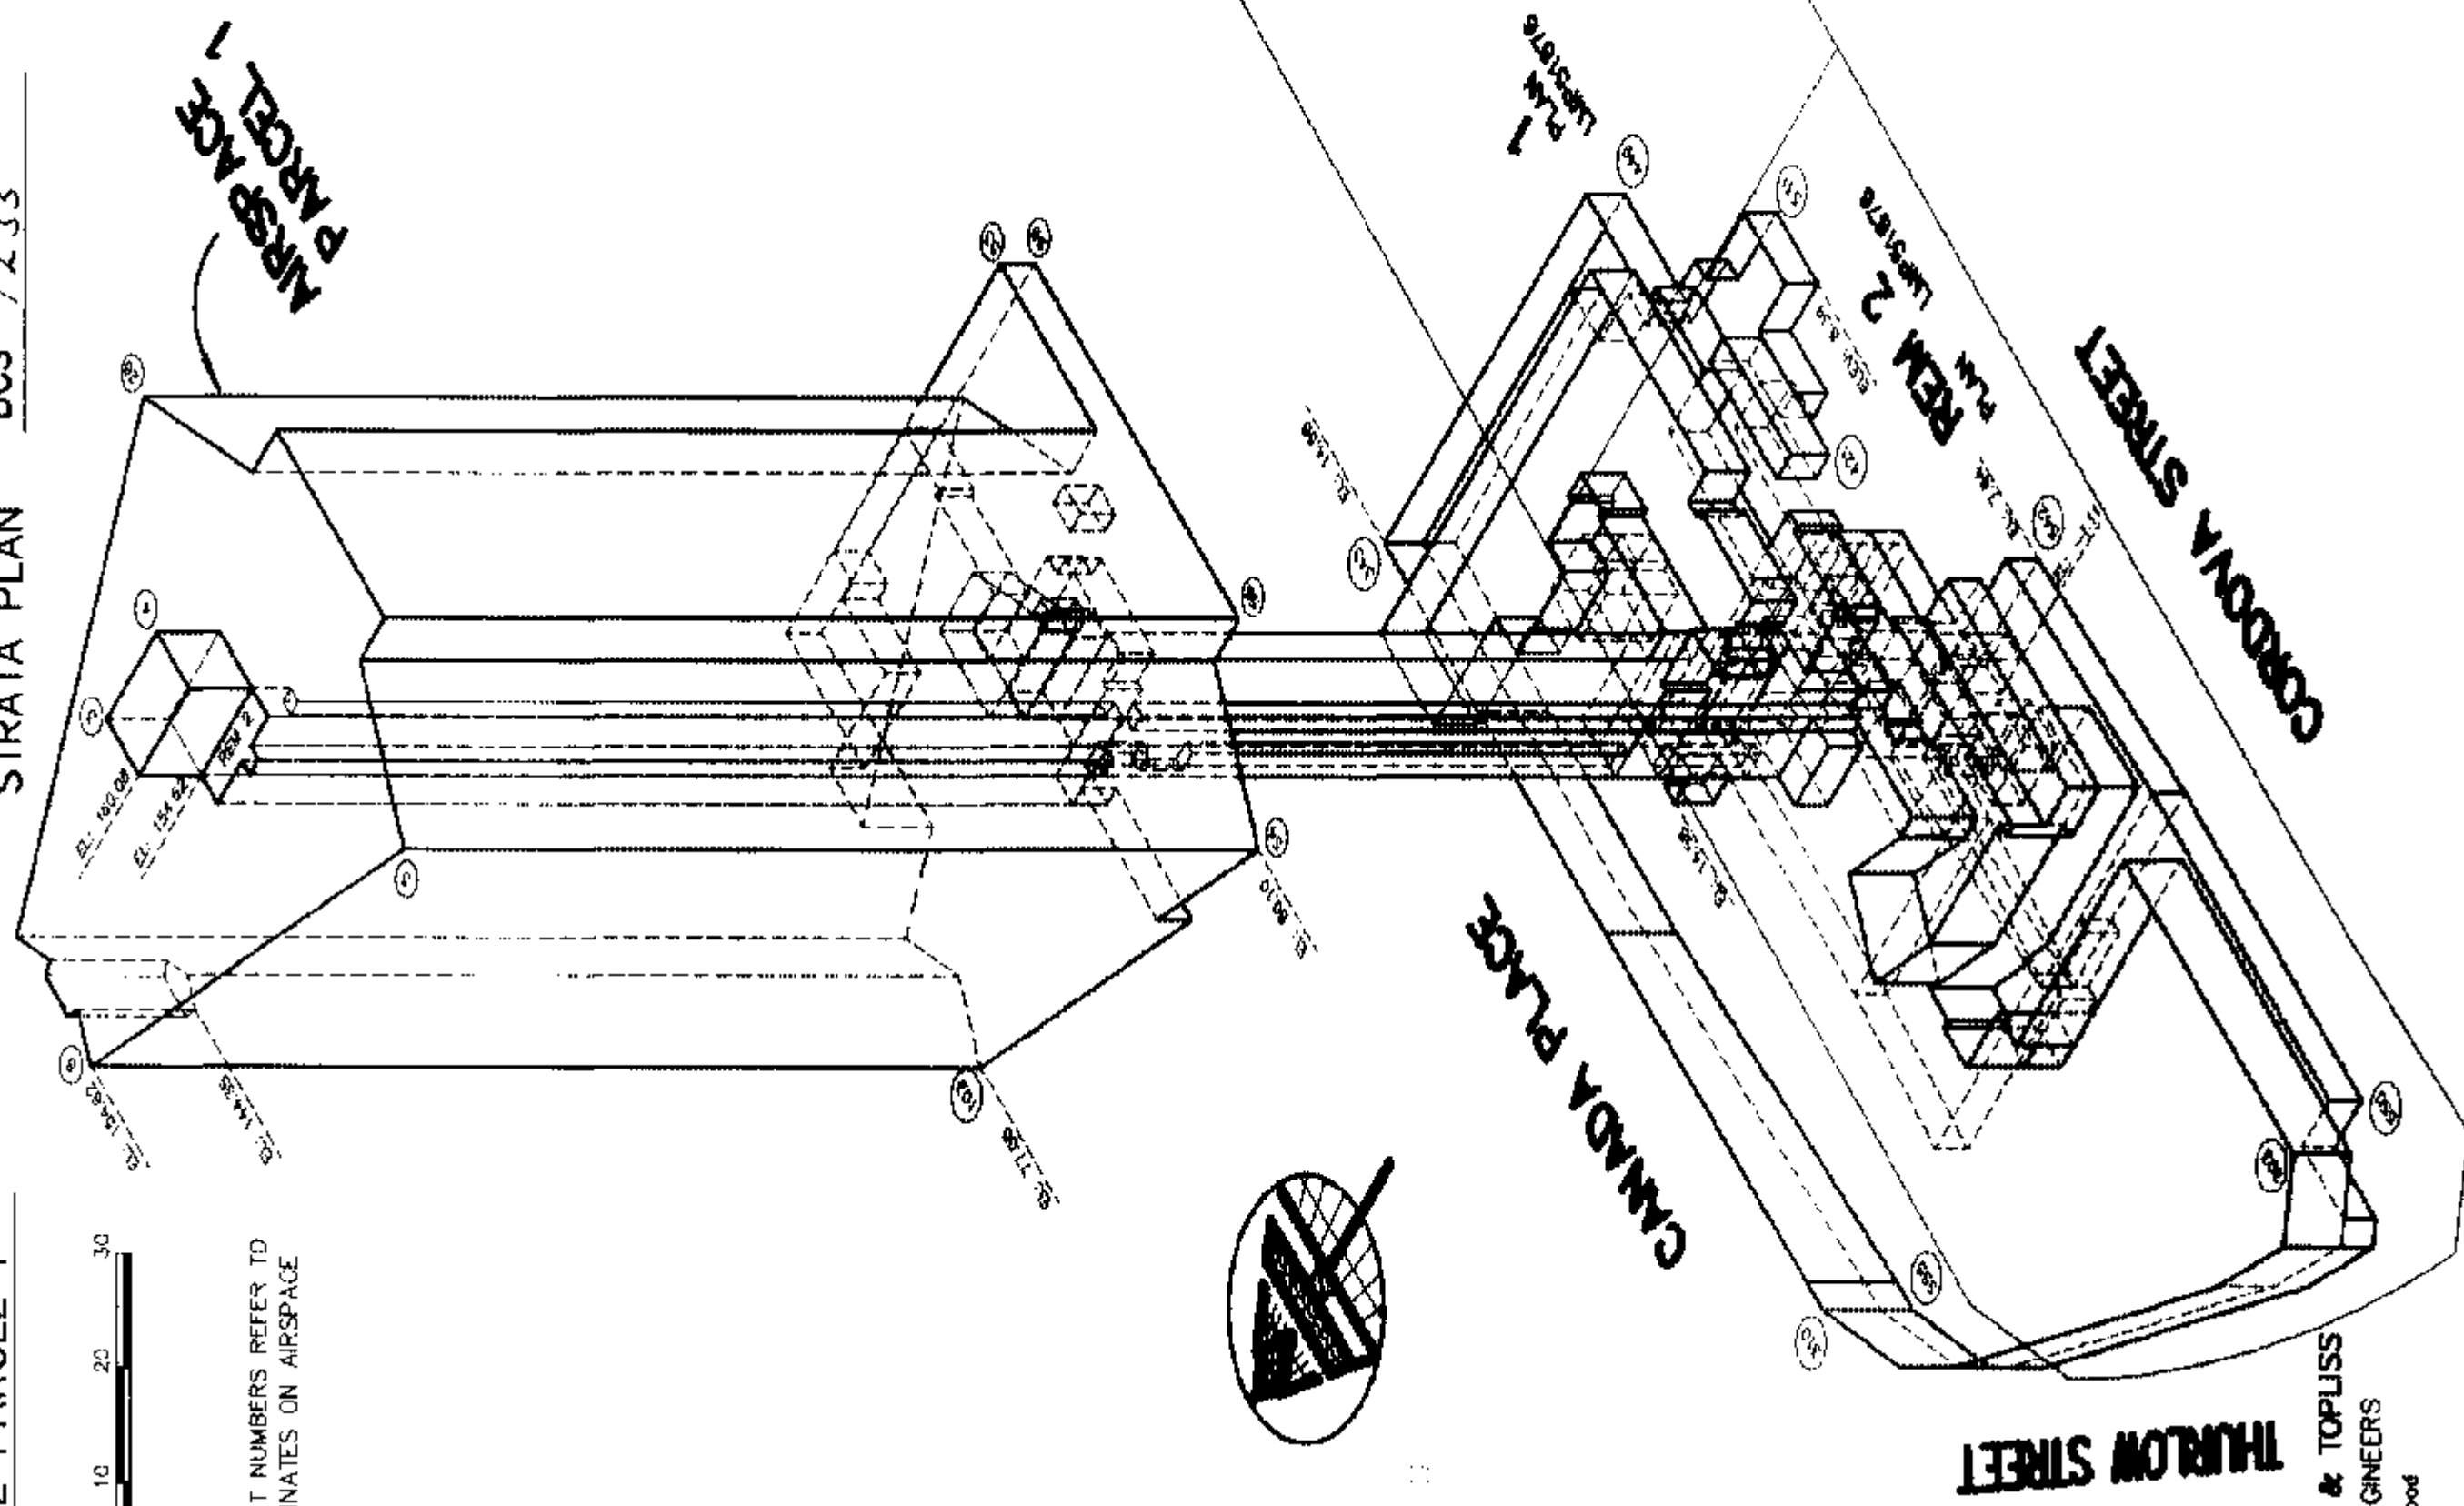

MATSON PECK & TOPLISS
SURVEYORS & ENGINEERS

#210 - 8171 Cook Road
Richmond, B.C.

V6Y 3T8

Ph: 270-8331

Fax: 270-4137

CADFILE: 13331-STRATA-ISO-ASP

V-05-13331-STRATA

DATE FEB. 25/05 *MPN* B.C.L.S. (#697)

STRATA PLAN BCS 1233

OWNER:

BURRARD LANDING LOT 2 HOLDINGS LTD.
 (INCORPORATION NO. 614988)

[Signature]
 IAN GILLESPIE AUTHORIZED SIGNATORY
[Signature]
 RAY SLOANE AUTHORIZED SIGNATORY

[Signature]
 WITNESS as to both MICHELLE CONRADY
 ASSISTANT
 OCCUPATION
501-1067 W. CORDOVA
 ADDRESS
VAN, BC, V6C 1C7

MORTGAGEE:

THE TORONTO DOMINION BANK

[Signature]
 AUTHORIZED SIGNATORY
 DEREK HANNON
 AUTHORIZED SIGNATORY

[Signature]
 WITNESS as to both
VP & ID MARK SIDBURN
 OCCUPATION
66 Wellington St. W
 ADDRESS
Toronto, ON M5K 1A2

MATSON PECK & TOPLISS
SURVEYORS & ENGINEERS

#210 - 8171 Cook Road
 Richmond, B.C.

V6Y 3T8

Ph. 270-8331

Fax: 270-4137


CADFILE: 13331-STRATA-SIGS

V-05-13331-STRATA

DATE FEB. 25/05 WPN B.C.L.S. (#997)

PARKING LEVEL P5

STRATA PLAN **BCS / 233**

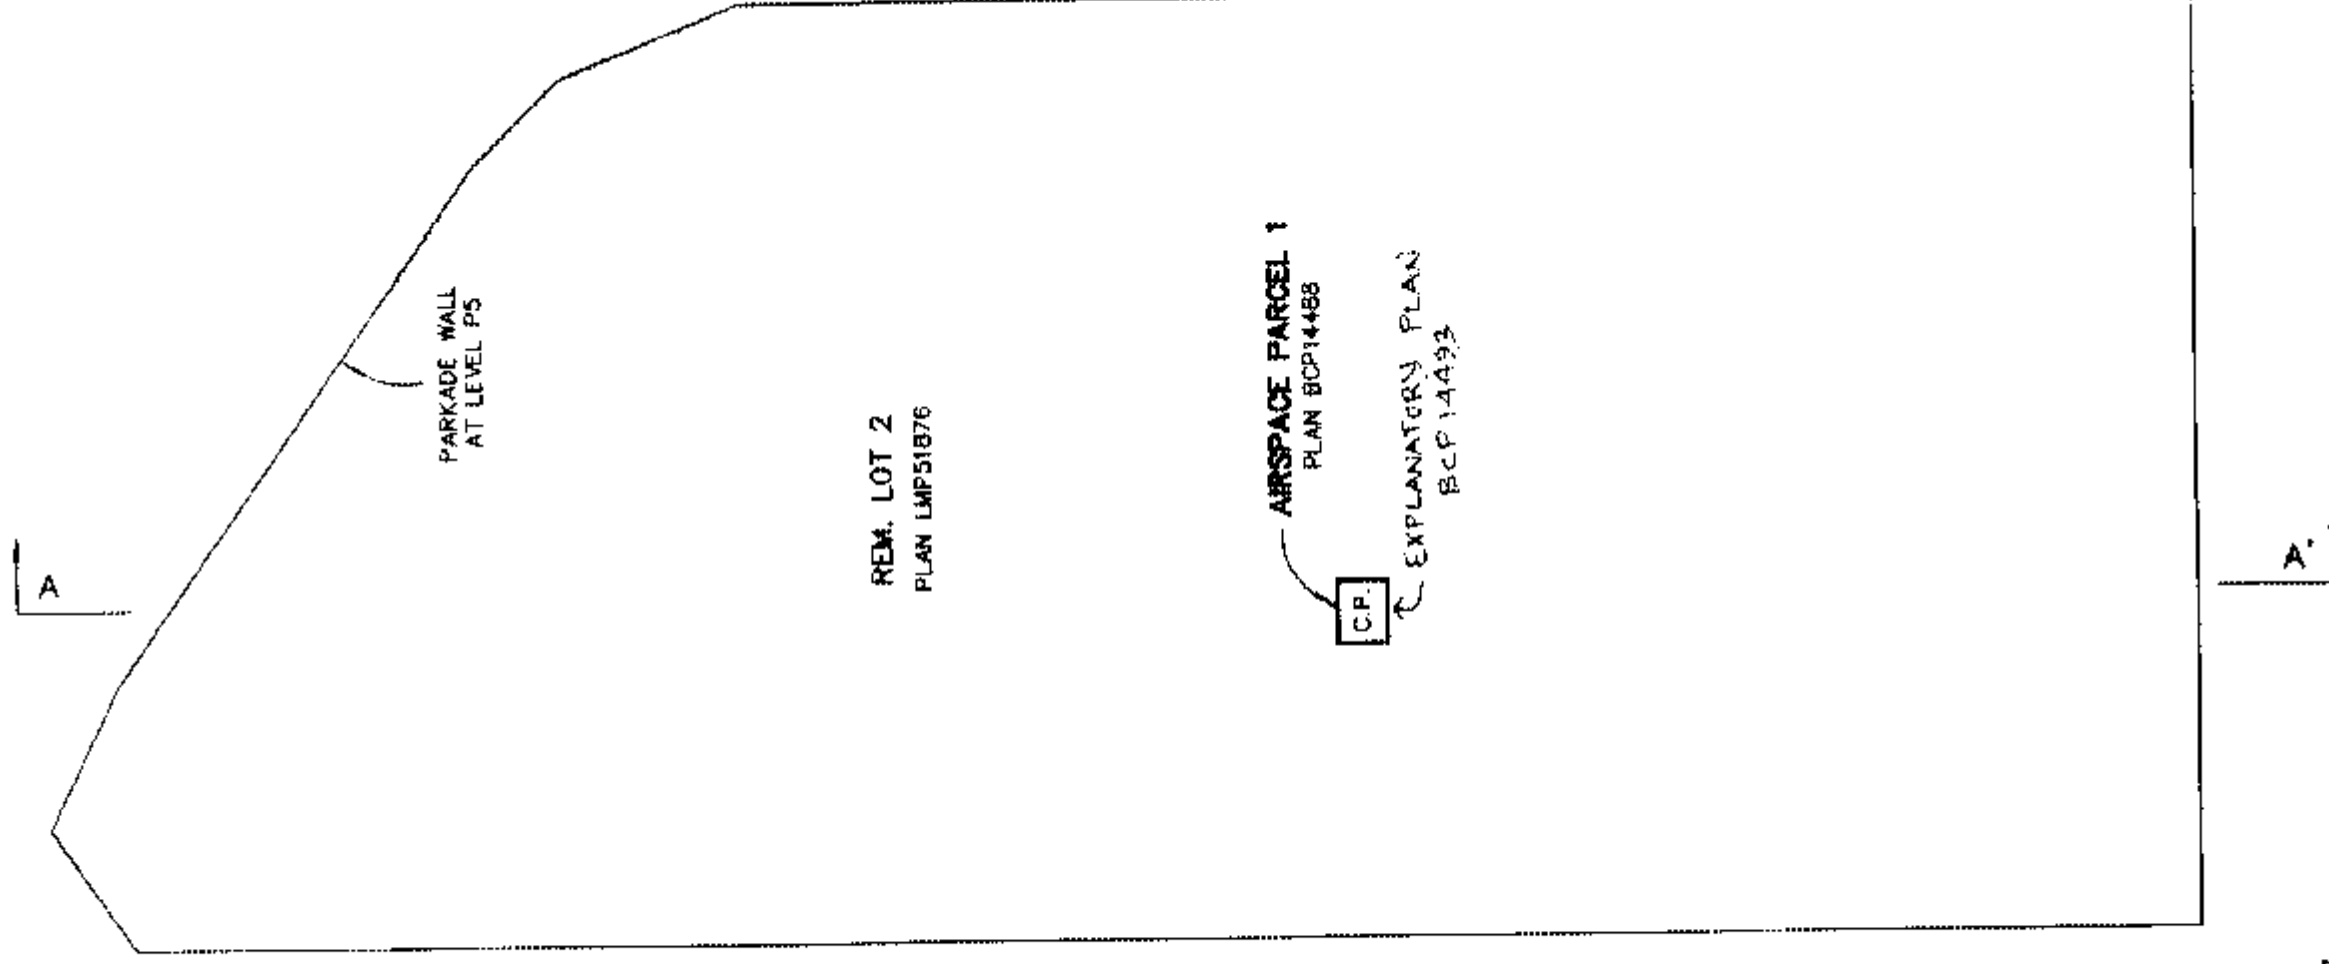

MATSON PECK & TOPLISS
SURVEYORS & ENGINEERS

#210 - 8171 Cook Road

Richmond, B.C.

V6Y 3T8

Ph: 270-9331

Fax: 270-4137

CADFILE: 13331-STRATA-P5


V-05-13331-STRATA

DATE FEB. 25/05. WPH B.C.L.S. (#597)

PARKING LEVEL P4

STRATA PLAN BCS / 233

SCALE 1:400

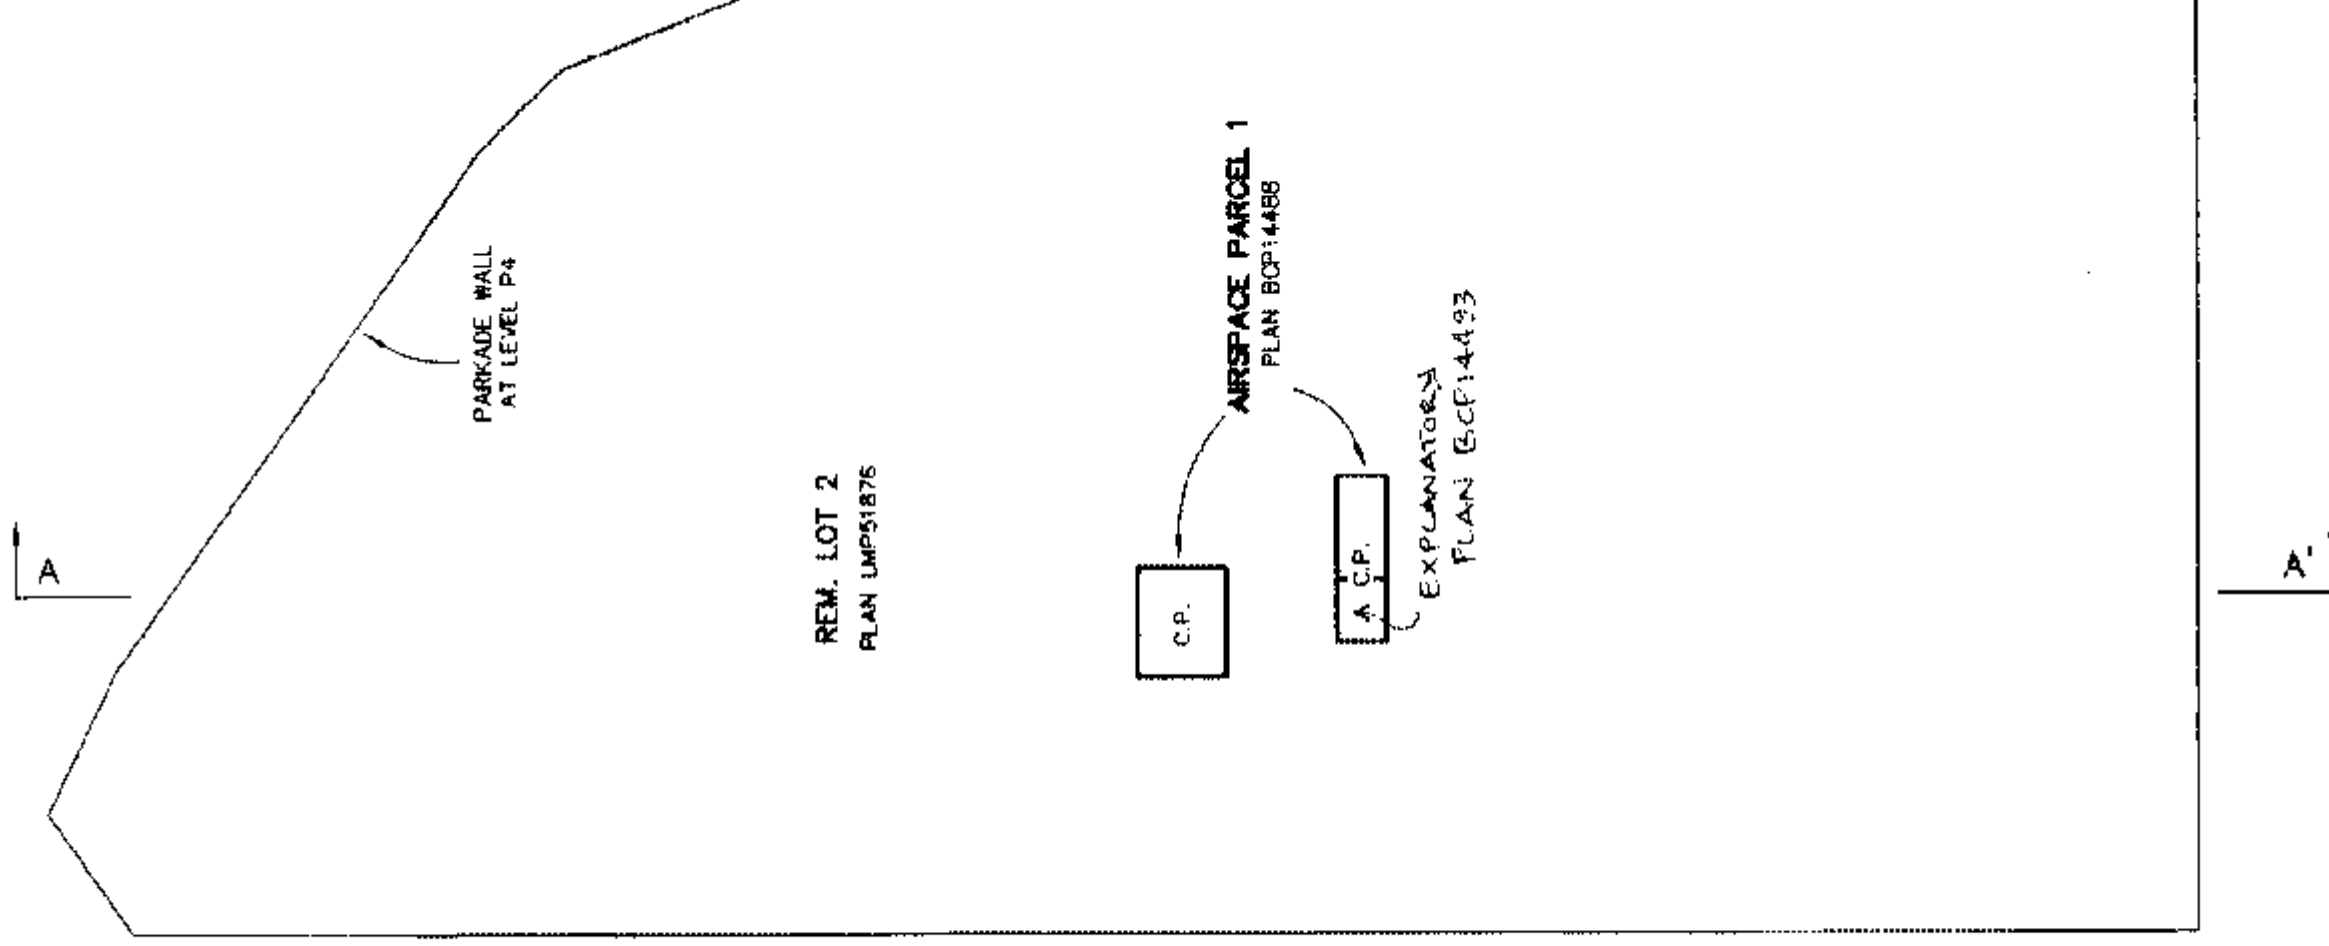

MATSON PECK & TOPLISS
SURVEYORS & ENGINEERS

#210 - 8171 Oak Road
Richmond, B.C.

V6Y 3T6

Ph: 270-9331

Fax: 270-4137


CADFILE: 13331-STRATA-P4

V-05-13331-STRATA

DATE FEB. 23/05. WPA B.C.L.S. (#597)

PARKING LEVEL P3

STRATA PLAN BCS / 233

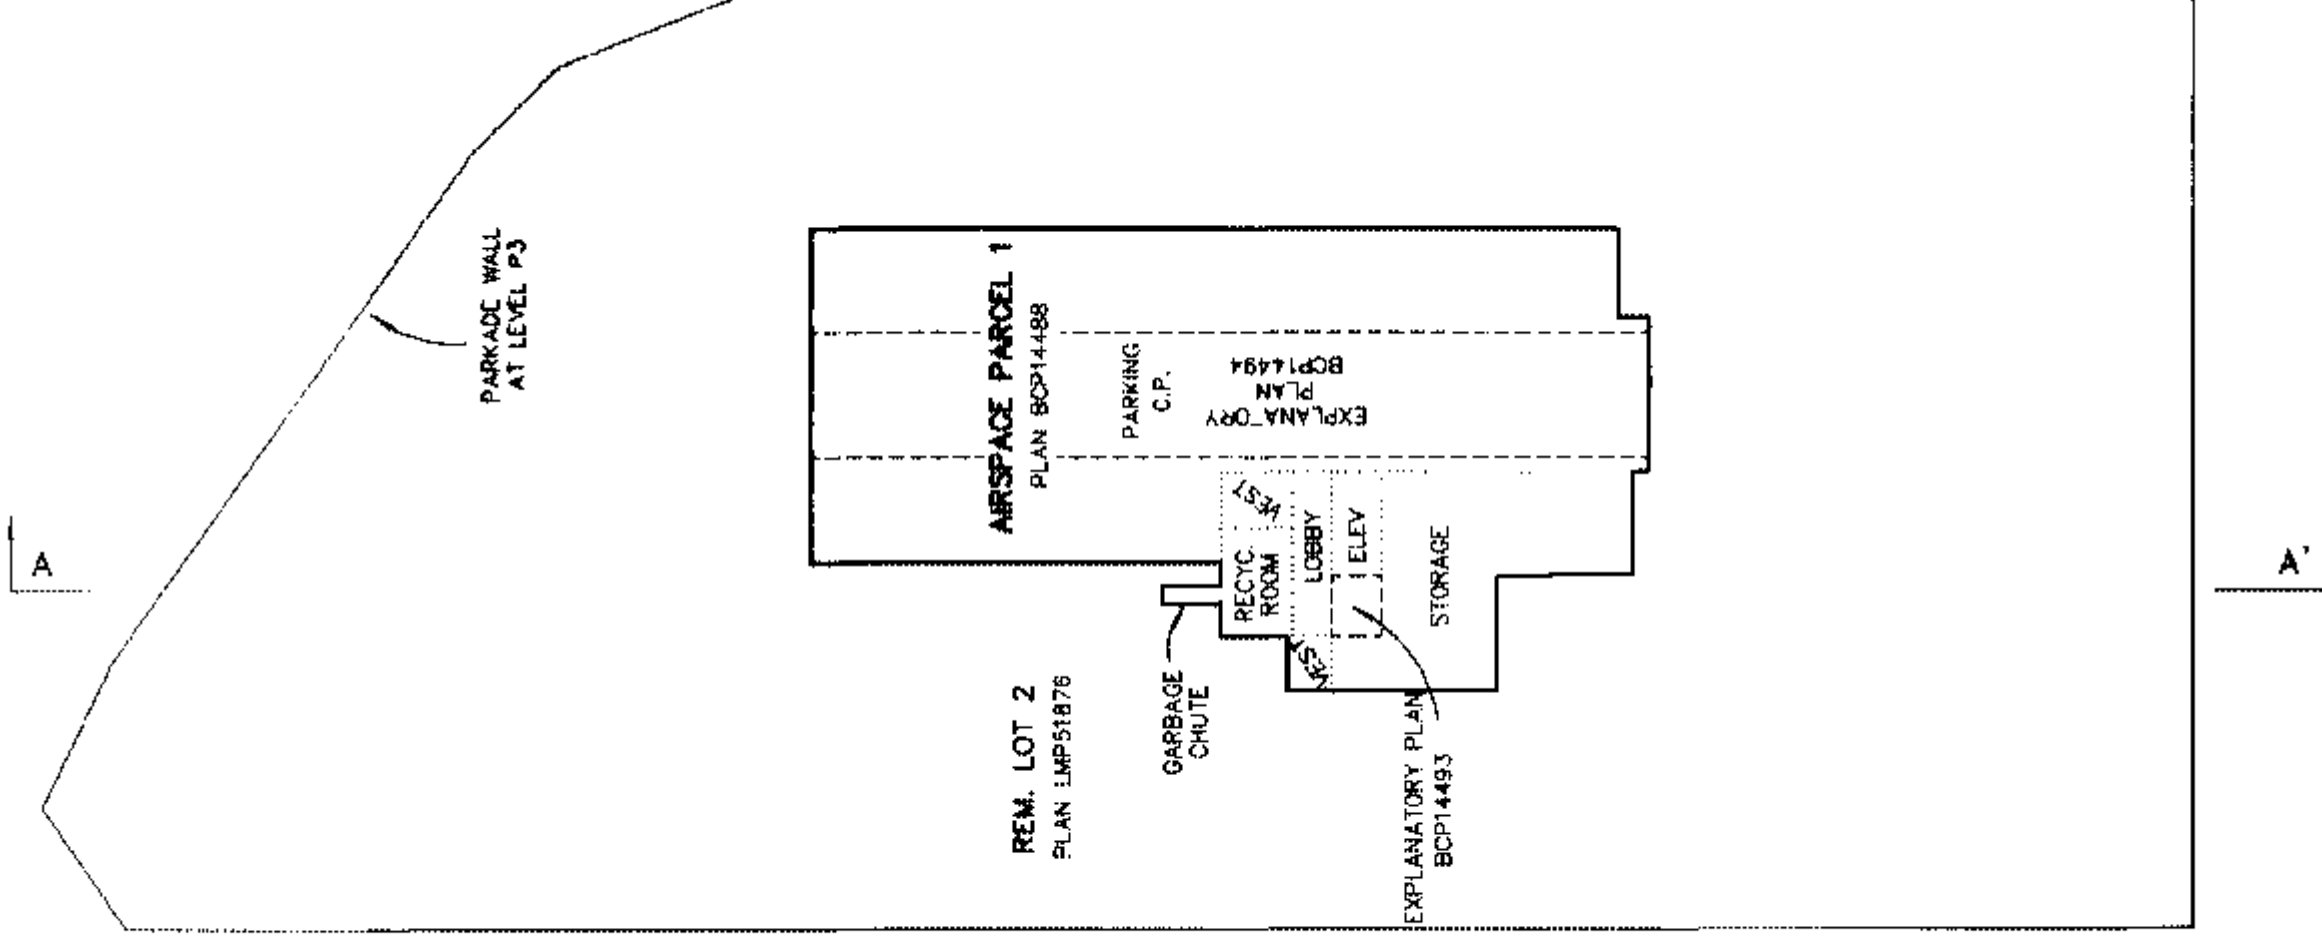

MATSON PECK & TOPLISS
SURVEYORS & ENGINEERS

#210 - 8171 Cook Road
Richmond, B.C.

V6Y 3T8

Ph: 270-9331

Fax: 270-4137

CADFILE: 13331-STRATA-P3

V-05-13331-STRATA


DATE FEB. 25/05. WPN B.C.L.S. (#697)

PARKING LEVEL P2

STRATA PLAN

BCS / 233

SCALE 1:400

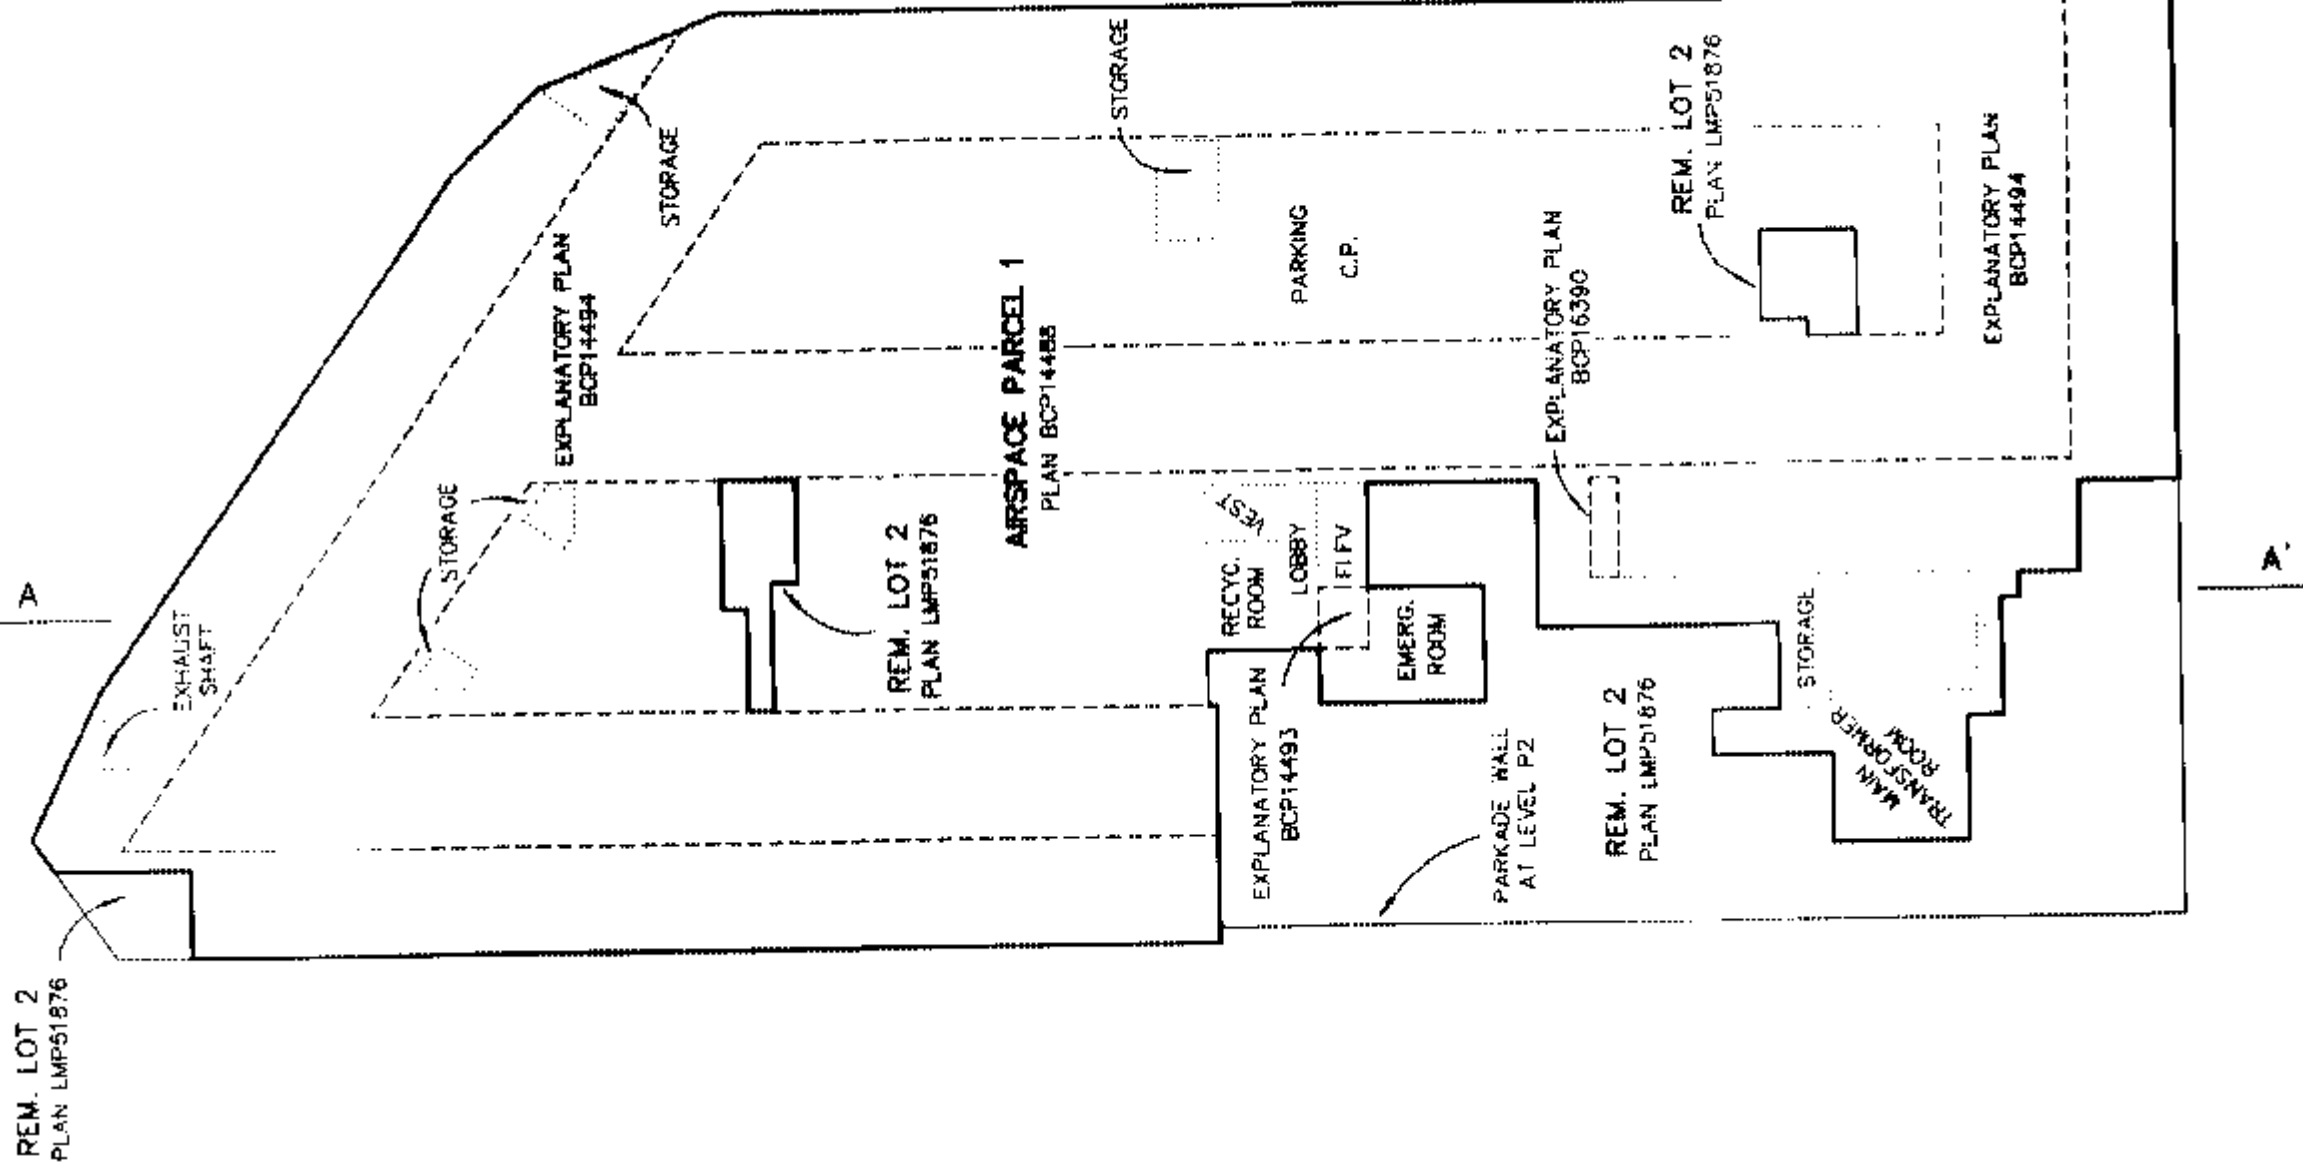

MATSON PECK & TOPLISS
SURVEYORS & ENGINEERS

#210 - 8171 Cook Road

Richmond, B.C.

V8Y 3T8

Ph: 270-9331

Fax: 270-4137


CADFILE: 13331-STRATA-P2

V-05-13331-STRATA

DATE FEB. 25/05 WPH B.C.L.S. (#697)

PARKING LEVEL P1

STRATA PLAN BCS / 233

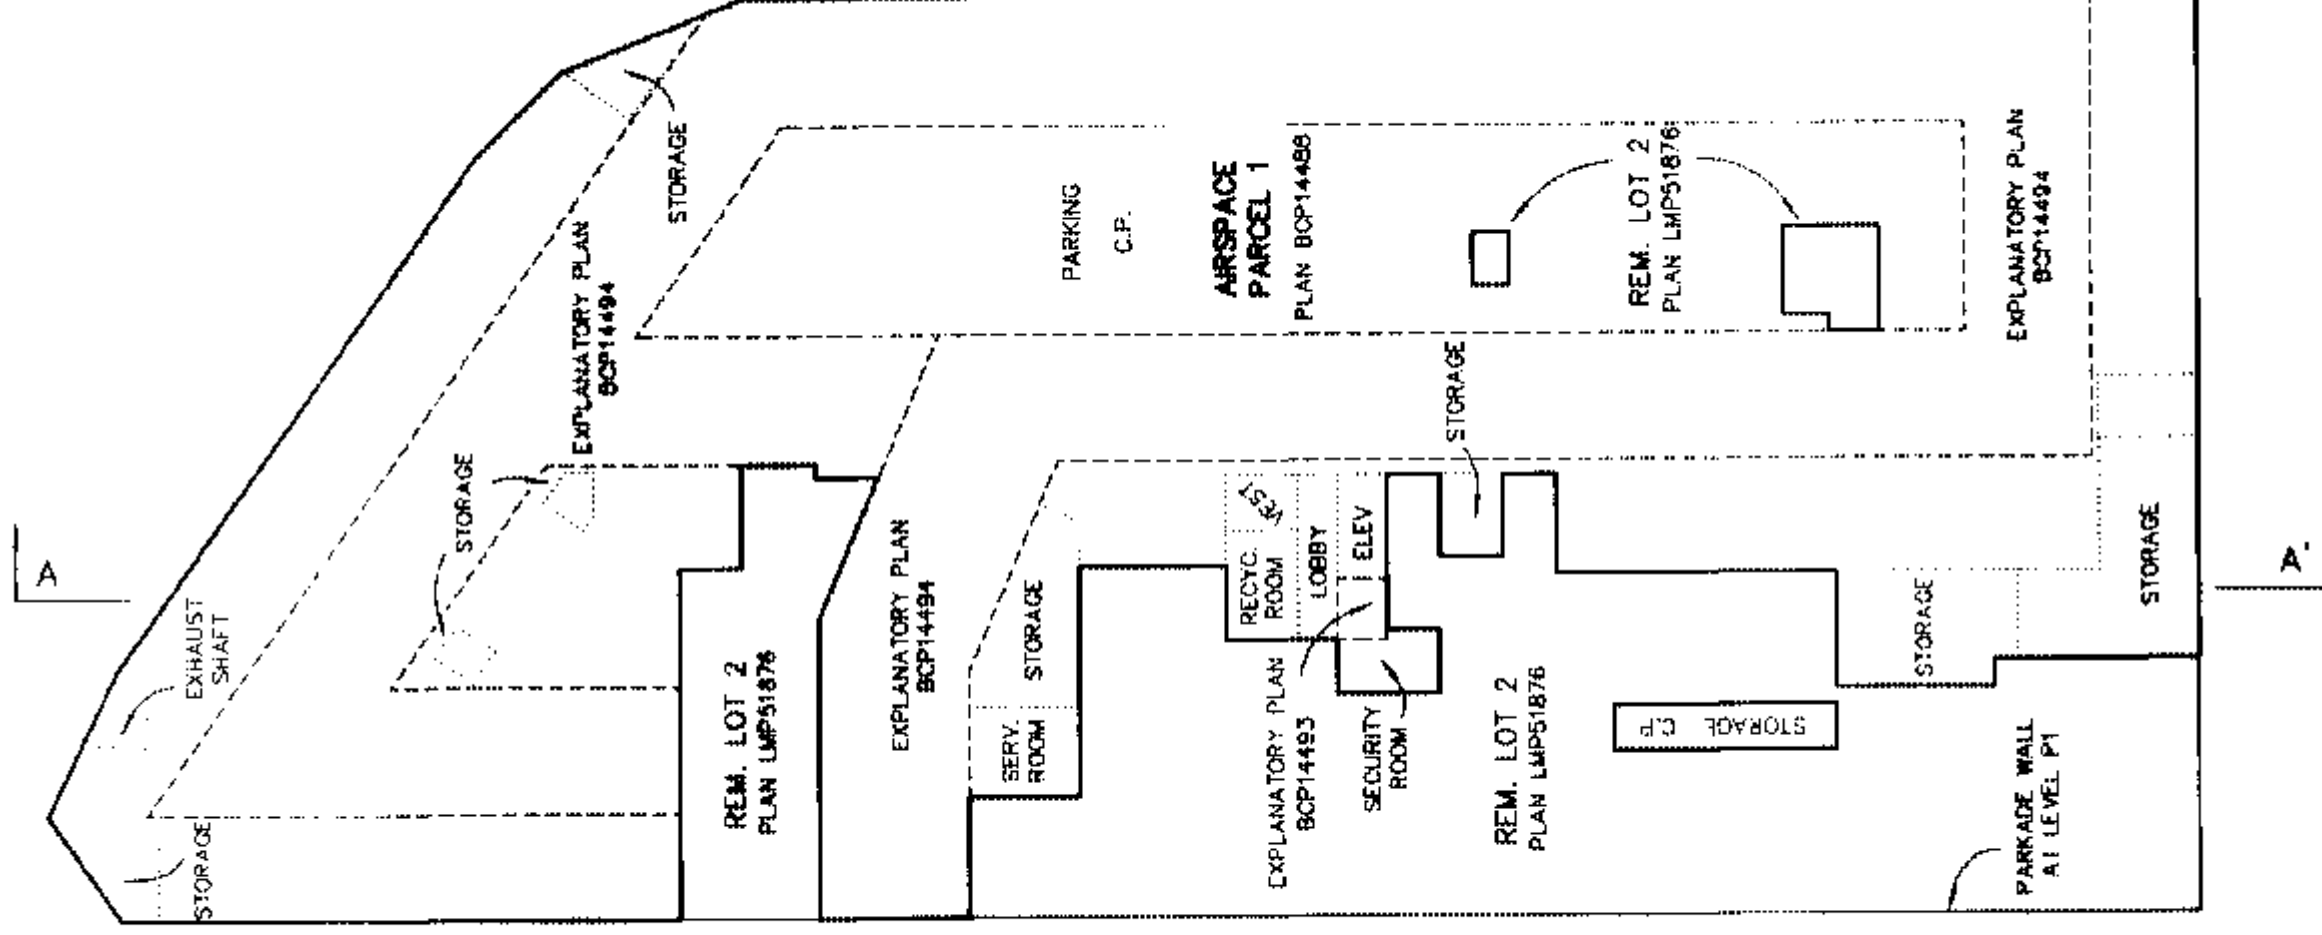

MATSON PECK & TOPLISS
SURVEYORS & ENGINEERS

#210 - 8171 Cook Road
Richmond, B.C.

VEY 378

Ph: 270-9331


Fax: 270-4137

CADFILE: 13331-STRATA-P1

V-05-13331-STRATA

DATE FEB. 25/05 WPH B.C.L.S. (#897)

STRATA PLAN BCS / 233

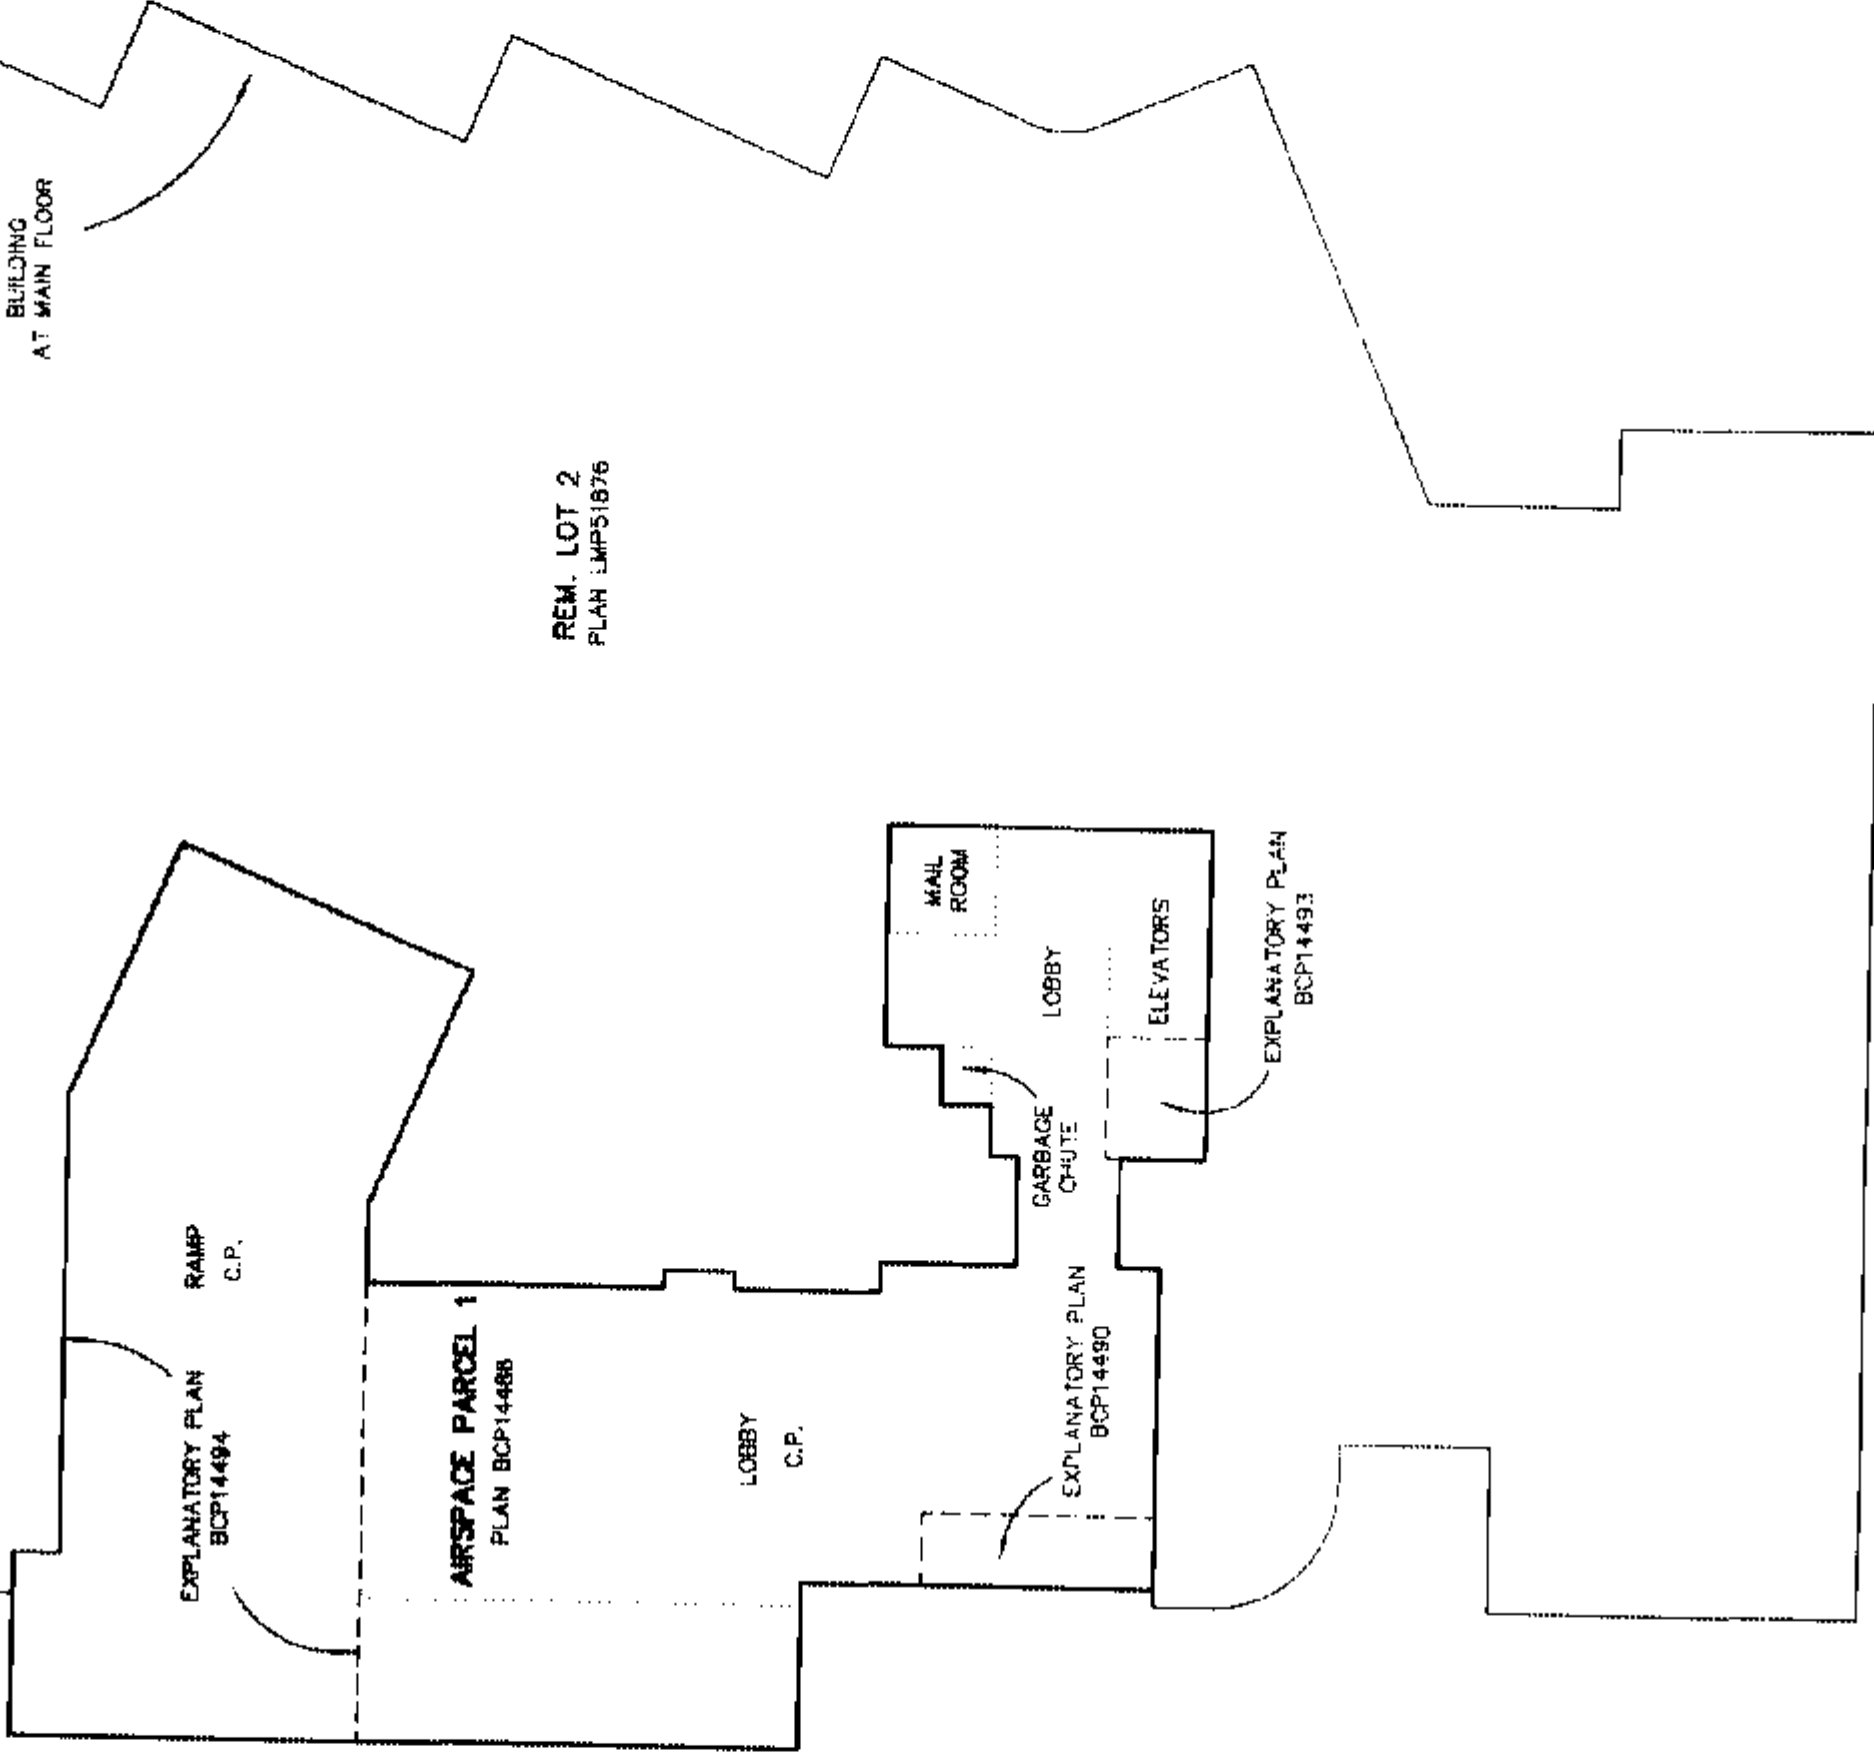

MATSON PECK & TOPLISS
SURVEYORS & ENGINEERS

#210 - 8171 Cook Road

Richmond, B.C.

V6Y 3T8

Ph: 270-9331

Fax: 270-4137

CADFILE: 13331-STRATA-L1

V-05-13331-STRATA


MAIN LEVEL

SCALE 1:200



DATE FEB. 25/05 NPN B.C.L.S. (#697)

STRATA PLAN BCS / 233

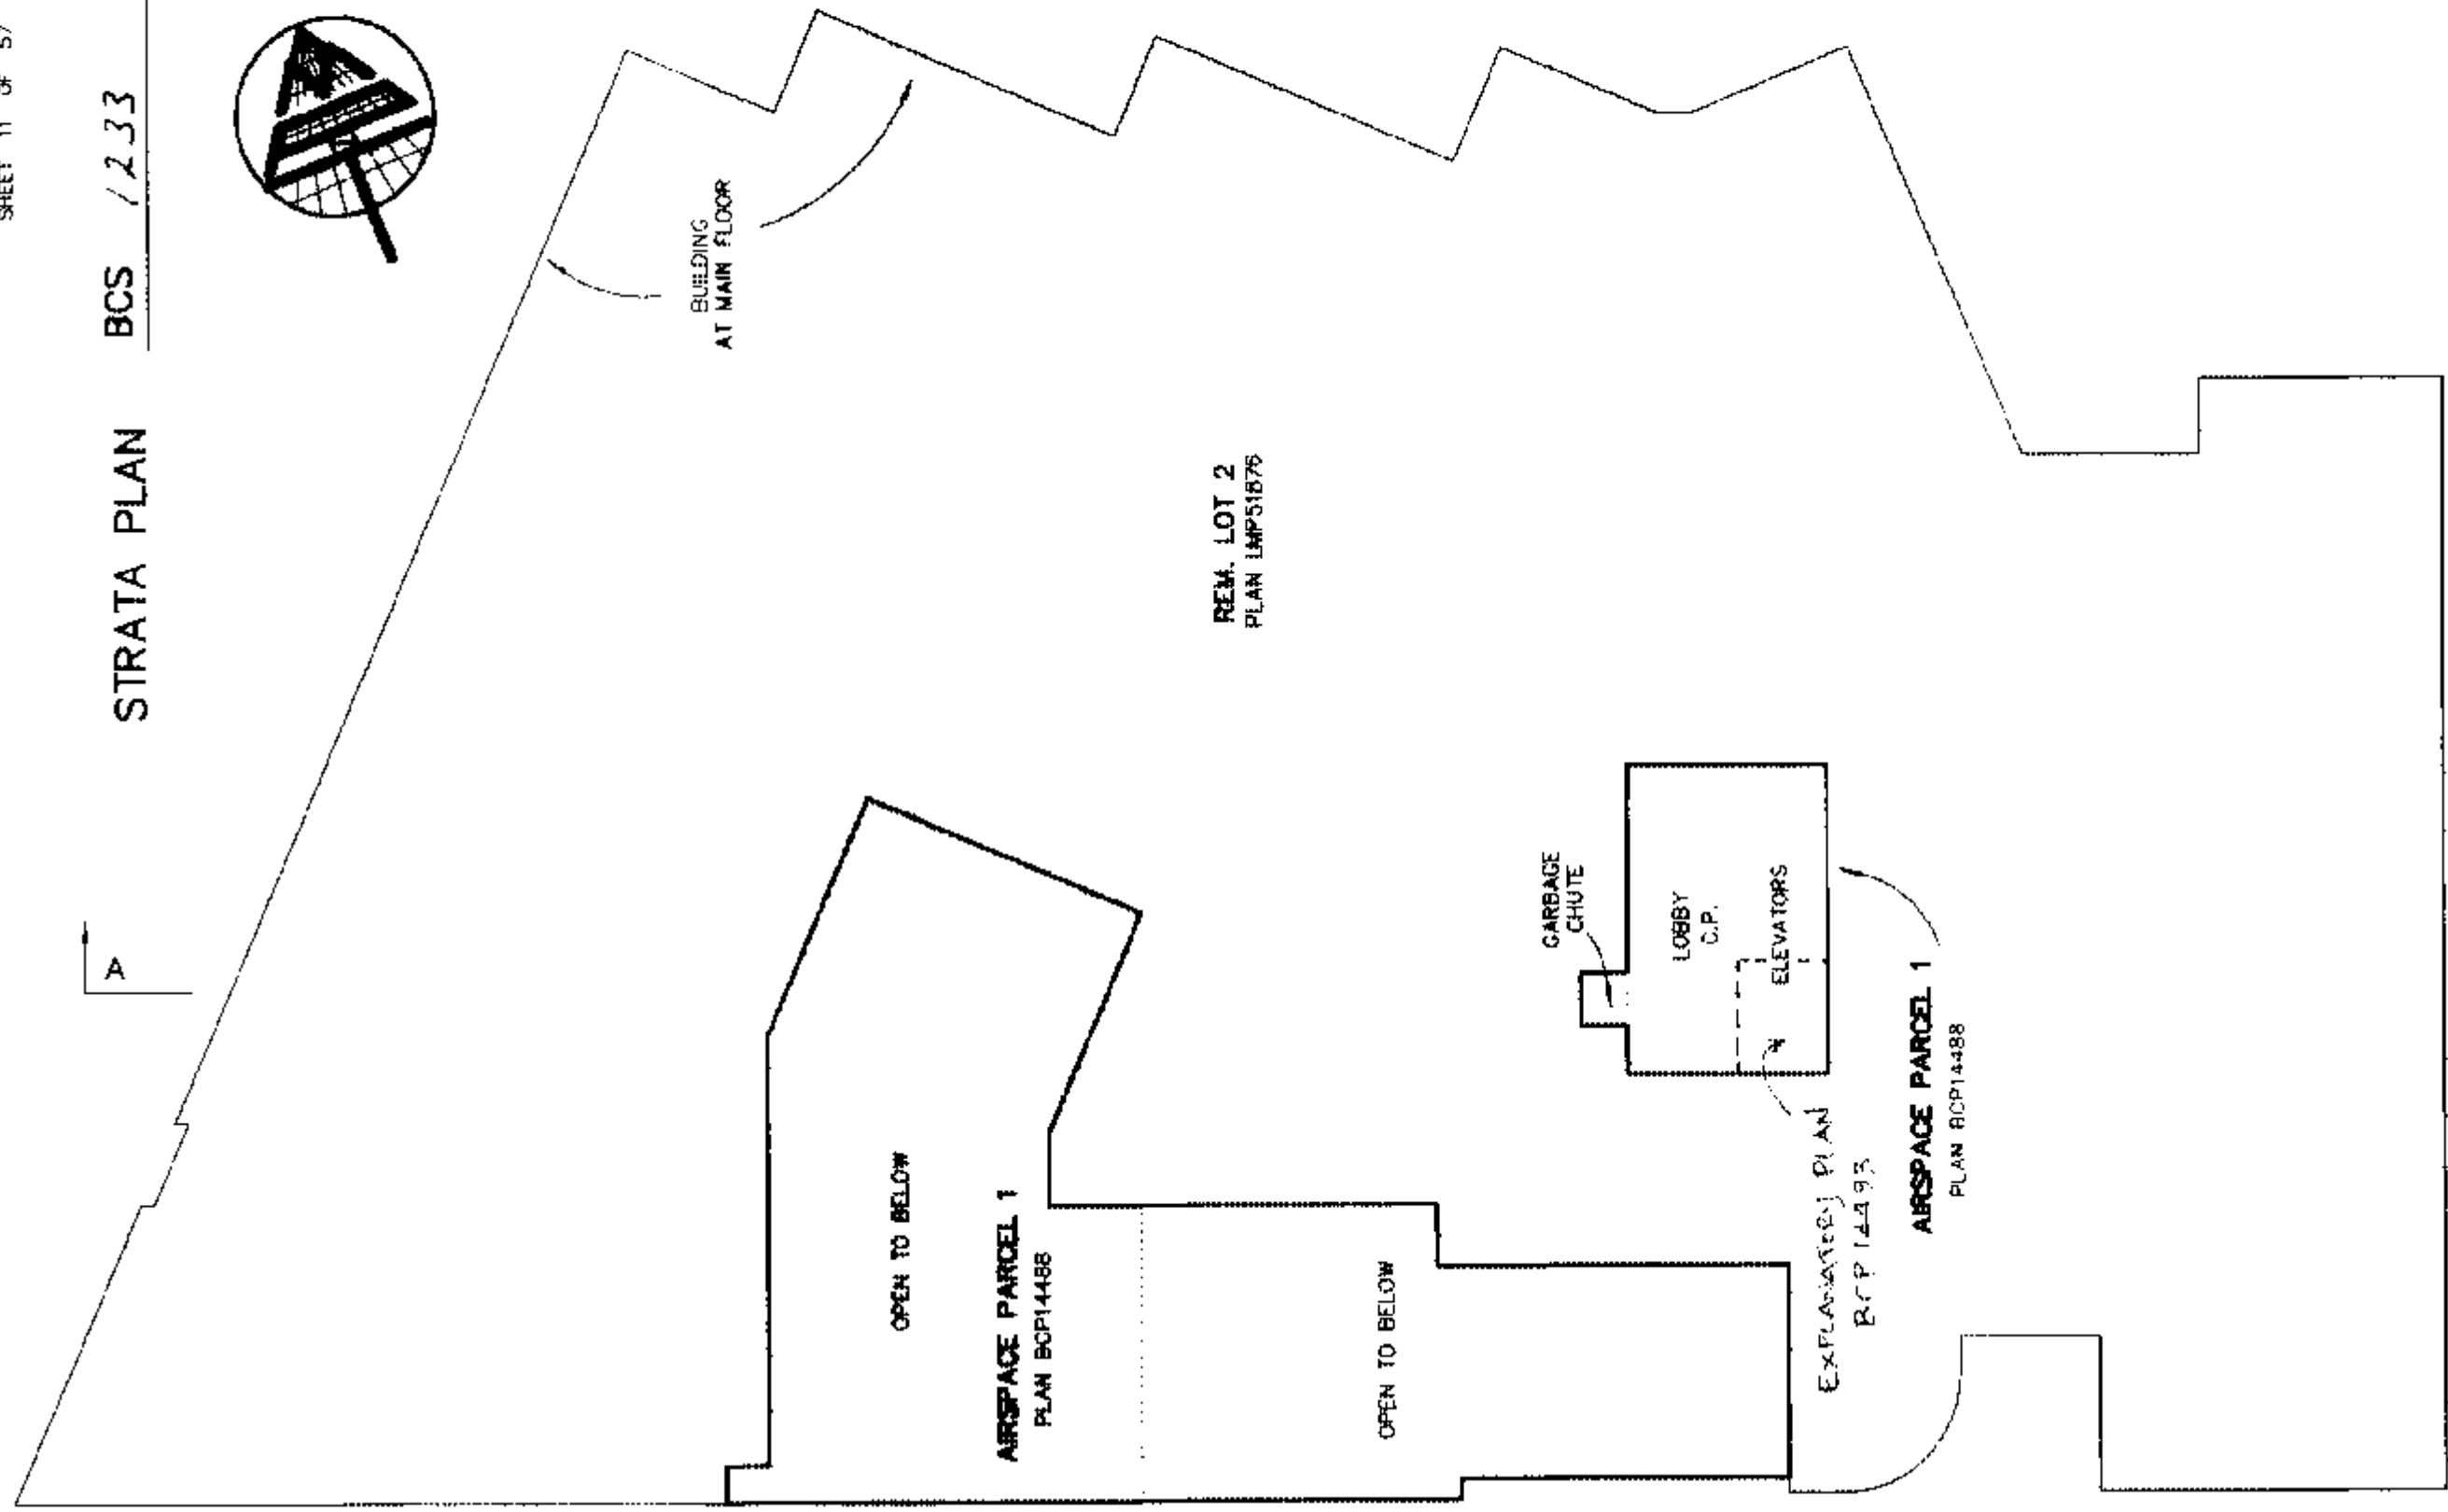

MATSON PECK & TOPLISS
SURVEYORS & ENGINEERS

#210 - 8171 Cook Road
Richmond, B.C.
V6Y 3T8
Ph: 270-9331
Fax: 270-4137

CADFILE: 13331-STRATA-L1A

V-05-13331-STRATA

MEZZANINE FLOOR




DATE FEB. 25/05 HPN
B.C.L.S. (#097)

STRATA PLAN BCS / 233



BUILDING
AT 2nd FLOOR

REM. LOT 2
PLAN LMF51876

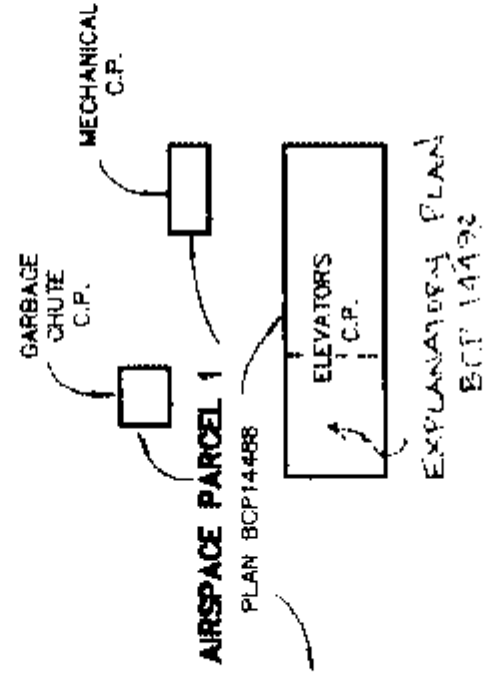

OPEN TO BELOW

MATSON PECK & TOPLISS
SURVEYORS & ENGINEERS

#210 - 8171 Cook Road
Richmond, B.C.


V6Y 3T8

Ph: 270-9331

Fax: 270-4137

CADFILE: 13331-STRATA-L2

V-05-13331-STRATA

 

2nd FLOOR

SCALE 1:200




DATE

FEB. 25/05 NPA

B.C.L.S. (#697)

STRATA PLAN BCS / 233

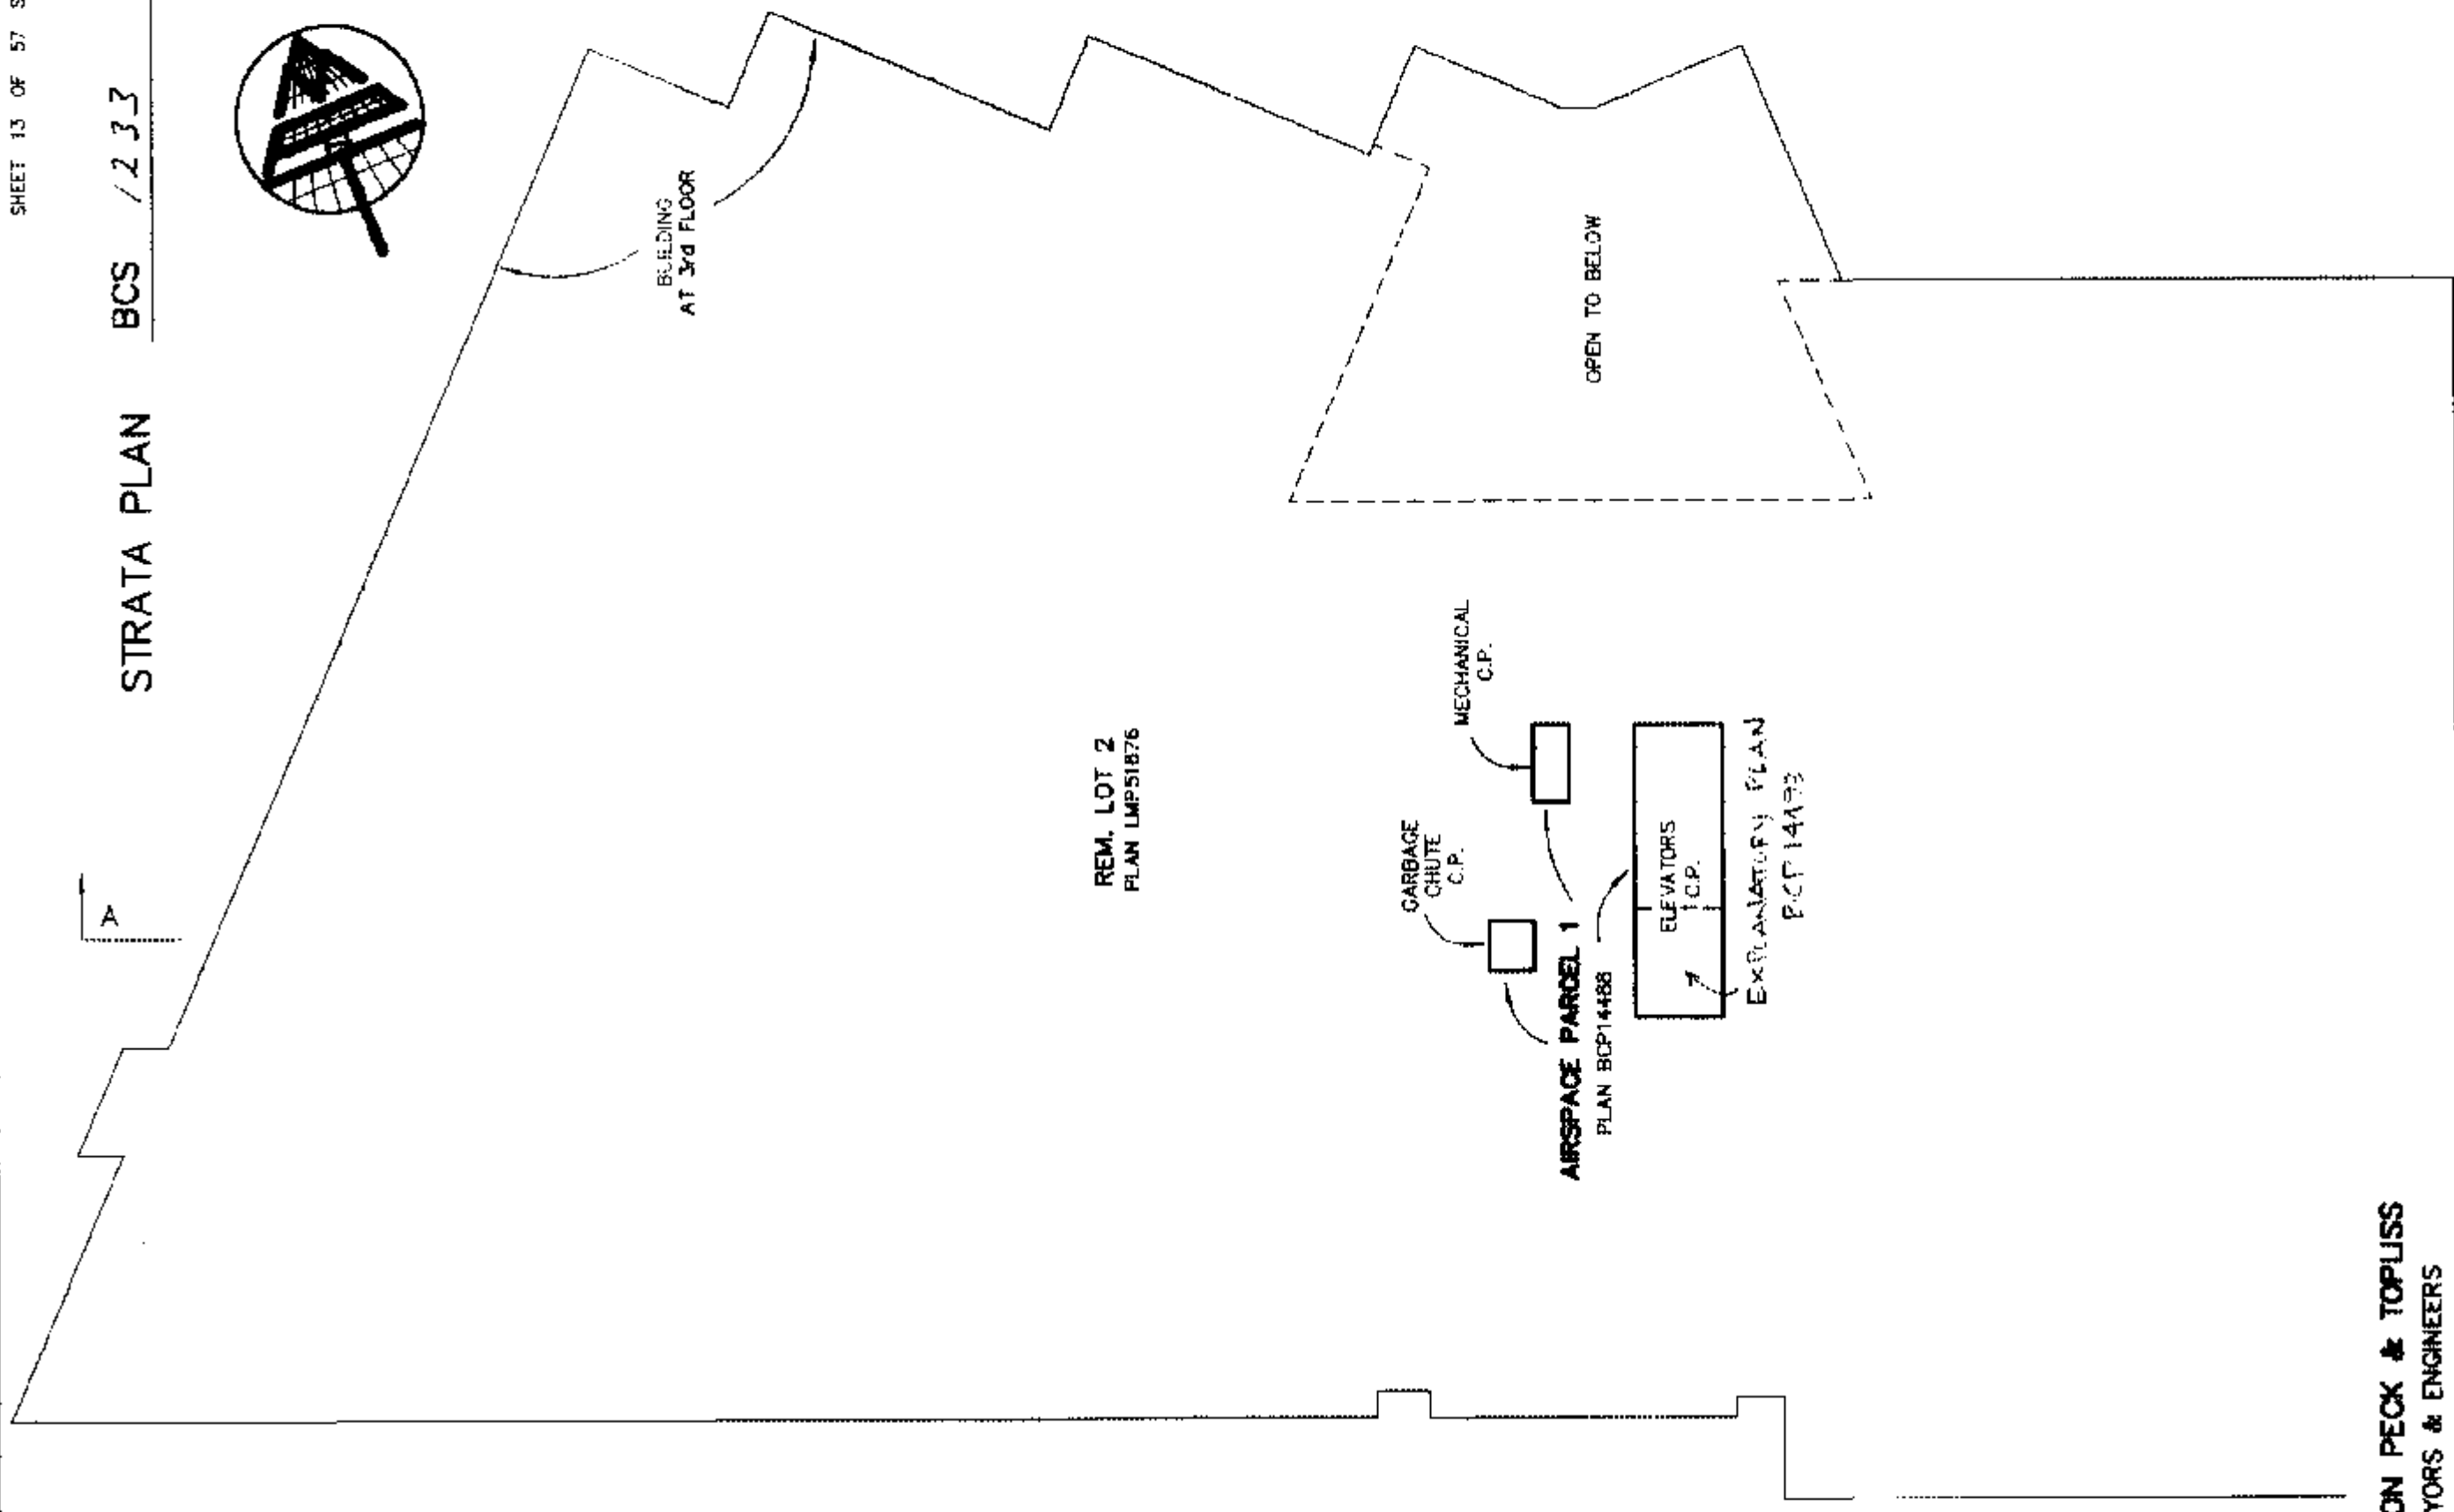

MATSON PECK & TOPLISS
SURVEYORS & ENGINEERS
#210 - 8171 Cook Road
Richmond, B.C.
V6Y 3T8
Ph: 270-9331
Fax: 270-4137
CADFILE: 13331-STRATA-L3

A

3rd FLOOR

SCALE 1:200

5 0 5 10


V-05-13331-STRATA

DATE FEB. 25/05 WPM
B.C.L.S. (#687)

STRATA PLAN BCS / 233



OUTLINE OF FLOOR BELOW
(TYPICAL)

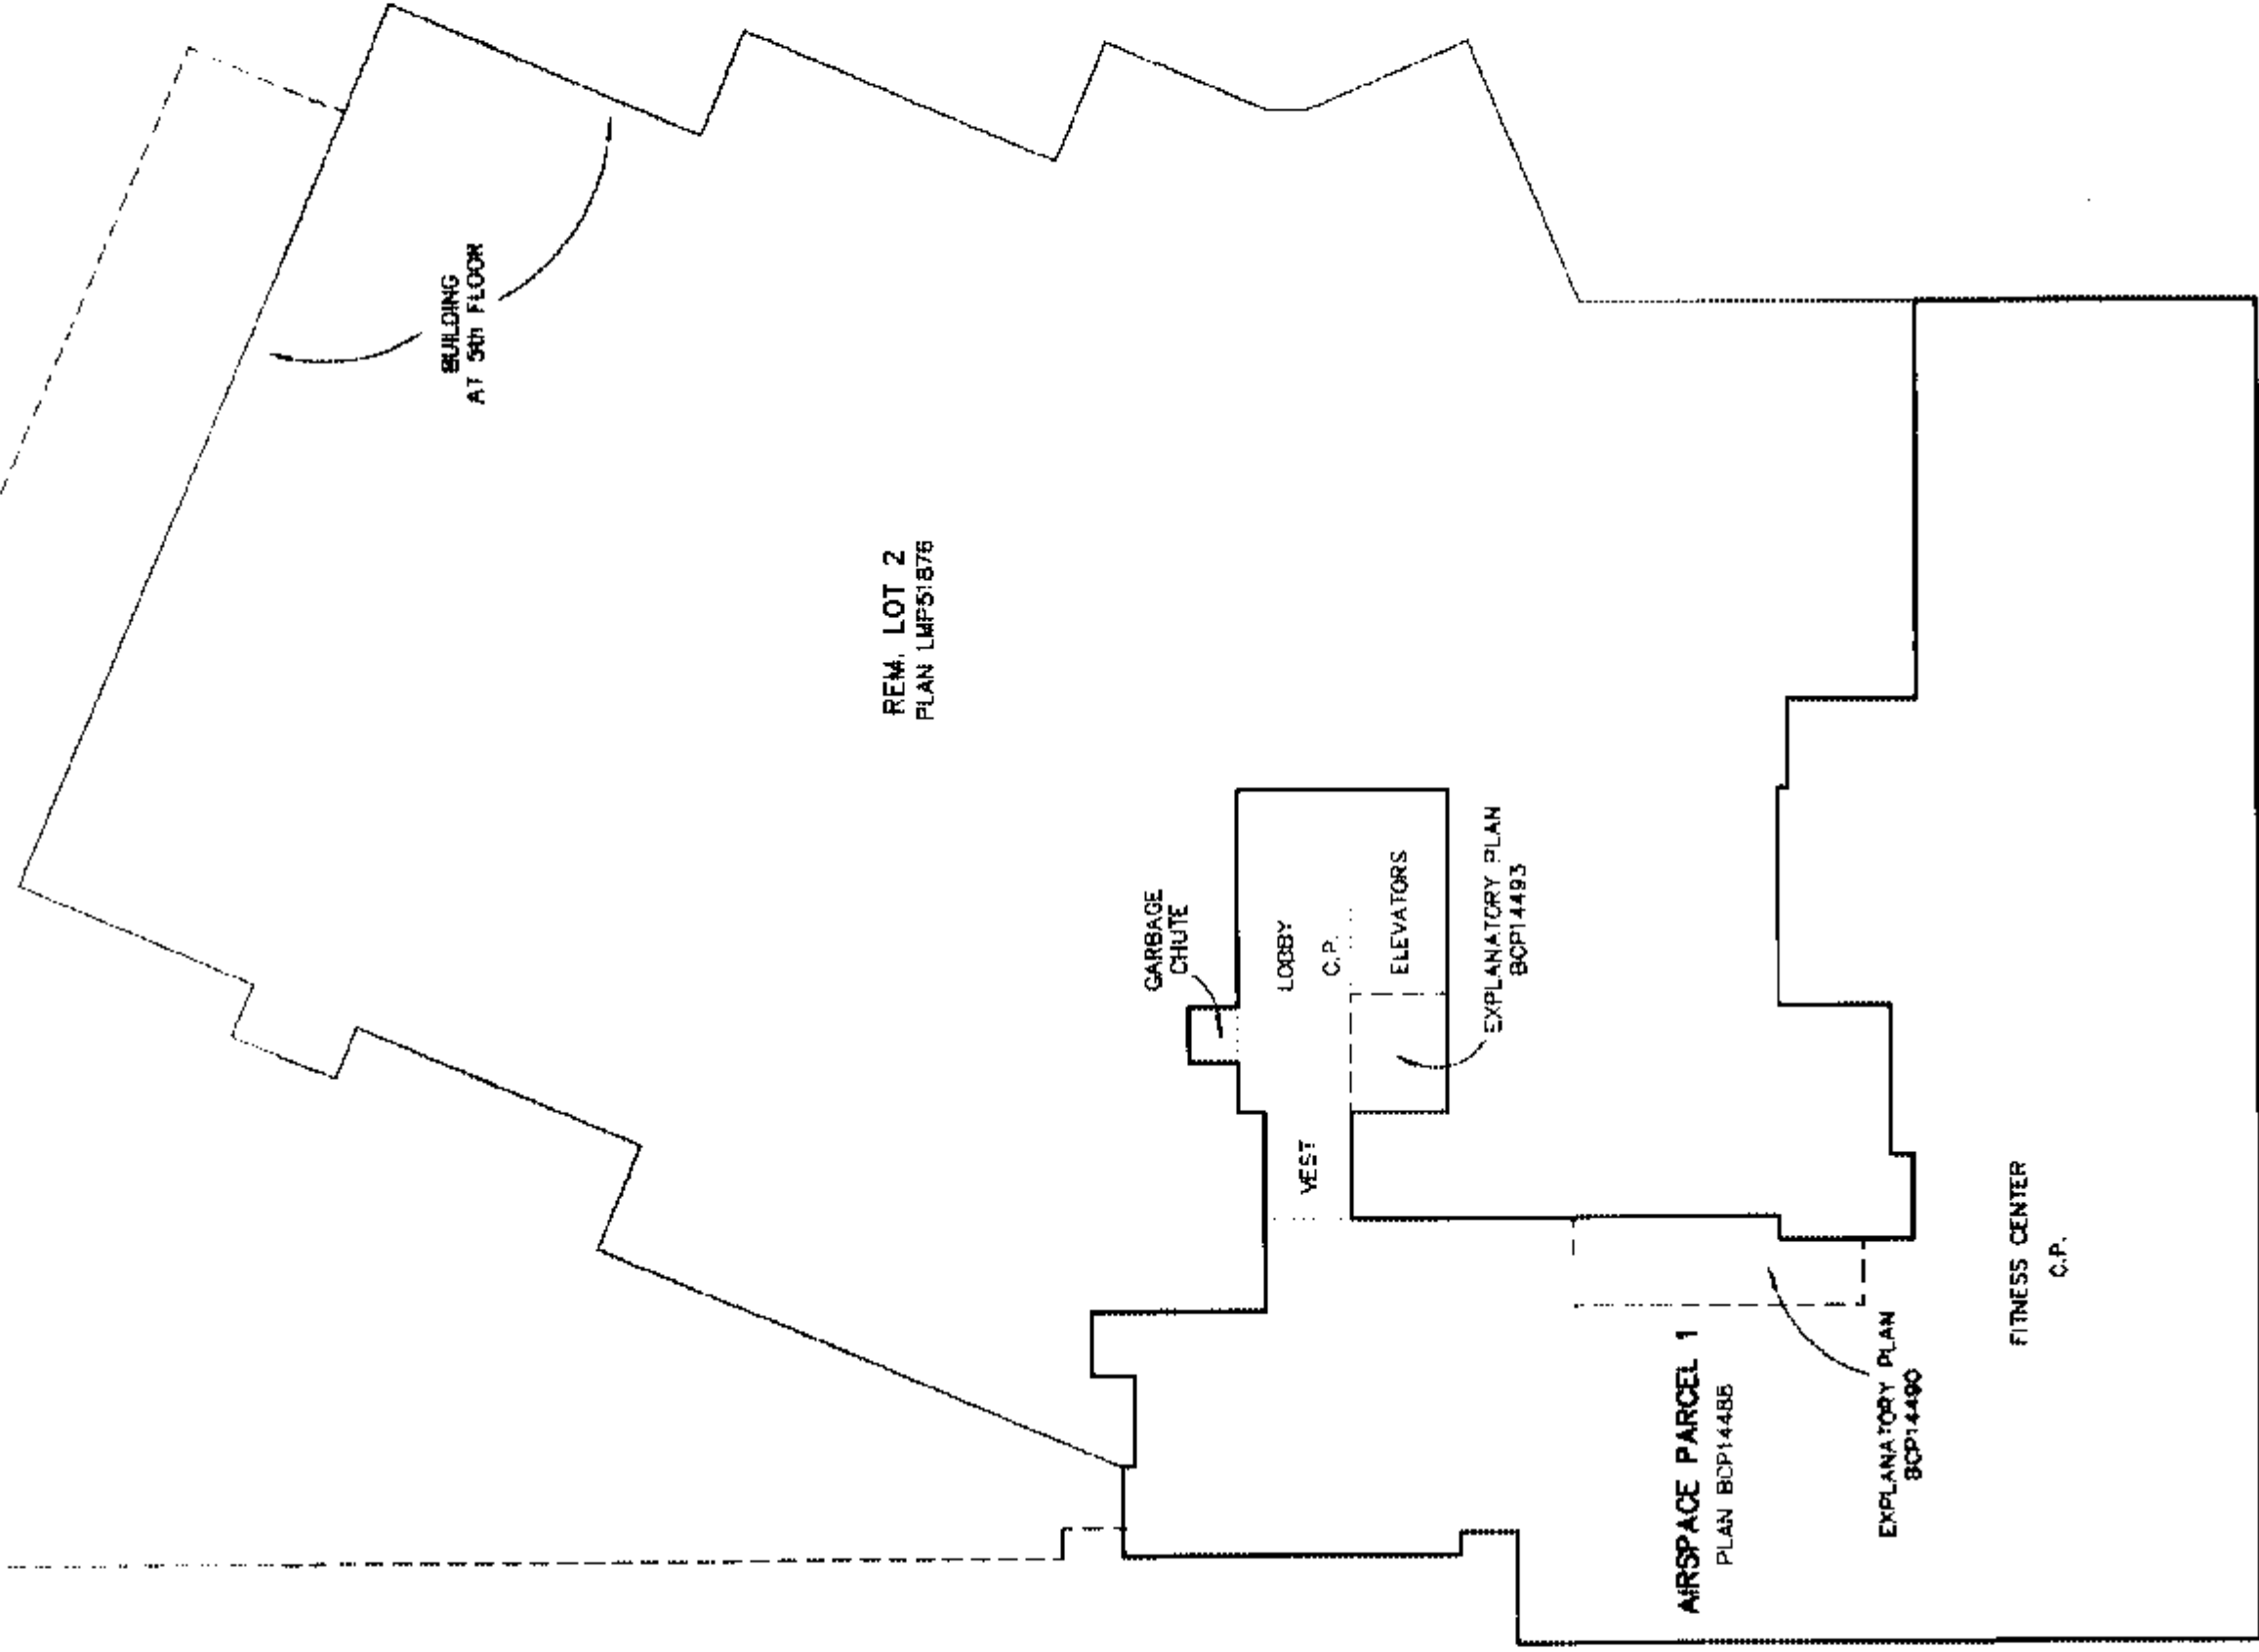

MATSON PECK & TOPLISS
SURVEYORS & ENGINEERS

#210 - 8171 Cook Road
Richmond, B.C.
V6Y 3T8
Ph: 270-9331
Fax: 270-4137

5th FLOOR

SCALE 1:200



CADFILE: 13331-STRATA-LG


V-05-13331-STRATA

DATE FEB. 25/05. WPA B.C.L.S. (#997)

6th FLOOR

STRATA PLAN BCS / 233

SCALE 1:200

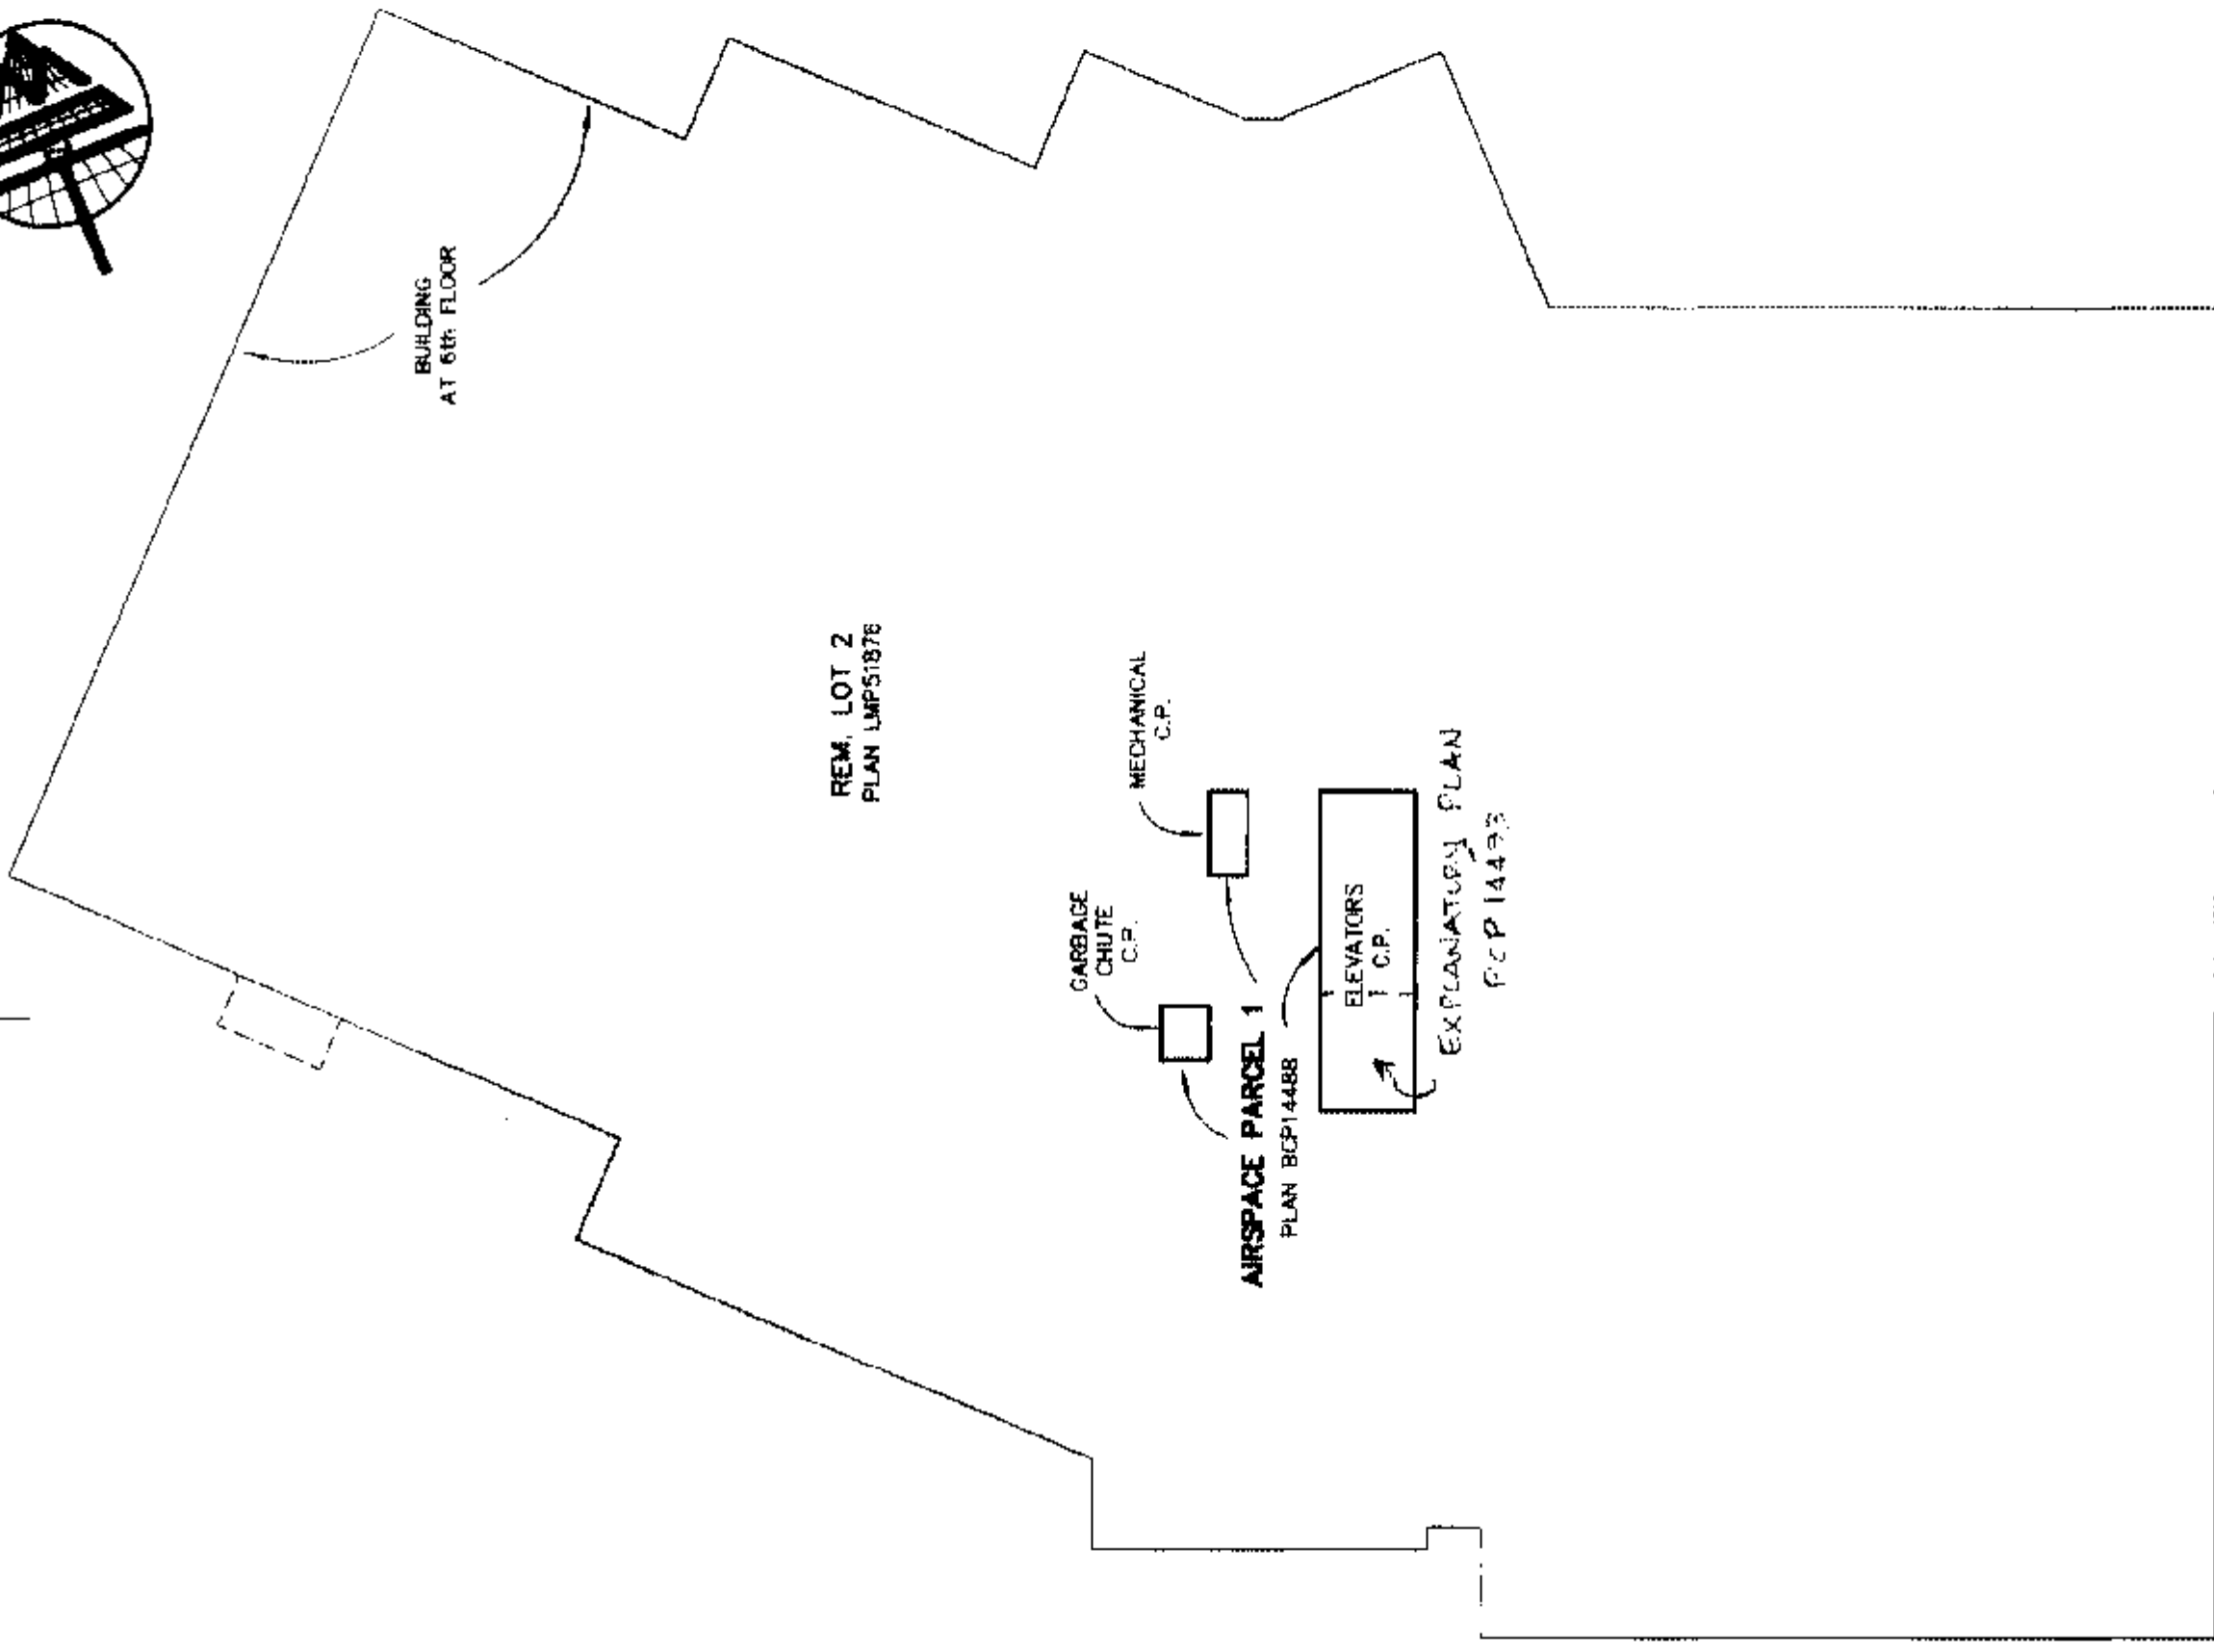

MATSON PECK & TOPLISS
SURVEYORS & ENGINEERS

#210 - 8171 Cook Road
Richmond, B.C.

V6Y 3T8

Ph: 270-9331

Fax: 270-4137

CADFILE 13331-STRATA-L6

V-05-13331-STRATA


DATE Feb. 25/05 NPW B.C.L.S. (#597)

7th FLOOR

SCALE 1:200



STRATA PLAN BCS 1233

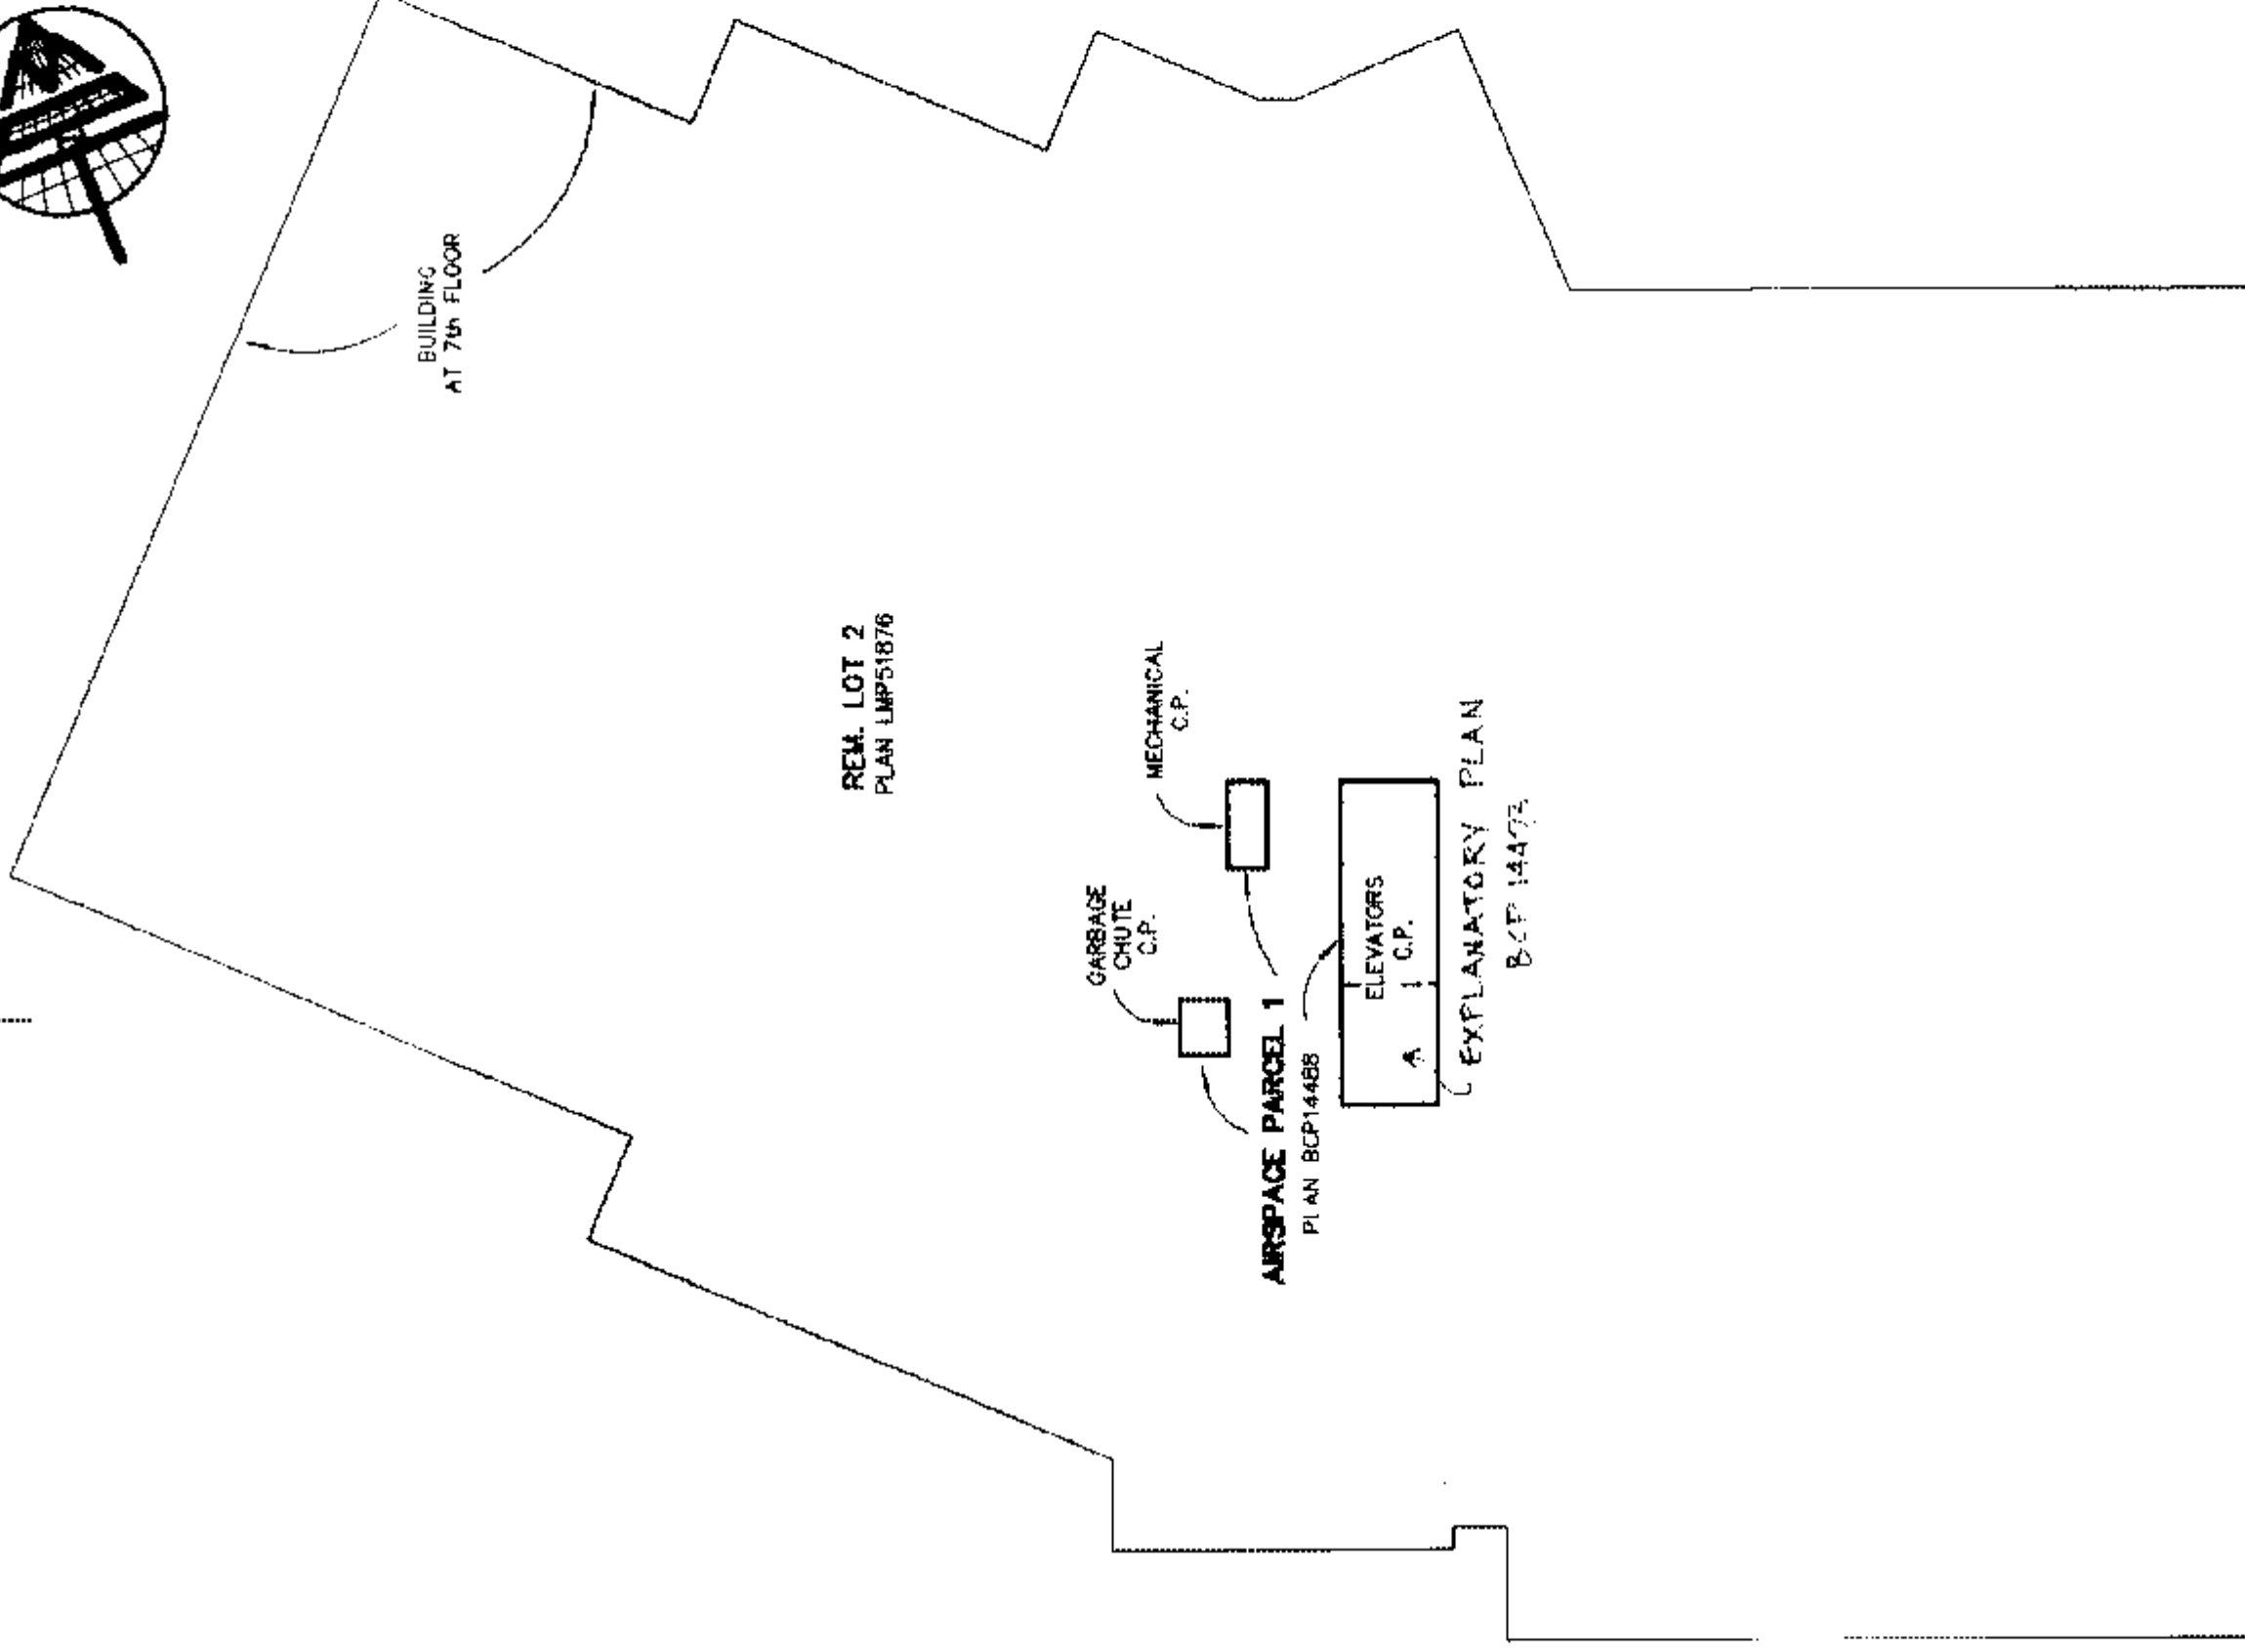

MATSON PECK & TOPLISS
SURVEYORS & ENGINEERS

#210 - 8171 Cook Road

Richmond, B.C.

V6Y 3T8

Ph: 270-9331

Fax: 270-4137

CADFILE: 13331-STRATA-L7

V-05-13331-STRATA


DATE FEB. 25/05. WPA B.C.L.S. (#597)

8th FLOOR

SCALE 1:200



STRATA PLAN BCS / 233

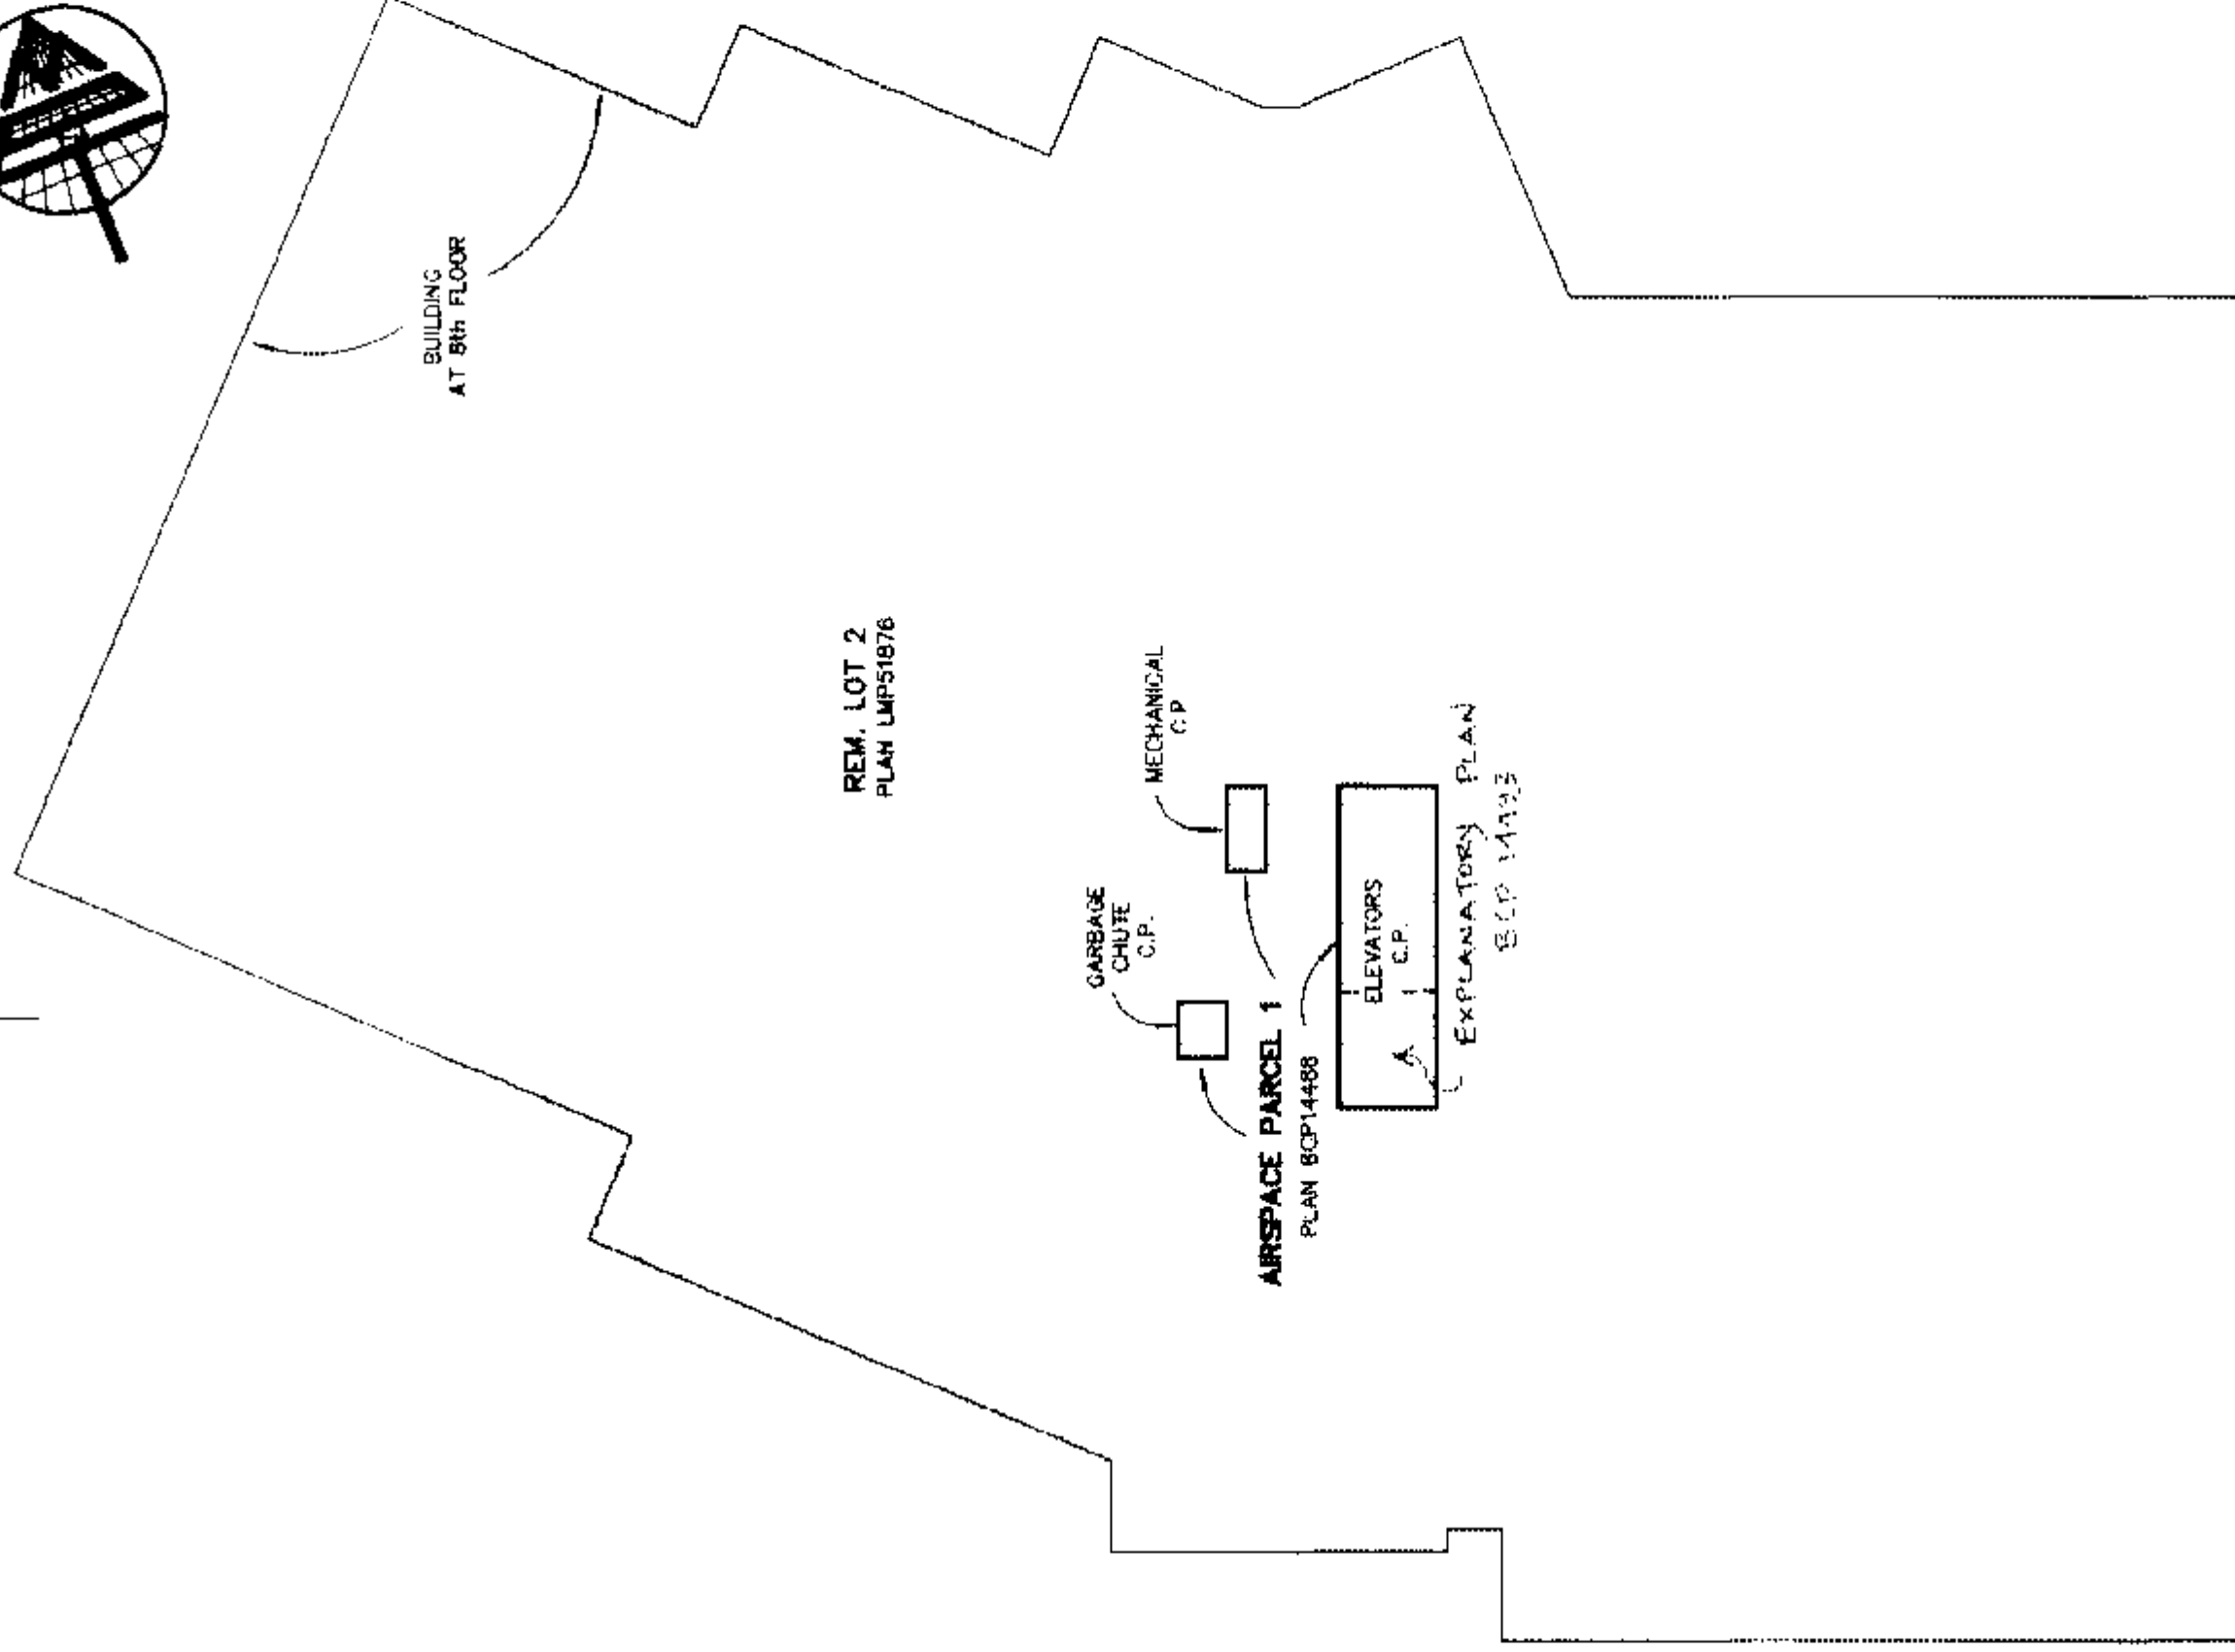

MATSON PECK & TOPLISS
SURVEYORS & ENGINEERS

#210 - 8171 Cook Road
Richmond, B.C.

V6Y 3T8

PH: 270-9331

FAX: 270-4137

CADFILE: 13331-STRATA-LB

V-05-13331-STRATA

DATE FEB. 25/05 NPN B.C.L.S.(#897)

9th FLOOR


SCALE 1:200



STRATA PLAN BCS / 233



A

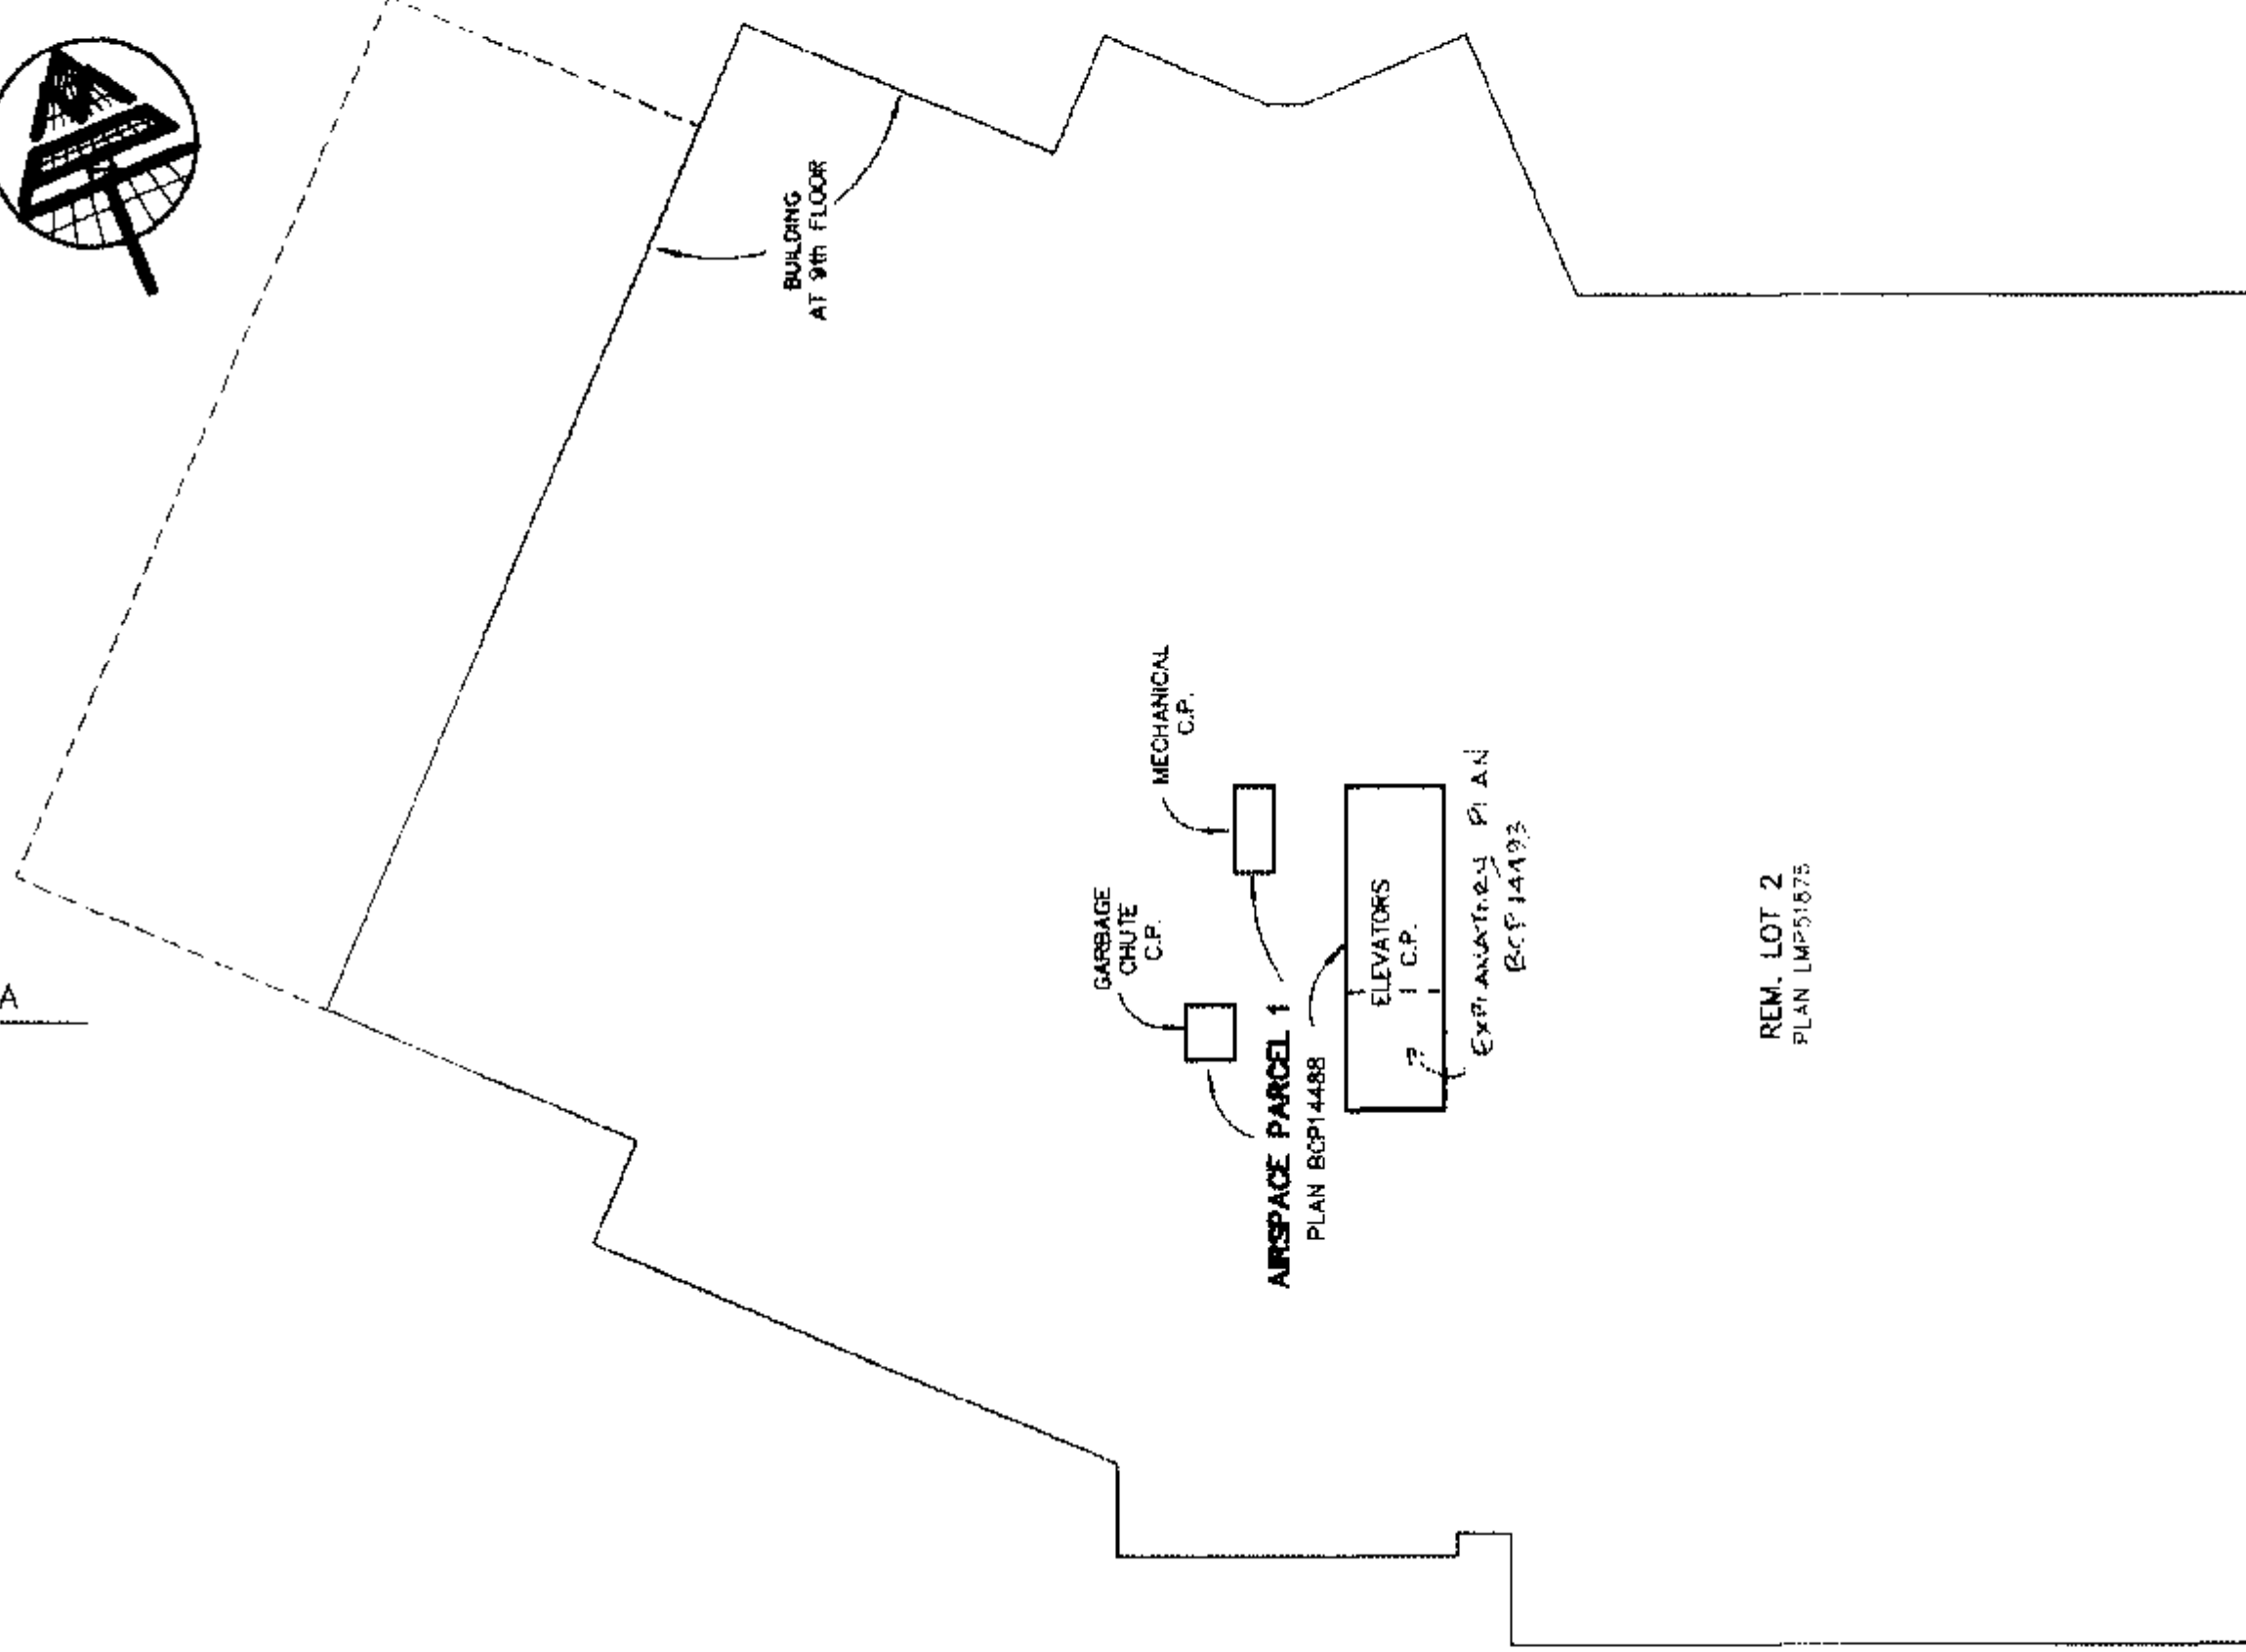

MATSON PECK & TOPLISS
SURVEYORS & ENGINEERS

#210 - 8171 Cook Road

Richmond, B.C.

V6Y 3T8

Ph: 270-9331


Fax: 270-4137

CADFILE: 13331-STRATA-L9

V-05-13331-STRATA

DATE FEB. 25/05 WPH .B.C.L.S. (#897)

BCS / 233

 

GARBAGE CHUTE C.P. — MECHANICAL C.P.

93014488

ELEVATORS

77	ELEVATORS C.P.	EXPLANATORY P BCP 14493
----	-------------------	----------------------------

A

V-05-13331-STRATA


DATE FEB. 25/05 WSPW B.C.L.S. (#97)

11th FLOOR

SCALE 1:200



STRATA PLAN BCS / 233

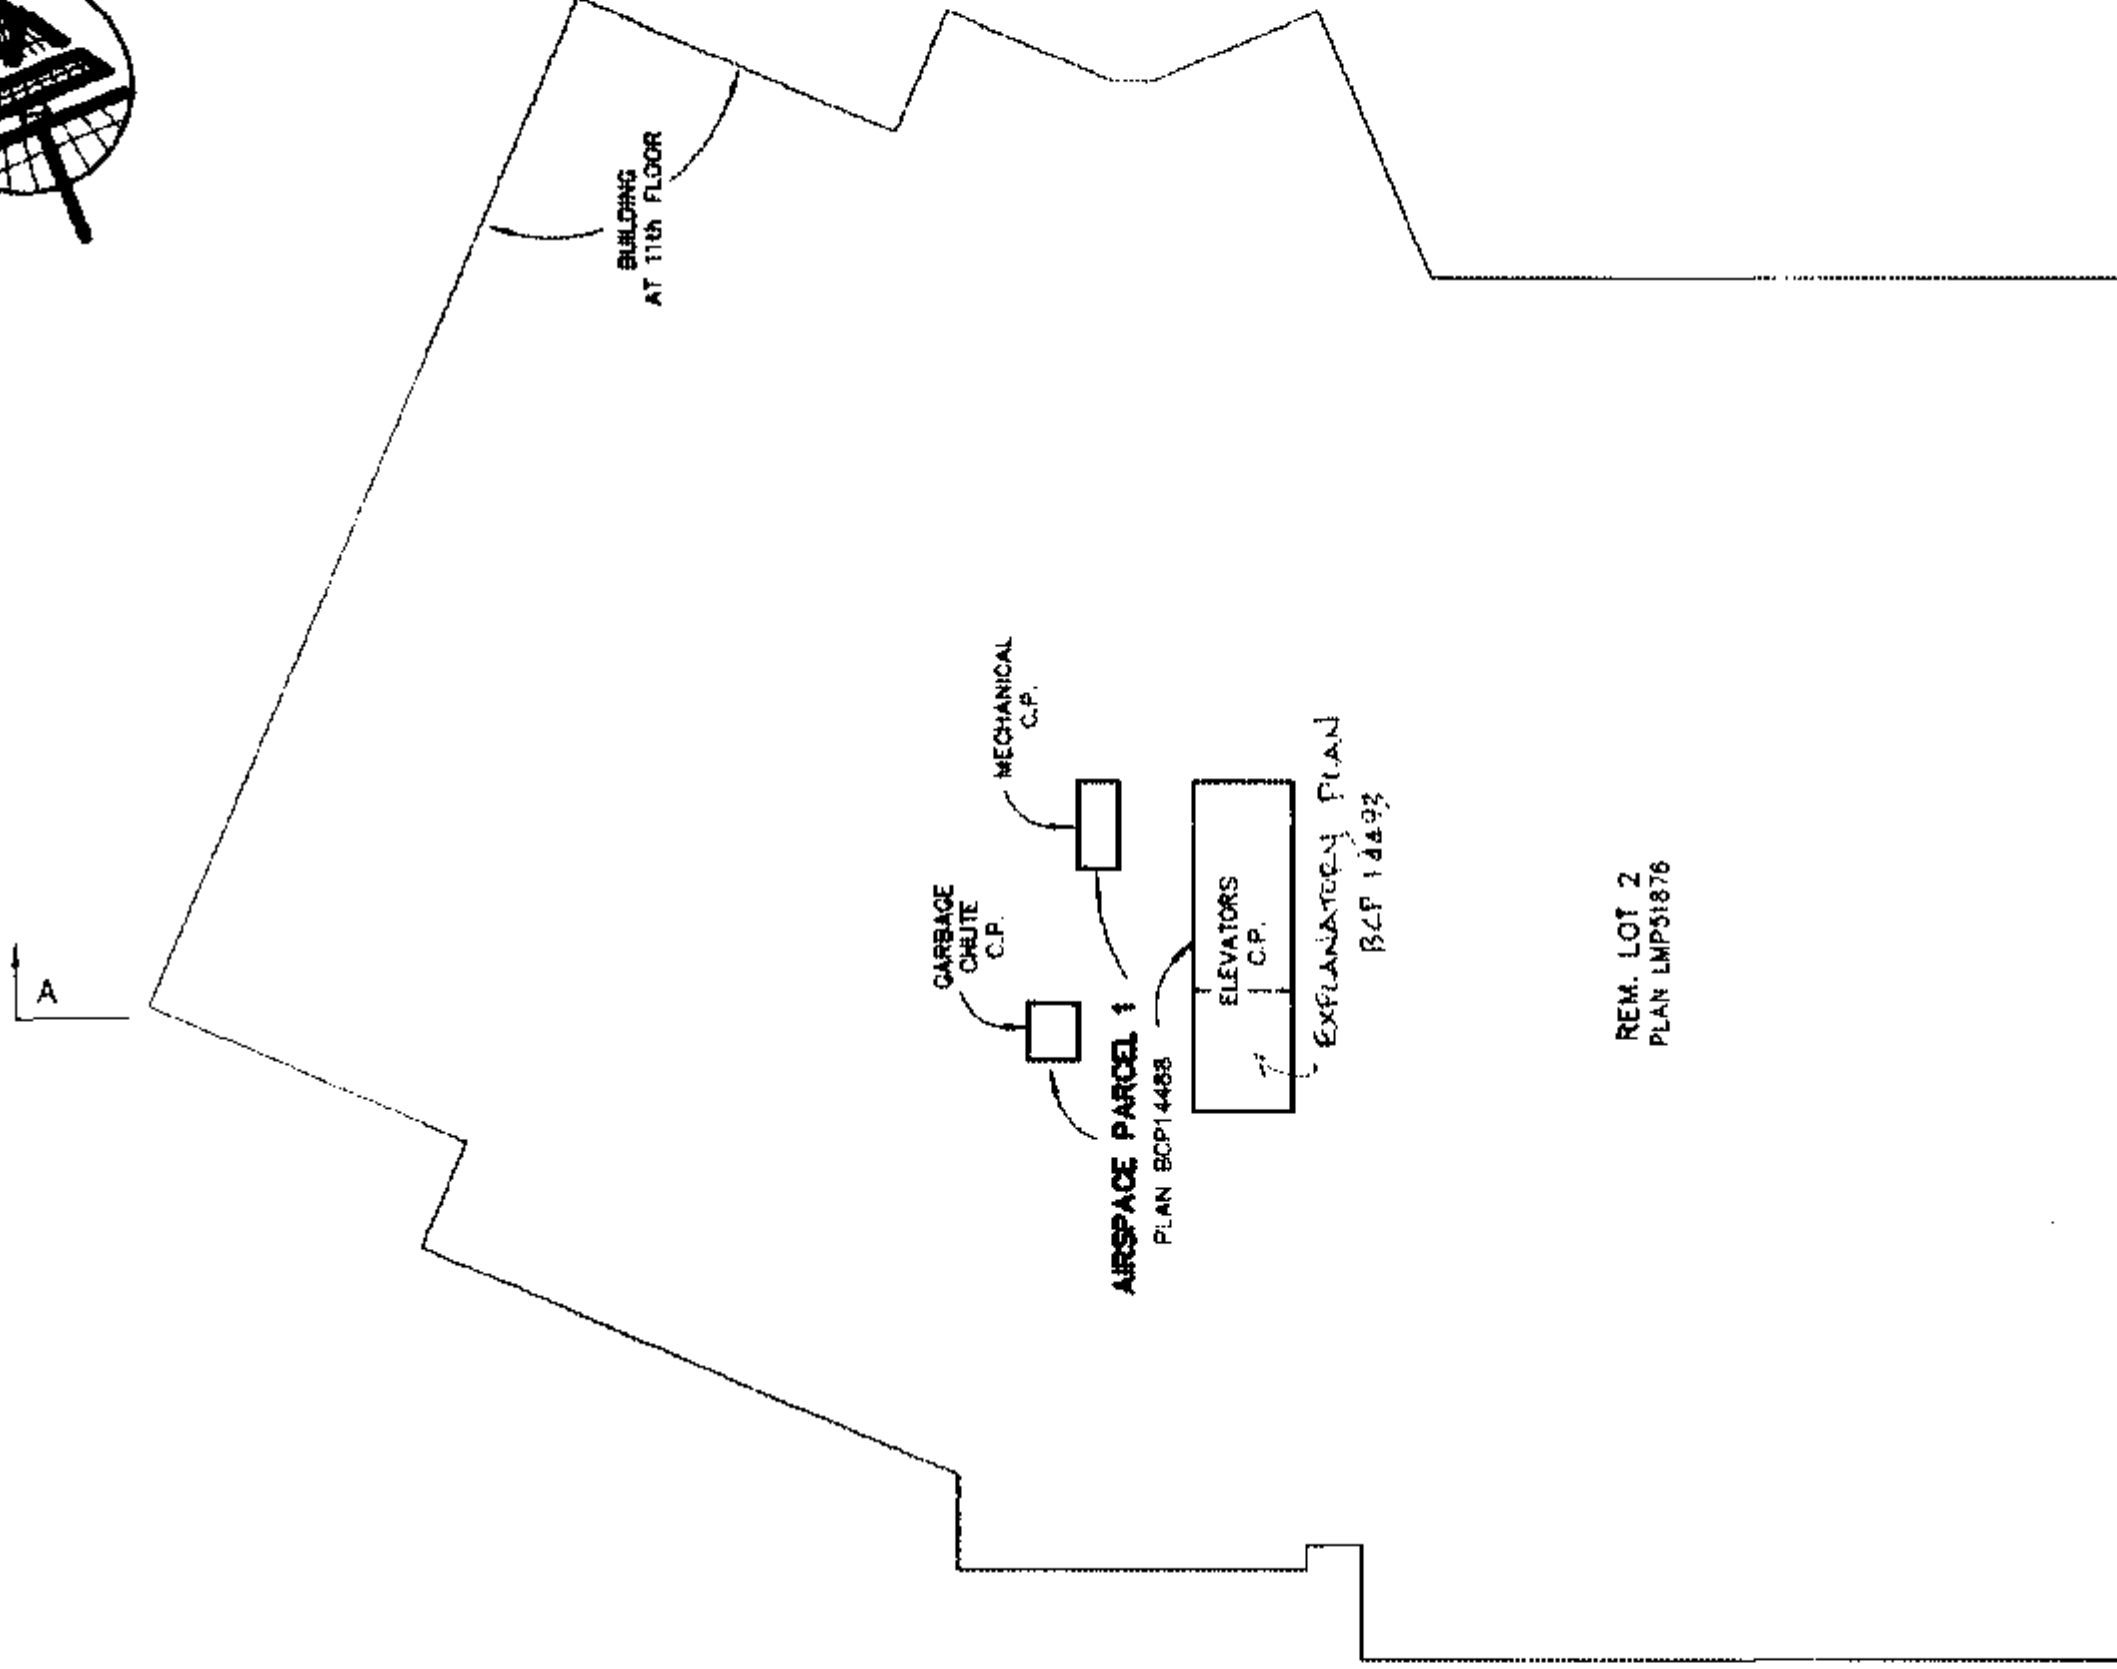

MATSON PECK & TOPLISS
SURVEYORS & ENGINEERS

#210 - 8171 Cook Road
Richmond, B.C.

V6Y 3T8

Ph. 270-9331

Fax: 270-4137

CADFILE: 13331-STRATA-L11

V-05-13331-STRATA


DATE FEB. 25/05. *WPN* B.C.L.S. (#897)

12th FLOOR

SCALE 1:200



STRATA PLAN BCS 1233

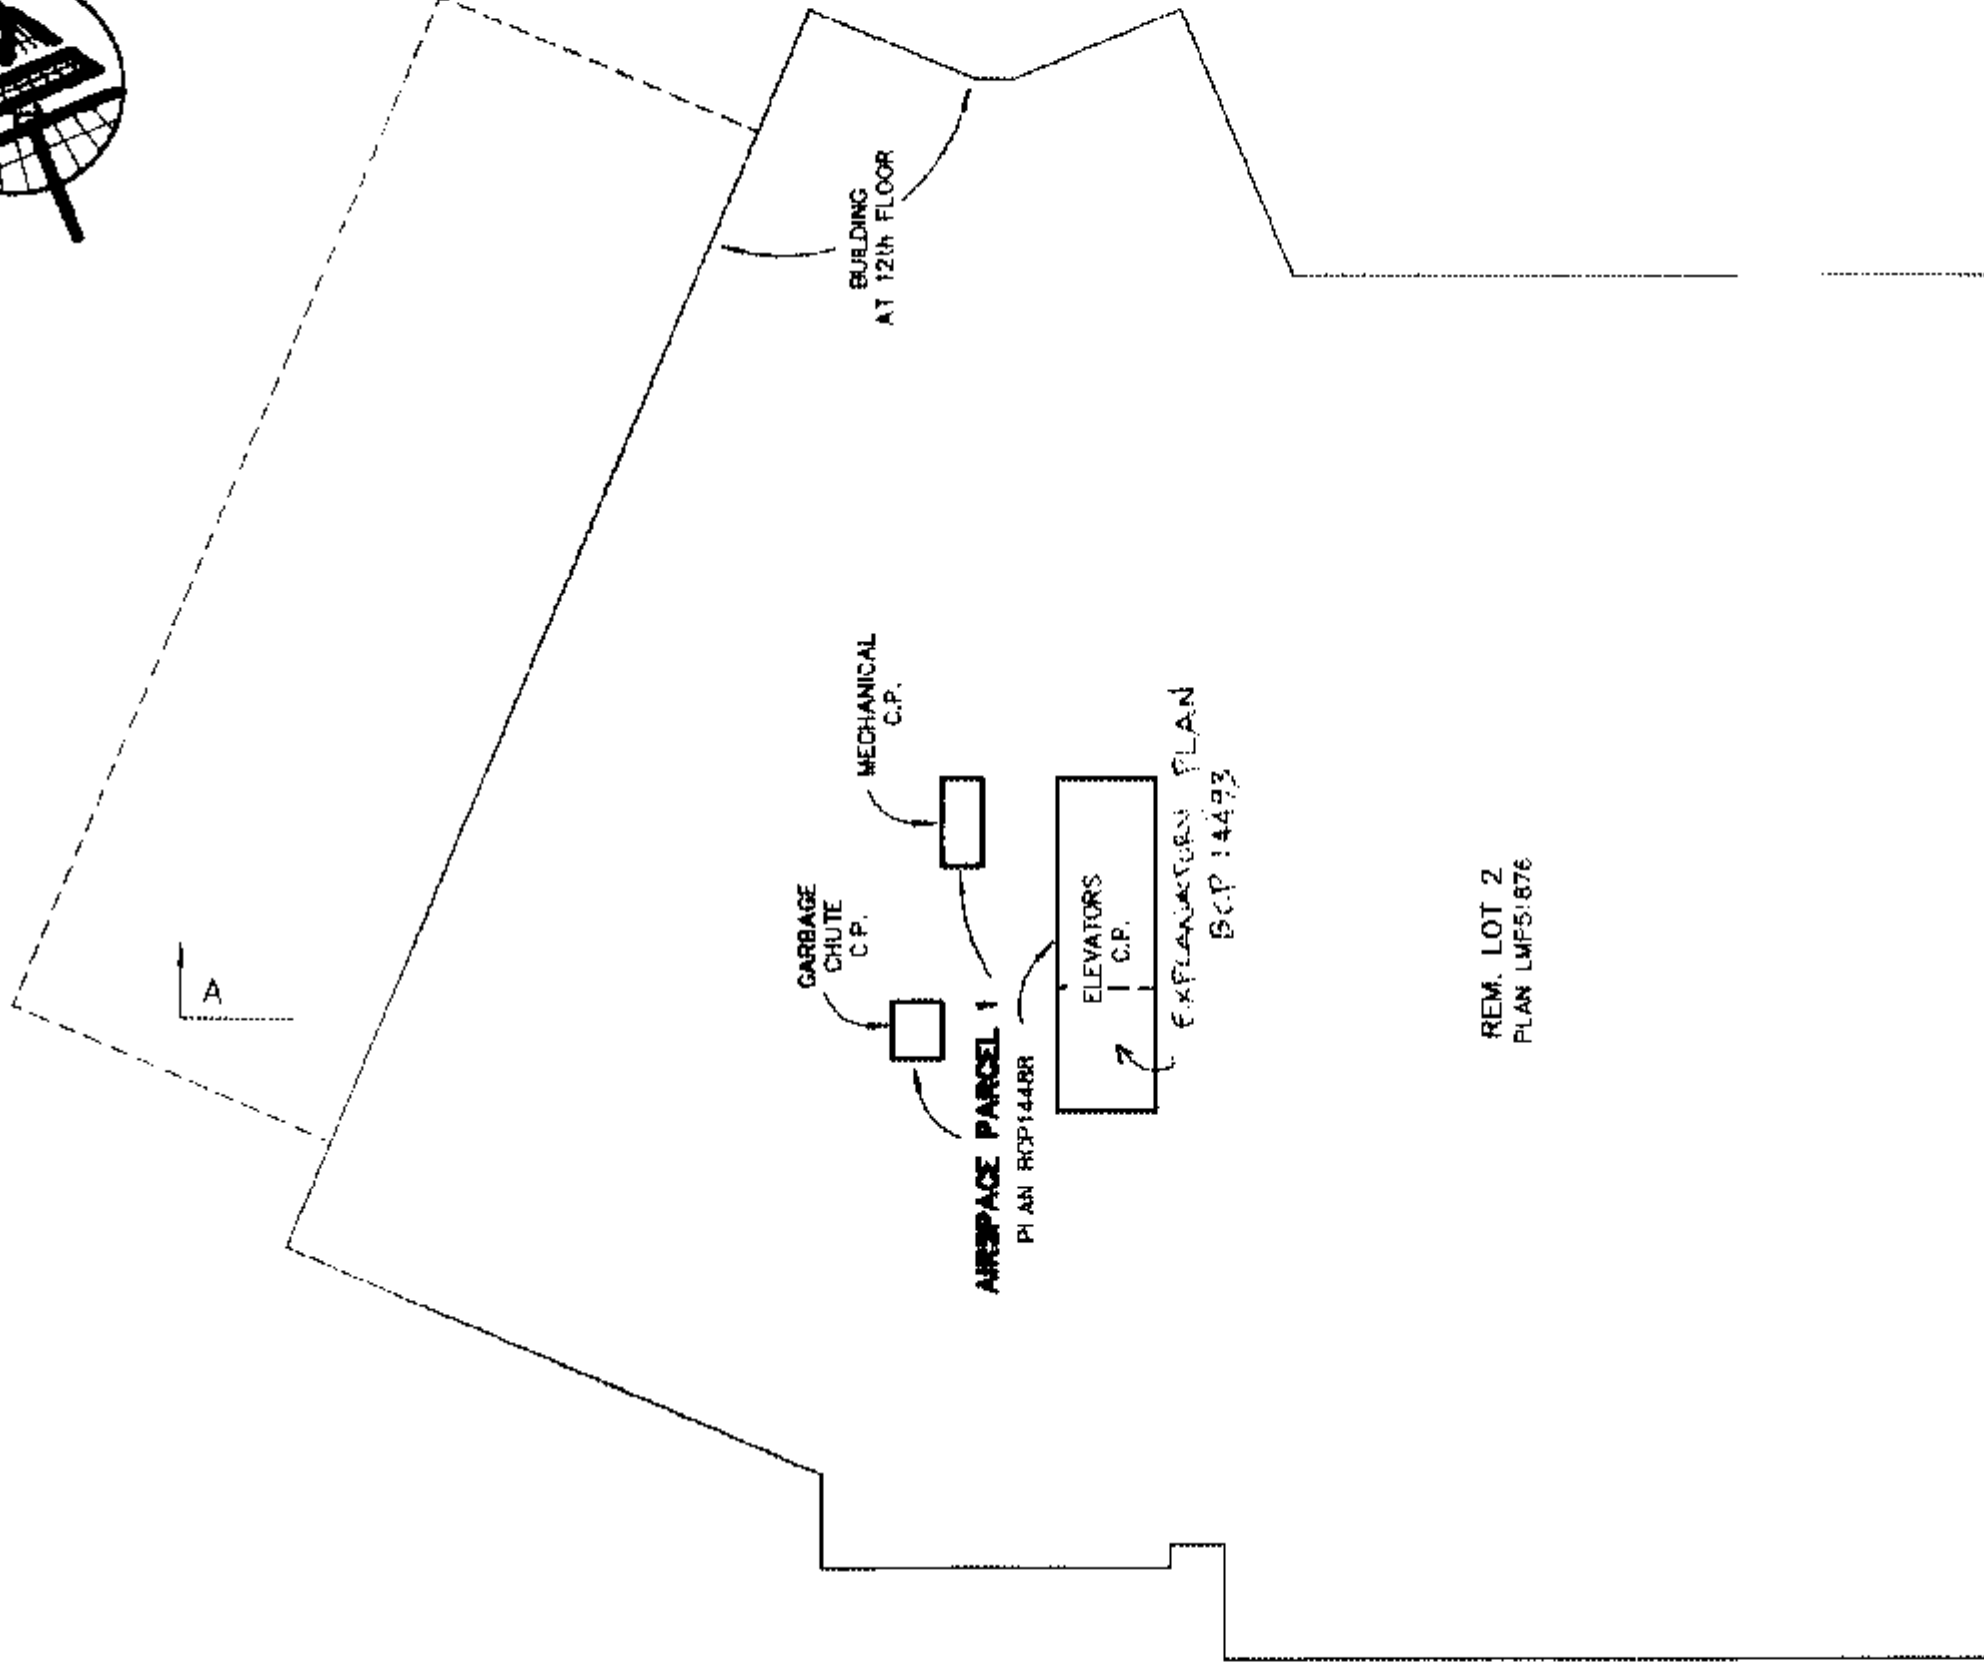

MATSON PECK & TOPLISS
SURVEYORS & ENGINEERS

#210 - 8171 Cook Road
Richmond, B.C.

V6Y 3T8

Ph: 270-9331

Fax: 270-4137

CADFILE: 13331 STRATA L12

V-05-13331-STRATA


DATE Feb. 25/05 WPH B.C.L.S. (#697)

14th FLOOR

SCALE 1:200



STRATA PLAN BCS / 233

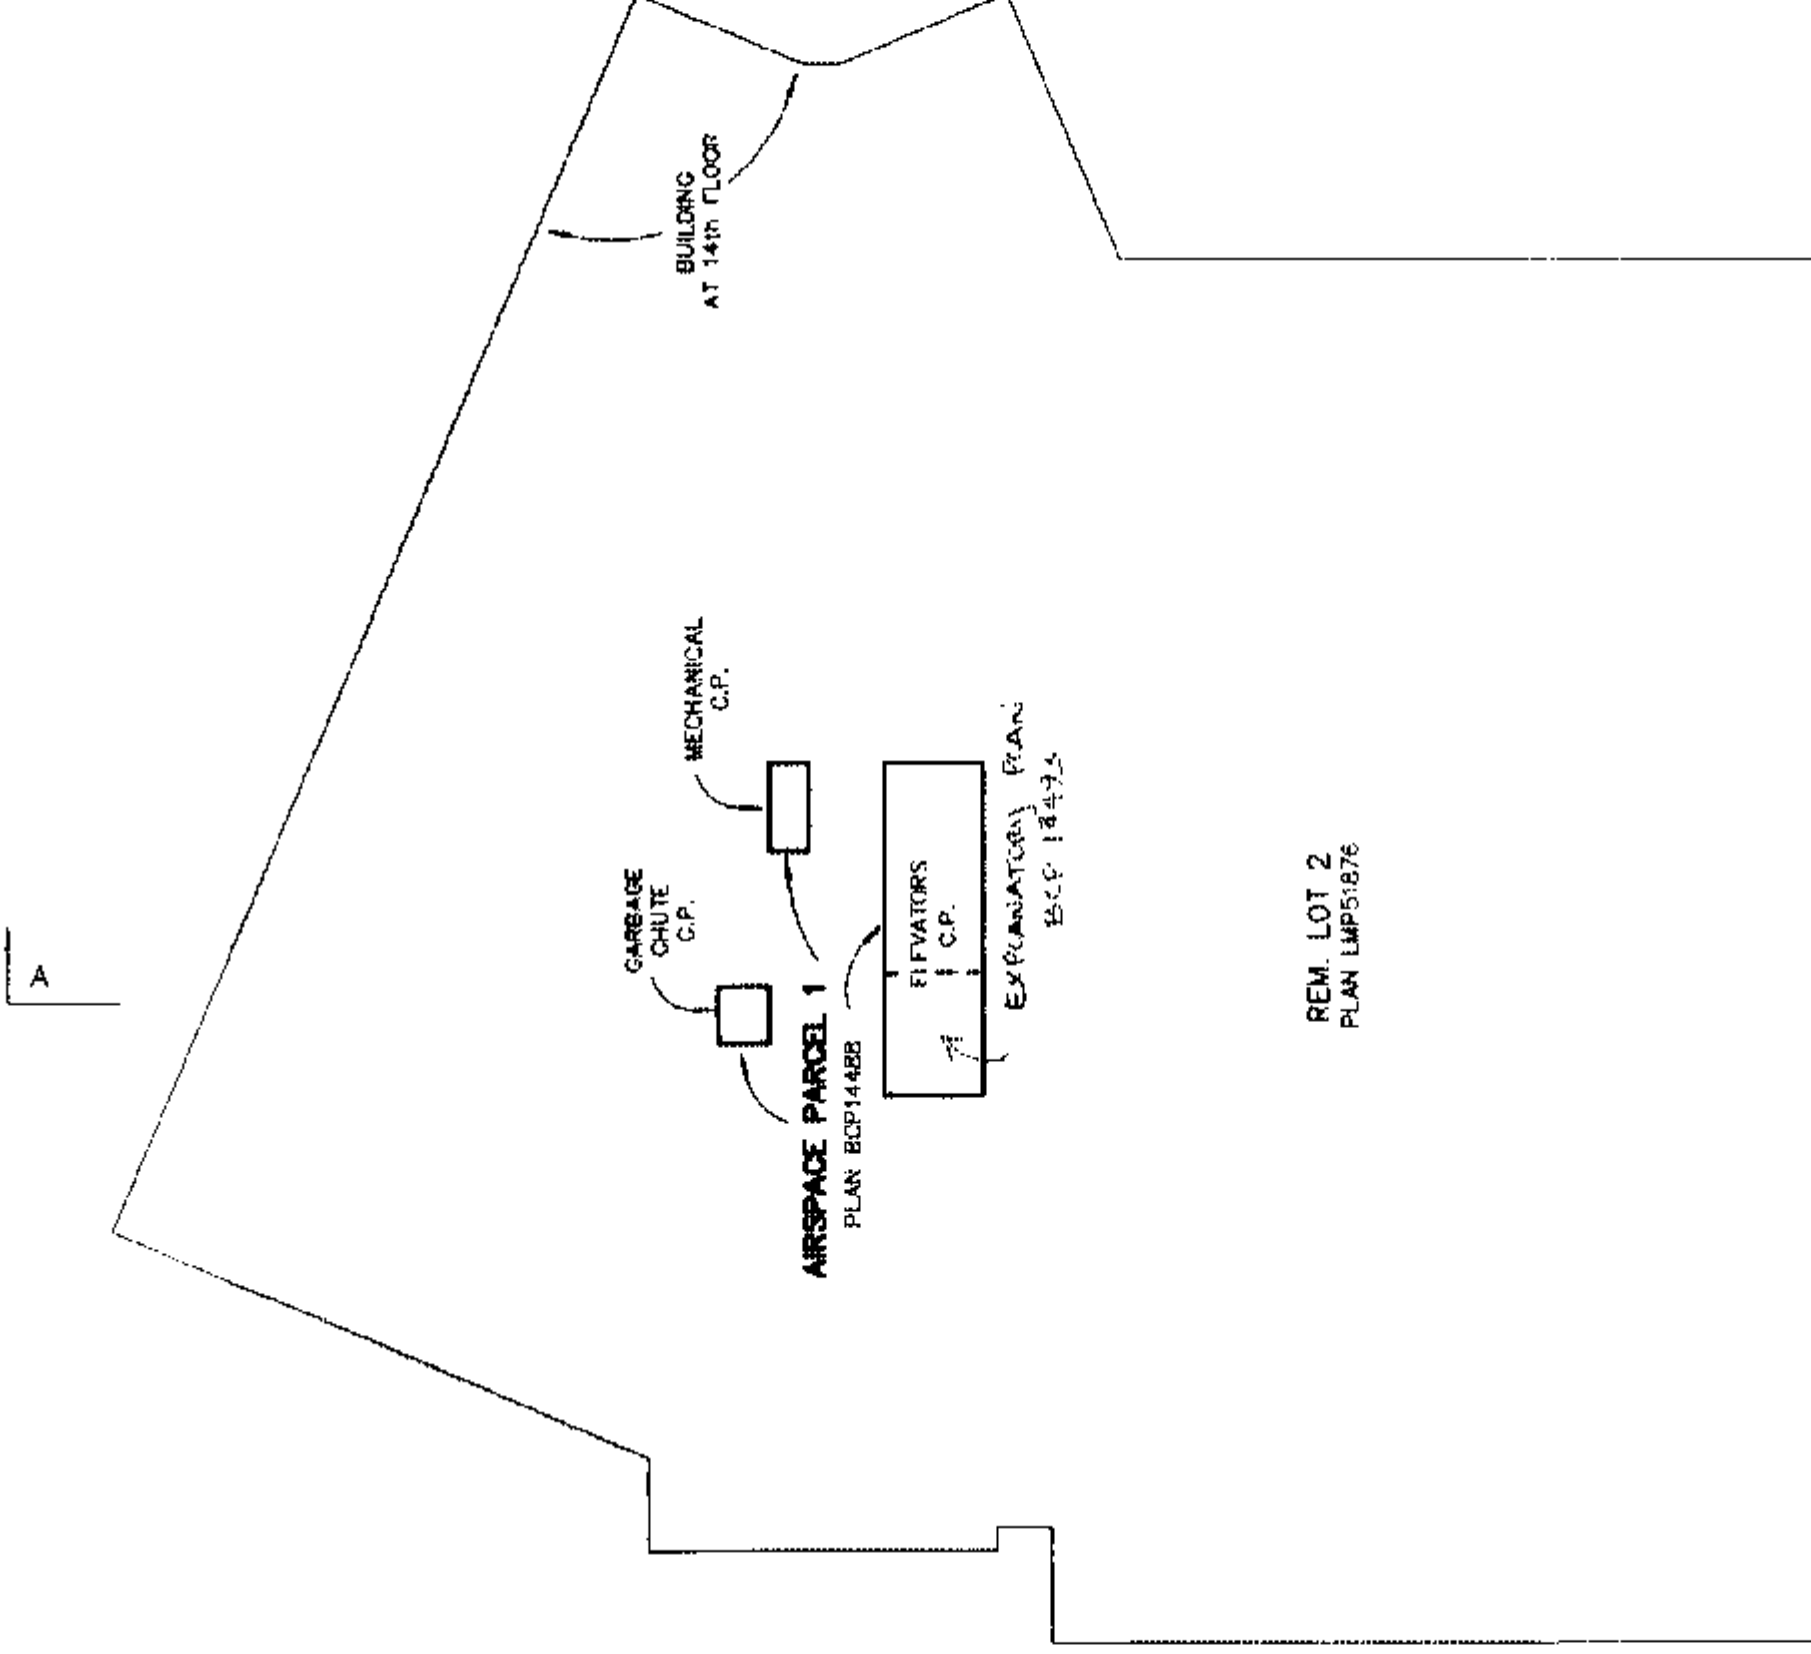

REM. LOT 2
PLAN LMP51876

MATSON PECK & TOPLISS
SURVEYORS & ENGINEERS

#210 - 8171 Cook Road
Richmond, B.C.

V6Y 3T8

Ph: 270-0331

Fax: 270-4137

CADFILE: 13331-STRATA-L14

V-05-13331-STRATA


DATE FEB 25 / 05 WPH B.C.L.S. (#697)

15th FLOOR

SCALE 1:200



STRATA PLAN **BCS** / 233

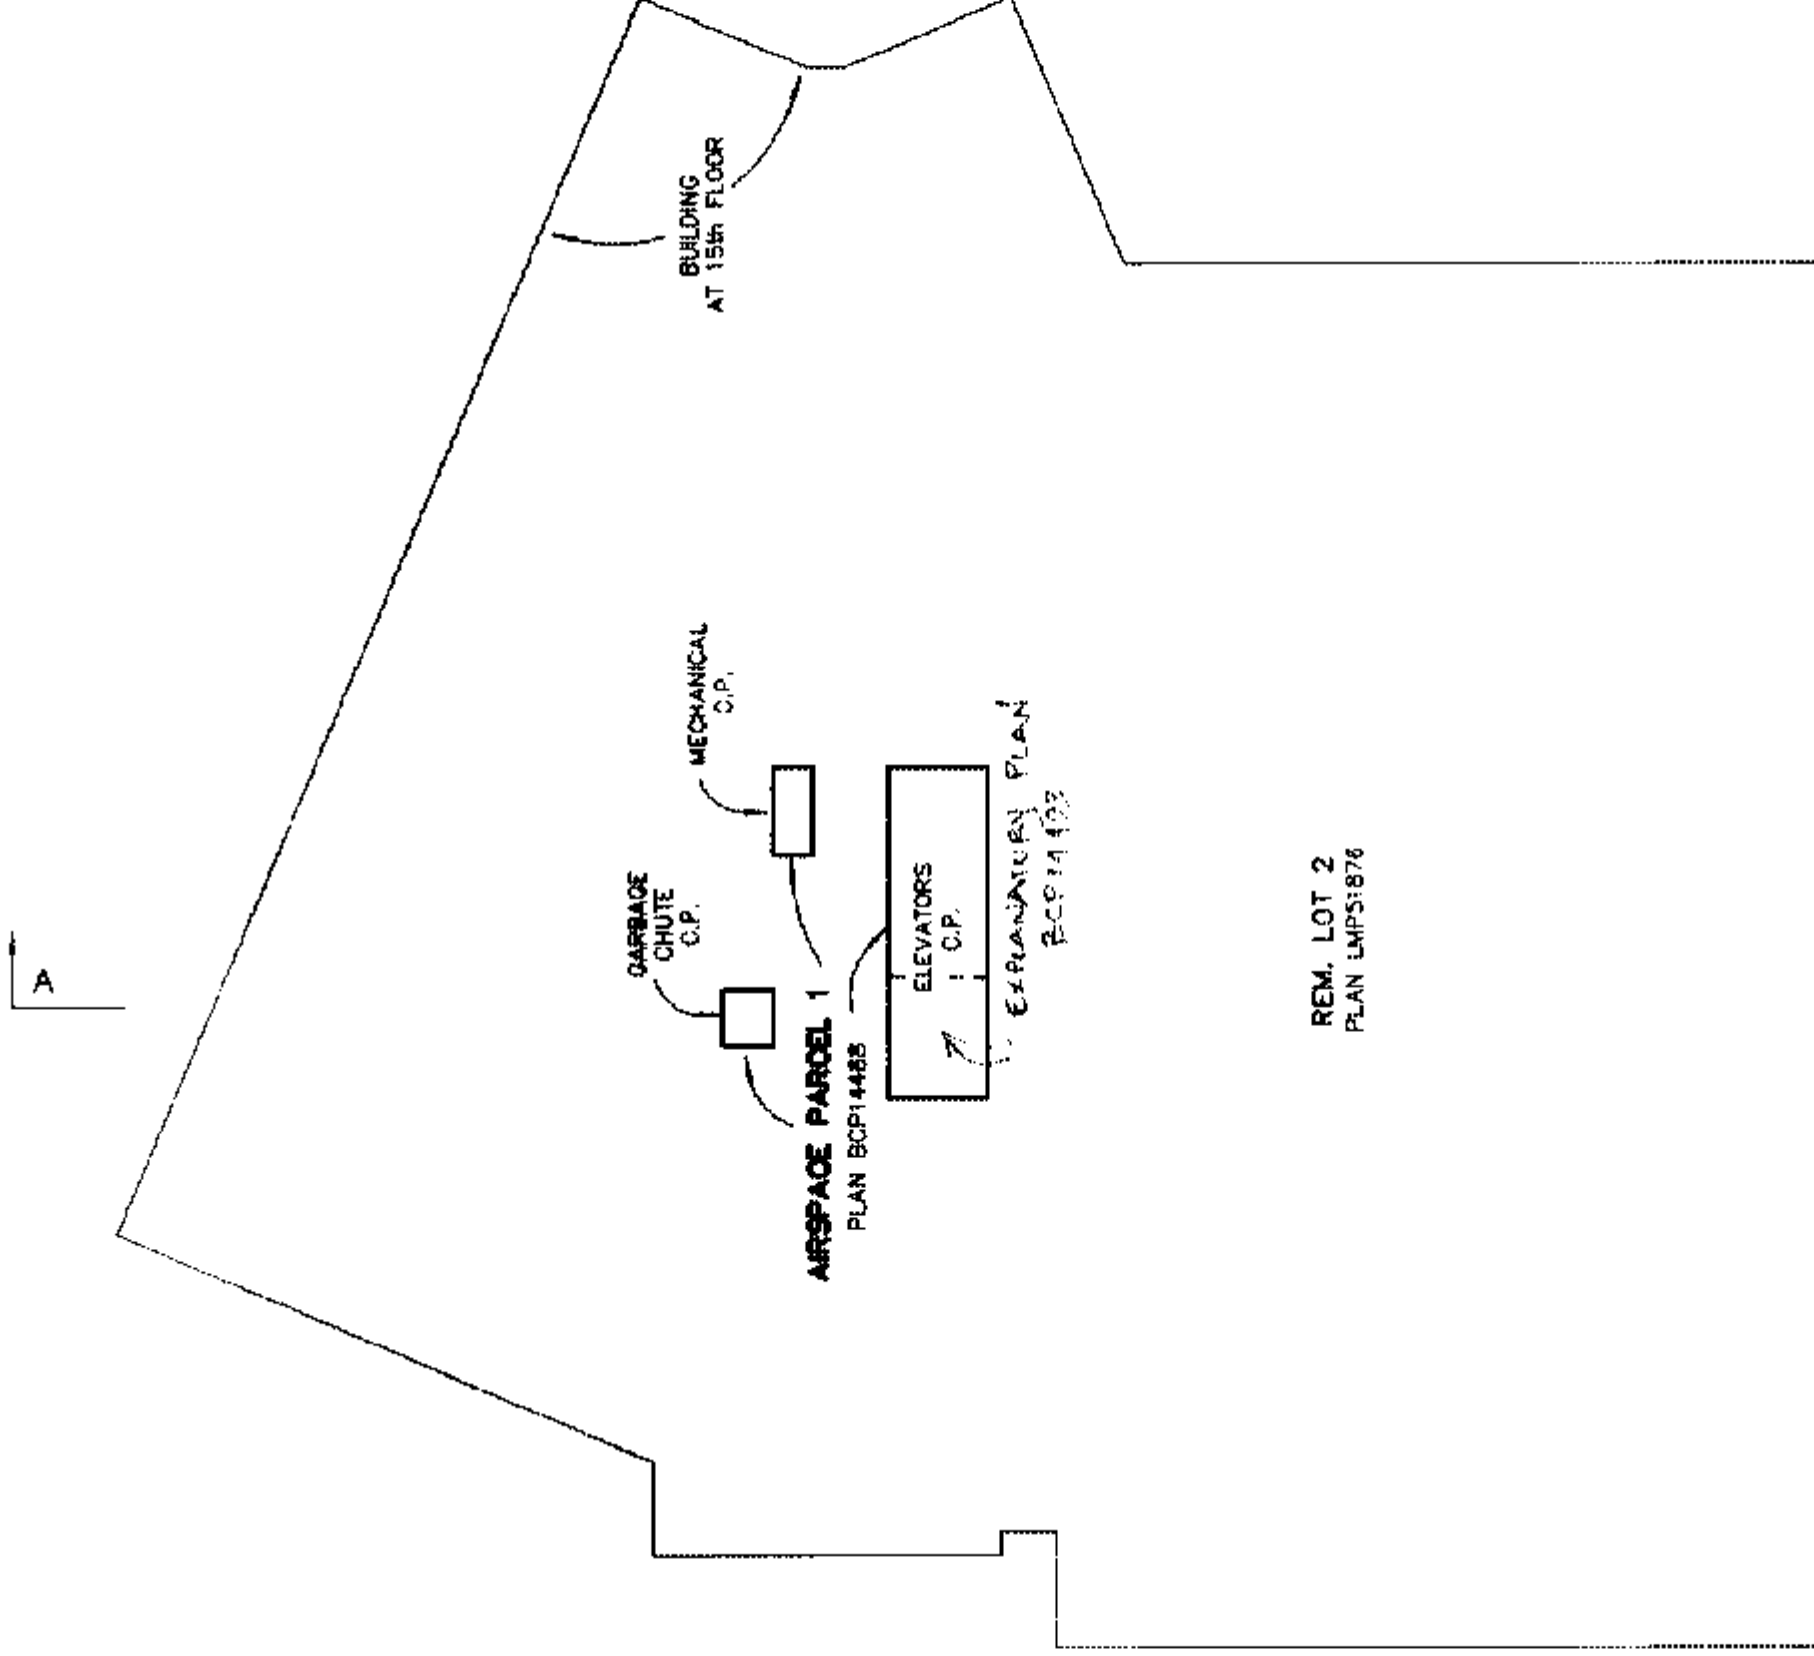

MATSON PECK & TOPLISS
SURVEYORS & ENGINEERS

#210 - 8171 Cook Road

Richmond, B.C.

V8Y 3T8

Ph: 270-9331

Fax: 270-4137

CADFILE: 13331-STRATA-L15

V-05-13331-STRATA


DATE FEB 25/05 WPH B.C.L.S. (#97)

16th FLOOR

SCALE 1"=200'



STRATA PLAN BCS 1233

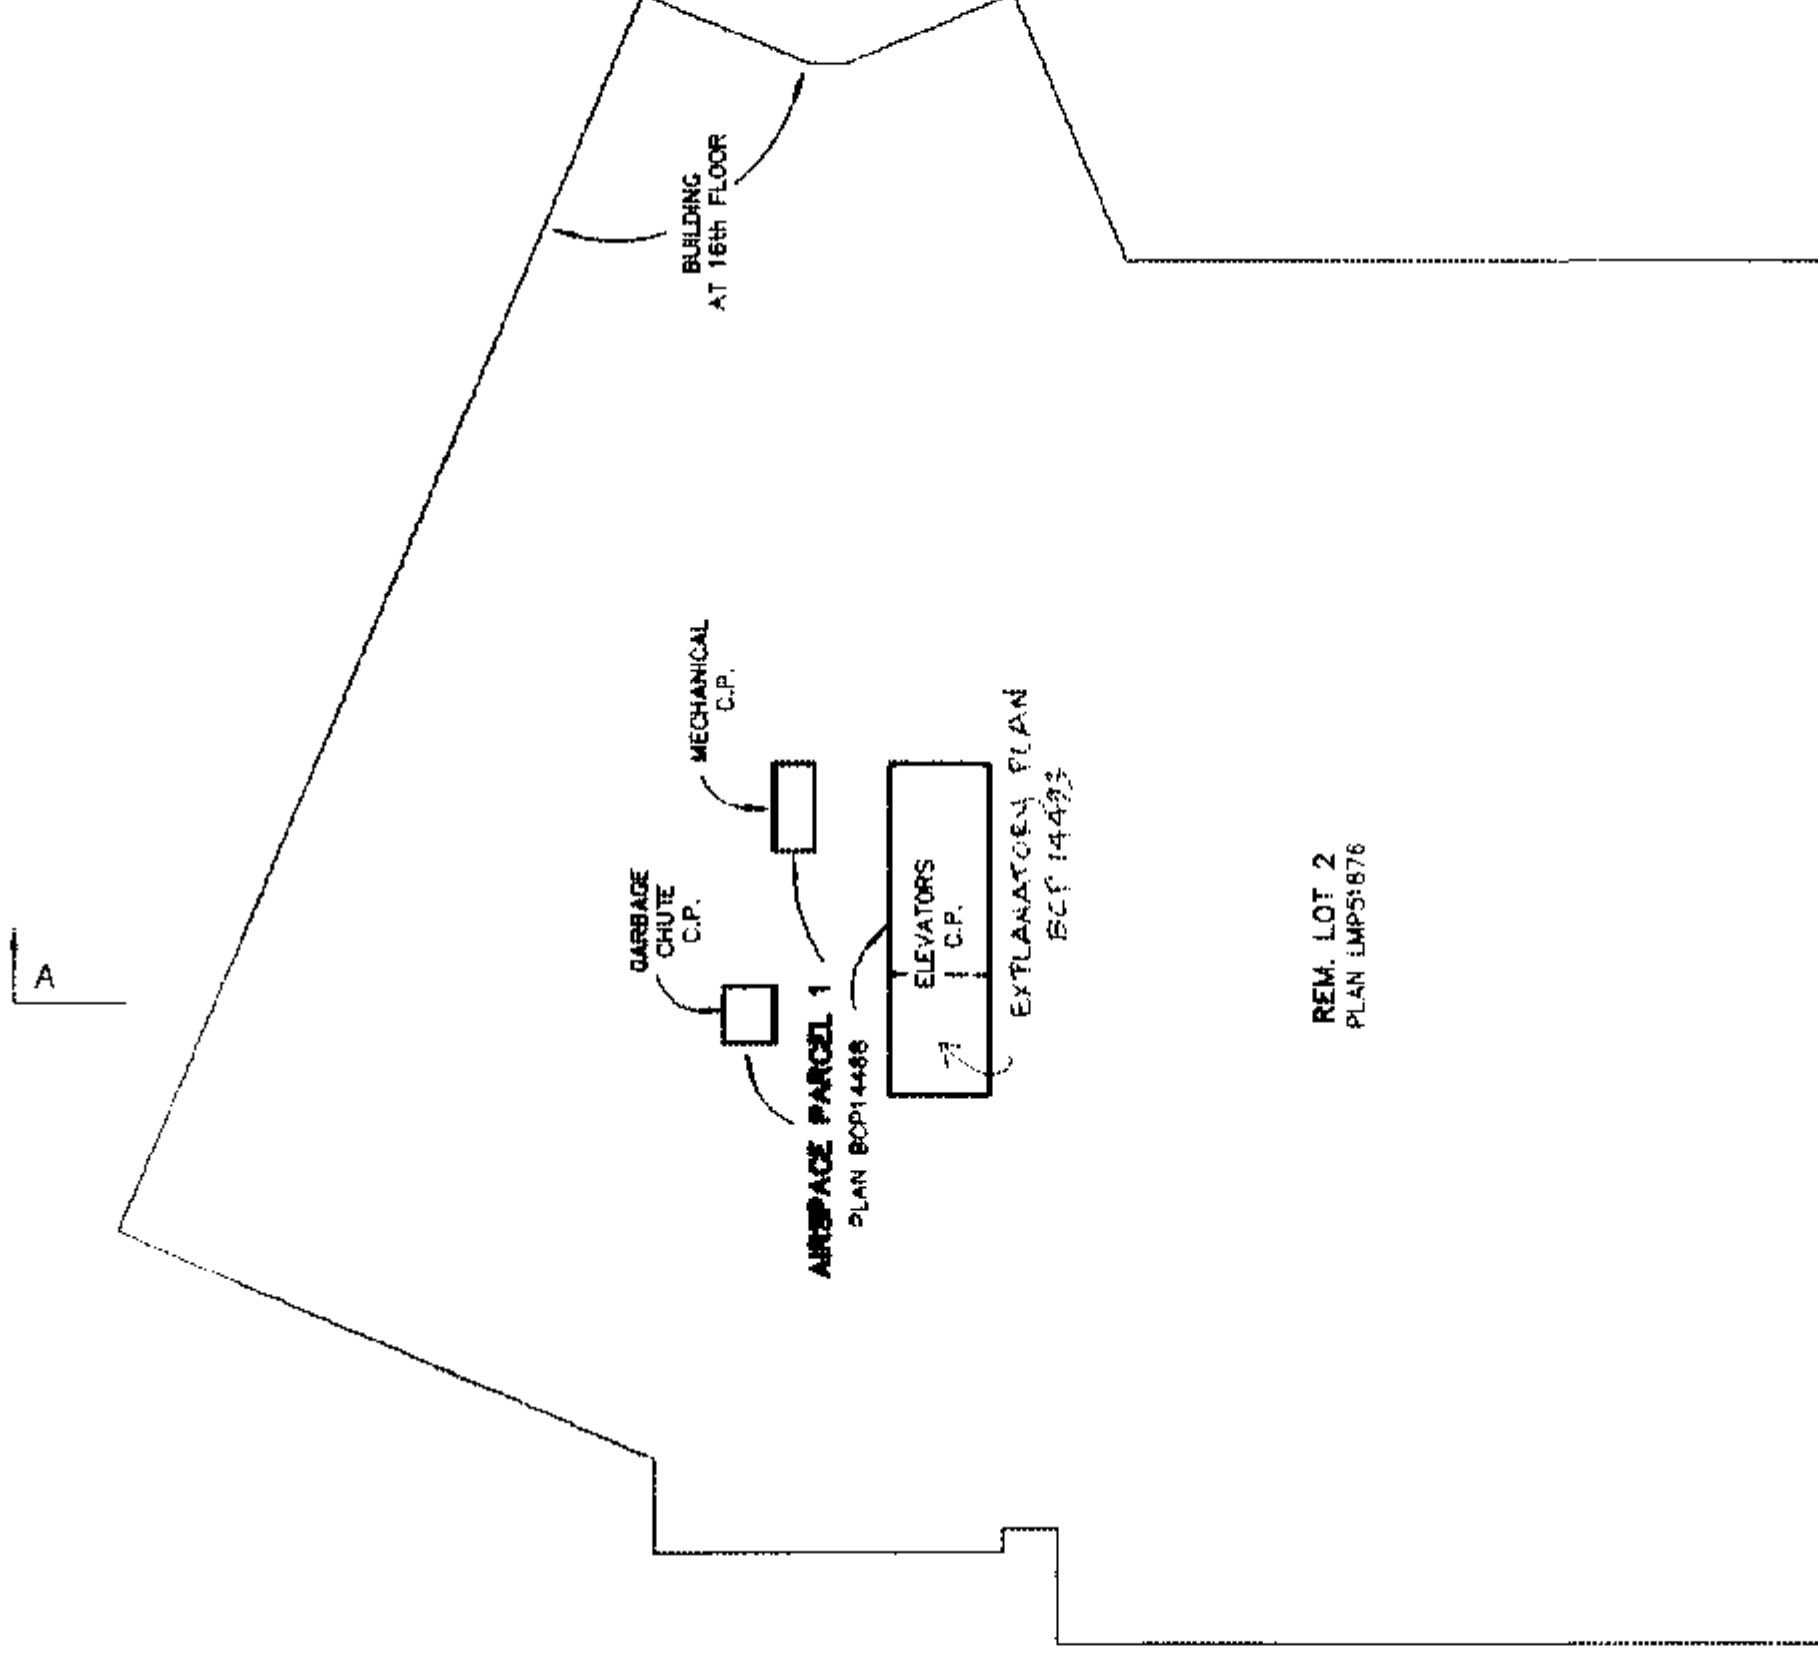

MATSON PECK & TOPLISS
SURVEYORS & ENGINEERS

#210 - 8171 Cook Road
Richmond, B.C.

V6Y 3T8

Ph: 270-8331

Fax: 270-4137

CADFILE: 13331-STRATA-L16

V-05-13331-STRATA


DATE FEB. 28/05 WPM B.C.L.S. (#597)

17th FLOOR

SCALE 1:200



STRATA PLAN BCS / 233

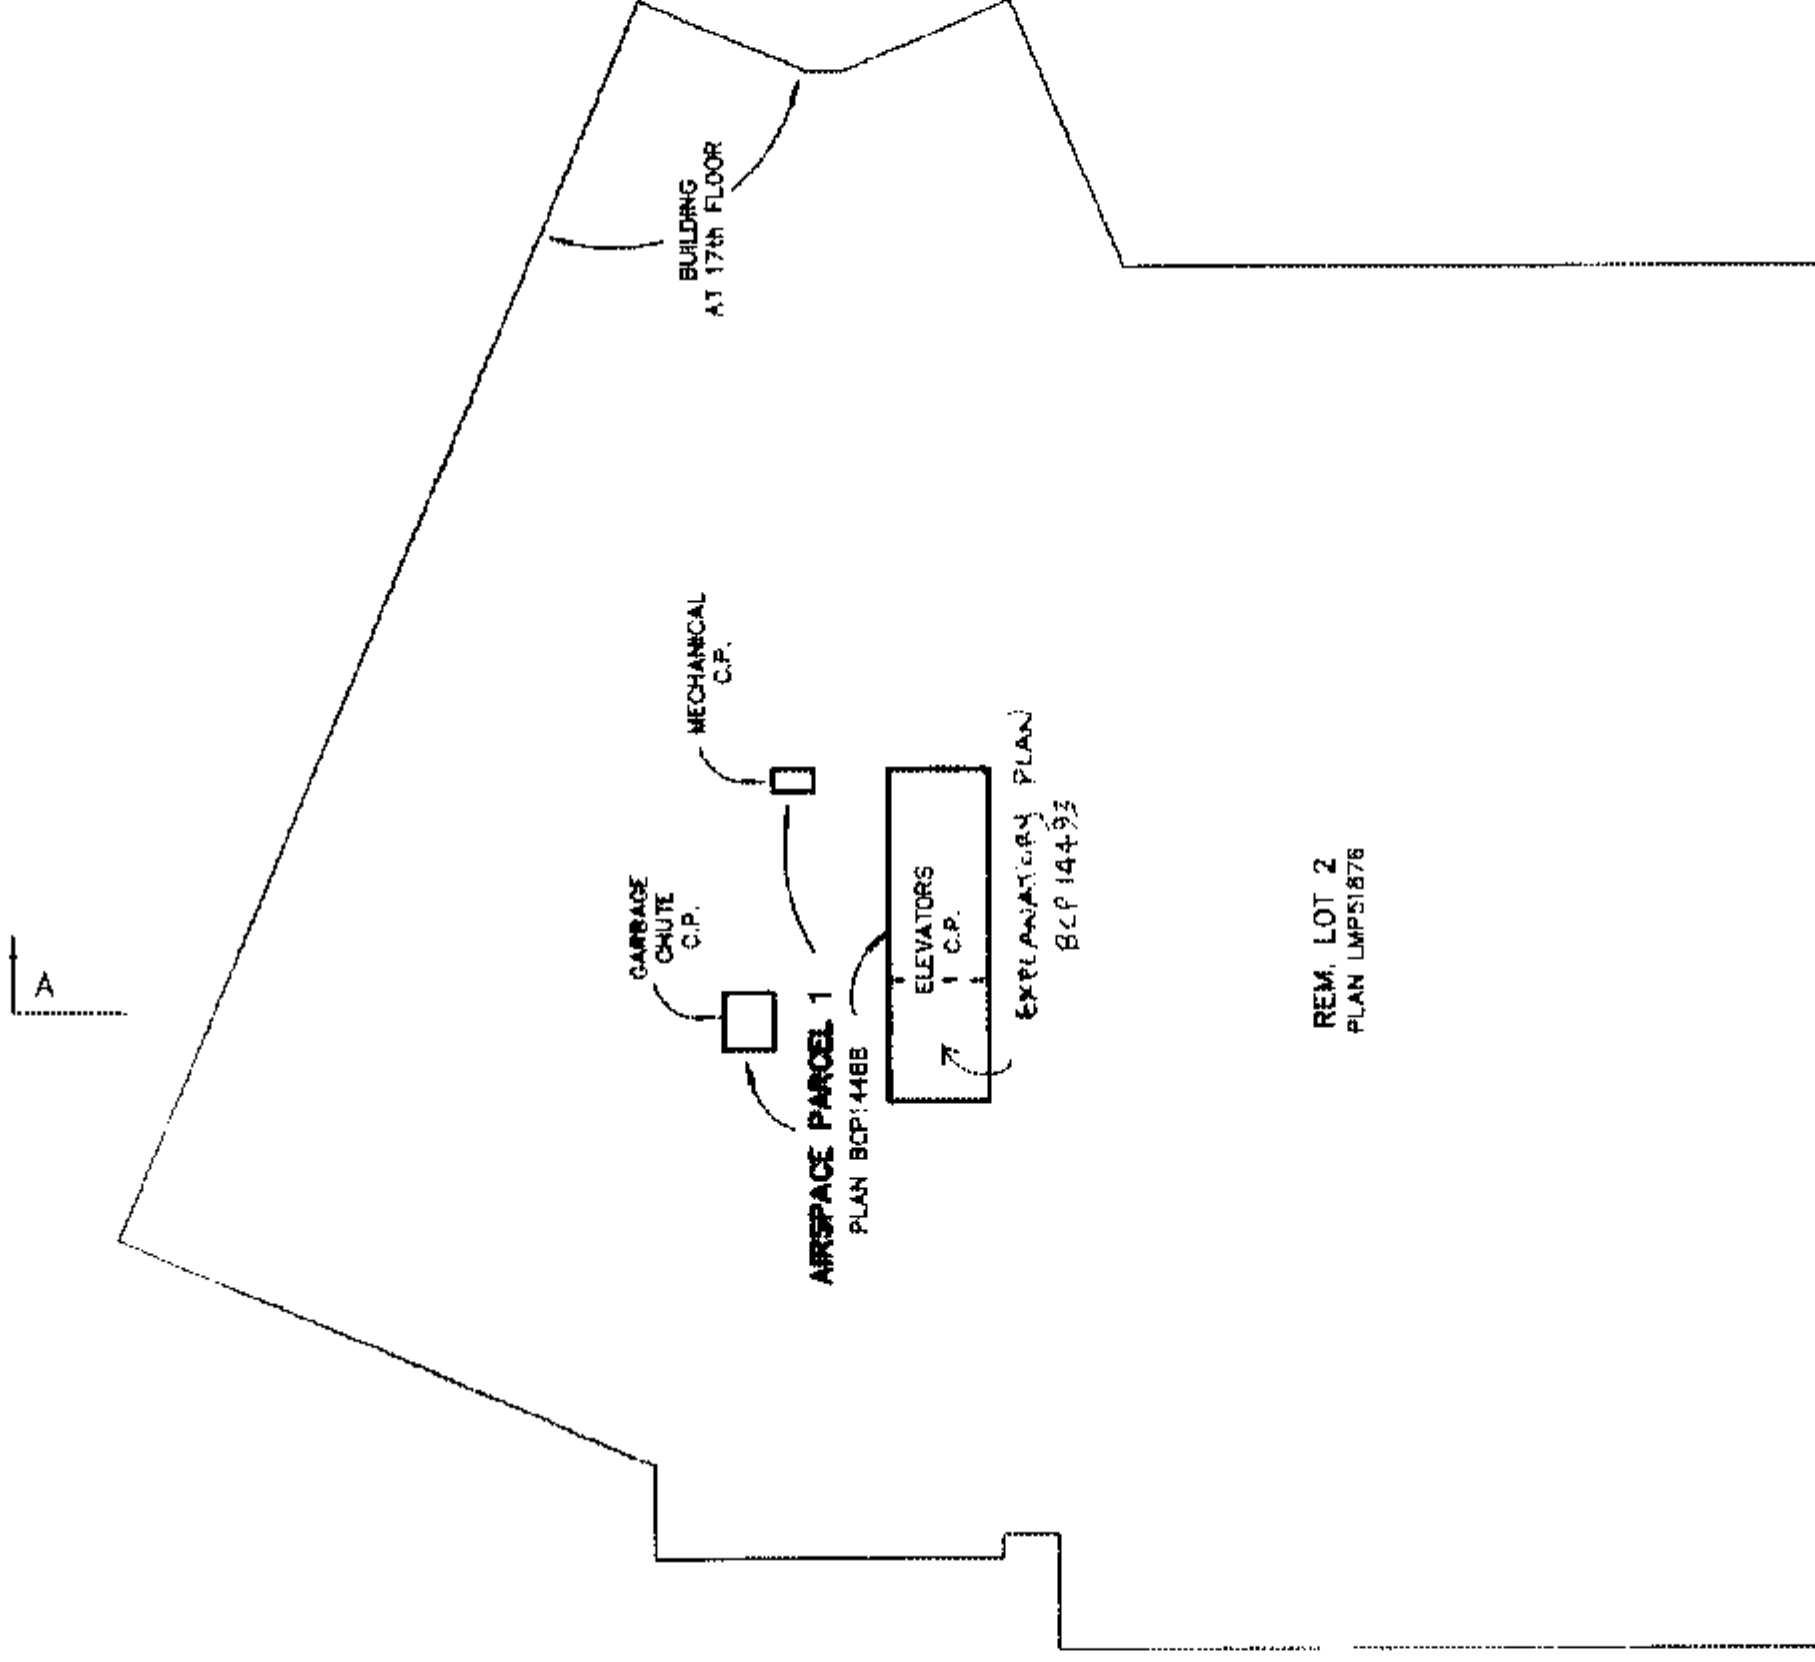

REM. LOT 2
PLAN LMPS1878

MATSON PECK & TOPLISS
SURVEYORS & ENGINEERS

#210 - 8171 Cook Road
Richmond, B.C.

V6Y 3T8

Ph: 270-0331

Fax: 270-4137

CADFILE: 13331-STRATA -L17

V-05-13331-STRATA

DATE FEB. 28/05. WPH B.C.L.S. (#897)

18th FLOOR


SCALE 1:200



STRATA PLAN BCS / 233



A

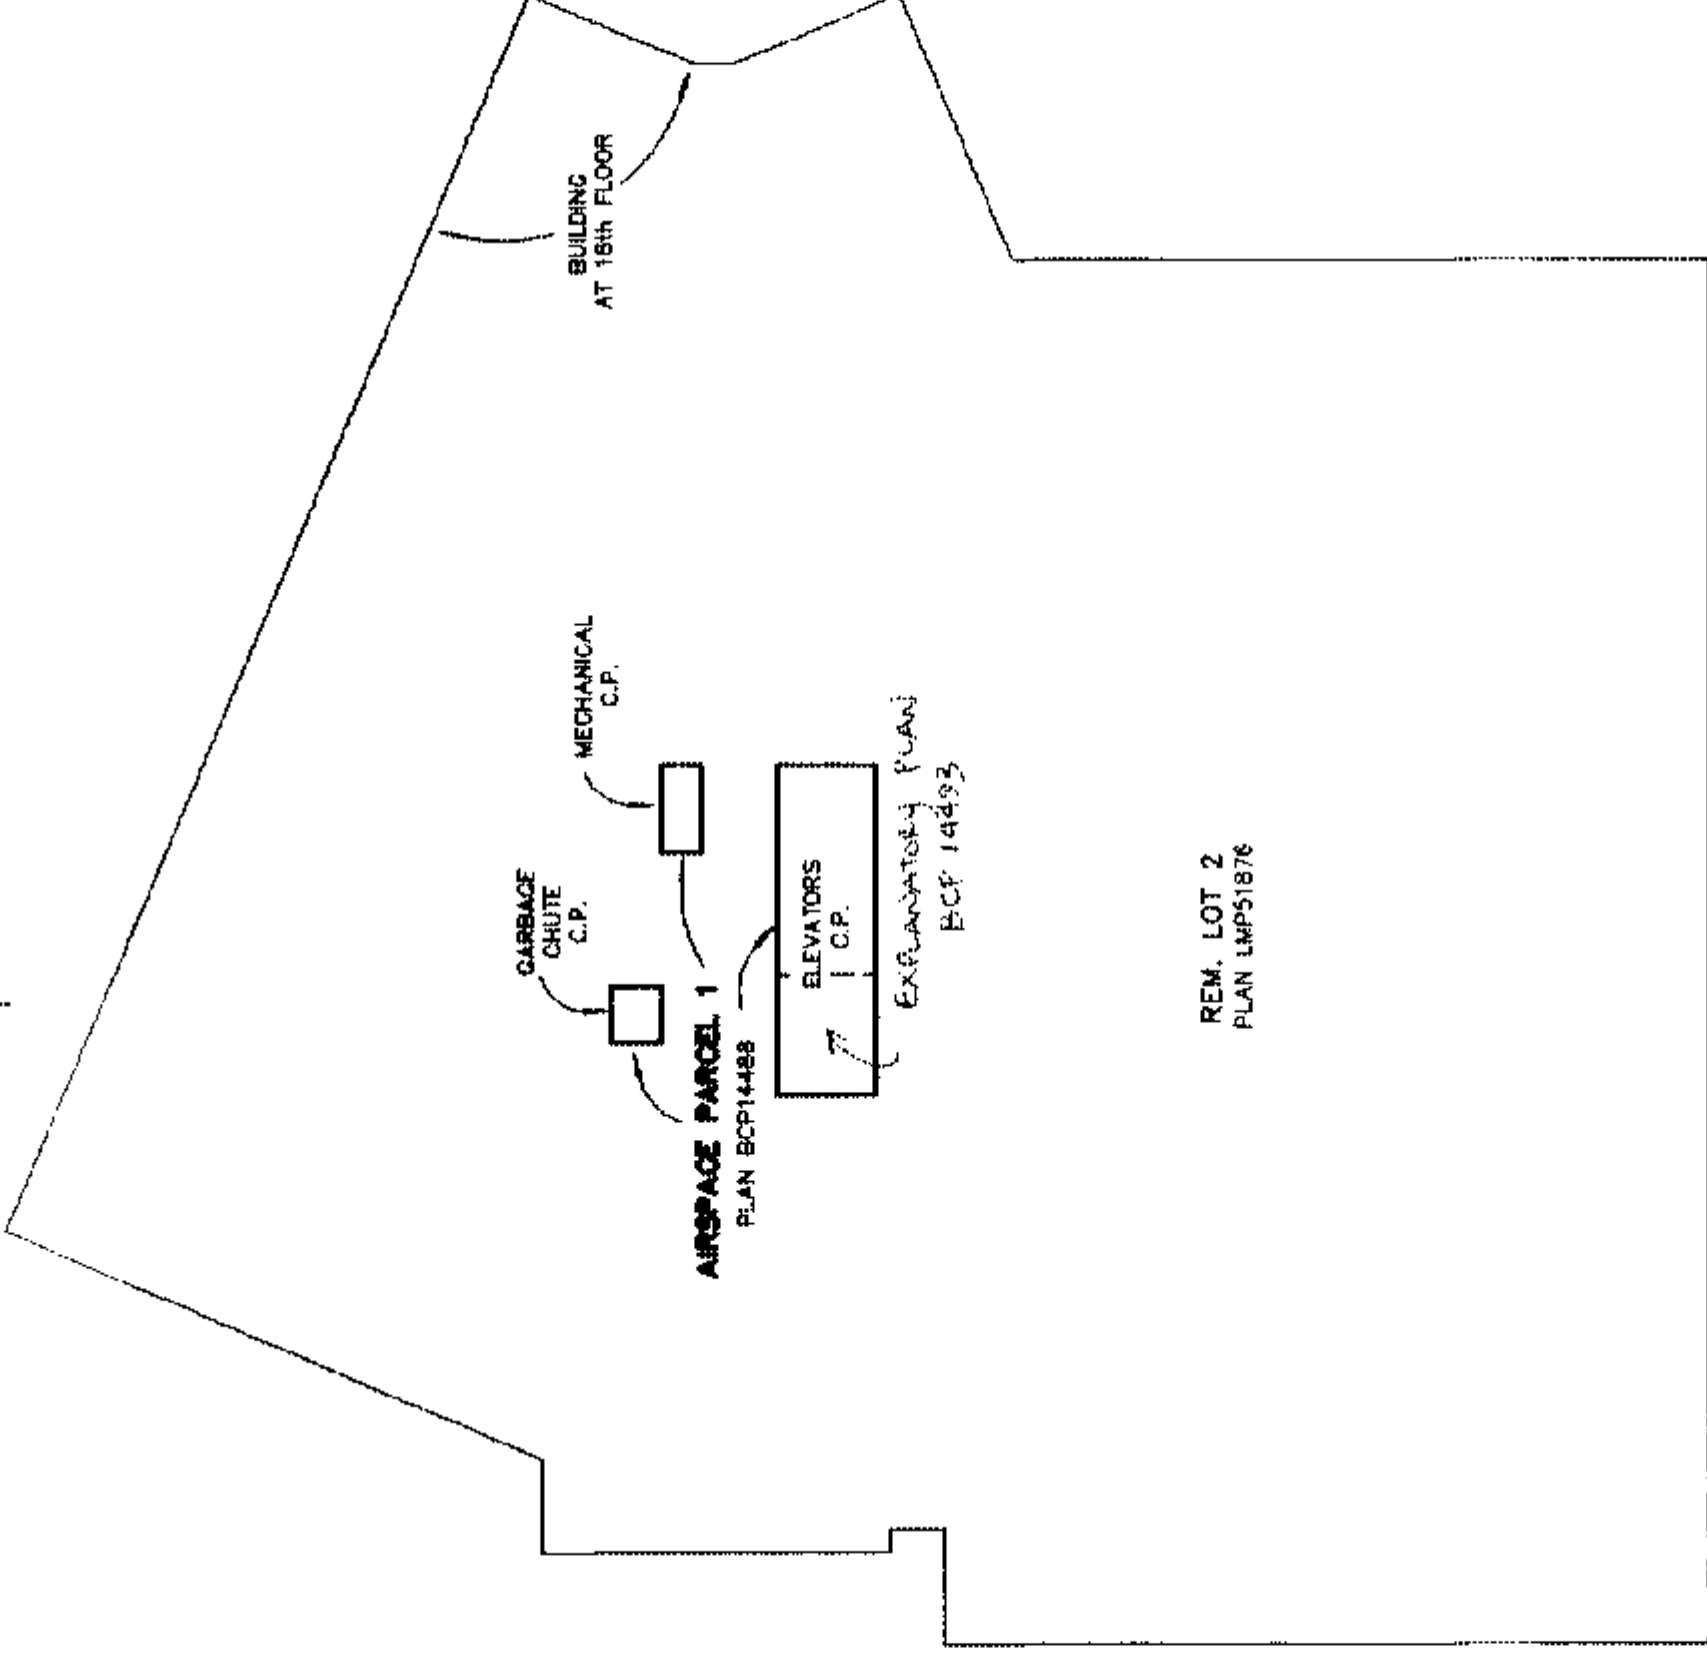

A

MATSON PECK & TOPLISS
SURVEYORS & ENGINEERS

#210 - 8171 Cook Road
Richmond, B.C.

V6Y 3T8

Ph: 270-8331

Fax: 270-4137

CADFILE: 13331-STRATA-L18

V-05-13331-STRATA

DATE FEB. 25/05. WPM B.C.L.S. (#897)


19th FLOOR

SCALE 1:200



STRATA PLAN

BCS 1233

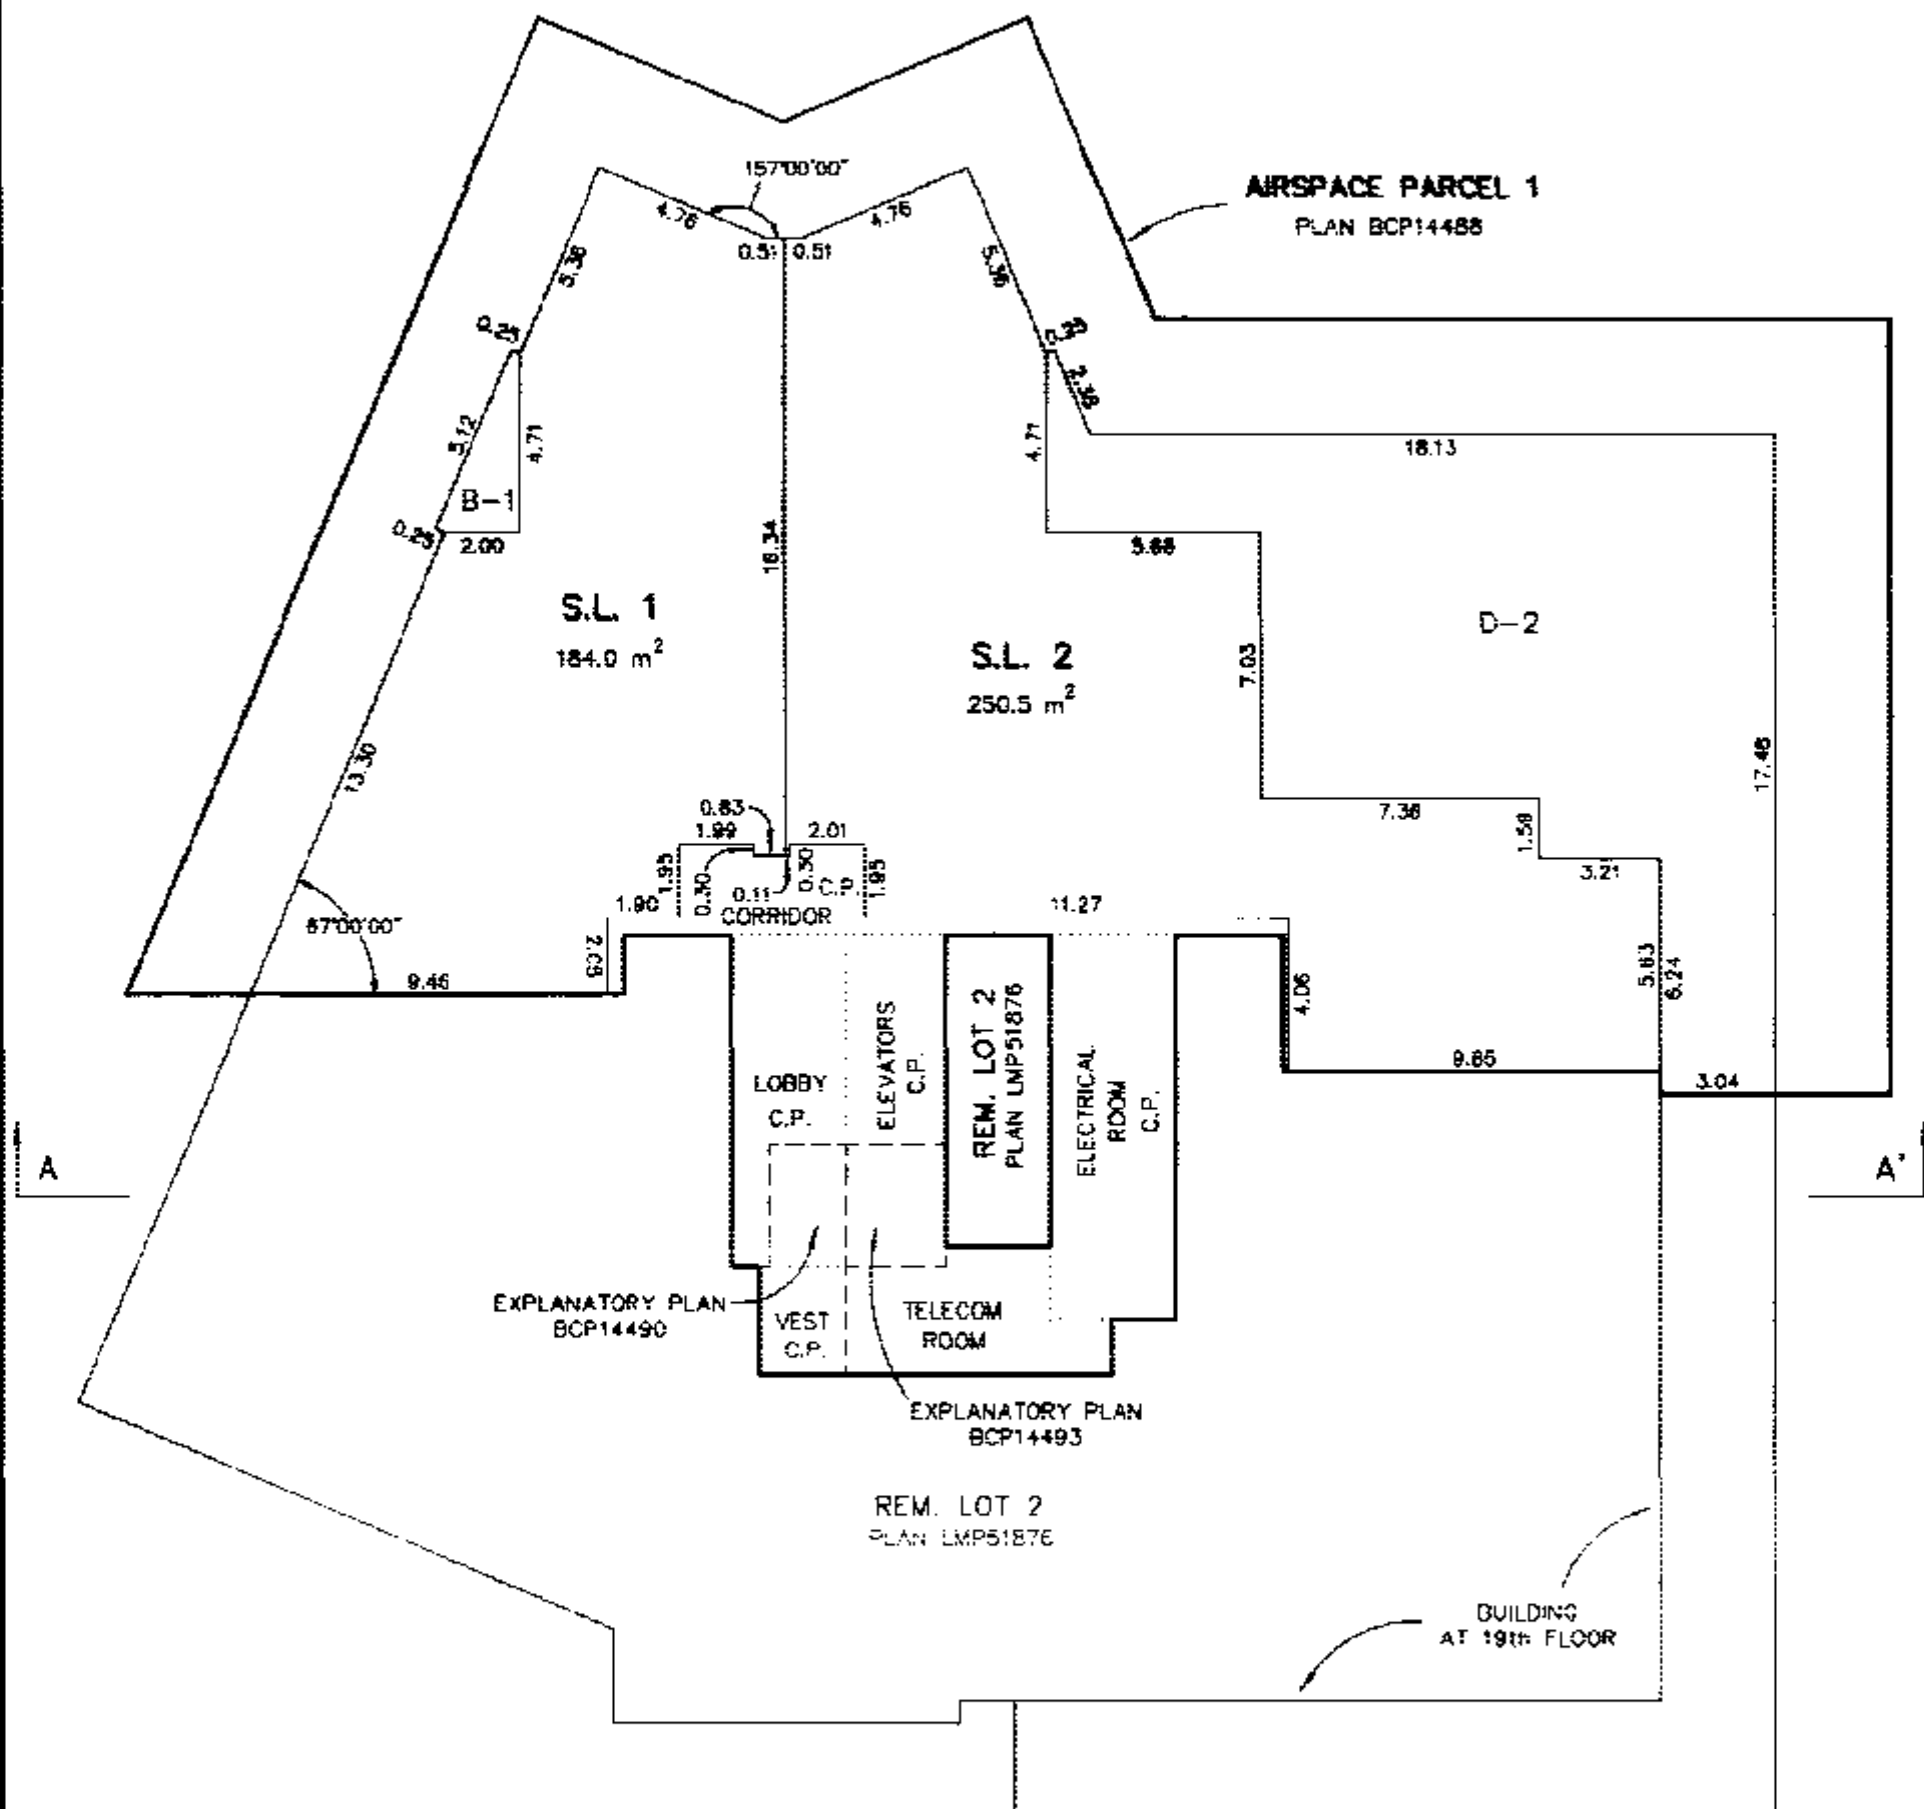

NOTE:

UNLESS SHOWN OTHERWISE, THE STRATA LOT BOUNDARIES
ARE PERPENDICULAR OR PARALLEL TO EACH OTHER (TYPICAL).

MATSON PECK & TOPLISS
SURVEYORS & ENGINEERS

SURVEYORS & ENGINEERS

#21D - 8171 Cook Road
Richmond, B.C.

Richmond, B.C.

W6Y 3TB

Ph: 270-9331

Fax: 270-4137

CADFILE: 13331-STRATA-119


V-05-13331-STRATA

DATE FEB. 25/05 WPH , B.C.L.S. (#697)

20th FLOOR

STRATA PLAN BCS / 233

SCALE 1:200

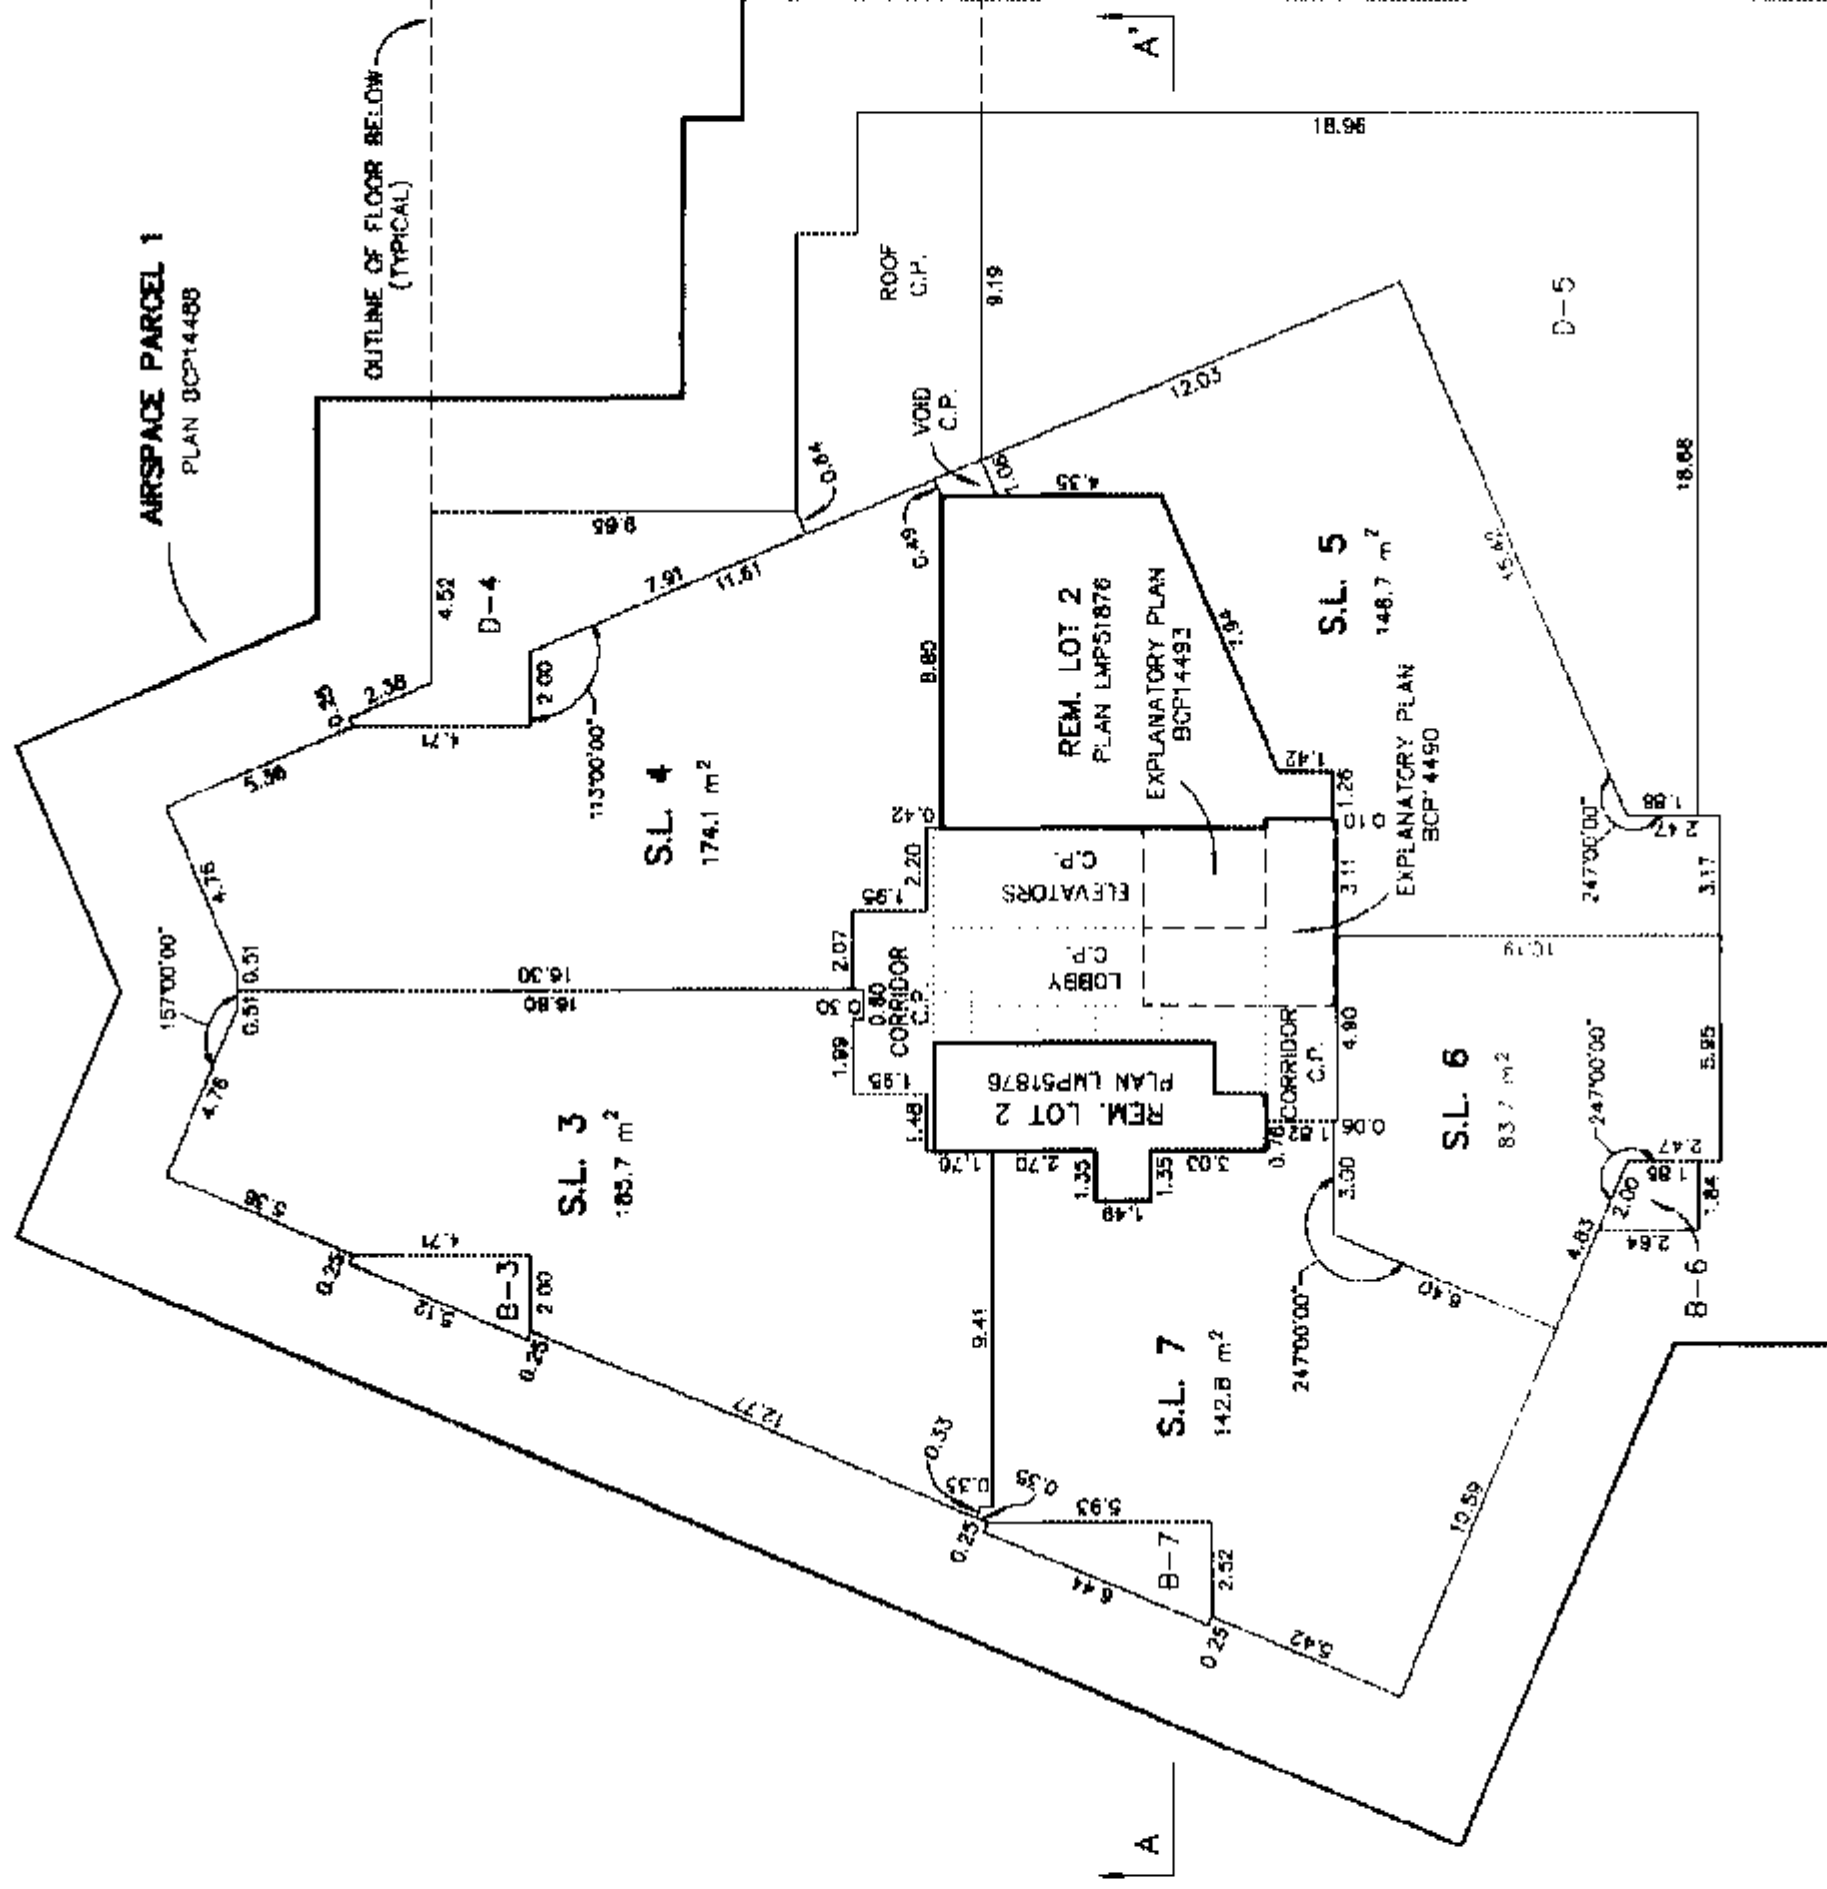

MATSON PECK & TOPLISS
SURVEYORS & ENGINEERS

#210 - 8171 Cook Road

Richmond, B.C.

V6Y 3T8

Ph: 270-9331

Fax: 270-4137

CADFILE: 13331-STRATA-L20


V-05-13331-STRATA

DATE FEB. 25/05. WPA B.C.L.S. (#697)

21st FLOOR

STRATA PLAN BCS / 233

SCALE 1:200

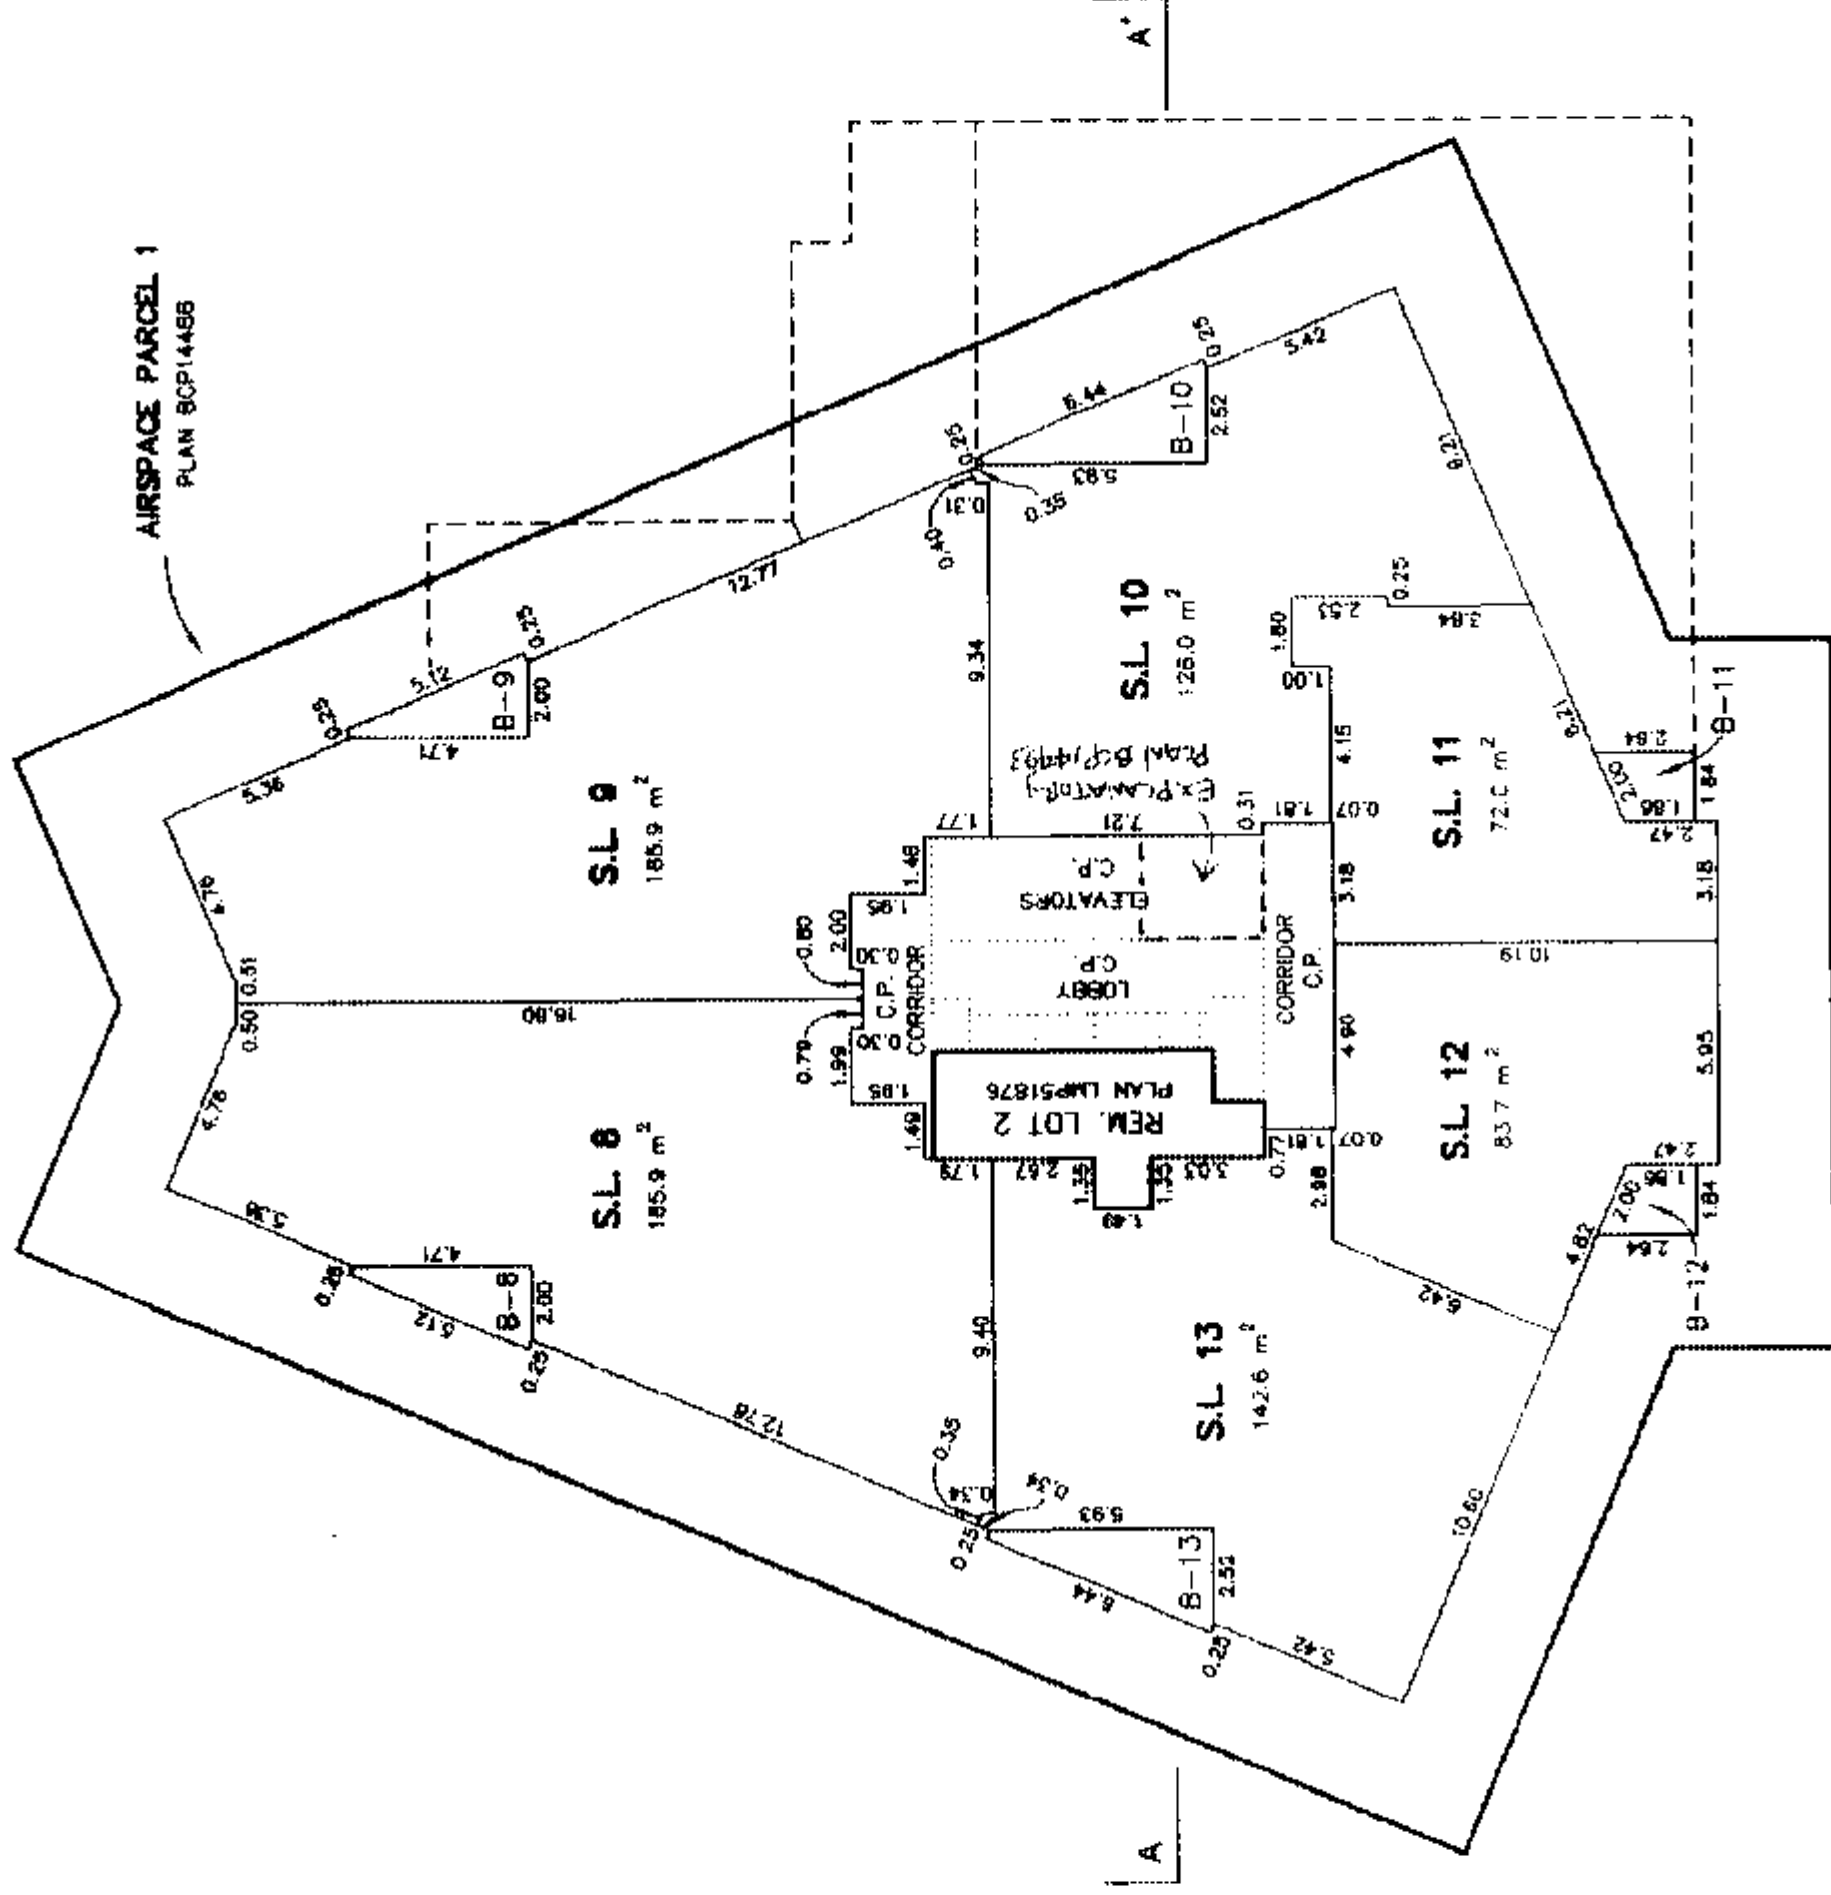

WATSON PECK & TOPLISS
SURVEYORS & ENGINEERS

#210 - 8171 Cook Road
Richmond, B.C.
V6Y 3T6
Ph: 270-9331
Fax: 270-4137


CADFILE: 13331-STRATA-L21

V-05-13331-STRATA

DATE FEB 25/05 WPH B.C.L.S. (#597)

22nd FLOOR

STRATA PLAN BCS / 233

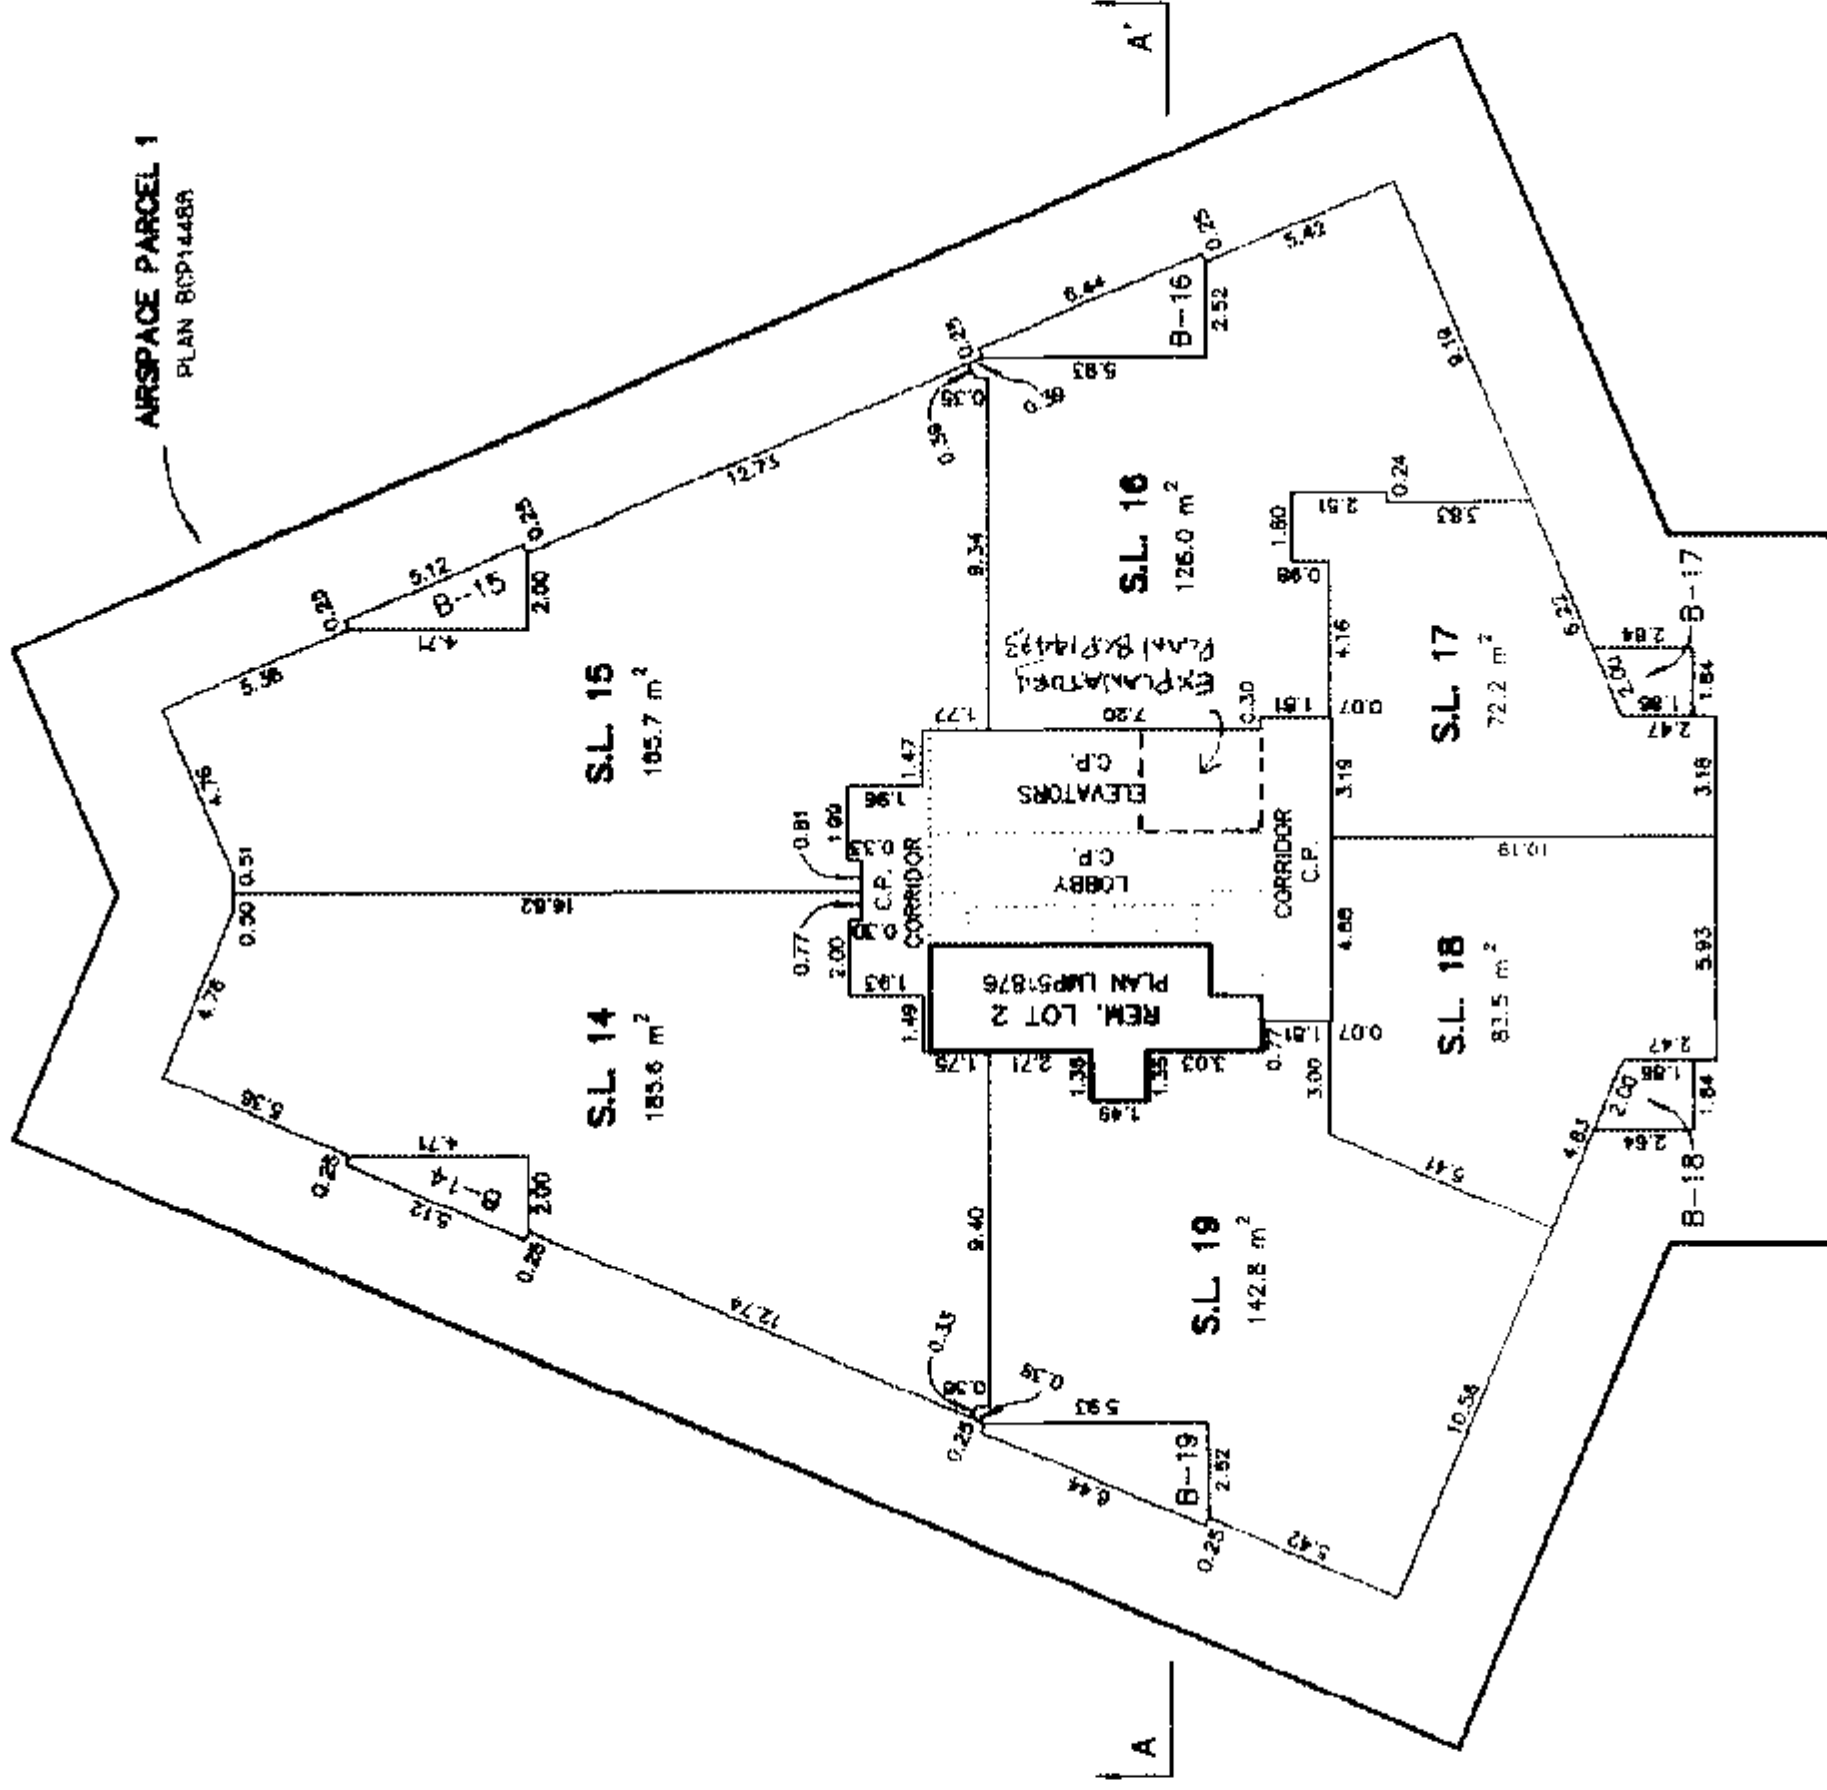

MATSON PECK & TOPLISS
SURVEYORS & ENGINEERS

8210 - 8171 Cook Road
Richmond, B.C.
V6Y 3T8
Ph: 270-9331
Fax: 270-4157

CADFILE: 13331-STRATA-L22

V-05-13331-STRATA


DATE Feb. 25/05 WPH B.C.L.S. (#997)

23rd FLOOR

SCALE 1:200



STRATA PLAN BCS / 233

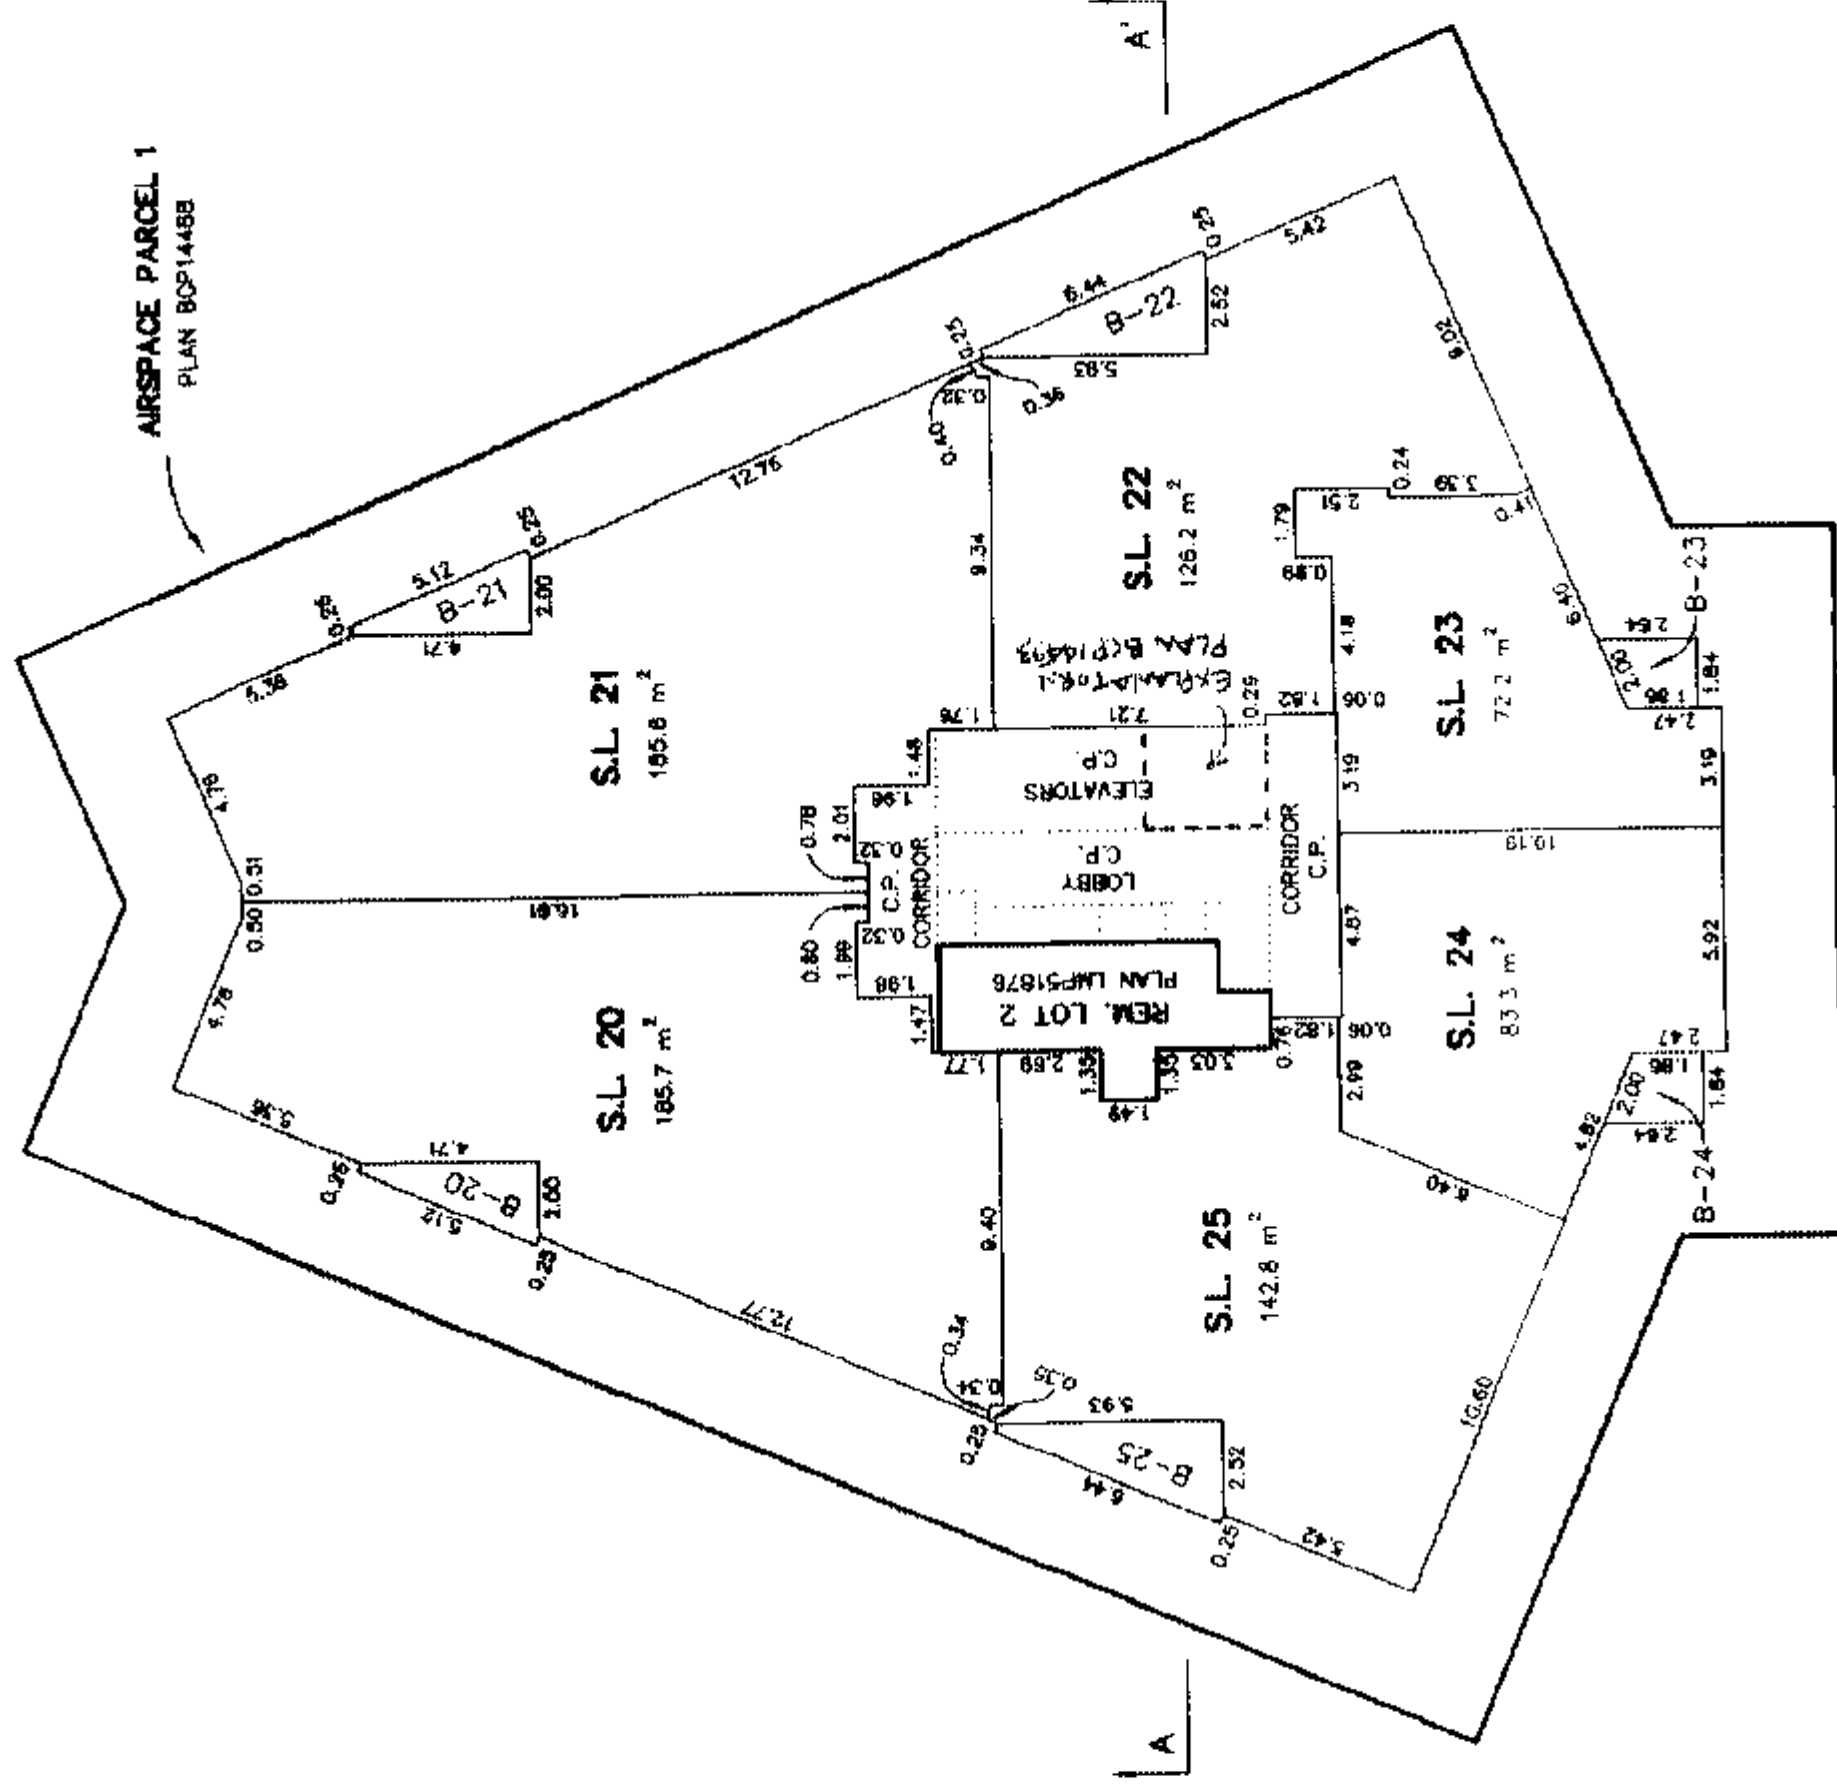

MATSON PECK & TOPUSS
SURVEYORS & ENGINEERS

#210 - 8171 Cook Road
Richmond, B.C.

V6Y 3T6

PH: 270-9331

FOX: 270-4137

CADFILE: 13331-STRATA-L23


V-05-13331-STRATA

DATE FEB 25/05 MPN B.C.L.S. (#897)

24th FLOOR

STRATA PLAN BCS / 233

SCALE 1:200

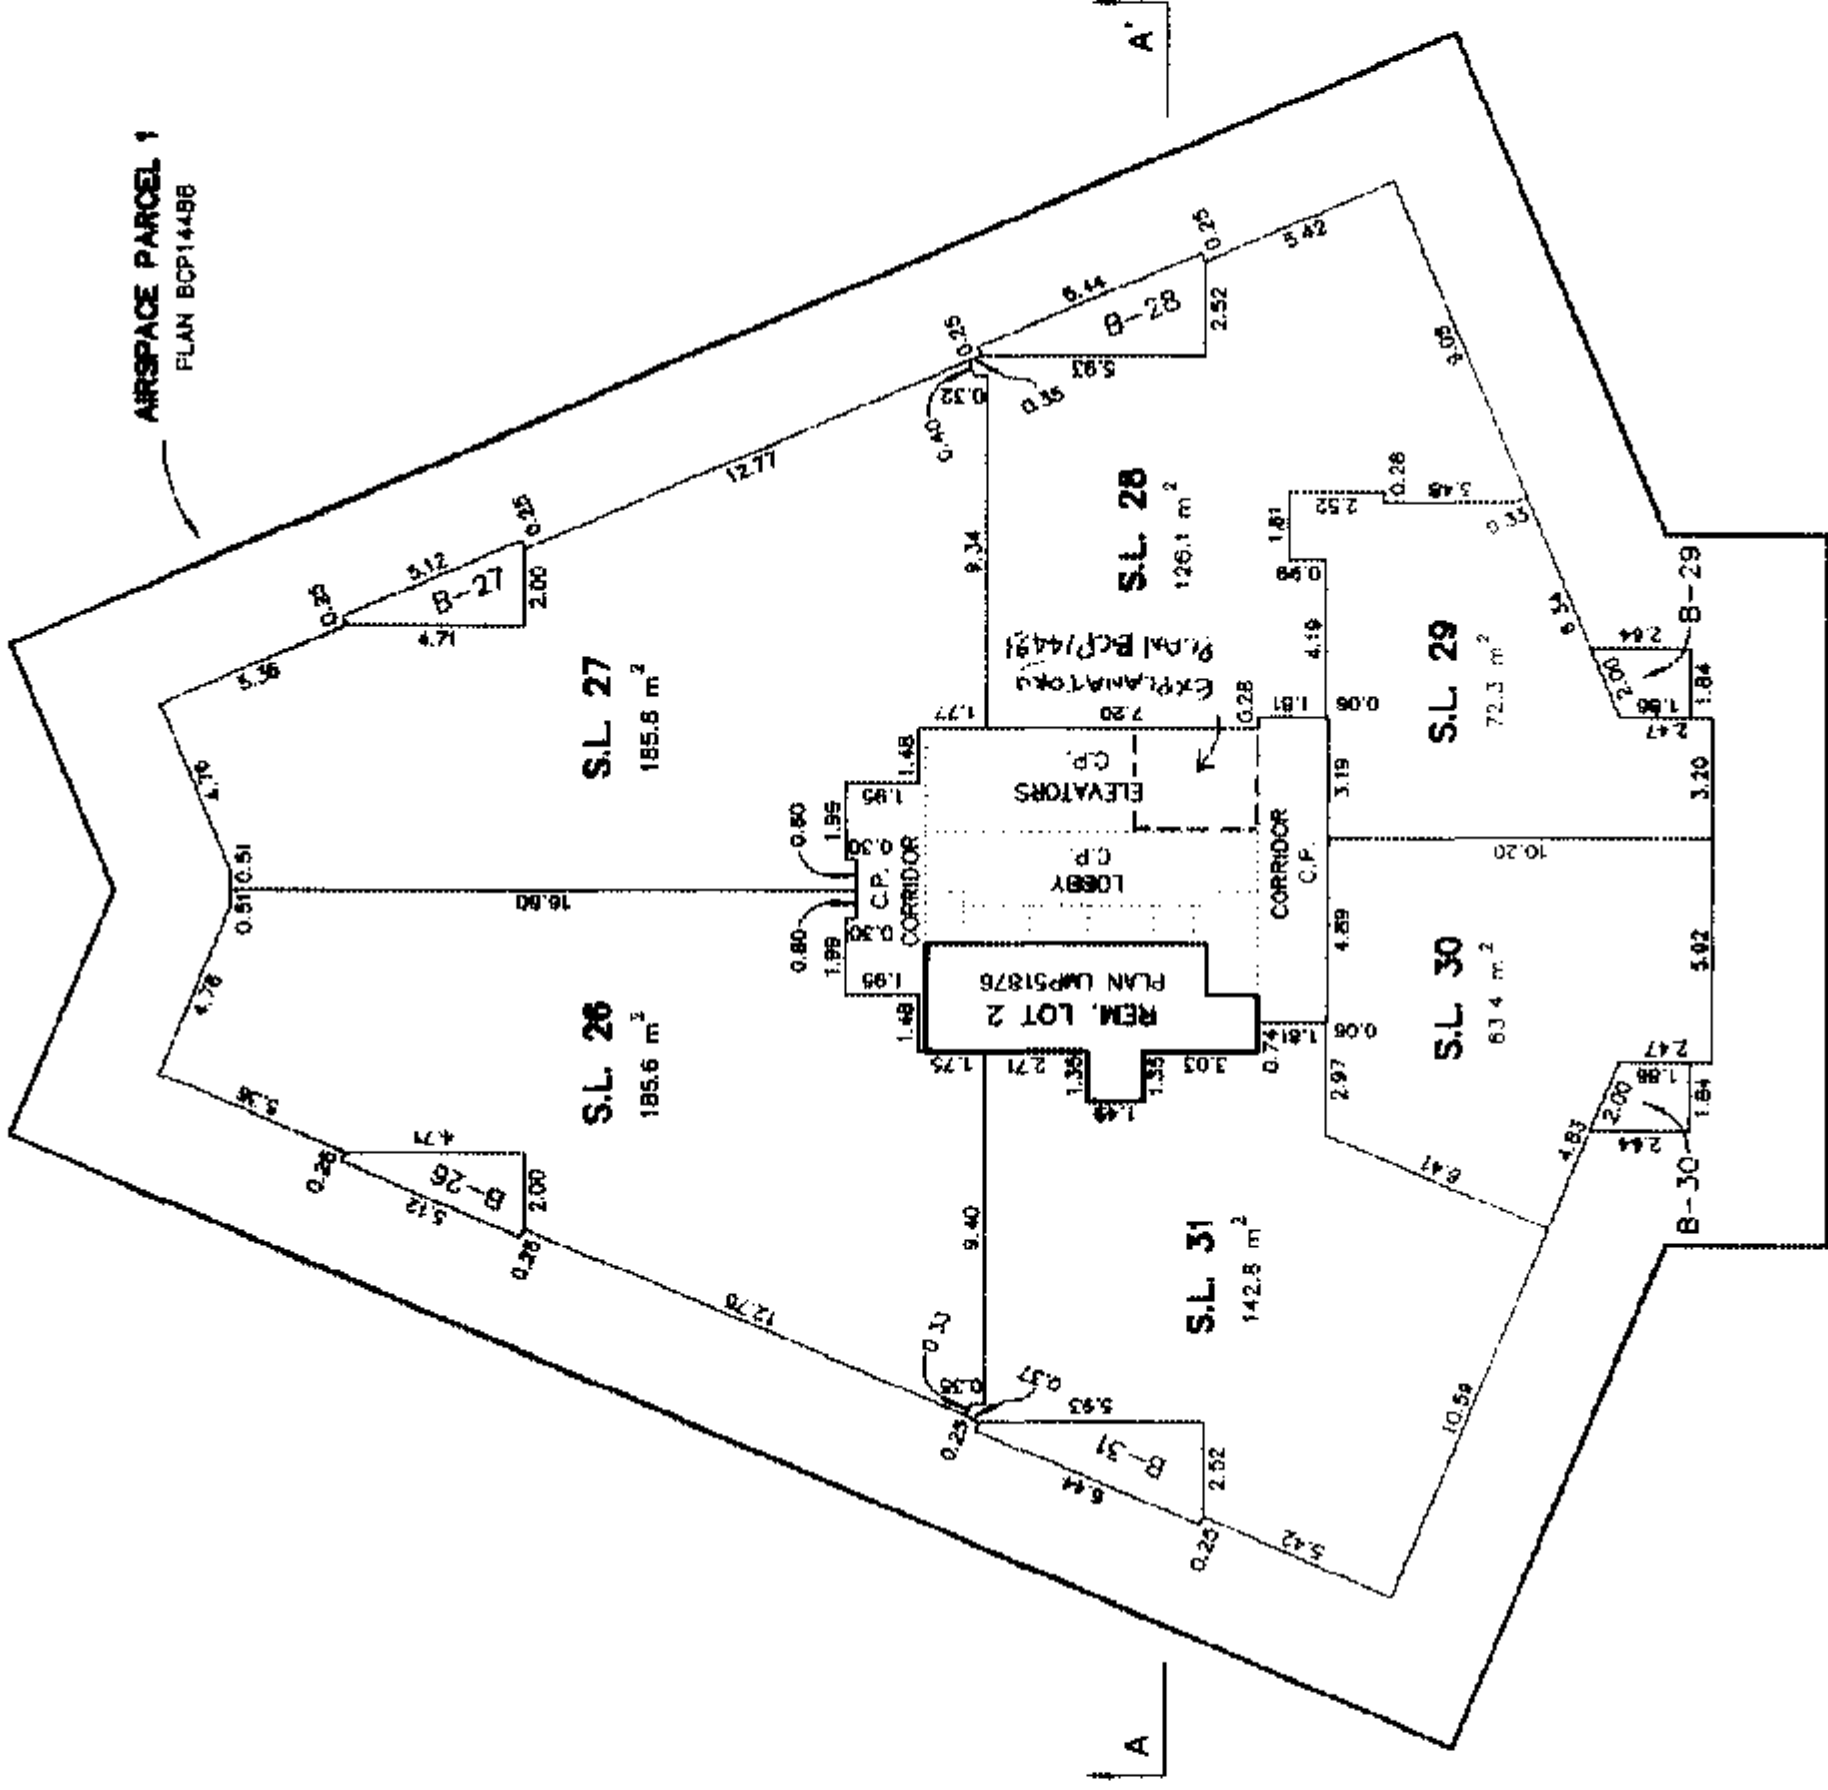

MATSON PECK & TOPLISS
SURVEYORS & ENGINEERS

#210 - 8171 Cook Road
Richmond, B.C.

V8Y 3T8

Ph: 270-9331

Fax: 270-4157

CADFILE: 13331-STRATA-124

V-05-13331-STRATA


DATE FEB. 25/05 WPH B.C.L.S.(#697)

25th FLOOR

SCALE 1:200



STRATA PLAN BCS / 233

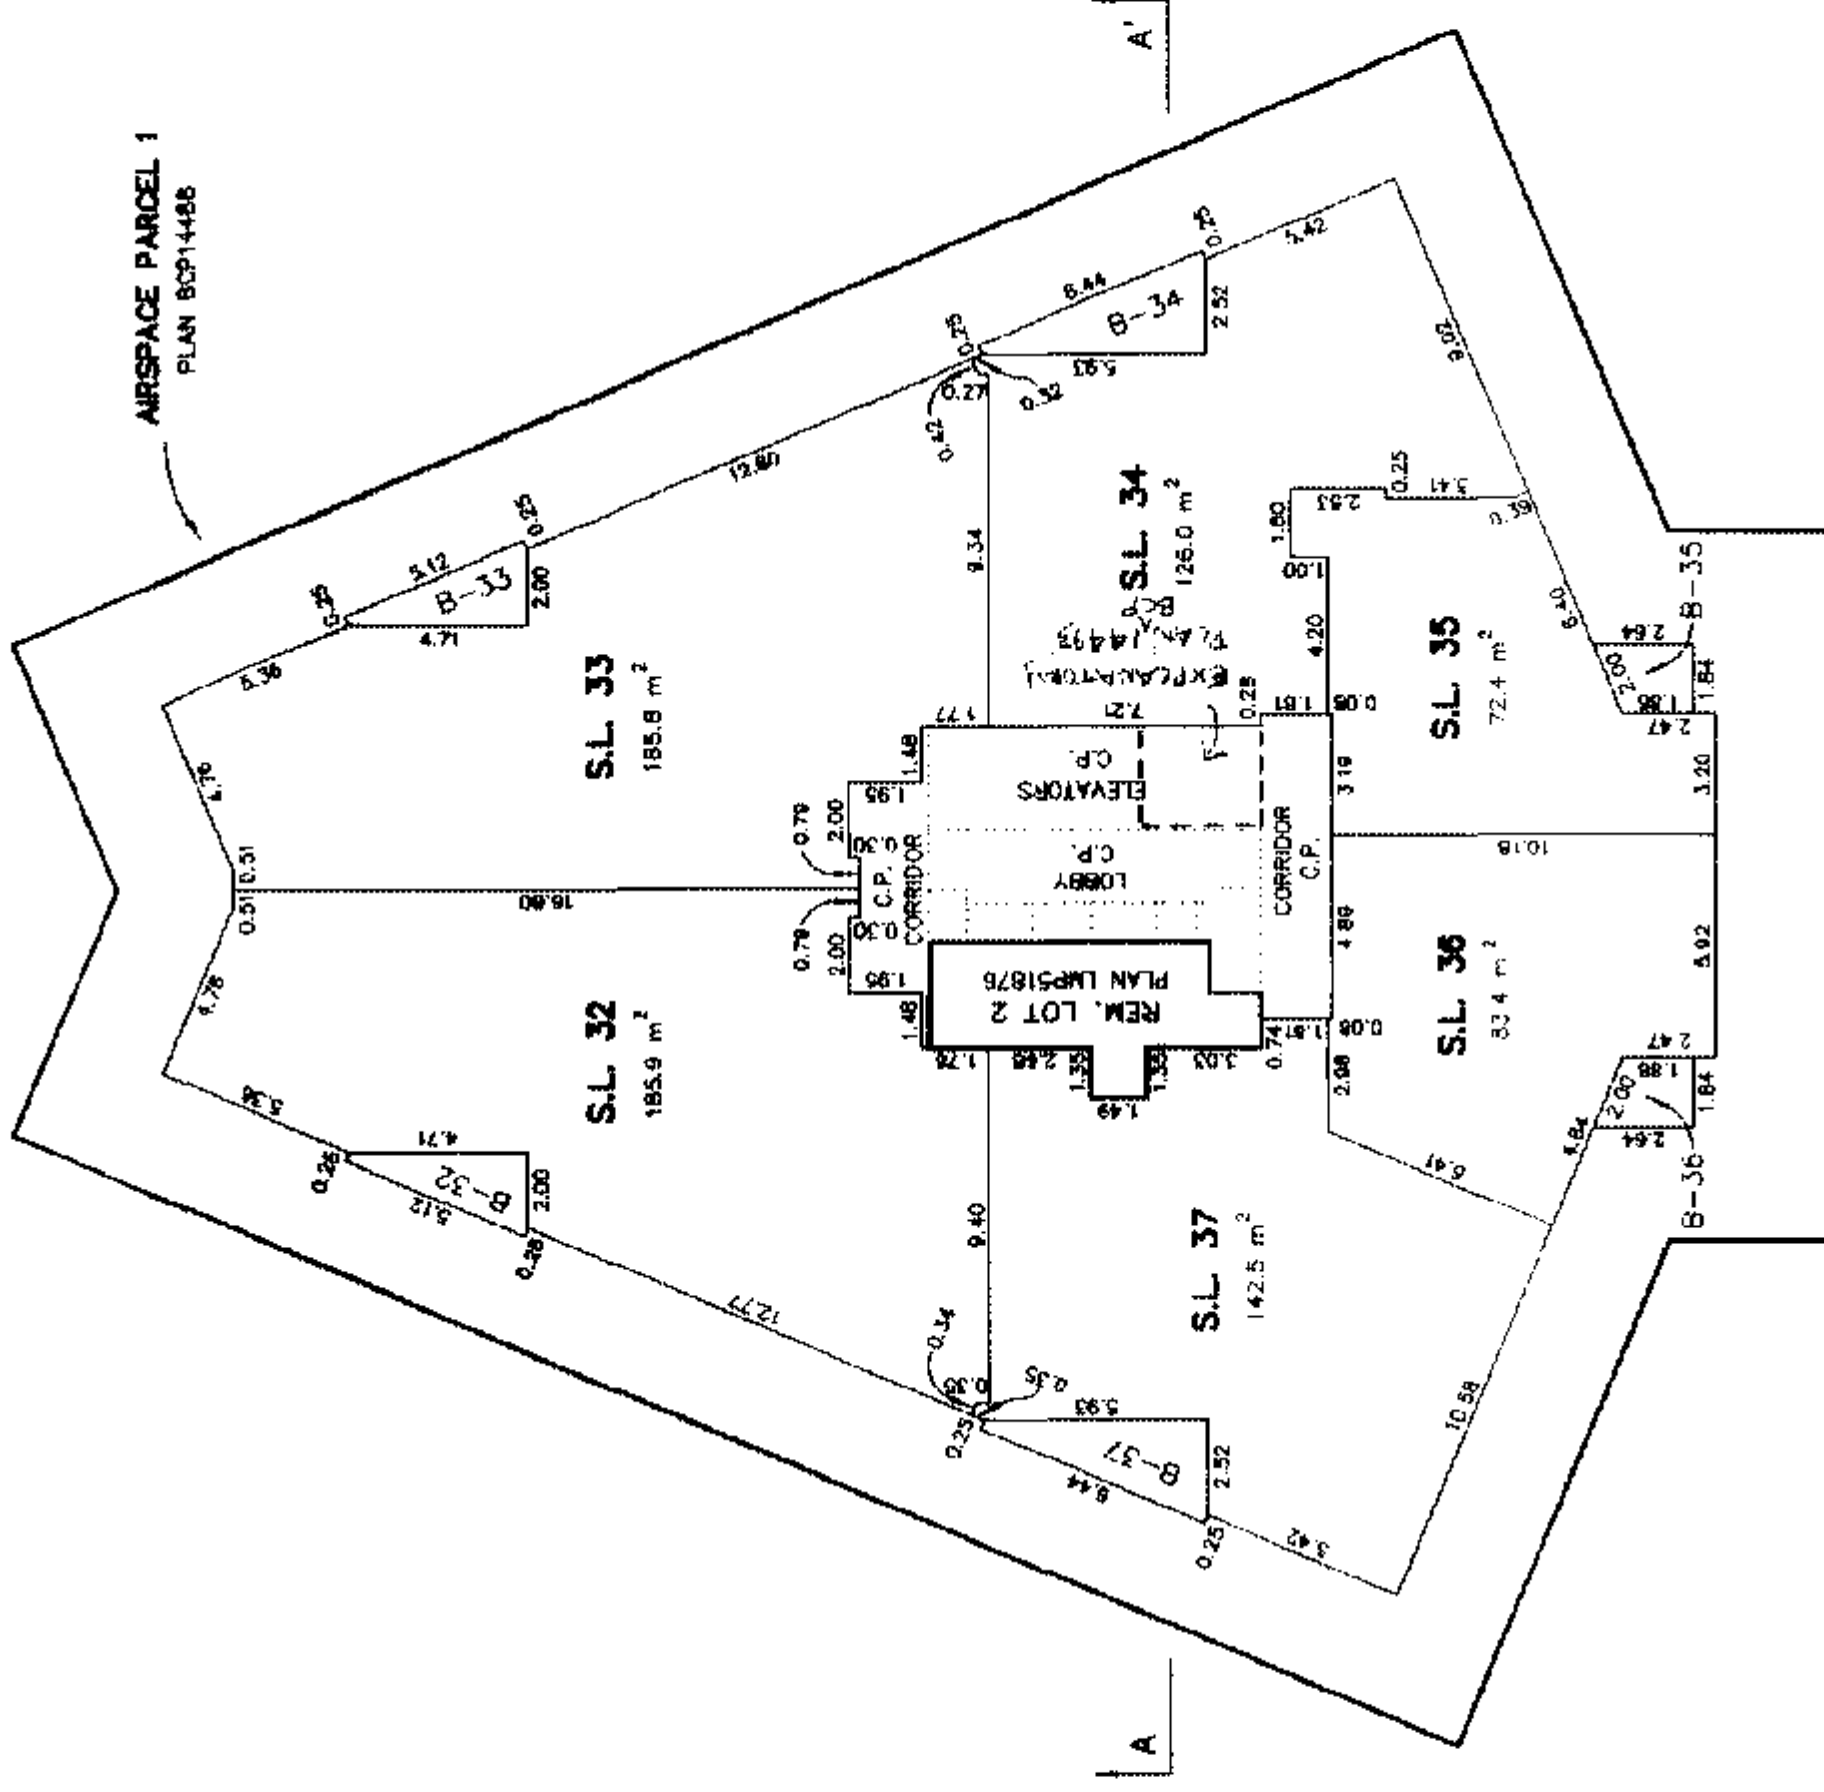

MATSON PECK & TOPUSS
SURVEYORS & ENGINEERS

#210 - 8171 Cook Road

Richmond, B.C.

V6Y 3T8

Ph: 270-9331

Fax: 270-4137


CADFILE: 13331-STRATA-L25

V-05-13331-STRATA

DATE FEB. 25/05 WPA B.C.L.S. (#997)

26th FLOOR

STRATA PLAN BCS / 233

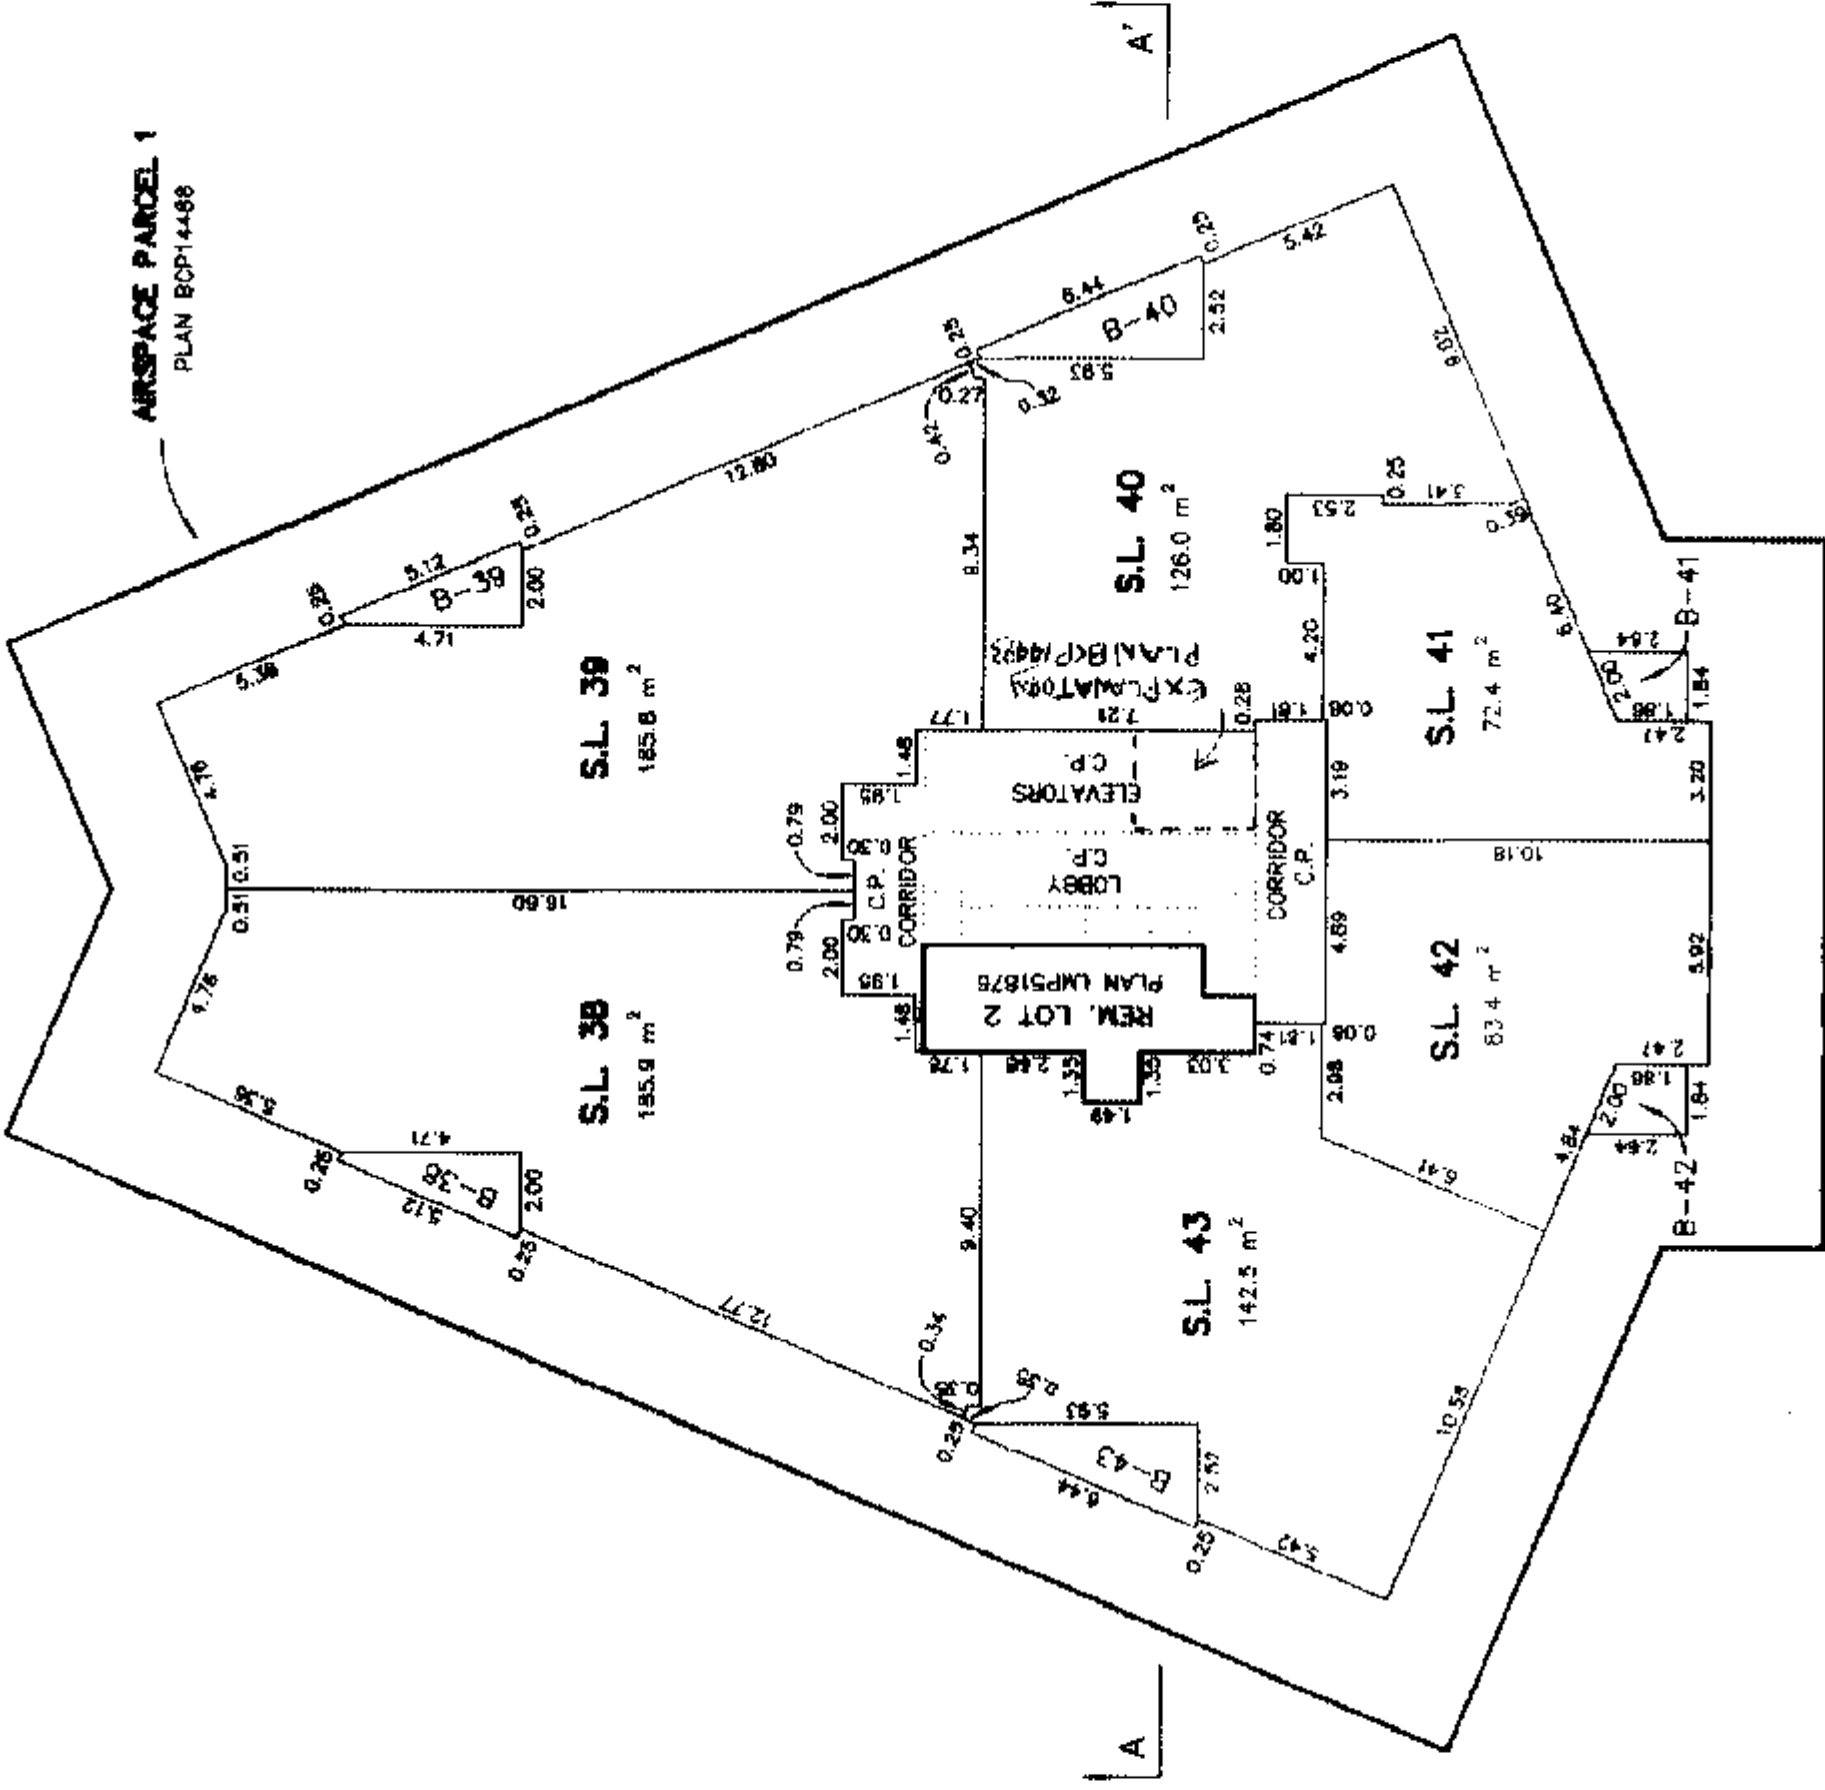

MATSON PECK & TOPLISS
SURVEYORS & ENGINEERS

#210 - 8171 Cook Road

Richmond, B.C.

V6Y 3T8

Ph: 270-9331

Fax: 270-4137

CADFILE: 13331-STRATA-L26

V-05-13331-STRATA


DATE FEB 25/05 WPA B.C.L.S. (#697)

27th FLOOR

SCALE 1:200



STRATA PLAN BCS / 233

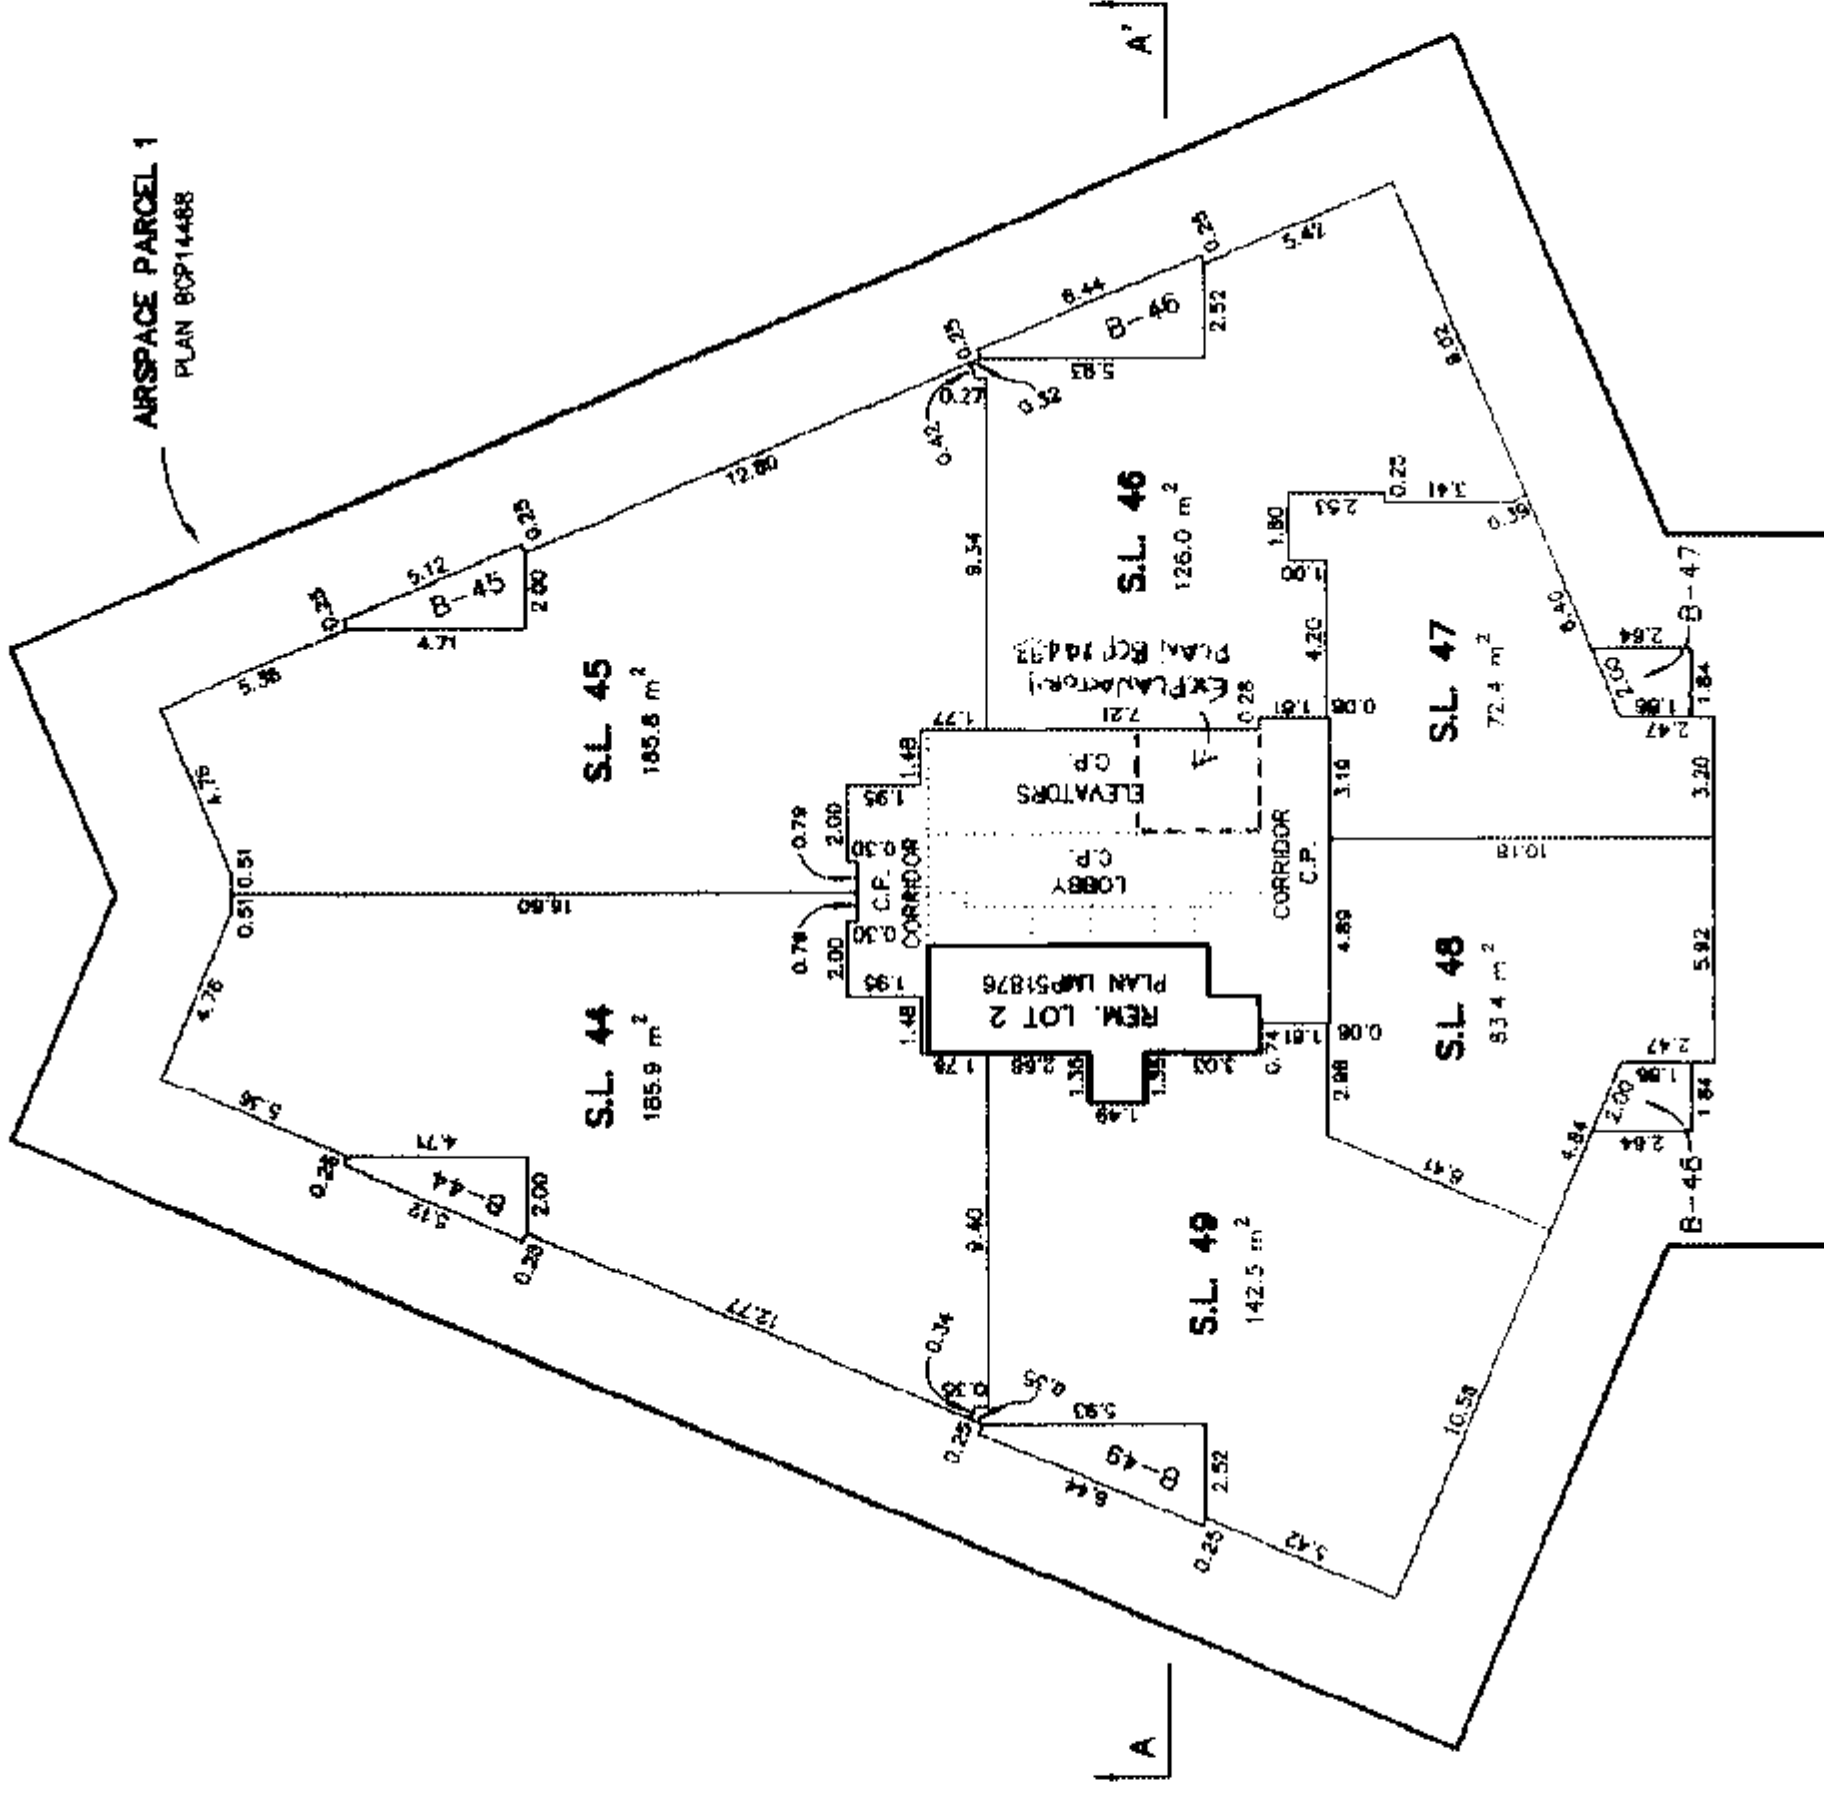

MATSON PECK & TOPLISS
SURVEYORS & ENGINEERS

#210 - 8171 Cook Road
Richmond, B.C.

VEY 378

Ph: 270-9331

Fax: 270-4137

CADFILE: 13331-STRATA-L27


V-05-13331-STRATA

DATE FEB. 25/05 WPA B.C.L.S. (#597)

28th FLOOR

STRATA PLAN BCS / 233

SCALE 1:200

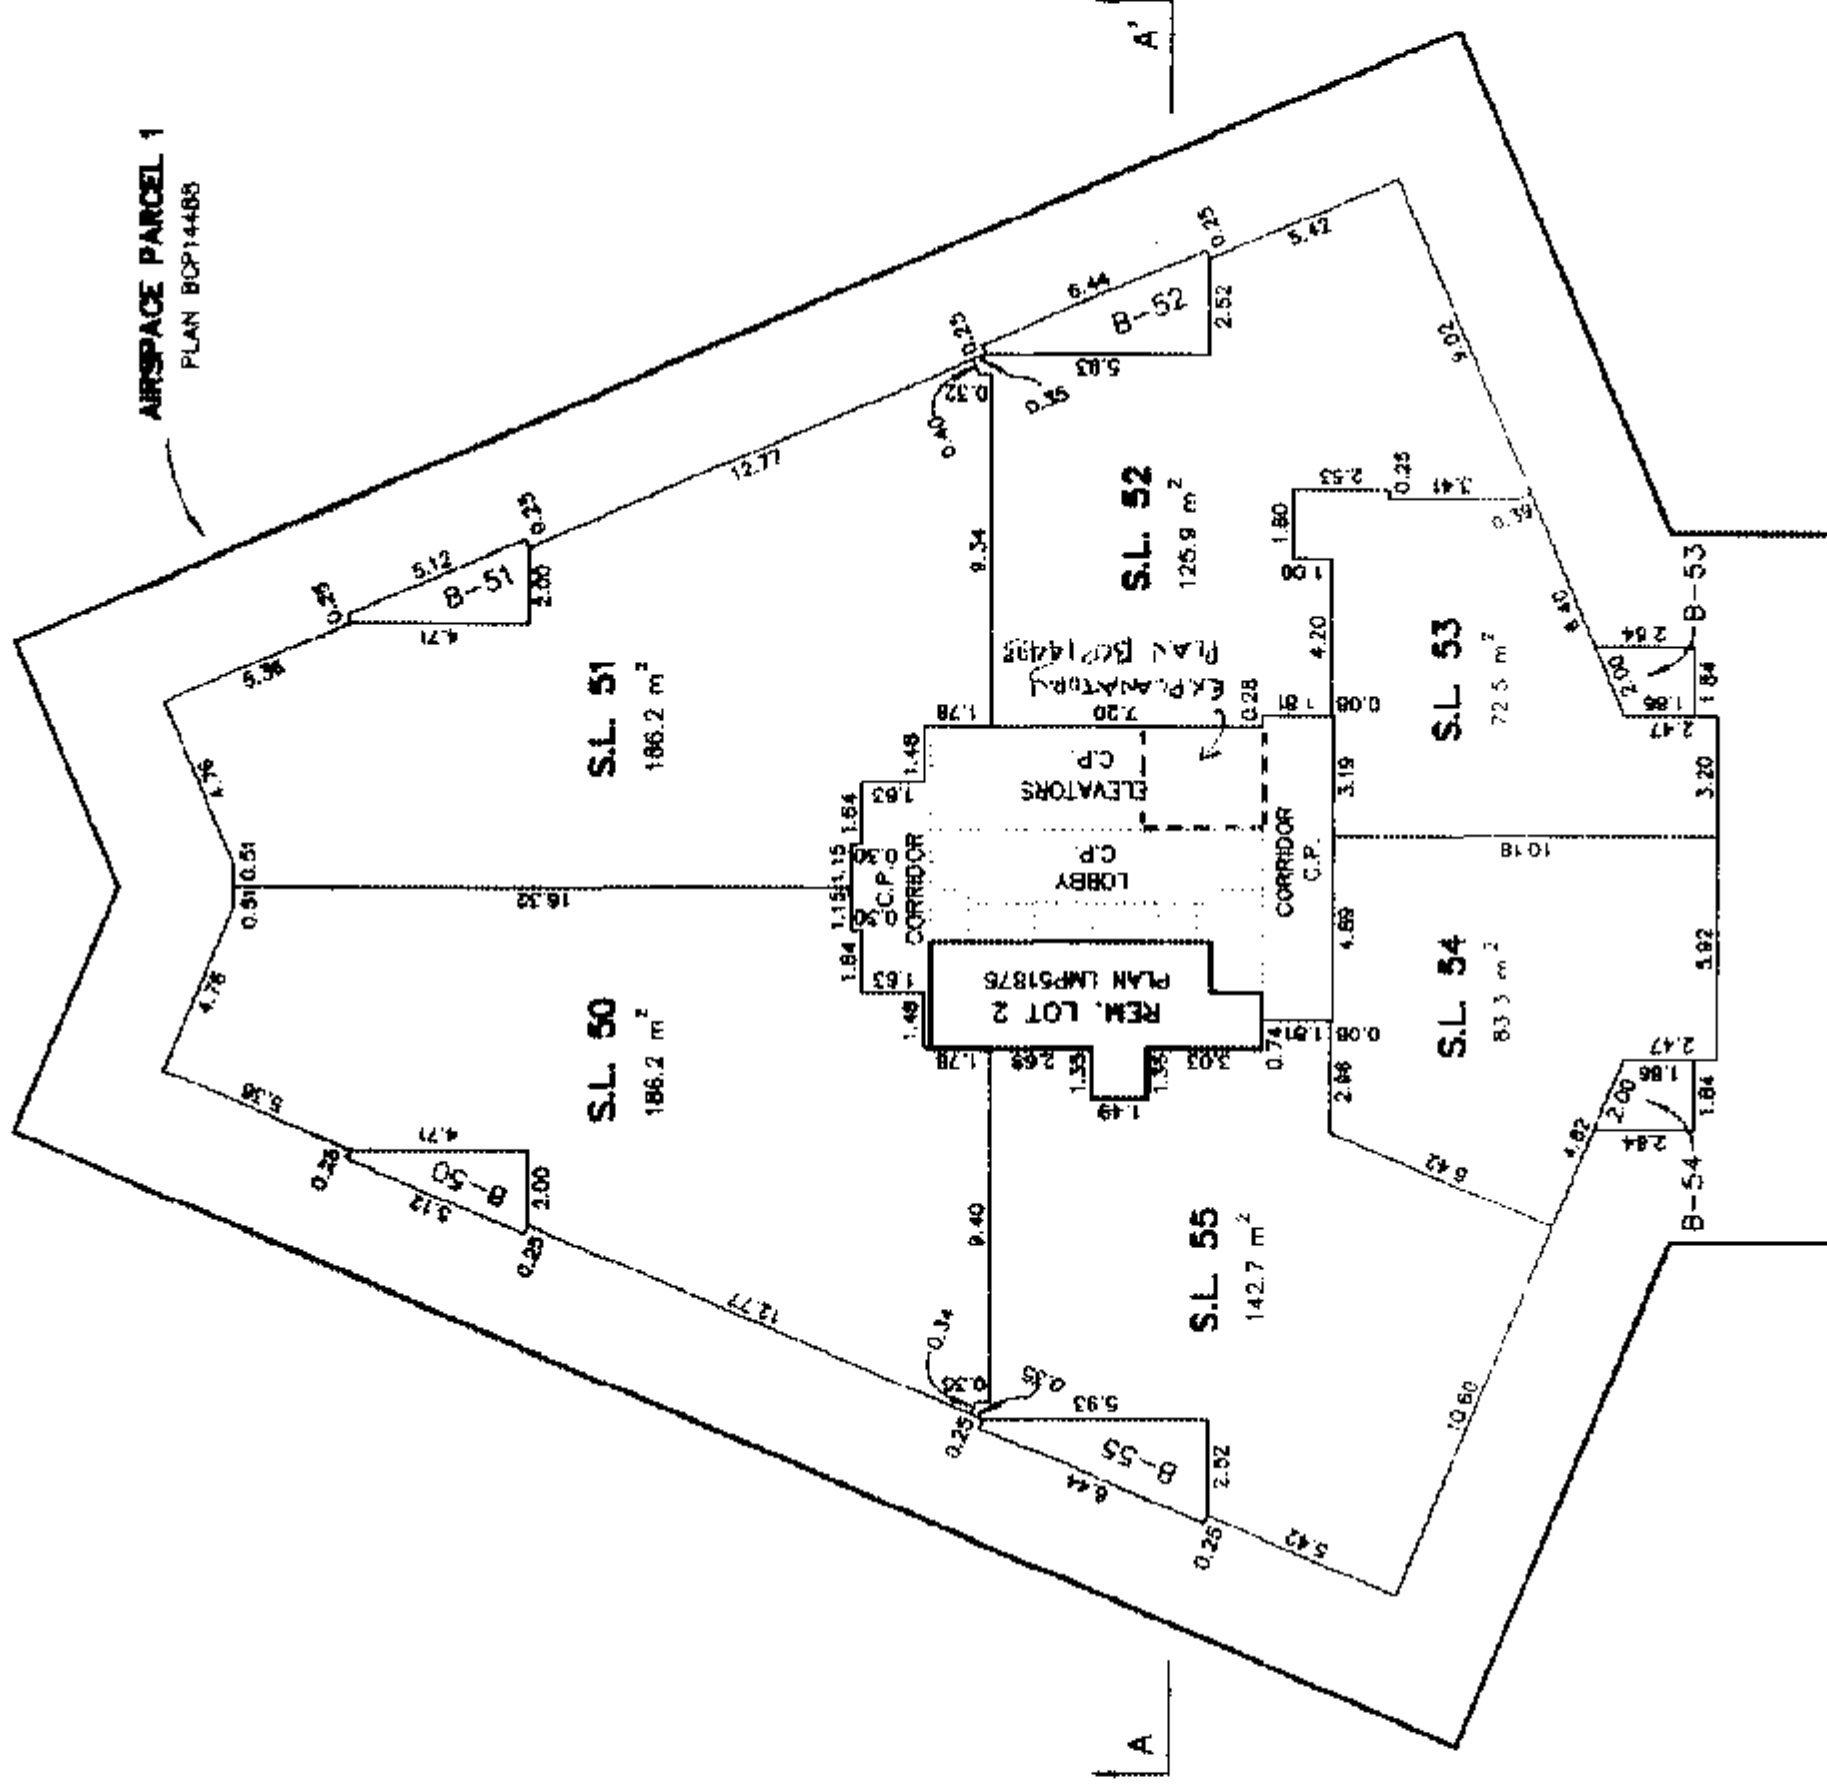

MATSON PECK & TOPLISS
SURVEYORS & ENGINEERS

#210 - 6171 Cook Road
Richmond, B.C.

VEY 378

PH: 270-9331

FOX: 270-4137

CADFILE: 13331-STRATA-L28

V-05-13331-STRATA


DATE Feb 25/05 *WPA* B.C.L.S. (#697)

29th FLOOR

SCALE 1:200



STRATA PLAN BCS 1233

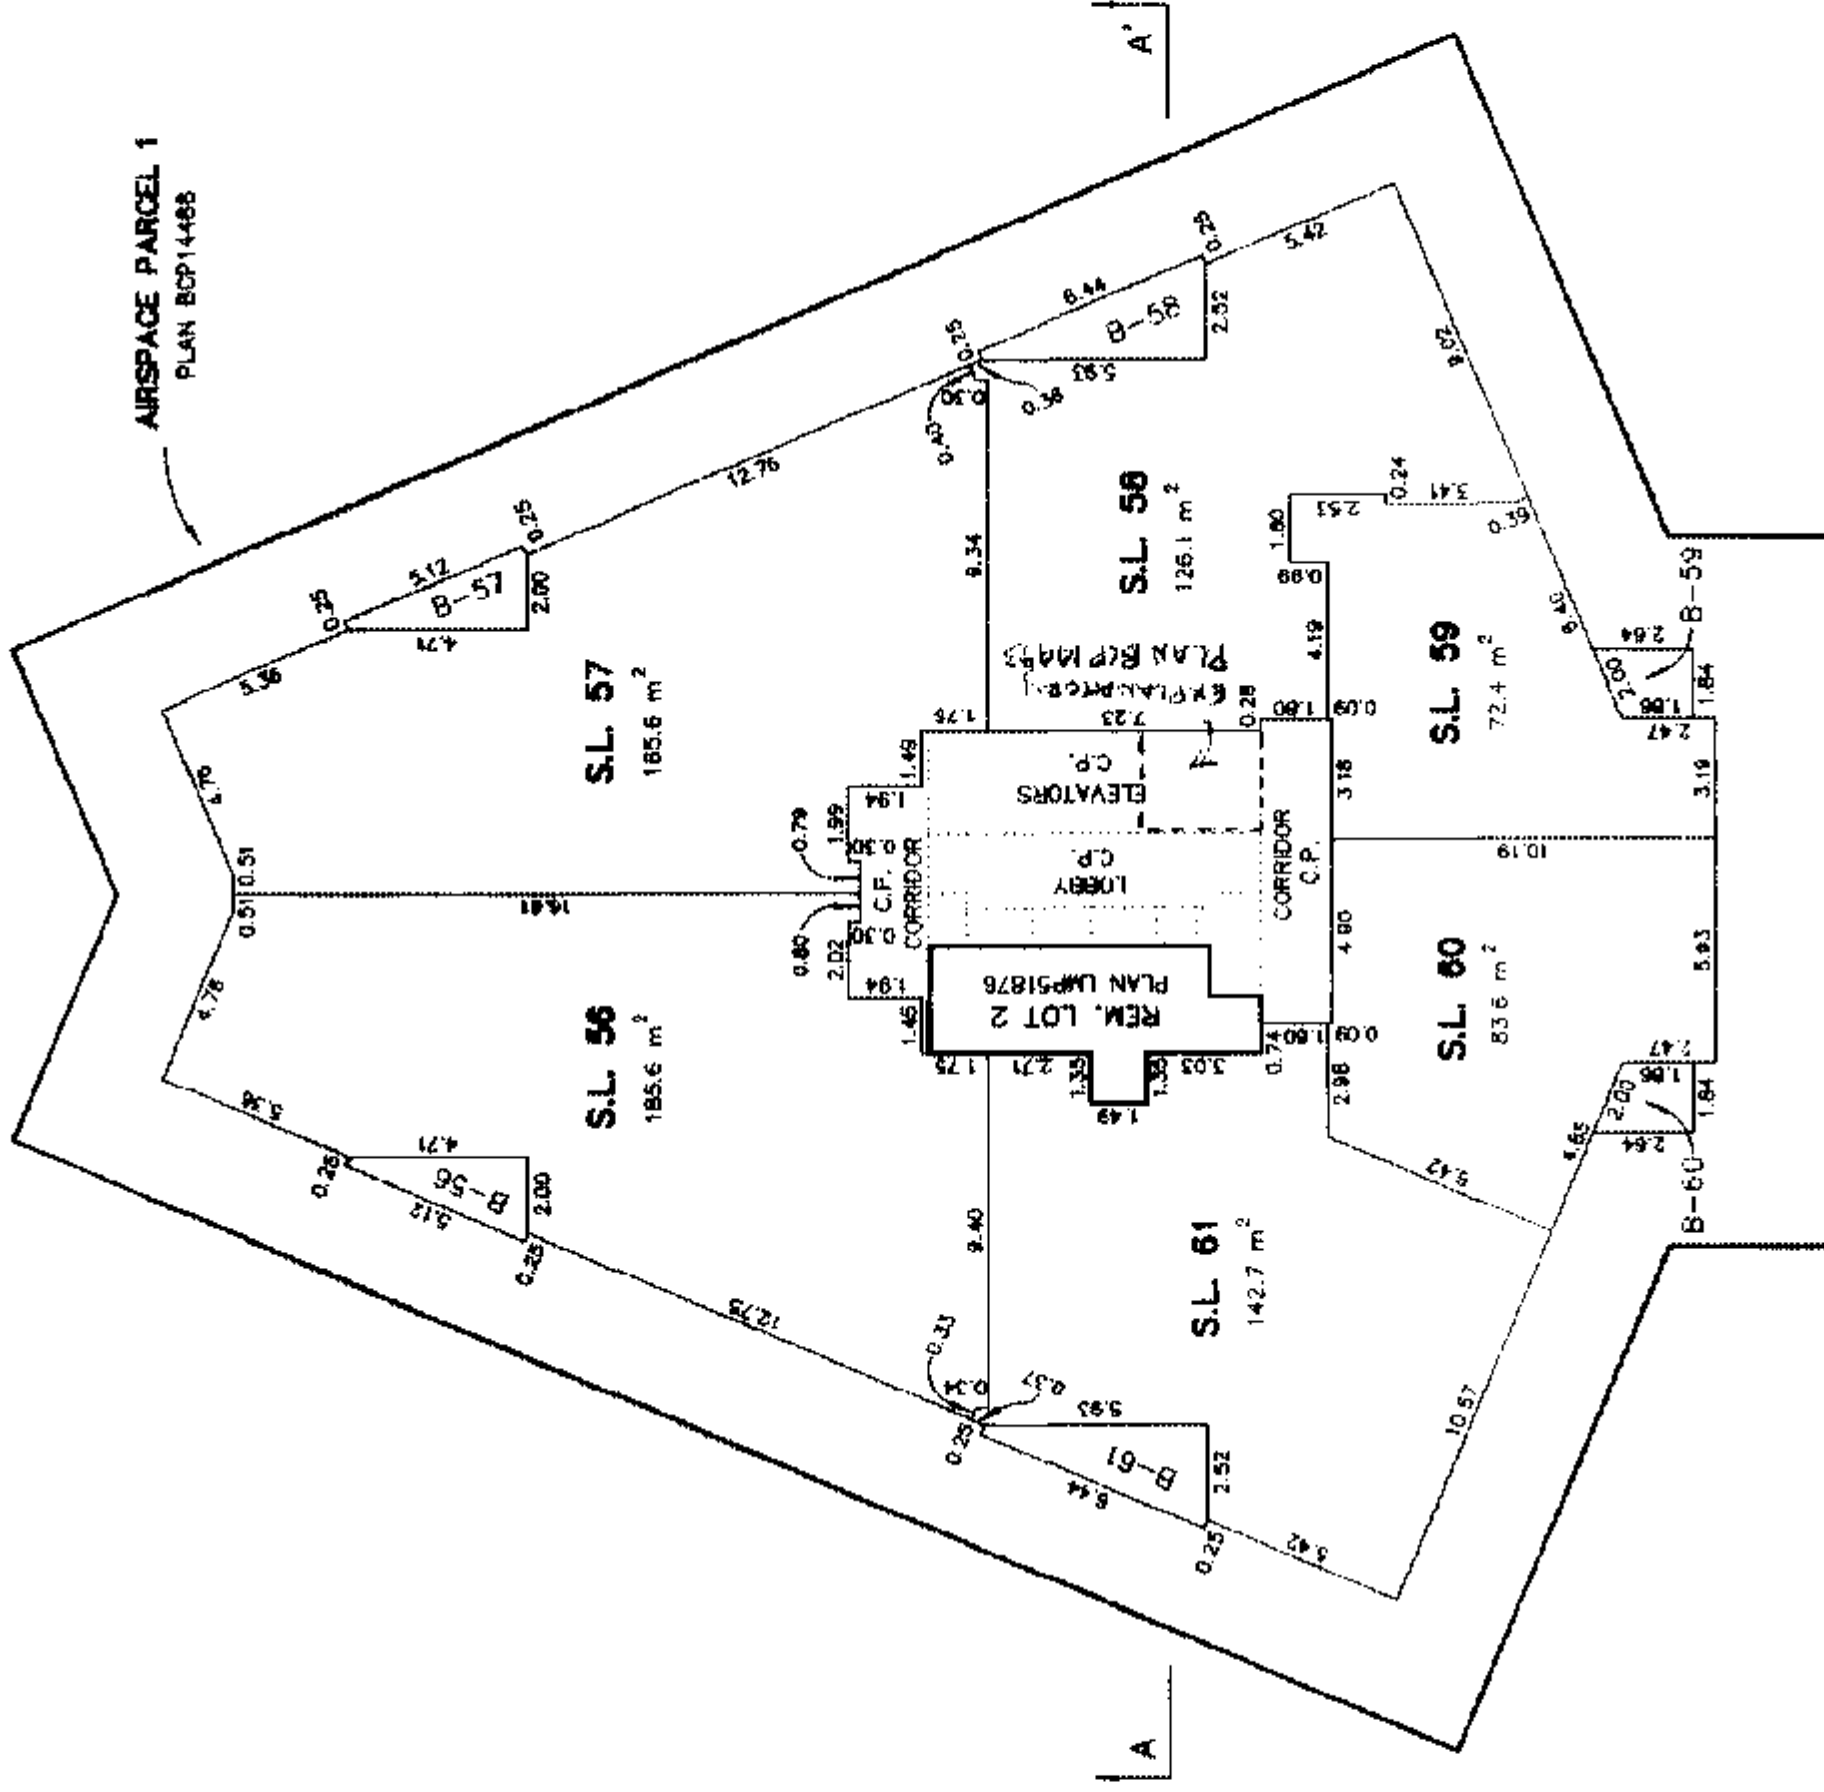

MATSON PECK & TOPLISS
SURVEYORS & ENGINEERS

#210 - 8171 Cook Road
Richmond, B.C.

VEY 378

Ph: 270-9331

Fax: 270-4137

CADFILE: 13331-STRATA-L29

V-05-13331-STRATA


DATE FEB. 25/05 WPN B.C.L.S. (#997)

30th FLOOR

SCALE 1:200



STRATA PLAN BCS / 233

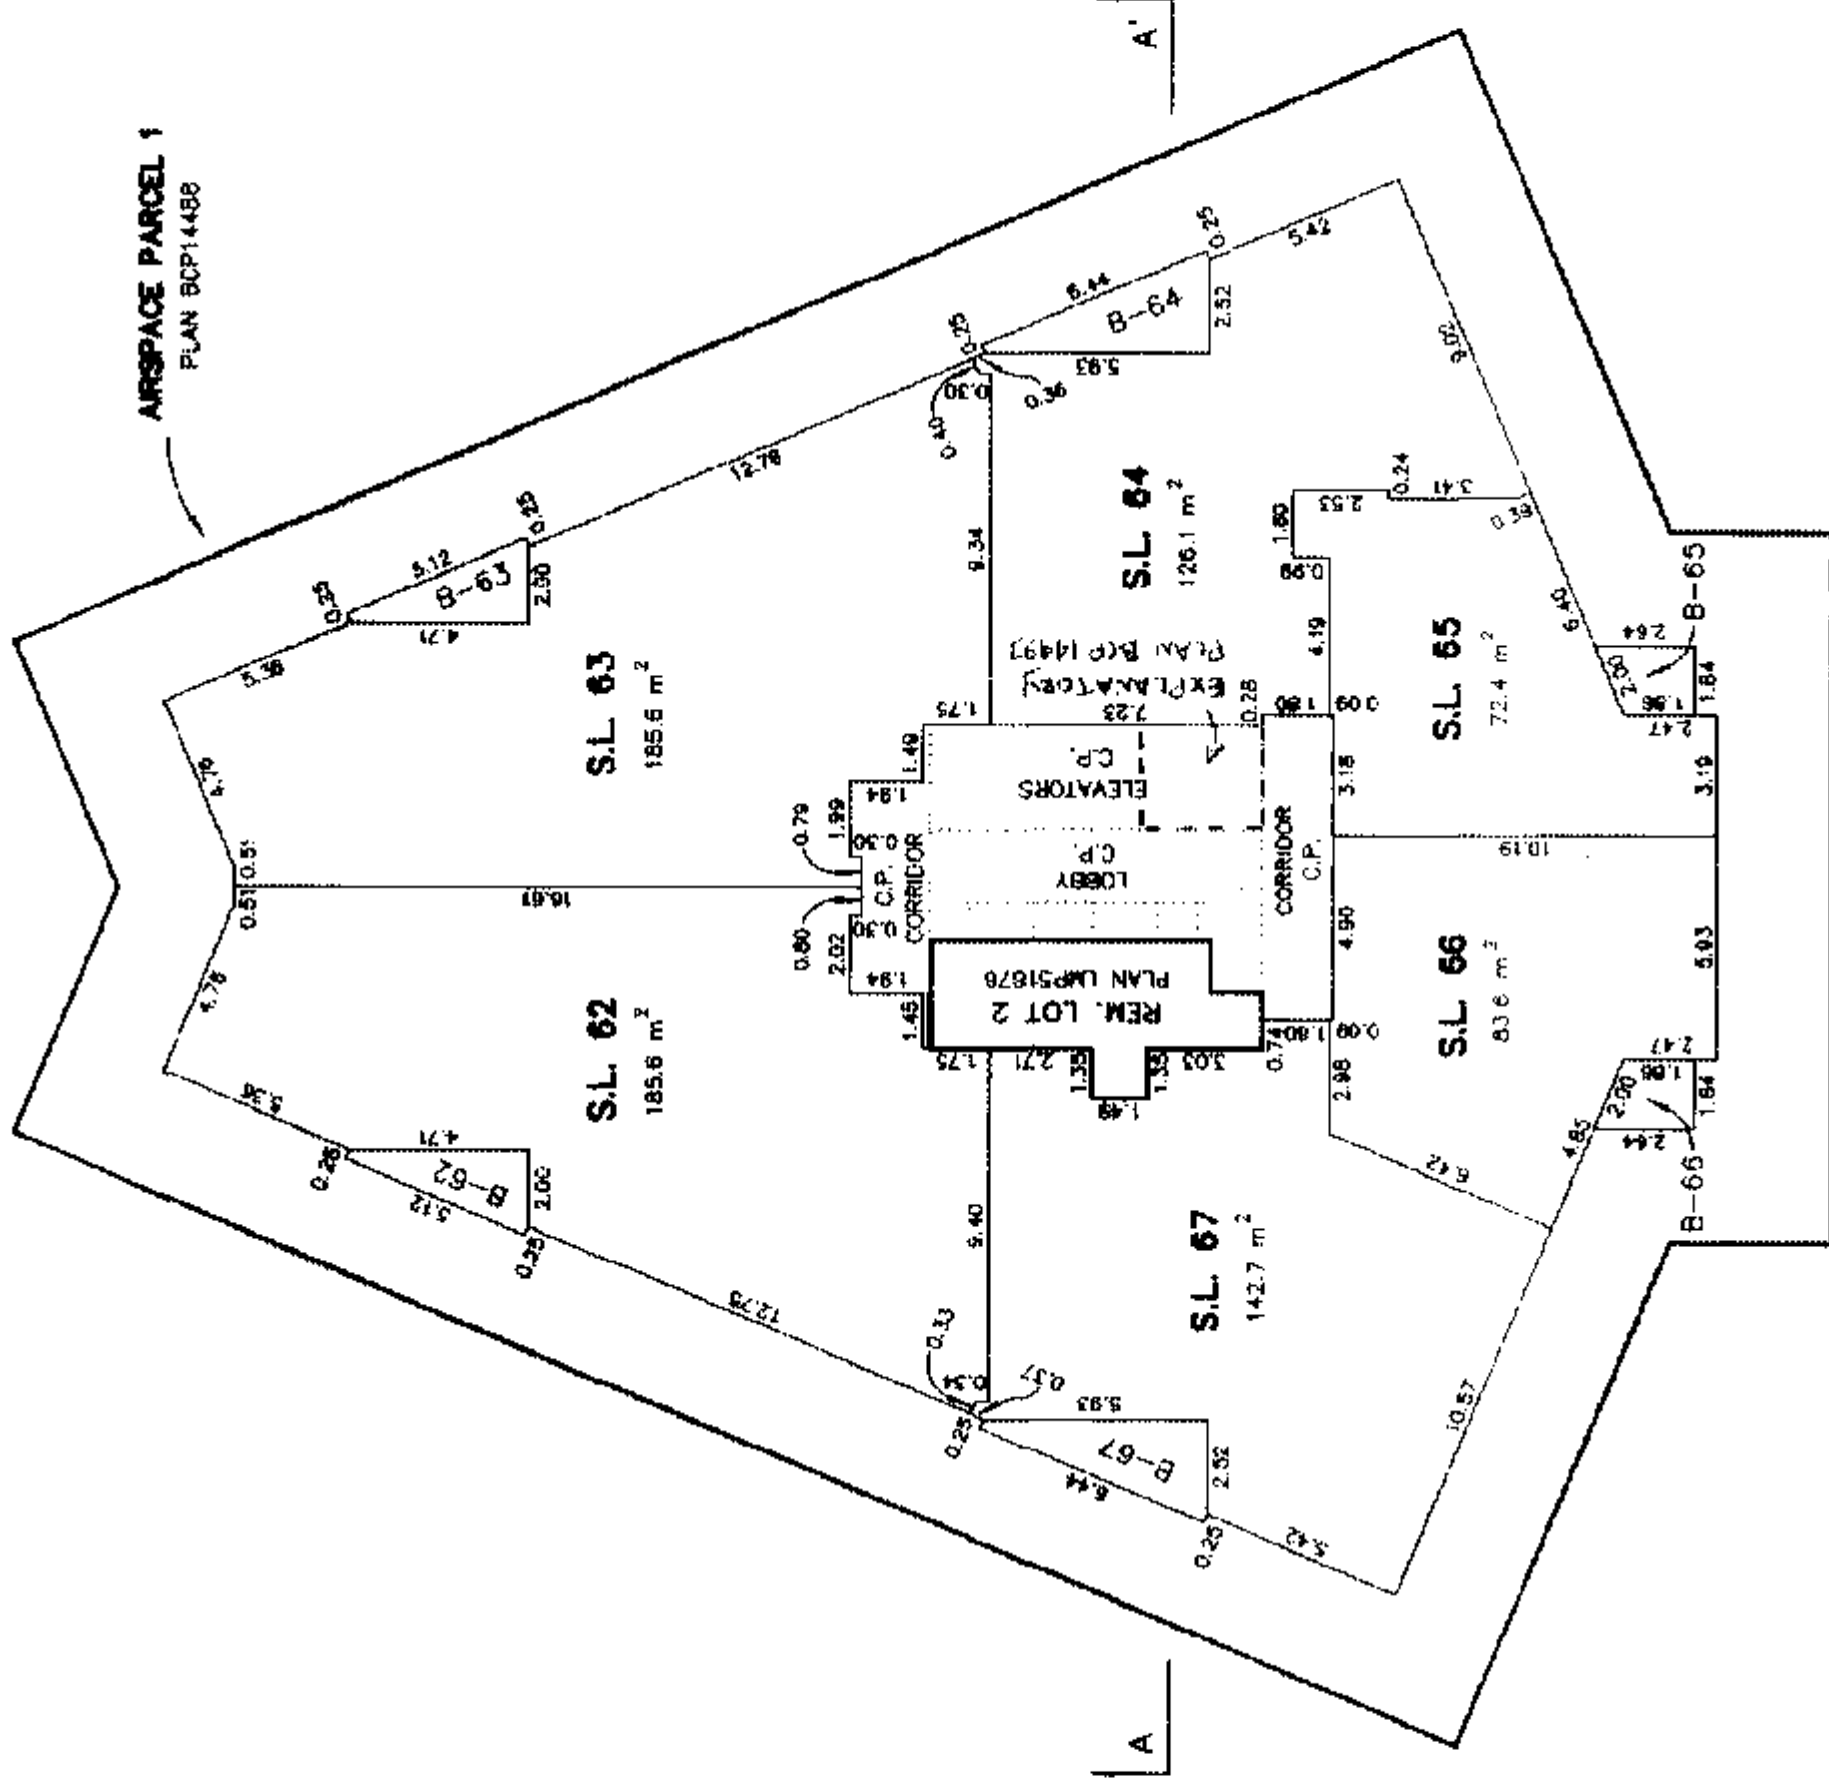

MATSON PECK & TOPUSS
SURVEYORS & ENGINEERS

#210 - 8171 Cook Road
Richmond, B.C.

V6Y 3T8

Ph: 270-9331

Fax: 270-4137

CADFILE: 13331-STRATA-L30

V-05-13331-STRATA


DATE FEB. 25/05 WPN B.C.L.S. (#697)

31st FLOOR

SCALE 1:200



STRATA PLAN BCS / 233

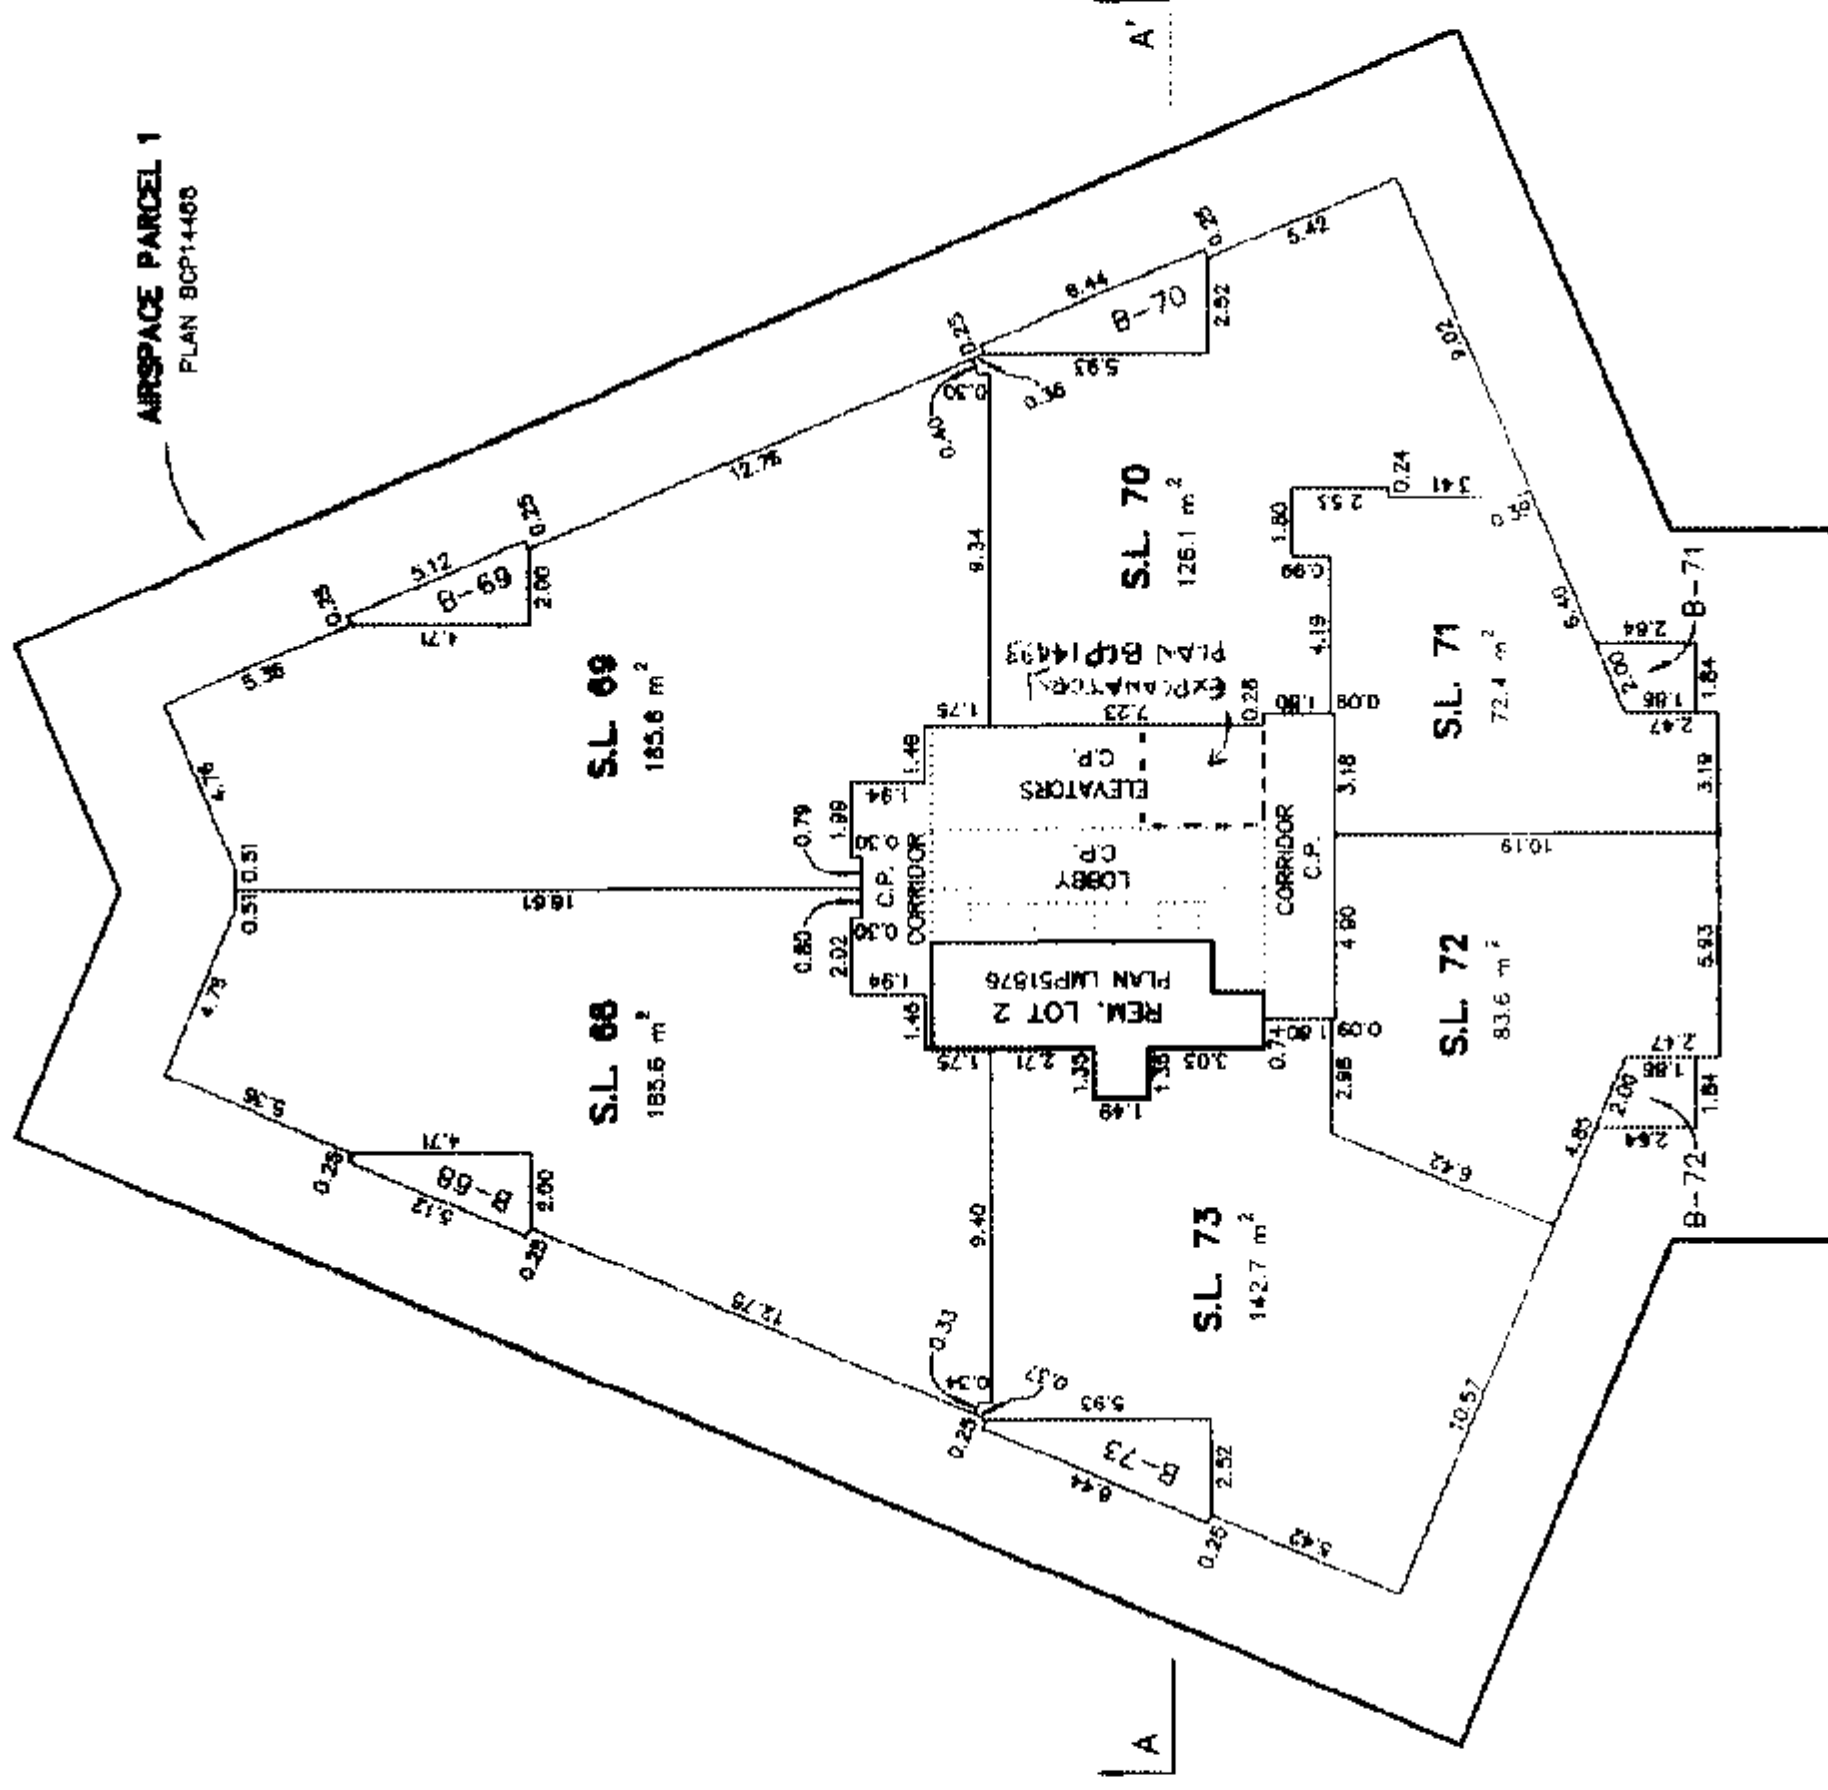

MATSON PECK & TOPLISS
SURVEYORS & ENGINEERS

#210 - 8171 Cook Road
Richmond, B.C.

VEY 378

Ph: 270-9331

Fax: 270-4137

CADFILE: 13331-STRATA-L31

V-05-13331-STRATA

DATE FEB 25/05 NRW B.C.L.S.(#697)

32nd FLOOR


SCALE 1:200



STRATA PLAN

BCS

233

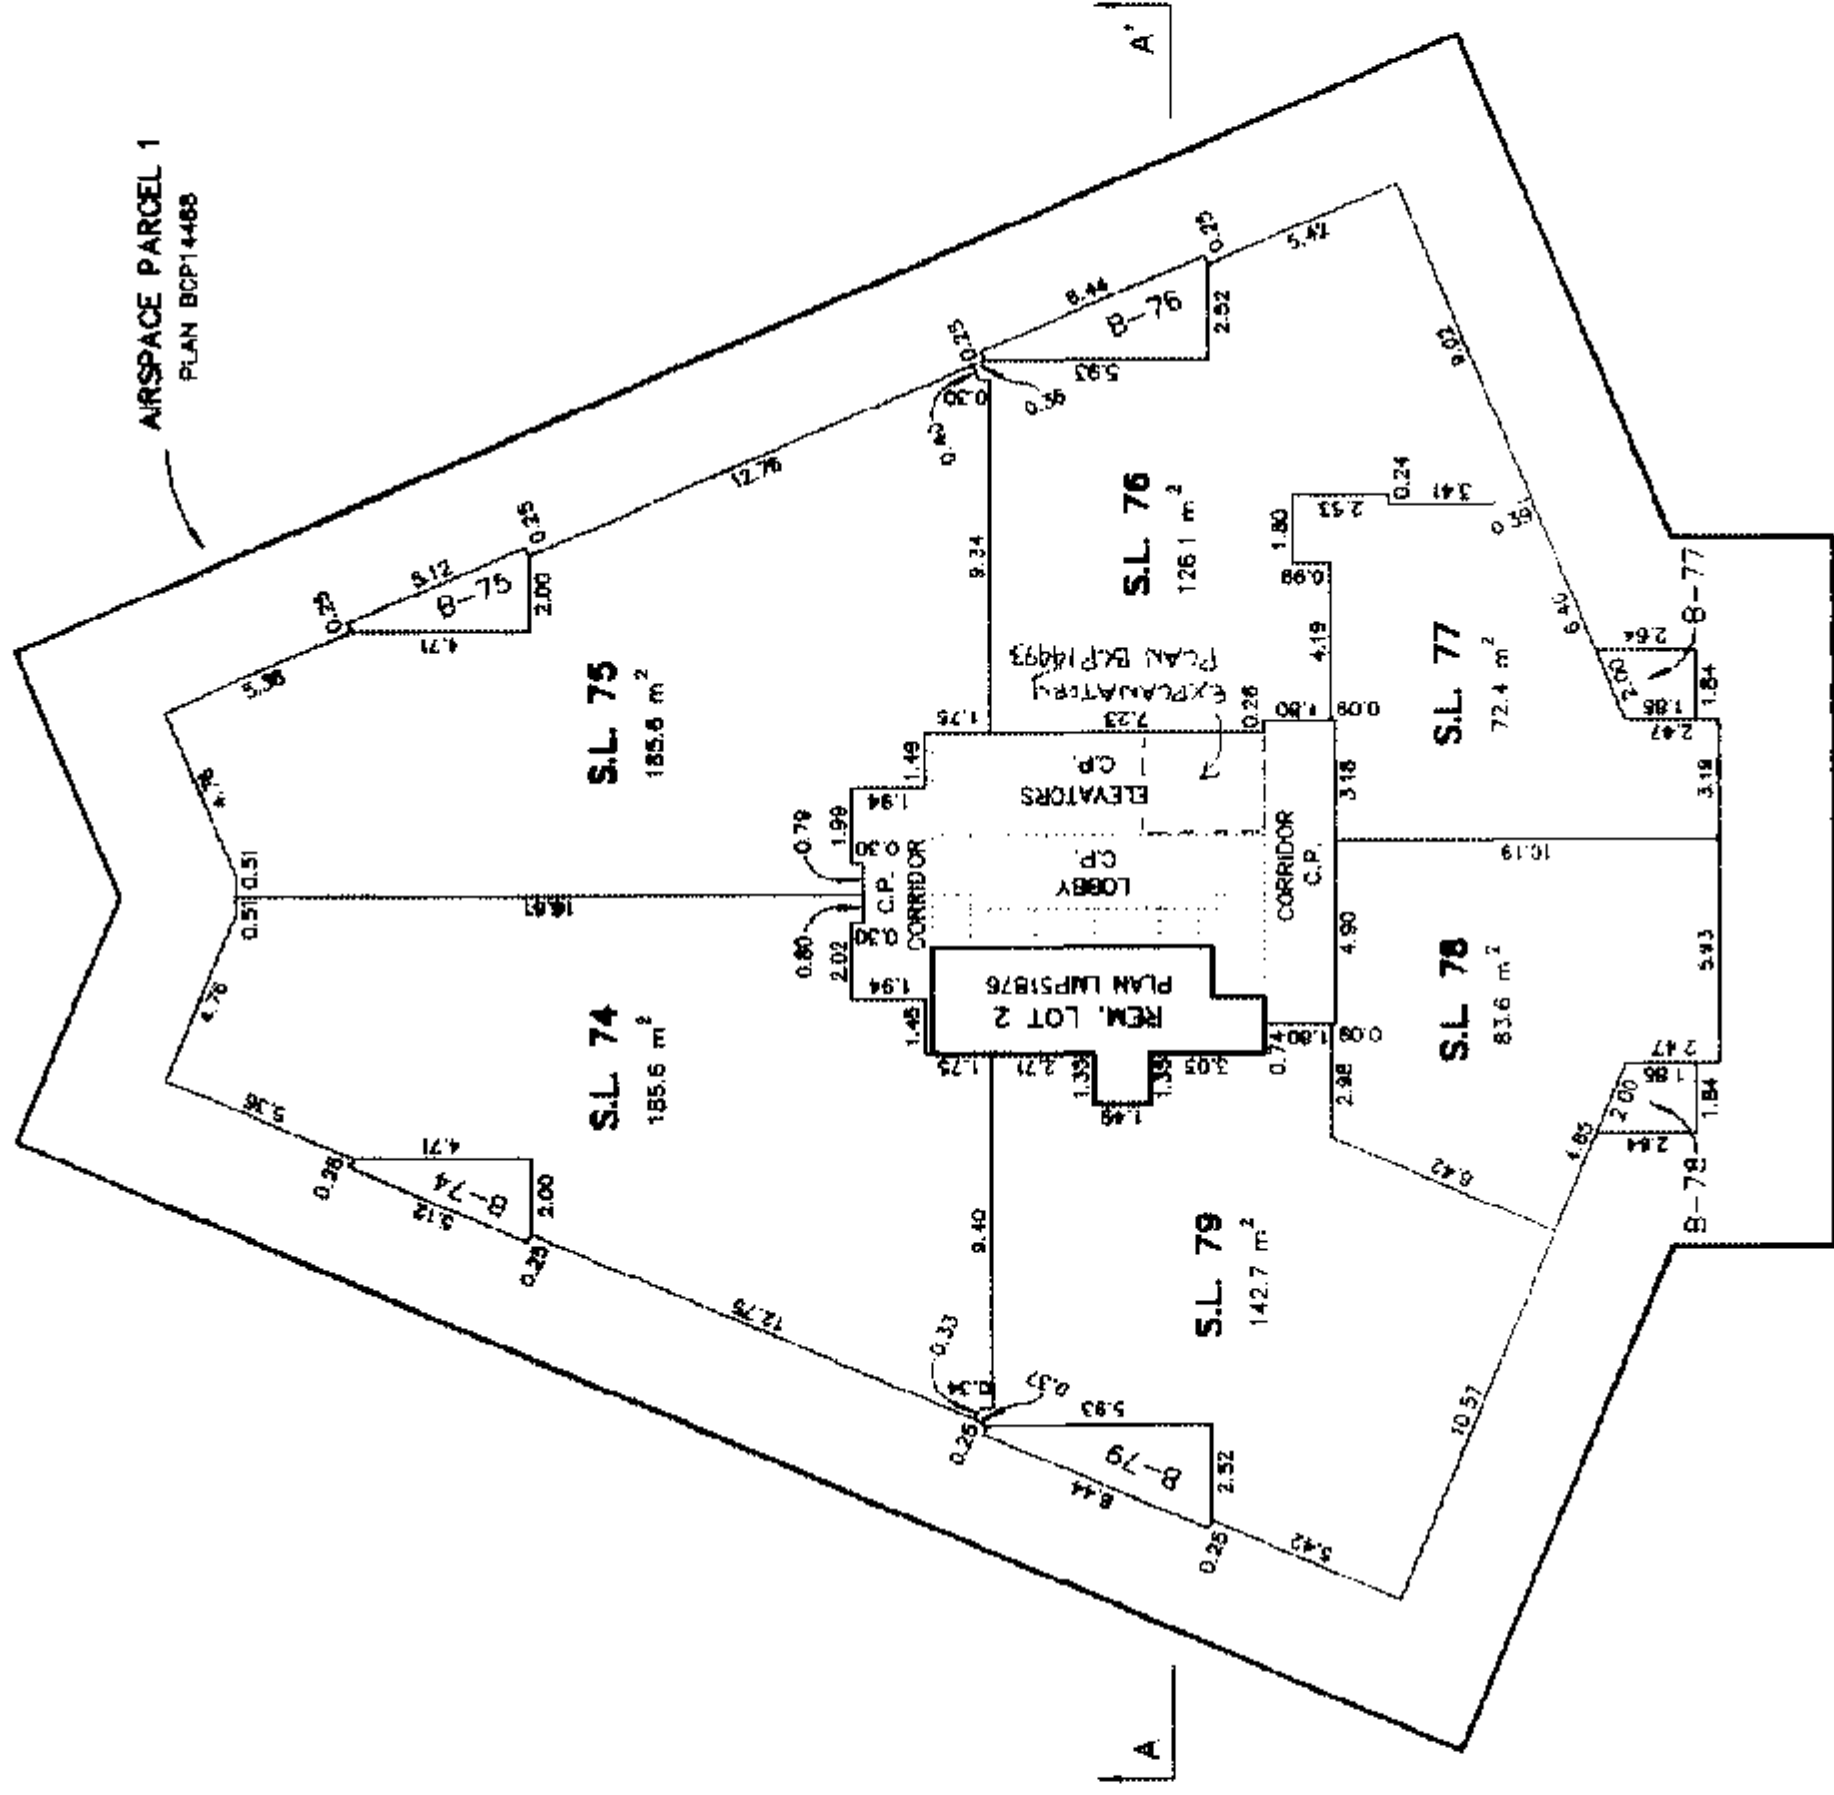

MATSON PECK & TOPLISS
SURVEYORS & ENGINEERS

#210 - 8171 Cook Road
Richmond, B.C.

V6Y 3T8

Ph: 270-9331

Fax: 270-4137

CADFILE: 13331-STRATA-L32

V-05-13331-STRATA


DATE FEB. 25/05 *WPN* B.C.L.S. (#697)

33rd FLOOR

SCALE 1:200



STRATA PLAN BCS 1233

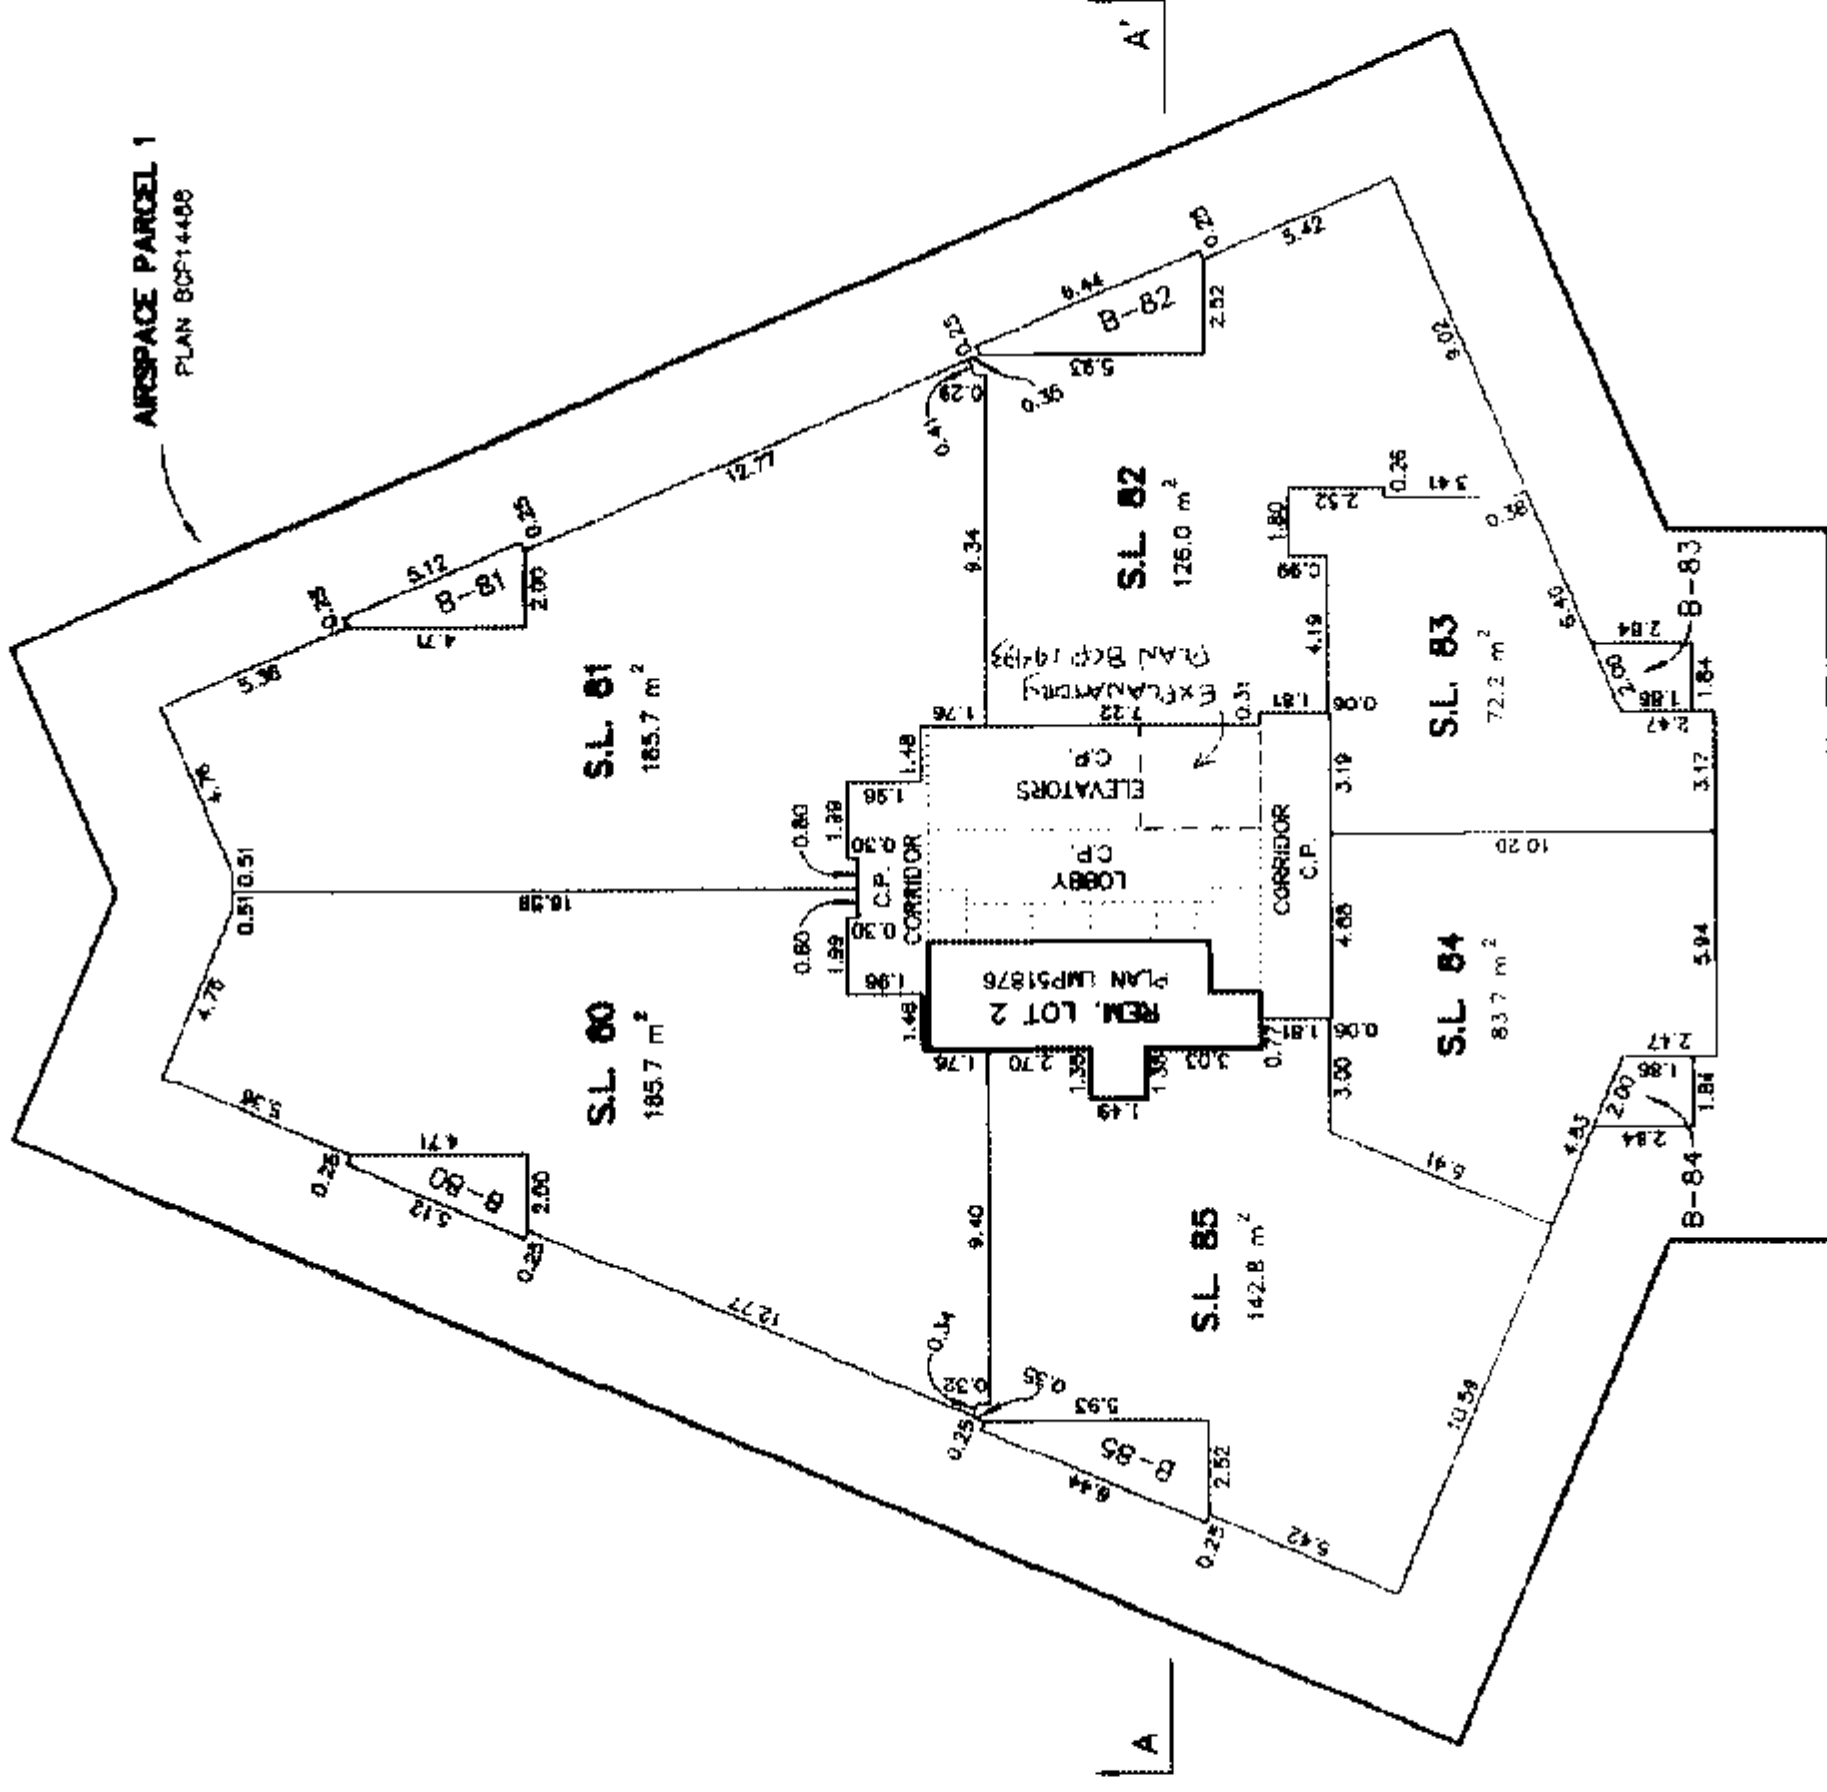

MATSON PECK & TOPLISS
SURVEYORS & ENGINEERS

#210 - 8171 Cook Road
Richmond, B.C.

V6Y 3T8

Ph: 270-9331

Fax: 270-4137

CADFILE: 13331-STRATA-L33


V-05-13331-STRATA

DATE FEB. 25/05. WPH B.C.L.S.(#997)

34th FLOOR

STRATA PLAN BCS 1233

SCALE 1:200

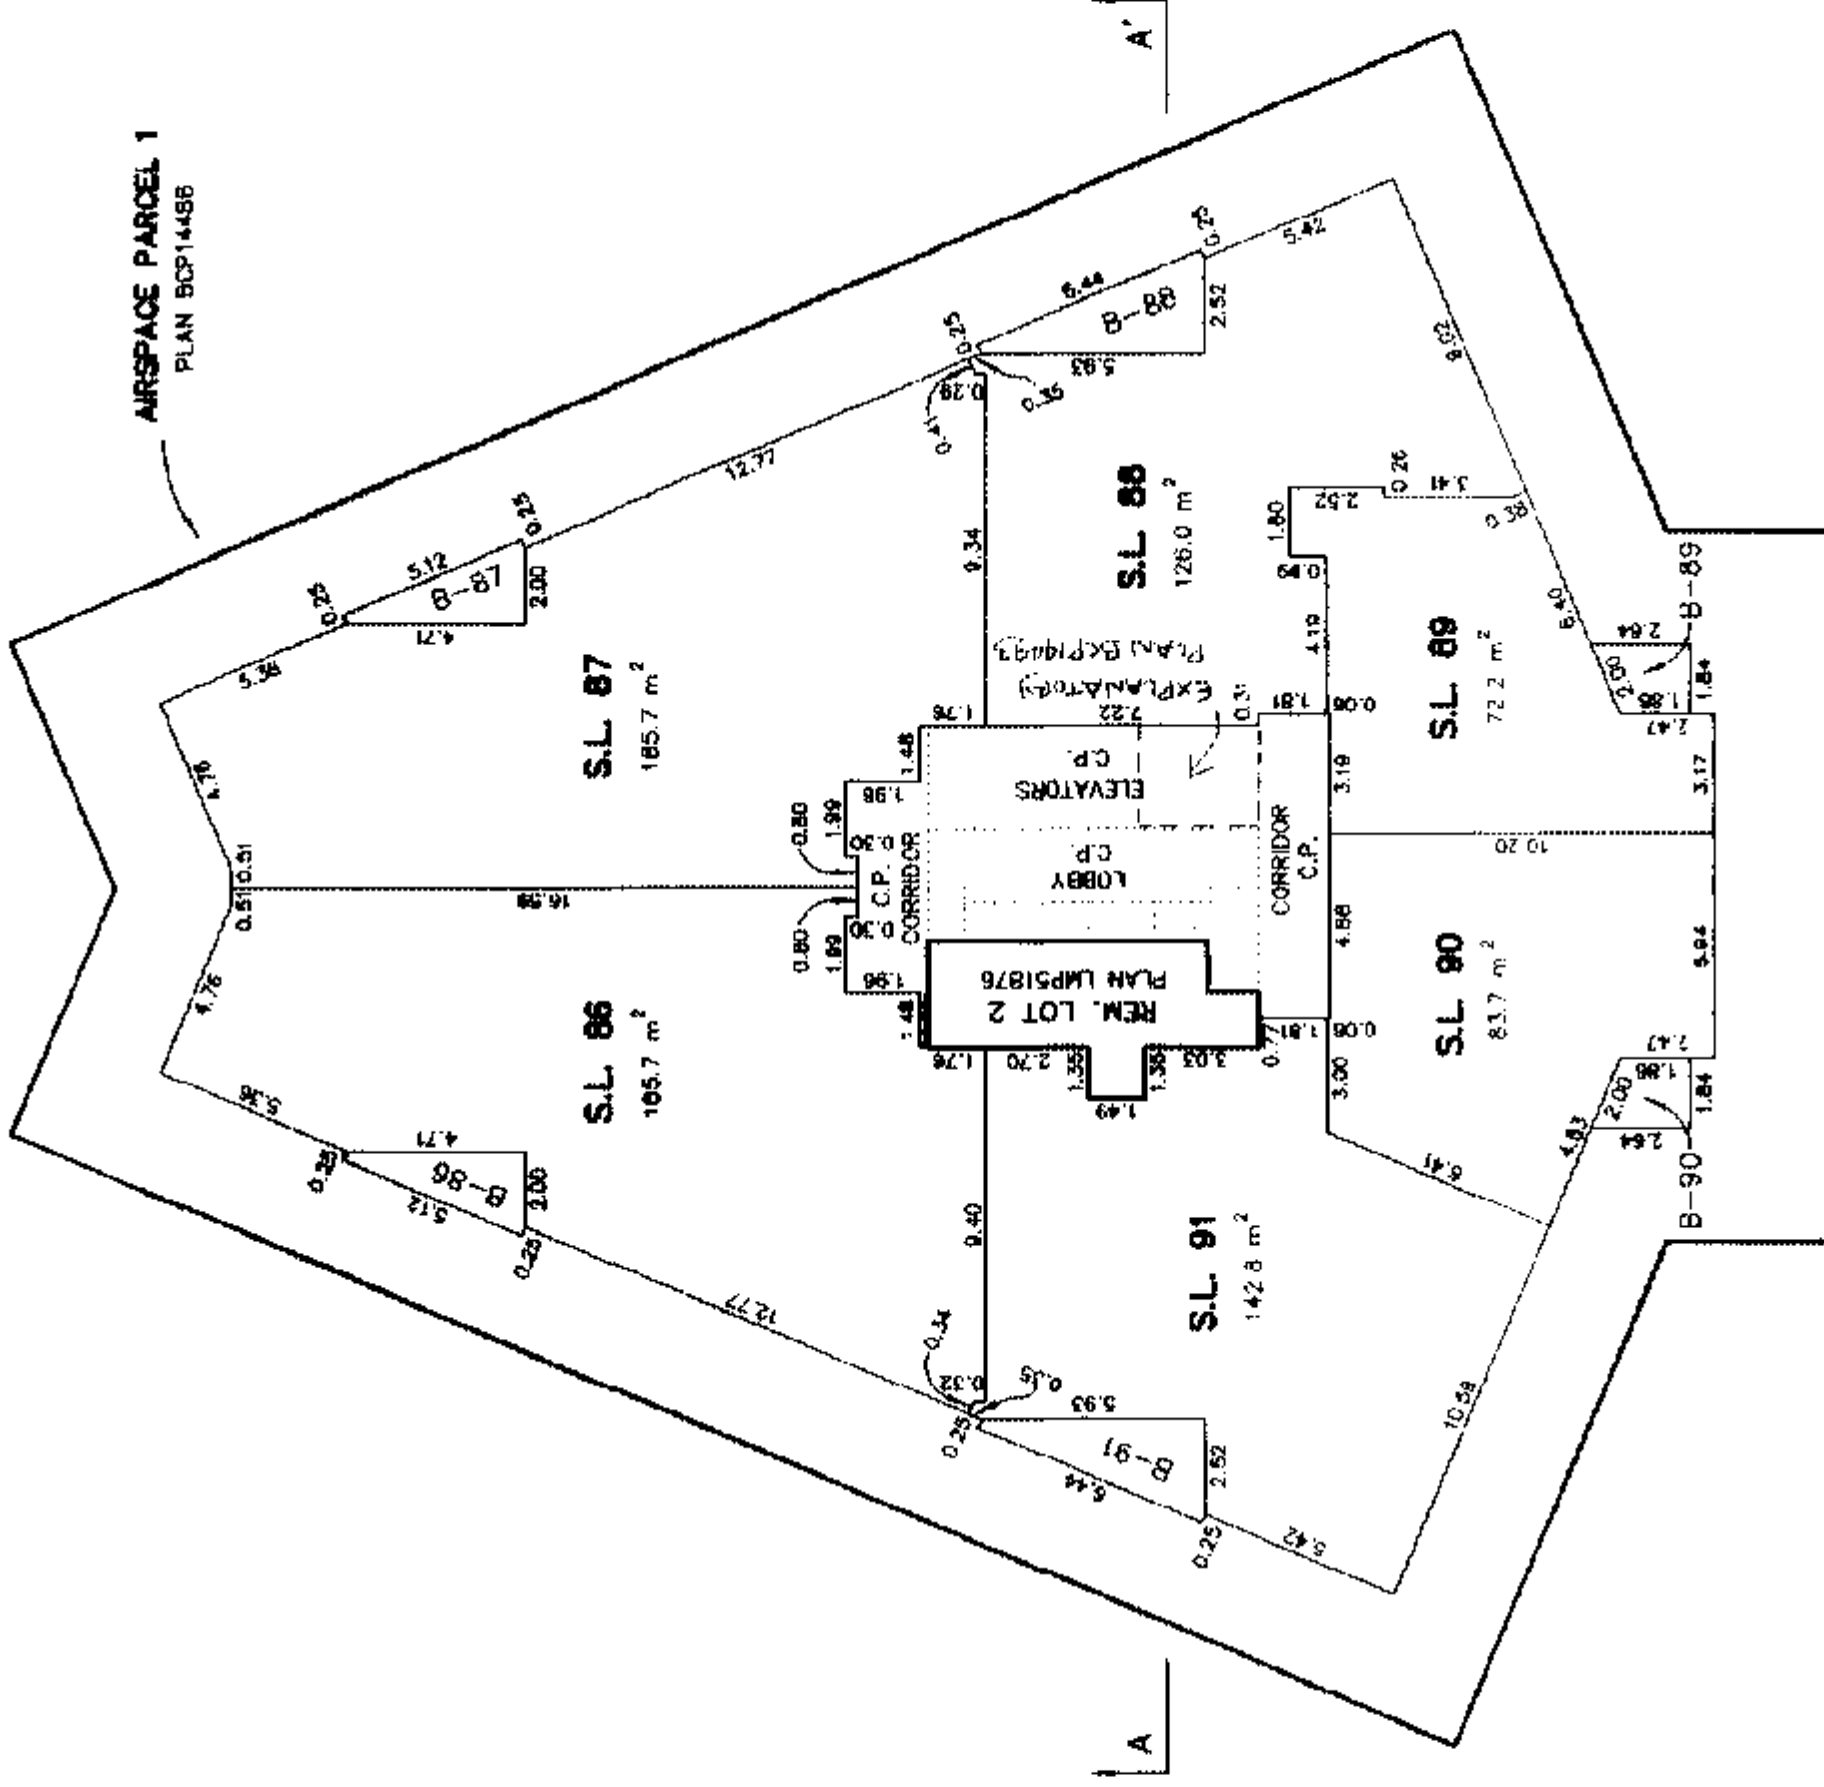

MATSON PECK & TOPLISS
SURVEYORS & ENGINEERS

#210 - 8171 Cook Road

Richmond, B.C.

V6Y 3T8

Ph: 270-9331

Fax: 270-4137

CADFILE: 13331-STRATA-L34


V-05-13331-STRATA

DATE FEB. 25 / 05 WPH B.C.L.S. (#697)

35th FLOOR

STRATA PLAN BCS 1233

SCALE 1:200

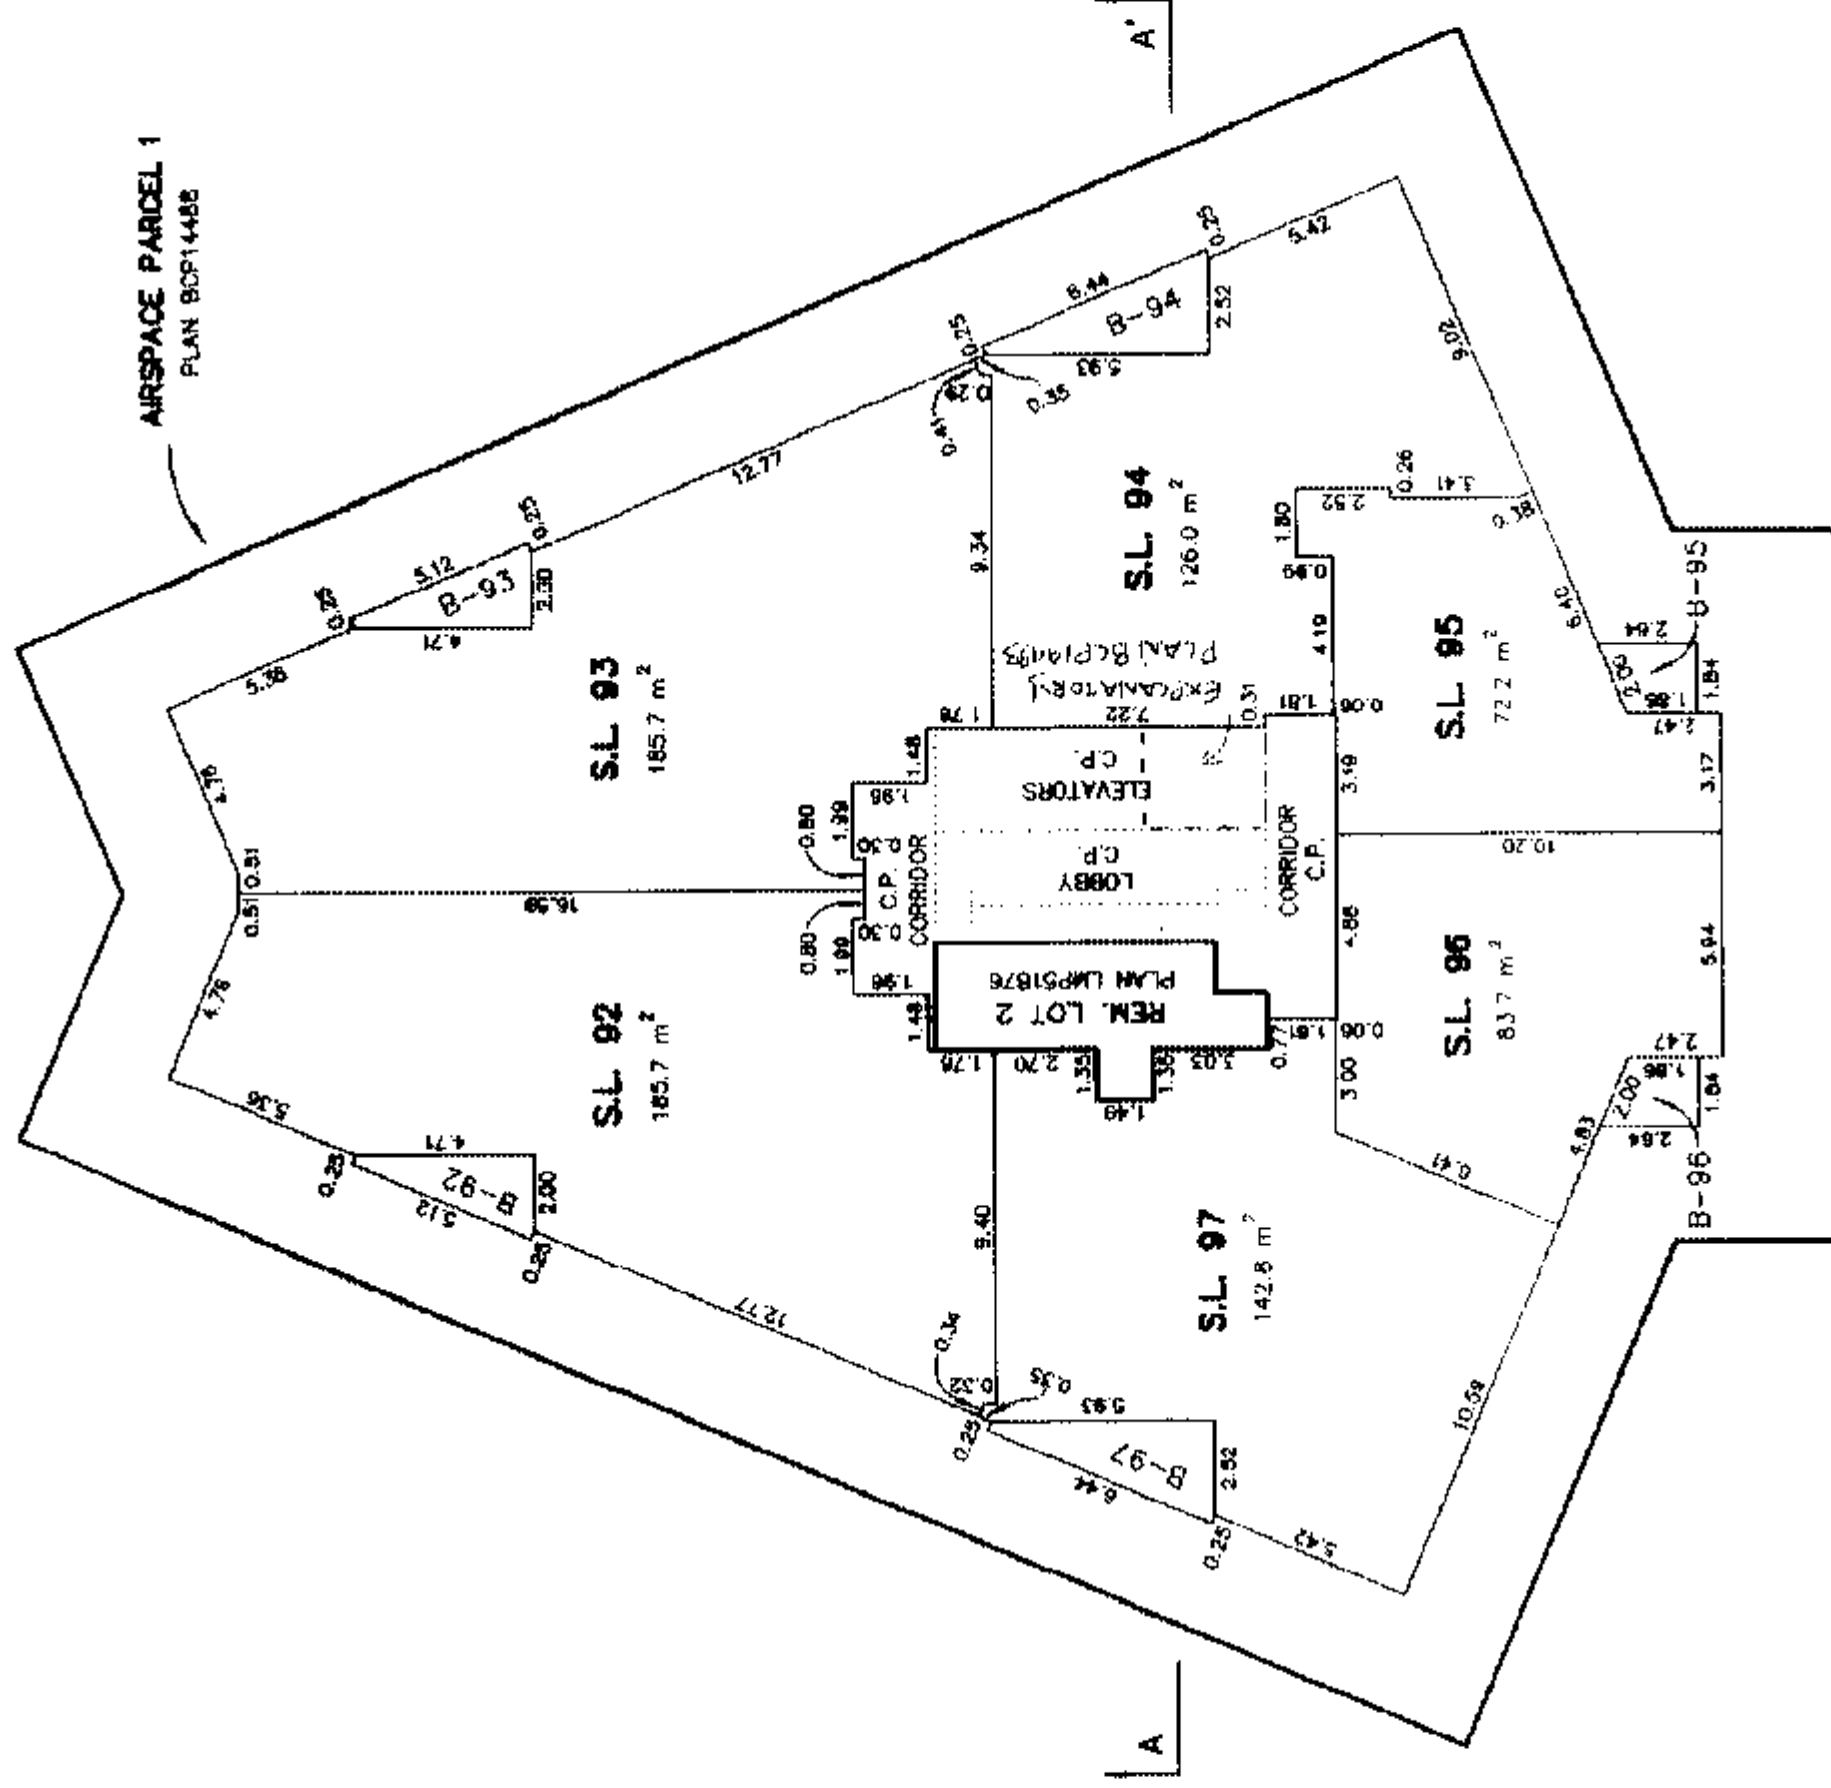

MATSON PECK & TOPLISS
SURVEYORS & ENGINEERS

#210 - 8171 Cook Road
Richmond, B.C.

V6Y 3T8

Ph: 270-9331


Fax: 270-4137

CADFILE: 13331-STRATA-L35

V-05-13331-STRATA

DATE FEB. 25/05. WPN B.C.L.S.(#997)

SCALE 1:200

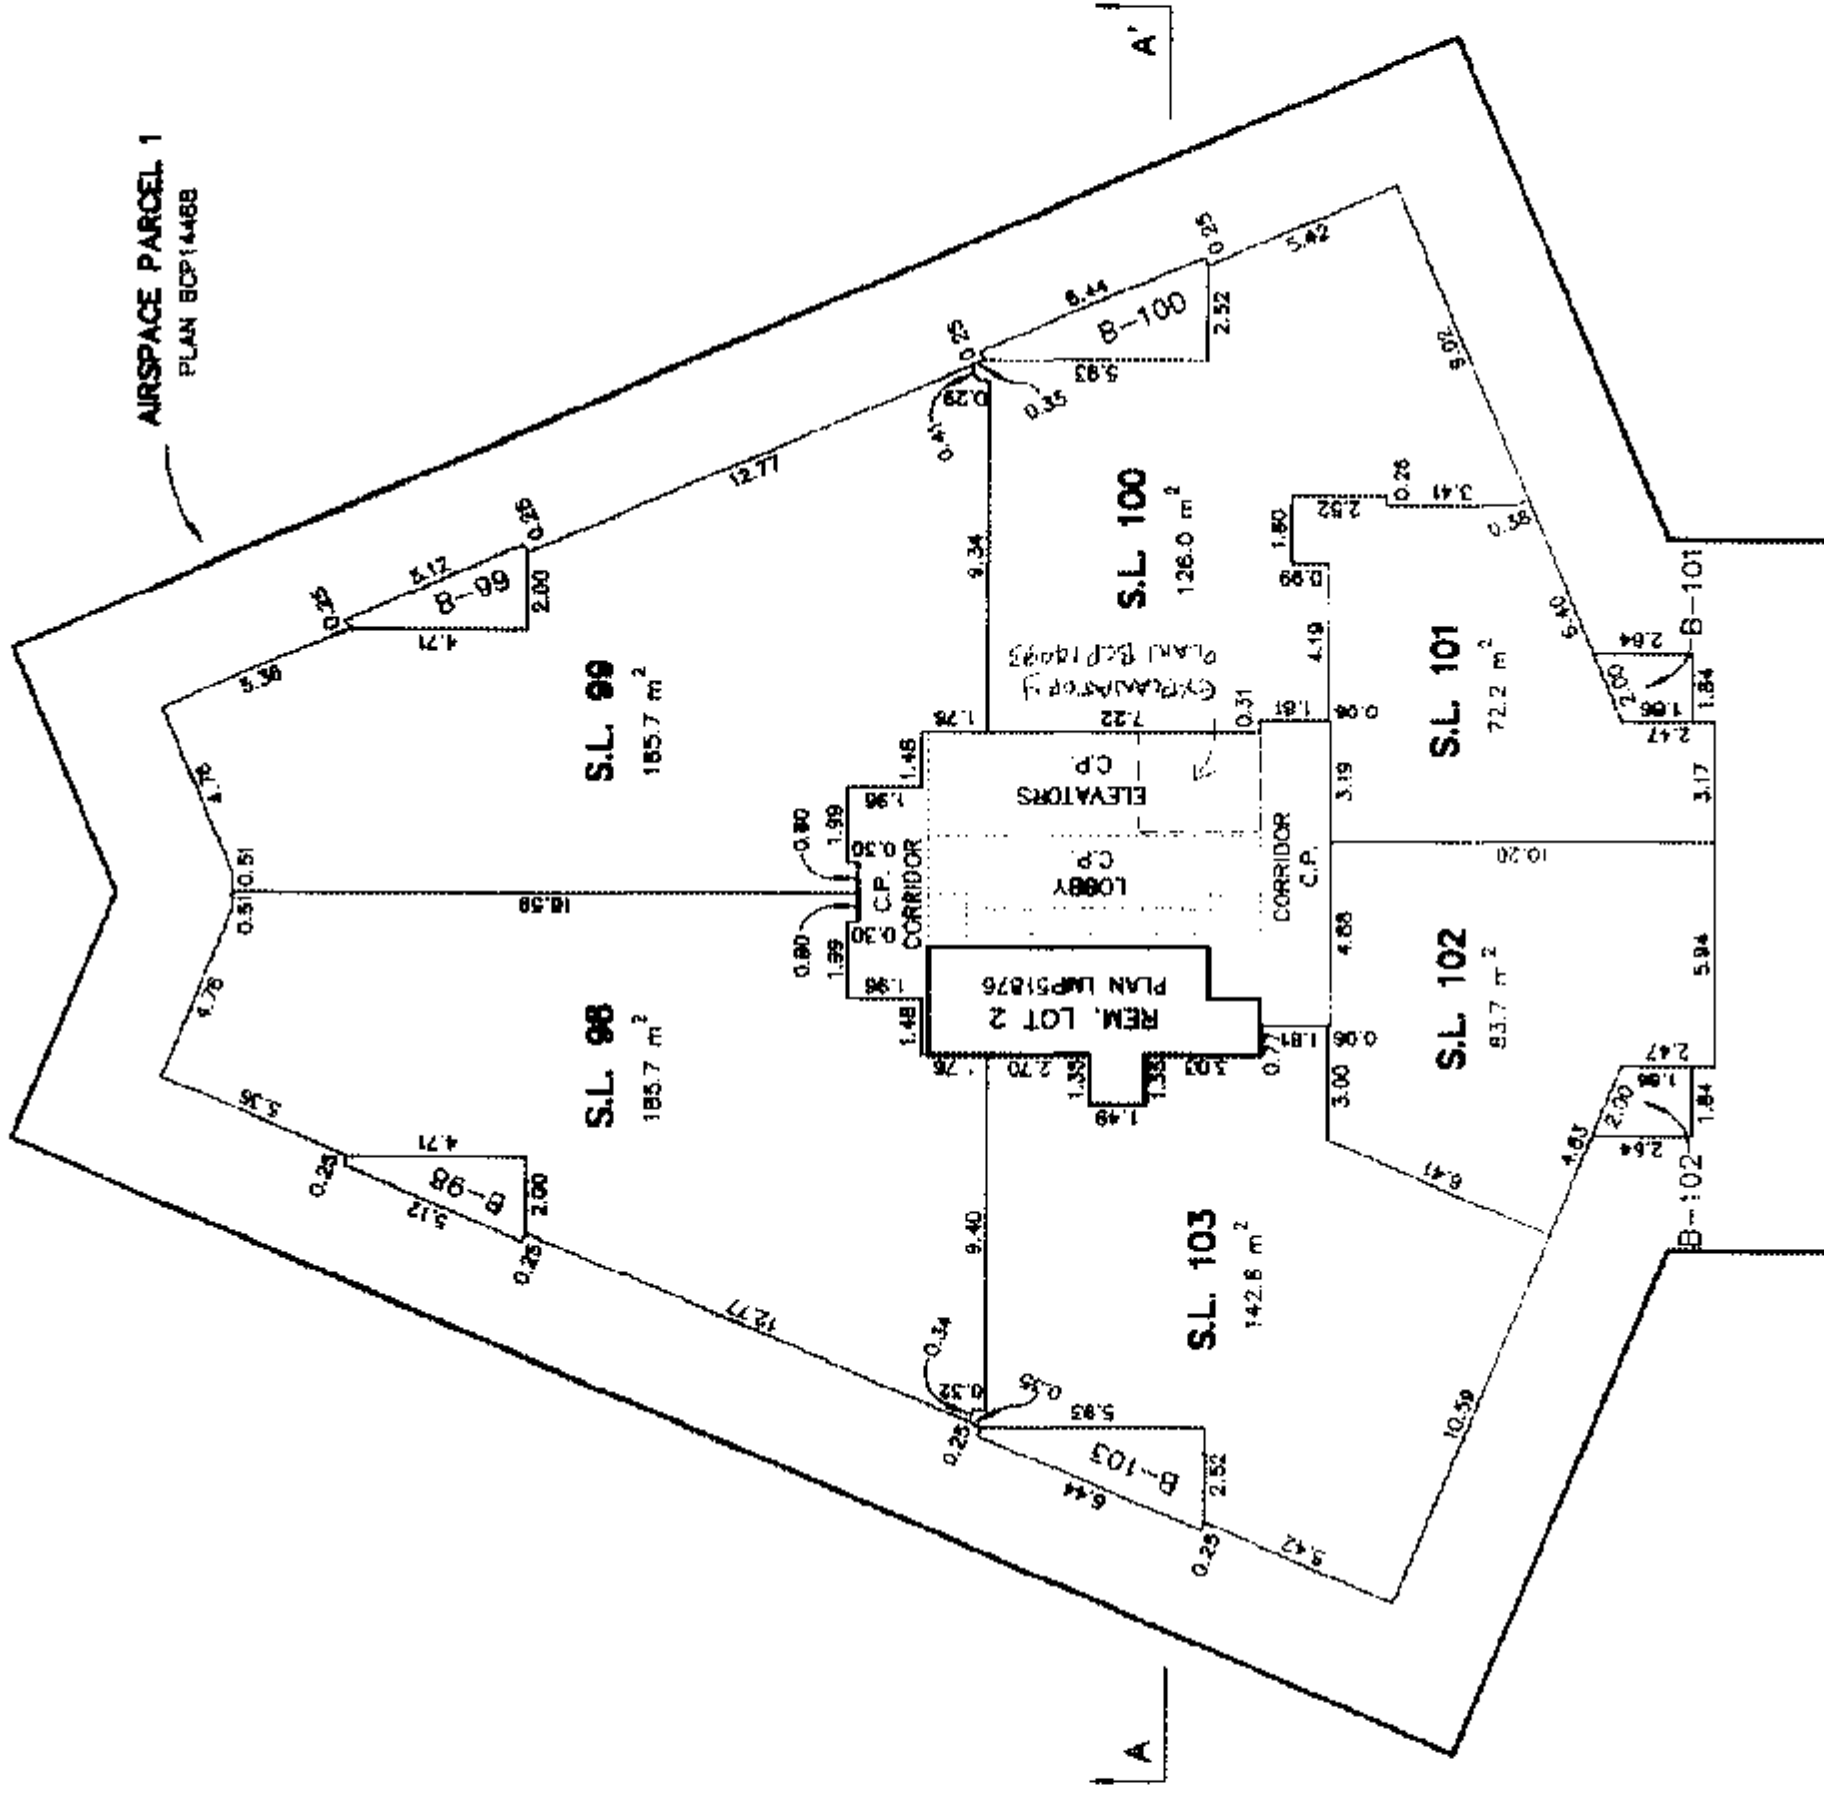

MATSON PECK & TOPLISS
SURVEYORS & ENGINEERS

#210 - 8171 Cook Road
Richmond, B.C.

V6Y 3T8

Ph: 270-9331

Fax: 270-4137

CADFILE: 13331-STRATA-L36


V-05-13331-STRATA

DATE FEB 25/05 WPN B.C.L.S. (#897)

37th FLOOR

STRATA PLAN BCS /233

SCALE 1:200

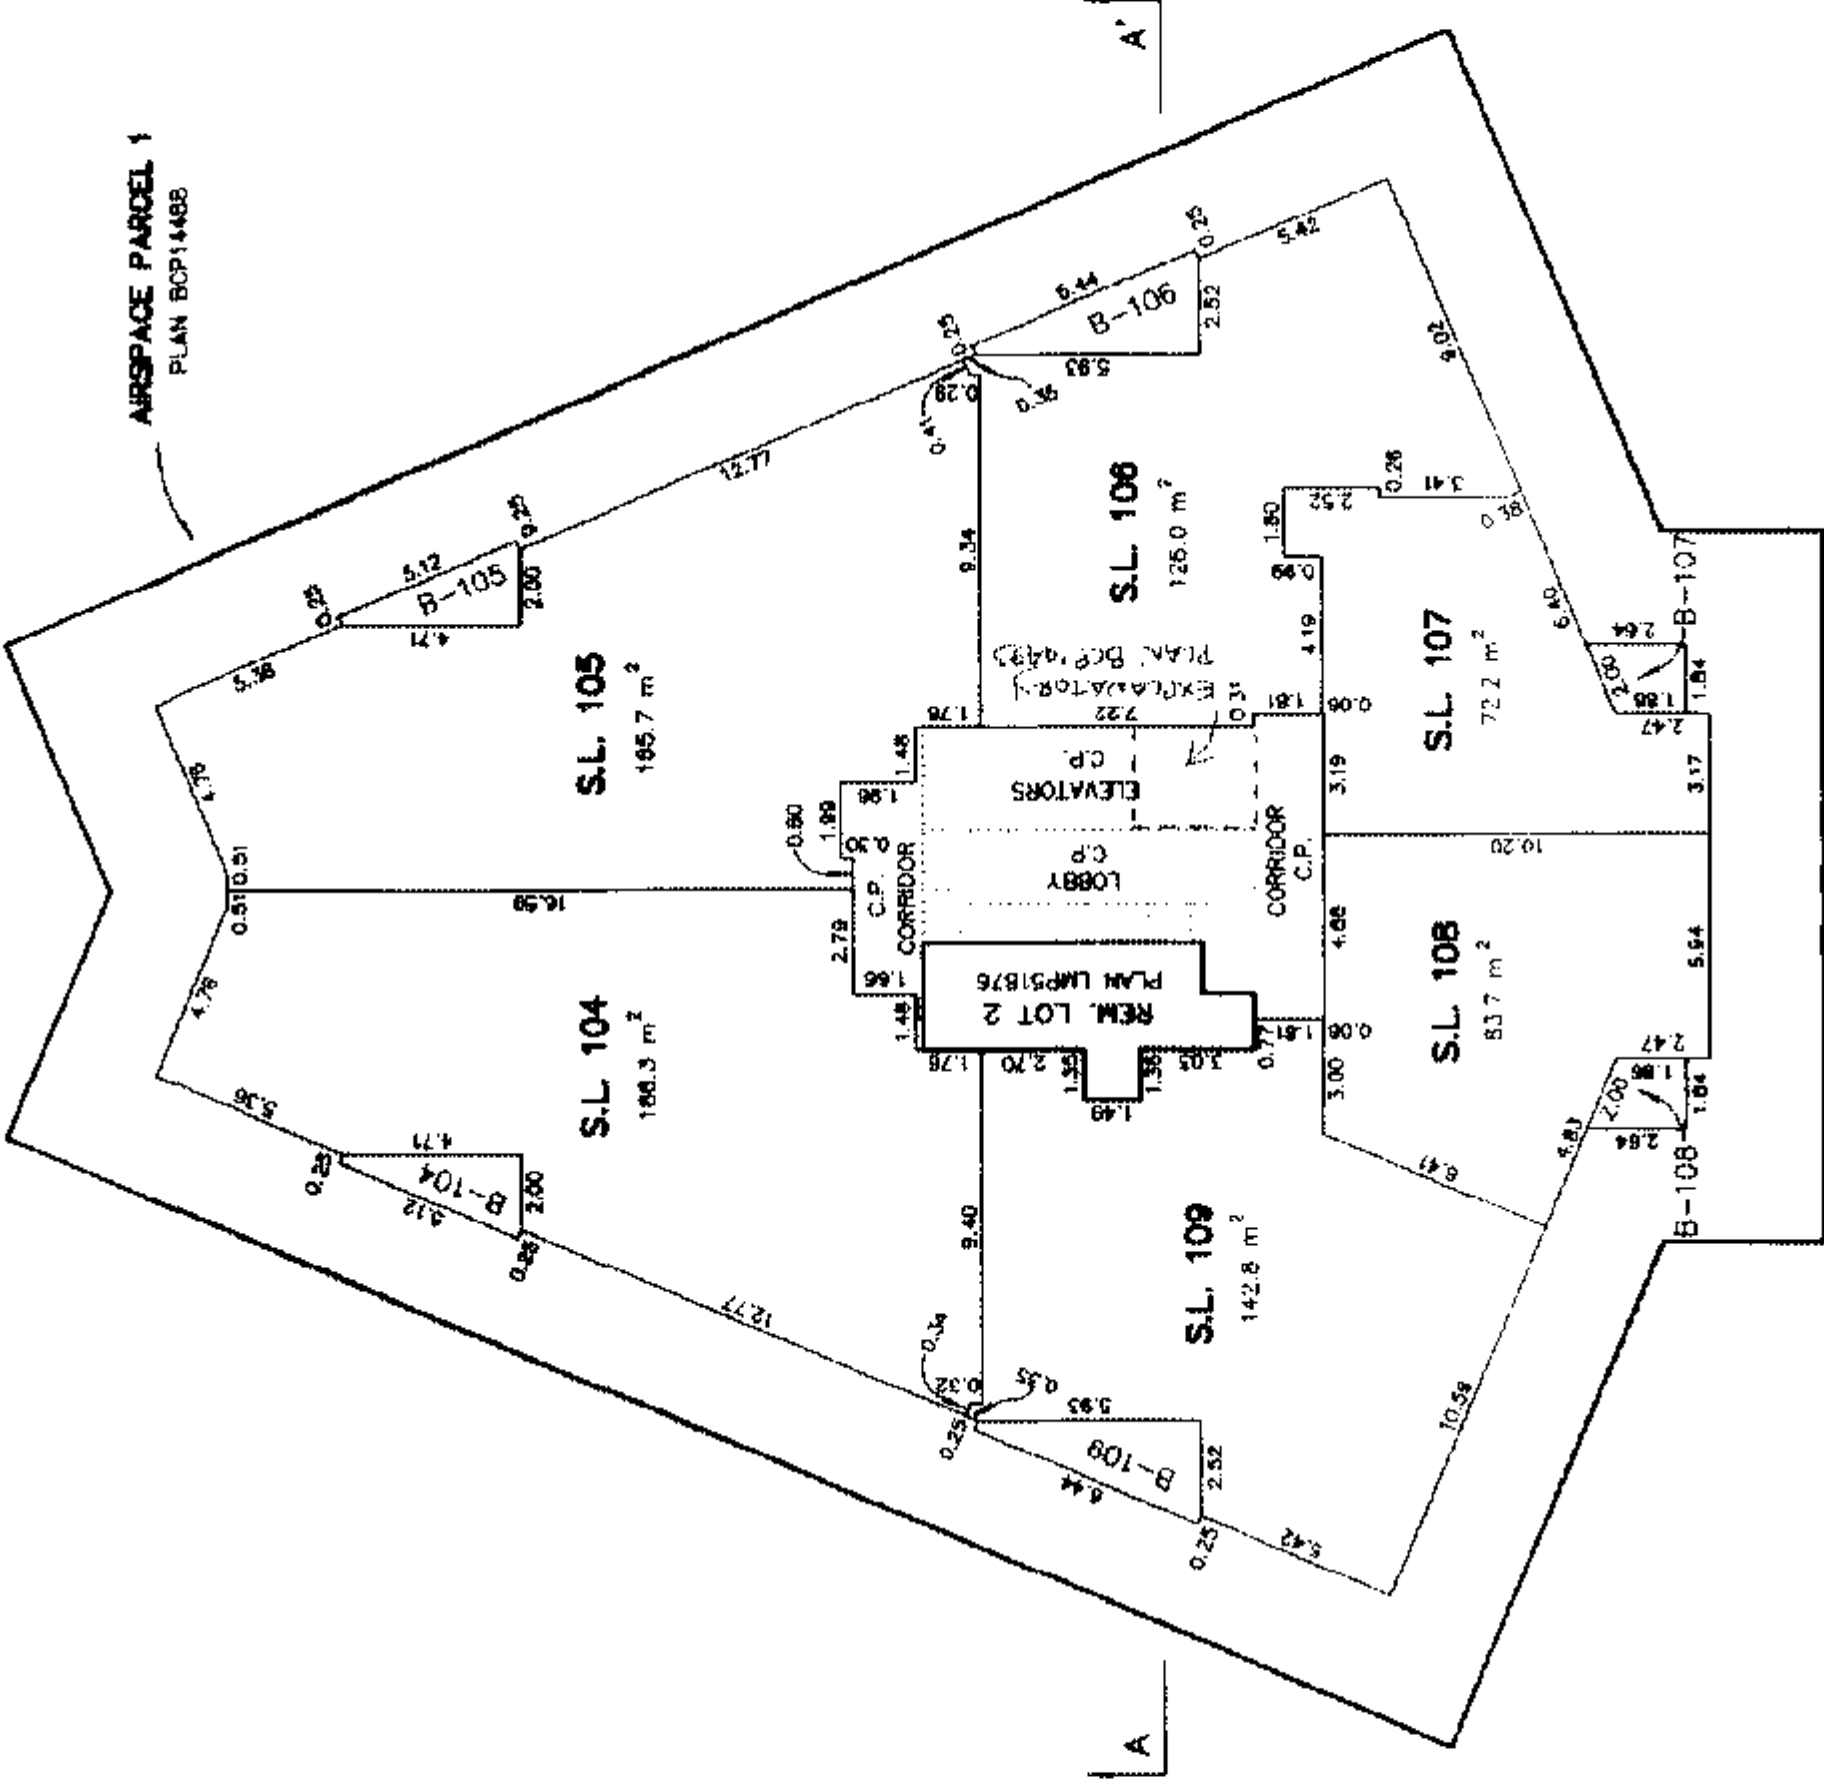

MATSON PECK & TOPLISS
SURVEYORS & ENGINEERS

#210 - 8171 Cook Road
Richmond, B.C.

V6Y 3T8

PH: 270-9331



FAX: 270-4137

CADFILE: 13331-STRATA-L37

V-05-13331-STRATA

DATE FEB. 25/05. WPN B.C.L.S.(#597)


SCALE 1 200

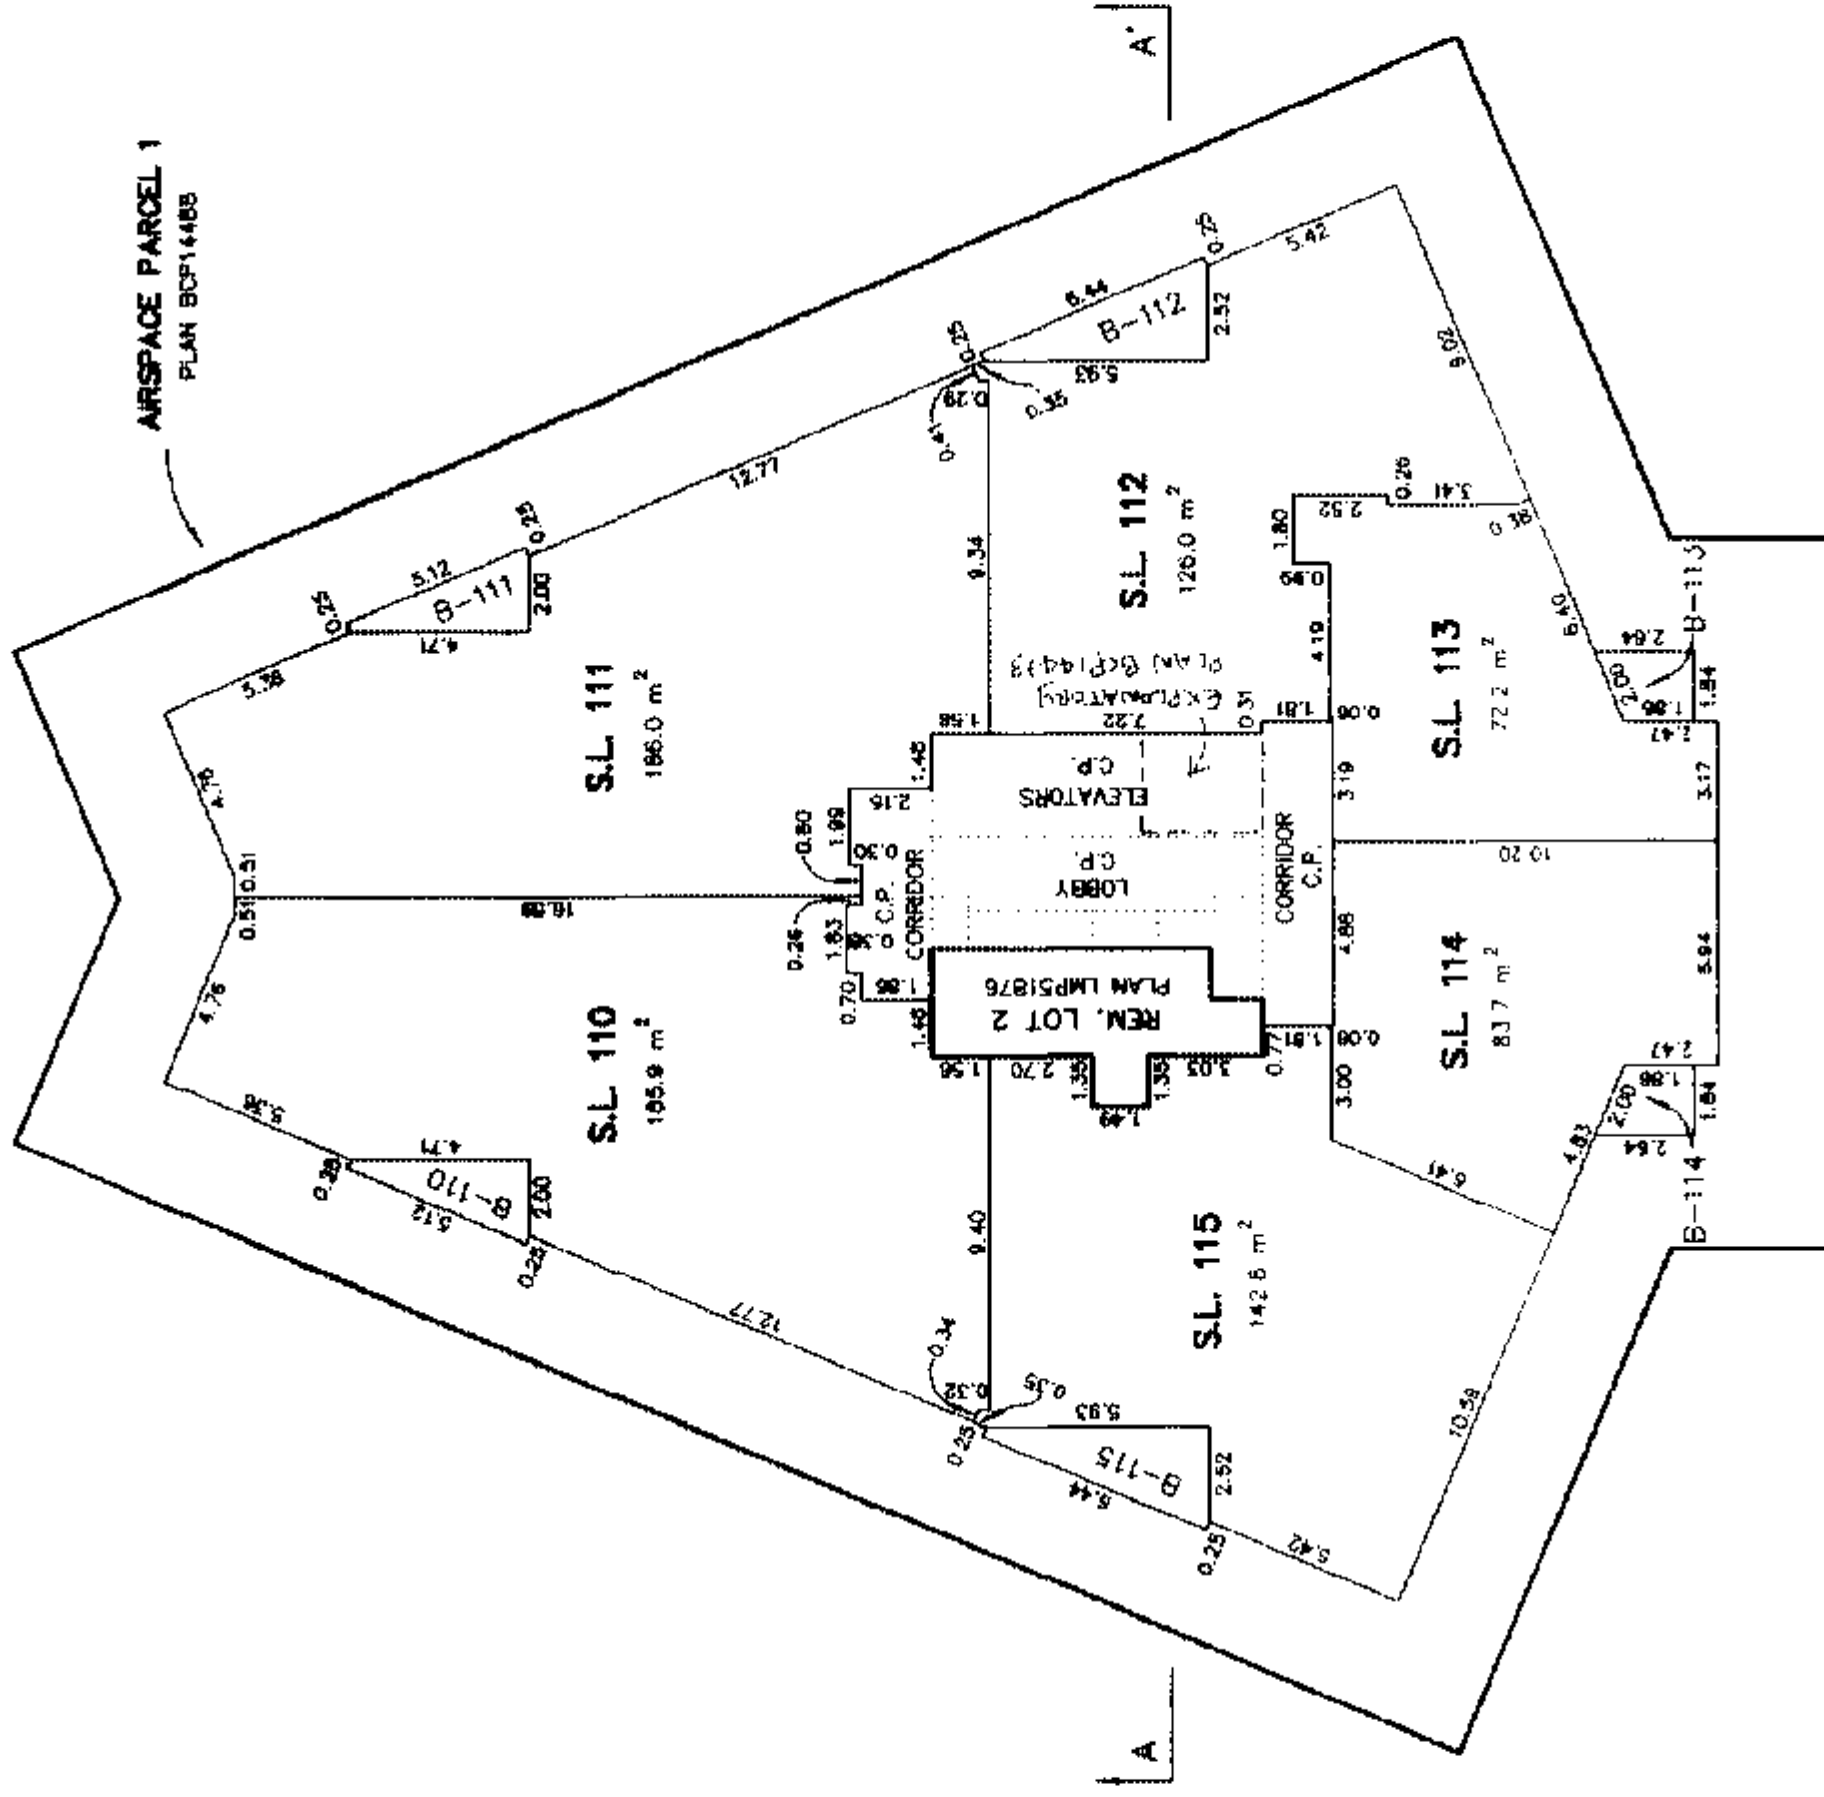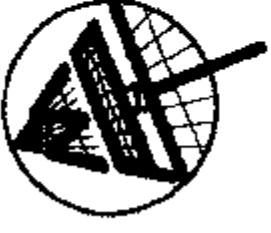

DATE FEB 25 05. NA B.C.L.S. (#697)

39th FLOOR

STRATA PLAN BCS 1233

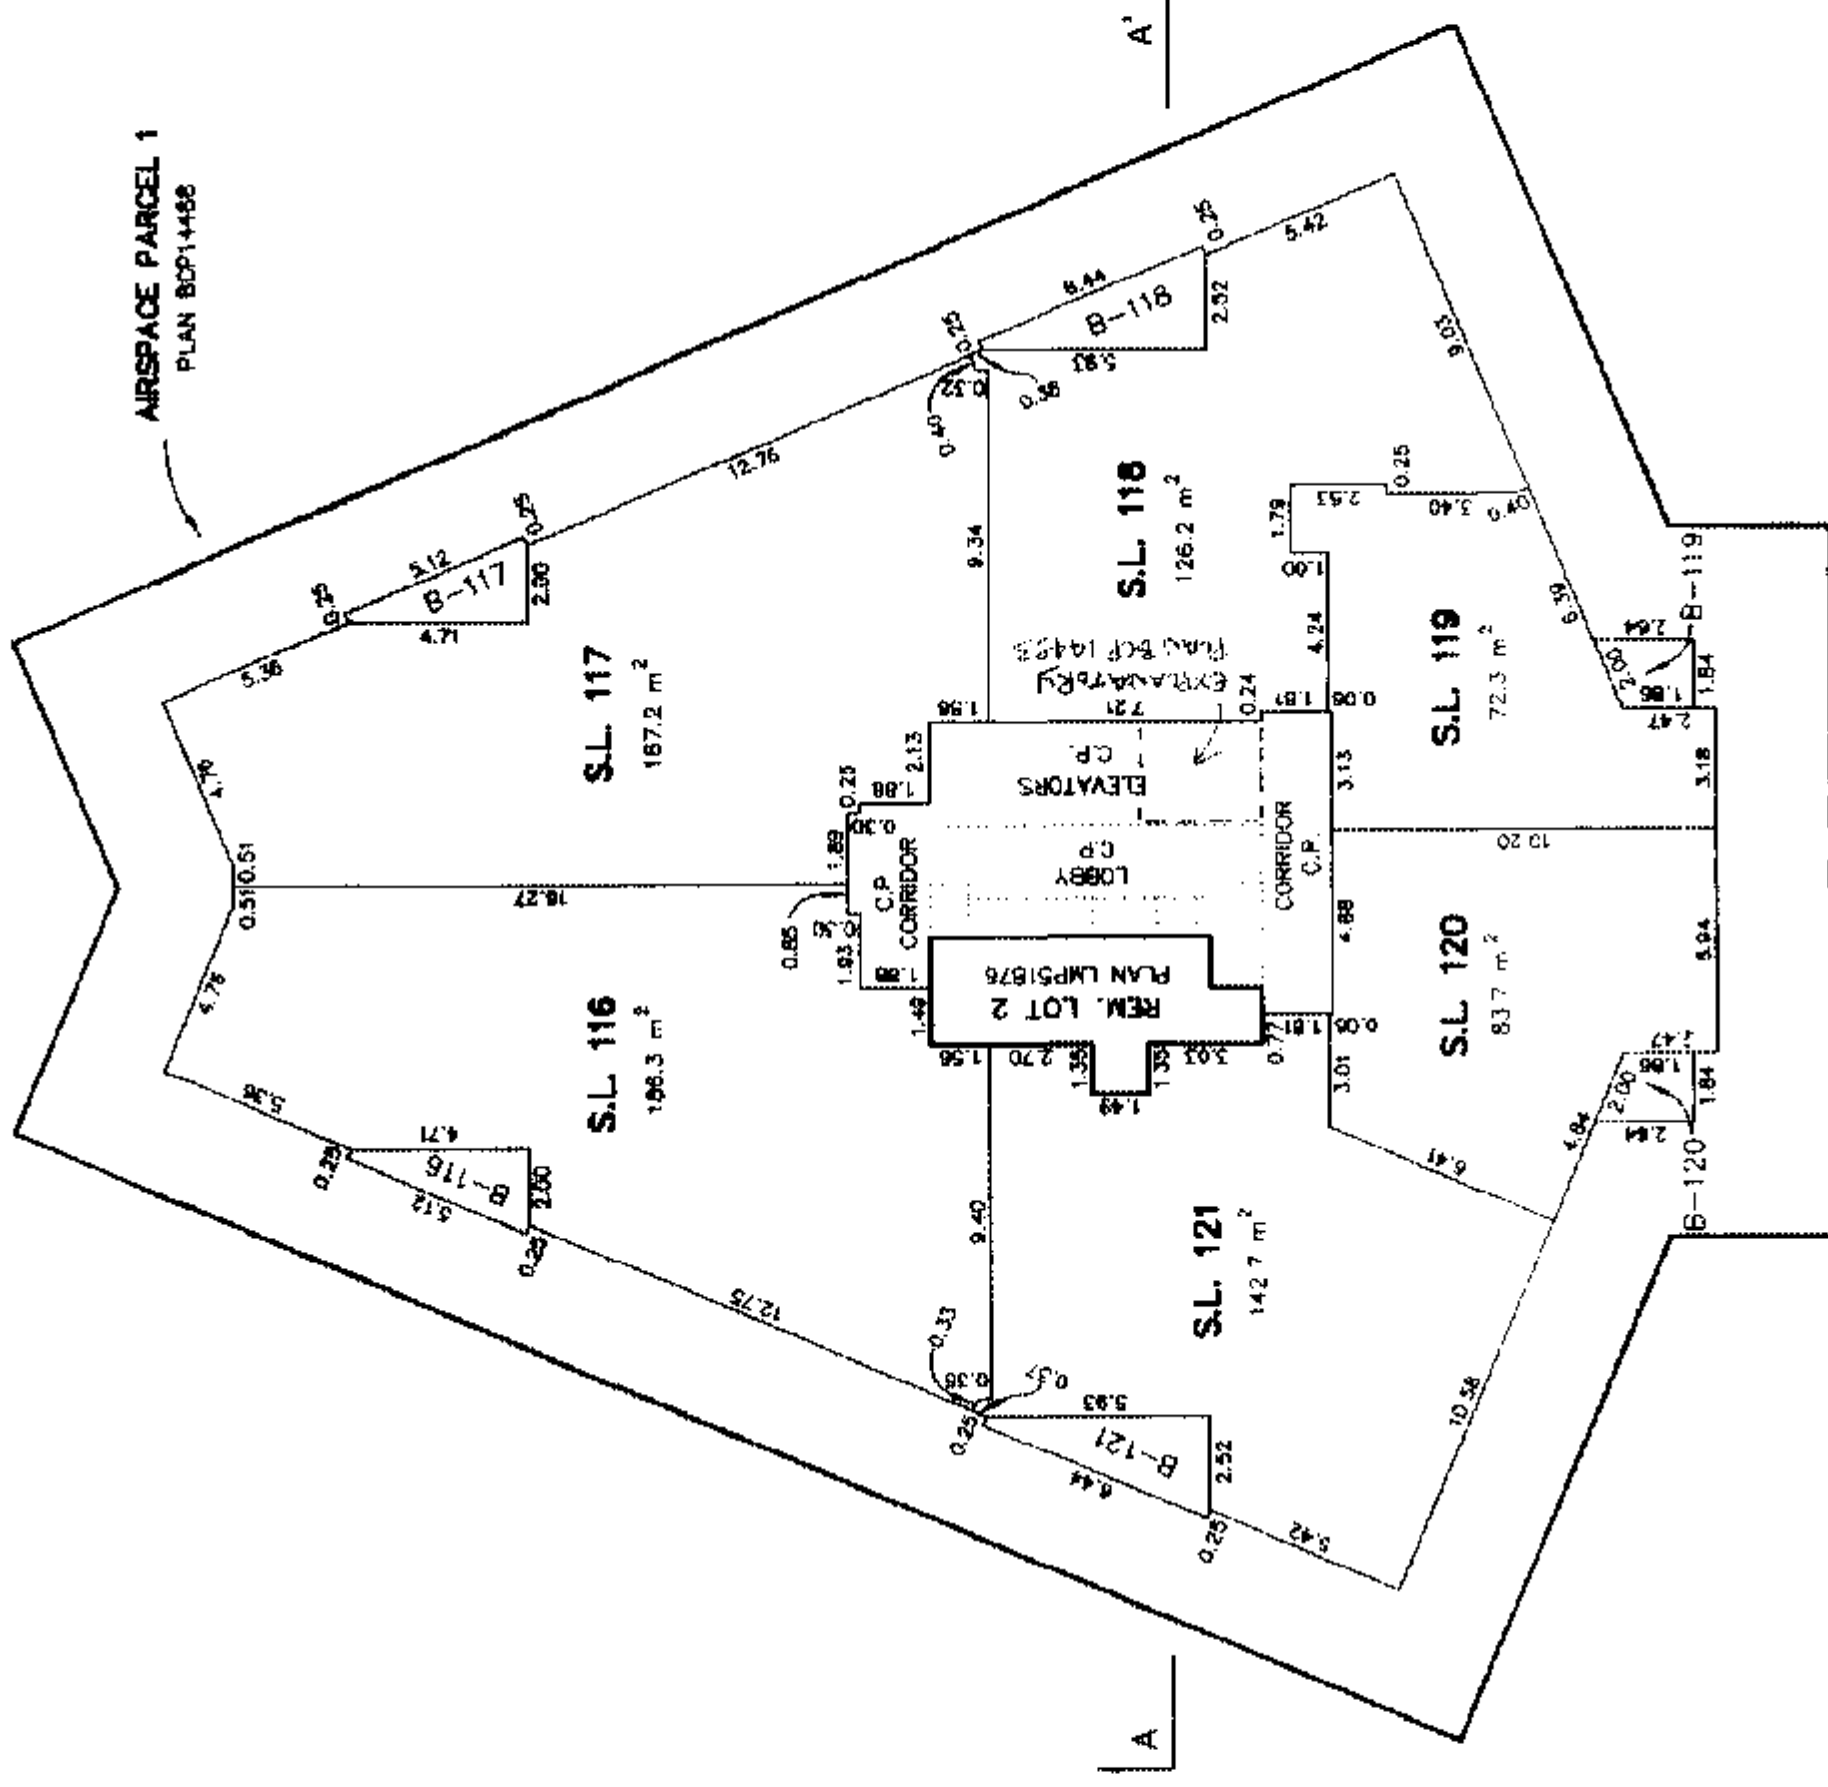

MATSON PECK & TOPLISS
SURVEYORS & ENGINEERS

#210 - 8171 Cook Road
Richmond, B.C.

V6Y 3T8

Ph: 270-9331

Fax: 270-4137

CADFILE: 13331-STRATA-L39

V-05-13331-STRATA

DATE Feb 26/05 WPA B.C.L.S.(#697)


40th FLOOR

SCALE 1:200



STRATA PLAN

BCS 1233

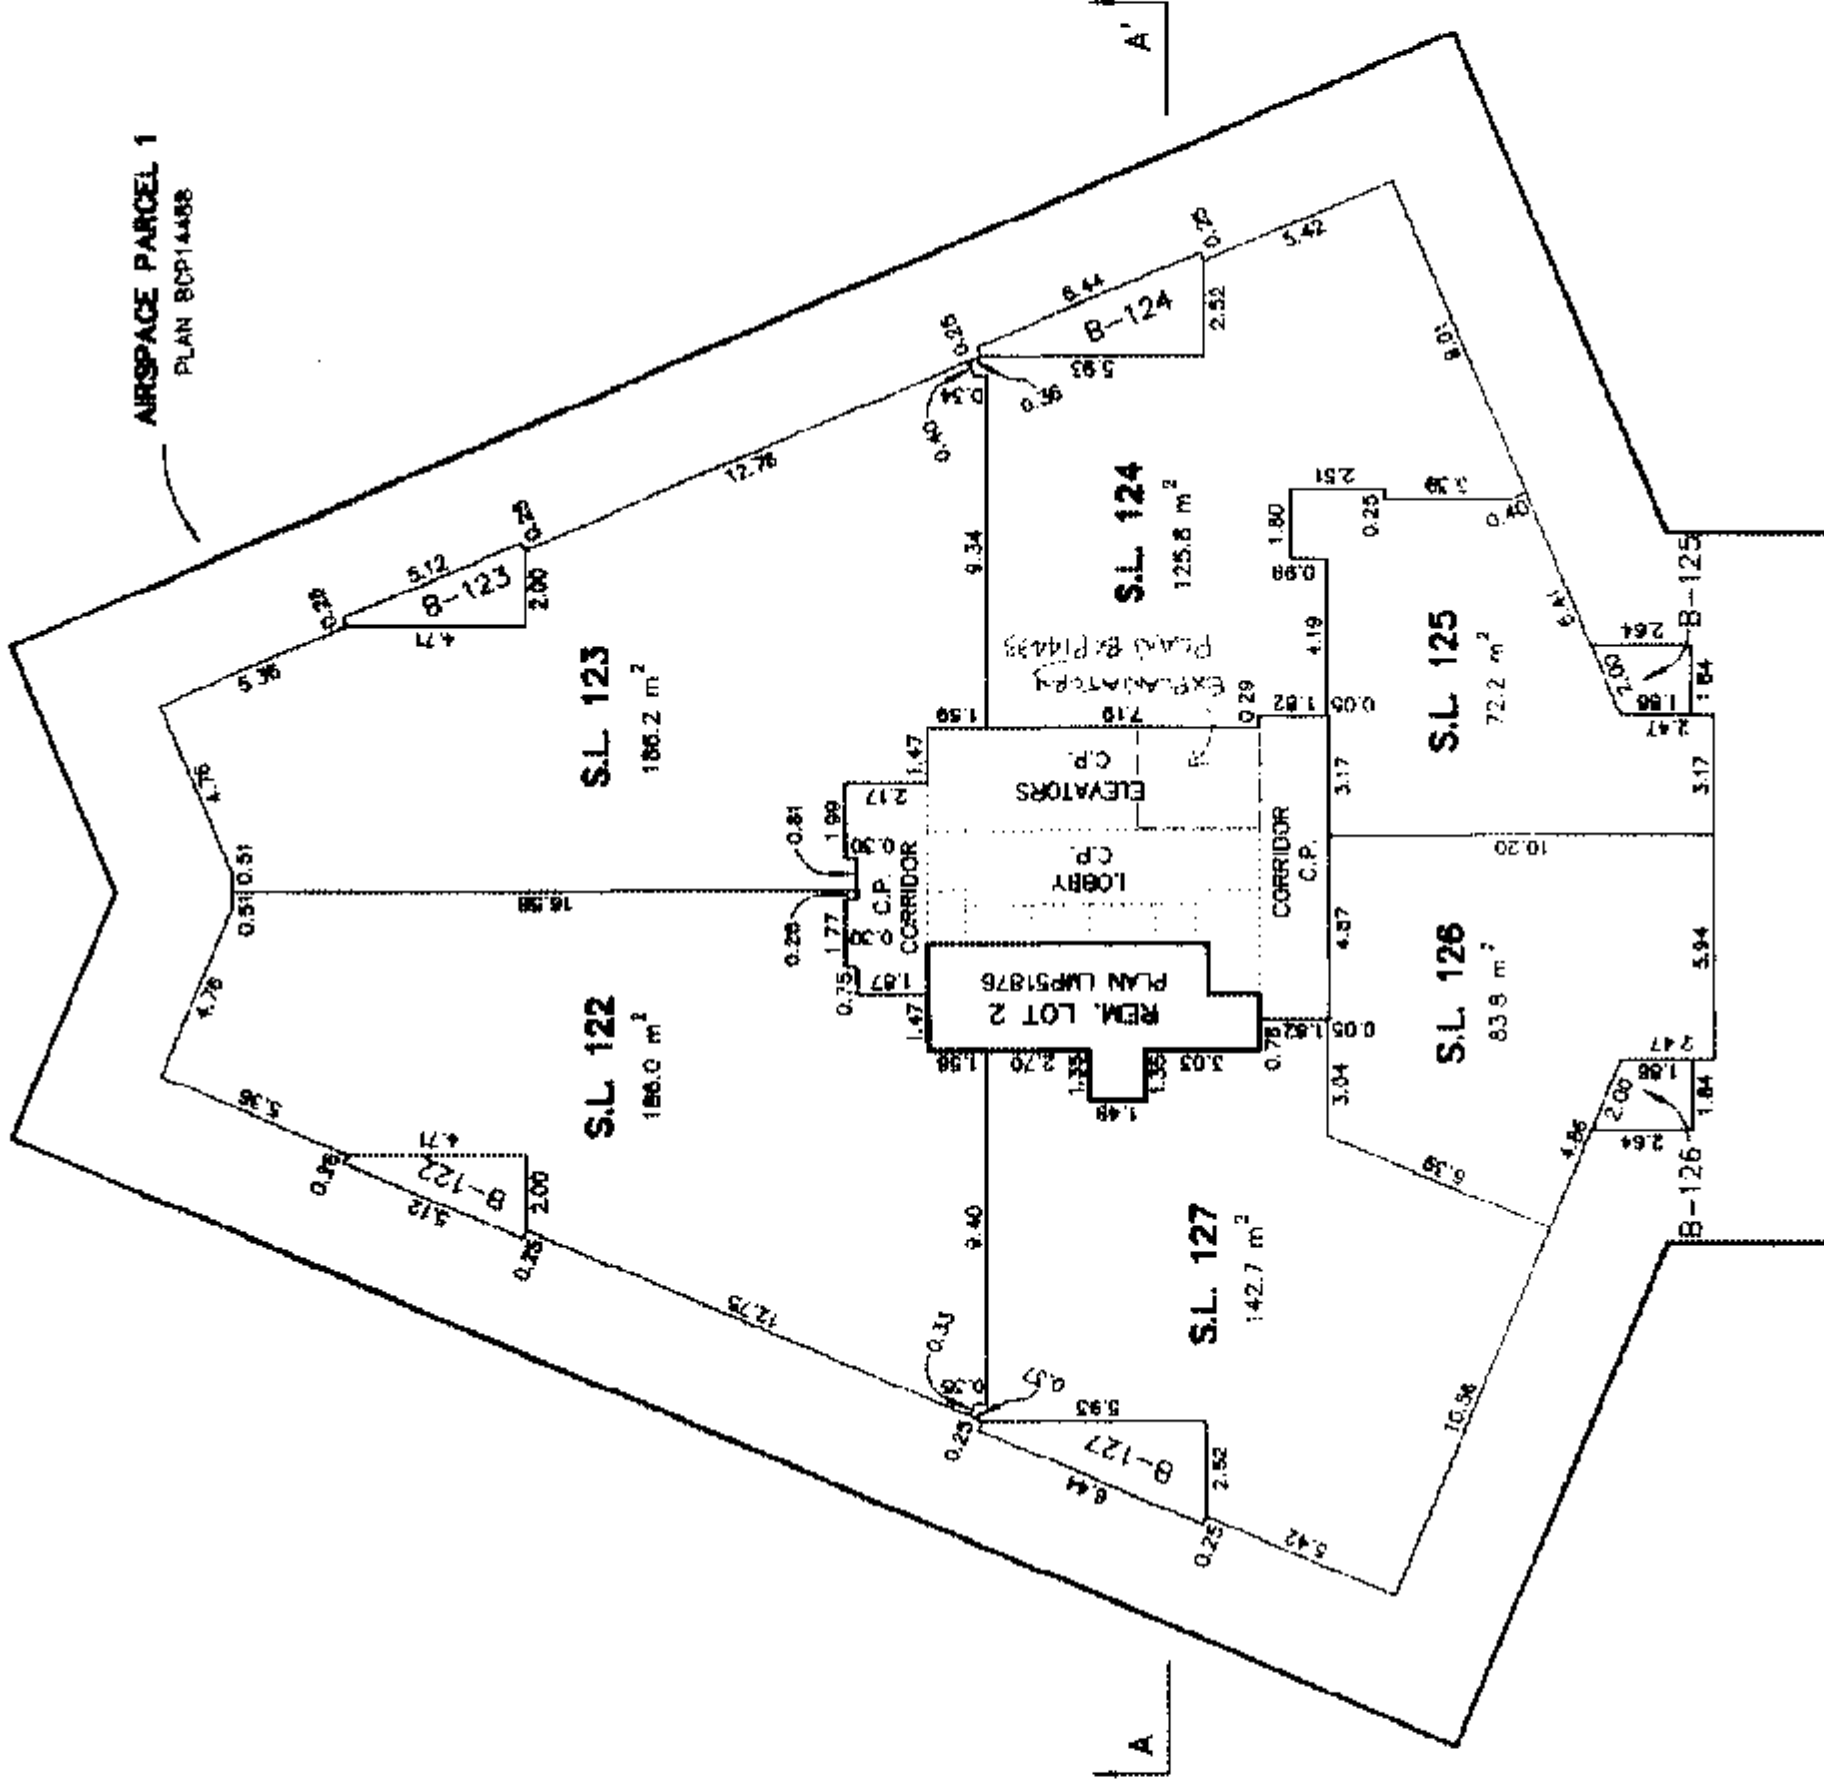

MATSON PECK & TOPLISS
SURVEYORS & ENGINEERS

#210 - 8171 Cook Road
Richmond, B.C.

V6Y 3T8

Ph: 270-9331

Fax: 270-4137


CADFILE: 13331-STRATA-L40

V-05-13331-STRATA

DATE FEB 25/05 WPH S.O.L.S. (#097)

41st FLOOR - SUB-PENTHOUSE

STRATA PLAN BCS / 233

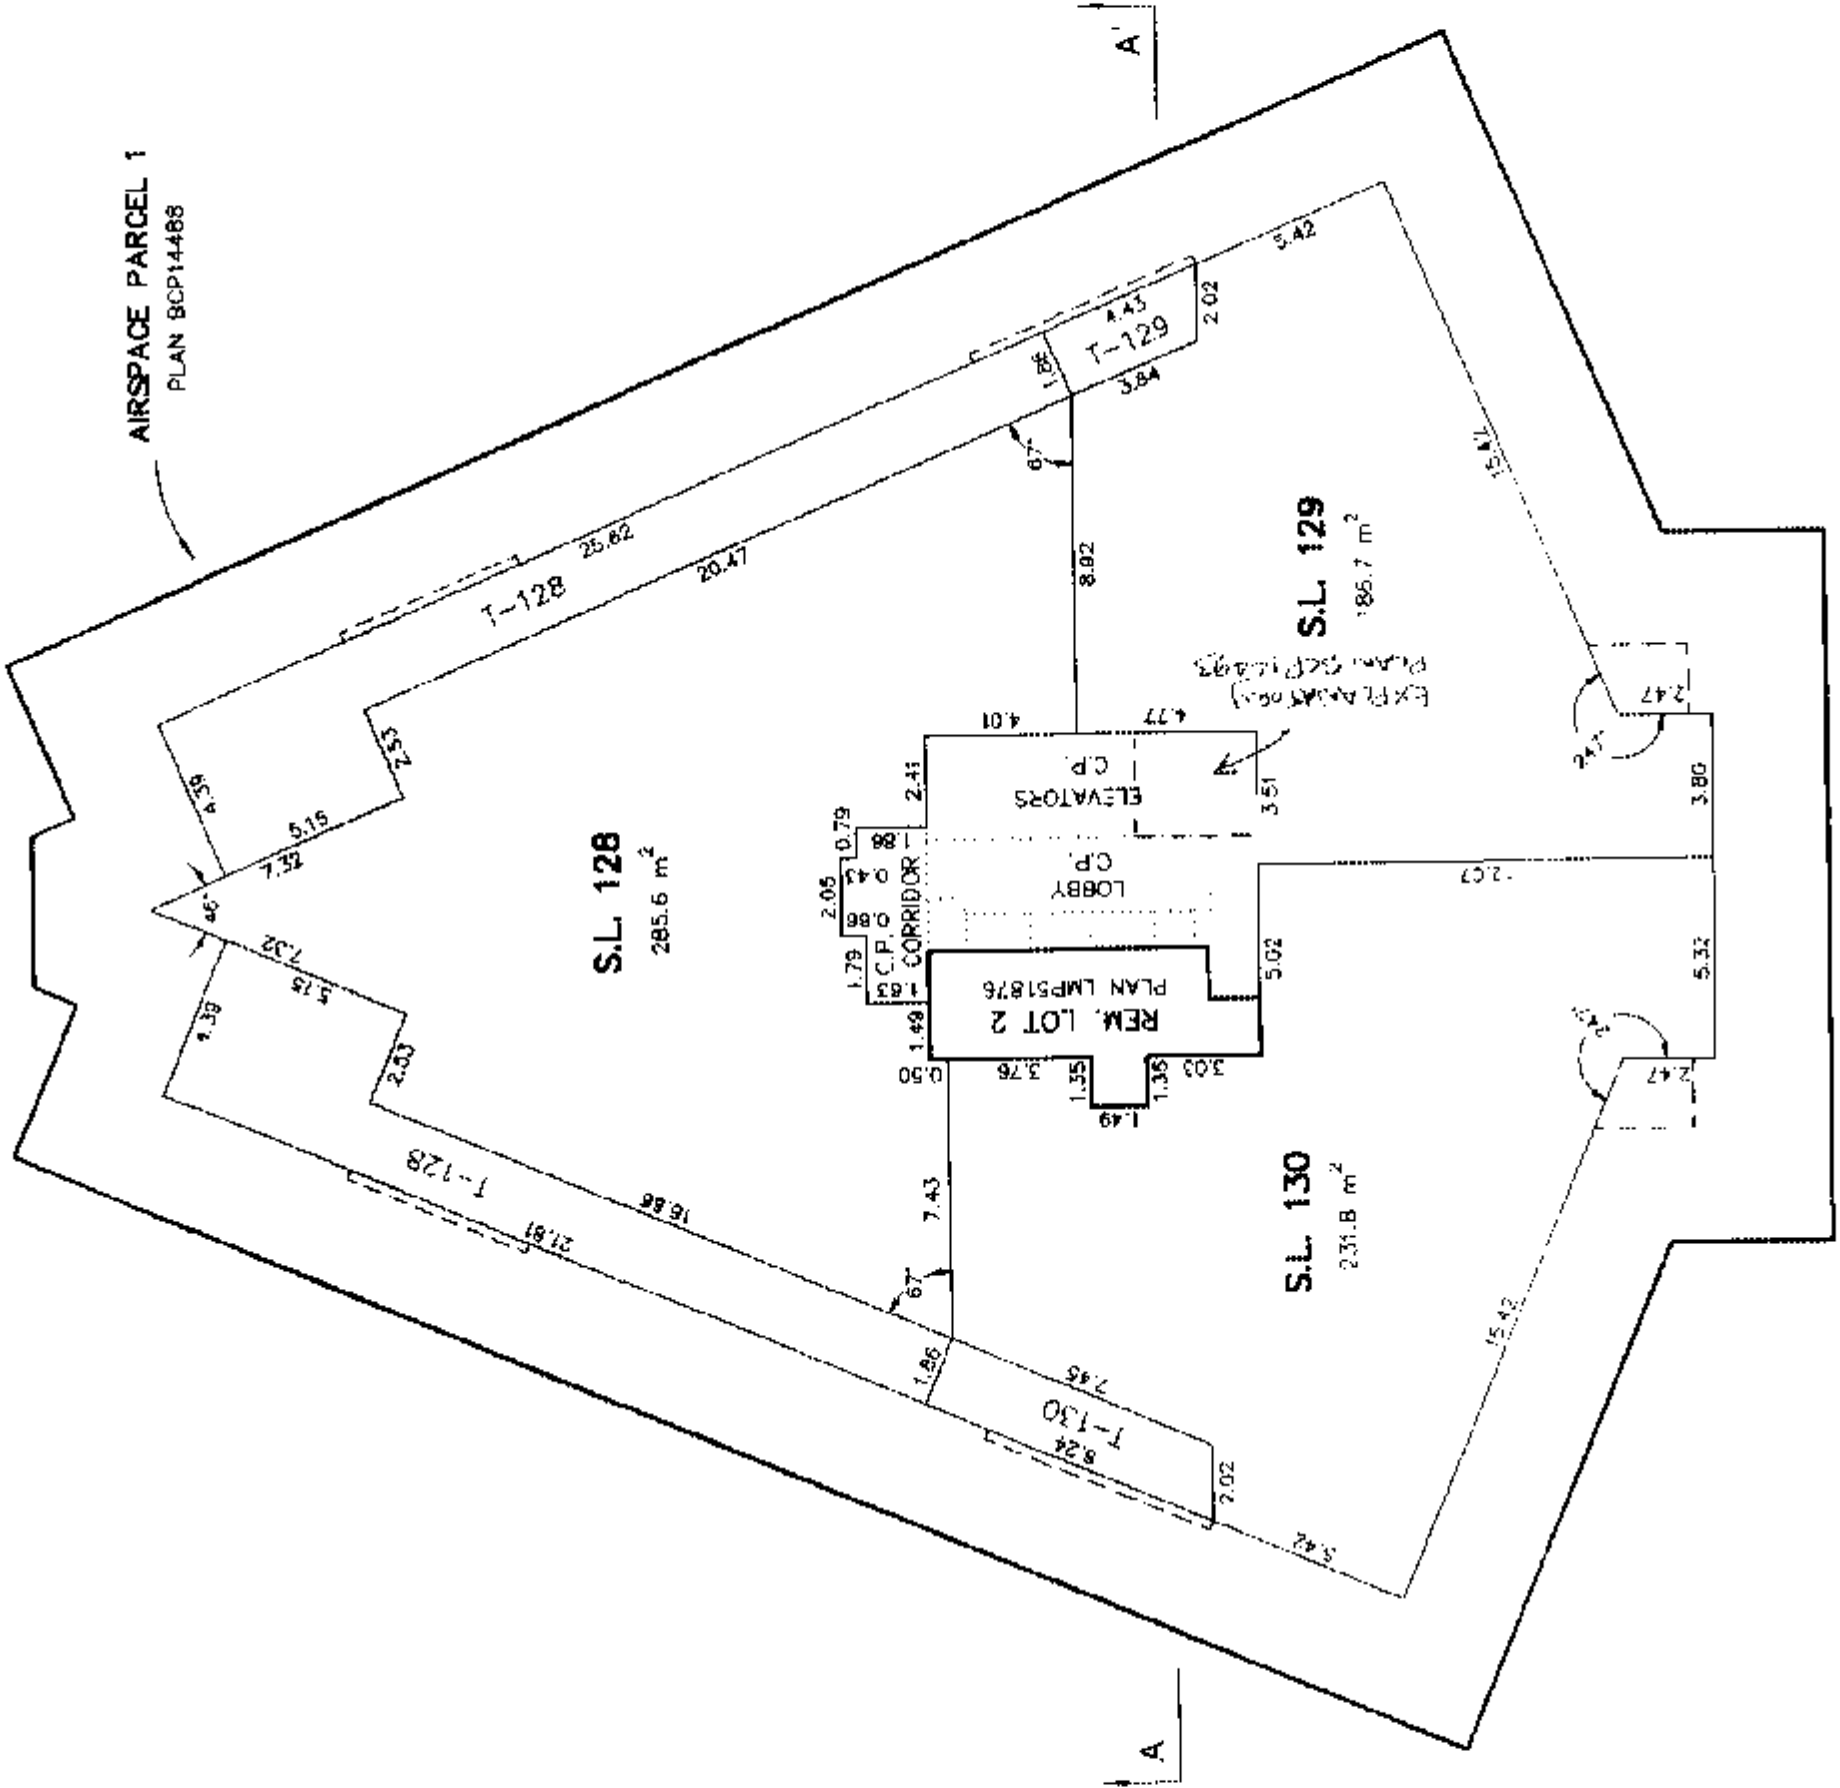

MATSON PECK & TOPLISS
SURVEYORS & ENGINEERS

#210 - 8171 Cook Road
Richmond, B.C.
V6Y 3T8
Ph: 270-9331
Fax: 270-4137

CADFILE: 13331-STRATA-L41

V-05-13331-STRATA


DATE FEB. 25/05 WPM B.C.L.S. (#897)

42nd FLOOR – PENTHOUSE

SCALE 1:200



STRATA PLAN BCS / 233

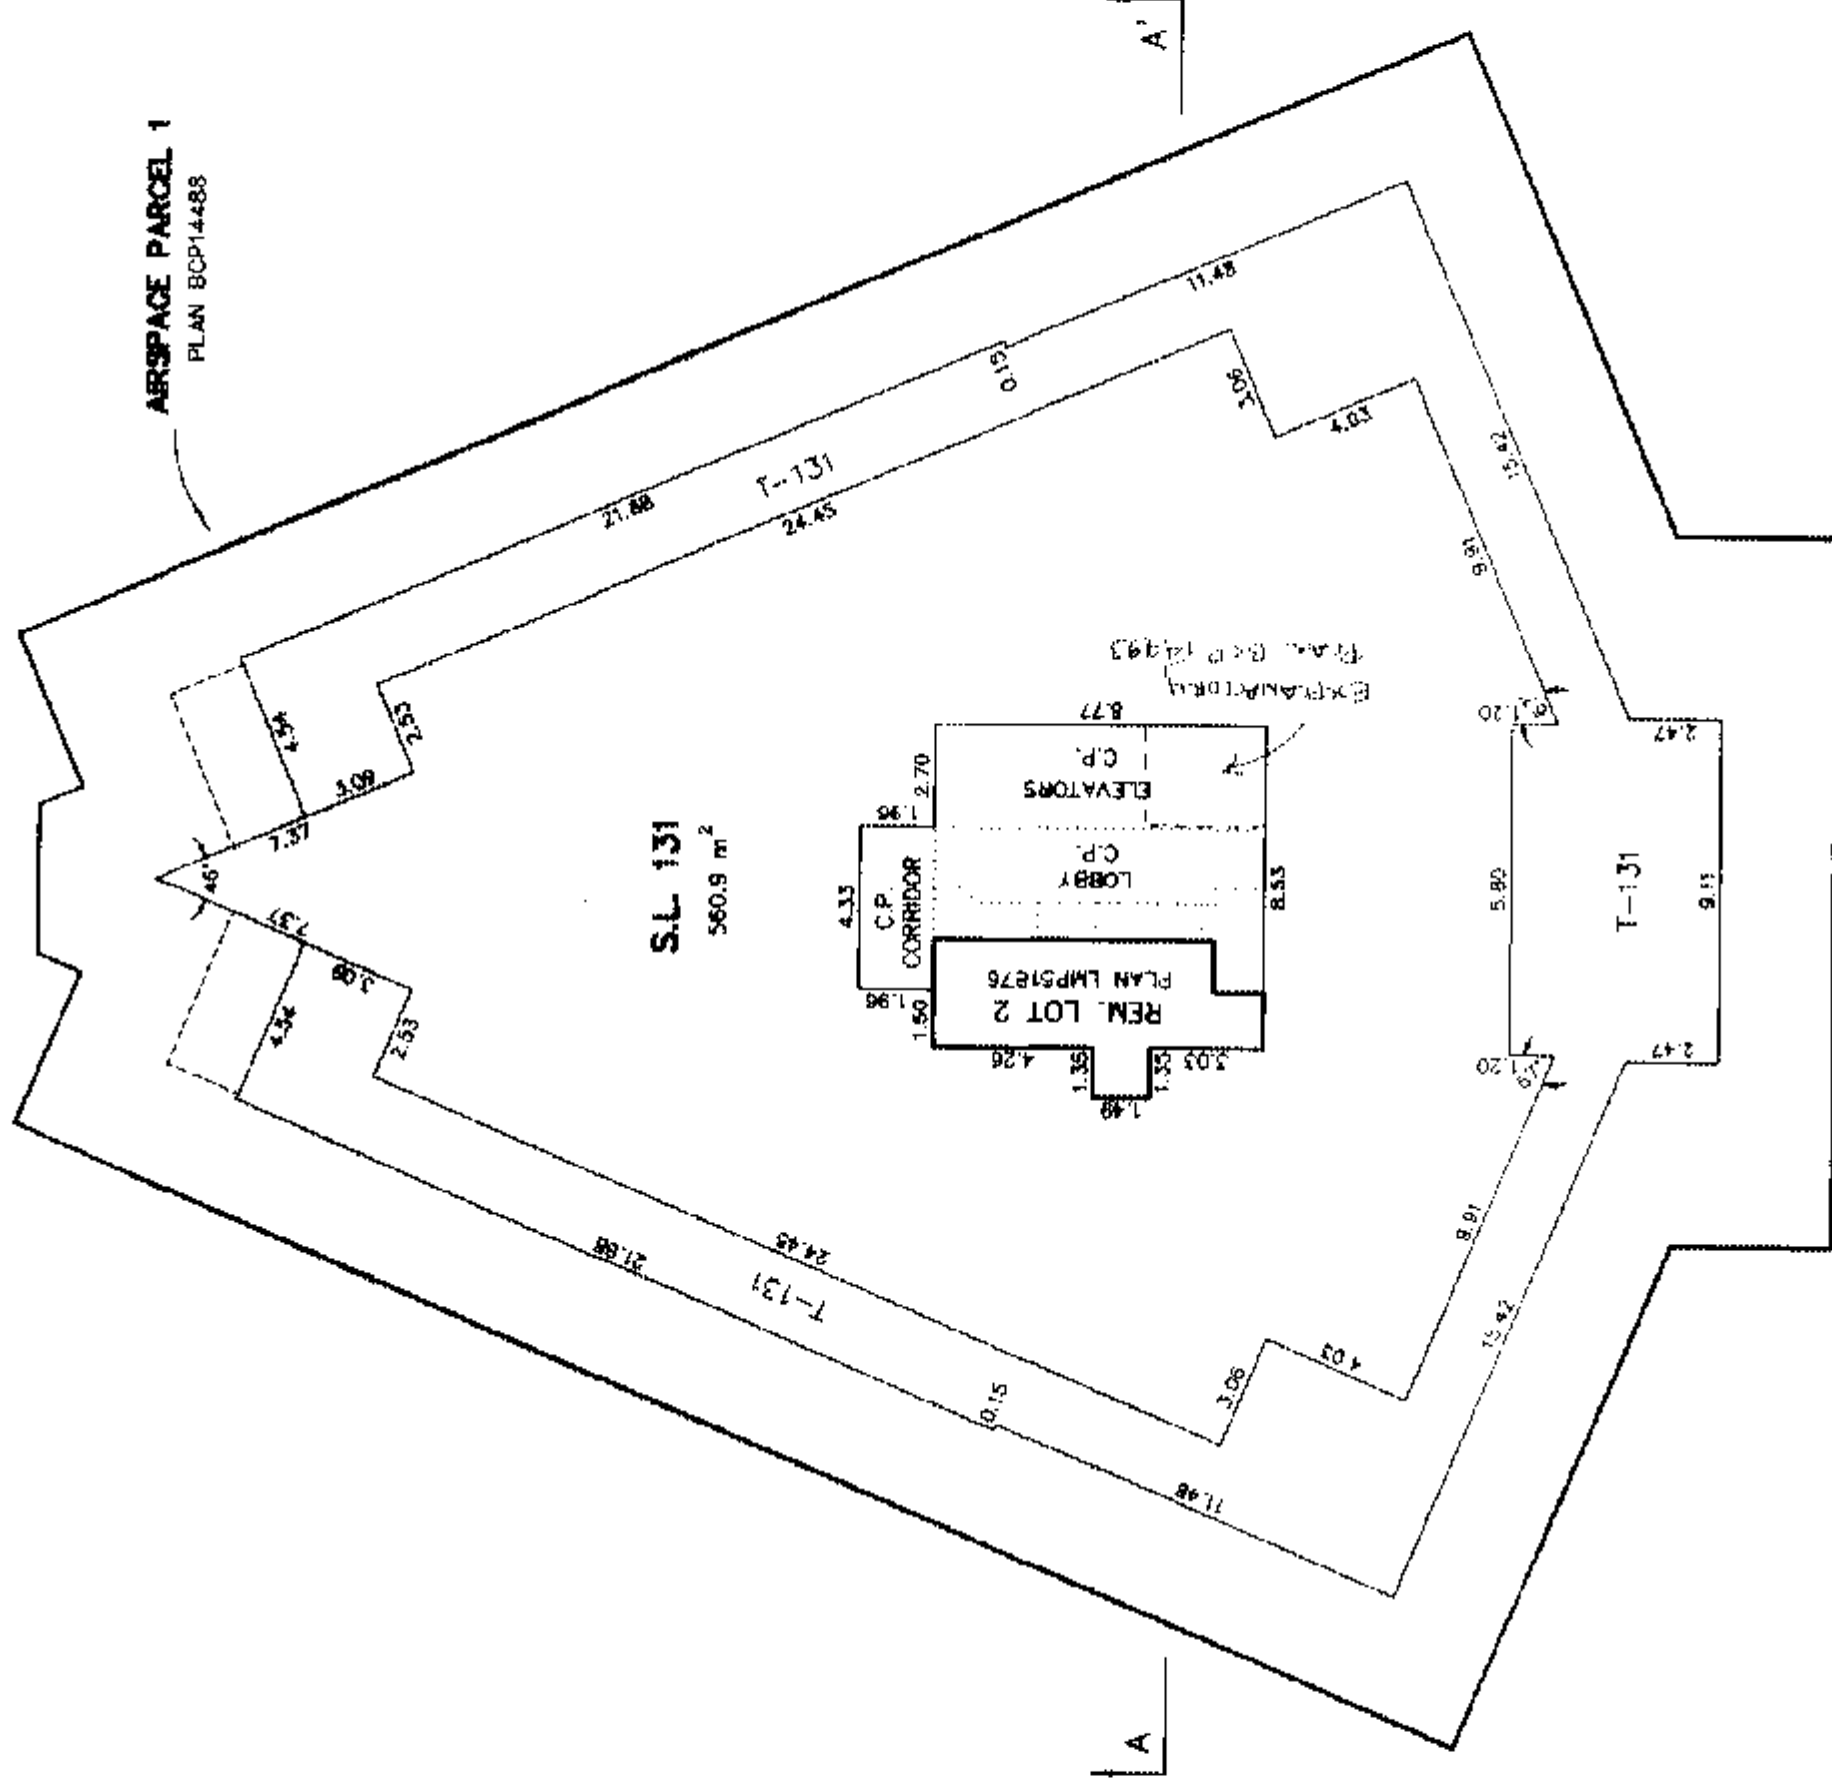AERSPACE PARCEL 1
PLAN BCP14488

MATSON PECK & TOPLISS
SURVEYORS & ENGINEERS

#210 - 5171 Cook Road
Richmond, B.C.

815 A.9A.

Ph: 270-9331

Fax: 270-4137

CAUTION: 13331-STRATA-L42

V-05-13331-STRATA


DATE FEB. 25/05 WV B.C.L.S. (#697)

SHEET 51 OF 57 SHEETS

43rd FLOOR — MECHANICAL PENTHOUSE

STRATA PLAN BCS / 233

SCALE 1:200

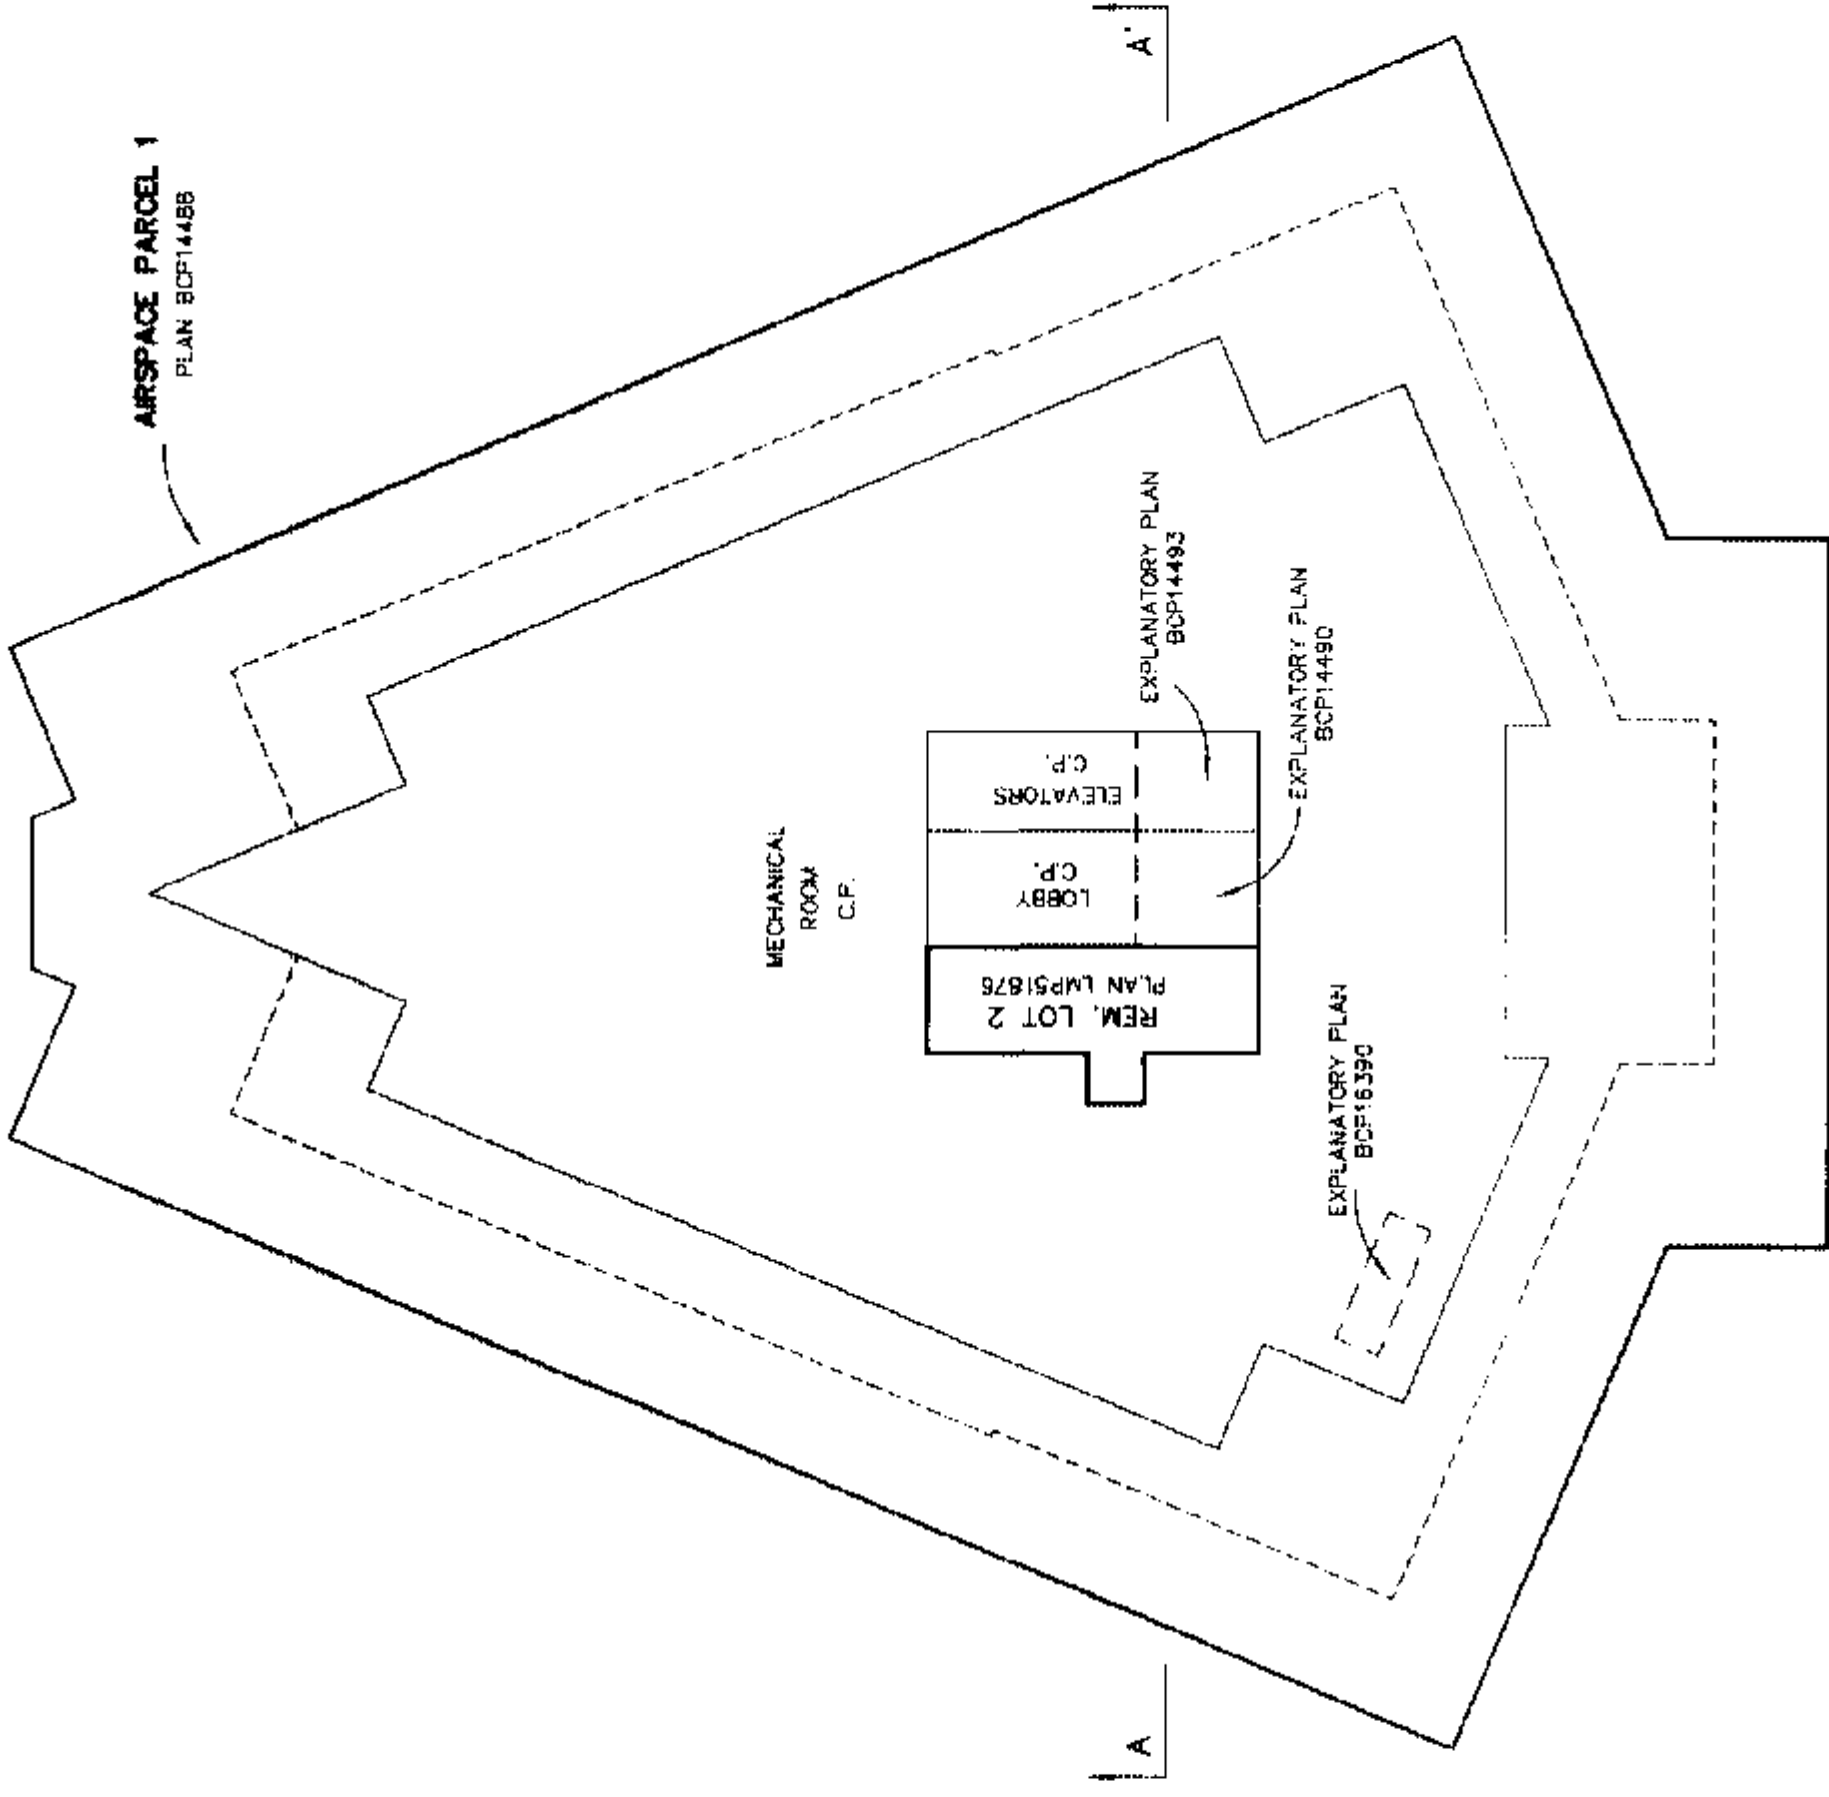

MATSON PECK & TOPLISS
SURVEYORS & ENGINEERS

#210 — 8171 Cook Road
Richmond, B.C.

V6Y 3T8

Ph: 270-9331

Fax: 270-4137

CADFILE: 13331-STRATA-L43


V-05-13331-STRATA

DATE FEB. 25/05 WPH B.C.L.S. (#097)

44th FLOOR – ELEVATOR MACHINE ROOM

SHEET 52 OF 57 SHEETS

STRATA PLAN BCS 1233

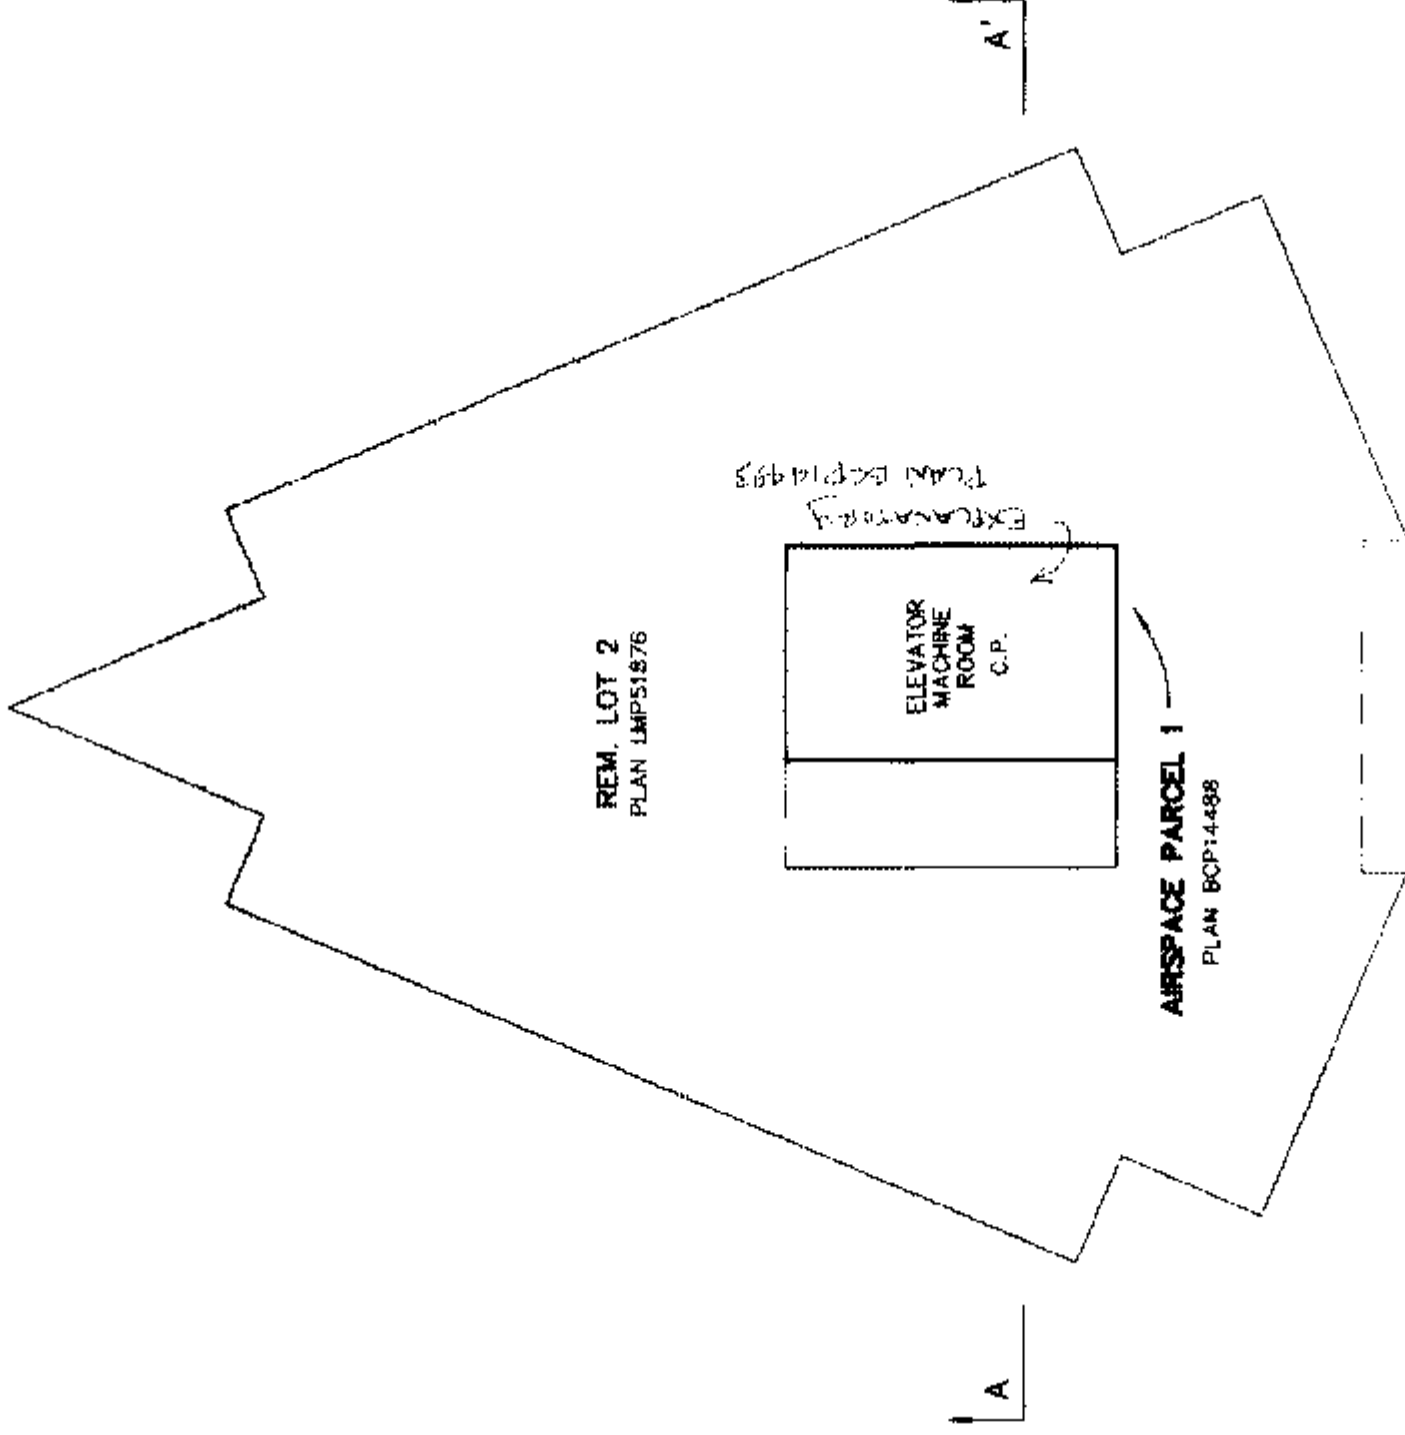

MATSON PECK & TOPLISS
SURVEYORS & ENGINEERS

#210 – 8171 Cook Road
Richmond, B.C.

V6Y 3T8

Ph: 270-9331

Fax: 270-4137

CADFILE: 13331-STRATA-L44

V-05-13331-STRATA

DATE FEB. 25/05 WPN B.C.L.S. (#697)

SECTION A-A'

SCALE 1:200



STRATA PLAN BCS / 233

MATCH LINE

AIRSPACE PARCEL 1
PLAN BOP14488

MECHANICAL ROOM	T-131	S.L. 131	B-124	S.L. 118	B-112	S.L. 106	B-108	S.L. 100	B-94	S.L. 94	B-88	S.L. 88	B-82	S.L. 82

ELEVATOR
MACHINE ROOM
C.P.

ELEVATOR
C.P.

Lobby
C.P.

Lobby

Lobby

Lobby

Lobby

Lobby

Lobby

Lobby

Lobby

Lobby

Lobby

GARBAGE CHUTE C.P.

REM. LOT 2 PLAN LMP51876

MECHANICAL ROOM	T-131	S.L. 131	B-127	S.L. 121	B-115	S.L. 109	B-103	S.L. 103	B-97	S.L. 97	B-91	S.L. 91	B-85	S.L. 85

AIRSPACE PARCEL 1
PLAN BOP14488

EL.=160.08

EL.=154.62

EL.=151.27

EL.=147.61

EL.=144.35

EL.=141.08

EL.=138.02

EL.=134.97

EL.=131.91

EL.=128.86

EL.=125.80

EL.=122.75

EL.=119.70

MATCH LINE

MATSON PECK & TOPLISS
SURVEYORS & ENGINEERS

#210 - 8171 Cook Road
Richmond, B.C.

V6Y 3T8

Ph: 270-9331

Fax: 270-4137

CADFILE: 13331-STRATA-AA

V-05-13331-STRATA

DATE

FEB 25/05

WAW

B.C.L.S. (#697)

CONTINUED ON PAGE 54

SHEET 55 OF 57 SHEETS

SECTION A-A'


STRATA PLAN BCS / 233

SCALE 1:200



MATCH LINE

MATCH LINE

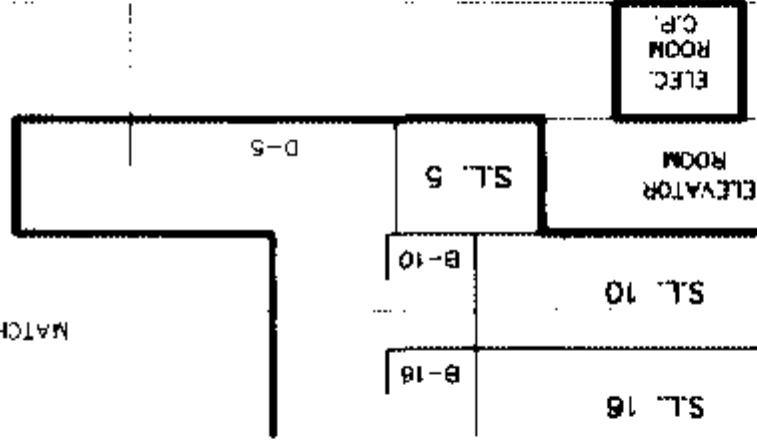

CONTINUED ON PAGE 54

CONTINUED ON PAGE 56

AIRSPACE PARCEL 1
PLAN RCP14486


ELEVATOR
C.P.

LOBBY
LOBBY
LOBBY
LOBBY
LOBBY

REM. LOT 2 PLAN LMP51876

GARBAGE CHUTE C.P.

REM. LOT 2
PLAN LMP51876

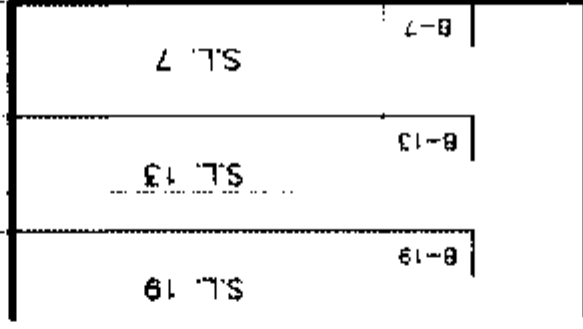

EL.=88.19
22nd FLOOR

EL.=83.15
21st FLOOR

EL.=80.10
20th FLOOR

EL.=77.06
19th FLOOR

EL.=73.25
18th FLOOR

EL.=69.44
17th FLOOR

EL.=65.63
16th FLOOR

EL.=61.82
15th FLOOR

EL.=58.01
14th FLOOR

MATCH LINE

MATCH LINE

EL.=54.20
12th FLOOR

EL.=50.40
11th FLOOR

EL.=46.58
10th FLOOR

MATSON PECK & TOPUSS
SURVEYORS & ENGINEERS

4210 - 8171 Cook Road
Richmond, B.C.

V6Y 3T8

Ph: 270-9331

Fax: 270-4137

CADFILE: 13331 STRATA AA'

V-05-13331-STRATA


DATE FEB. 25/05 WPN B.C.L.S. (#897)

SECTION A-A'

SCALE 1:200



STRATA PLAN BCS / 233

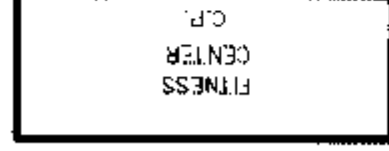

REM. LOT 2
PLAN LMP51876

CONTINUED ON PAGE 55

CONTINUED ON PAGE 57

AIRSPACE PARCEL 1 ELEVATOR C.P.
PLAN BOP14488

REM. LOT 2
PLAN LMP51876

REM. LOT 2
PLAN LMP51876

LOBBY C.P.

LOBBY C.P.

GARBAGE CHUTE C.P.

RAMP C.P.

11th FLOOR
EL. = 50.40

10th FLOOR
EL. = 46.59

9th FLOOR
EL. = 42.78

8th FLOOR
EL. = 38.97

7th FLOOR
EL. = 35.17

6th FLOOR
EL. = 31.36

5th FLOOR
EL. = 27.55

3rd FLOOR
EL. = 23.73

2nd FLOOR
EL. = 19.91

REM. LOT 2
PLAN LMP51876

MATCH LINE

MATSON PECK & TOPLISS
SURVEYORS & ENGINEERS

#210 - 8171 Cook Road
Richmond, B.C.

V6Y 3T8

Ph: 270-9331

Fax: 270-4137

CADFILE: 13331-STRATA-AA'

V-05-13331-STRATA

DATE Feb 15/08 WPH B.C.L.S. (#697)

SECTION A-A'

SCALE 1:400



STRATA PLAN BCS / 233

AIRSPACE PARCEL 1
PLAN BOP14488
MAIN FLOOR EL. = 14.58
LEVEL P1 EL. = 11.22
LEVEL P2 EL. = 8.39
LEVEL P3 EL. = 5.56
LEVEL P4 EL. = 2.29
LEVEL P5 EL. = -0.15

MATCH LINE

REM. LOT 2
PLAN LMP51876

EL. = -1.11

CONTINUED ON PAGE 56

REM. LOT 2
PLAN LMP51876

EL. = 18.91
MEZZANINE
2ND FLOOR

AIRSPACE PARCEL 1
PLAN BOP14488

REM. LOT 2
PLAN LMP51876

MATSON PECK & TOPLISS
SURVEYORS & ENGINEERS

#210 - 8171 Cook Road

Richmond, B.C.

V6Y 3T8

Ph: 270-9331

Fax: 270-4137

CADFILE: 13331-STRATA-AA'

V-05-13331-STRATA

DATE Feb. 25/05 WPH B.C.L.S. (#597)