

STRATA PLAN BCS 1729

DEPOSITED AND REGISTERED IN
THE LAND TITLE OFFICE AT
NEW WESTMINSTER, B.C.

THIS 21 DAY OF FEB 2006

REGISTRAR *Don MacDonell JCR*

BA 355670-081

"CITY OF VANCOUVER"
B.C.G.S. 92G.025

"MONTREUX"
2056 YUKON STREET,
VANCOUVER, B.C.

SCALE 1:500



ALL DISTANCES ARE IN METRES.



INTEGRATED SURVEY AREA No. 31
(VANCOUVER) NAD-83 (CSRS)

THIS PLAN SHOWS GROUND-LEVEL MEASURED DISTANCES.
PRIOR TO COMPUTATION OF U.T.M. CO-ORDINATES,
MULTIPLY BY COMBINED SCALE FACTOR 0.9996030

LEGEND

GRID BEARINGS ARE DERIVED FROM OBSERVATIONS
BETWEEN CONTROL MONUMENTS V-986 AND V-989

- - DENOTES CONTROL MONUMENT FOUND
- - DENOTES STANDARD IRON POST FOUND
- - DENOTES STANDARD IRON POST PLACED
- - DENOTES LEAD PLUG FOUND
- - DENOTES LEAD PLUG PLACED
- D/R - DENOTES DESTROYED/RESET
- SL - DENOTES STRATA LOT
- PT. - DENOTES PART
- LCP - DENOTES LIMITED COMMON PROPERTY
- ⊙ - DENOTES COMMON PROPERTY
- ⊖ - DENOTES ELECTRICAL CLOSET
BEING LIMITED COMMON PROPERTY
FOR THE EXCLUSIVE USE OF
SL'S 1 TO 11 INCLUSIVE.
- ⊖ - DENOTES ELECTRICAL CLOSET
BEING LIMITED COMMON PROPERTY
FOR THE EXCLUSIVE USE OF
SL'S 12 TO 92 INCLUSIVE.
- ⊖ - DENOTES LIMITED COMMON PROPERTY
FOR THE EXCLUSIVE USE OF
SL'S 12 TO 92 INCLUSIVE.
- ⊖ - DENOTES MECHANICAL SPACE
BEING LIMITED COMMON PROPERTY
FOR THE EXCLUSIVE USE OF
SL'S 12 TO 92 INCLUSIVE.
- ⊖ - DENOTES ROOF DECK BEING LIMITED
COMMON PROPERTY FOR THE
EXCLUSIVE USE OF SL 12
- ⊖ - DENOTES BALCONY BEING LIMITED
COMMON PROPERTY FOR THE
EXCLUSIVE USE OF SL 15
- ⊖ - DENOTES LOCKER BEING LIMITED
COMMON PROPERTY FOR THE
EXCLUSIVE USE OF SL 12
- ⊖ - DENOTES PARKING STALL BEING LIMITED
COMMON PROPERTY FOR THE
EXCLUSIVE USE OF SL 12
- ⊖ - DENOTES LIMITED COMMON PROPERTY
FOR THE EXCLUSIVE USE OF
SL'S 1 TO 11 INCLUSIVE.
- ⊖ - DENOTES LIMITED COMMON PROPERTY
FOR THE EXCLUSIVE USE OF
SL'S 12 TO 92 INCLUSIVE.
- N/W - DENOTES BOUNDARY DENIED BY
LEAD PLUGS PLACED. (NO WALLS)
- 5.40 - DENOTES PARKING STALL NUMBER 1
(TYPICAL)
- 1 - DENOTES PARKING STALL NUMBER 1
TYPICAL


I, MIKE E. SHAW, A BRITISH COLUMBIA LAND SURVEYOR
CERTIFY THAT THE BUILDING SHOWN ON THIS STRATA PLAN
IS WITHIN THE EXTERNAL BOUNDARIES OF THE LAND
THAT IS THE SUBJECT OF THE STRATA PLAN.

DATE: JANUARY 6th 2006.

Mike E. Shaw

BENNETT & ASSOCIATES
B.C. LAND SURVEYORS
#201-9547 152nd STREET,
SURREY, B.C.
PHONE: 582-0717

DRAWING # 30442-14
FILE # 30442-14.F5
DATE: JANUARY 6, 2006.

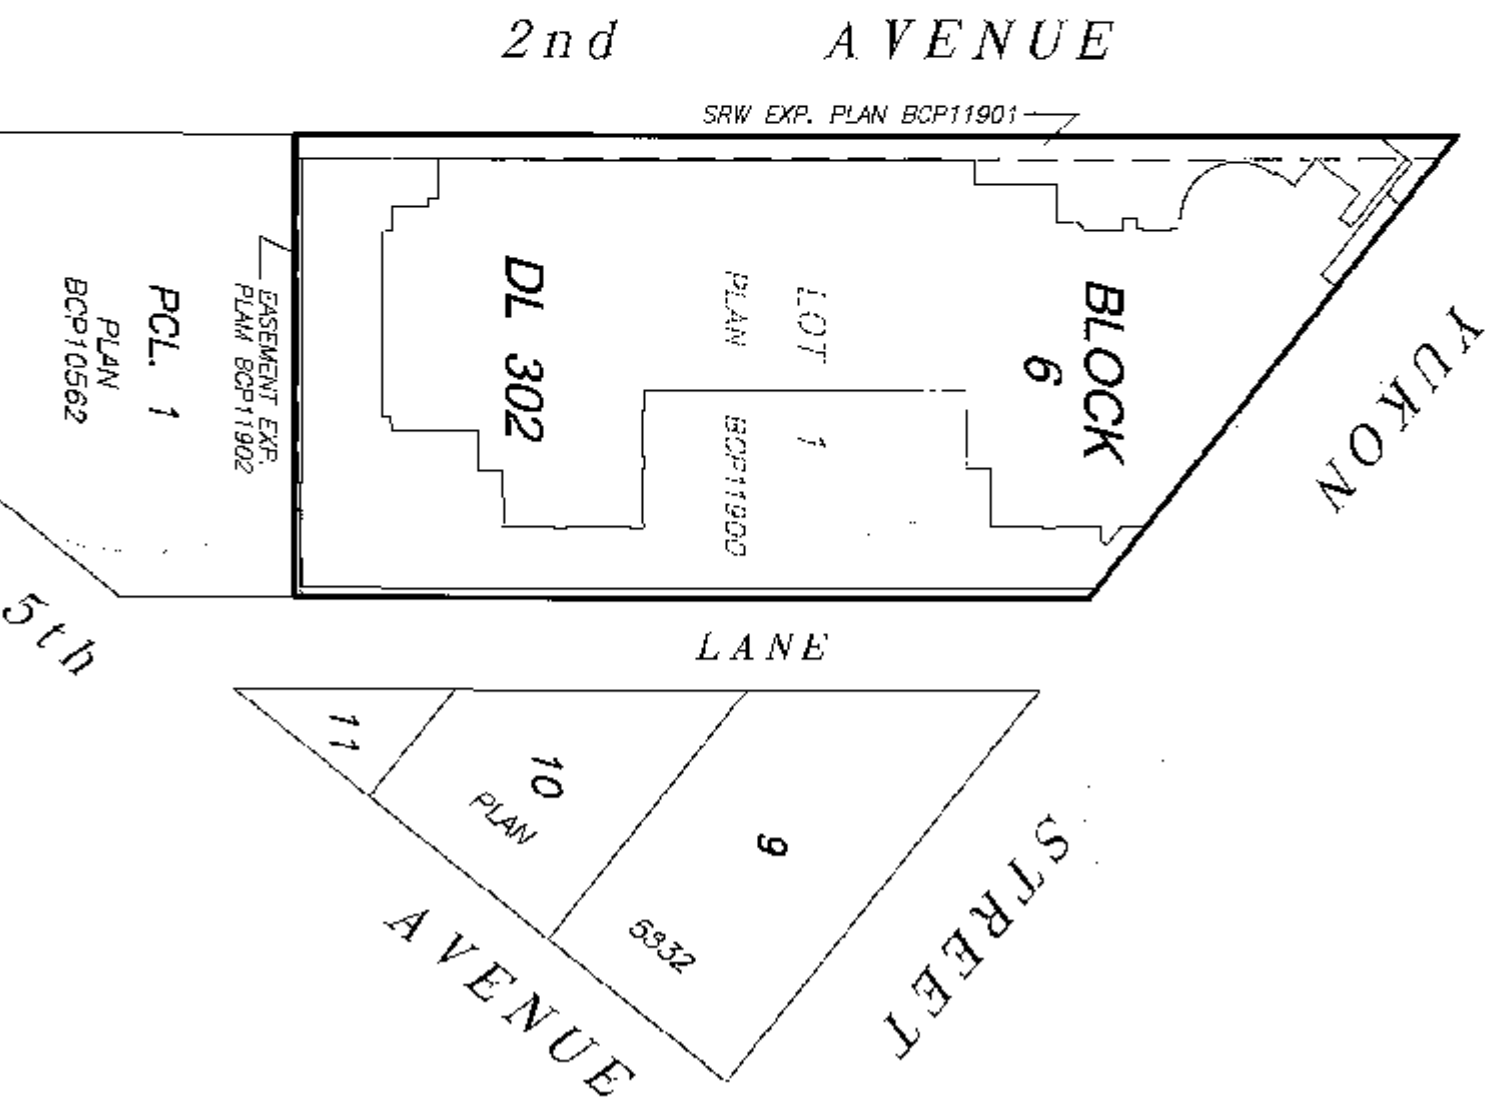

SEE SHEET #2 FOR
BOUNDARY DIMENSIONS

SEE SHEET #3 FOR
BUILDING LOCATION
AND DIMENSIONS


THIS STRATA PLAN CONTAINS LIMITED COMMON
PROPERTY ACCORDING TO SEC. 73 (a)(i) OF
THE STRATA PROPERTY ACT.

NOTE:
53°07'19" - DENOTES GRID BEARING OF STRATA LOT BOUNDARY
ALL BOUNDARIES OF STRATA LOTS ARE PARALLEL TO,
PERPENDICULAR TO, OR AT 45° DEFLECTION TO, UNLESS
OTHERWISE SHOWN.

NOTE:
STRATA LOT BOUNDARIES ARE DEFINED AS
CENTER LINE OF WALL FOR DEMISING WALLS OF
STRATA LOTS AND 0.025 METRES (ONE INCH)
INSIDE ALL EXTERIOR WALLS OF STRATA LOTS.

THIS PLAN LIES WITHIN THE
GREATER VANCOUVER REGIONAL DISTRICT

ORIGINAL

 

NOYON

PLAID SCOT 1900

DL 302

11th AVENUE

10 PLAN

5832

9

STREET

2011.800

02

PCL. 1

PLAN
BCP10562

5th

ECP42873

১৫৫



May 19

25

۱۰۰

1. **Introduction**

20

—

2005

11

Mildred E. Shuman

8.6.1.5.

DATE : JANUARY 6, 2006.

DRAWING # 30442-14
FILE # 30442-14_Post

20.3.20



ORIGINAL

**BUILDING LOCATION
AND DIMENSIONS**

STRATA PLAN BCS 1729

SHEET 3 OF 43 SHEETS

SCALE 1:250

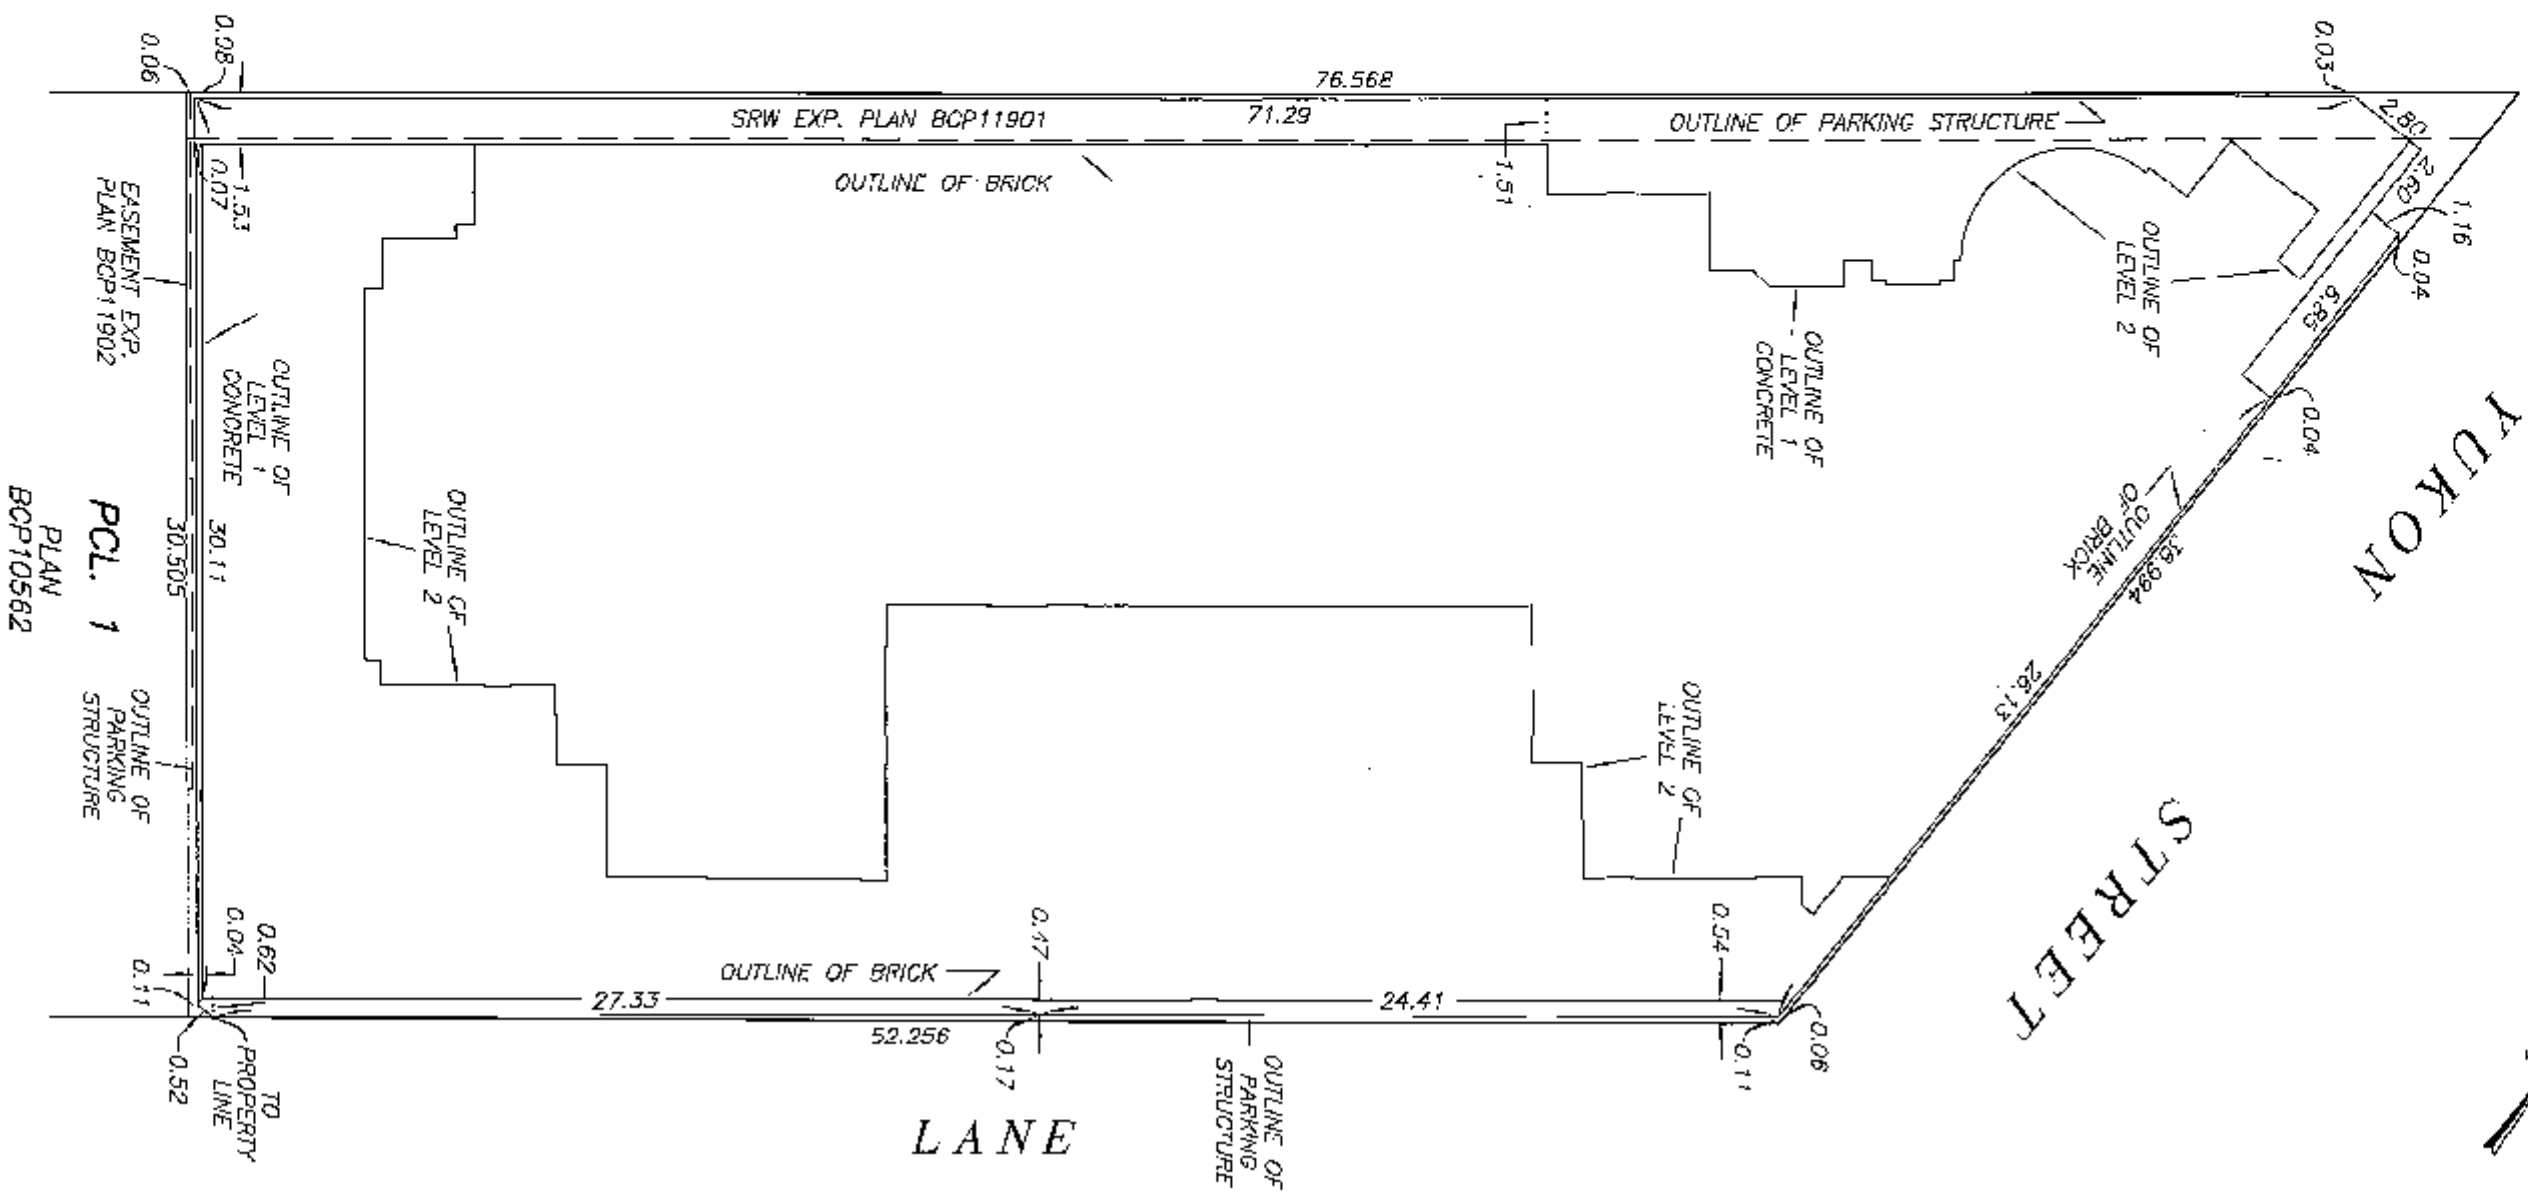 

DRAWING # 30442-11
FILE # 30442-14_CE

DATE : JANUARY 6, 2006.

M.E.B.


ORIGINAL

STRATA PLAN BCS 1729OWNER:YUKON CROSSING PROPERTIES INC.
(INC. NO. 629480)

AUTHORIZED SIGNATORY

HACH TANGE
AUTHORIZED SIGNATORY

WITNESS AS TO BOTH SIGNATURES

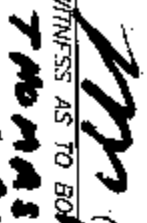
THOMAS BEECHMAN
WITNESS

OCCUPATION OF WITNESS


300 - 1681 CROSTWAT ST.
VANCOUVER, B.C.

ADDRESS OF WITNESS

MORTGAGEE:


THE TORONTO-DOMINION BANK

AUTHORIZED SIGNATORY

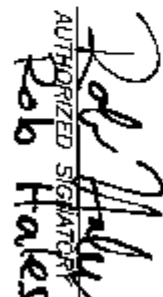
Rob Hayes

AUTHORIZED SIGNATORY

WITNESS AS TO BOTH SIGNATURES

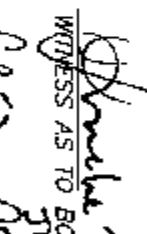
Glen JE MARE
CLEAR OFFICER

OCCUPATION OF WITNESS

100-11600A X Vancouver BC
ADDRESS OF WITNESSI, MIKE E. SHAW, A BRITISH COLUMBIA LAND SURVEYOR,
CERTIFY THAT THE BUILDING INCLUDED IN THIS STRATA
PLAN HAS NOT, AS OF JANUARY 6th, 2006, BEEN
PREVIOUSLY OCCUPIED.

B.C.L.S.


THE CITY OF VANCOUVER, REGISTERED OWNER
OF COVENANTS BW283576, BW283578 AND BW283588
HEREBY CONSENTS TO THE DEPOSIT OF THIS PLAN.
GRAHAM JOHNSON

AUTHORIZED SIGNATORY

SECTION A - A'
EAST SECTION

STRATA PLAN BCS 1729

SCALE 1:125

 

ALL DISTANCES ARE IN METRES.

SEE SHEET #6
MATCH LINE

ROOF

(R)

(RD92)

ROOF
LEVEL

SL. 91

(RD92)

SL. 92

LEVEL 9

SL. 87

SL. 88

SL. 89

LEVEL 8

SL. 80

SL. 81

SL. 82

LEVEL 7

SL. 71

SL. 72

SL. 73

SL. 74

LEVEL 6

SL. 58

SL. 59

SL. 60

SL. 61

LEVEL 5

SL. 45

SL. 46

SL. 47

SL. 48

LEVEL 4

SL. 32

SL. 33

SL. 34

SL. 35

LEVEL 3

SL. 20

SL. 21

SL. 22

SL. 23

LEVEL 2

SL. 4

SL. 3

SL. 2

SL. 1

LEVEL 1

VOID (C)

DRIVEWAY (C)

PARKING (C)

DRIVEWAY (C)

PARKING (C)

PARKING (C)

DRIVEWAY (C)

PARKING (C)

TRANSFORMER ROOM (C)

PARKING
LEVEL P1

VOID (C)

DRIVEWAY (C)

-46- (PS91)

DRIVEWAY (C)

-47- (PS91)

-48- (PS92)

-49- (PS92)

DRIVEWAY (C)

STORAGE (C)

PARKING
LEVEL P2

SEE SHEET #6
MATCH LINE

DRAWING # 30442-14
FILE # 30442-14_Sec

DATE : JANUARY 6, 2006.
M.C. AB.

ORIGINAL

SECTION A - A'
MID-SECTION

STRATA PLAN BCS 1729

SCALE 1:125



ALL DISTANCES ARE IN METRES.

ROOF
LEVEL

SEE
SHEET #7
MATCH
LINE

ROOF (R)

MATCH LINE
SEE SHEET #5

LEVEL 9

SL. 90

SL. 91

LEVEL 8

SL.
85

SL. 86

SL. 87

SL.
88

LEVEL 7

SL.
78

SL. 79

SL. 80

SL.
81

LEVEL 6

SL.
67

SL. 68

SL. 69

SL. 70

SL. 71

SL.
72

LEVEL 5

SL.
54

SL. 55

SL. 56

SL. 57

SL. 58

SL.
59

LEVEL 4

SL.
41

SL. 42

SL. 43

SL. 44

SL. 45

SL.
46

LEVEL 3

SL.
28

SL. 29

SL. 30

SL. 31

SL. 32

SL.
33

LEVEL 2

SL.
16

SL. 17

SL. 18

SL. 19

SL. 20

SL.
21

LEVEL 1

SL.
8

SL. 7

SL. 6

CORRIDGR
LOP SL. 6

SL. 5

SL. 4

SL.
3

PARKING
LEVEL P1

PARKING
-C3-
(C)

PARKING
-C4-
(C)

PARKING
-C5-
(C)

PARKING
-C6-
(C)

PARKING
-C7-
(C)

PARKING
-C8-
(C)

PARKING
-C9-
(C)

PARKING
-C10-
(C)

VOID
(C)

DRIVEWAY
(C)

PARKING
LEVEL P2

-38-
(PS76)

-39-
(PS78)

-40-
(PS30)

-41-
(PS81)

-42-
(PS81)

-43-
(PS79)

-44-
(PS18)

-45-
(PS33)

VOID
(C)

DRIVEWAY
(C)

PARKING
LEVEL P3

-B9A-
(PS87)

VOID
(C)

APPENDED PURSUANT TO SEC. 257
STRATA PROPERTY ACT.

THIS 1st DAY SEP 2006
SAC BAS43440 AND
AMENDED SHEET 6A.

MATCH LINE
SEE SHEET #5

DRAWING # 30442-14
FILE # 30442-14_Sec

DATE : JANUARY 5, 2006.
M.E.D.

ORIGINAL


**EXPLANATORY PLAN TO AMEND STRATA
PLAN BCS1729, TO REMOVE AND DESIGNATE
LIMITED COMMON PROPERTY FOR
STRATA LOTS 85 AND 87**

STRATA PLAN BCS 1729

DEPOSITED IN THE LAND TITLE OFFICE
AT NEW WESTMINSTER, B.C.
THIS 1 DAY OF SEPT, 2006

PURSUANT TO SECTION 257 OF THE STRATA PROPERTY ACT

SCALE 1:125

 

**SECTION A - A'
MID-SECTION**

Don MacDermid
DEPUTY REGISTRAR

BA 543440

ROOF
LEVEL

ROOF (R)

SEE
SHEET #7A
MATCH
LINE

MATCH LINE
SEE SHEET #5

LEVEL 9

SL. 90

SL. 91

LEVEL 8

SL. 85

SL. 86

SL. 87

SL. 88

LEVEL 7

SL. 78

SL. 79

SL. 80

SL. 81

LEVEL 6

SL. 67

SL. 68

SL. 69

SL. 70

SL. 71

SL. 72

LEVEL 5

SL. 54

SL. 55

SL. 56

SL. 57

SL. 58

SL. 59

LEVEL 4

SL. 41

SL. 42

SL. 43

SL. 44

SL. 45

SL. 46

LEVEL 3

SL. 28

SL. 29

SL. 30

SL. 31

SL. 32

SL. 33

LEVEL 2

SL. 16

SL. 17

SL. 18

SL. 19

SL. 20

SL. 21

LEVEL 1

SL. 8

SL. 7

SL. 6

CORRIDOR
LCP SL. 6

SL. 5

SL. 4

SL. 3

PARKING
LEVEL P1

PARKING
-C3-
(C)

PARKING
-C4-
(C)

PARKING
-C5-
(C)

PARKING
-C6-
(C)

PARKING
-C7-
(C)

PARKING
-C8-
(C)

PARKING
-C9-
(C)

PARKING
-C10-
(C)

VOID
(C)

DRIVEWAY
(C)

PARKING
LEVEL P2

-38-
(PS78)

-39-
(PS79)

-40-
(PS30)

-41-
(PS81)

-42-
(PS81)

-43-
(PS79)

-44-
(PS18)

-45-
(PS33)

VOID
(C)

DRIVEWAY
(C)

PARKING
LEVEL P3

-B9A-
(PS85)

VOID
(C)

SEE
SHEET #7A
MATCH
LINE

CERTIFIED CORRECT
THIS 5th DAY OF JUNE, 2006.

MATCH LINE
SEE SHEET #5

DRAWING # 30442-14 Revision #1
FILE # 30442-14_SL_R1

Mike E. Shaw
MIKE E. SHAW B.C.L.S.


DATE : JUNE 5, 2006

ORIGINAL

SECTION A -A'
WEST SECTION

STRATA PLAN BCS 1719


SCALE 1:125

 

ALL DISTANCES ARE IN METRES.

ROOF LEVEL

MATCH LINE
SEE SHEET #6

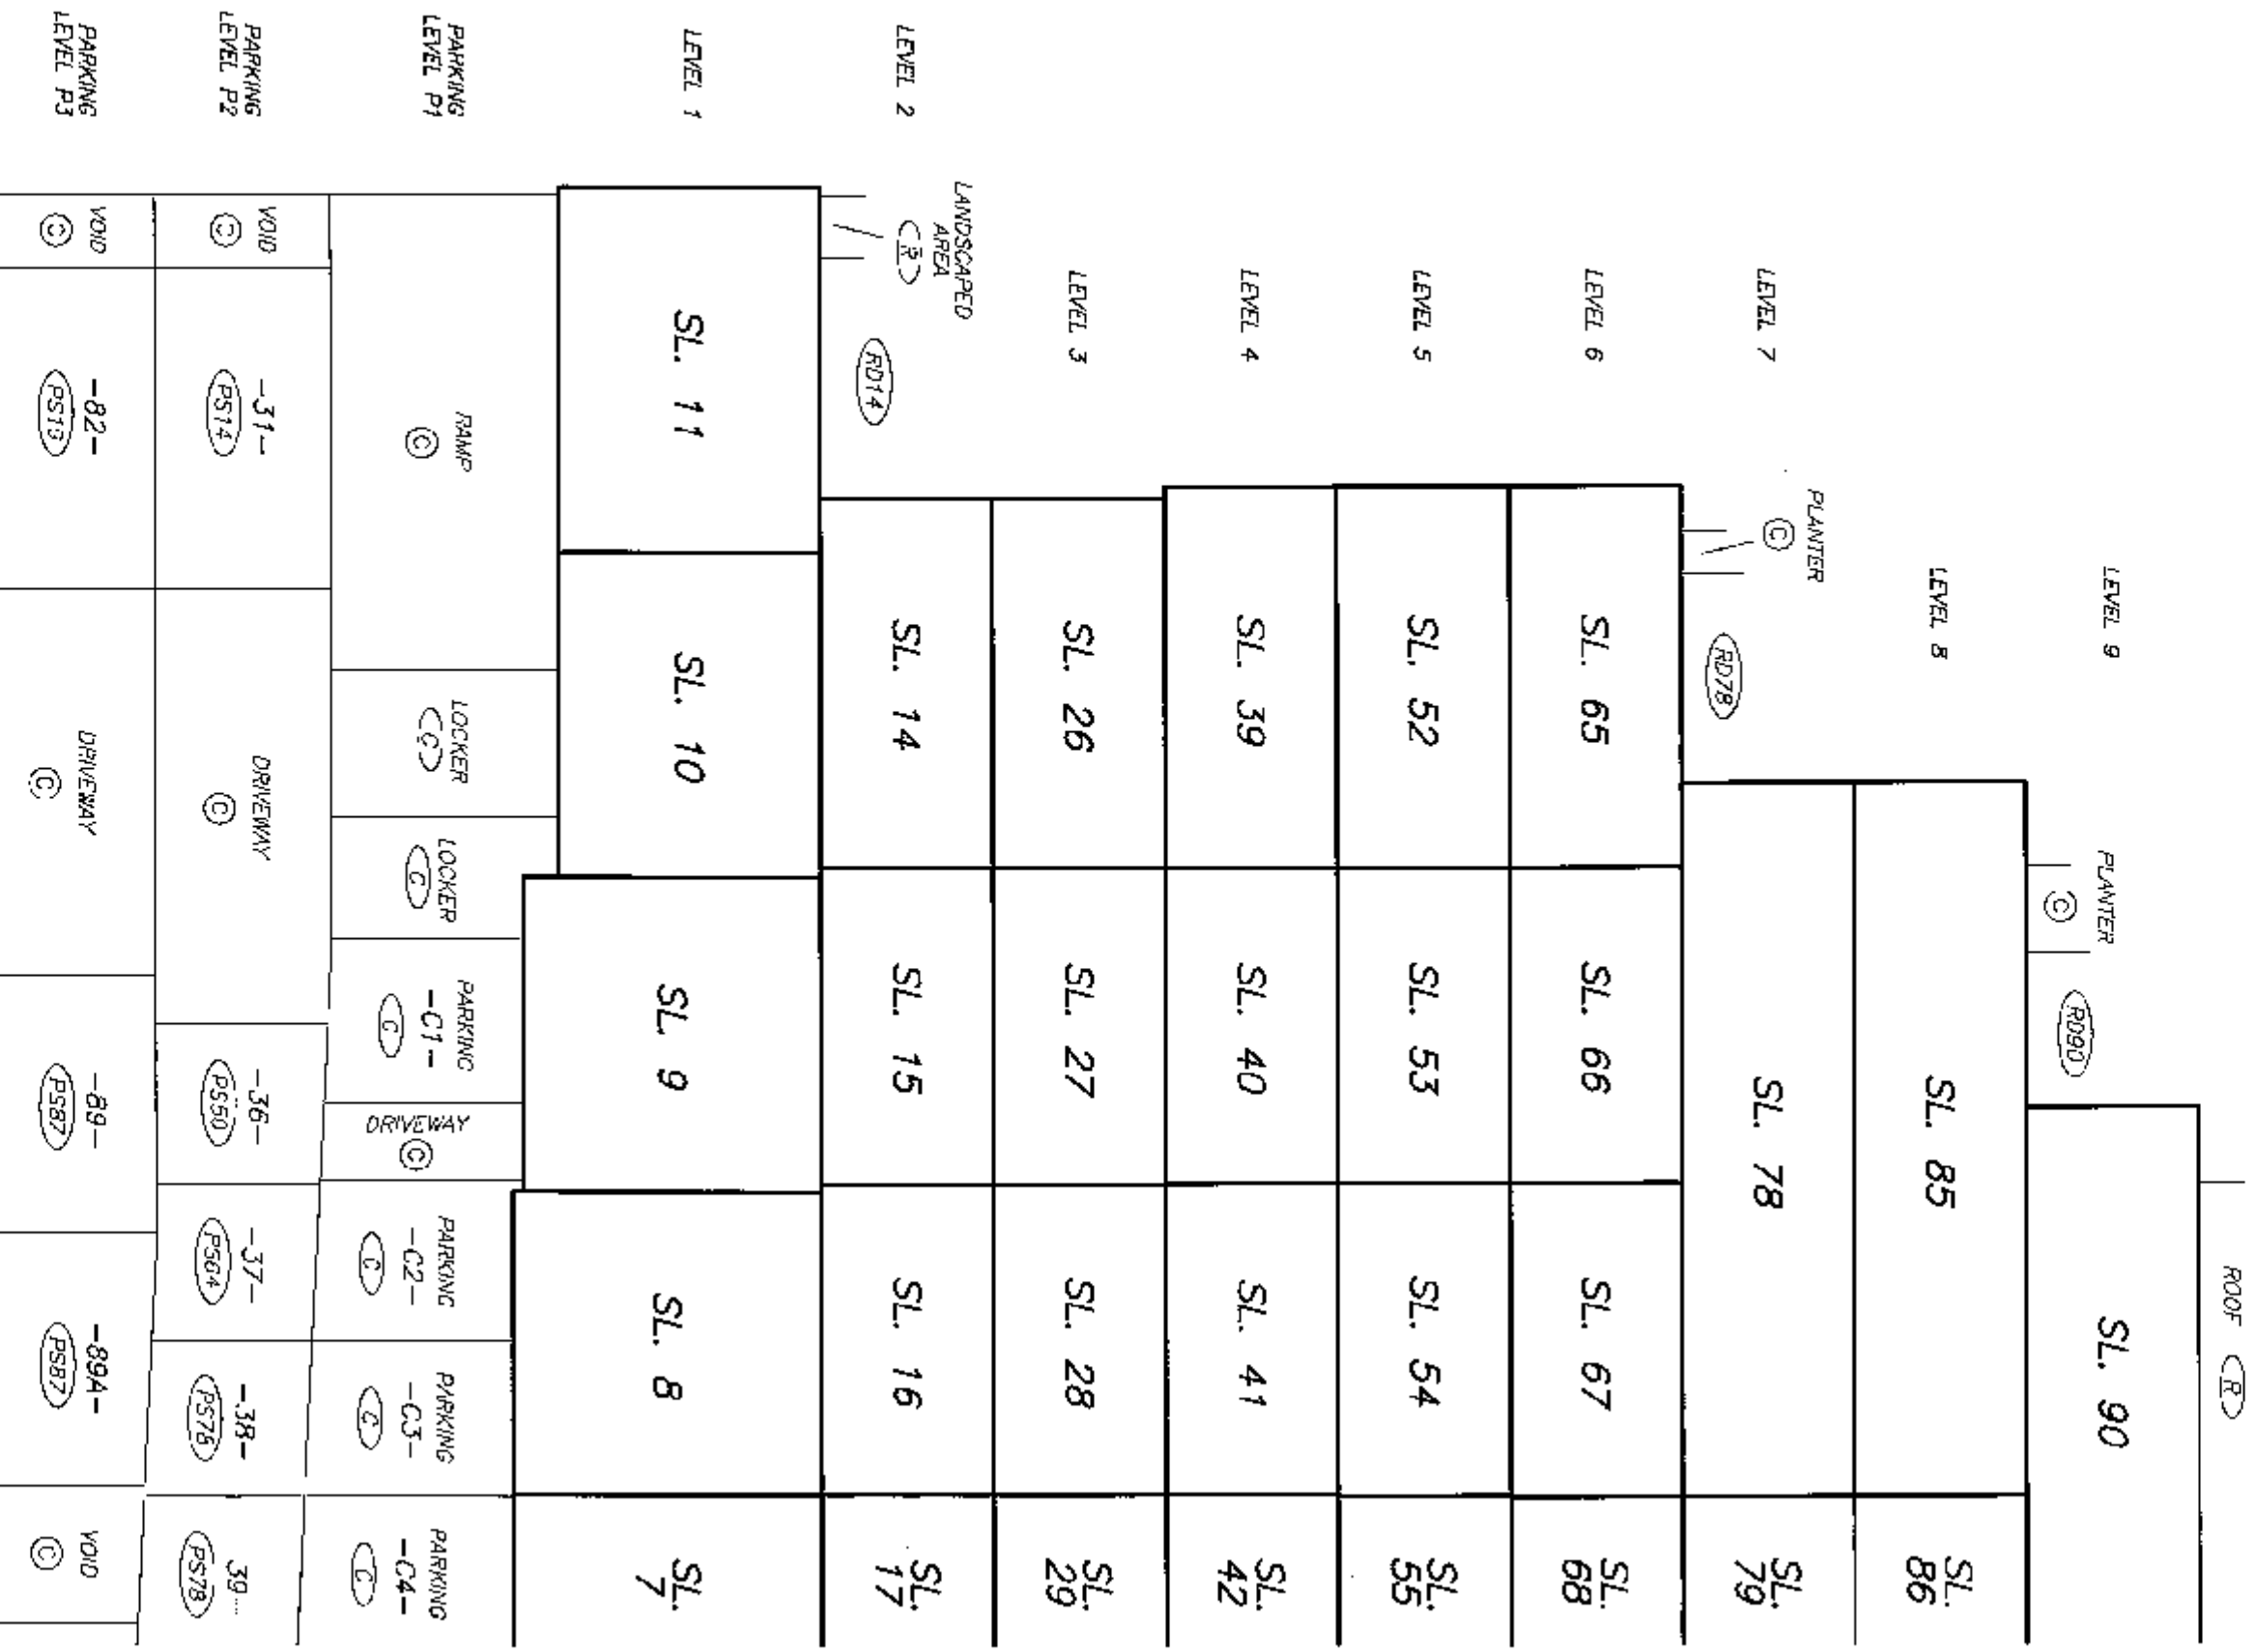


AMENDED PURSUANT TO SEC. 257
STRATA PROPERTY ACT.
THIS 15TH DAY SEPT 2006
SEE DA 543440 AND
AMENDED SHEET 7A.

MATCH LINE
SEE SHEET #6

SECTION A -A'
WEST SECTION

STRATA PLAN BCS 1729


SCALE 1:125

 

ALL DISTANCES ARE IN METRES.

ROOF LEVEL

MATCH LINE
SEE SHEET #6A

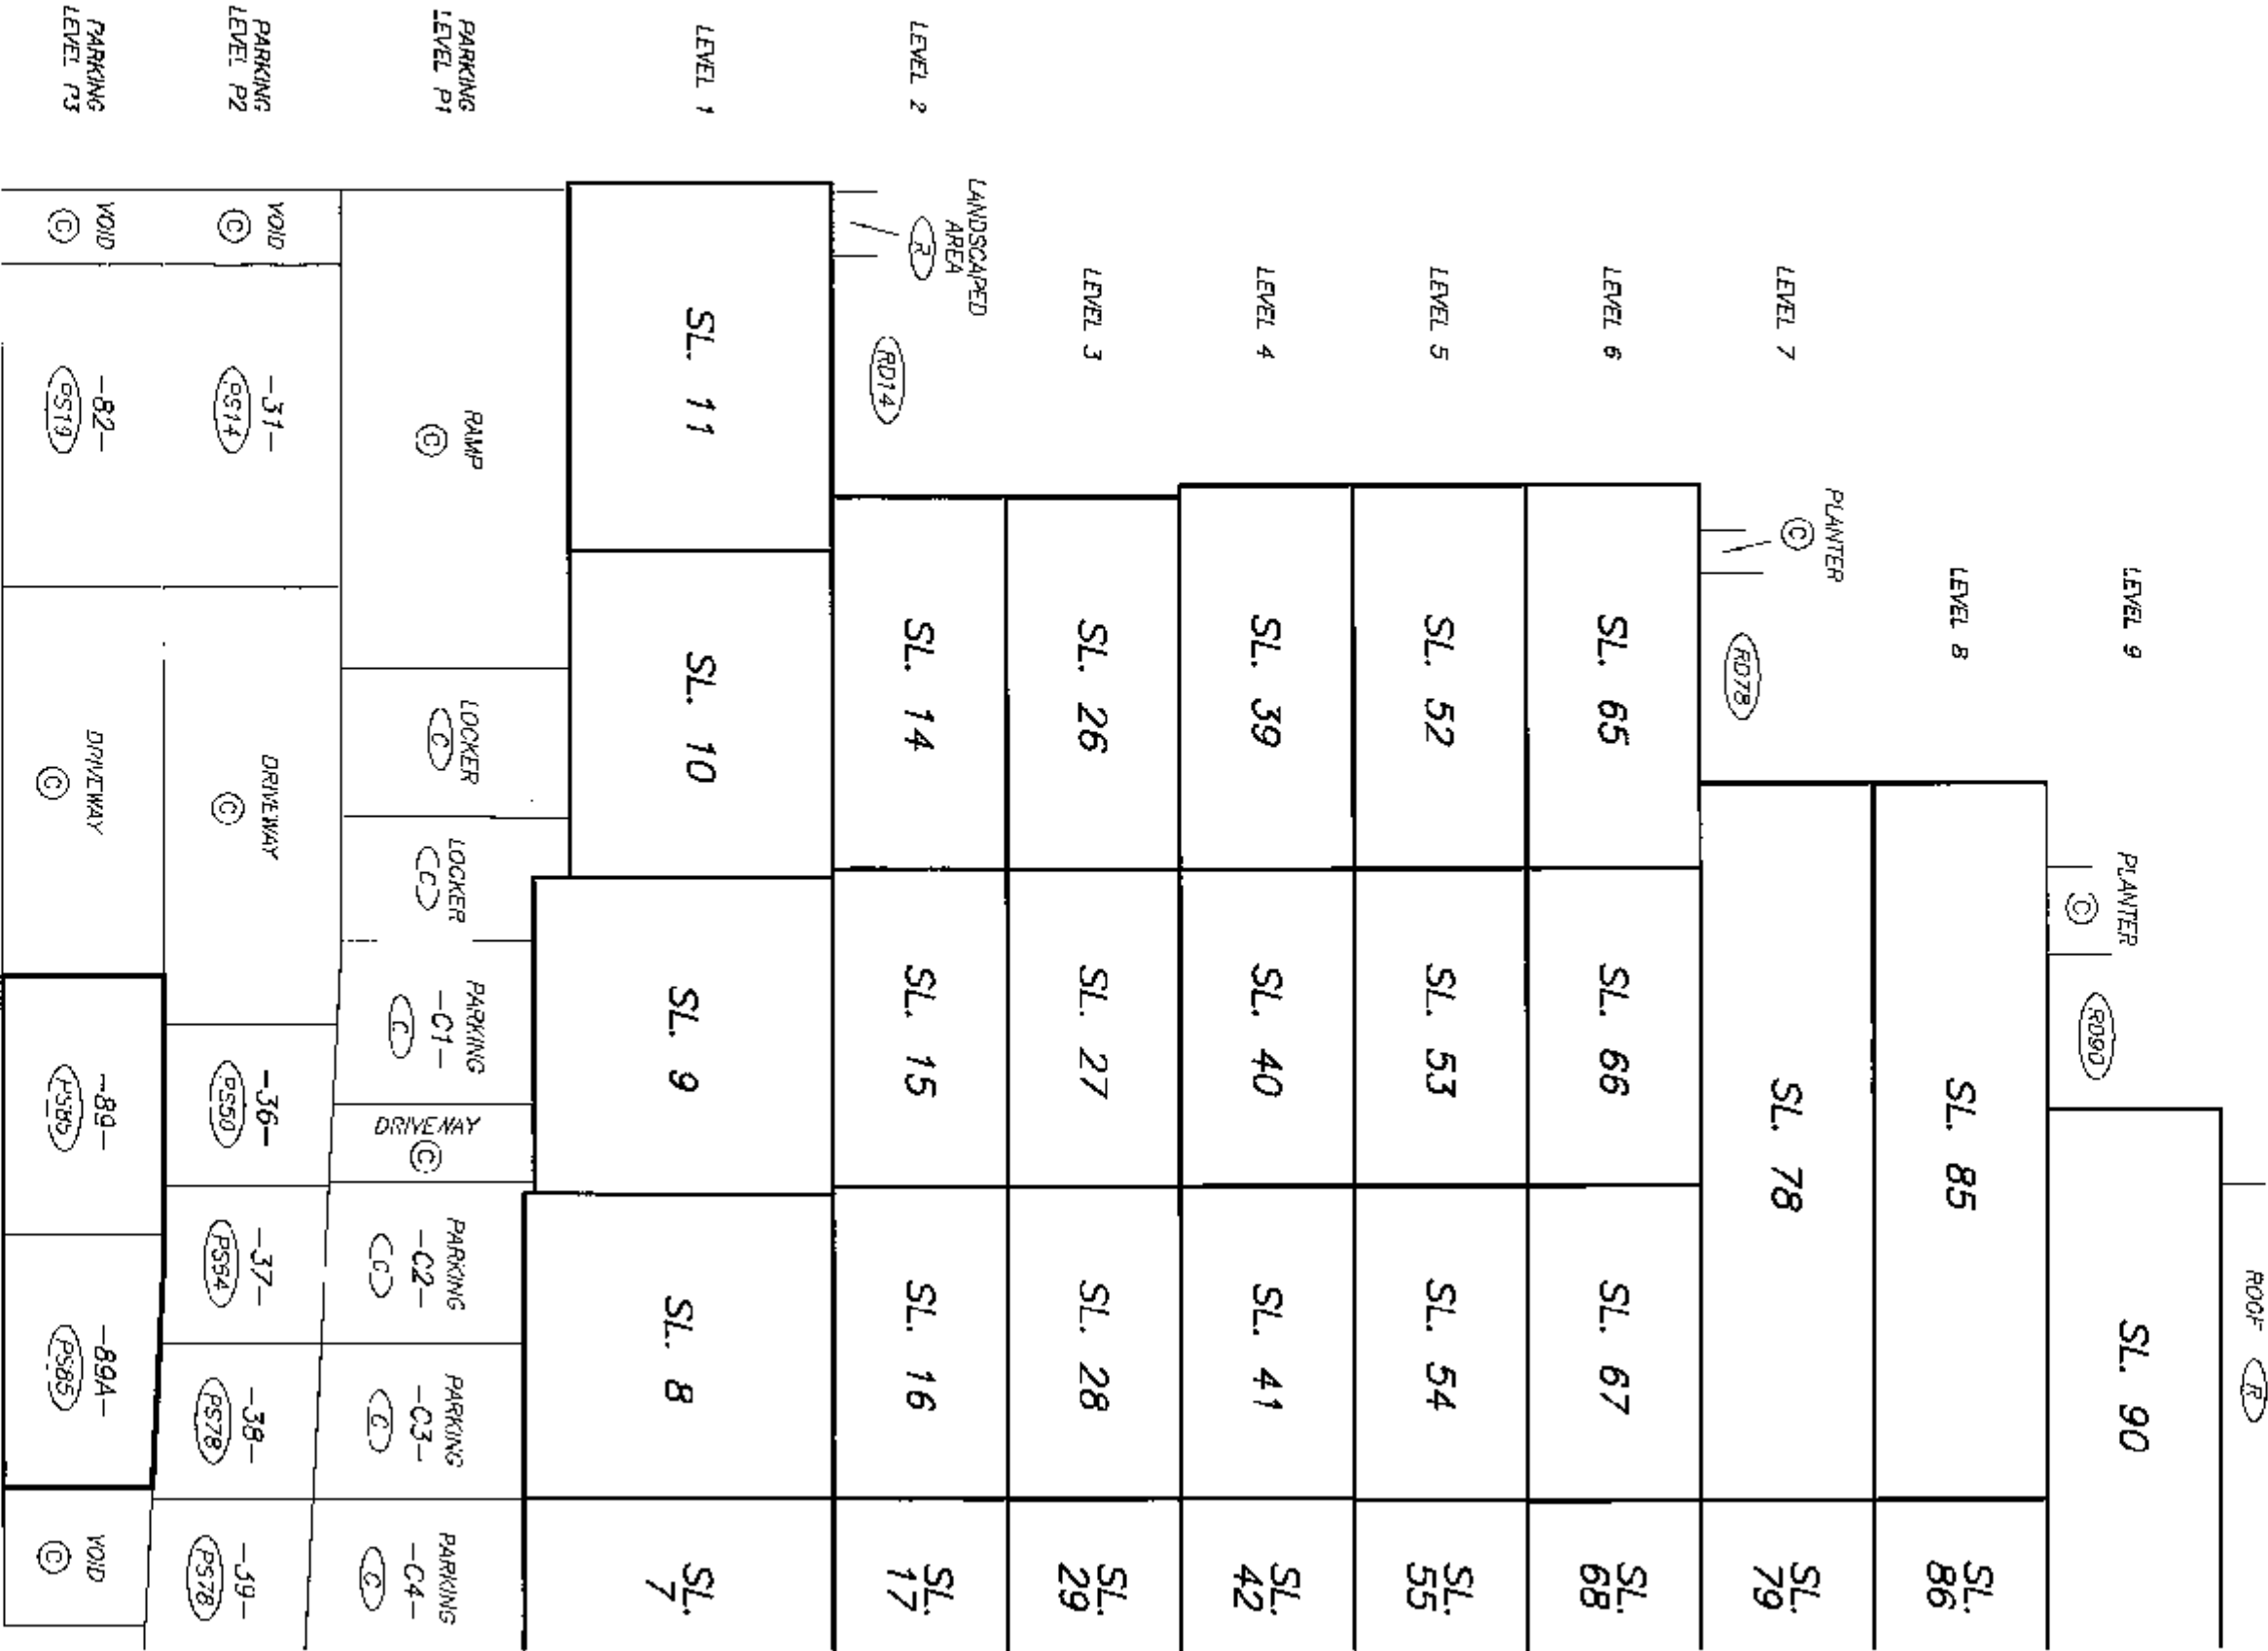

DRAWING # 30442-14 Revision #1
FILE # 30442-14_SLR1

DATE : JUNE 5, 2000

M.E.B.

ORIGINAL


PARKING LEVEL P3
FLOOR PLAN

STRATA PLAN BCS 1729


SCALE 1:125



ALL DISTANCES ARE IN METRES.

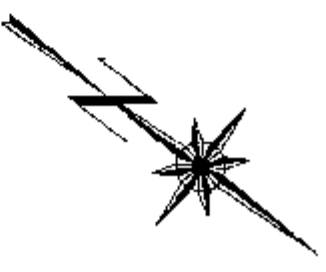

AMENDED PURSUANT TO Sec. 257
STRATA PROPERTY ACT.
THIS 1ST DAY SEPT 2006
SEE BAS453440 AND AMENDED SHEET 8A


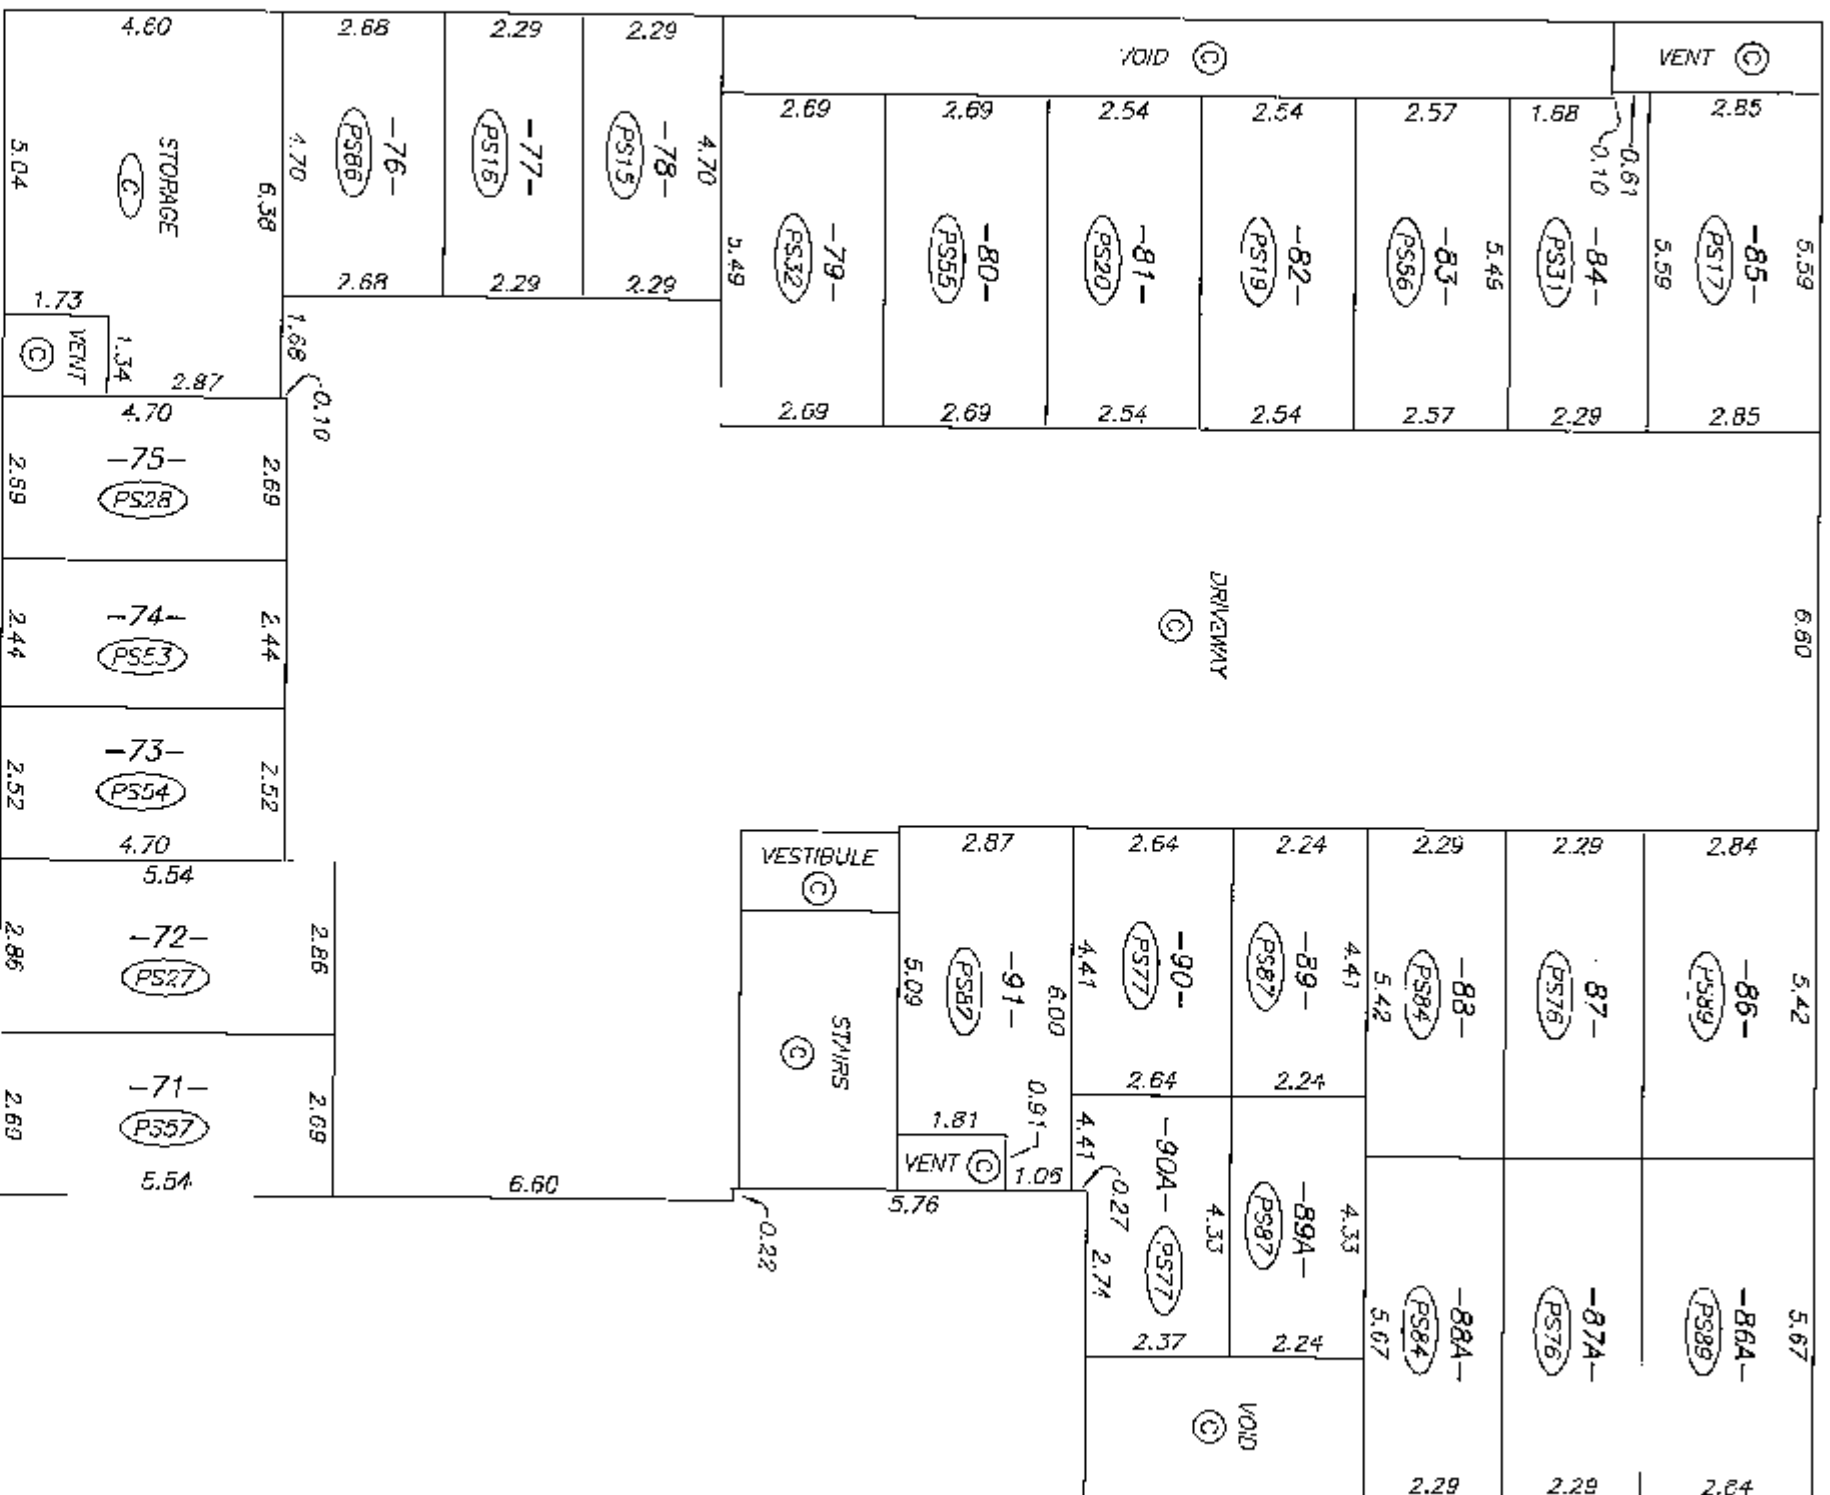


Mr. E. S.

ORIGINAL

STRATA PLAN BCS 1729

ALL DISTANCES ARE IN METRES.

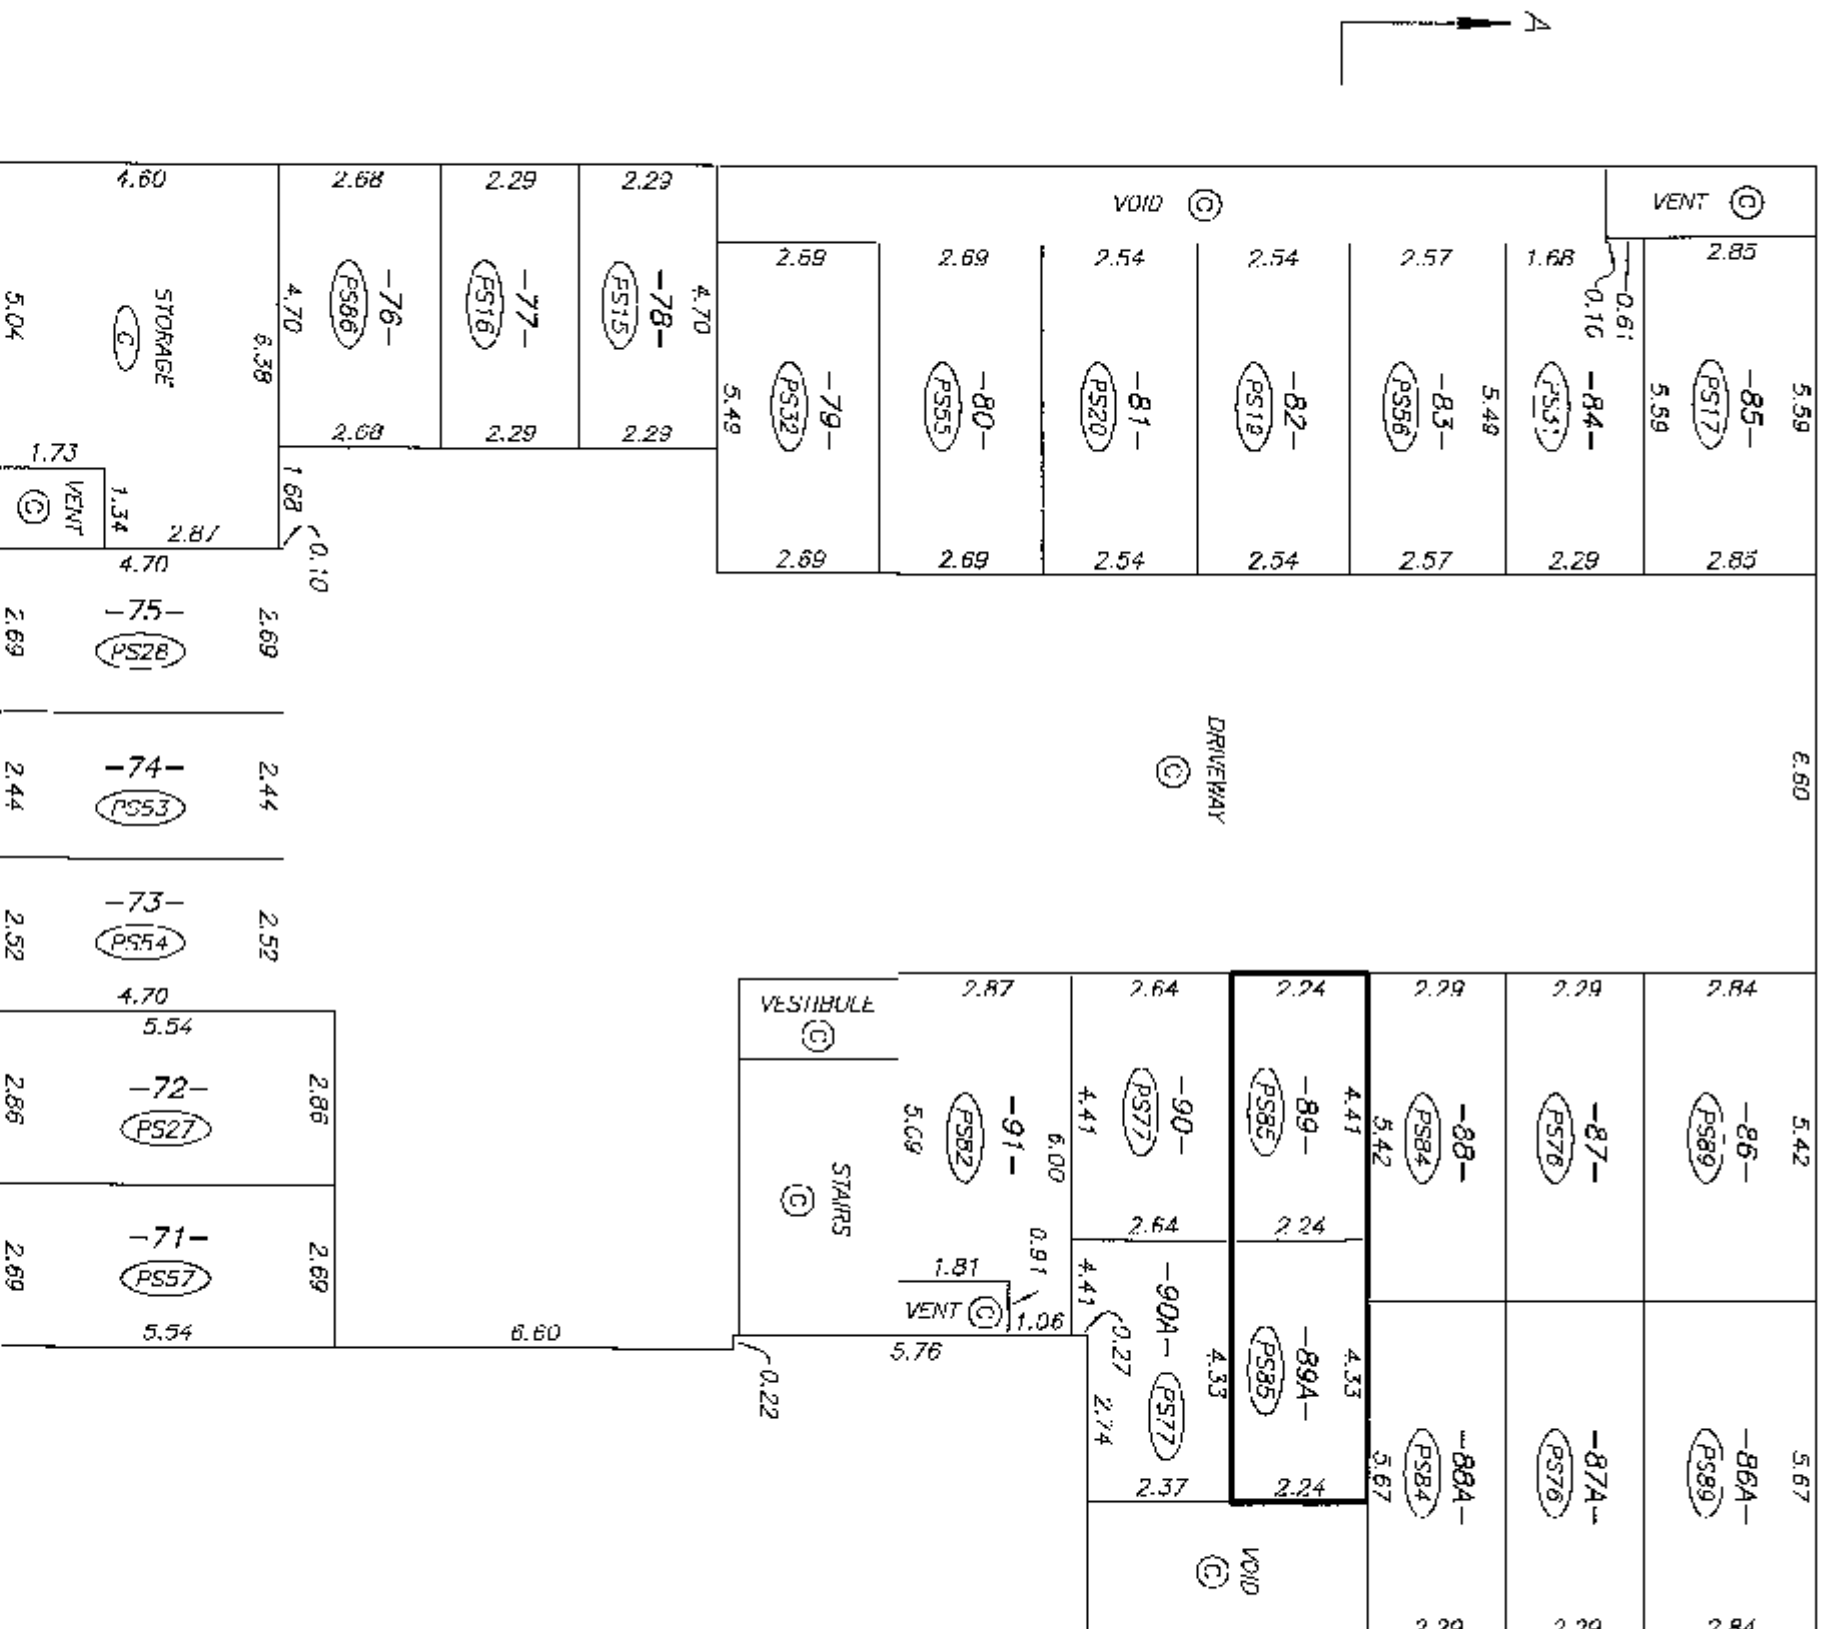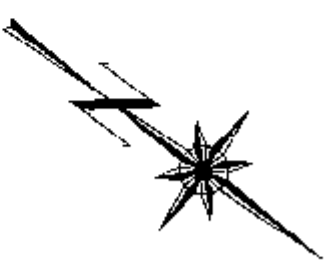

DATE : JUNE 5, 2006


Mr. C. - 8

ORIGINAL


PARKING LEVEL P2 FLOOR PLAN
EAST SECTION

STRATA PLAN BCS 1729

SCALE 1:125

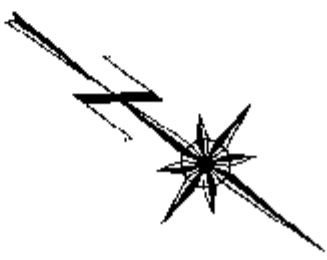

SEE SHEET #10
MATCH LINE

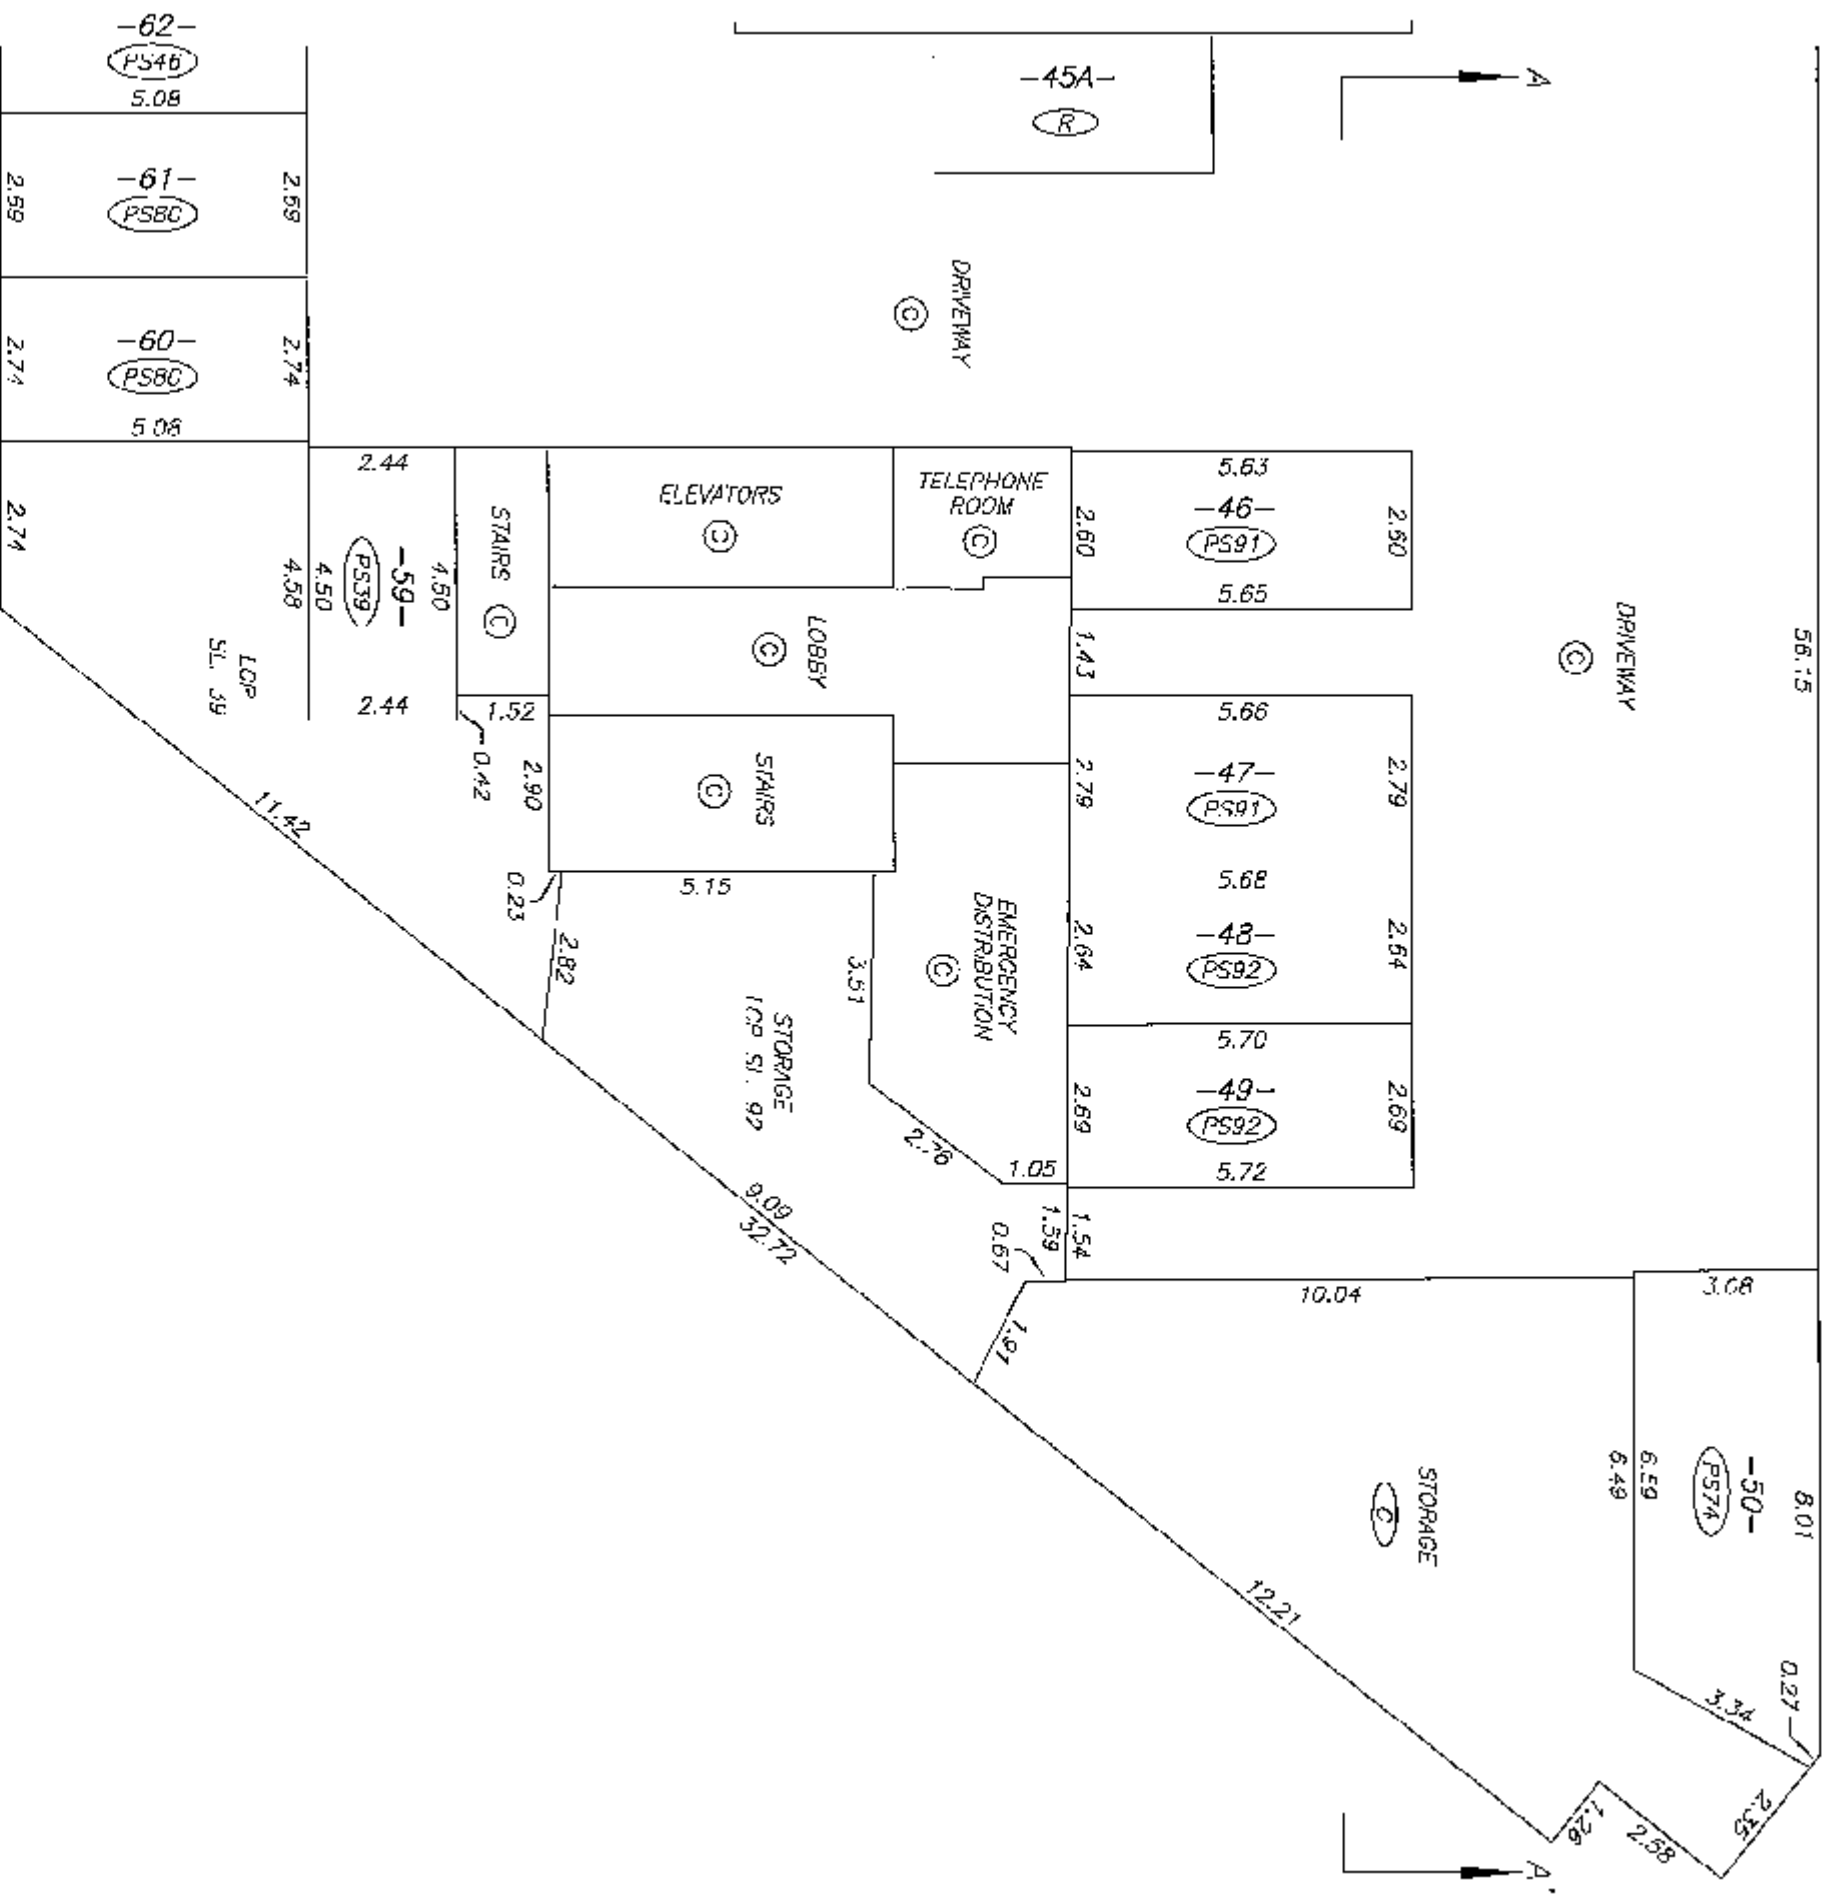

SEE SHEET #10
MATCH LINE

DRAWING # 30442-14
FILE # 30442-14_P2



DATE : JANUARY 5, 2025.

M. E. S.

ORIGINAL


PARKING LEVEL P2 FLOOR PLAN
MID-SECTION

STRATA PLAN BCS 1729

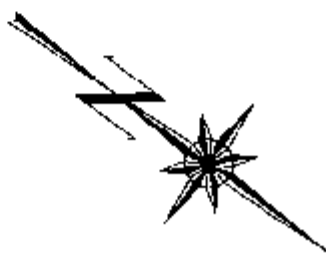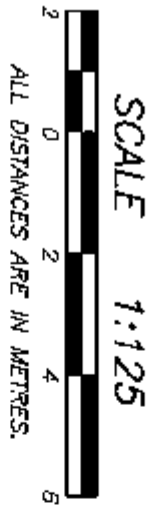

SEE SHEET #11
MATCH LINE

MATCH LINE
SEE SHEET #9

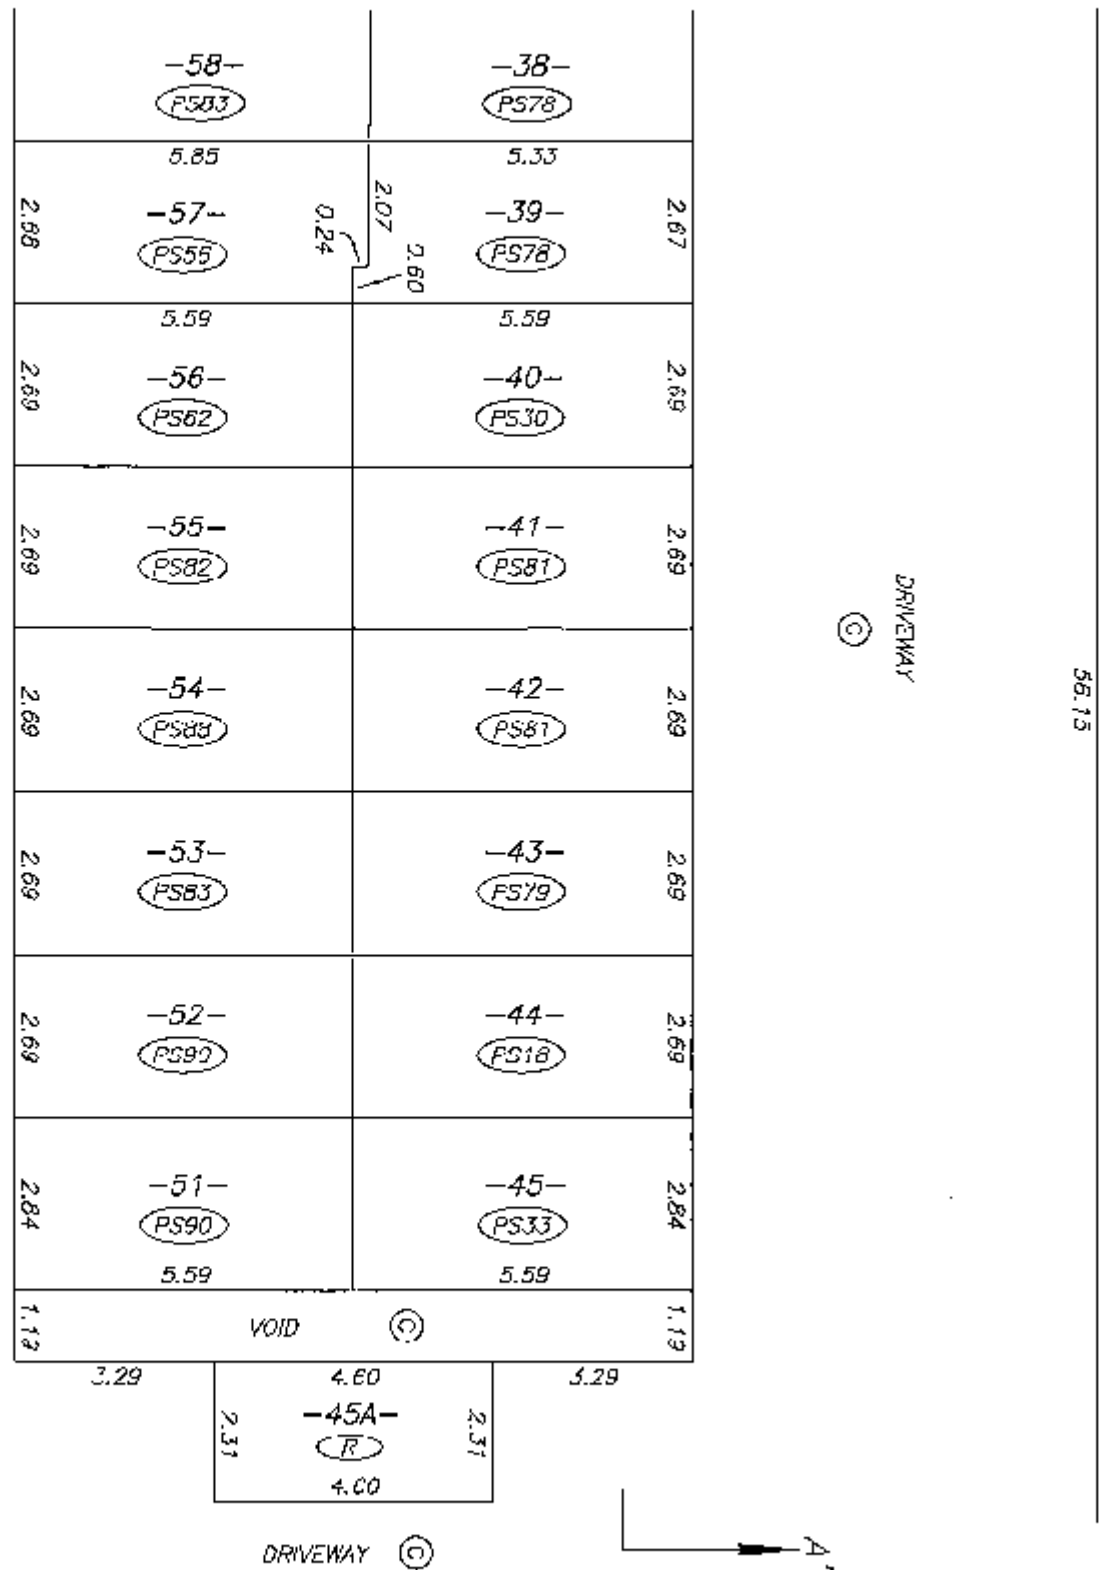

SEE SHEET #11
MATCH LINE

MATCH LINE
SEE SHEET #9

-70- (PS58)	5.54	-69- (PS68)	2.69	-68- (PS69)	2.69	-67- (PS70)	2.69	-66- (PS73)	2.69	-65- (PS72)	2.69	-64- (PS61)	2.69	-63- (PS61)	2.69	-62- (PS40)	5.08	-61- (PS30)	5.08
		2.69		2.69		2.69		2.69		2.69		2.69		2.69		2.69			

DRAWING # 30442-14
FILE # 30442-14_P2

DATE : JANUARY 9, 2006.
M.E.B.

ORIGINAL

STRATA PLAN BCS 1729

ALL DISTANCES ARE IN METRES.

[illegible]

MATCH LINE
SEE SHEET #10



M. E. D.

DRAWING # 30442-14
FILE # 30442-14_P2

ORIGINAL

STRATA PLAN BCS 1729

ALL DISTANCES ARE IN METRES.

 
 


DATE : JUNE 5, 2006
J.M.E.D.


ORIGINAL

PARKING LEVEL P1 FLOOR PLAN
EAST SECTION

STRATA PLAN BCS 1729

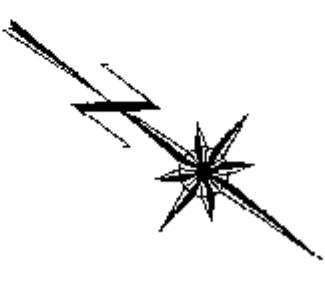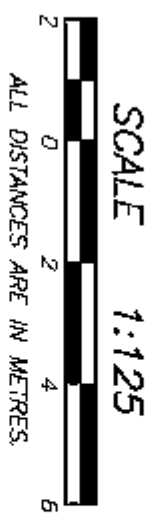

SEE SHEET #13
MATCH LINE

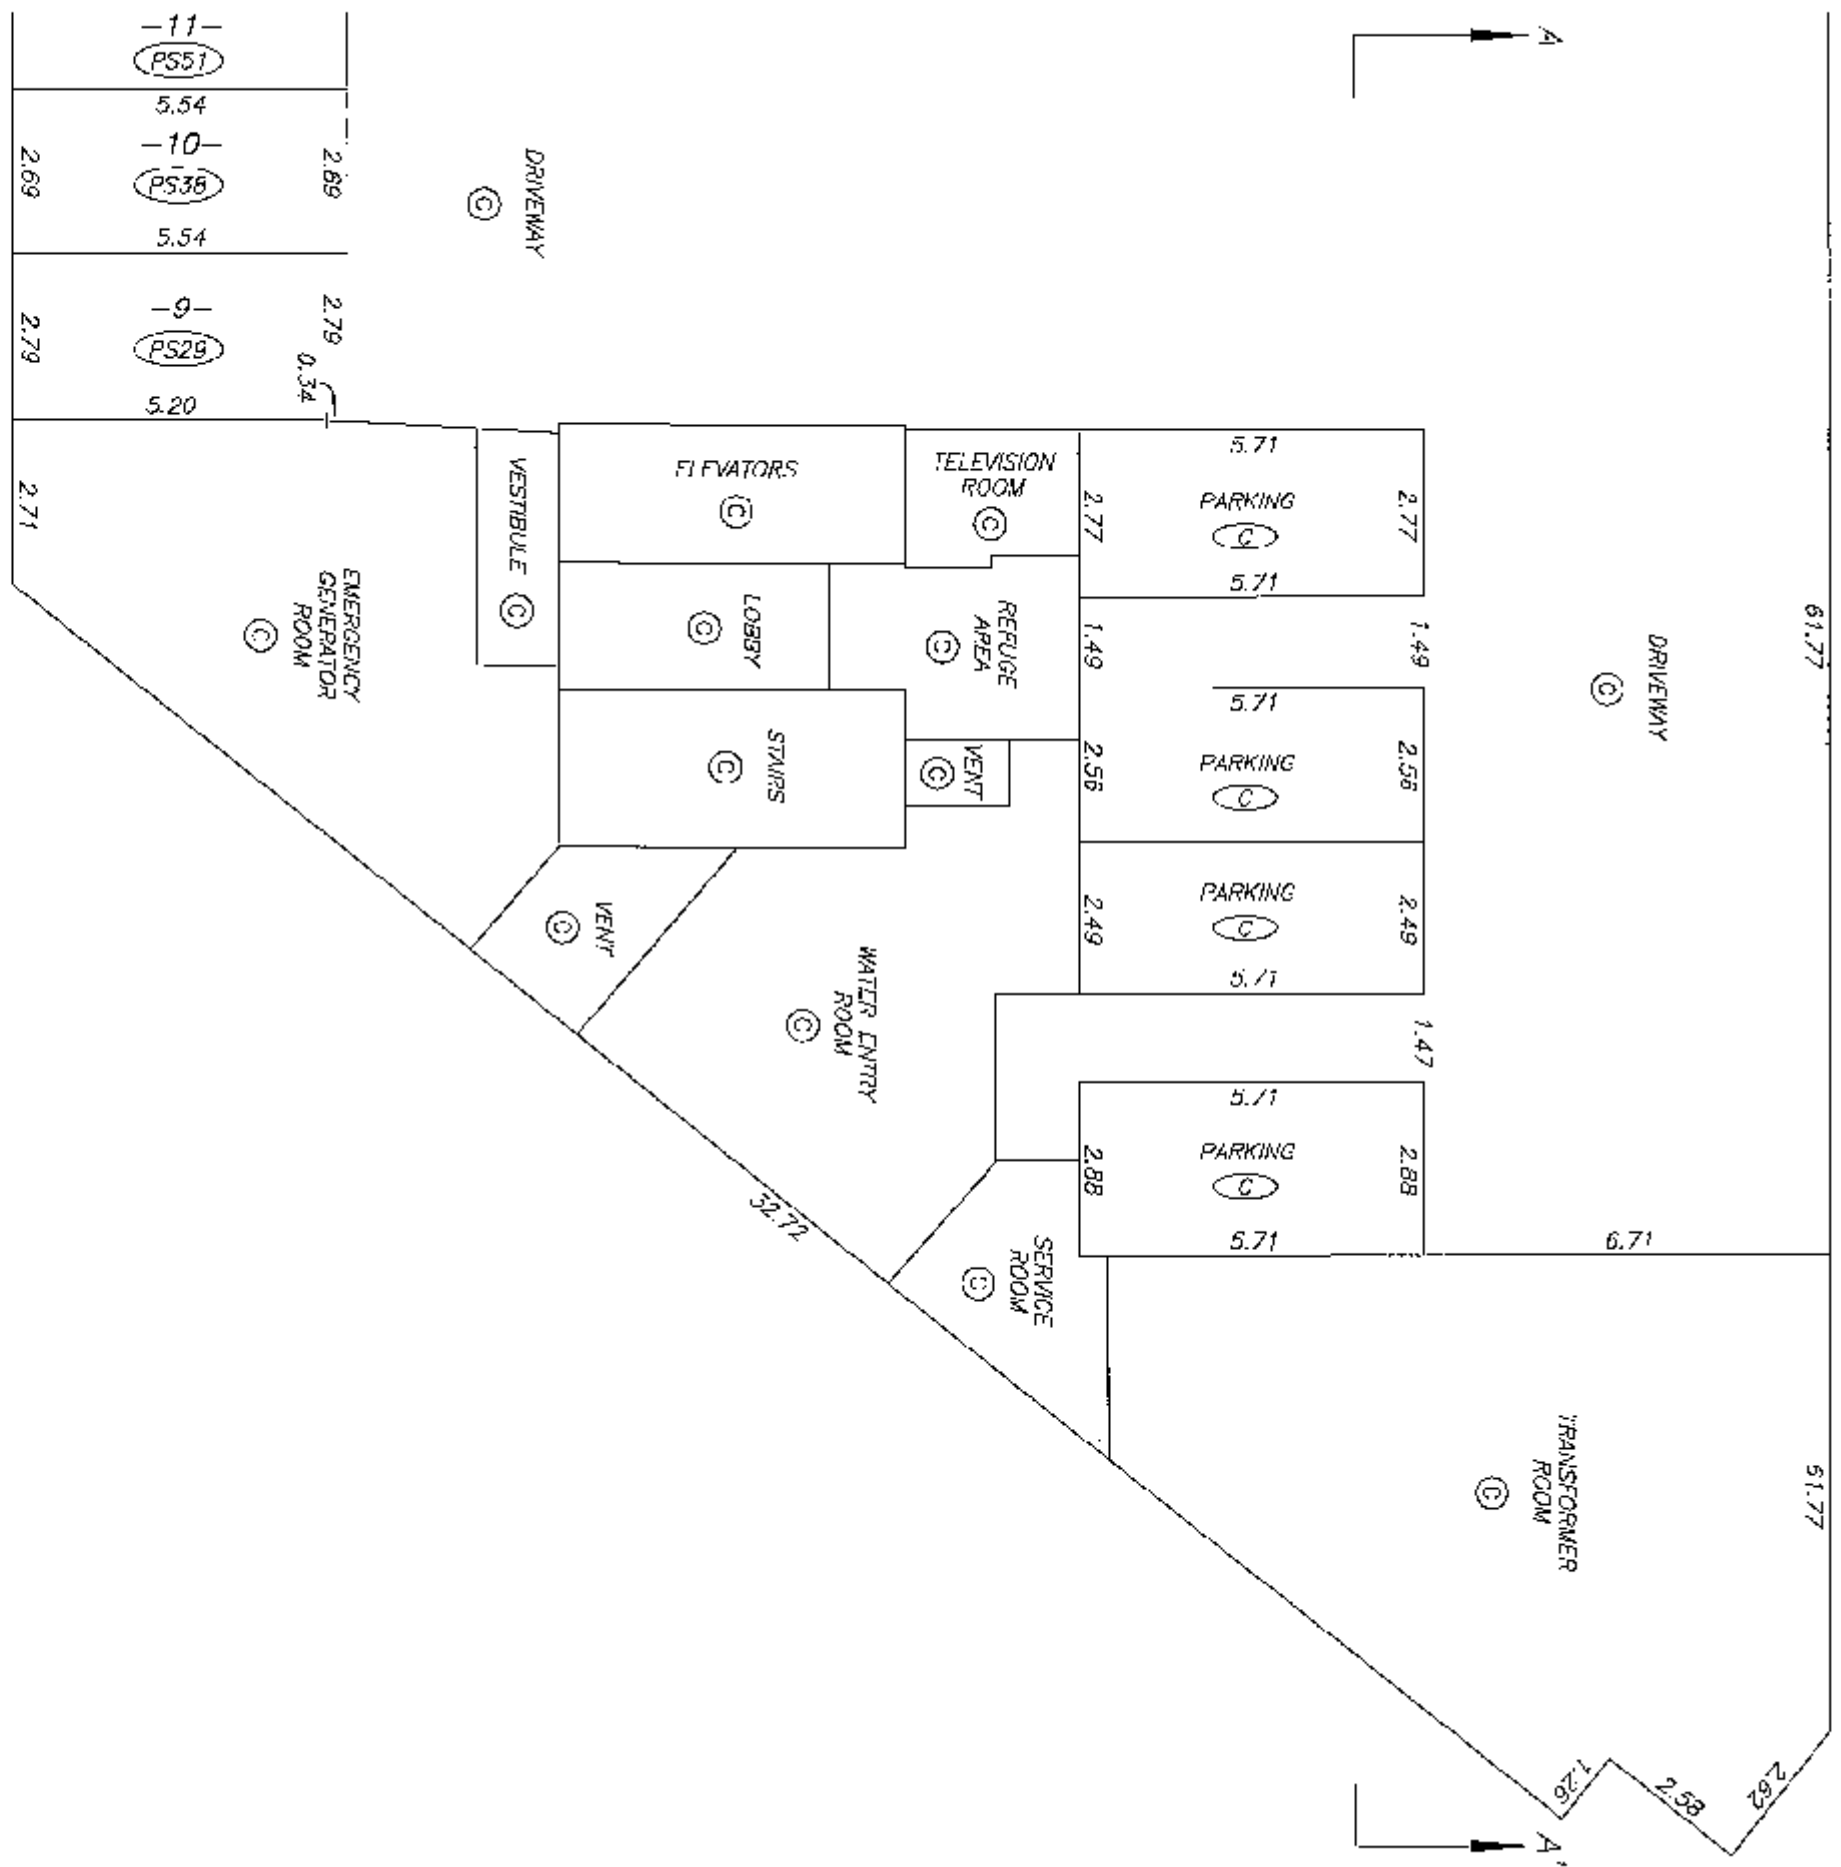

SEE SHEET #13
MATCH LINE



DRAWING # 30442-14
FILE # 30442-14_P1

DATE : JANUARY 5, 2006
M.E. 108

ORIGINAL

PARKING LEVEL P1 FLOOR PLAN
MID-SECTION

STRATA PLAN BCS 1729

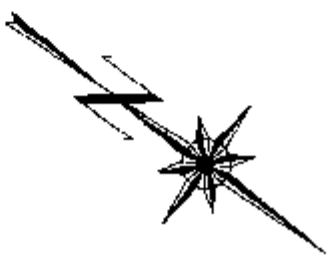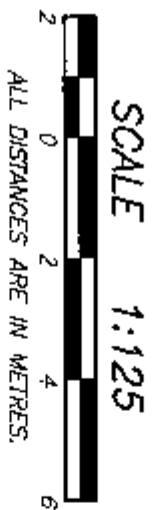

SEE SHEET #14
MATCH LINE

MATCH LINE
SEE SHEET #12

61.77

DRIVEMAY

⊙

-C3- ⊙	2.67	2.65	2.69	2.69	2.69	2.69	2.84
5.35	-C4- ⊙	-C5- ⊙	-C6- ⊙	-C7- ⊙	-C8- ⊙	-C9- ⊙	-C10- ⊙
5.59	5.59		P A R K I N G				5.59
0.24 1.96 0.71							
-8- ⊙	5.83	-7- ⊙	-6- ⊙	-5- ⊙	4 ⊙	-3- ⊙	-2- ⊙
PS49	PS24	PS36	PS75	PS63	PS35	PS71	PS48
2.67	5.59	2.65	2.69	2.69	2.69	2.69	2.84
							VOID

DRIVEMAY

⊙

-19- ⊙	2.69	2.69	2.69	2.69	2.69	2.69	2.69	2.55
PS47	5.54	-18- ⊙	-17- ⊙	-16- ⊙	-15- ⊙	-14- ⊙	-13- ⊙	-12- ⊙
PS37	PS45	PS44	PS43	PS42	PS41	PS40	PS51	-10- ⊙
2.69	2.69	2.69	2.69	2.69	2.69	2.69	2.69	PS38
								5.54

SEE SHEET #14
MATCH LINE

MATCH LINE
SEE SHEET #12

DRAWING # 30442-14
FILE # 30442-14_P1

DATE : JANUARY 6, 2006



M.C.S.

ORIGINAL

PARKING LEVEL P1 FLOOR PLAN
WEST SECTION

STRATA PLAN BCS 1729

SCALE 1:125
ALL DISTANCES ARE IN METRES.

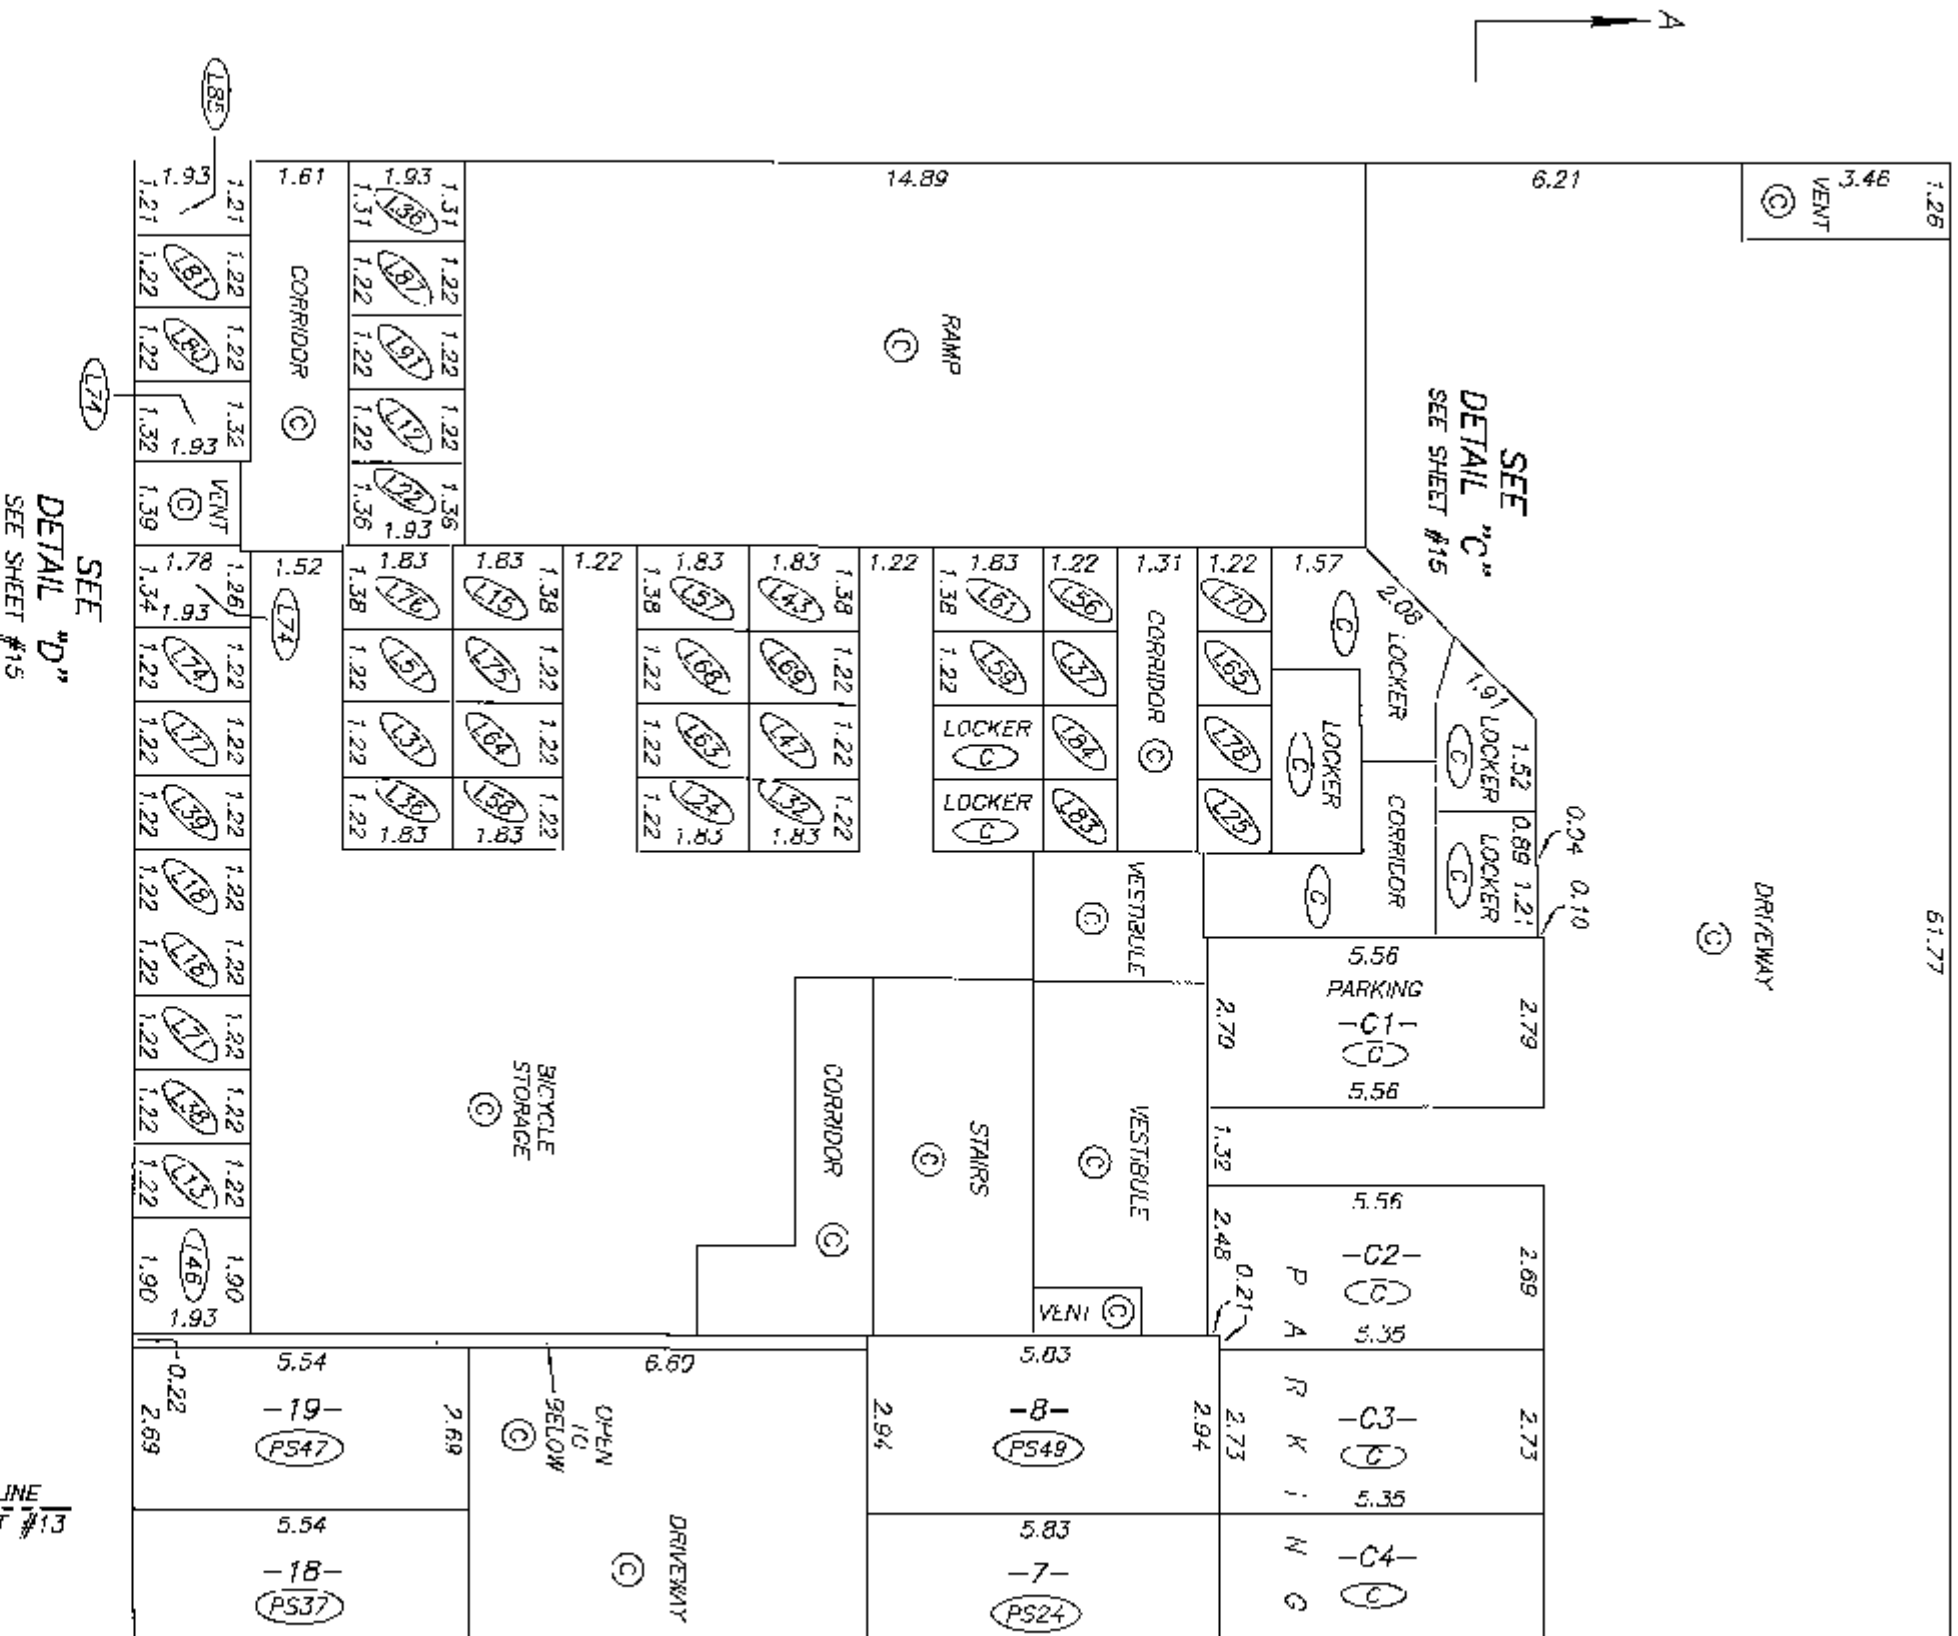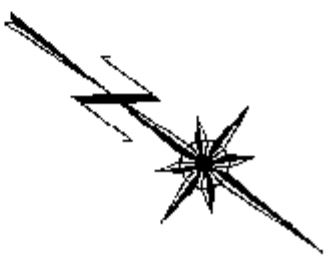

MATCH LINE
SEE SHEET #13

MATCH LINE
SEE SHEET #13



DRAWING # 30442-14
FILE # 30442-14_P1

DATE : JANUARY 6, 2006.
M.E.D.


ORIGINAL

ALL DISTANCES ARE IN METRES.

ALL DISTANCES ARE IN METRES.

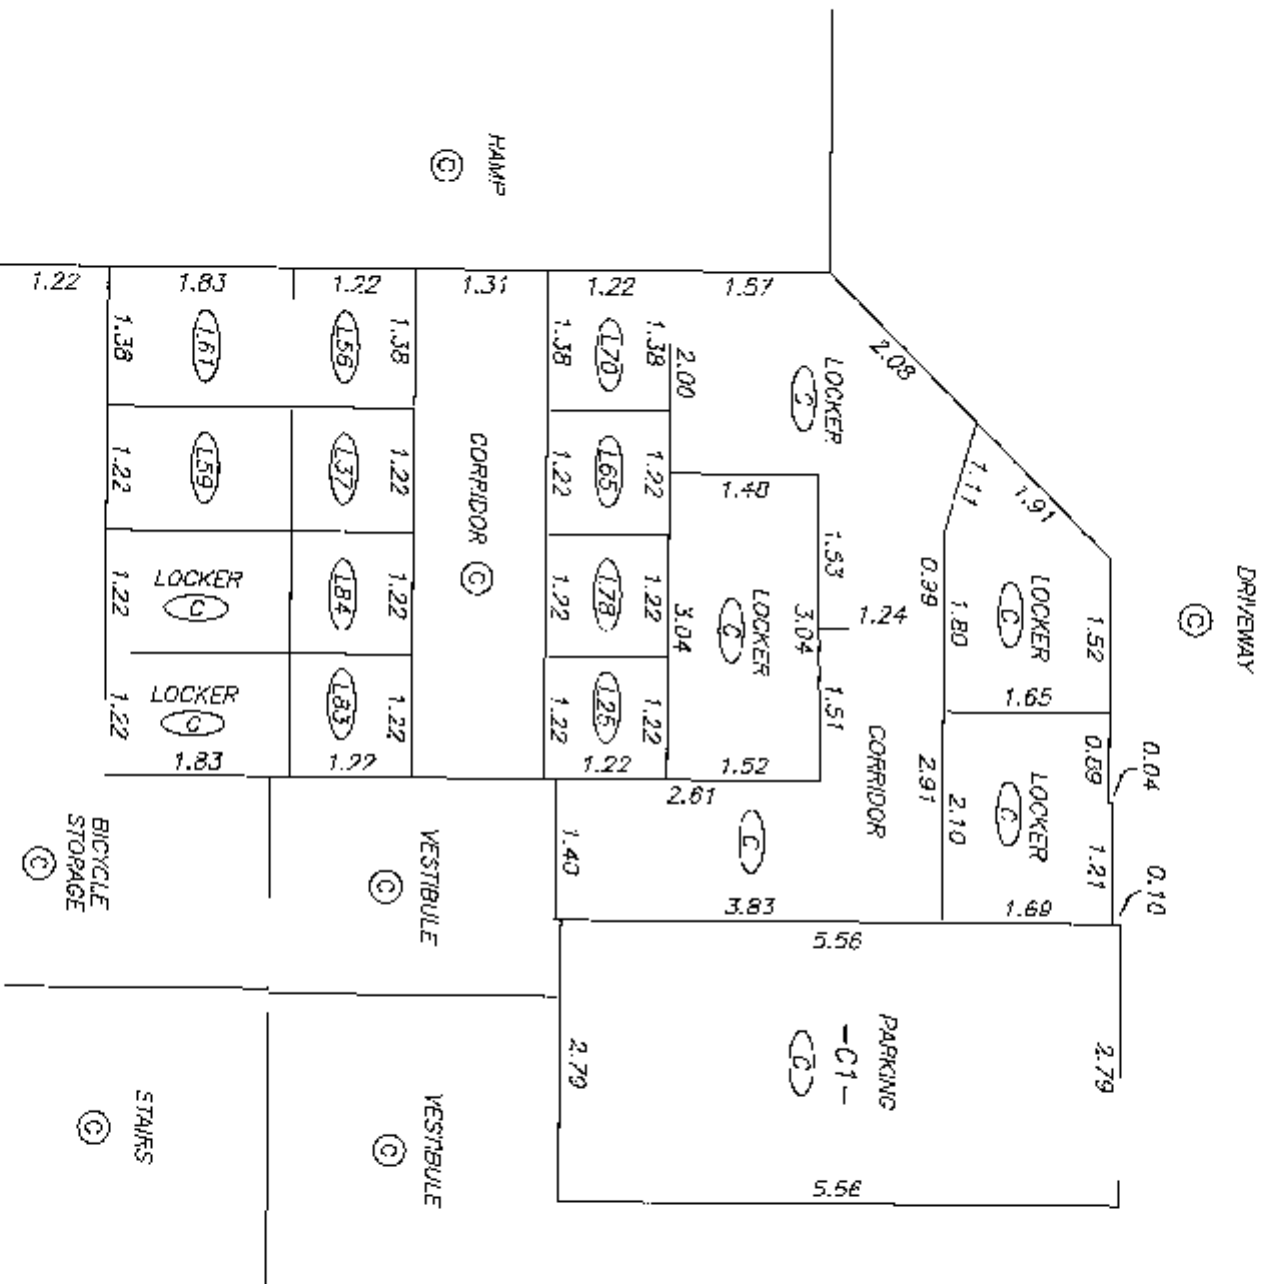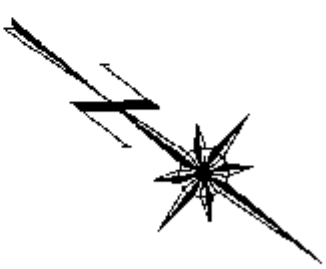

DETAIL "C"

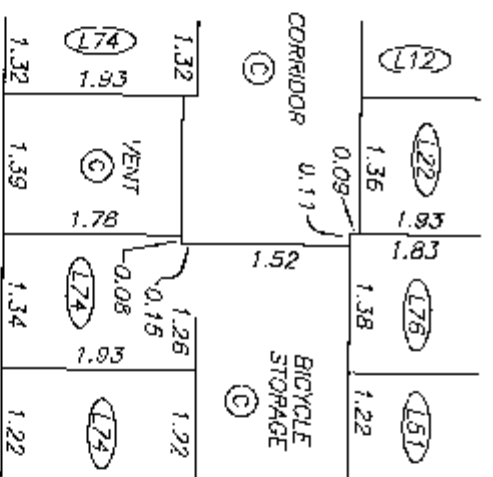

DETAIL "D"

DRAWING # 30442-14
FILE # 30442-14_P1



DATE : JANUARY 5, 2005.

Mr. J. B.


ORIGINAL

LEVEL 1 FLOOR PLAN
EAST SECTION

STRATA PLAN BCS 1729

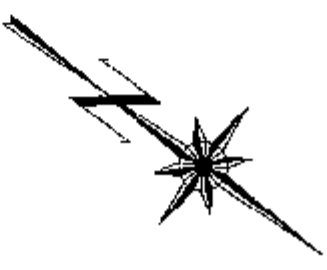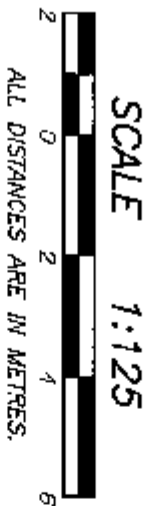

SEE SHEET #17
MATCH LINE

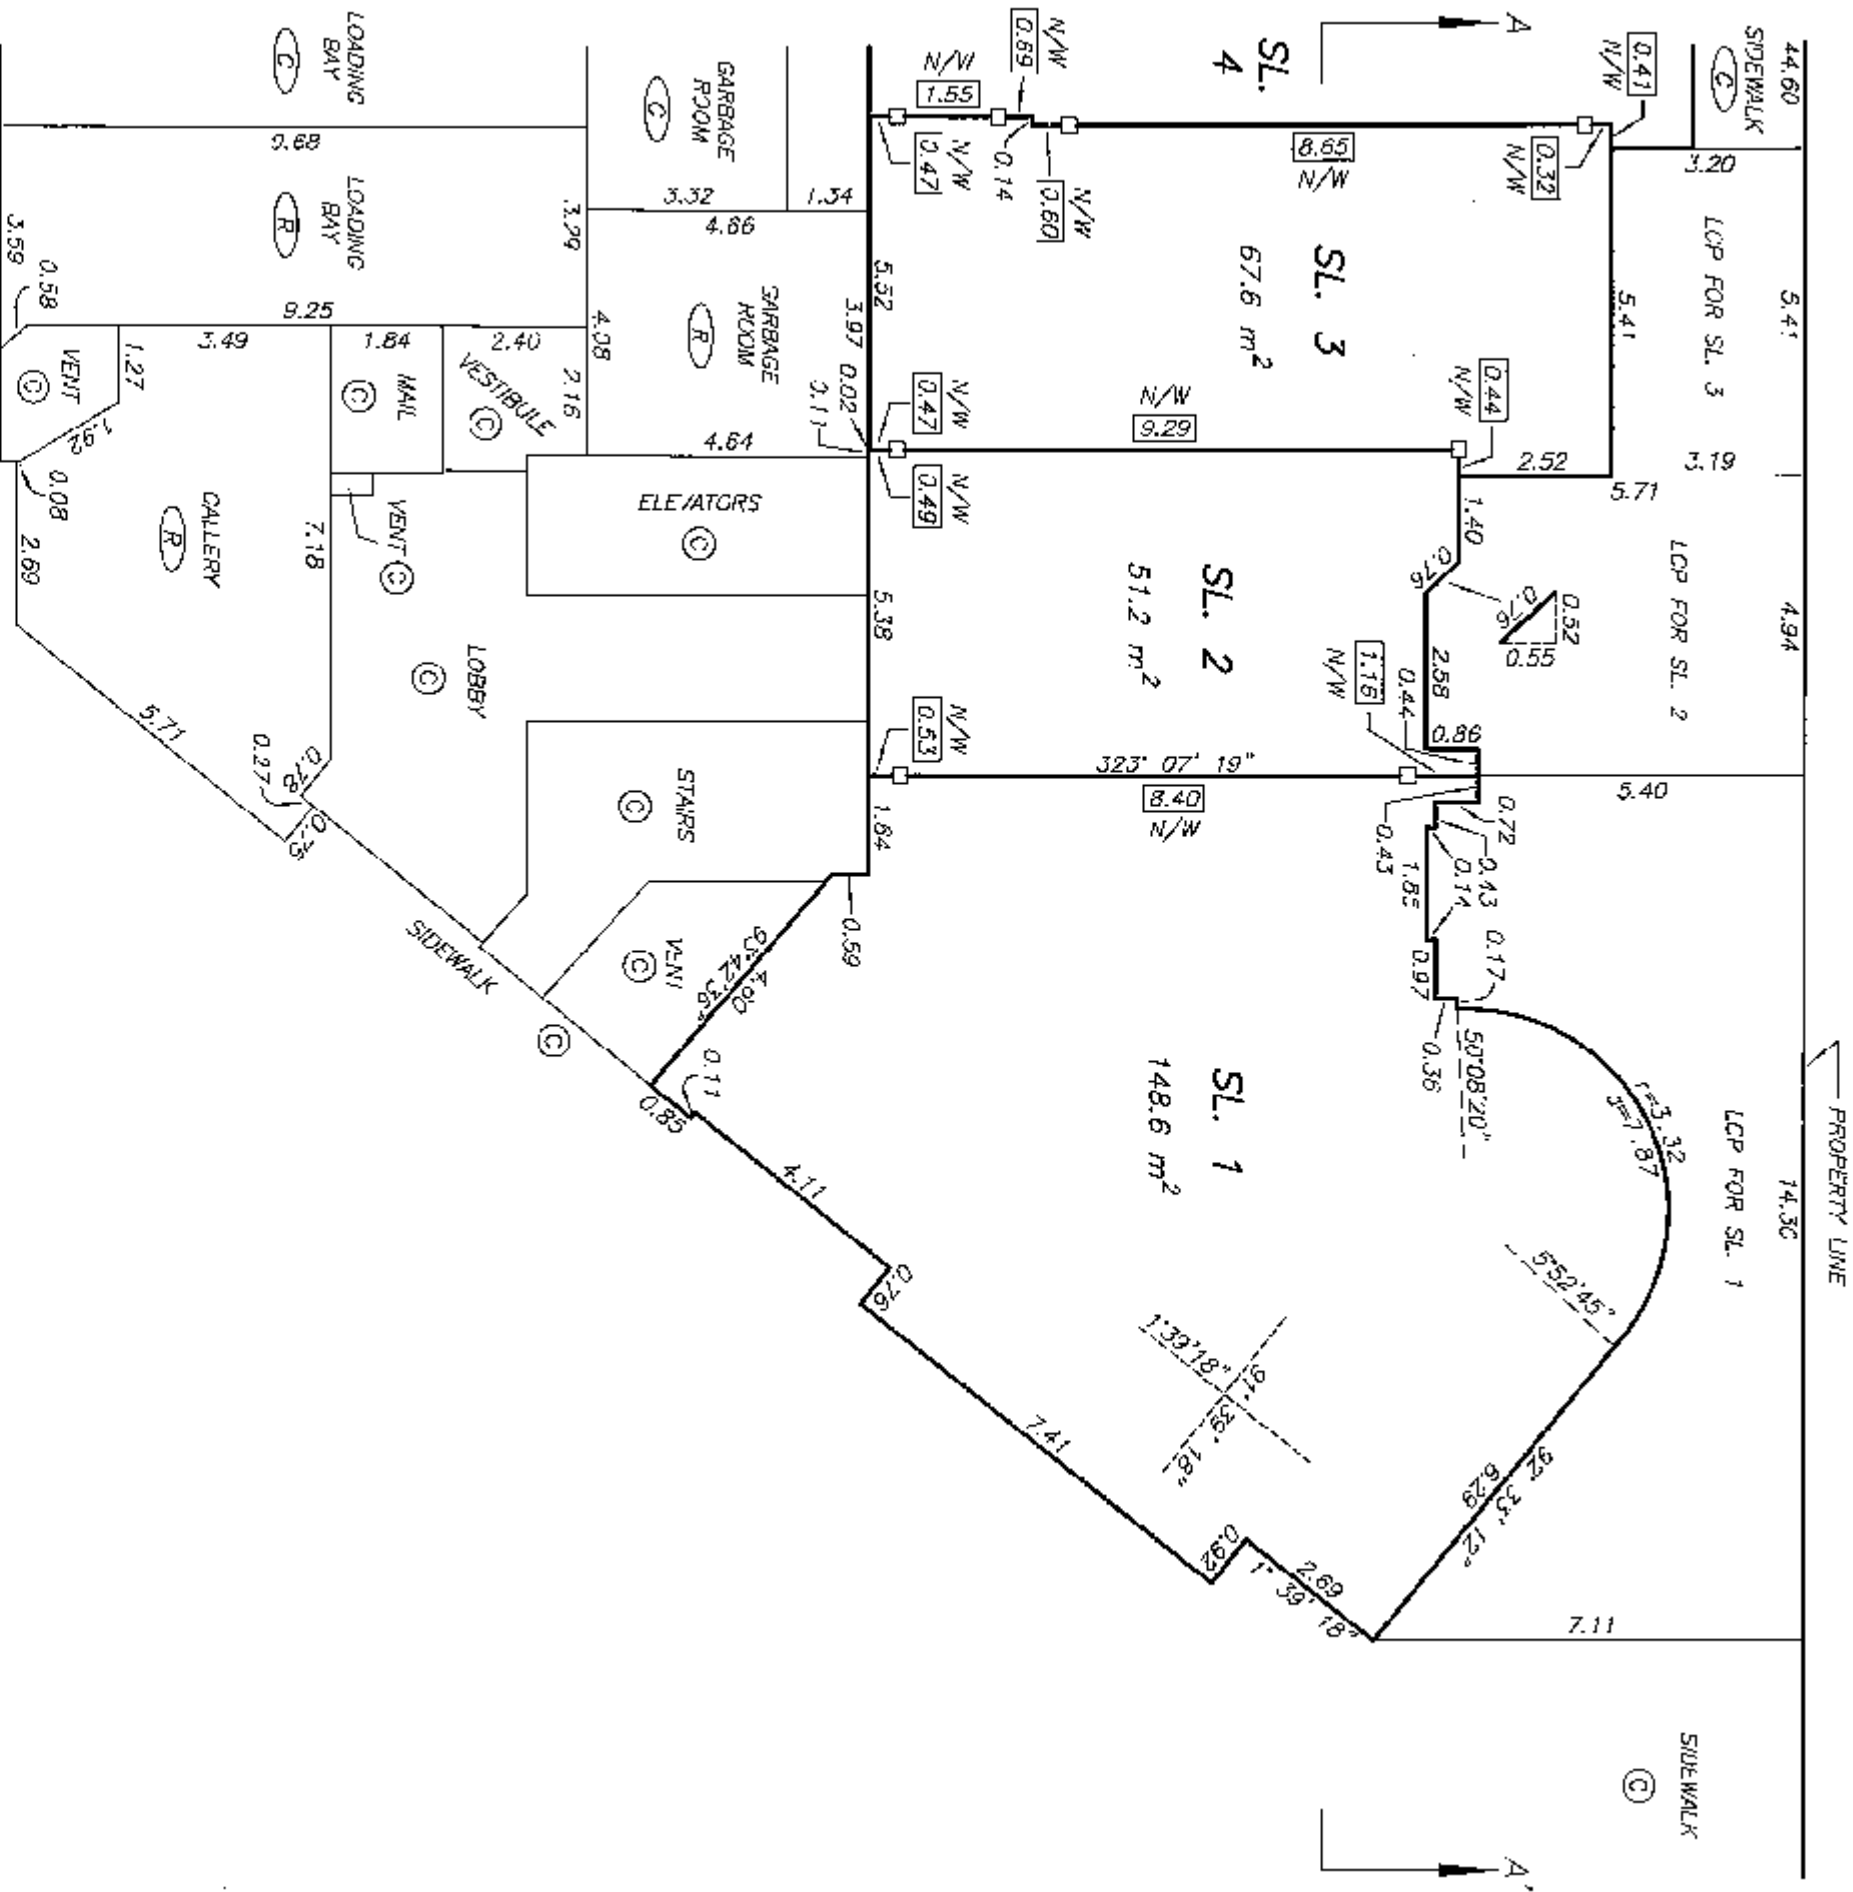

SEE SHEET #17
MATCH LINE

DRAWING # 30442-14
FILE # 30442-14.L1

DATE : JANUARY 6, 2006.



M.E.B.

ORIGINAL

LEVEL 1 FLOOR PLAN
MID-SECTION


STRATA PLAN BCS 1729

SHEET 17 OF 43 SHEETS

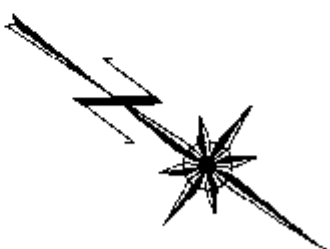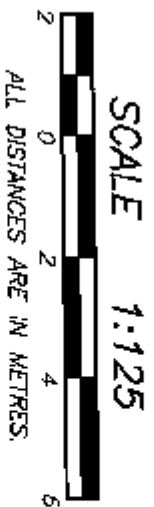

SEE SHEET #18
MATCH LINE

MATCH LINE
SEE SHEET #16

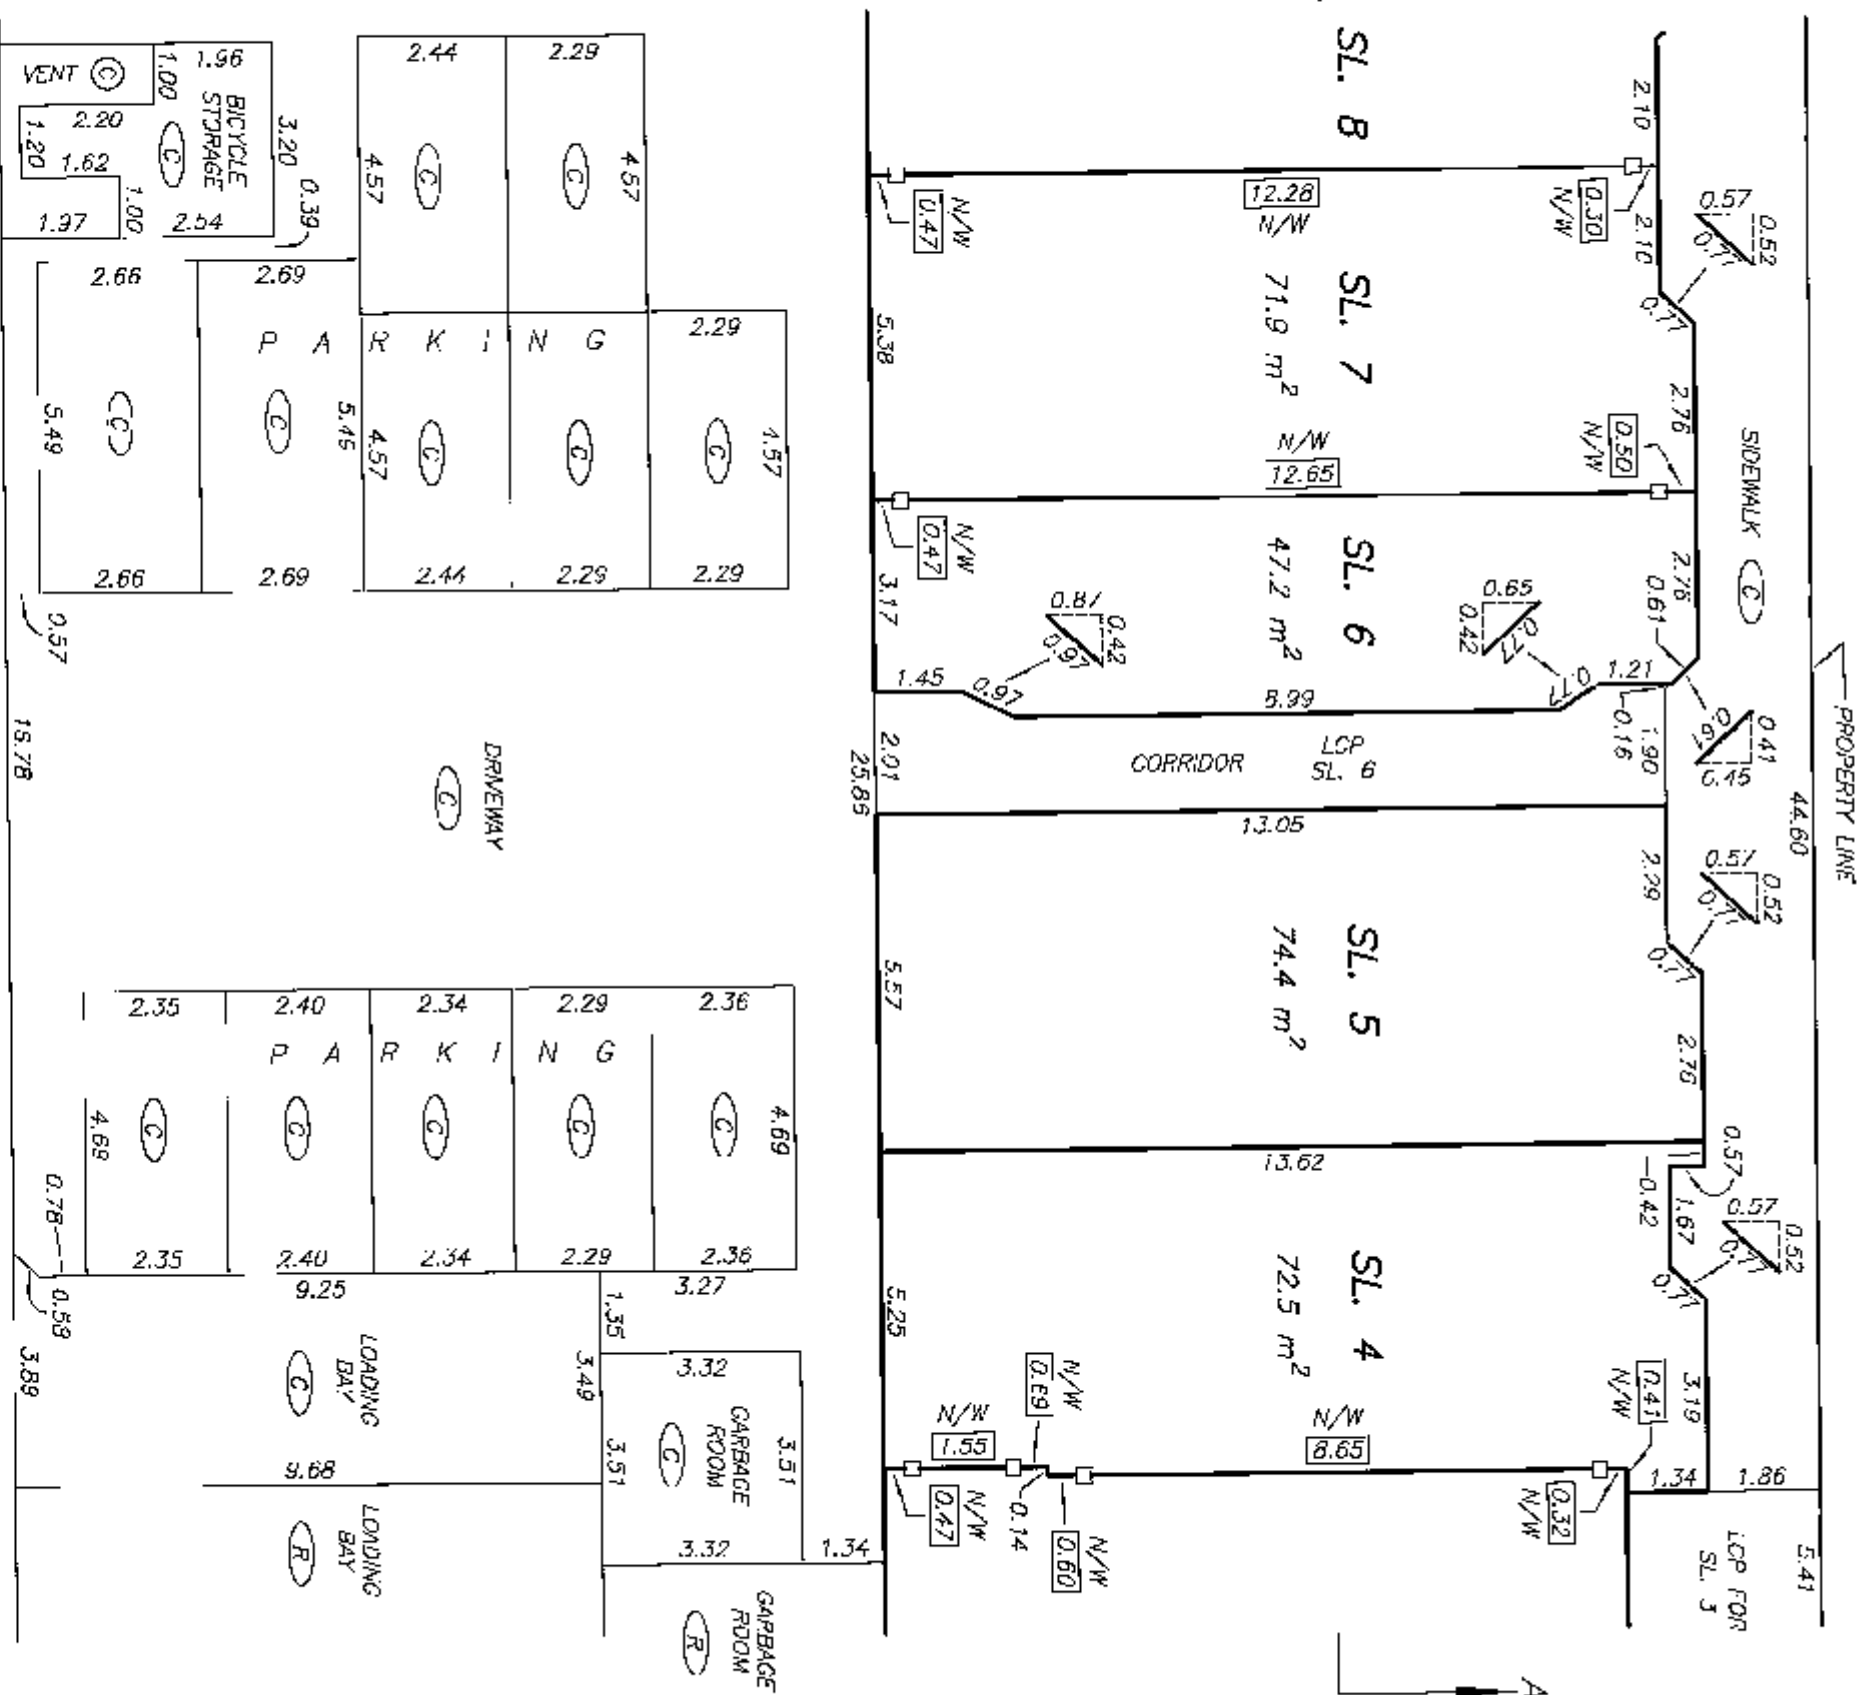

SEE SHEET #18
MATCH LINE

MATCH LINE
SEE SHEET #16

DRAWING # 30442-14
FILE # 30442-14.11

DATE : JANUARY 6, 2006.


M.E.B.

ORIGINAL

STRATA PLAN BCS 1729

ALL DISTANCES ARE IN METRES.

ALL DISTANCES ARE IN METRES.

 



m.f.d.

LEVEL 2 FLOOR PLAN
EAST SECTION

STRATA PLAN BCS 1729


SHEET 19 OF 43 SHEETS

SCALE 1:125

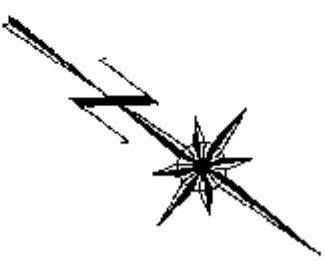 

SEE SHEET #20
MATCH LINE

PERIMETER OF FLOOR BELOW

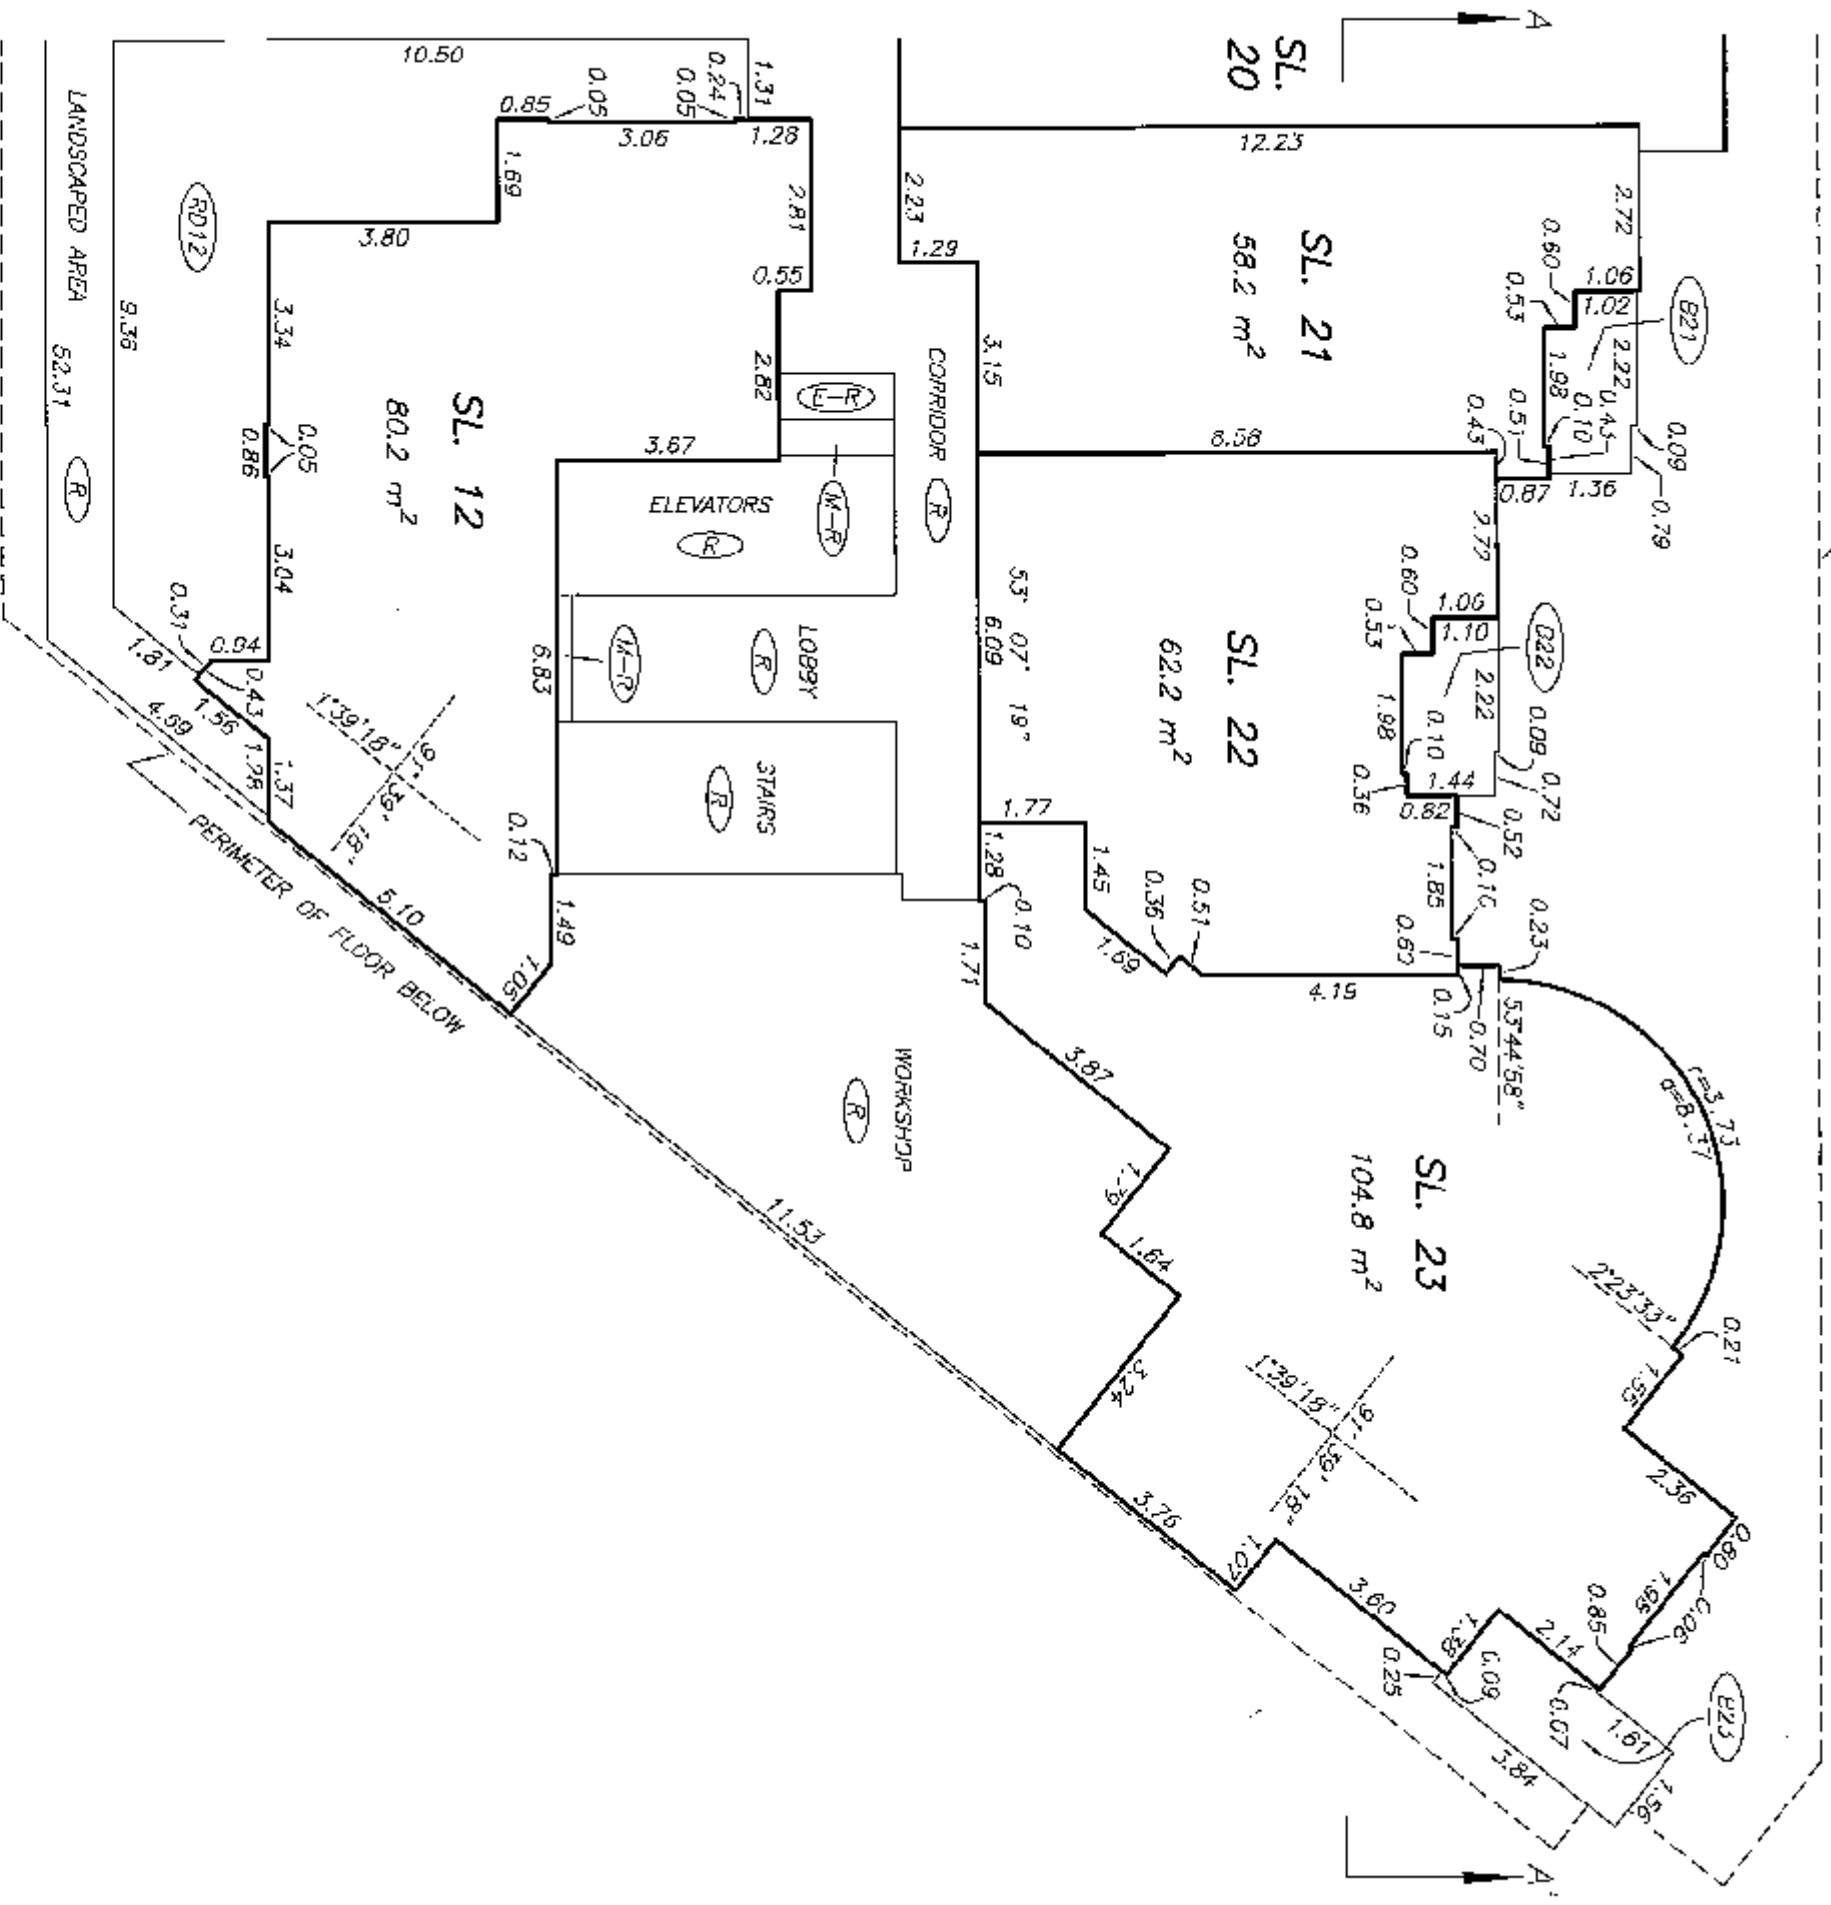


DRAWING # 30442-14
FILE # 30442-14-12

DATE : JANUARY 6, 2006.
M.E.S.

ORIGINAL

LEVEL 2 FLOOR PLAN
MID-SECTION


STRATA PLAN BCS 1729

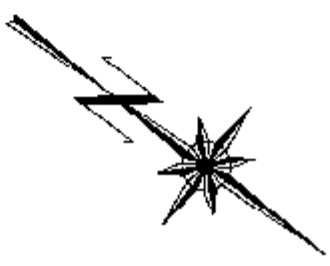

SEE SHEET #21
MATCH LINE

MATCH LINE
SEE SHEET #19

PERIMETER OF FLOOR BELOW

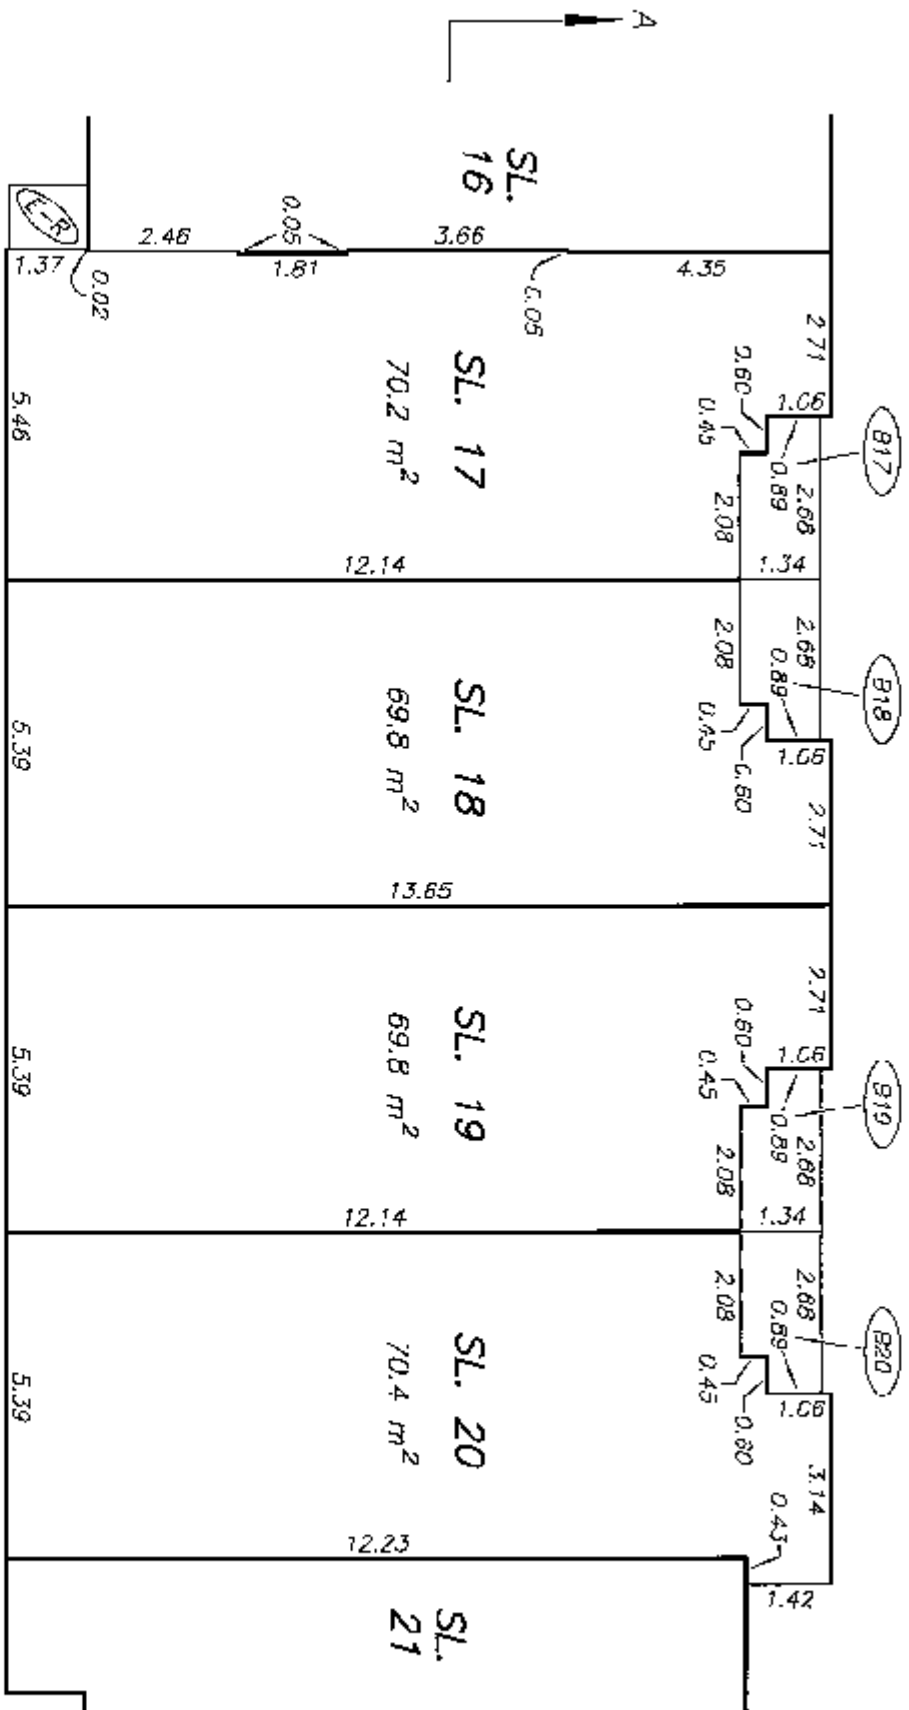

LANDSCAPED
AREA

RD13

RD12

SEE SHEET #21
MATCH LINE

MATCH LINE
SEE SHEET #19

PERIMETER OF FLOOR BELOW


DRAWING # 30442-14
FILE # 30442-14_L2

DATE : JANUARY 6, 2006.
M.C.D.


ORIGINAL

ALL DISTANCES ARE IN METRES

ALL DISTANCES ARE IN METRES

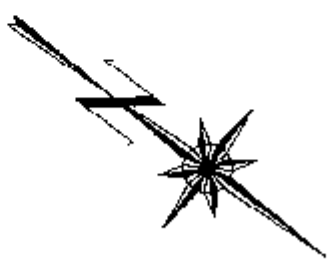



- PERIMETER OF FLOOR BELOW

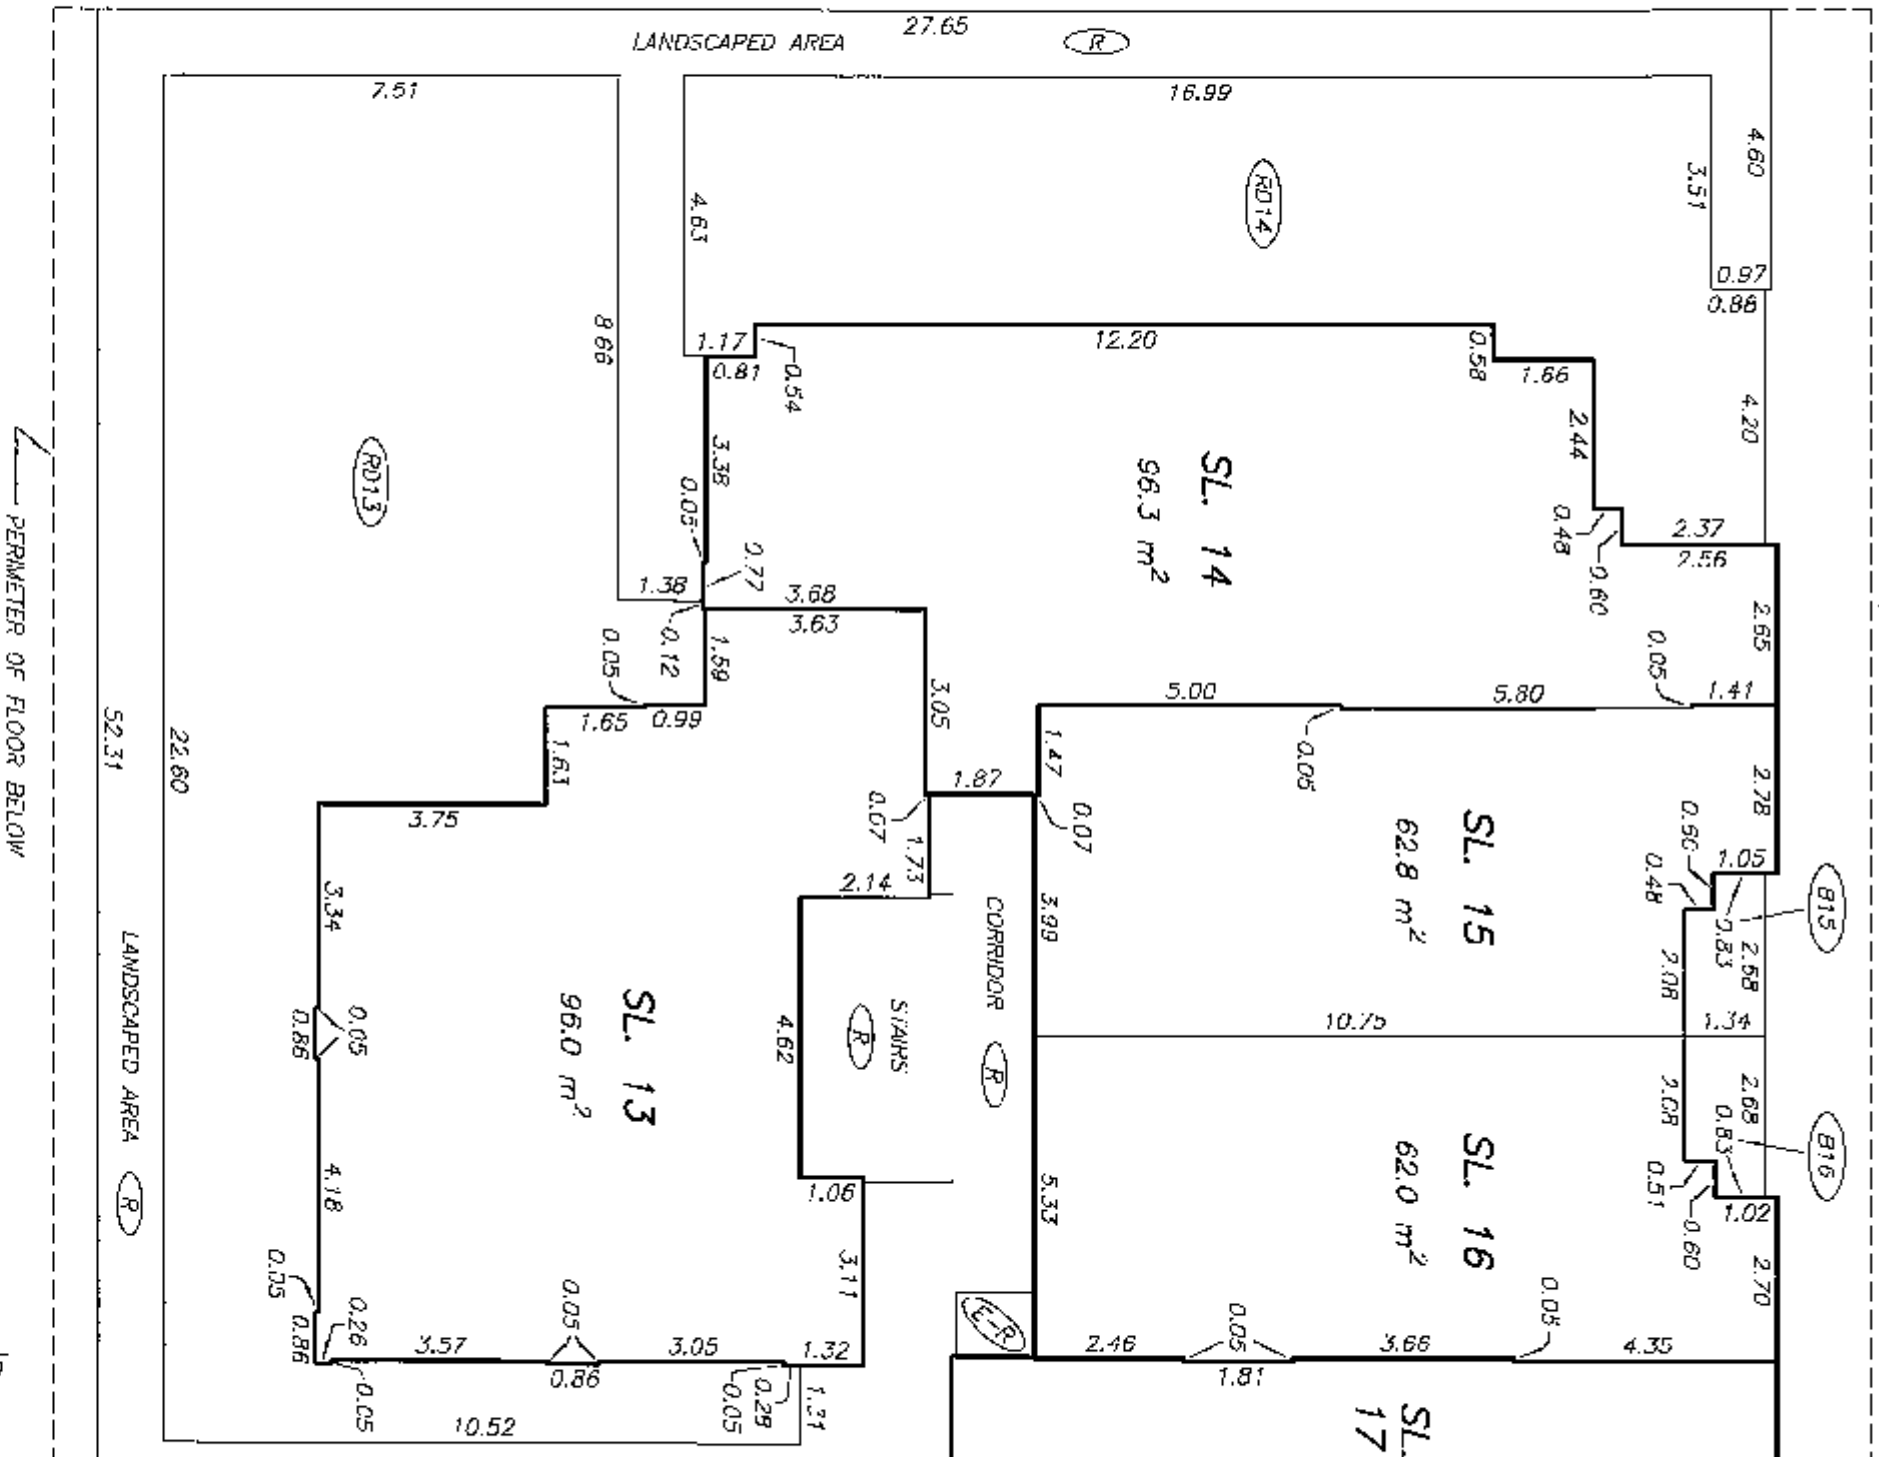


PERIMETER OF FLOOR BELOW

ORIGINAL

LEVEL 3 FLOOR PLAN
EAST SECTION

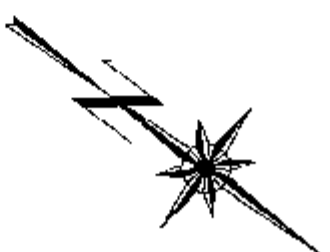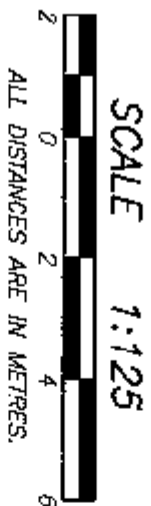

SEE SHEET #23
MATCH LINE

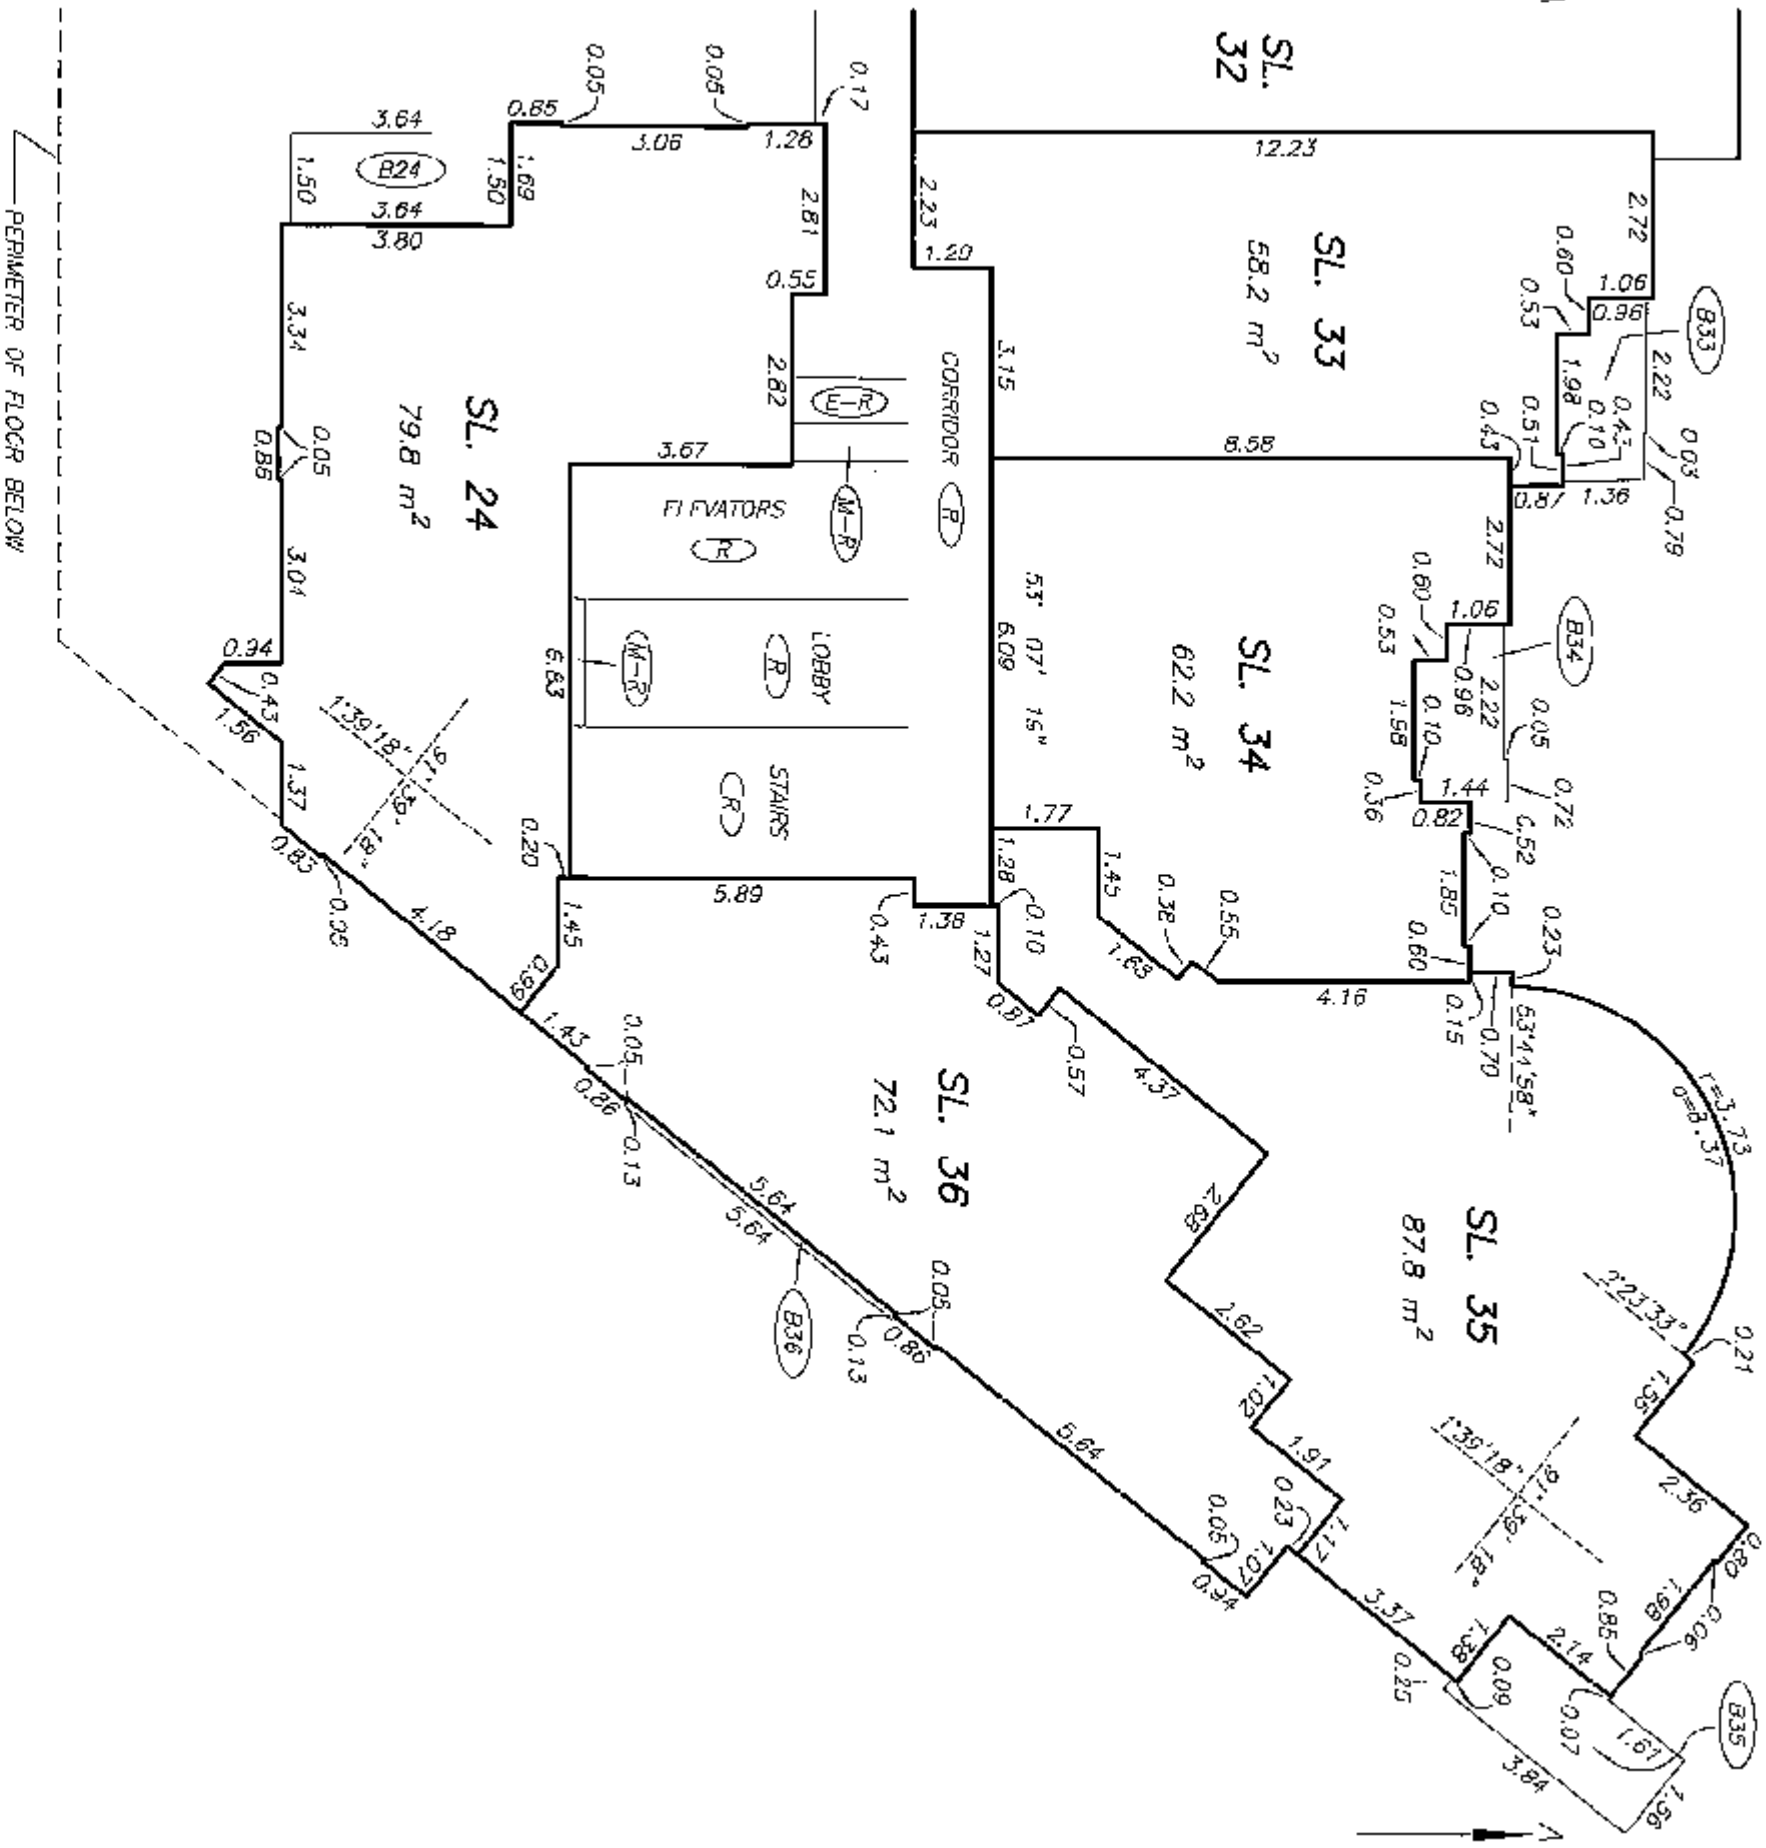

SEE SHEET #23
MATCH LINE



DRAWING # 30442-14
FILE # 30442-14_L3

DATE : JANUARY 6, 2006.
M.C. 8.

ORIGINAL


LEVEL 3 FLOOR PLAN
MID-SECTION

STRATA PLAN BCS 1729

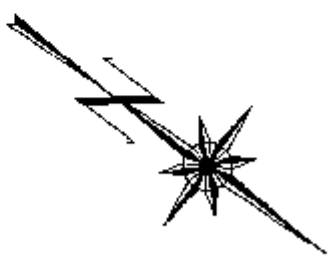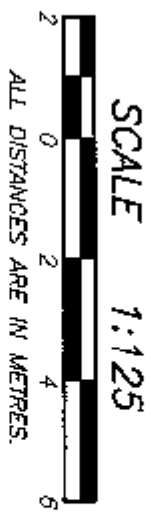

SEE SHEET #24
MATCH LINE

MATCH LINE
SEE SHEET #22

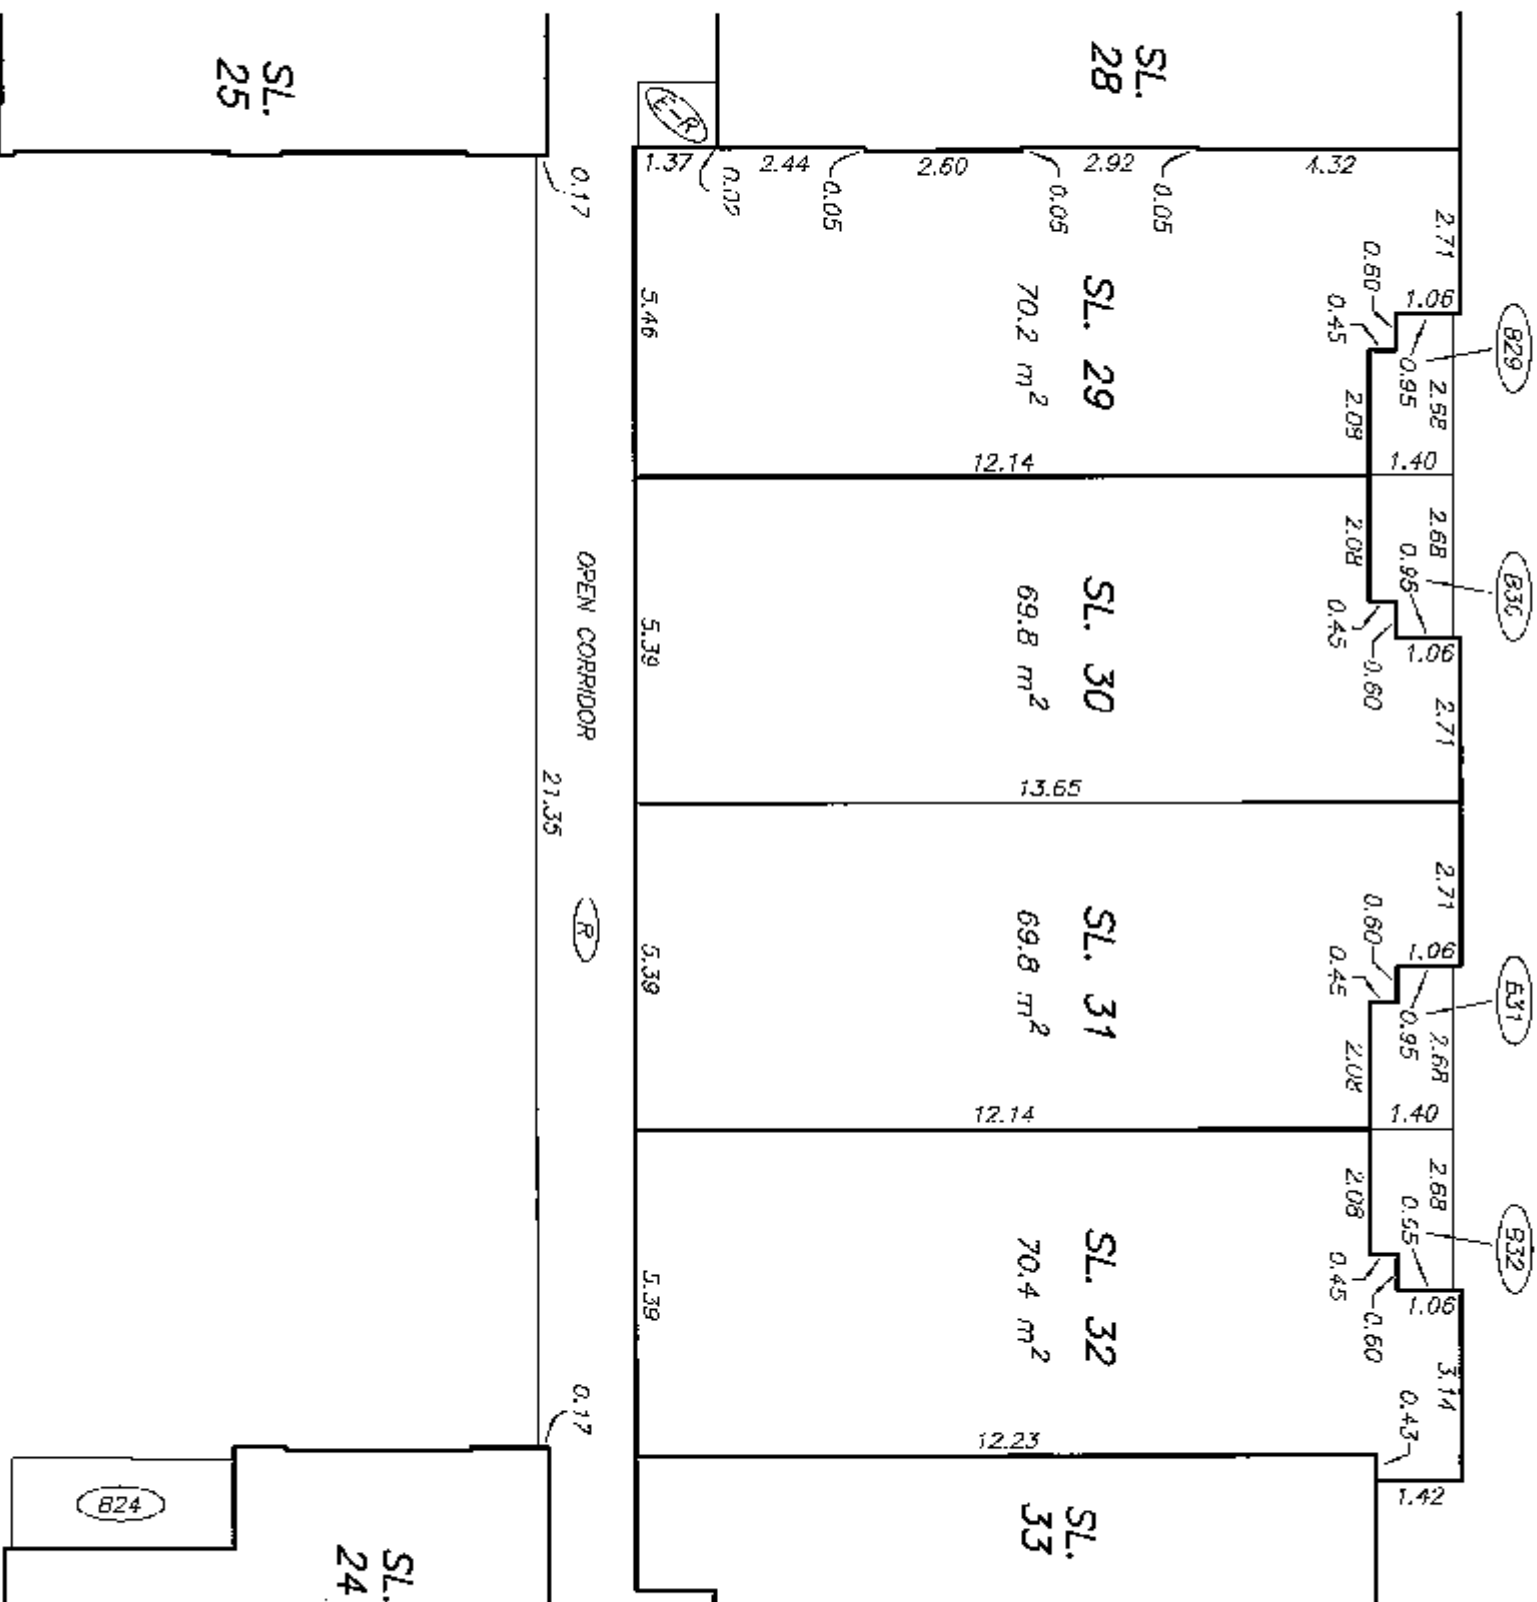


SEE SHEET #24
MATCH LINE

MATCH LINE
SEE SHEET #22


LEVEL 3 FLOOR PLAN WEST SECTION

STRATA PLAN BCS 1729

SCALE 1:125
ALL DISTANCES ARE IN METRES.

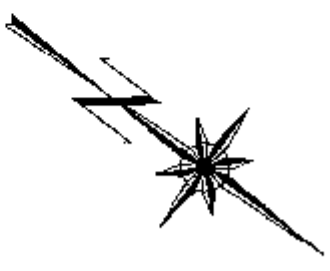

MATCH LINE
SEE SHEET #23

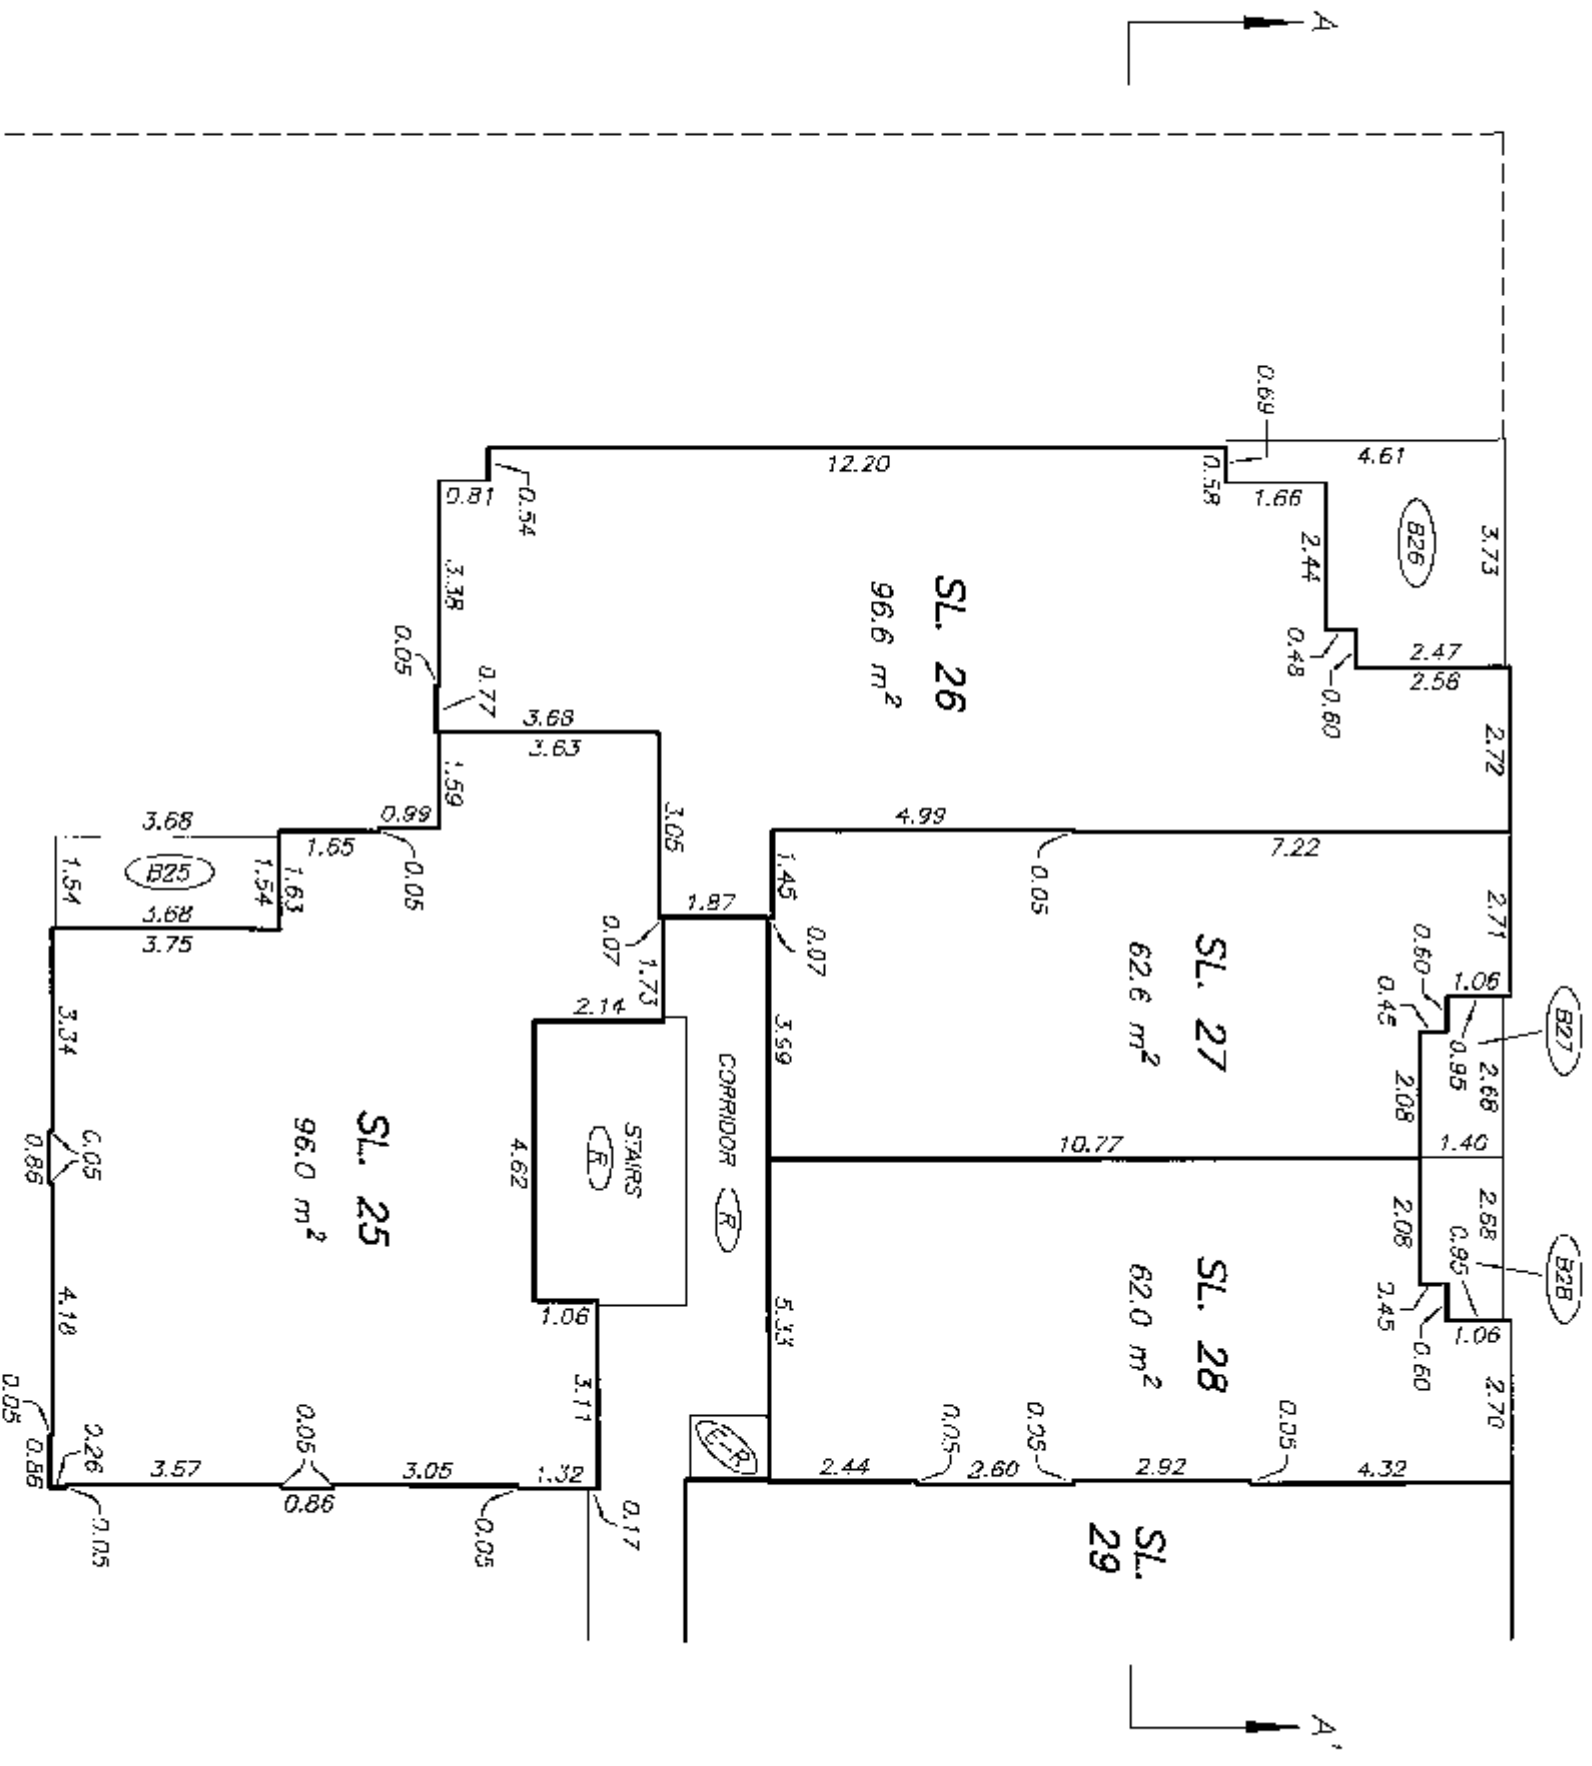

PERIMETER OF FLOOR BELOW

MATCH LINE
SEE SHEET #23


DRAWING # 30442-14
FILE # 30442-14.L3

DATE : JANUARY 6, 2006.
M.E.B.


ORIGINAL

LEVEL 4 FLOOR PLAN
EAST SECTION


STRATA PLAN BCS 1719

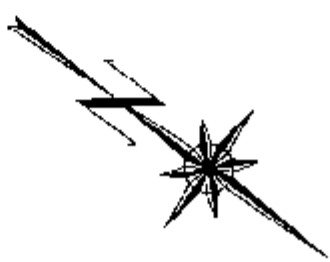

SEE SHEET #26
MATCH LINE

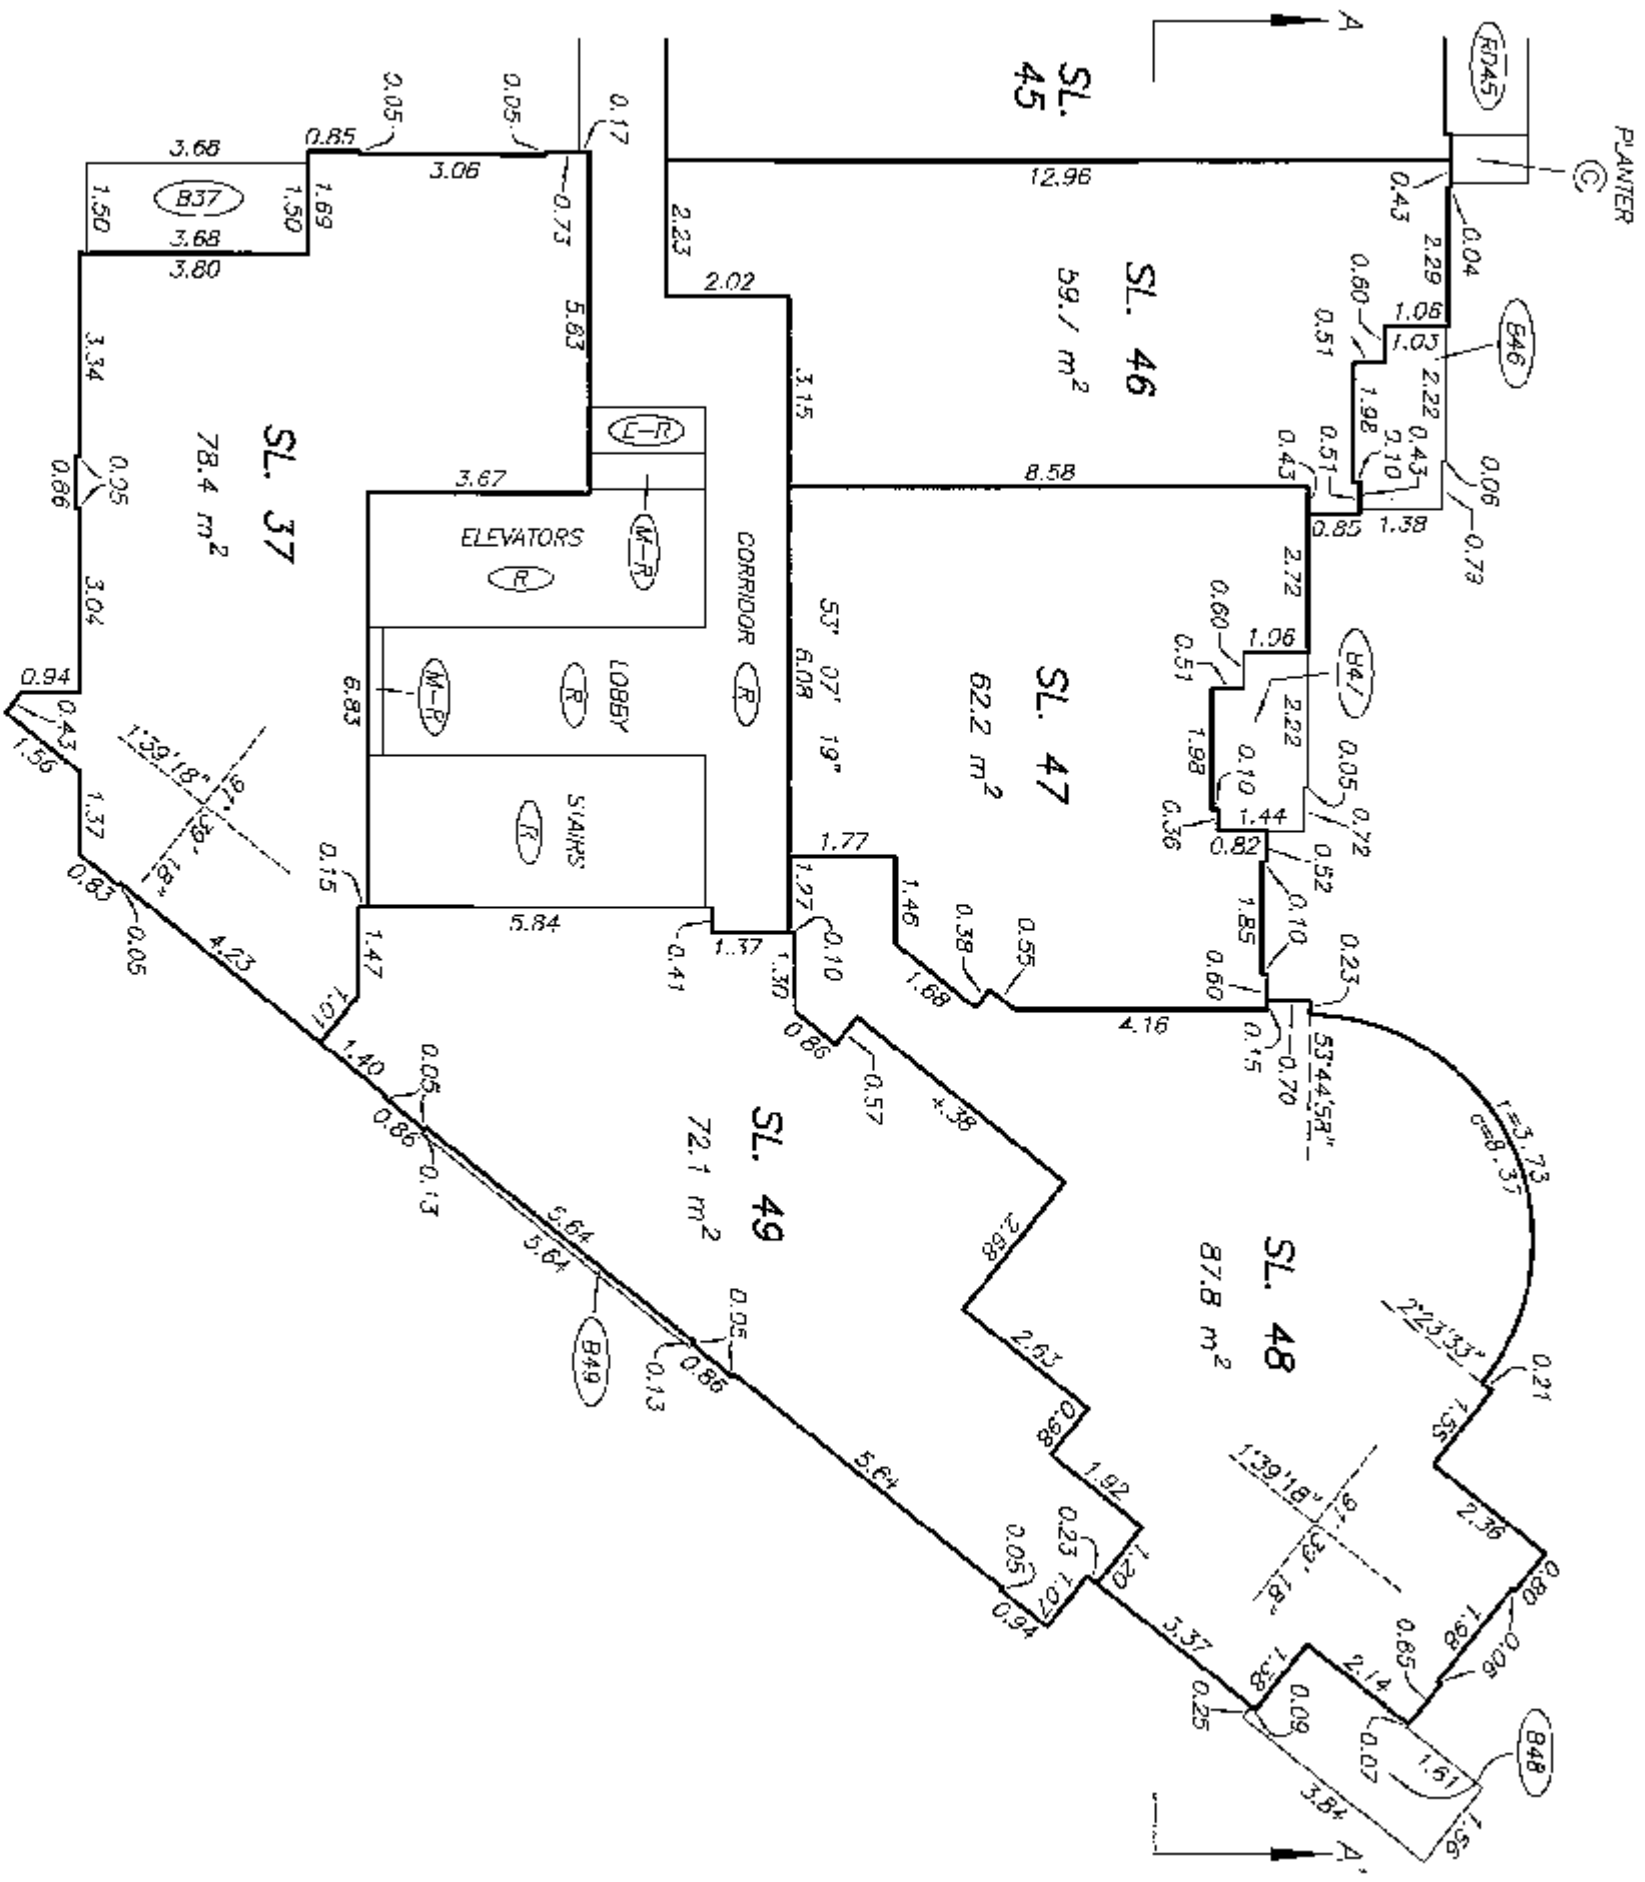


MATCH LINE
SEE SHEET #25

 

ORIGINAL

ALL DISTANCES ARE IN METRES.

ALL DISTANCES ARE IN METRES.

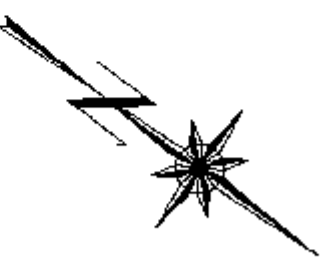



MATCH LINE
SEE SHEET #26

77.3.46


ORIGINAL

LEVEL 5 FLOOR PLAN
EAST SECTION

STRATA PLAN BCS 1729

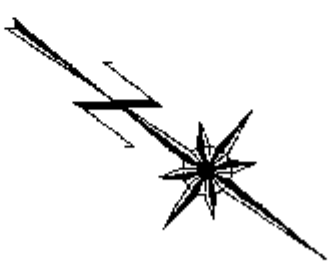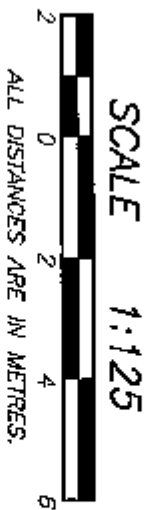

MATCH LINE
SEE SHEET #29

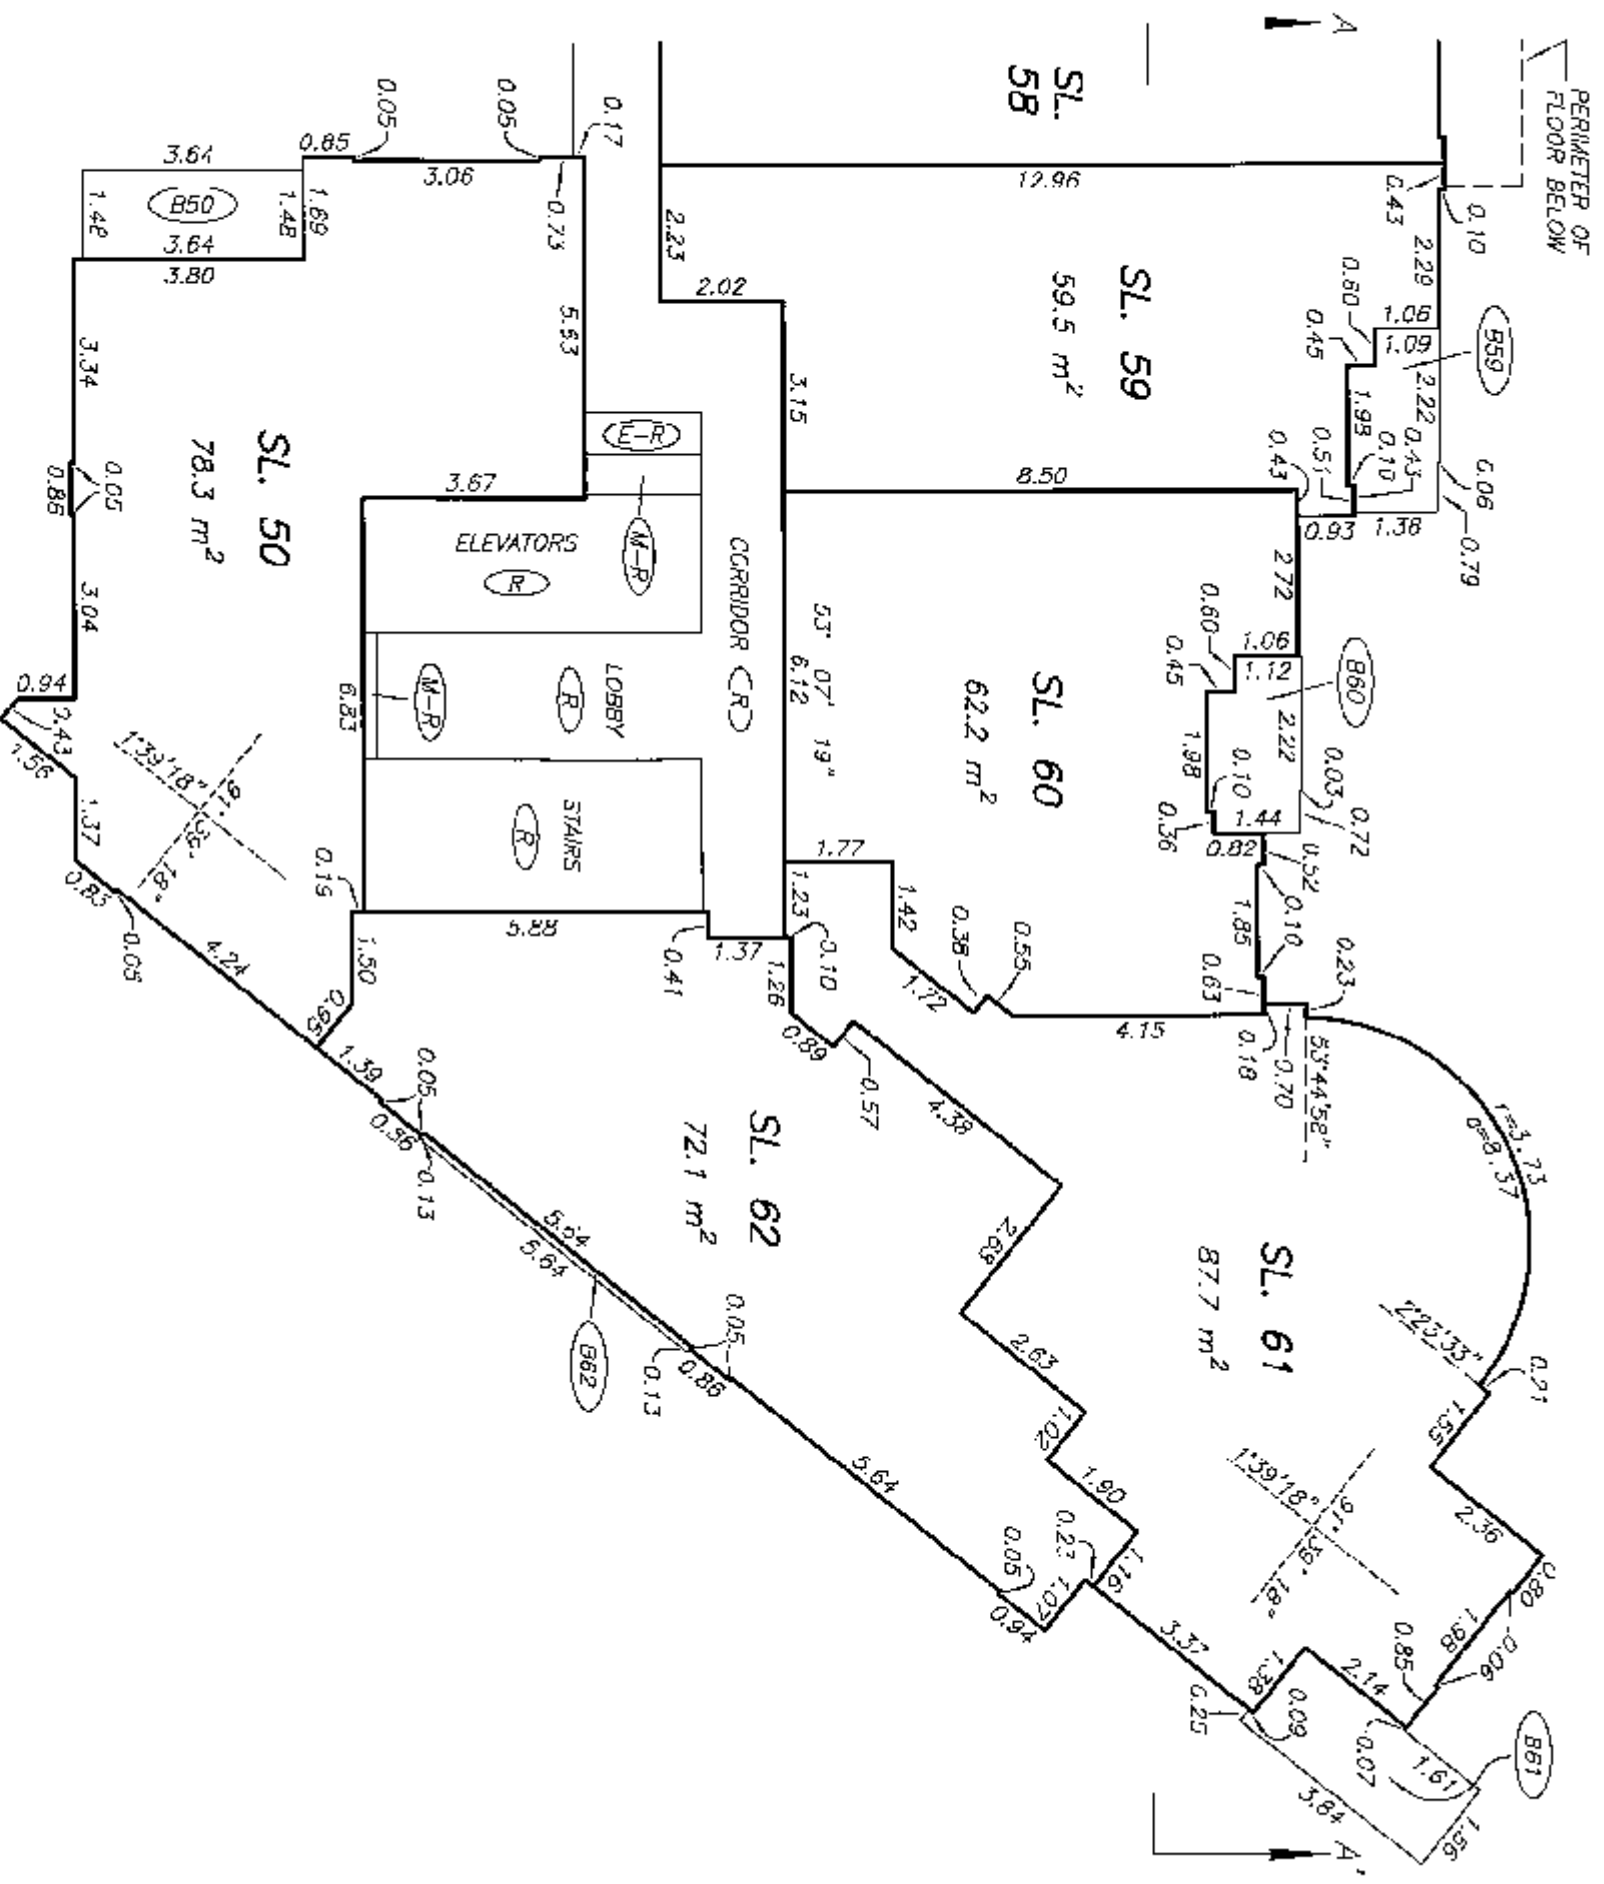

MATCH LINE
SEE SHEET #29

DRAWING # 30442-14
FILE # 30442-14.L5


DATE : JANUARY 6, 2006.

M.E.D.


ORIGINAL

ALL DISTANCES ARE IN METRES.

ALL DISTANCES ARE IN METRES.

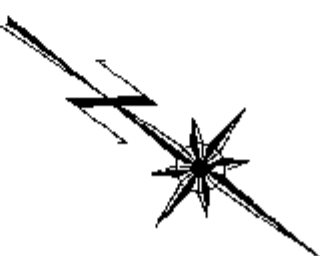

MATCH LINE
SEE SHEET #28

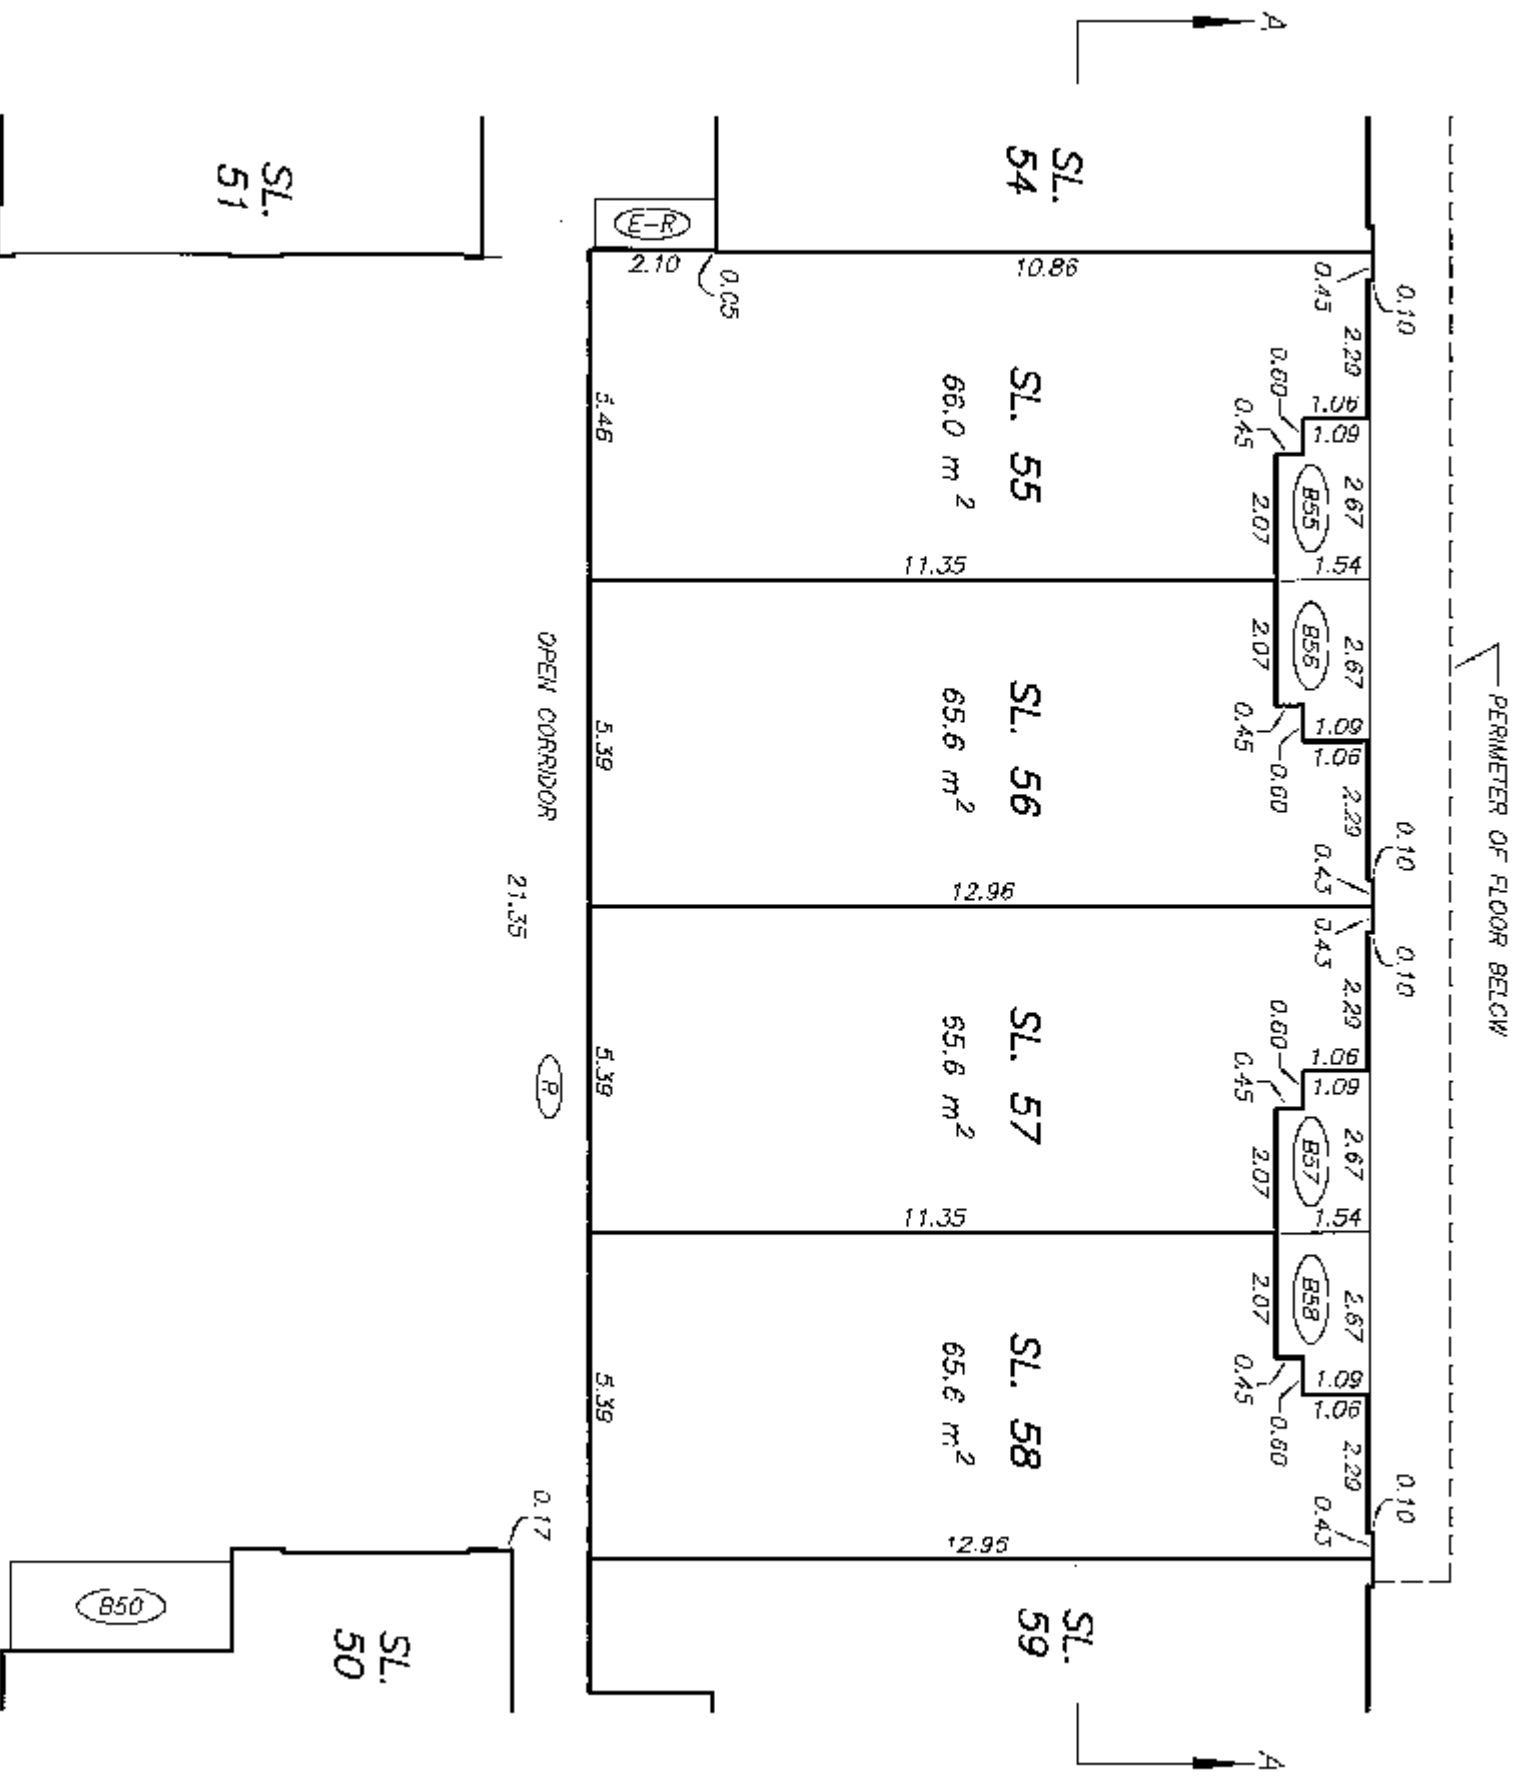



MATCH LINE
SEE SHEET #28

ORIGINAL

STRATA PLAN BCS 1729

ALL DISTANCES ARE IN METRES.

ALL DISTANCES ARE IN METRES.

 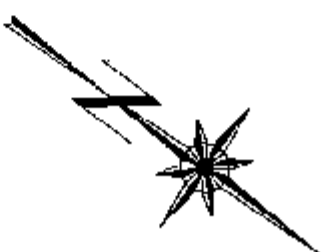

MATCH LINE
SEE SHEET #29

DATE : JANUARY 5, 2006.



27.1.20

ORIGINAL


LEVEL 6 FLOOR PLAN
EAST SECTION

STRATA PLAN BCS 1729

SHEET 31 OF 43 SHEETS

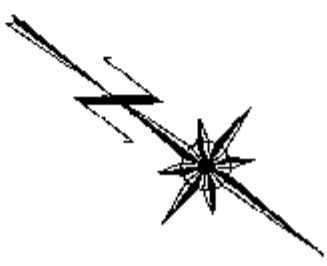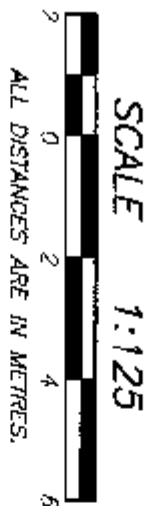

SEE SHEET #32
MATCH LINE

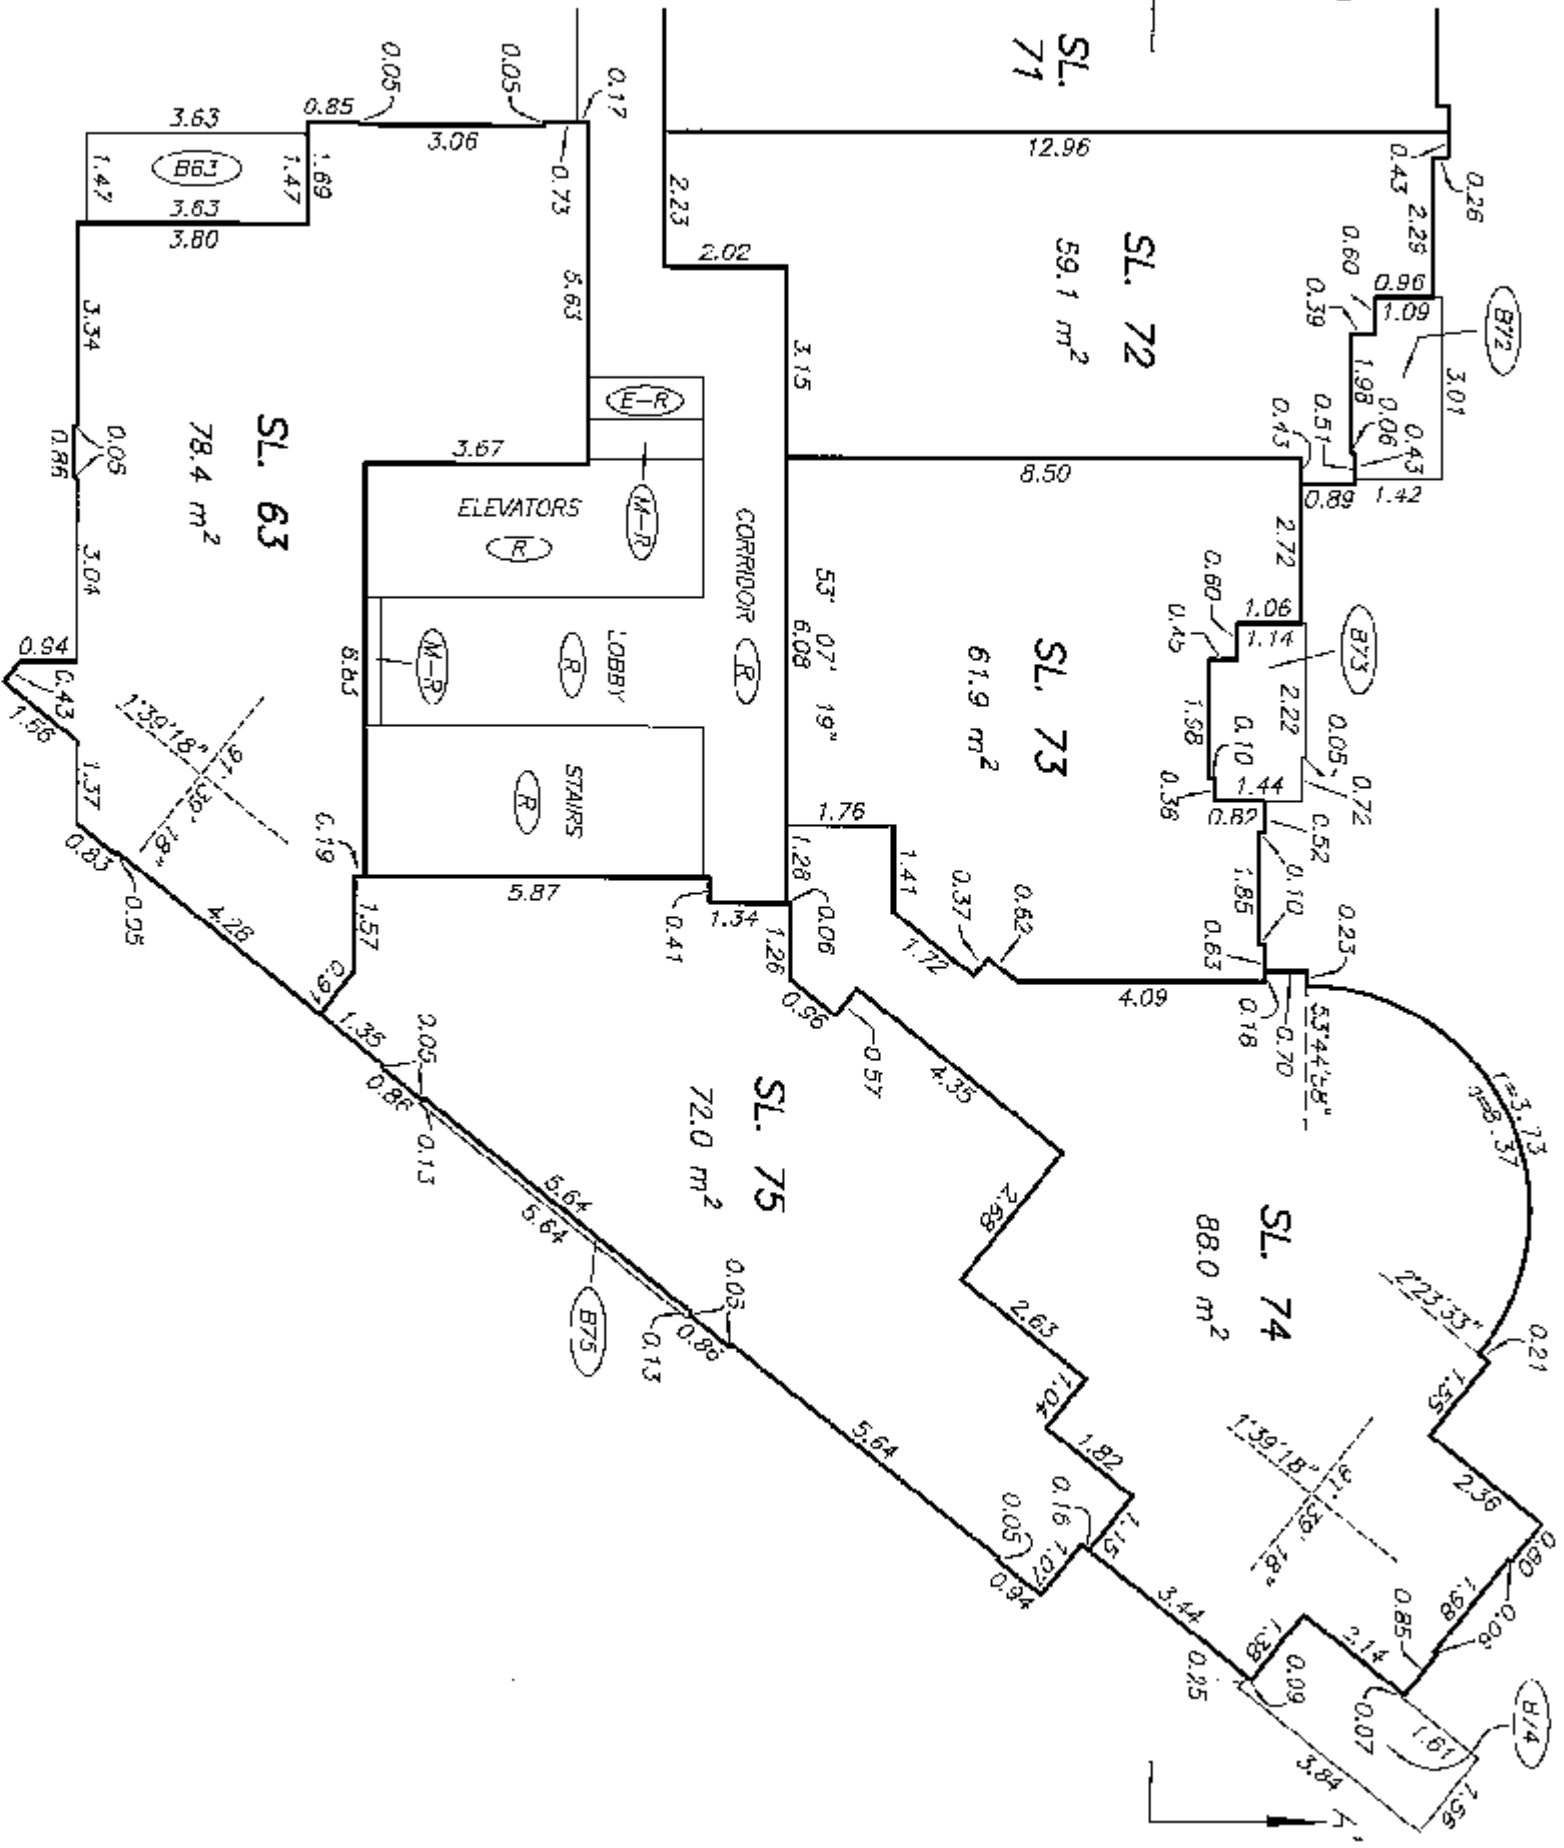

SEE SHEET #32
MATCH LINE

DRAWING # 30442-14
FILE # 30442-14.16



DATE : JANUARY 5, 2006.
M.E.S.

ORIGINAL

ORIGINAL

STRATA PLAN BCS 1729

ALL DISTANCES ARE IN METRES.

 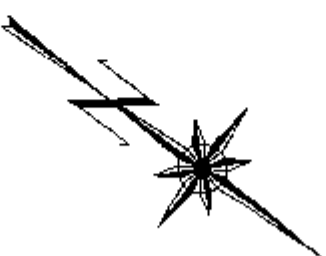



MATCH LINE
SEE SHEET #32

Mr. E. B.


LEVEL 7 FLOOR PLAN
EAST SECTION

STRATA PLAN BCS 1729

SHEET 34 OF 43 SHEETS

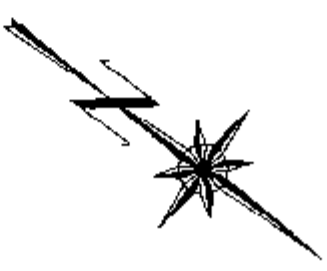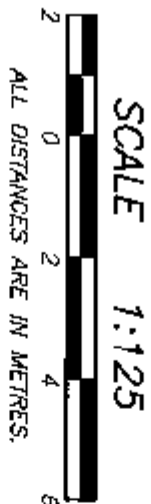

SEE SHEET #35
MATCH LINE

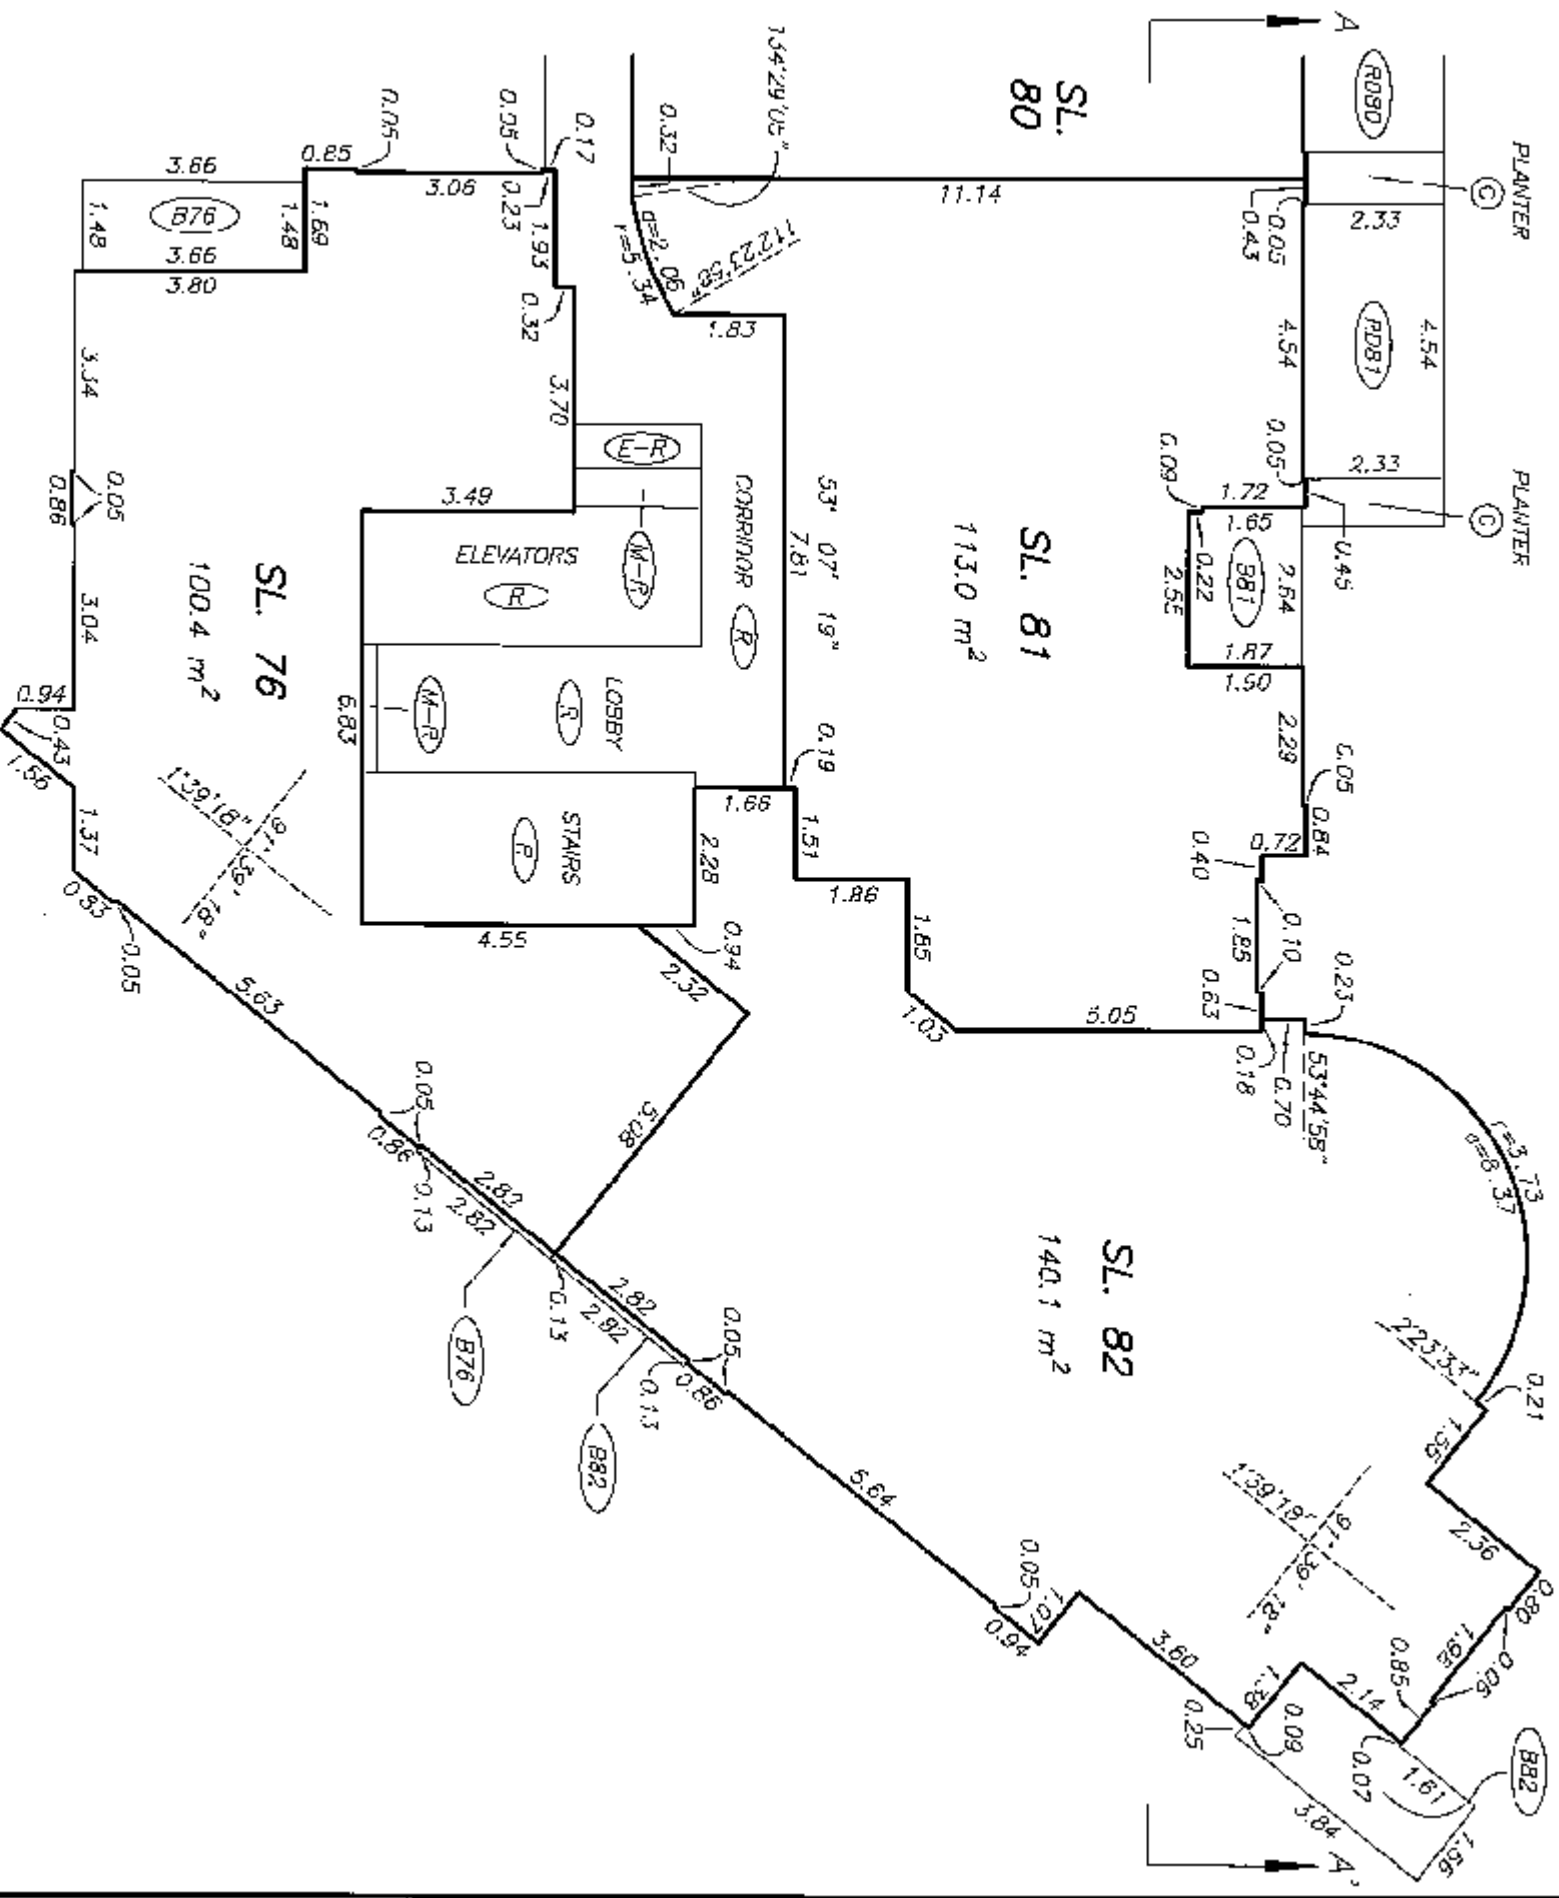

SEE SHEET #35
MATCH LINE

DRAWING # 30442-14
FILE # 30442-14_L7



DATE : JANUARY 6, 2006
M.E.S.

ORIGINAL

LEVEL 7 FLOOR PLAN
MID-SECTION

STRATA PLAN BCS 1729


SHEET 35 OF 43 SHEETS

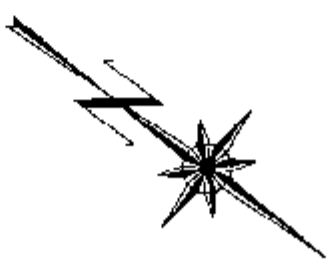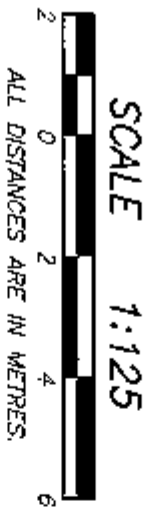

SEE SHEET #36
MATCH LINE

SEE SHEET #36
MATCH LINE

MATCH LINE
SEE SHEET #34

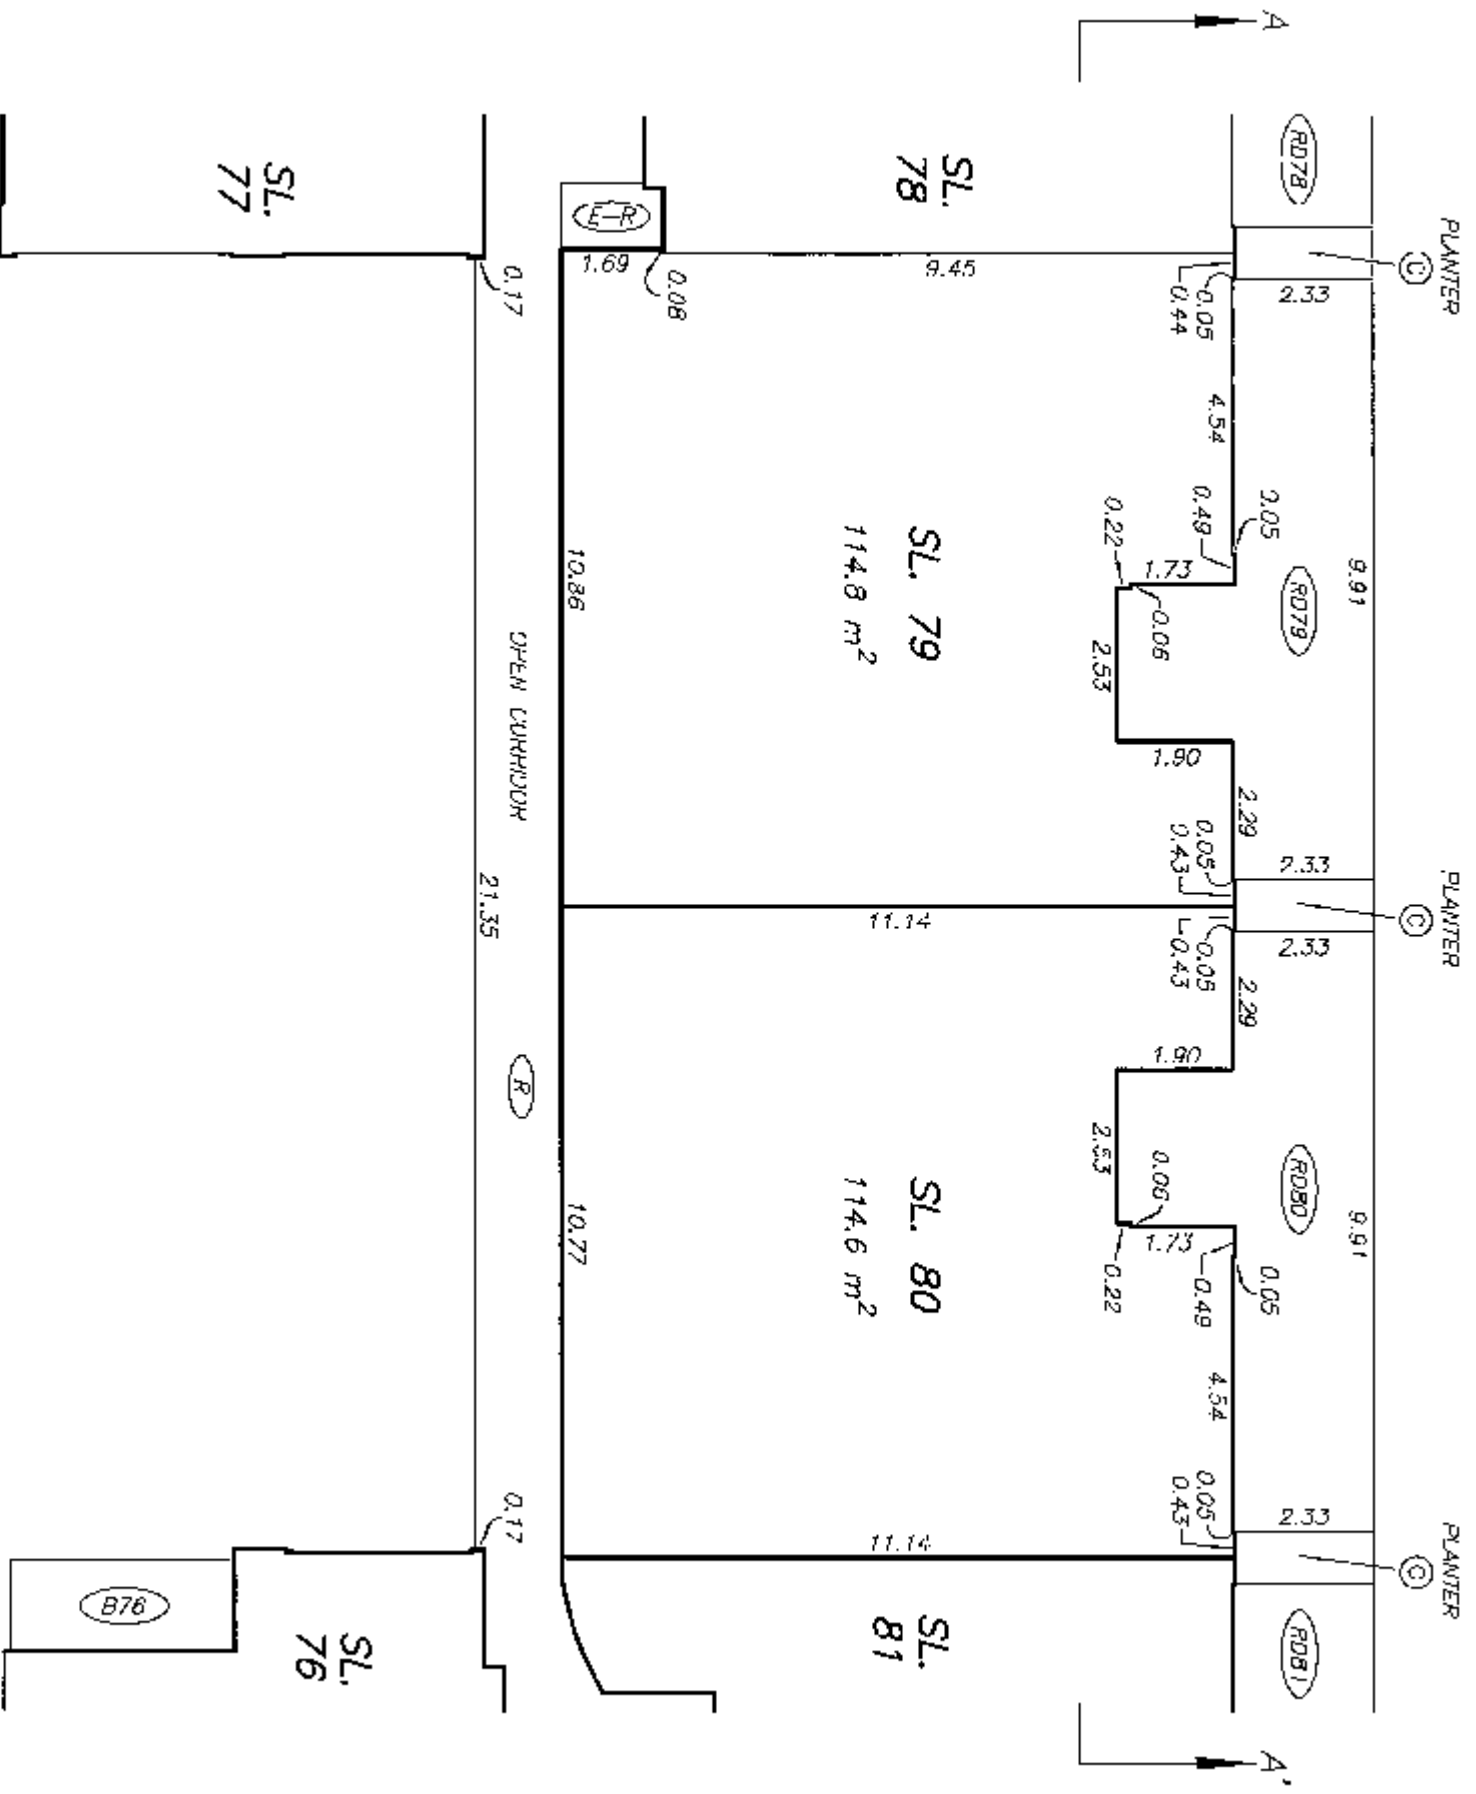

DRAWING # 30442-14
FILE # 30442-14.17

DATE : JANUARY 6, 2006.


2006.08

ORIGINAL


STRATA PLAN BCS 1729

ALL DISTANCES ARE IN METRES.

ALL DISTANCES ARE IN METRES.

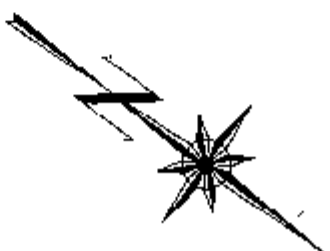

MATCH LINE
SEE SHEET #35

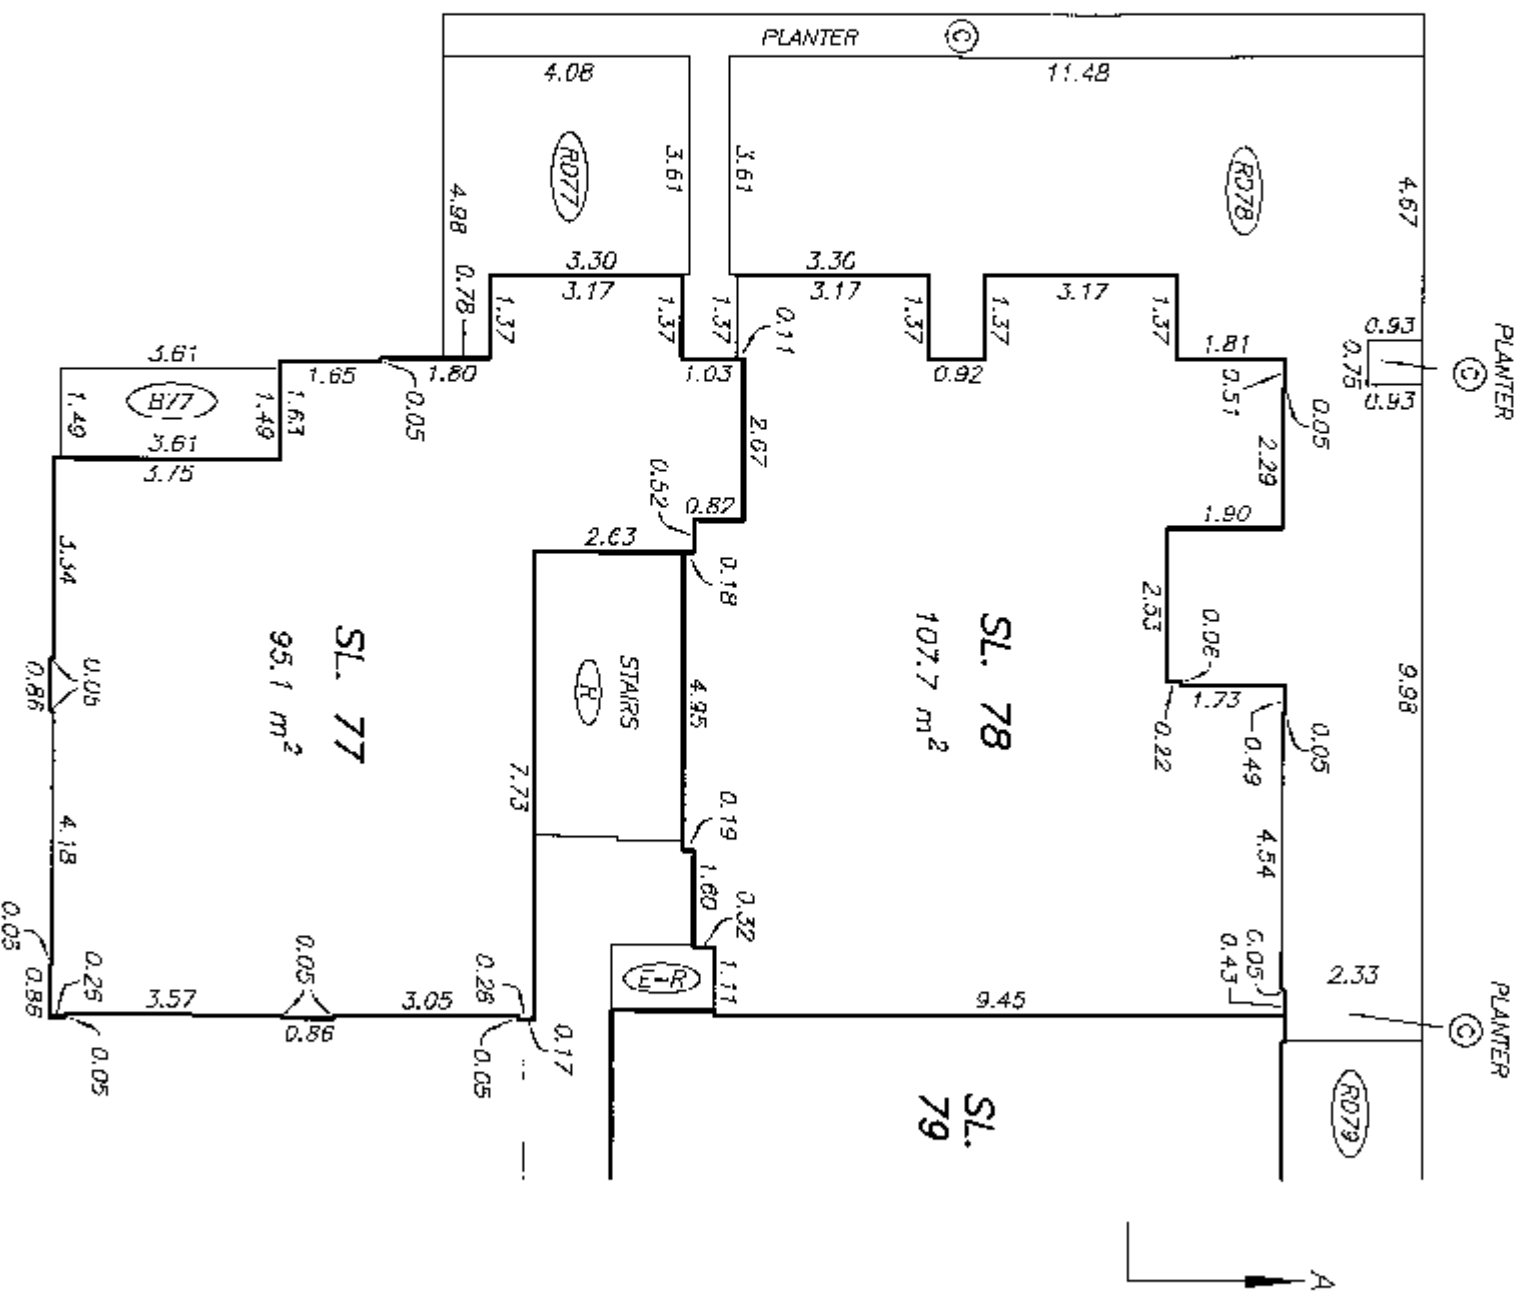



DATE : JANUARY 6, 2006.

7-3-87


ORIGINAL

LEVEL 8 FLOOR PLAN
EAST SECTION

STRATA PLAN BCS 1222

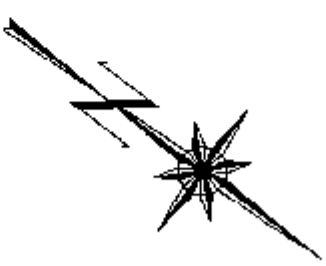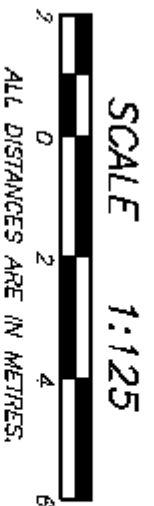

SEE SHEET #38
MATCH LINE

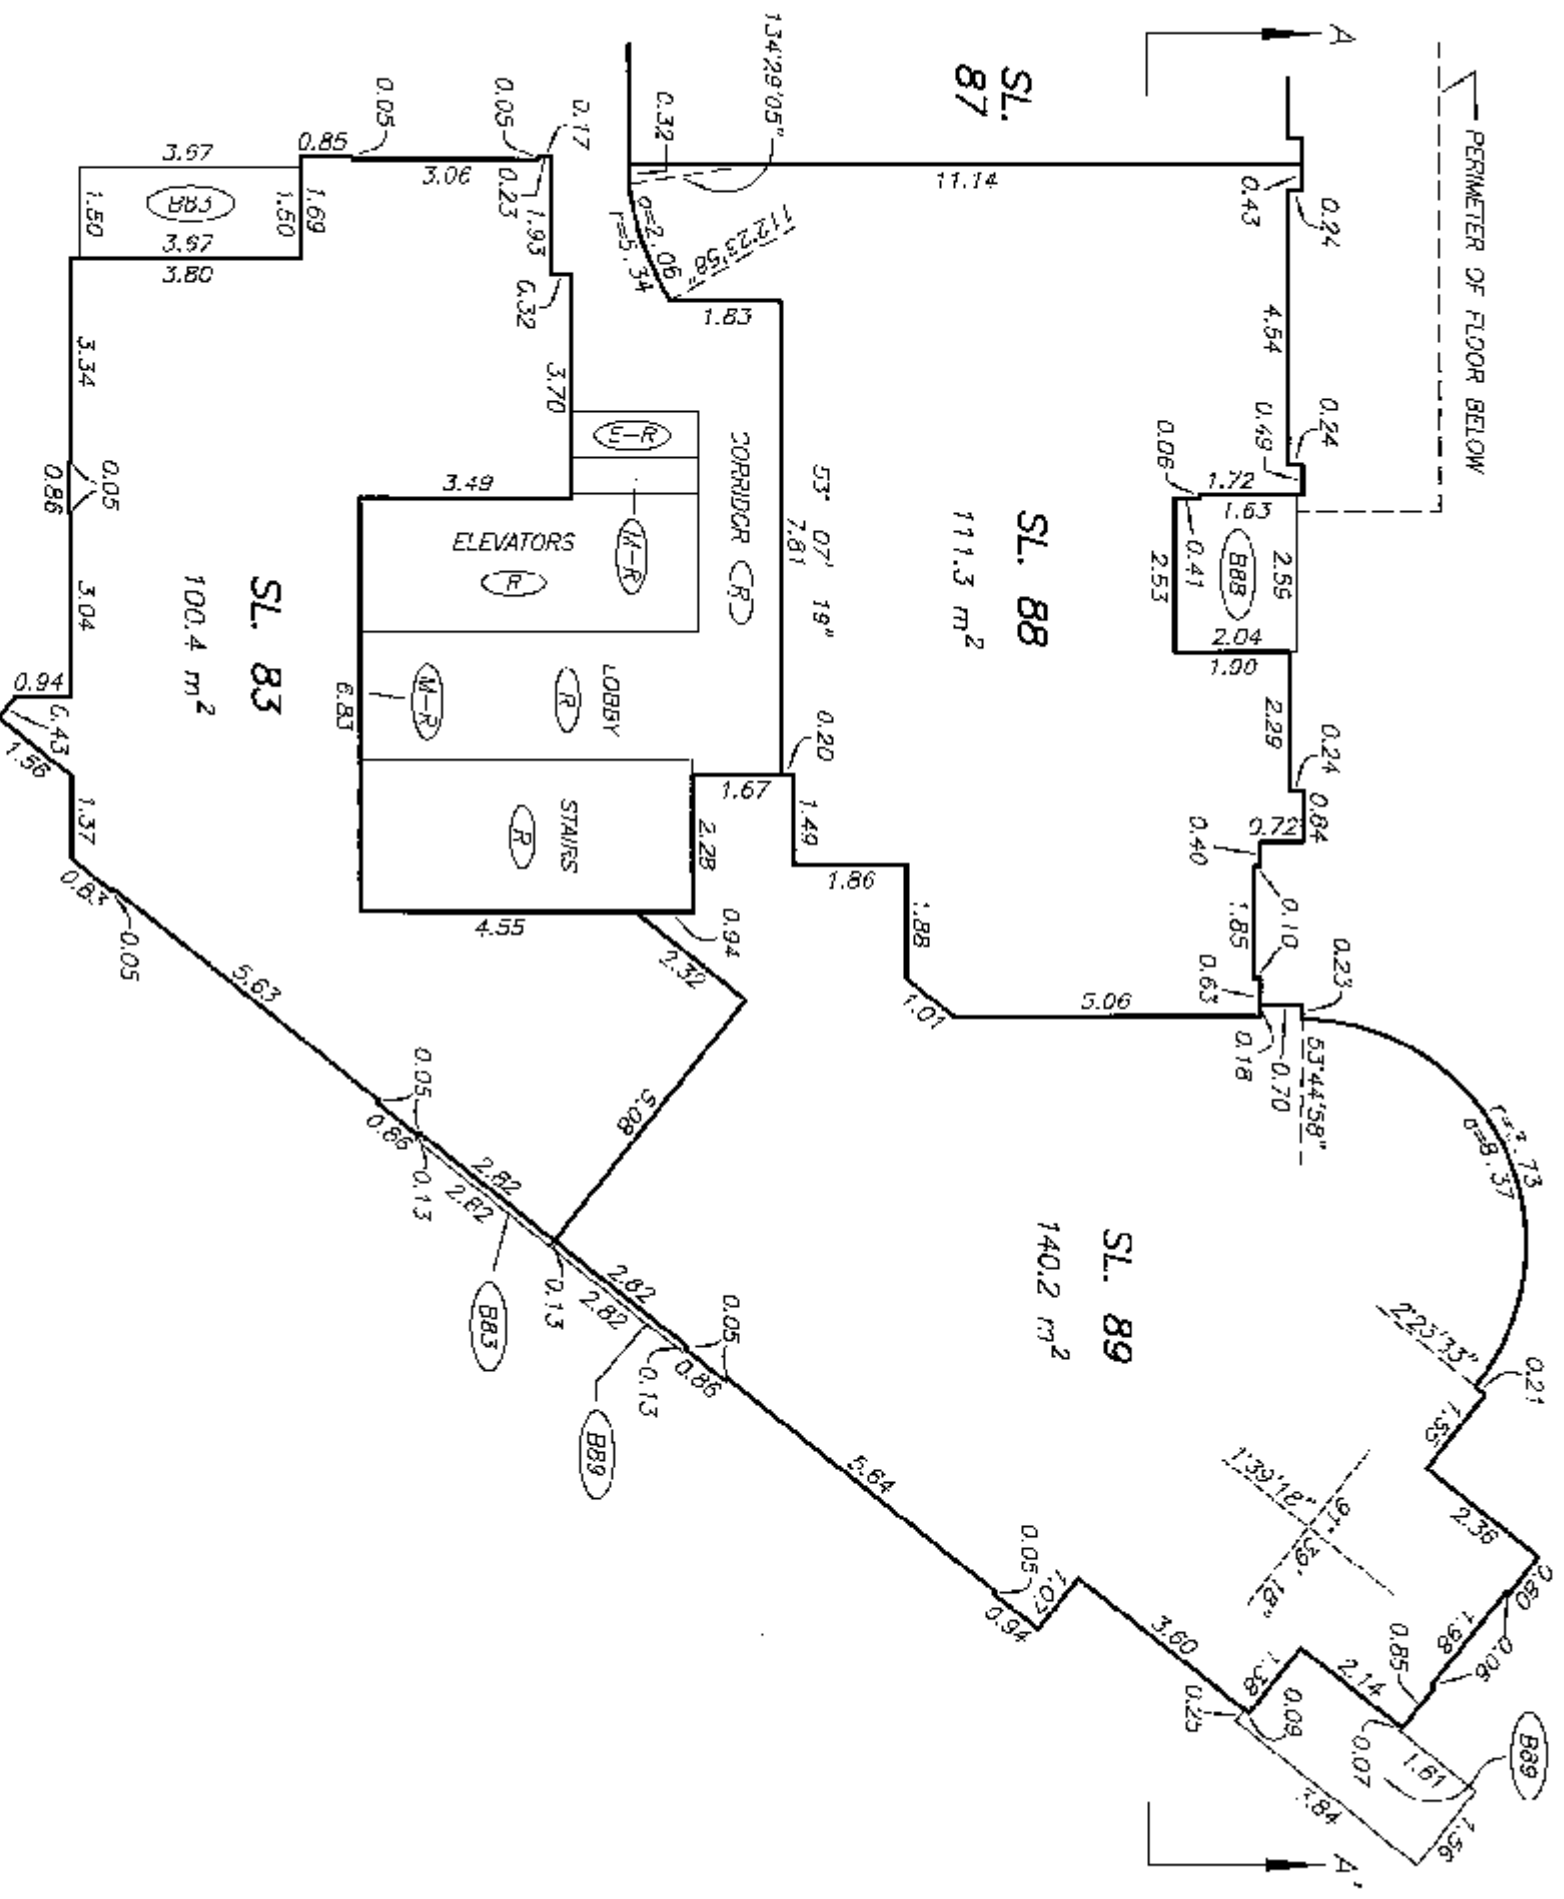

SEE SHEET #38
MATCH LINE

DRAWING # 30442-14
FILE # 30442-14_LB

DATE : JANUARY 5, 2006
M.E.S.

ORIGINAL




MAICH LINE
SEE SHEET #37



W. E. B.

LEVEL 8 FLOOR PLAN
WEST SECTION

SHEET 39 OF 43 SHEETS

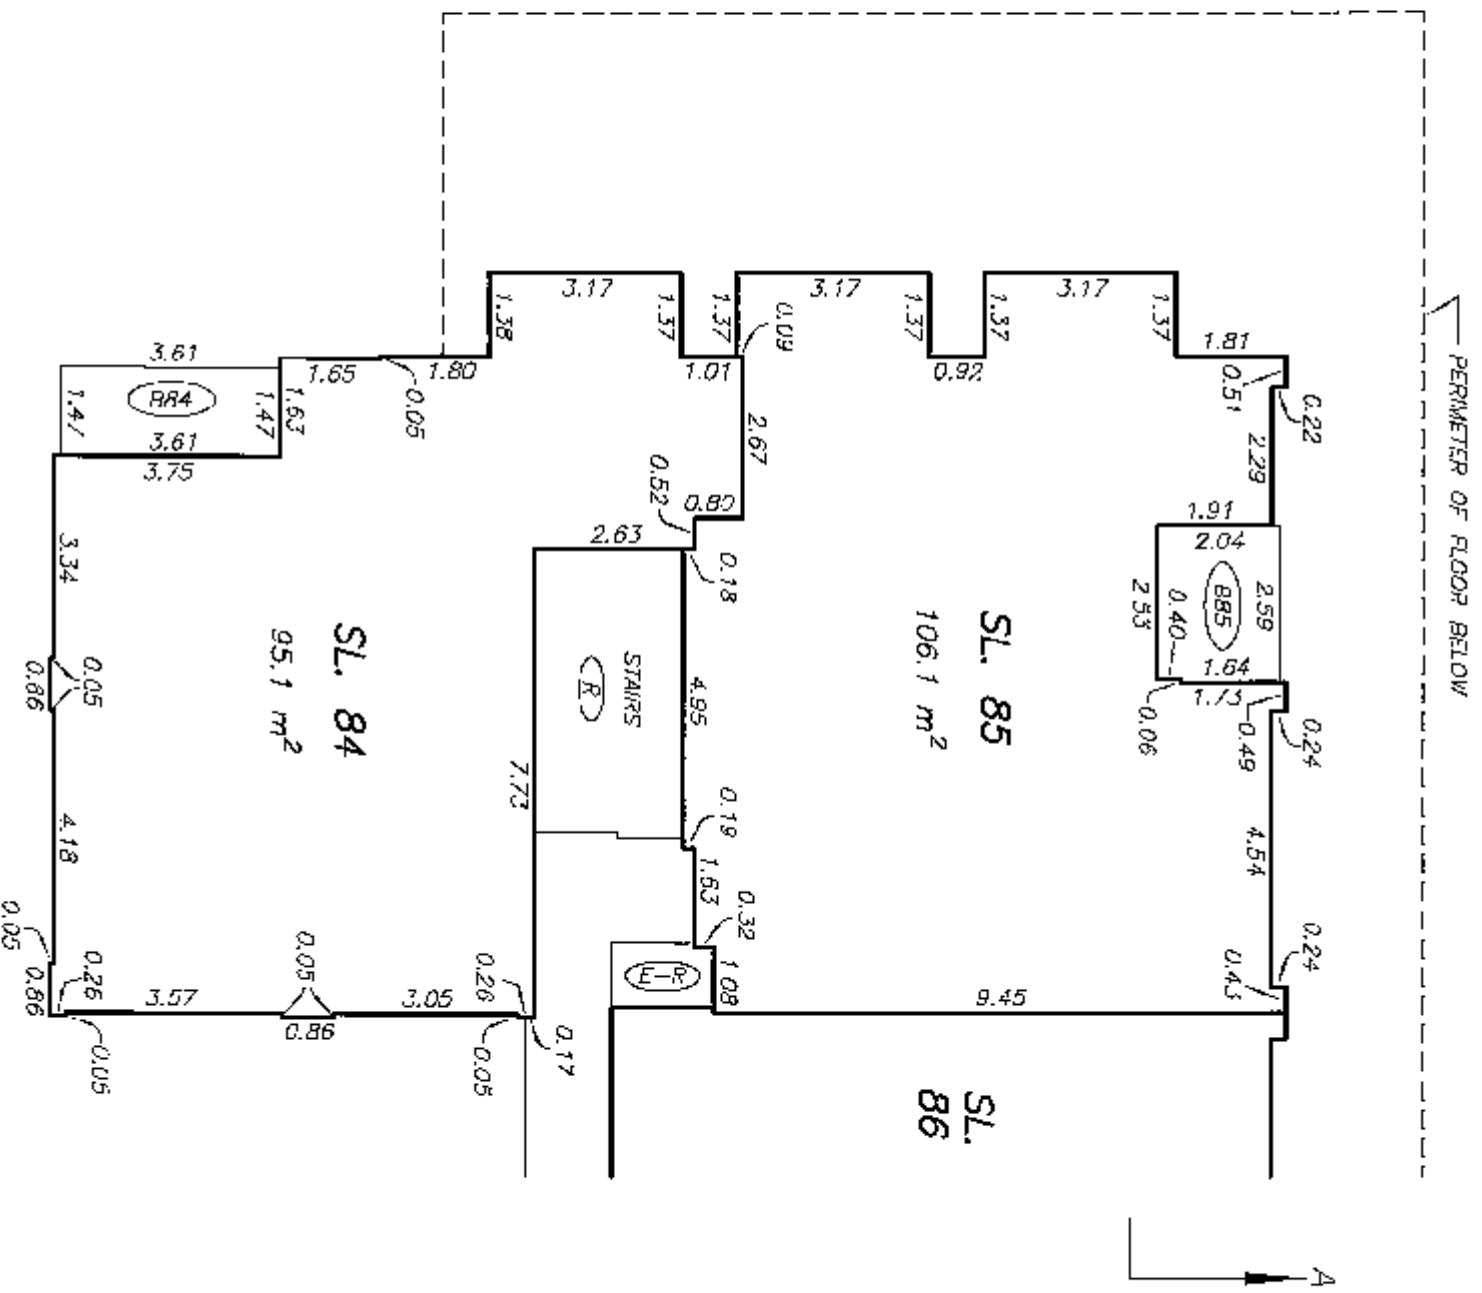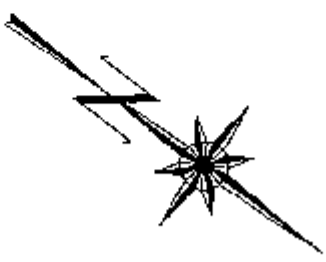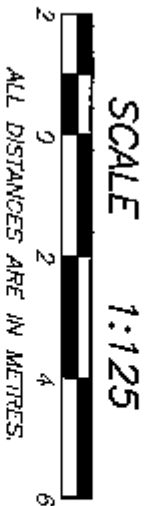STRATA PLAN BCS 1729

DRAWING # 30442-14
FILE # 30442-14_LB

DATE : JANUARY 5, 2006.

Mr. E. J. D.

ORIGINAL

LEVEL 9 FLOOR PLAN
WEST SECTION

STRATA PLAN BCS 1724


SHEET 41 OF 43 SHEETS

SCALE 1:125
ALL DISTANCES ARE IN METRES.



SEE SHEET #40
MATCH LINE

SEE SHEET #40
MATCH LINE

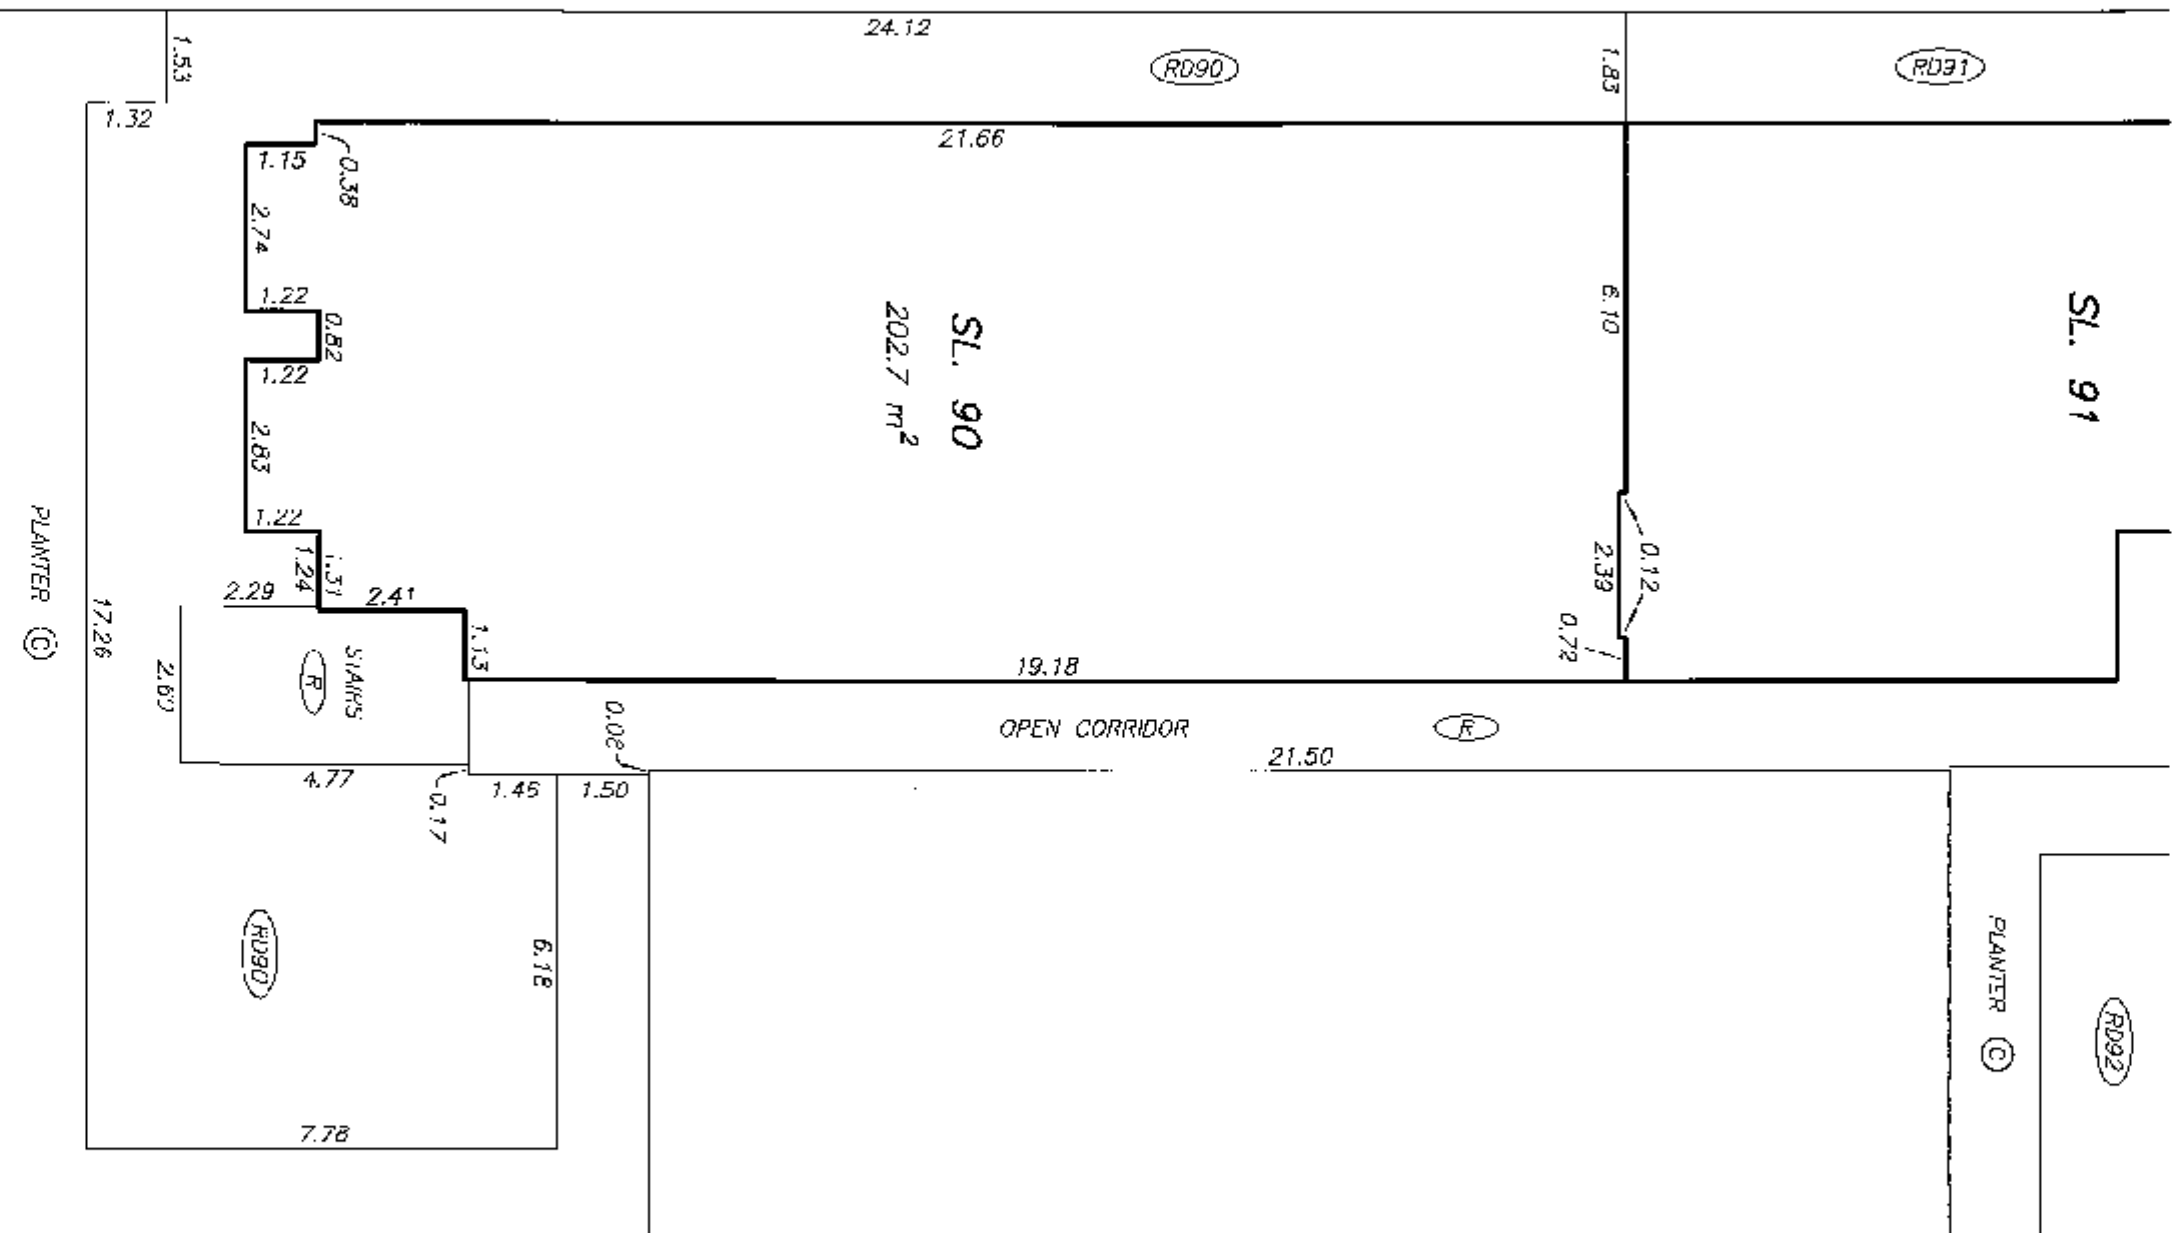

DRAWING # 30442-14
FILE # 30442-14_19


DATE : JANUARY 6, 2006.

M.E.D.

ORIGINAL

ROOF LEVEL FLOOR PLAN
EAST SECTION

SCALE 1:125
ALL DISTANCES ARE IN METRES.

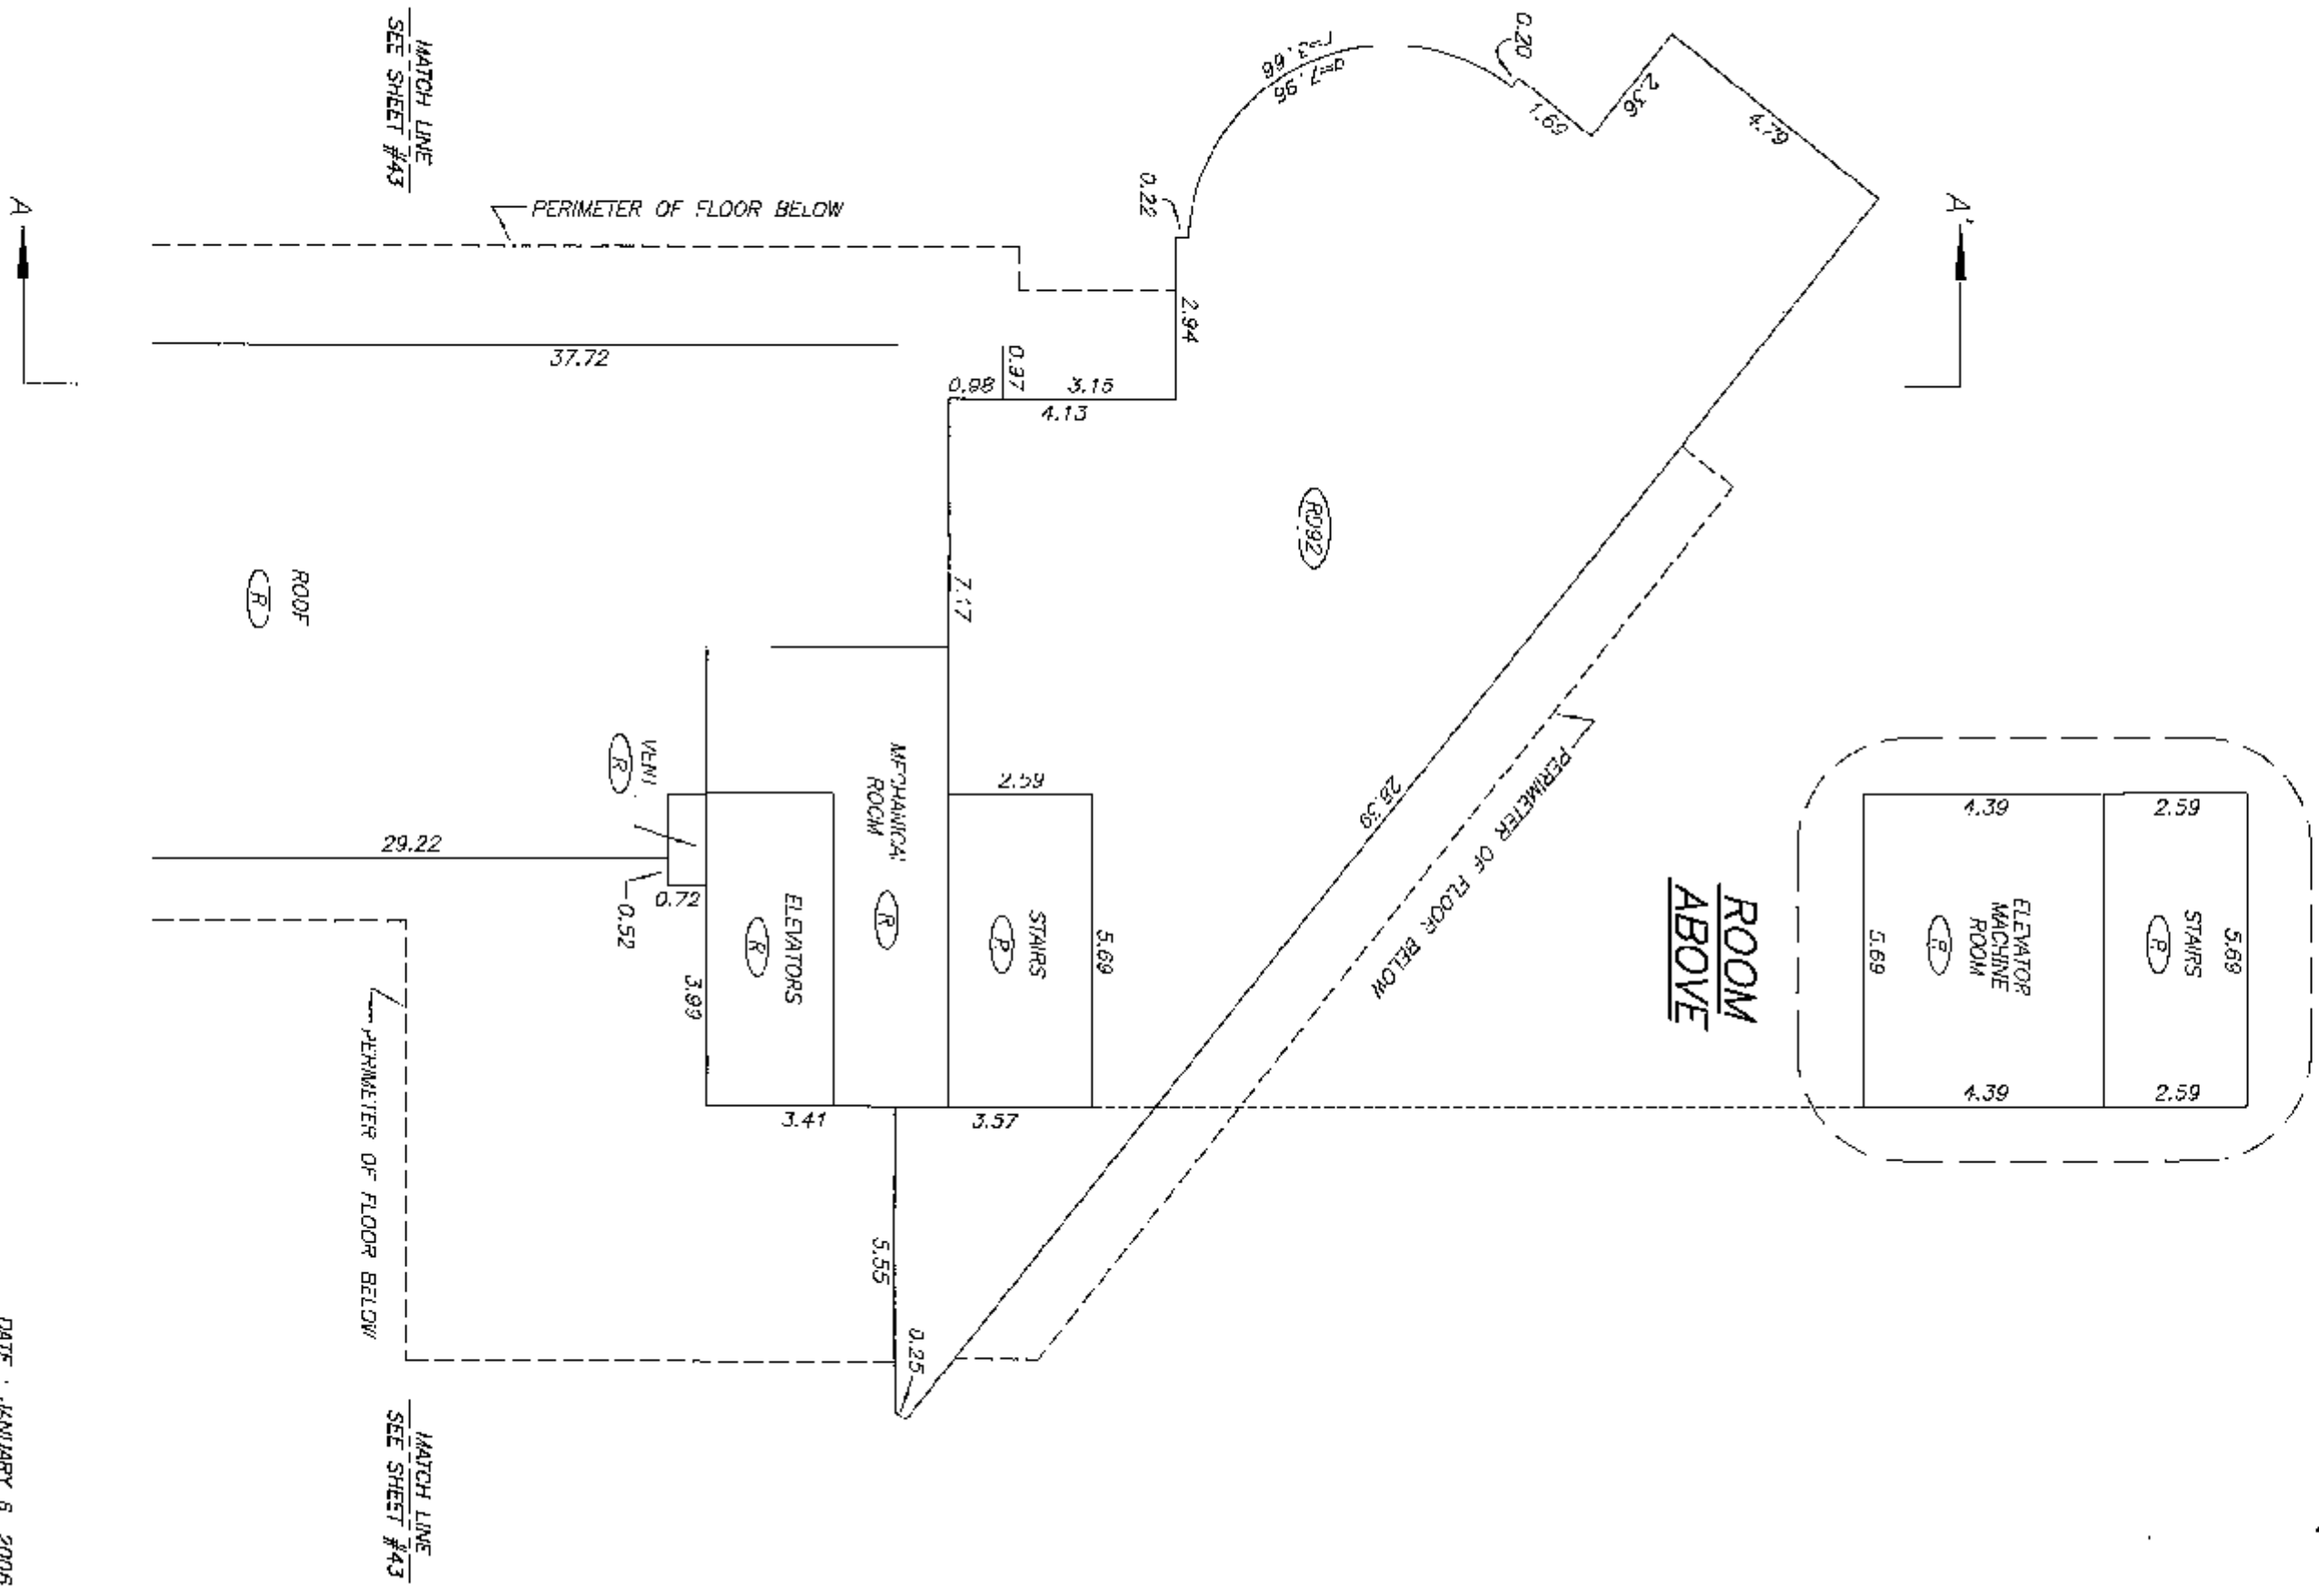

DRAWING # 30442-14
FILE # 30442-14_RF

DATE : JANUARY 6, 2006.
M.C.B.


ORIGINAL

ROOF LEVEL FLOOR PLAN
WEST SECTION

SHEET 43 OF 43 SHEETS

STRATA PLAN BCS 1729

SCALE 1:125

 

A' —

SEE SHEET #42
MATCH LINE

SEE SHEET #42
MATCH LINE

PERIMETER OF FLOOR BELOW

37.72

ROOF
R

29.22

PERIMETER OF FLOOR BELOW

8.04

2.36

2.60

4.77

1.37

A' —

DRAWING # 30442-14
FILE # 30442-14-RF

DATE : JANUARY 6, 2006.

M.C.D.

ORIGINAL