

SHEET 1 OF 56 SHEETS

STRATA PLAN OF AIR SPACE
PARCEL 1, BLOCK 343, DISTRICT
LOT 526, GROUP 1, N.W.D.,
AIR SPACE PLAN BCP 33815


STRATA PLAN BCS 2667

DEPOSITED AND REGISTERED IN
THE LAND TITLE OFFICE AT
NEW WESTMINSTER, B.C.

THIS 4th DAY OF Dec. 2007

"CITY OF VANCOUVER"
B.C.G.S. 92G.025

DEPUTY REGISTRAR
I. MacDonnell
60312136-00312268

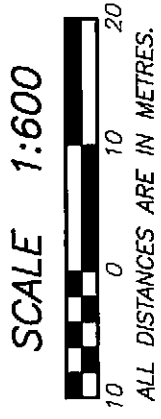

"THE VINE"
2228 WEST BROADWAY
VANCOUVER, BC



VINE STREET

INTEGRATED SURVEY AREA No. 31
(VANCOUVER) NAD-83 (CSRS)

THIS PLAN SHOWS HORIZONTAL GROUND-LEVEL MEASURED
DISTANCES EXCEPT WHERE OTHERWISE NOTED. TO COMPUTE
GRID DISTANCES, MULTIPLY GROUND LEVEL DISTANCES
BY COMBINED FACTOR 0.9995993

LEGEND

GRID BEARINGS ARE DERIVED FROM OBSERVATIONS
BETWEEN CONTROL MONUMENTS V-135 AND V-1628

ELEVATIONS ARE IN METRES TO 2005 GVRD DATUM
DERIVED FROM CITY OF VANCOUVER MONUMENT
V-135, ELEVATION = 33.698 METRES

- DENOTES CONTROL MONUMENT FOUND
- DENOTES LEAD PLUG FOUND
- DENOTES LEAD PLUG PLACED
- DENOTES STANDARD IRON POST FOUND
- DENOTES STANDARD IRON POST PLACED
- DENOTES NO RECORD
- DENOTES DESTROYED/RESET
- DENOTES STRATA LOT
- DENOTES PART
- DENOTES LIMITED COMMON PROPERTY
- DENOTES COMMON PROPERTY
- DENOTES ELECTRICAL ROOM
BEING COMMON PROPERTY
- DENOTES VENT BEING
COMMON PROPERTY
- DENOTES MECHANICAL SPACE
BEING COMMON PROPERTY
- DENOTES PATIO BEING LIMITED
COMMON PROPERTY FOR THE
EXCLUSIVE USE OF SL. 11
- DENOTES ROOF DECK BEING LIMITED
COMMON PROPERTY FOR THE
EXCLUSIVE USE OF SL. 44
- DENOTES BALCONY BEING LIMITED
COMMON PROPERTY FOR THE
EXCLUSIVE USE OF SL. 1
- DENOTES PARKING STALL BEING LIMITED
COMMON PROPERTY FOR THE
EXCLUSIVE USE OF SL. 83

THIS STRATA PLAN CONTAINS LIMITED COMMON
PROPERTY ACCORDING TO SEC. 73 (a)(i) OF
THE STRATA PROPERTY ACT.


I, MIKE E. SHAW, A BRITISH COLUMBIA LAND SURVEYOR
CERTIFY THAT THE BUILDING SHOWN ON THIS STRATA PLAN
IS WITHIN THE THE EXTERNAL BOUNDARIES OF THE LAND
THAT IS THE SUBJECT OF THE STRATA PLAN.

DATE: NOVEMBER 8th, 2007.

Mike E. Shaw

BENNETT LAND SURVEYING LTD.
B.C. & CANADA LAND SURVEYORS
#201-9547 152nd STREET,
SURREY, B.C. V3R 5Y5
PHONE : 604-582-0717

DRAWING # 30541-15
FILE # 30541-15_FS
DATE : NOVEMBER 8, 2007

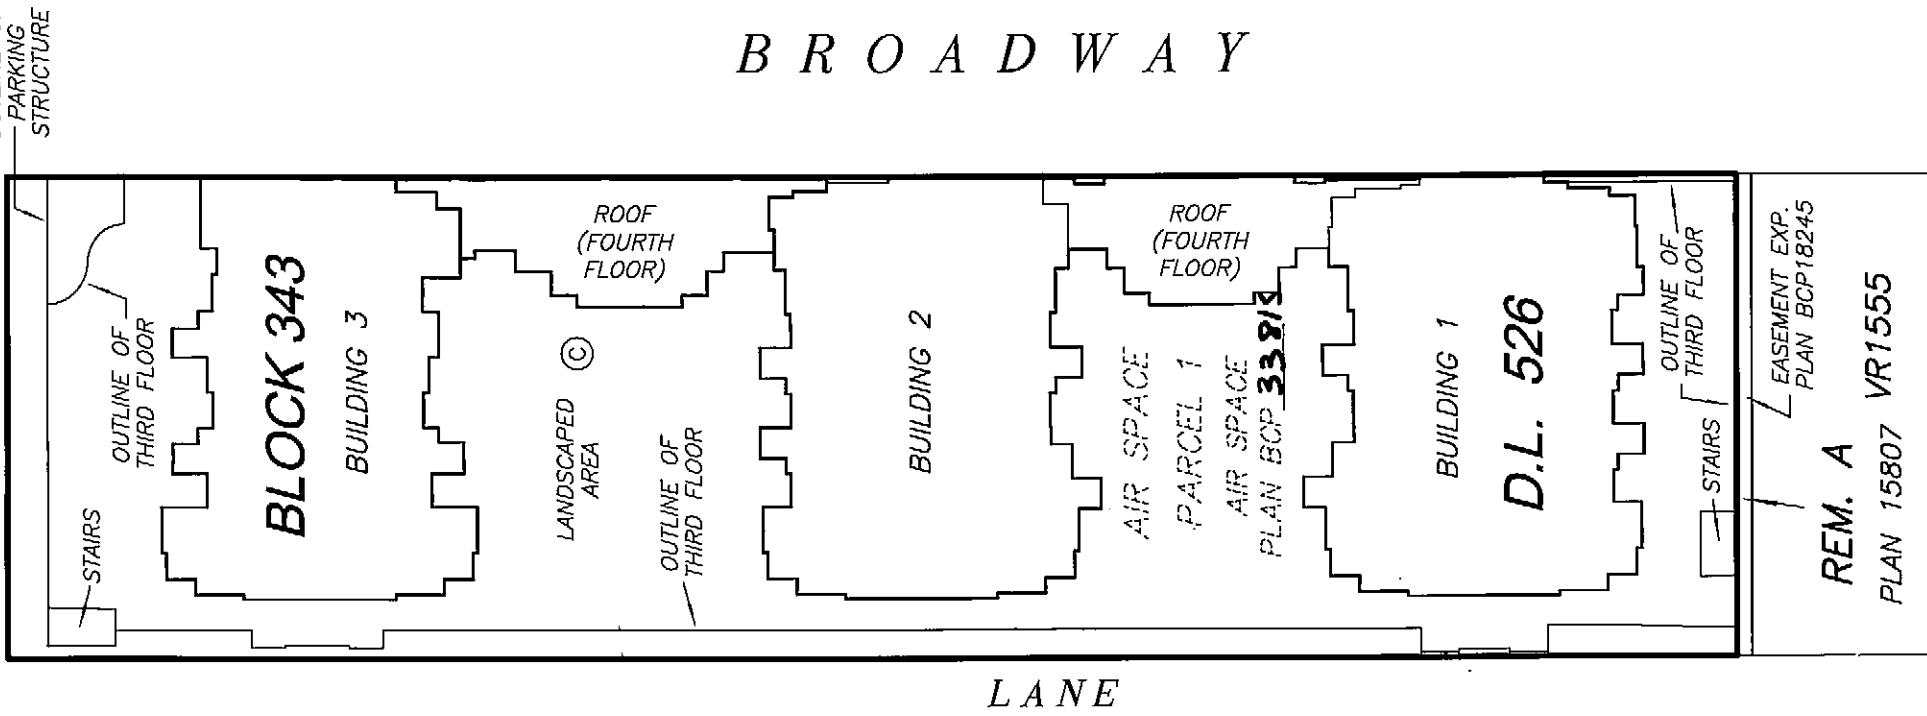

YEW STREET

NOTE:

ALL BOUNDARIES OF STRATA LOTS ARE PARALLEL
TO, PERPENDICULAR TO, OR AT 45° DEFLECTION
TO, UNLESS OTHERWISE SHOWN.


THIS PLAN LIES WITHIN THE
GREATER VANCOUVER REGIONAL DISTRICT

ORIGINAL

SHEET 2 OF 56 SHEETS

ISOMETRIC VIEW OF AIR SPACE
STRATA PLAN BCS 2667
PARCEL 1, BLOCK 343, D.L. 526
GP. 1, N.W.D., AIR SPACE PLAN BCP 33815

ISOMETRIC VIEW
AIR SPACE PARCEL 1
ELEVATION 23.00 TO 70.00
(NOT TO SCALE)

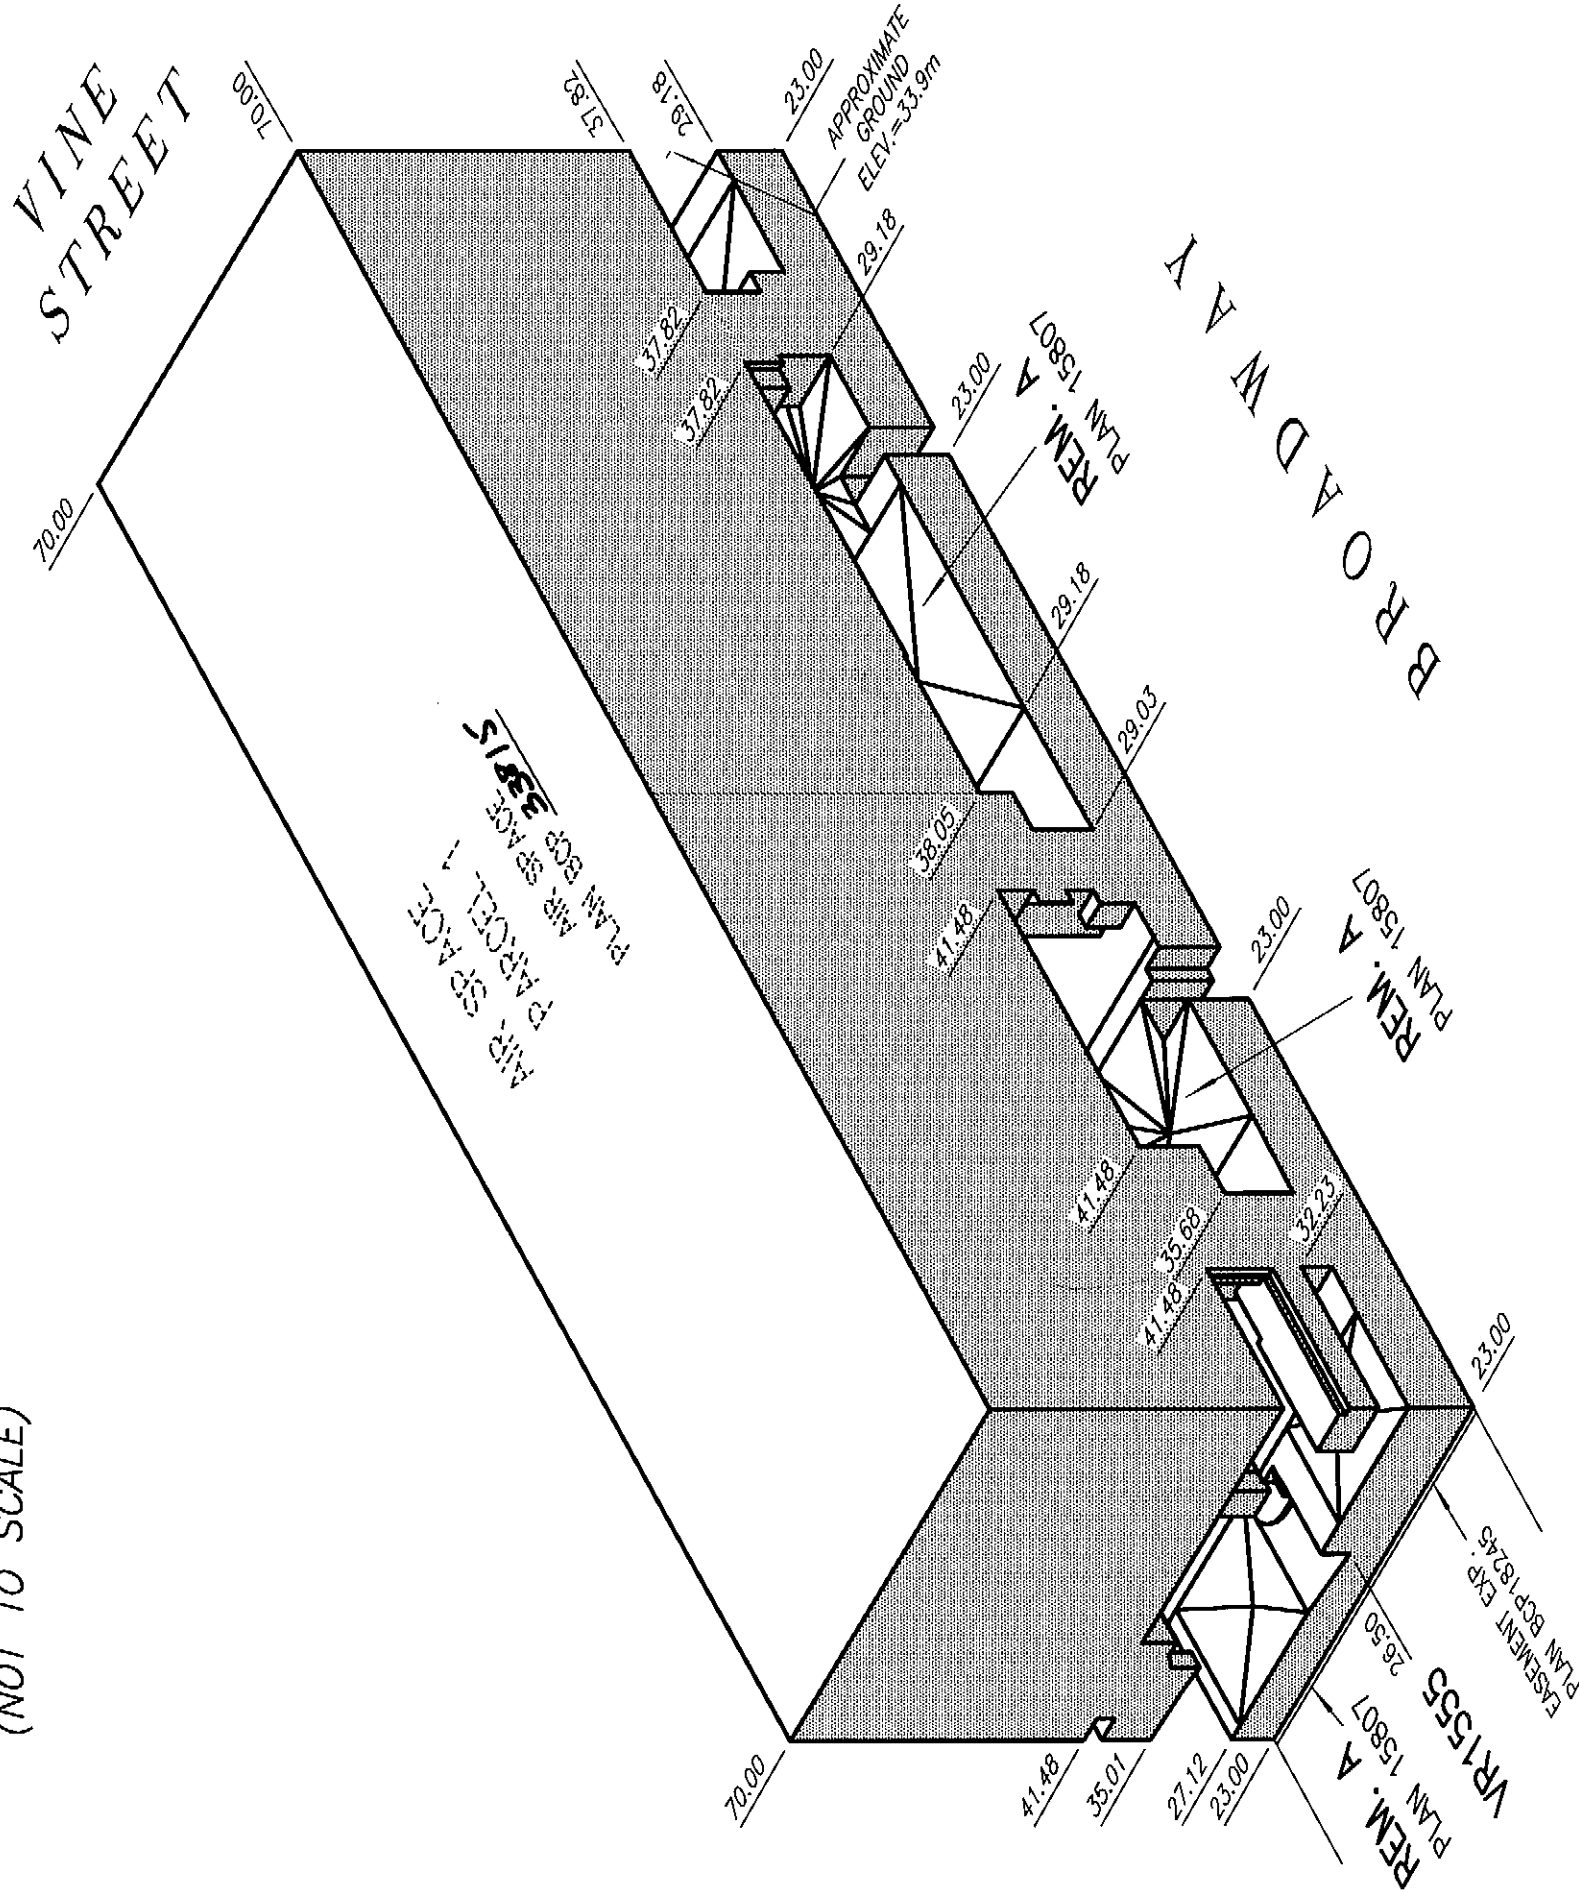

DATE : NOVEMBER 8, 2007
M.E.S.


DRAWING # 30541-15
FILE # 30541-15_150

ORIGINAL

SHEET 3 OF 56 SHEETS

BOUNDARY DIMENSIONS

STRATA PLAN BCS 2667

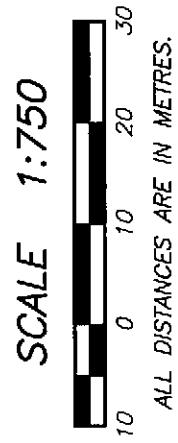


SCALE 1:750

ALL DISTANCES ARE IN METRES.



VINE STREET

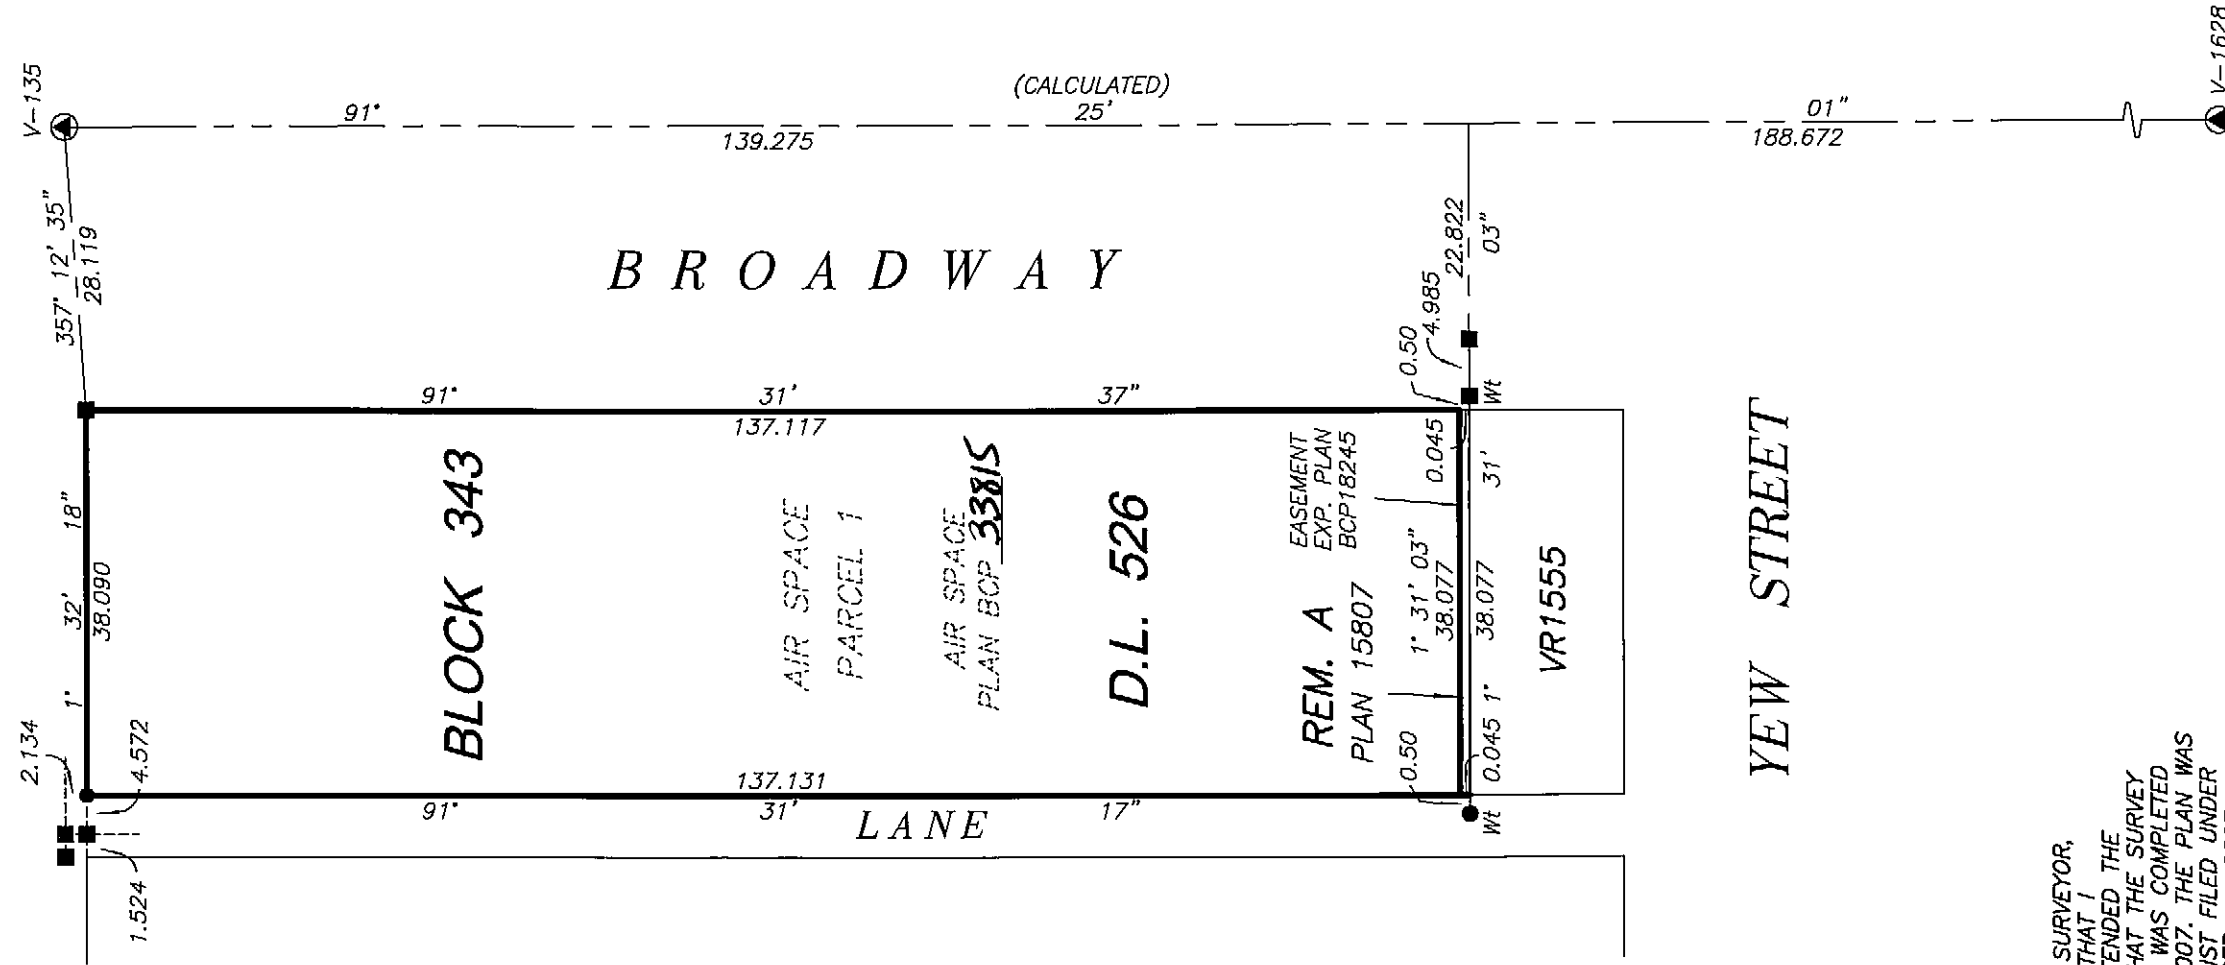

I, MIKE E. SHAW, A BRITISH COLUMBIA LAND SURVEYOR,
OF LANGLEY, IN BRITISH COLUMBIA, CERTIFY THAT I
WAS PRESENT AT AND PERSONALLY SUPERINTENDED THE
SURVEY REPRESENTED BY THIS PLAN, AND THAT THE SURVEY
AND PLAN ARE CORRECT. THE FIELD SURVEY WAS COMPLETED
ON THE 8th DAY OF NOVEMBER, 2007. THE PLAN WAS
COMPLETED AND CHECKED, AND THE CHECKLIST FILED UNDER
ECP73980, 28th DAY OF NOVEMBER, 2007.


Mike E. Shan B.C.L.S.


DATE : NOVEMBER 8, 2007

M. J. D.

DRAWING # 30541-15
FILE # 30541-15_Post

ORIGINAL

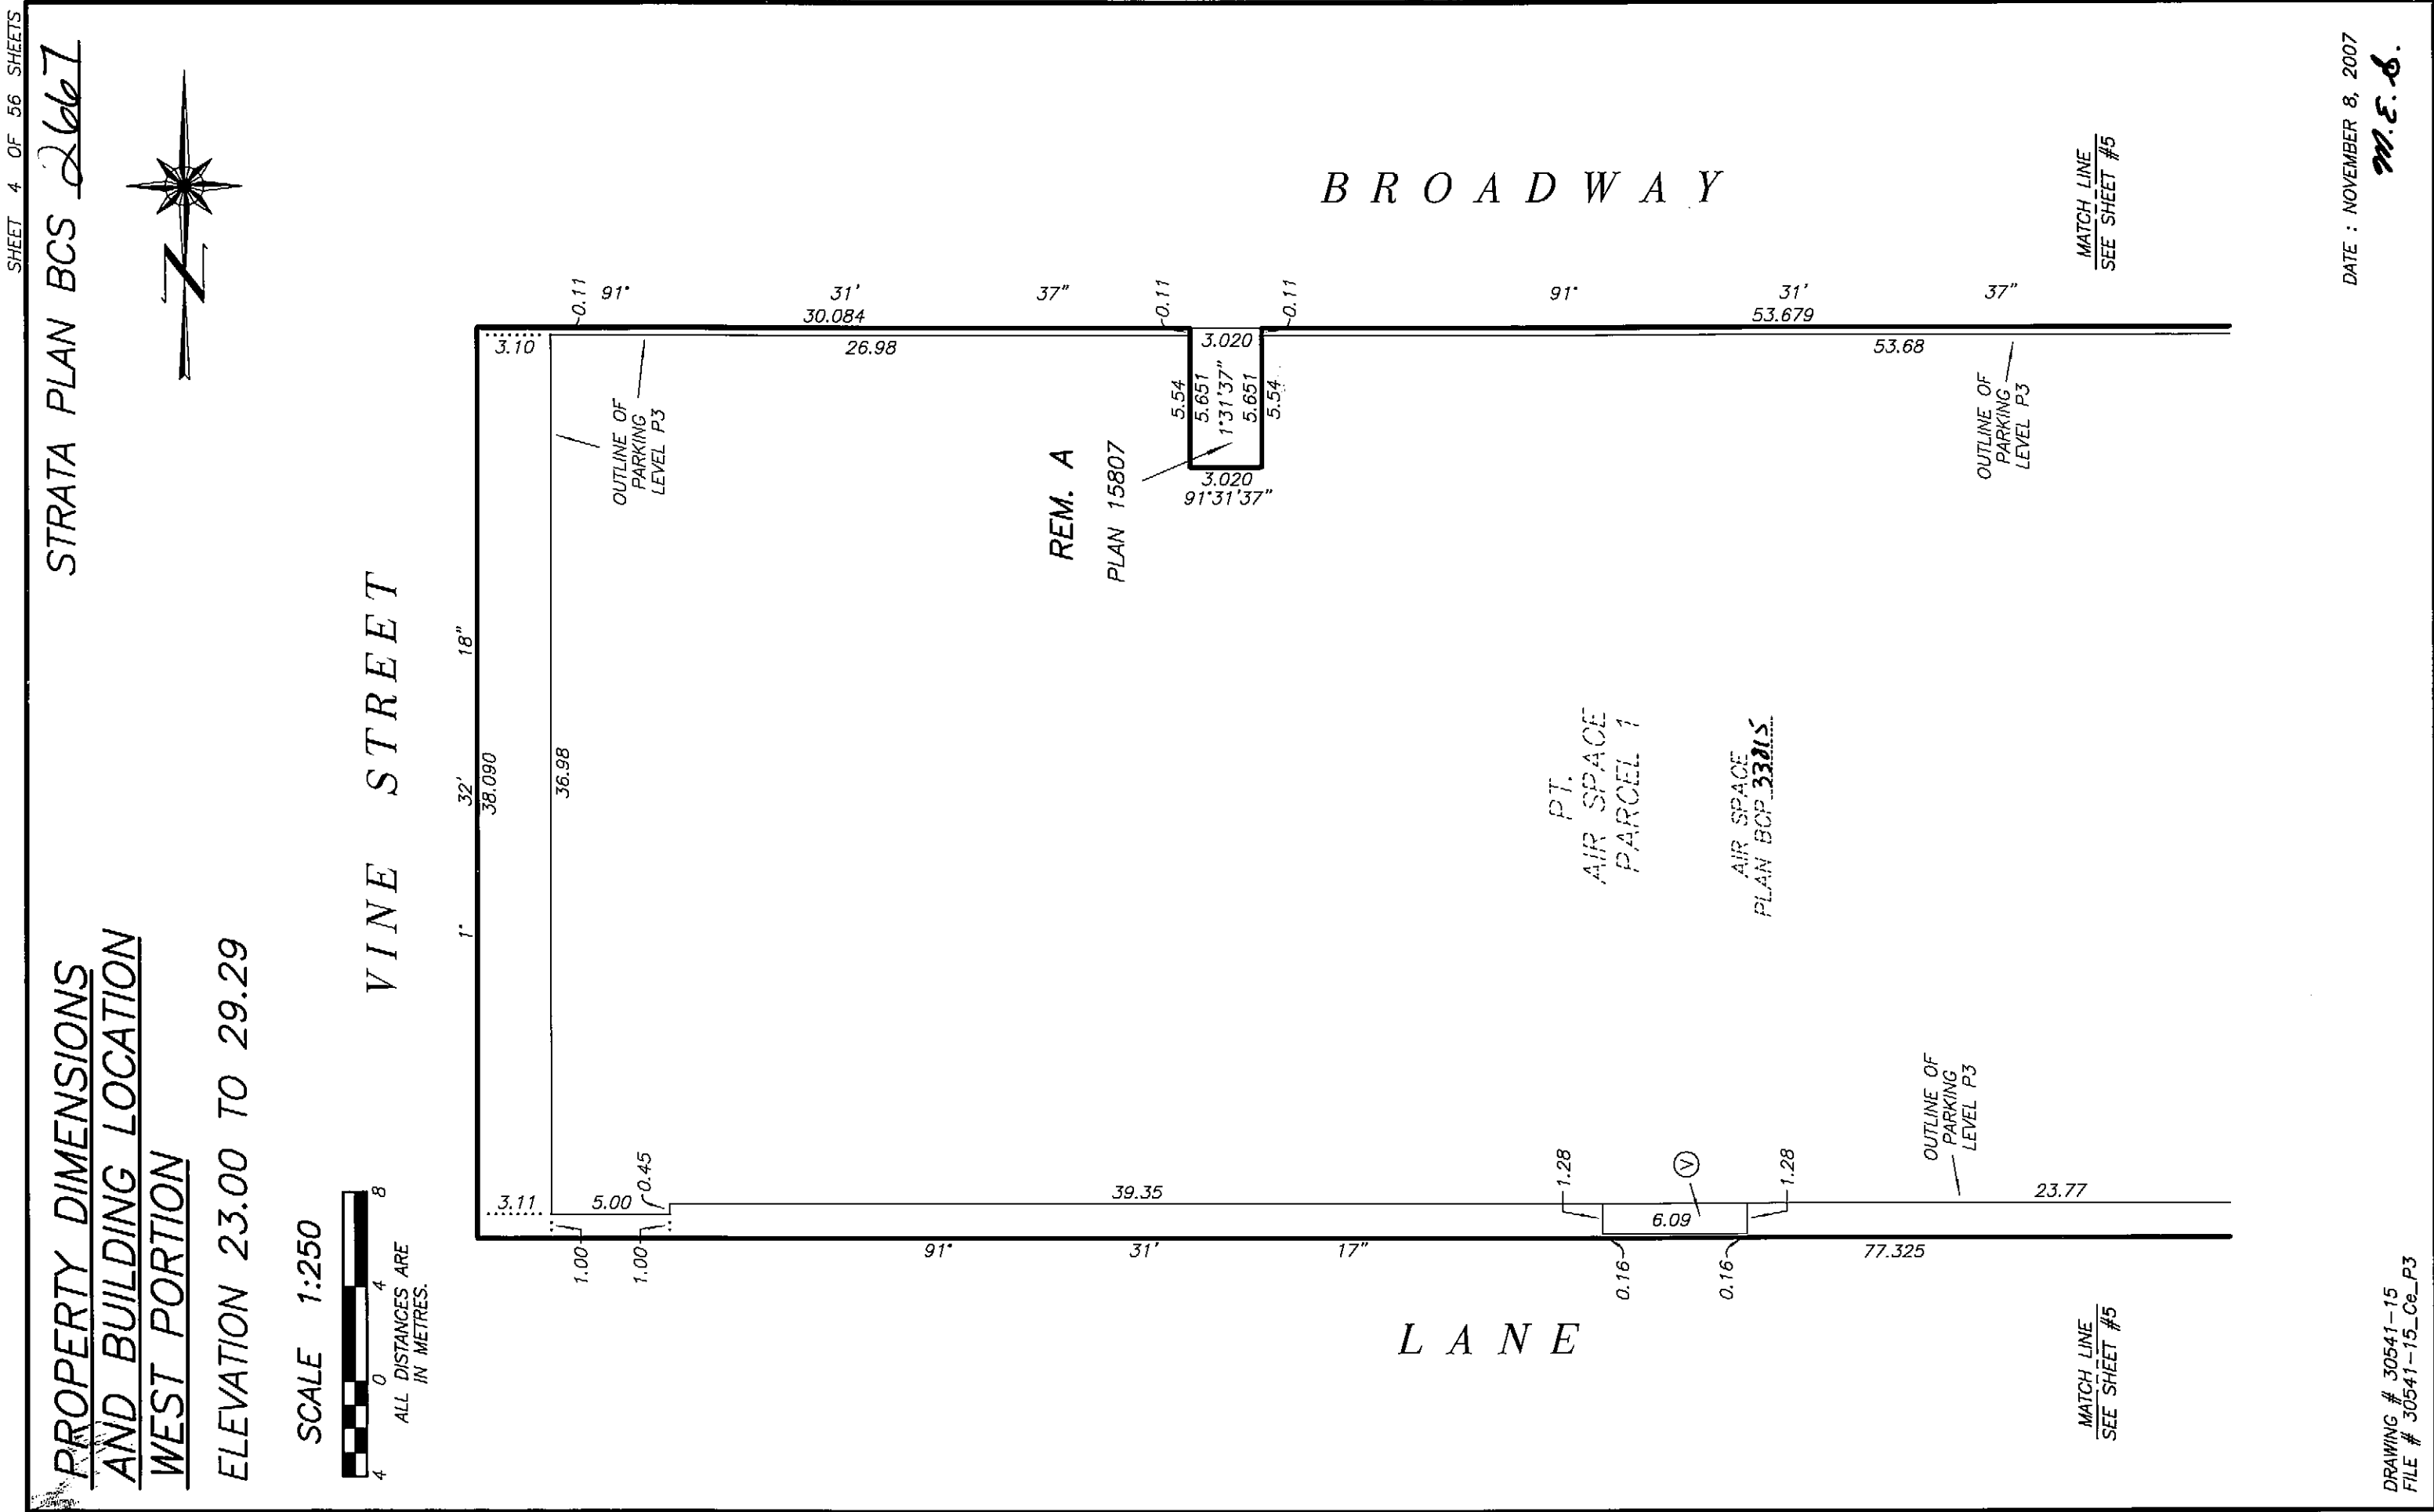

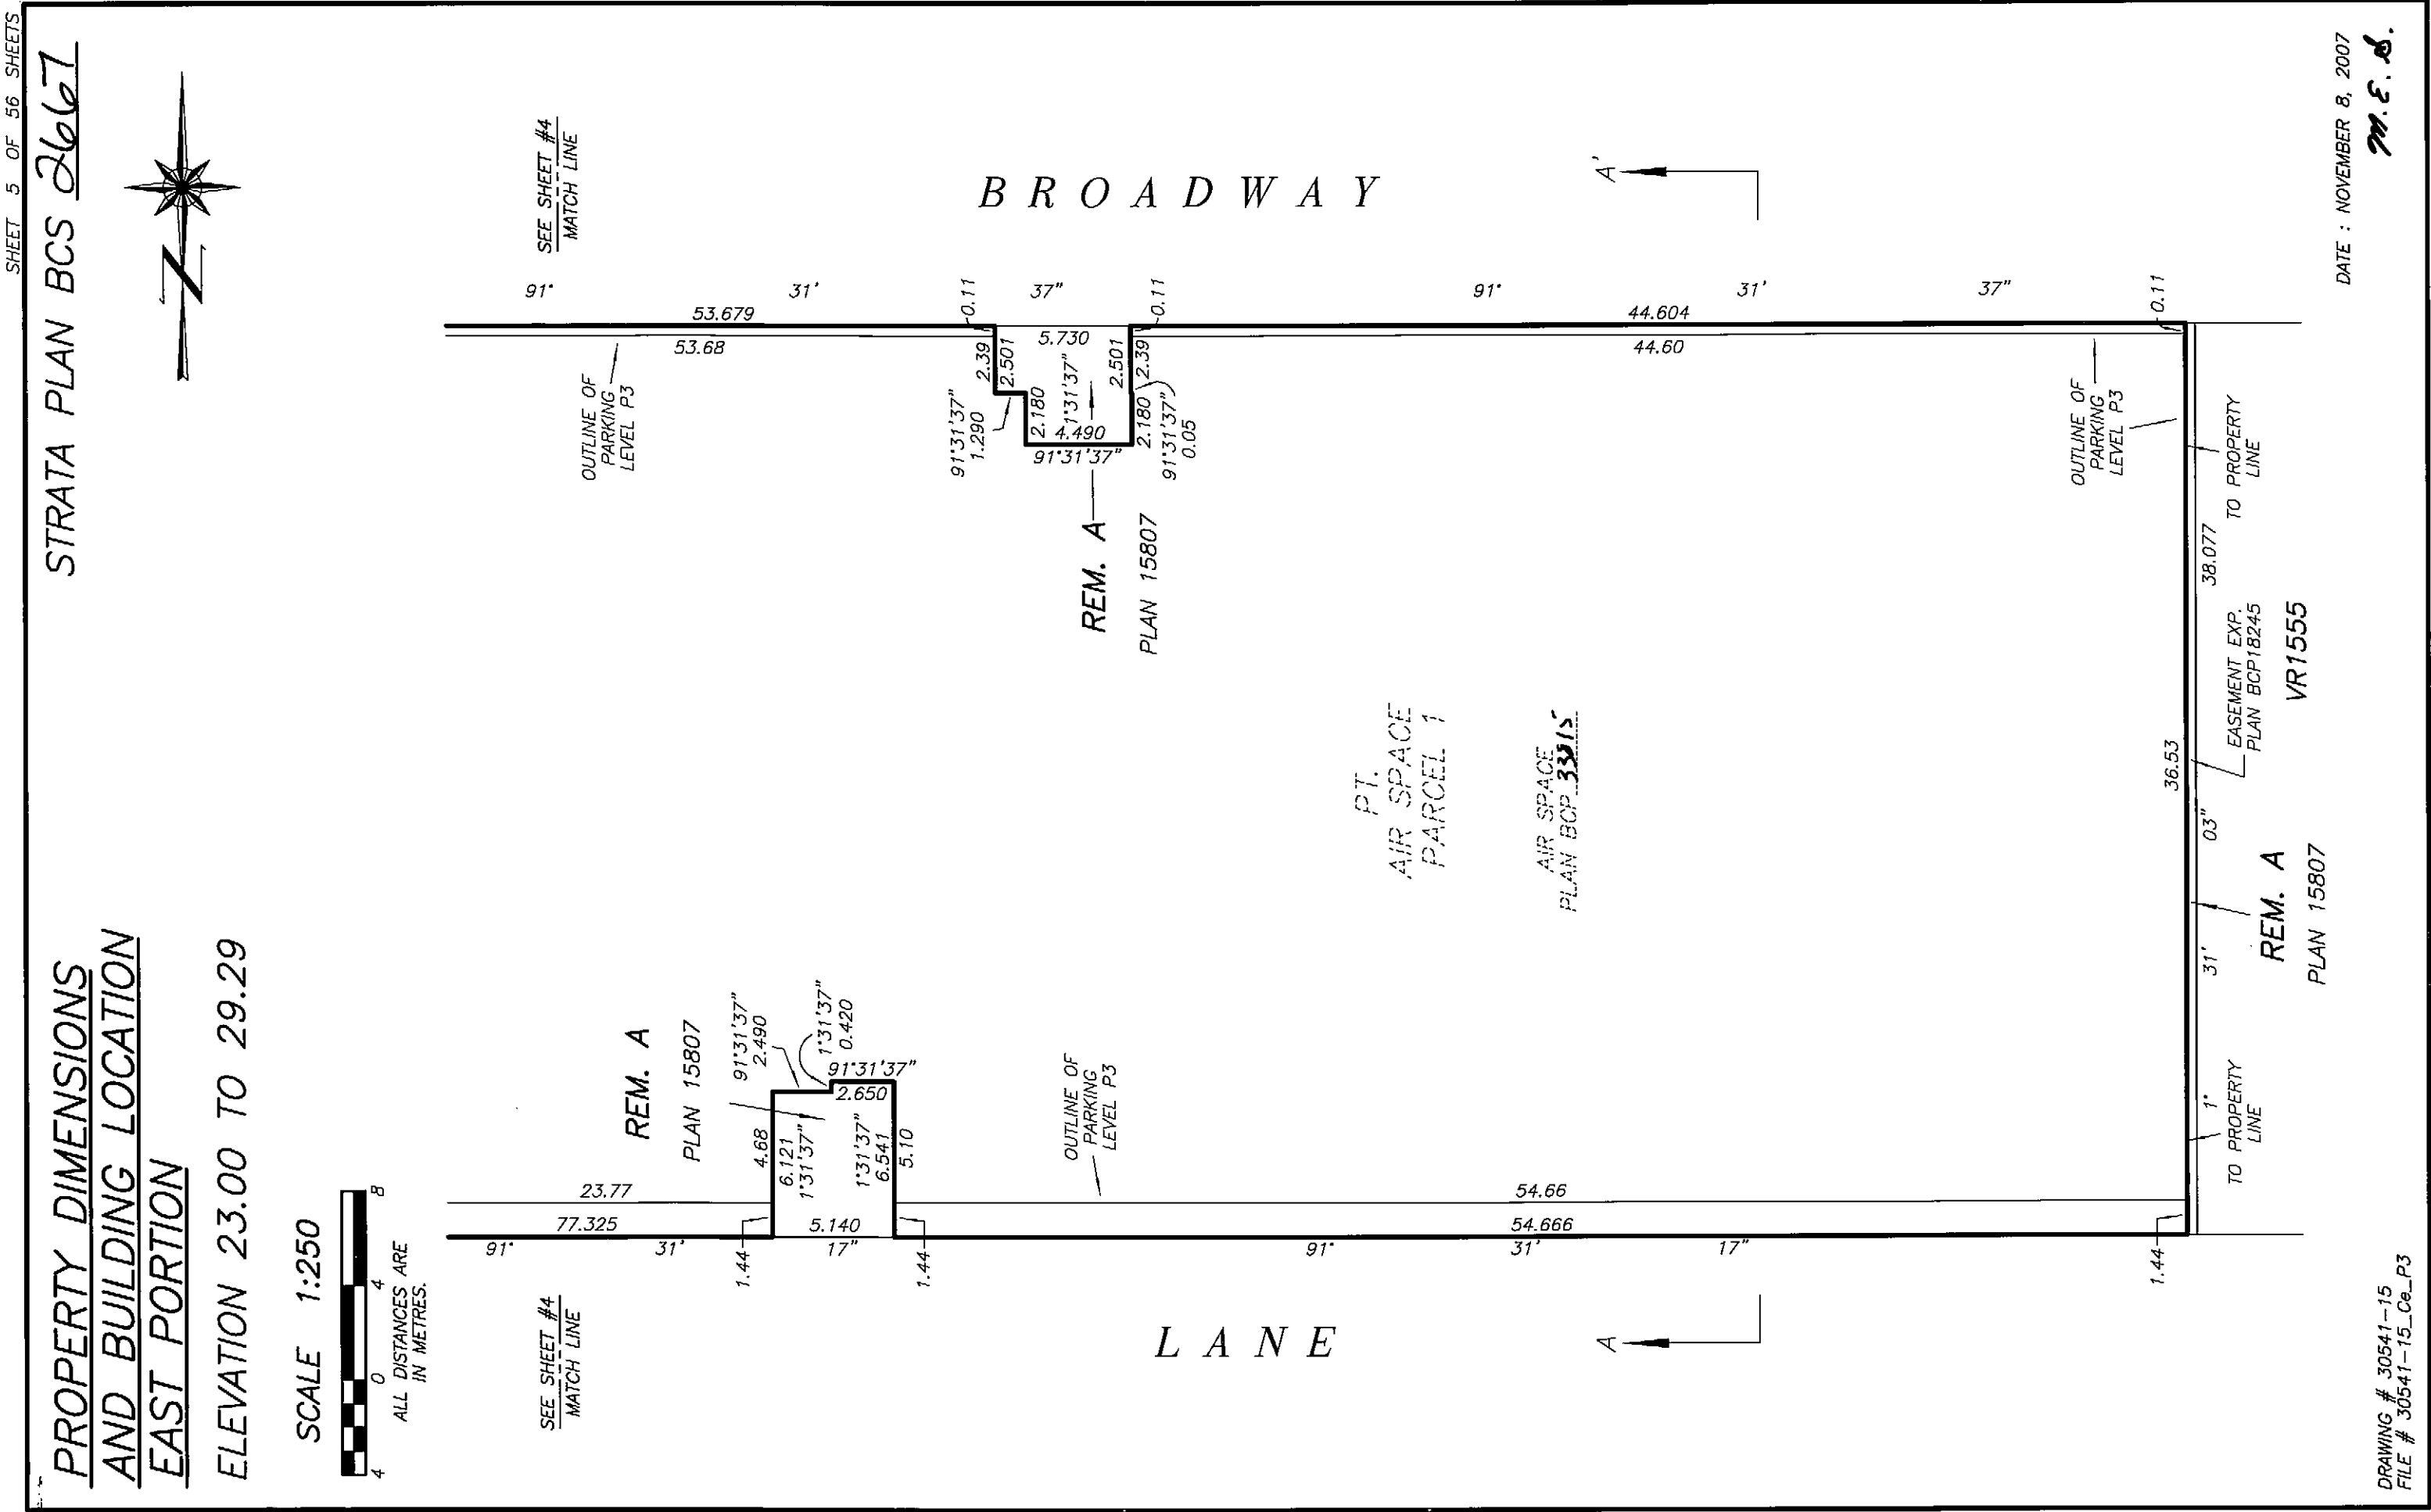

ORIGINAL

SHEET 6 OF 56 SHEETS

STRATA PLAN BCS 2667

PROPERTY DIMENSIONS
AND BUILDING LOCATION
WEST PORTION


ELEVATION 27.12 TO 34.16



SCALE 1:250



VINE STREET

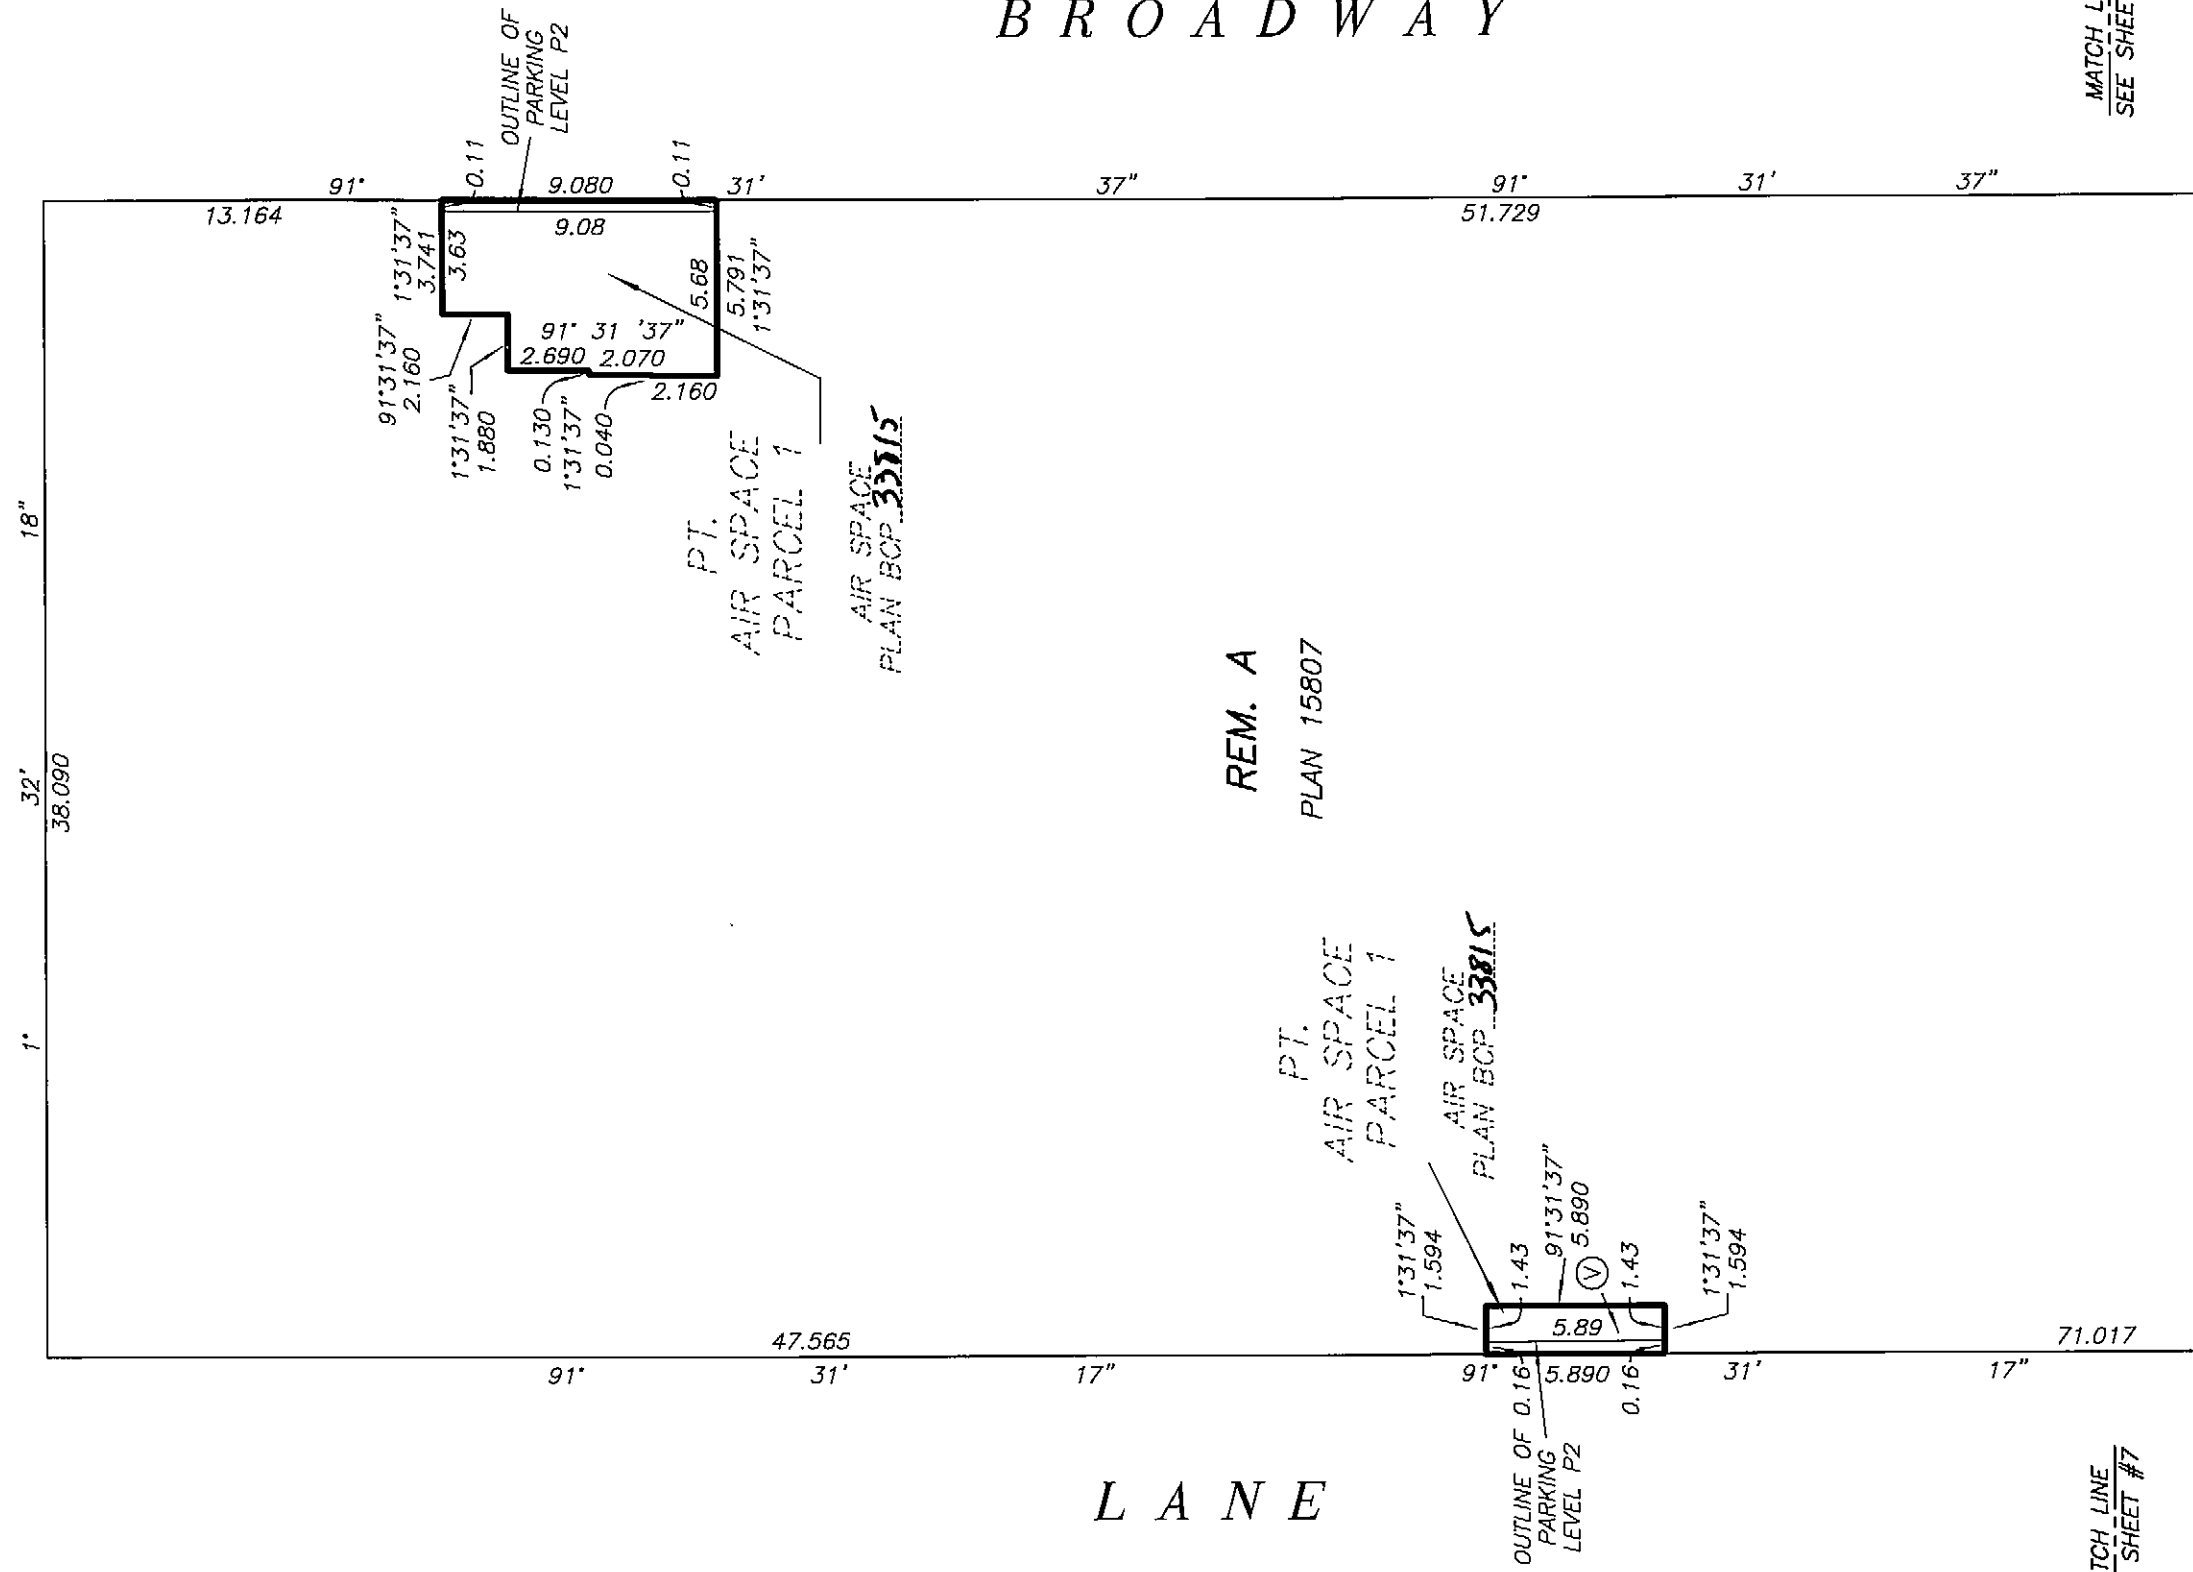

MATCH LINE
SEE SHEET #7


MATCH LINE
SEE SHEET #7

DATE : NOVEMBER 8, 2007

8.3.46

DRAWING # 30541-15
FILE # 30541-15_Ce_P2

ORIGINAL

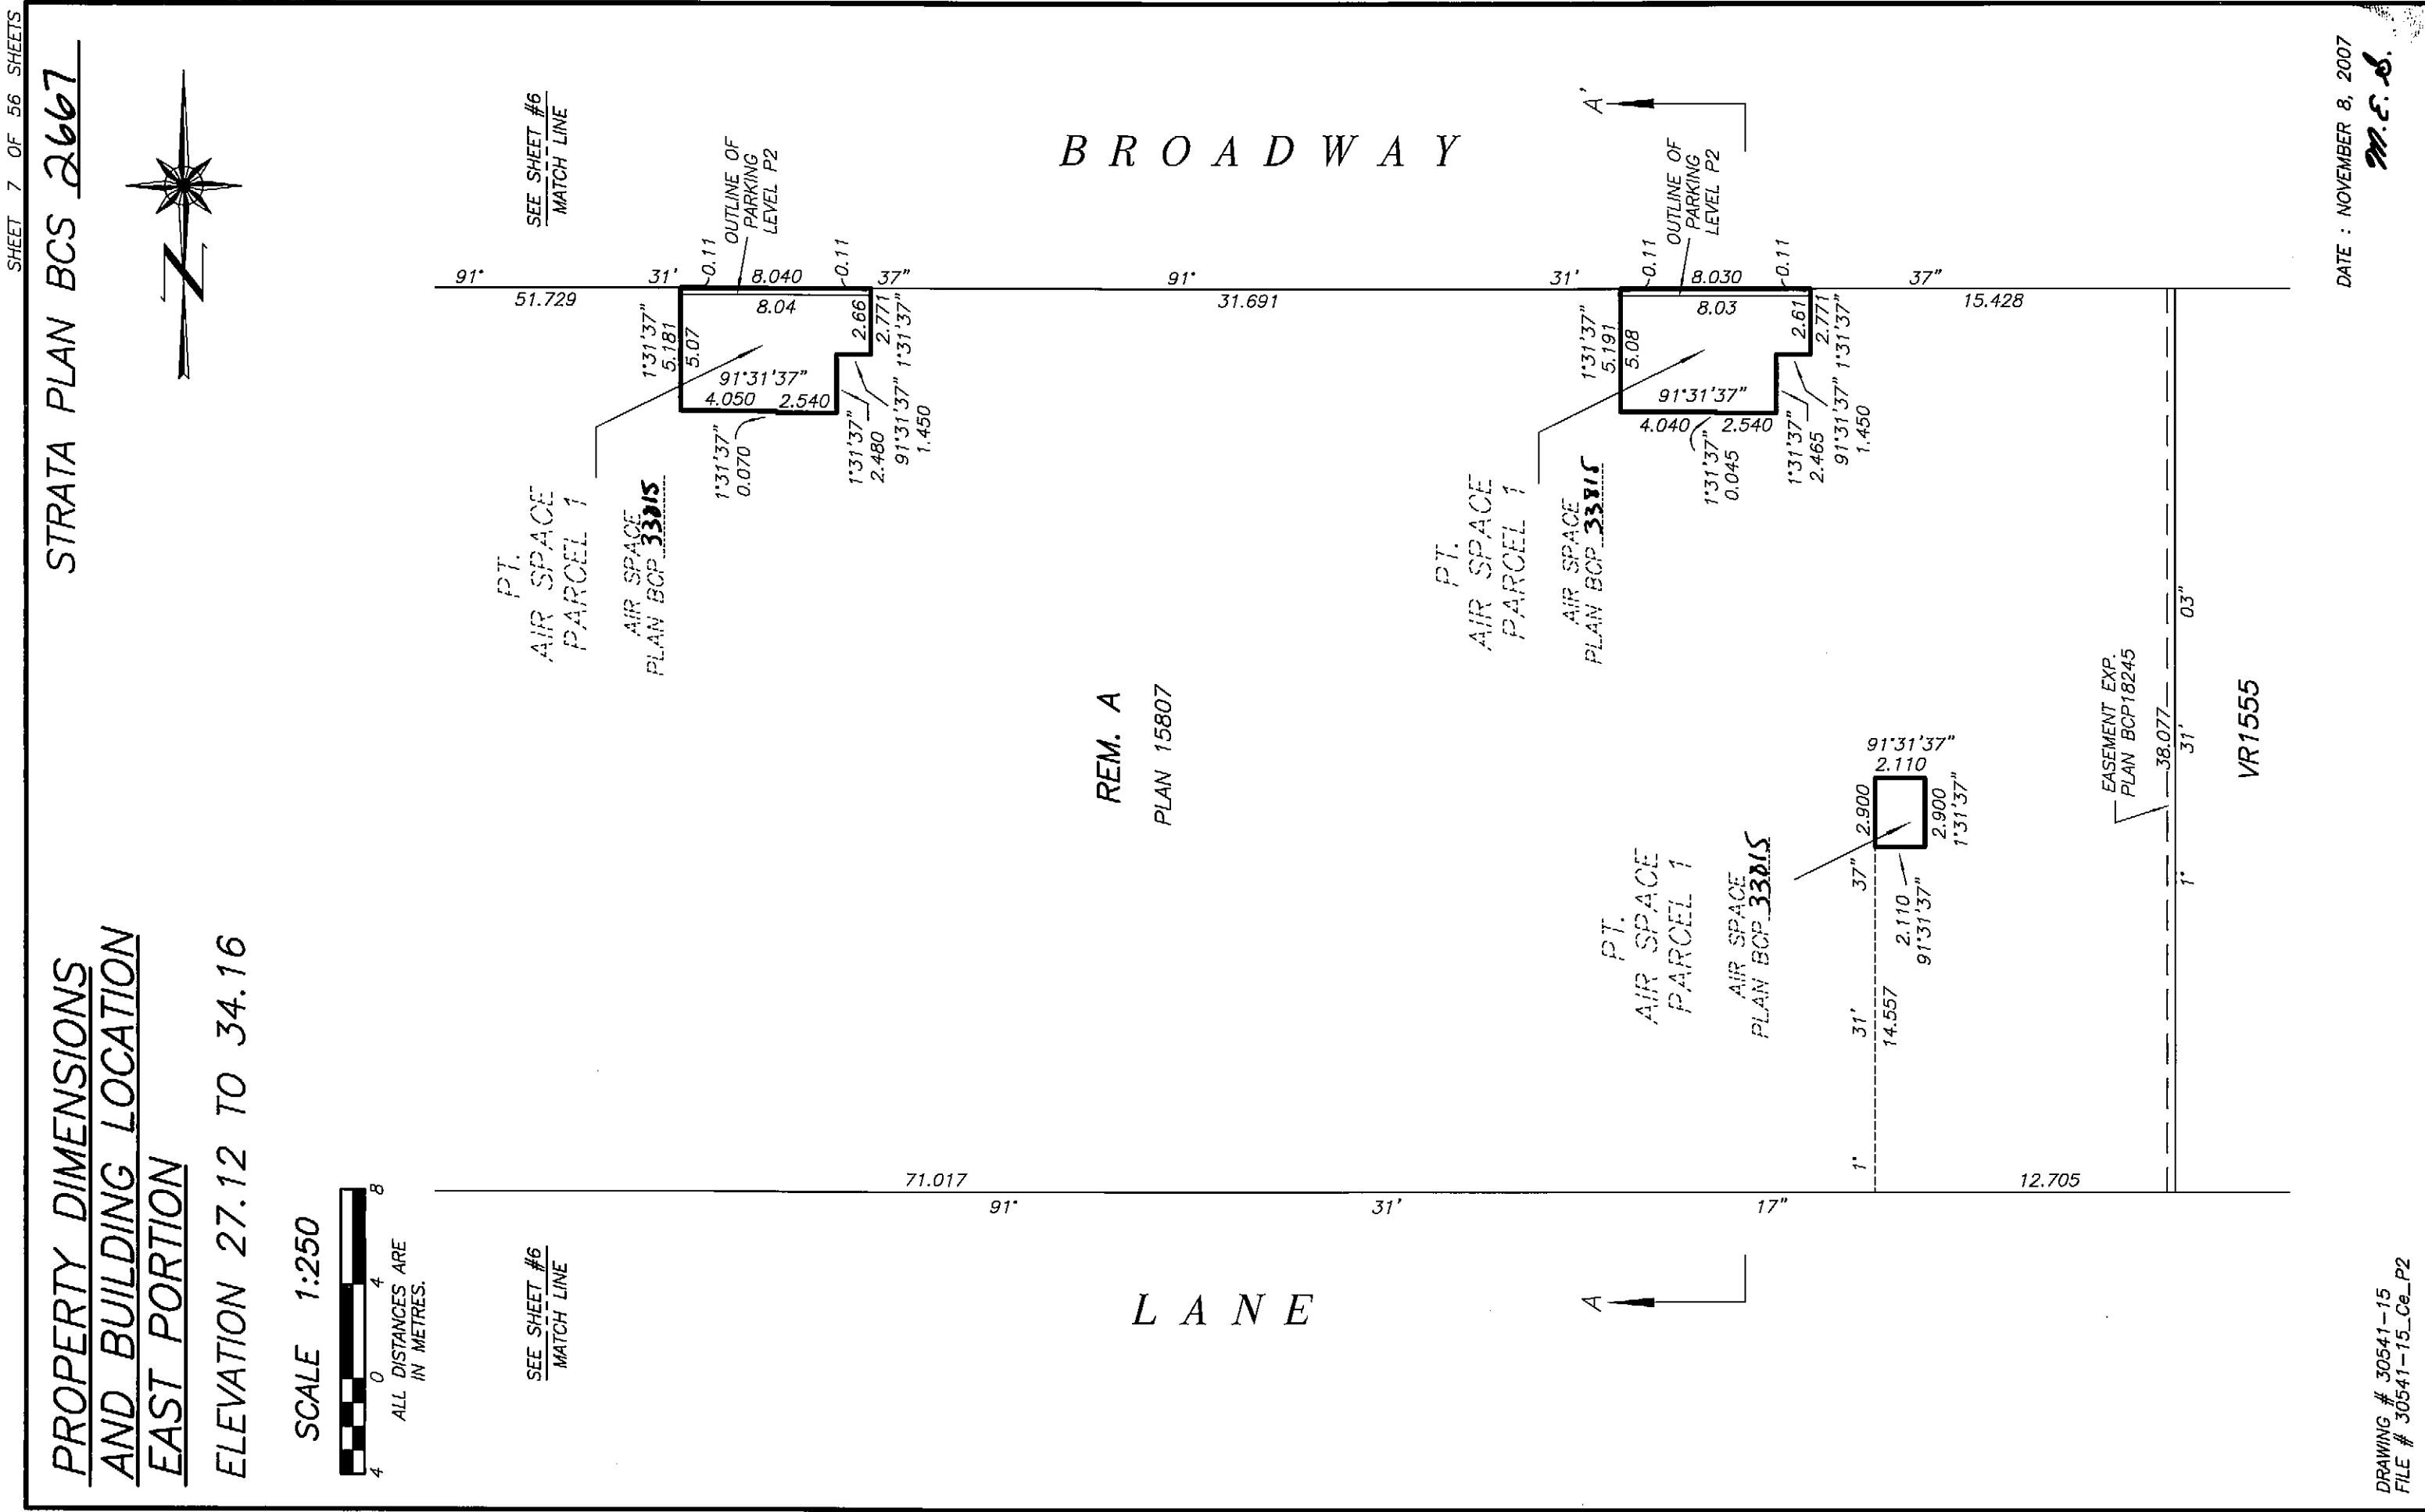

SHEET 8 OF 56 SHEETS


PROPERTY DIMENSIONS
AND BUILDING LOCATION
WEST PORTION

STRATA PLAN BCS 2667

ELEVATION 32.23 TO 35.80




SCALE 1:250

 

ALL DISTANCES ARE
IN METRES.

VINE STREET

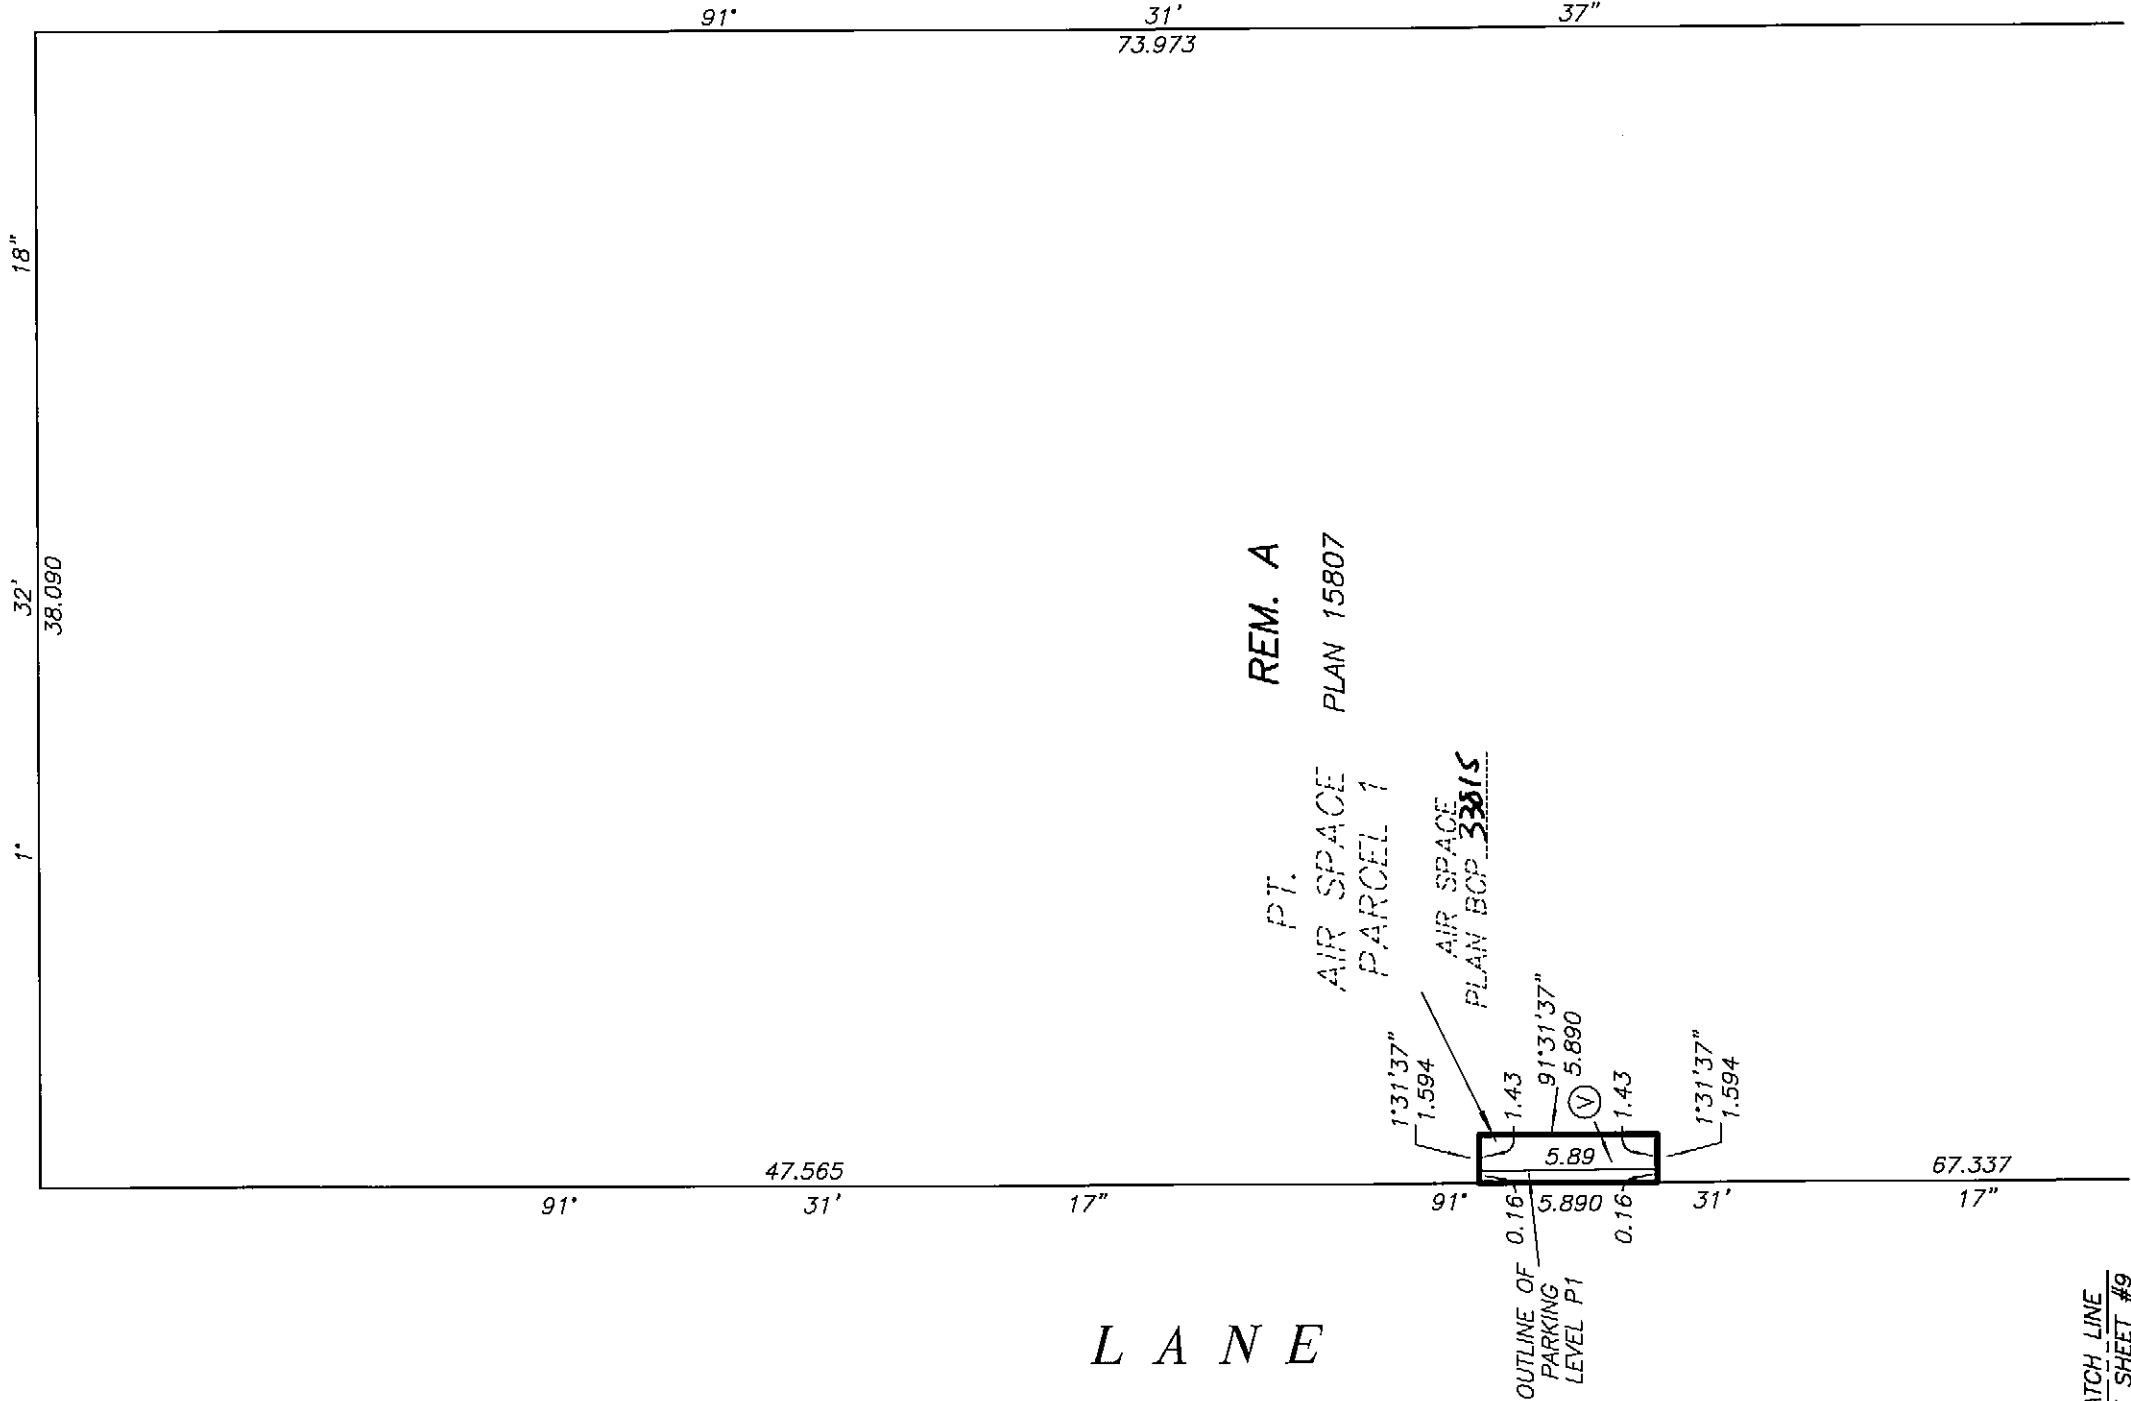

MATCH LINE
SEE SHEET #9

MATCH LINE
SEE SHEET #9

DATE : NOVEMBER 8, 2007

M.F.S.

DRAWING # 30541-15
FILE # 30541-15_Co_P1

ORIGINAL

SHEET 9 OF 56 SHEETS

PROPERTY DIMENSIONS
AND BUILDING LOCATION
EAST PORTION

STRATA PLAN BCS 2667

ELEVATION 31.58 TO 35.80




SCALE 1:250



PT.
AIR SPACE
PARCEL 1
AIR SPACE
PLAN BOP 3315

SEE SHEET #8
MATCH LINE

SEE SHEET #8
MATCH LINE

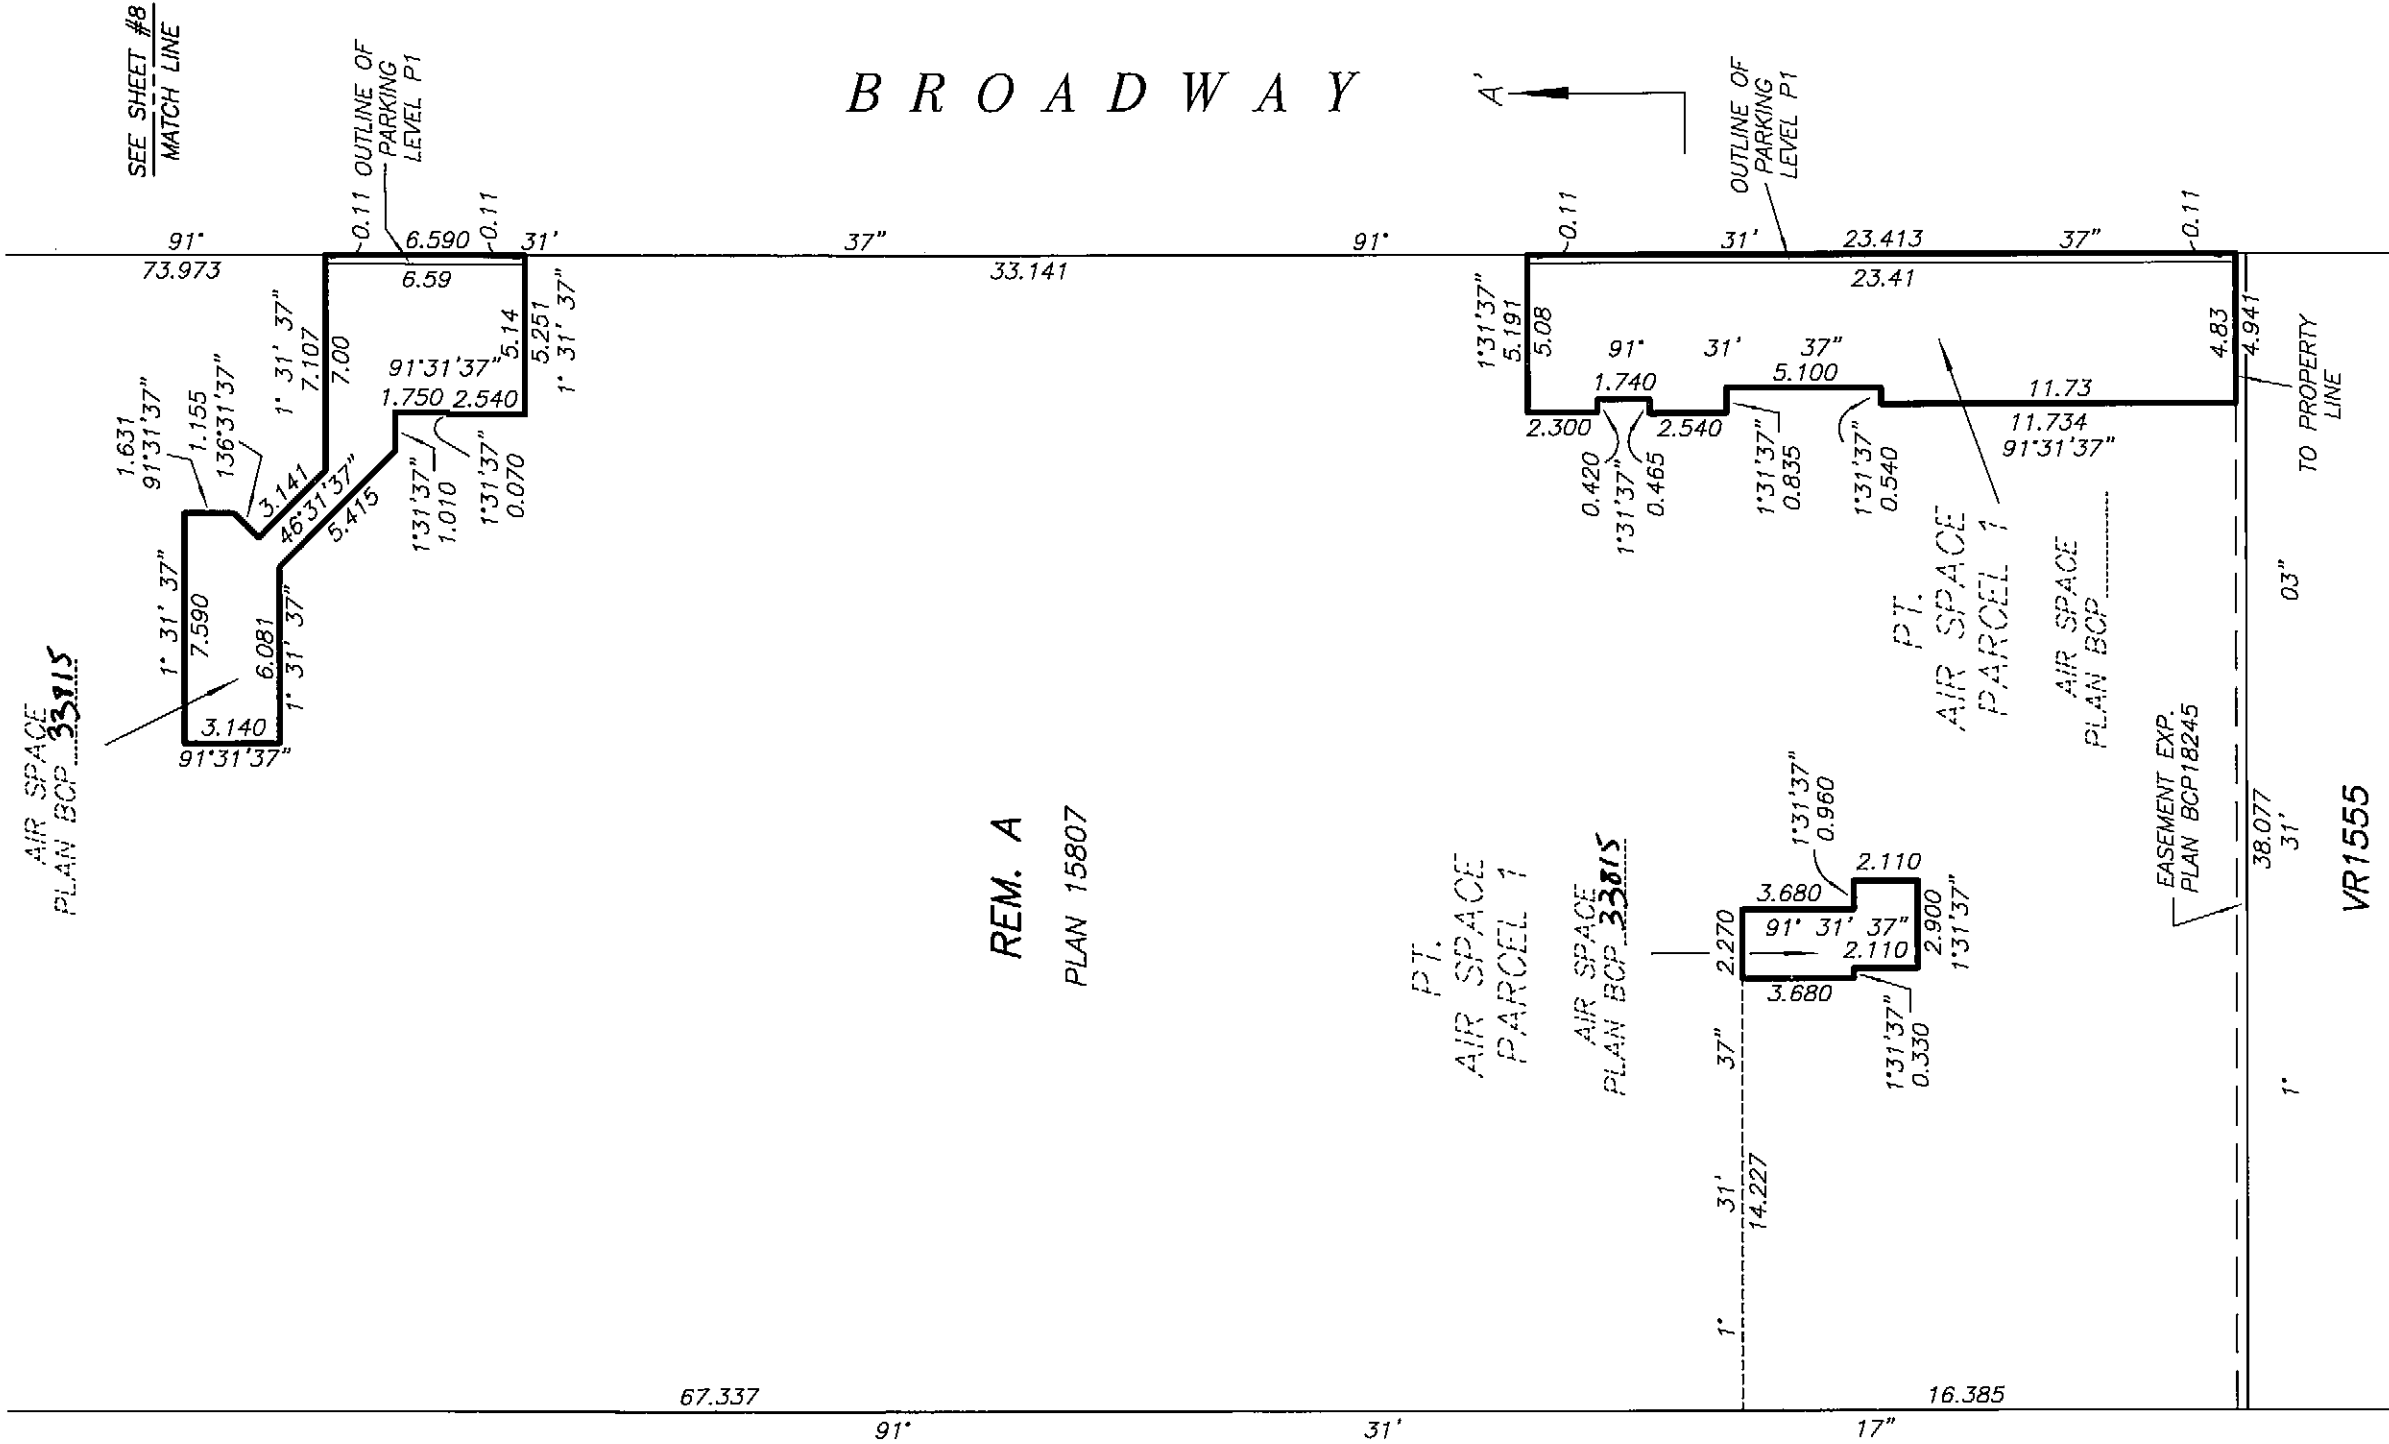

DATE : NOVEMBER 8, 2007

M.E.B.

DRAWING # 30541-15
FILE # 30541-15_Ce_P1

ORIGINAL

SHEET 10 OF 56 SHEETS

STRATA PLAN BCS 2667

PROPERTY DIMENSIONS
AND BUILDING LOCATION
WEST PORTION

ELEVATION 32.57 TO 37.82




SCALE 1:250



ALL DISTANCES ARE
IN METRES.

VINE STREET

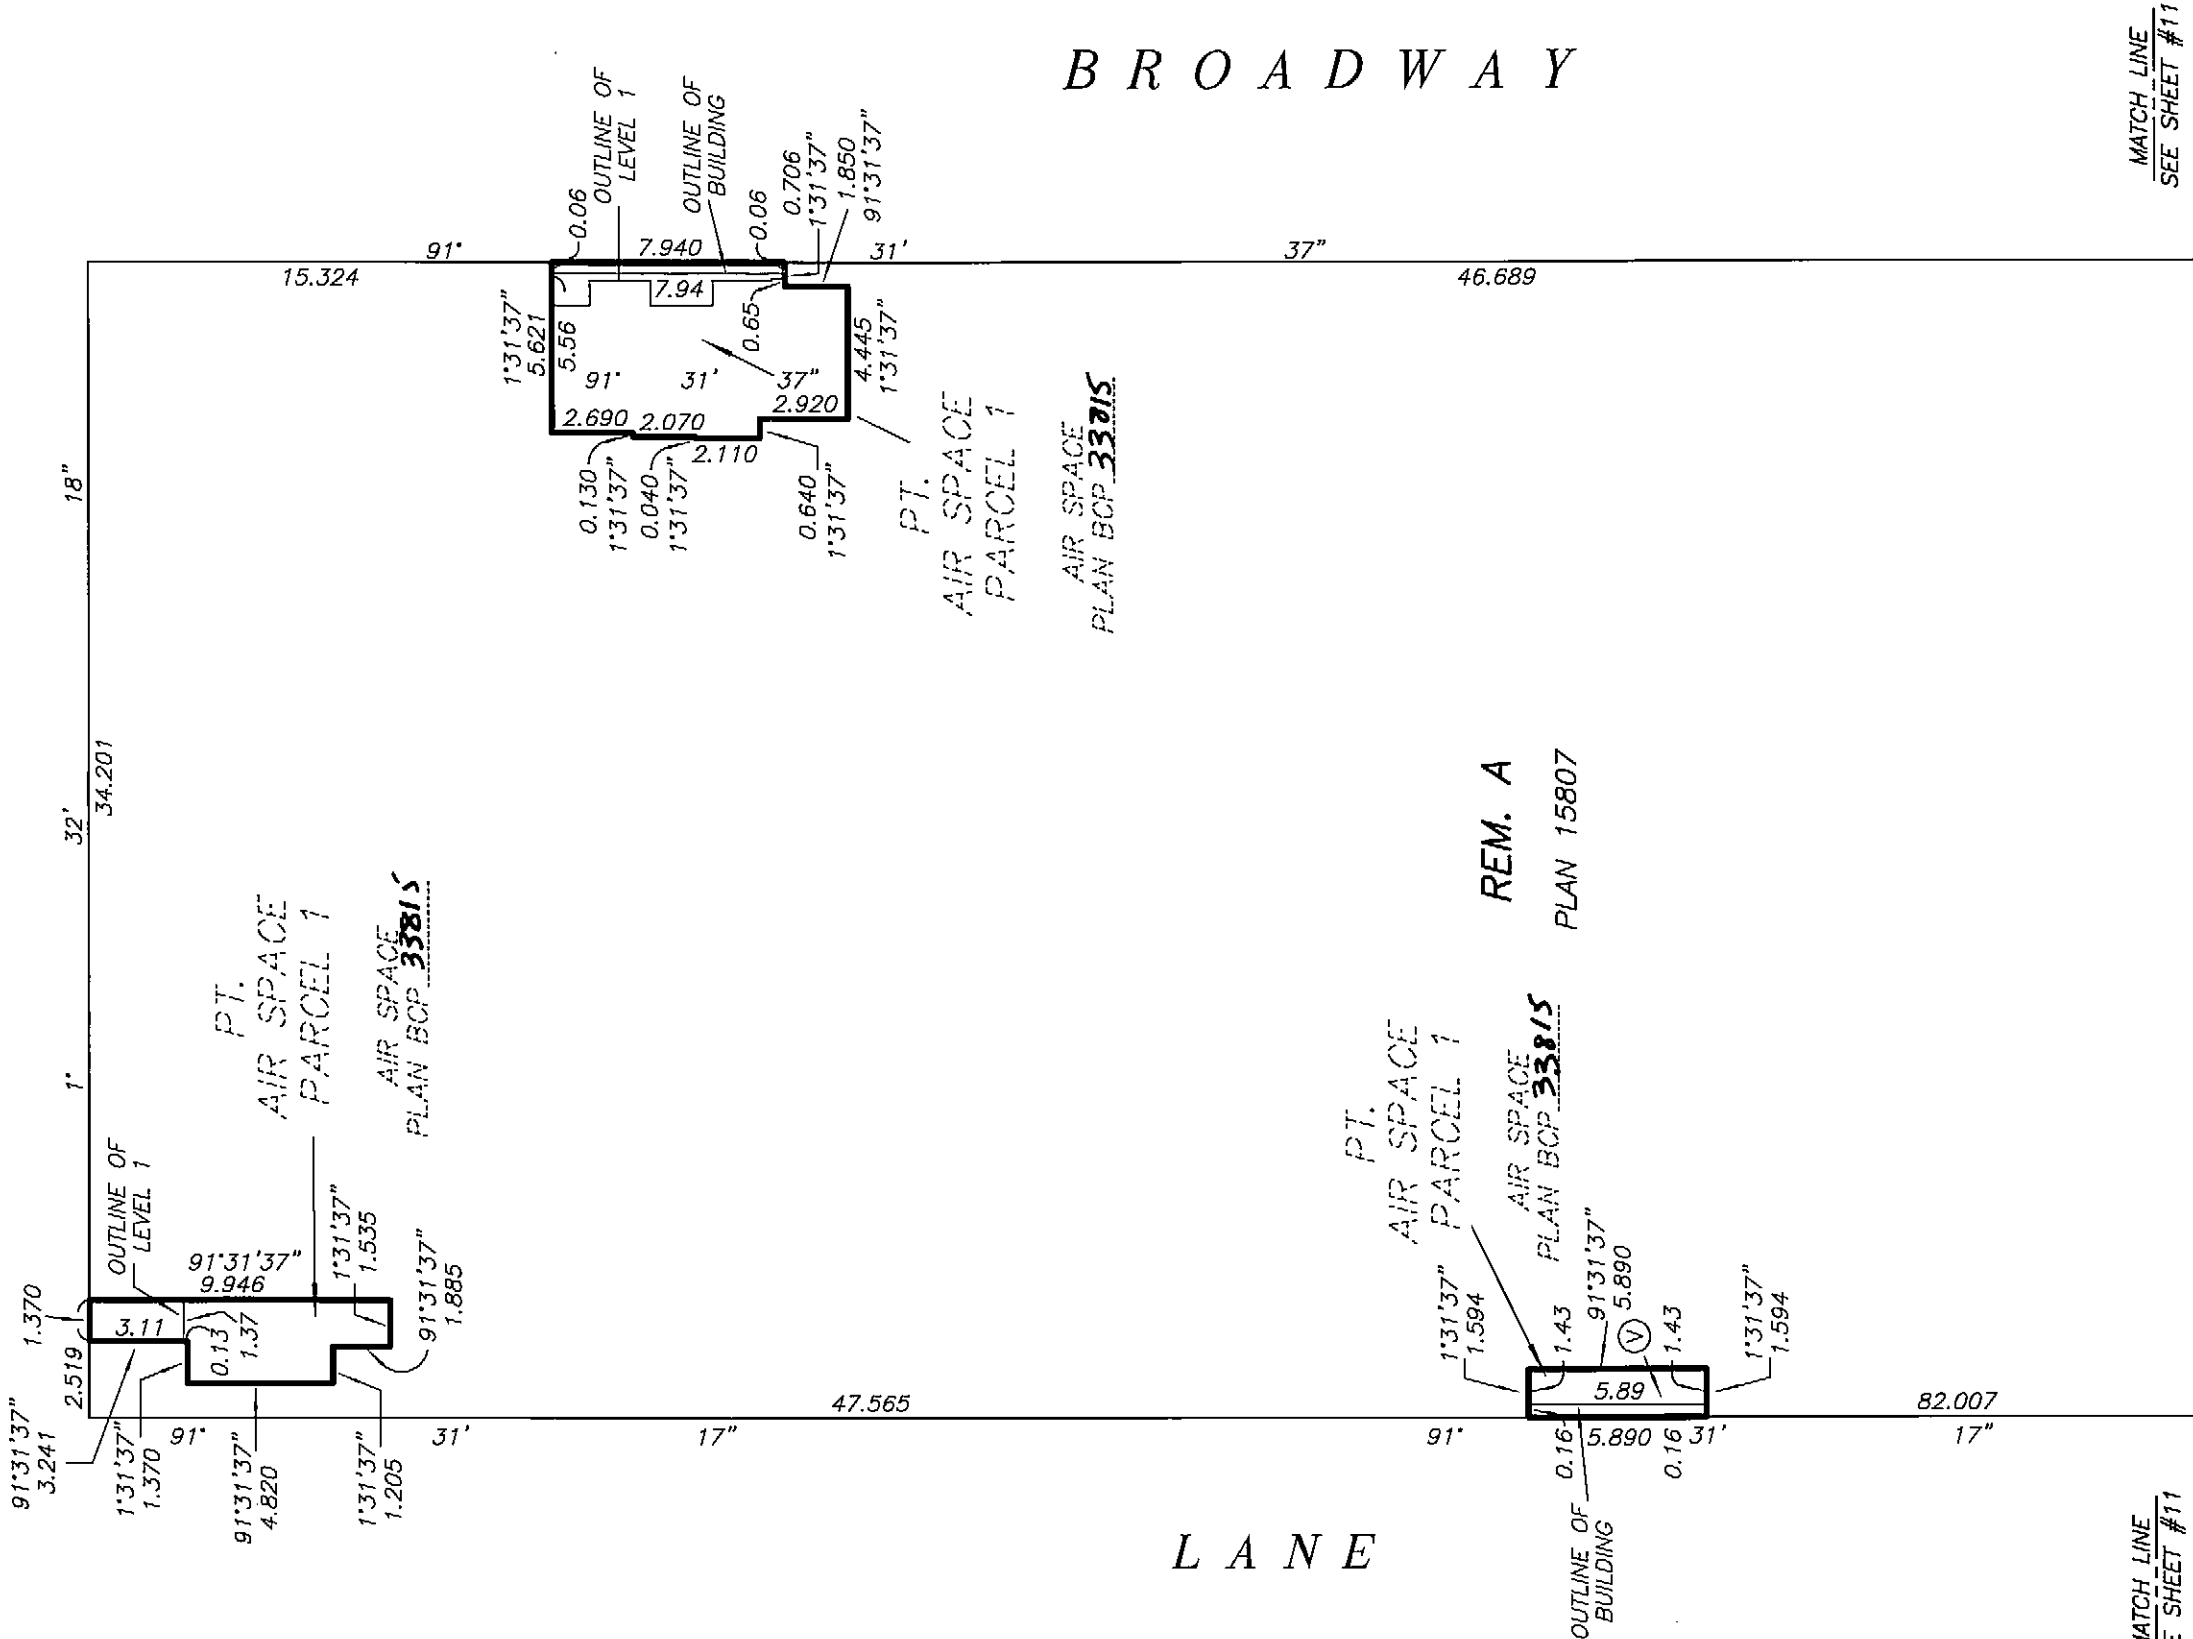

MATCH LINE
SEE SHEET #11

MATCH LINE
SEE SHEET #11

DATE : NOVEMBER 8, 2007

M.E.D.

DRAWING # 30541-15
FILE # 30541-15_Ce_L1

ORIGINAL

SHEET 11 OF 56 SHEETS

STRATA PLAN BCS 2667


PROPERTY DIMENSIONS
AND BUILDING LOCATION
EAST PORTION

ELEVATION 34.44 TO 37.82

SCALE 1:250




ALL DISTANCES ARE
IN METRES.

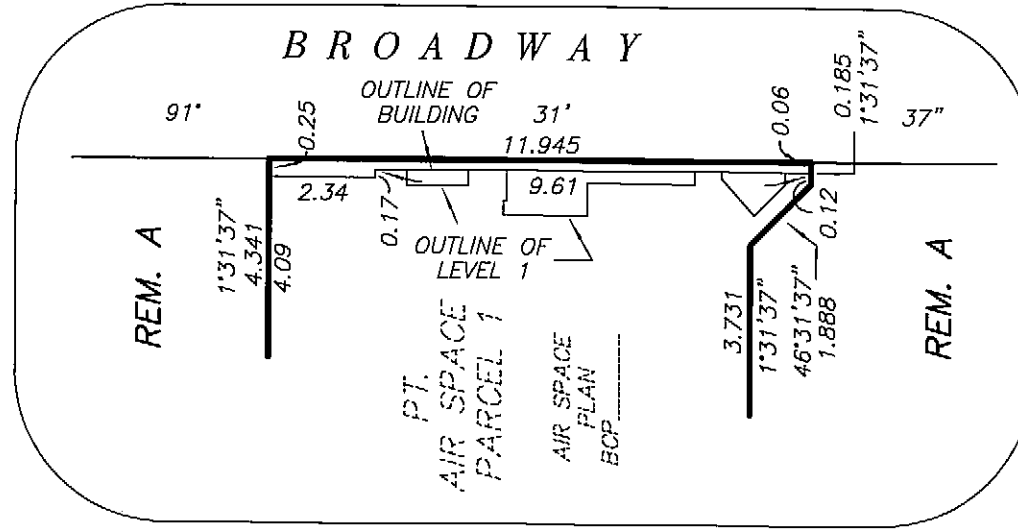

DETAIL "A"

NOT TO SCALE

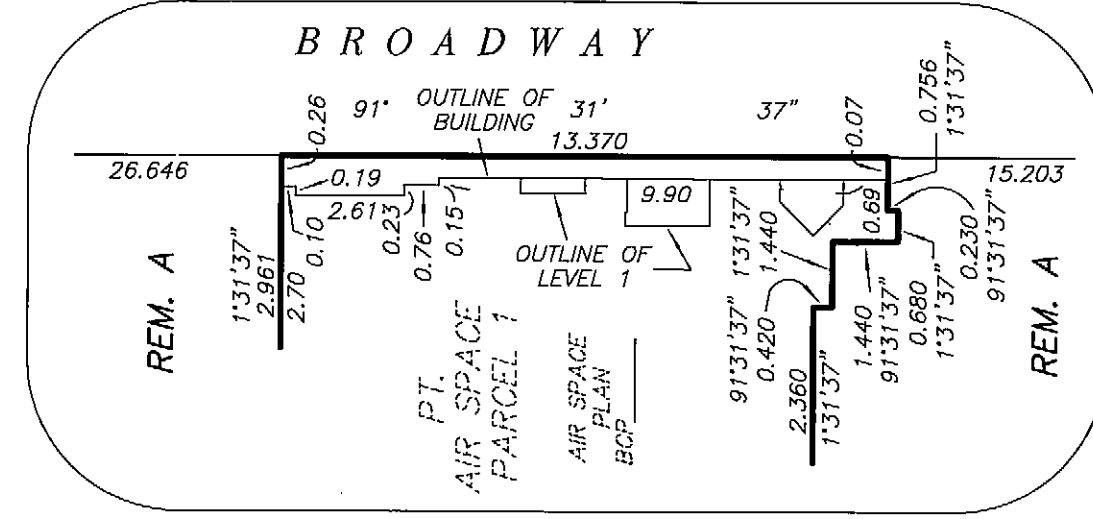


DETAIL "B"

NOT TO SCALE

DATE : NOVEMBER 8, 2007

9.3.46

ORIGINAL

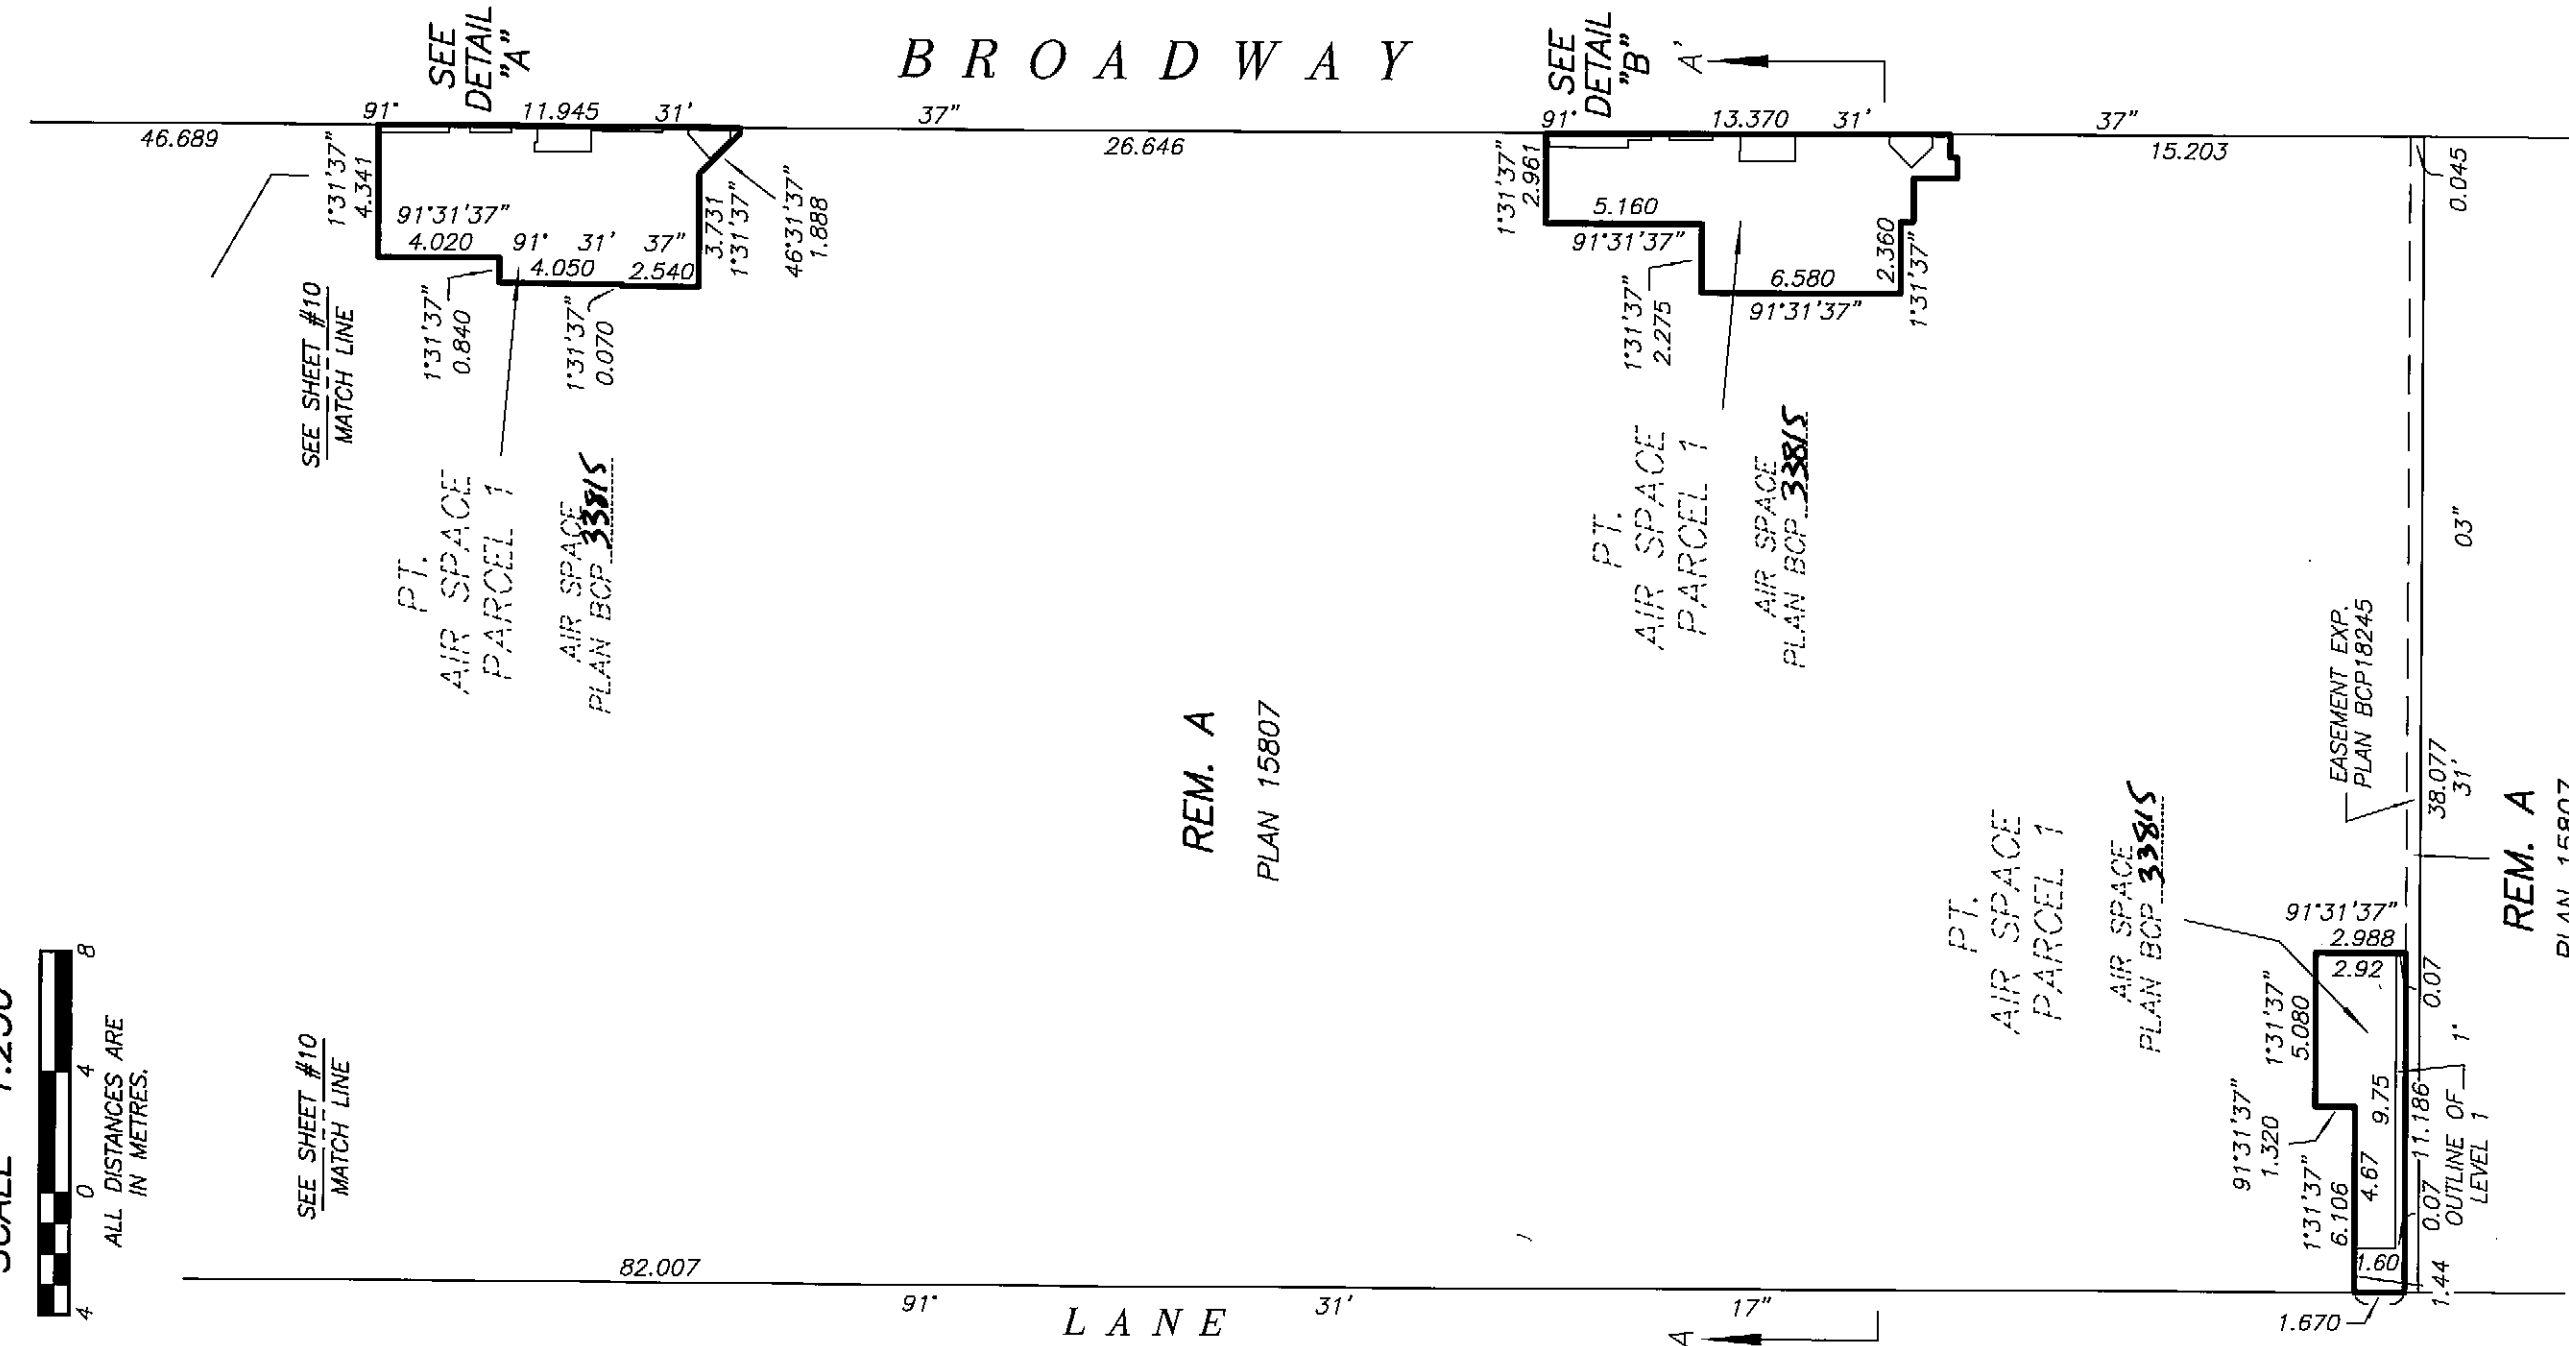

VR1555

REM. A
PLAN 15807

DRAWING # 30541-15
FILE # 30541-15_Ce_L1

SHEET 12 OF 56 SHEETS

STRATA PLAN BCS 2667

PROPERTY DIMENSIONS
AND BUILDING LOCATION
WEST PORTION


ELEVATION 37.82 TO 41.48



SCALE 1:250



VINE STREET

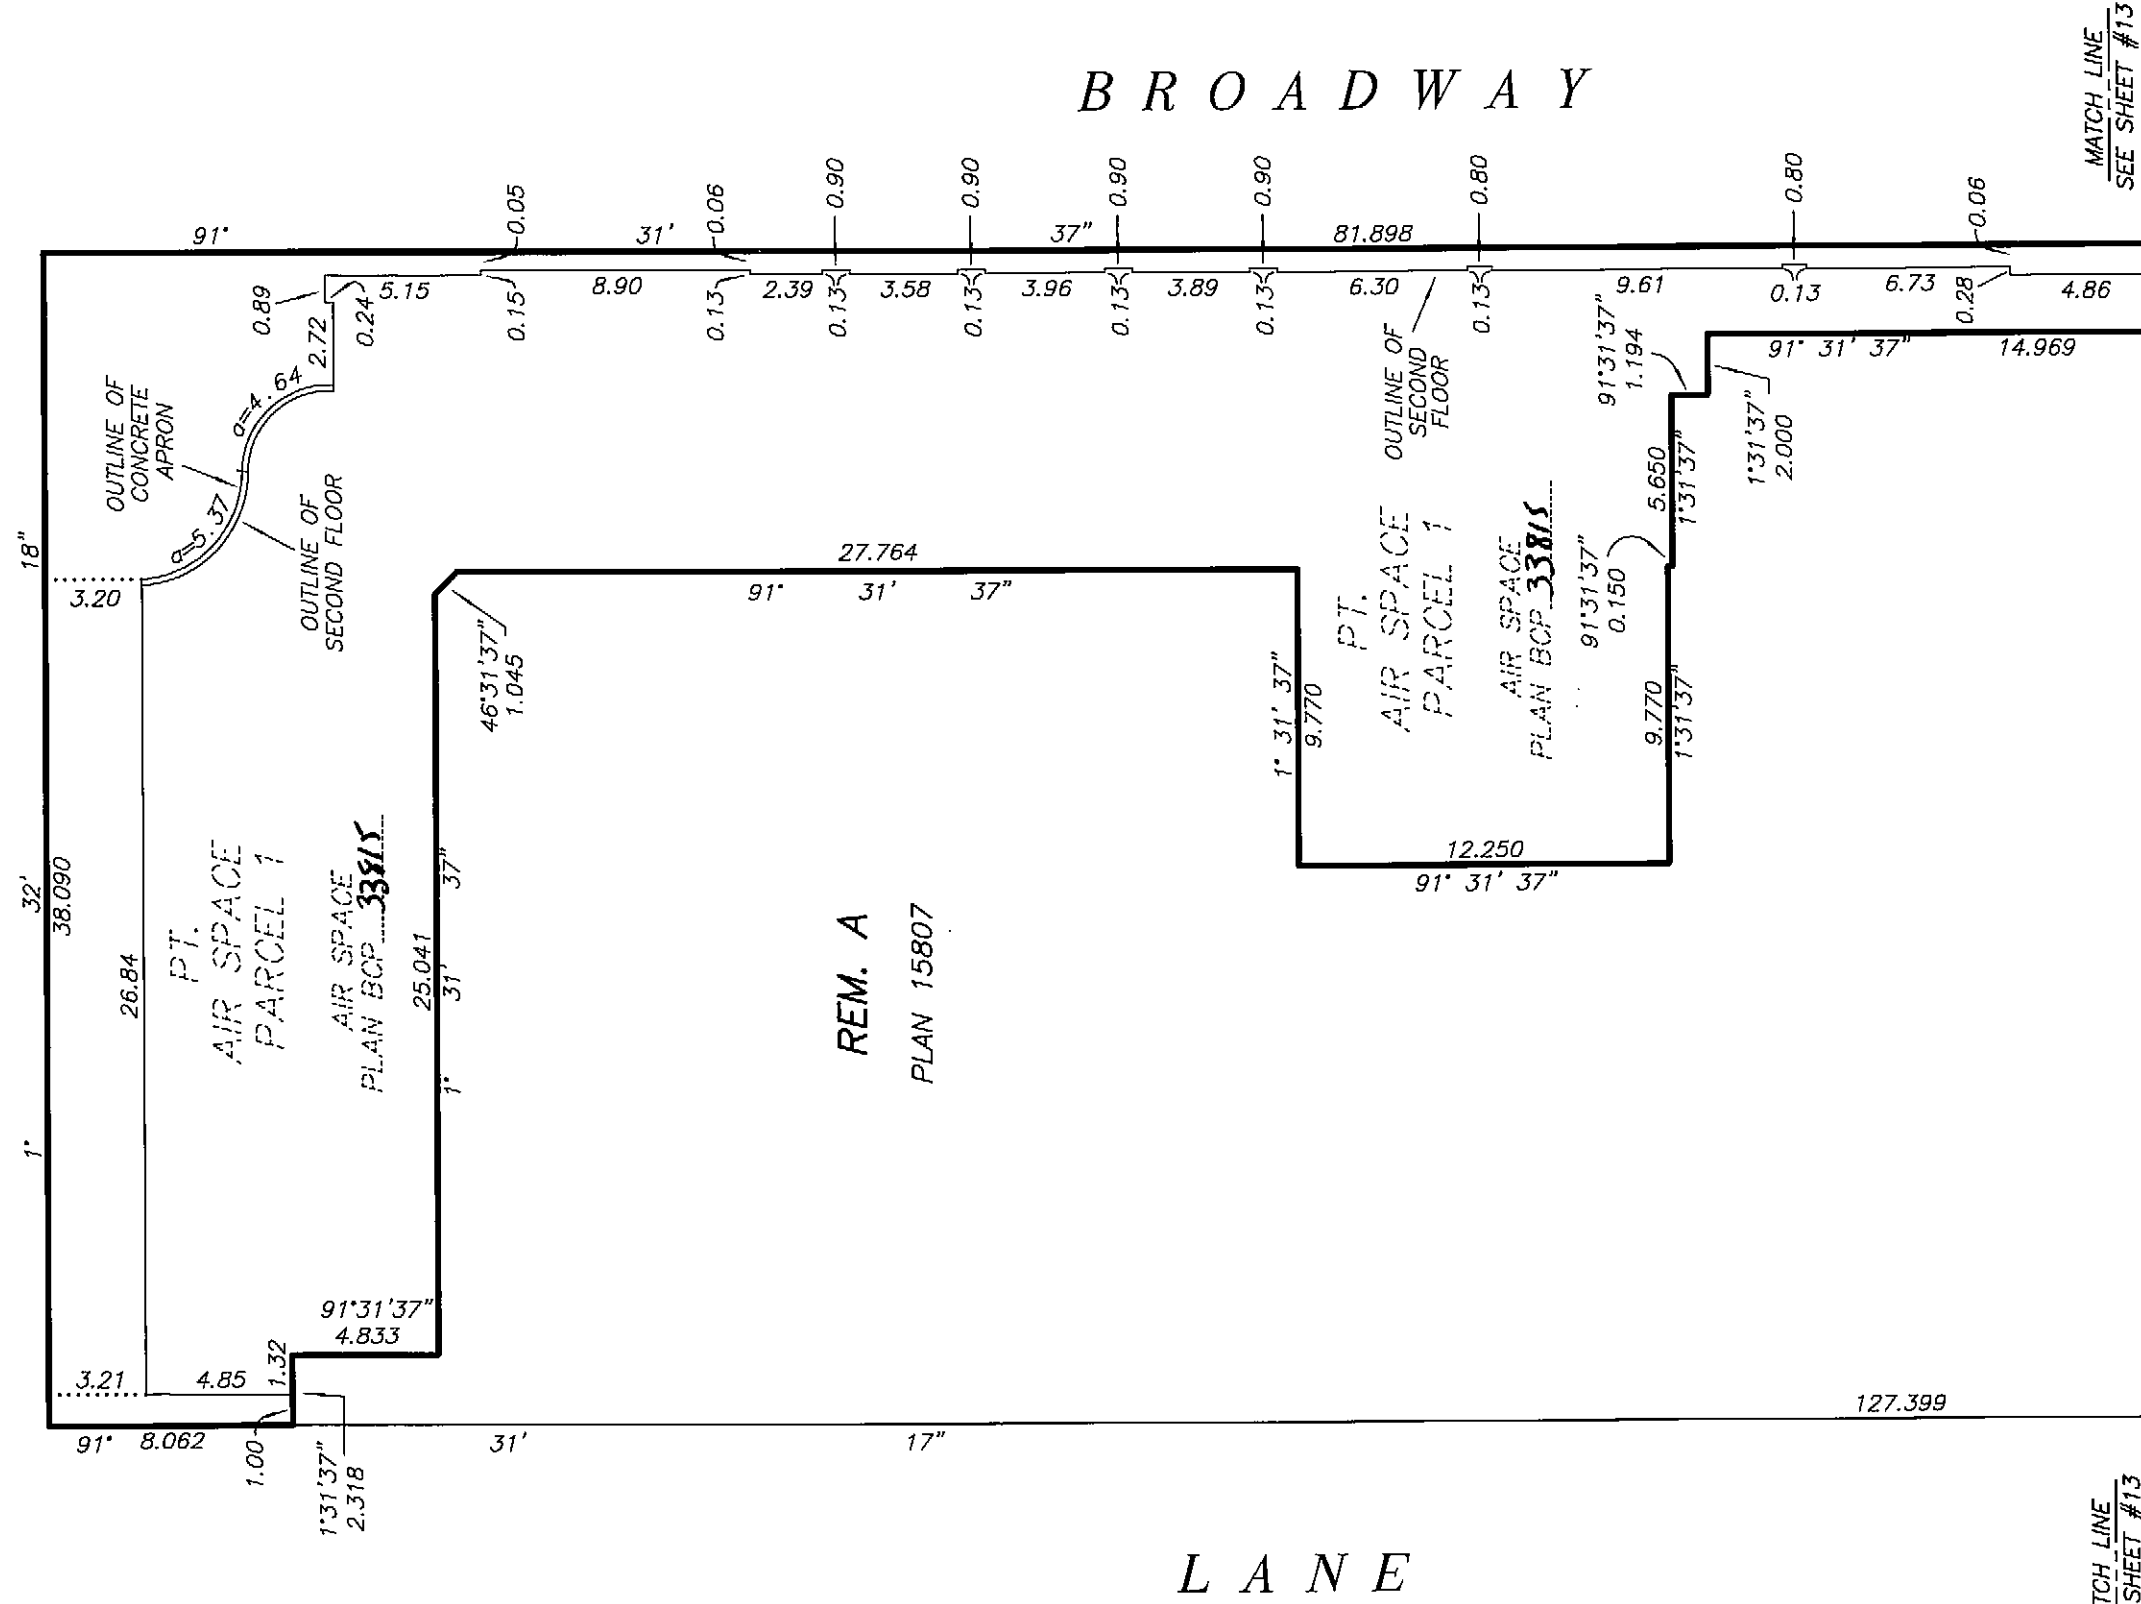

MATCH LINE
SEE SHEET #13

MATCH LINE
SEE SHEET #13

DATE : NOVEMBER 8, 2007

M. E. L.

DRAWING # 30541-15
FILE # 30541-15_Ce_L2

ORIGINAL

SHEET 13 OF 56 SHEETS

PROPERTY DIMENSIONS
AND BUILDING LOCATION
EAST PORTION

STRATA PLAN BCS 2667





ELEVATION 37.82 TO 41.48

SCALE 1:250



ALL DISTANCES ARE
IN METRES.

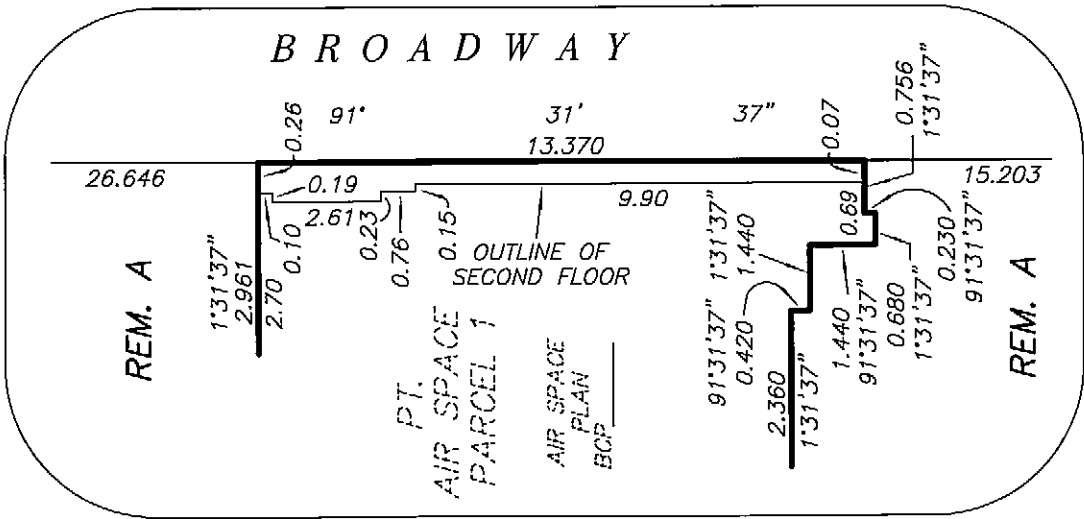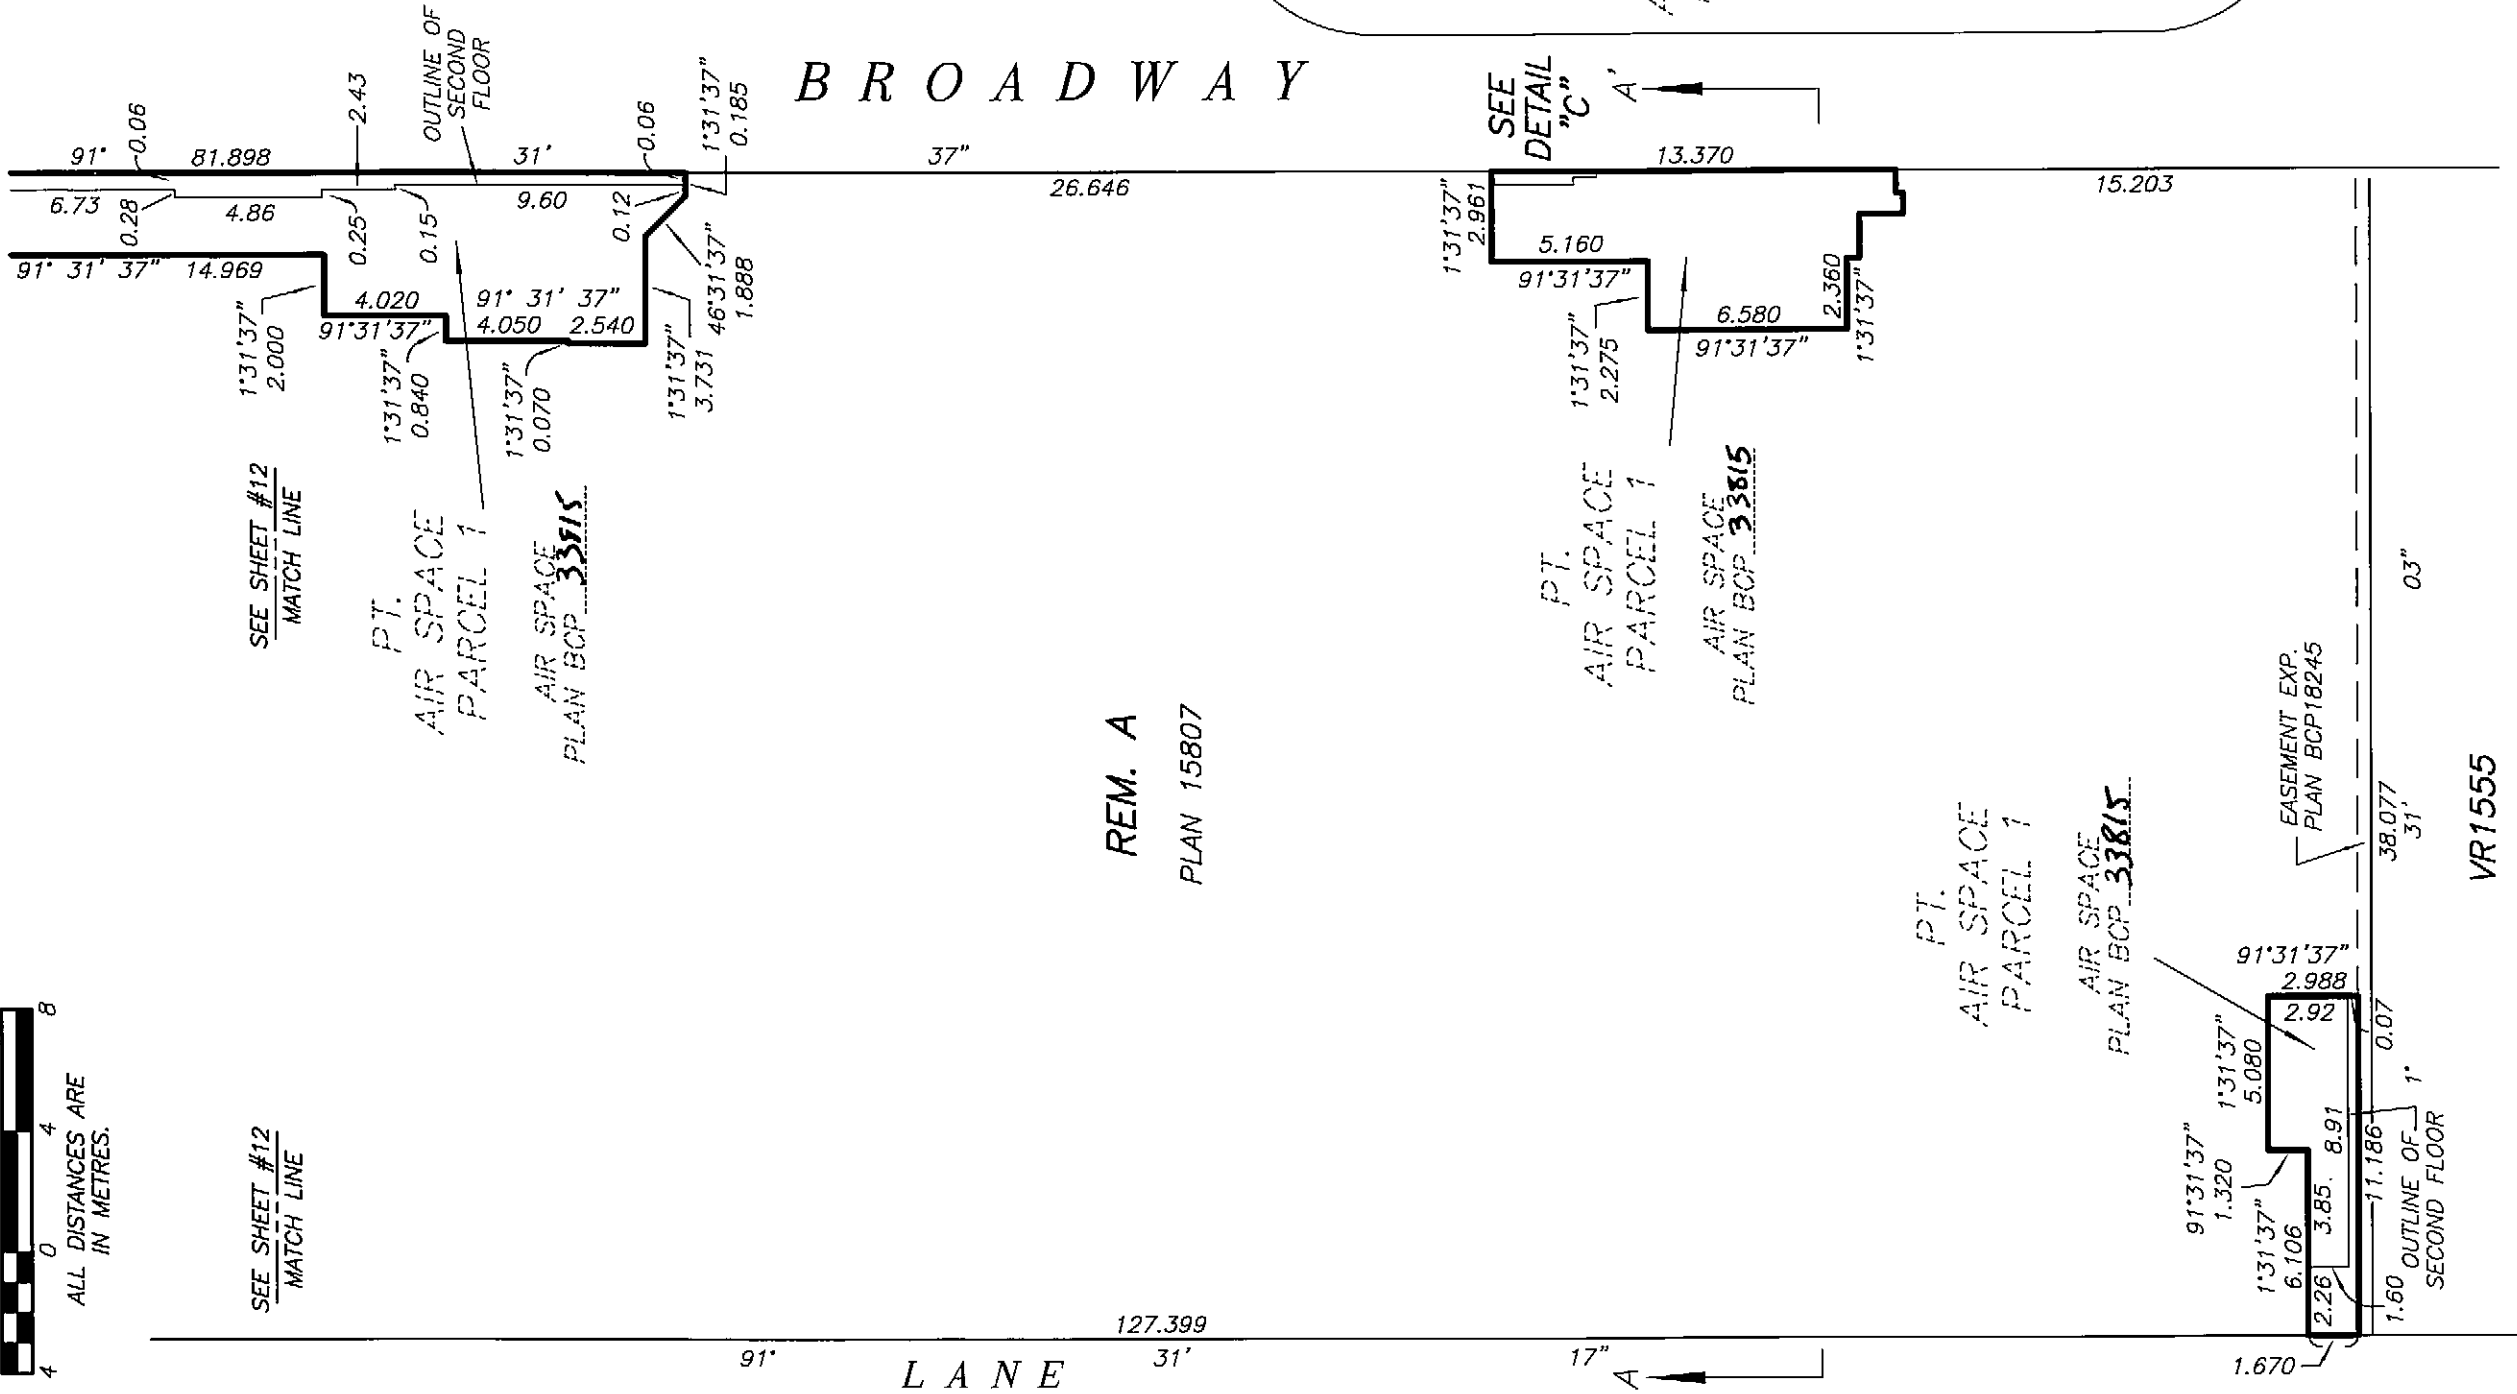

DETAIL "C"
NOT TO SCALE

DATE : NOVEMBER 8, 2007
M.C.B.

DRAWING # 30541-15
FILE # 30541-15_Ce_L2

ORIGINAL

SHEET 14 OF 56 SHEETS

STRATA PLAN BCS 2667


PROPERTY DIMENSIONS
AND BUILDING LOCATION
WEST PORTION

ELEVATION 41.48 TO 70.00

SCALE 1:250



VINE STREET

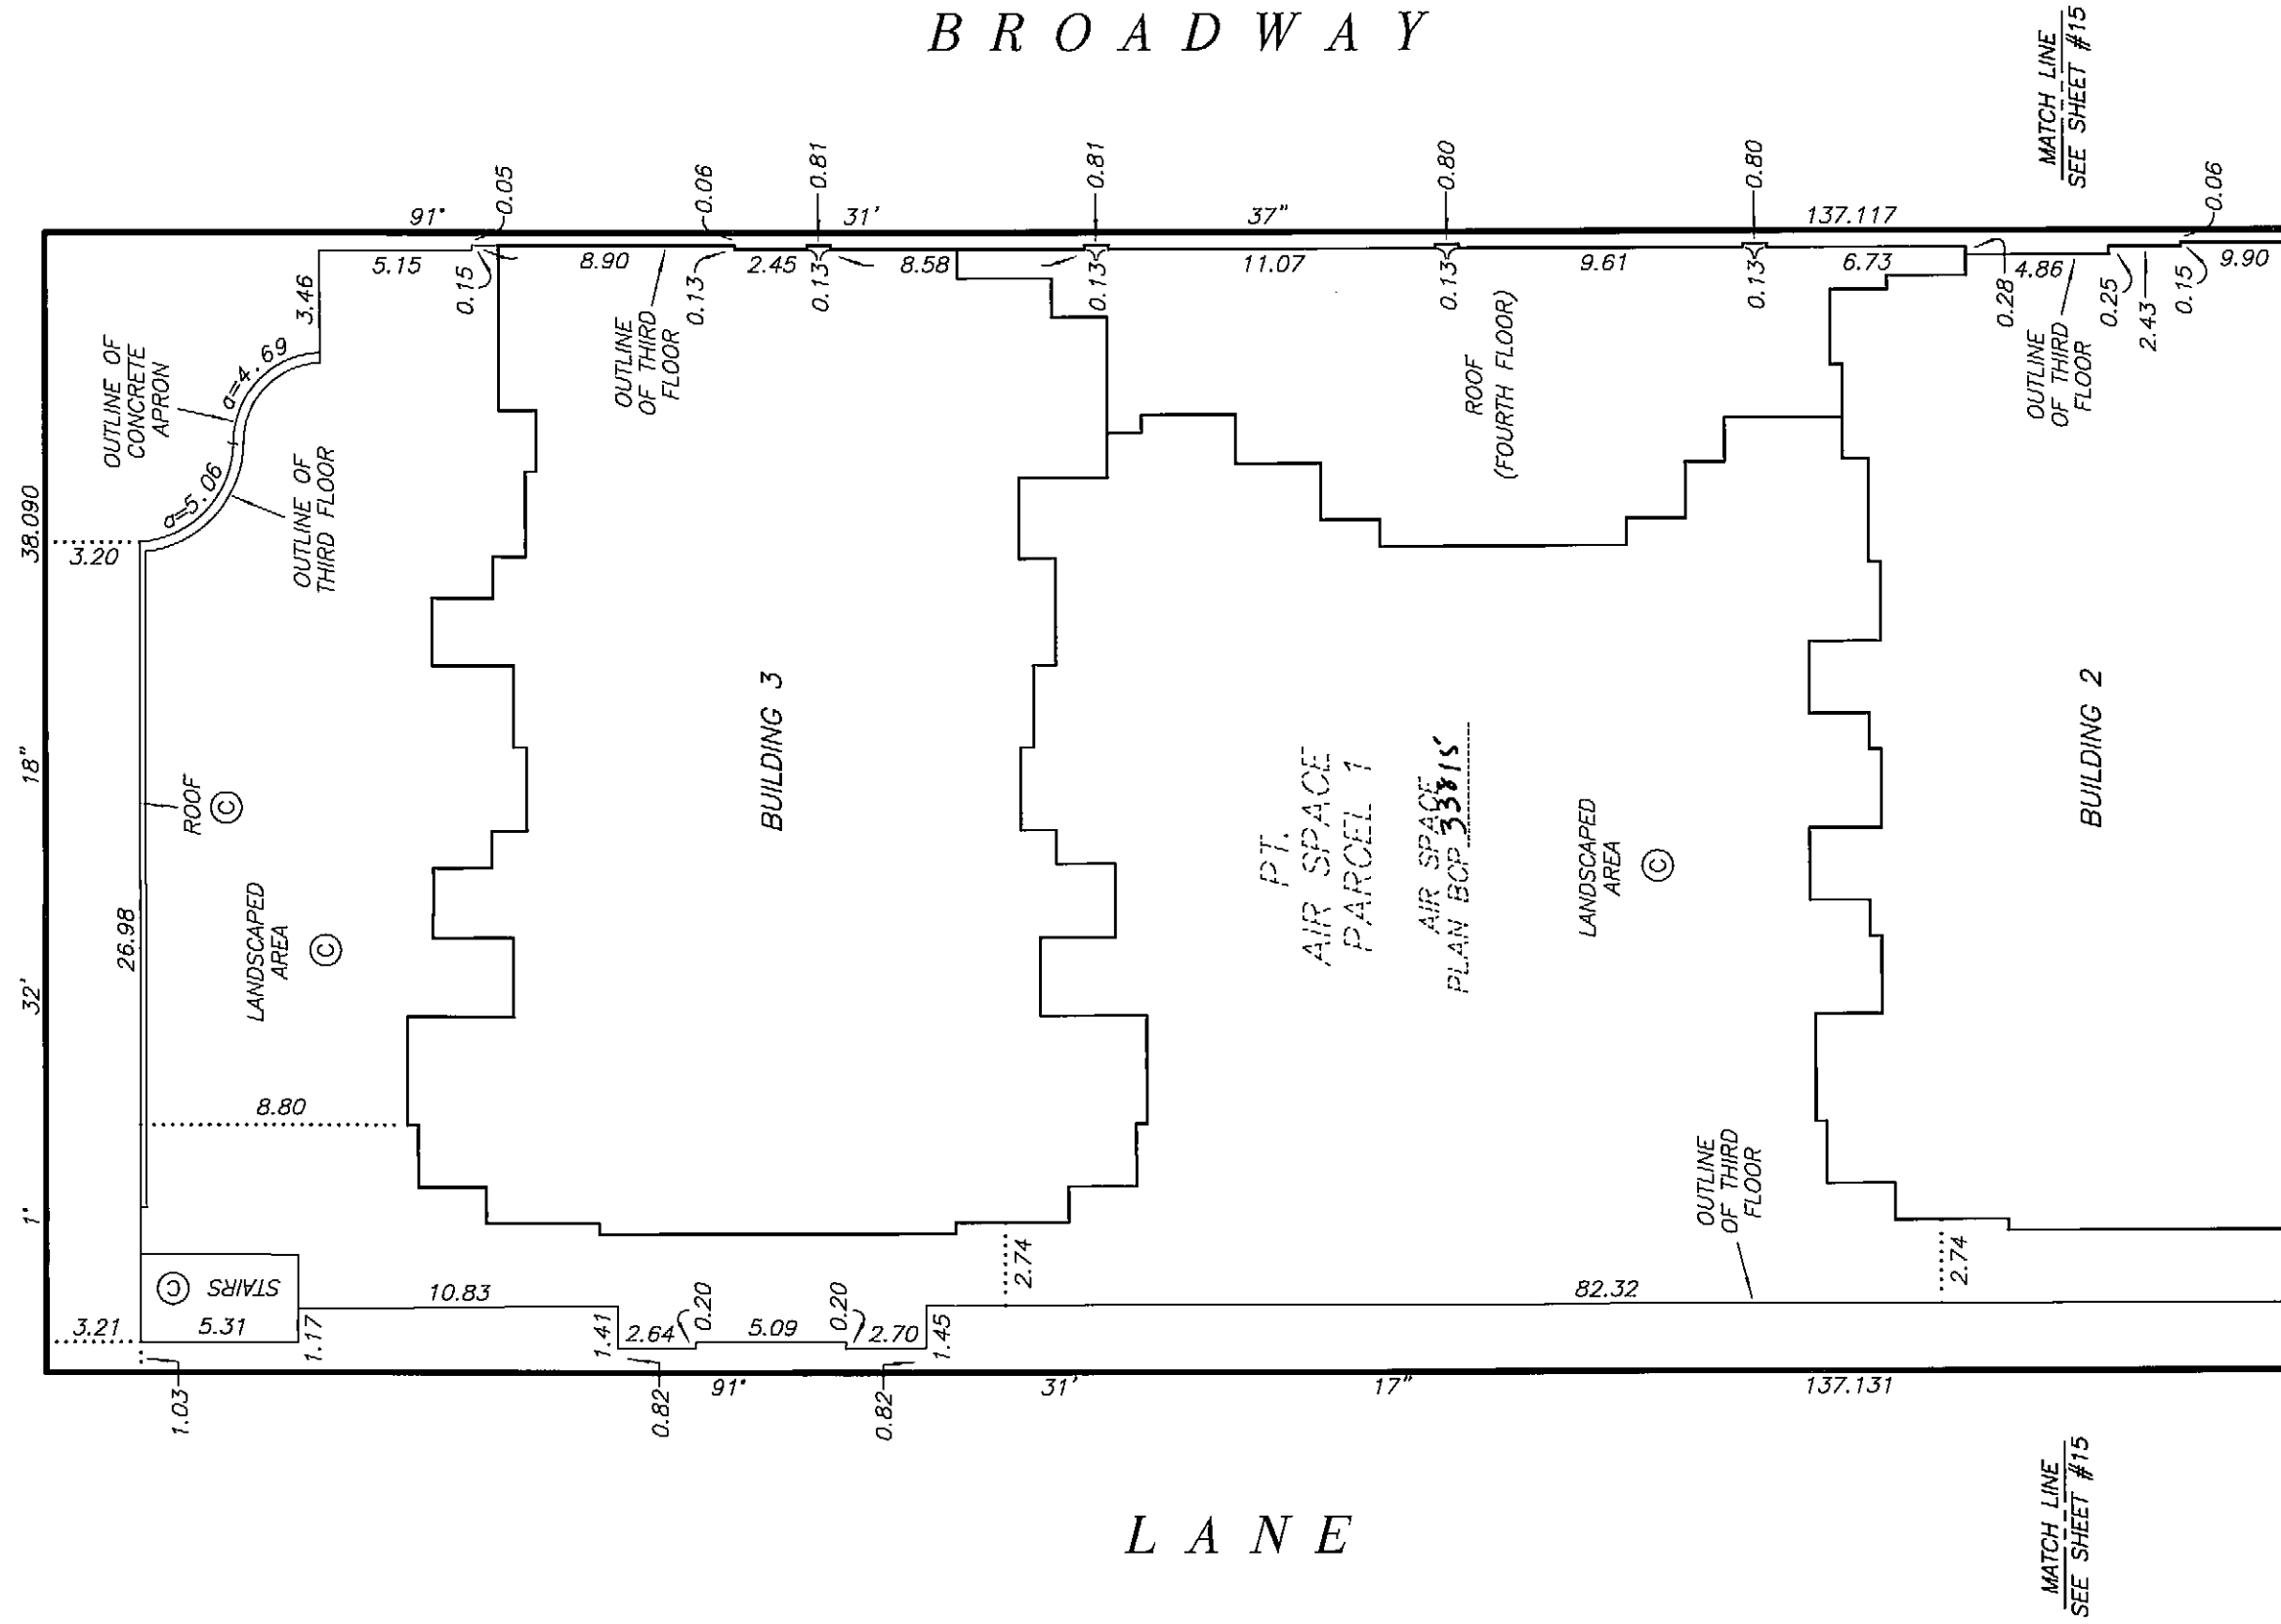


DATE : NOVEMBER 8, 2007

W. E. B. D.

DRAWING # 30541-15
FILE # 30541-15_Ce_L3

ORIGINAL

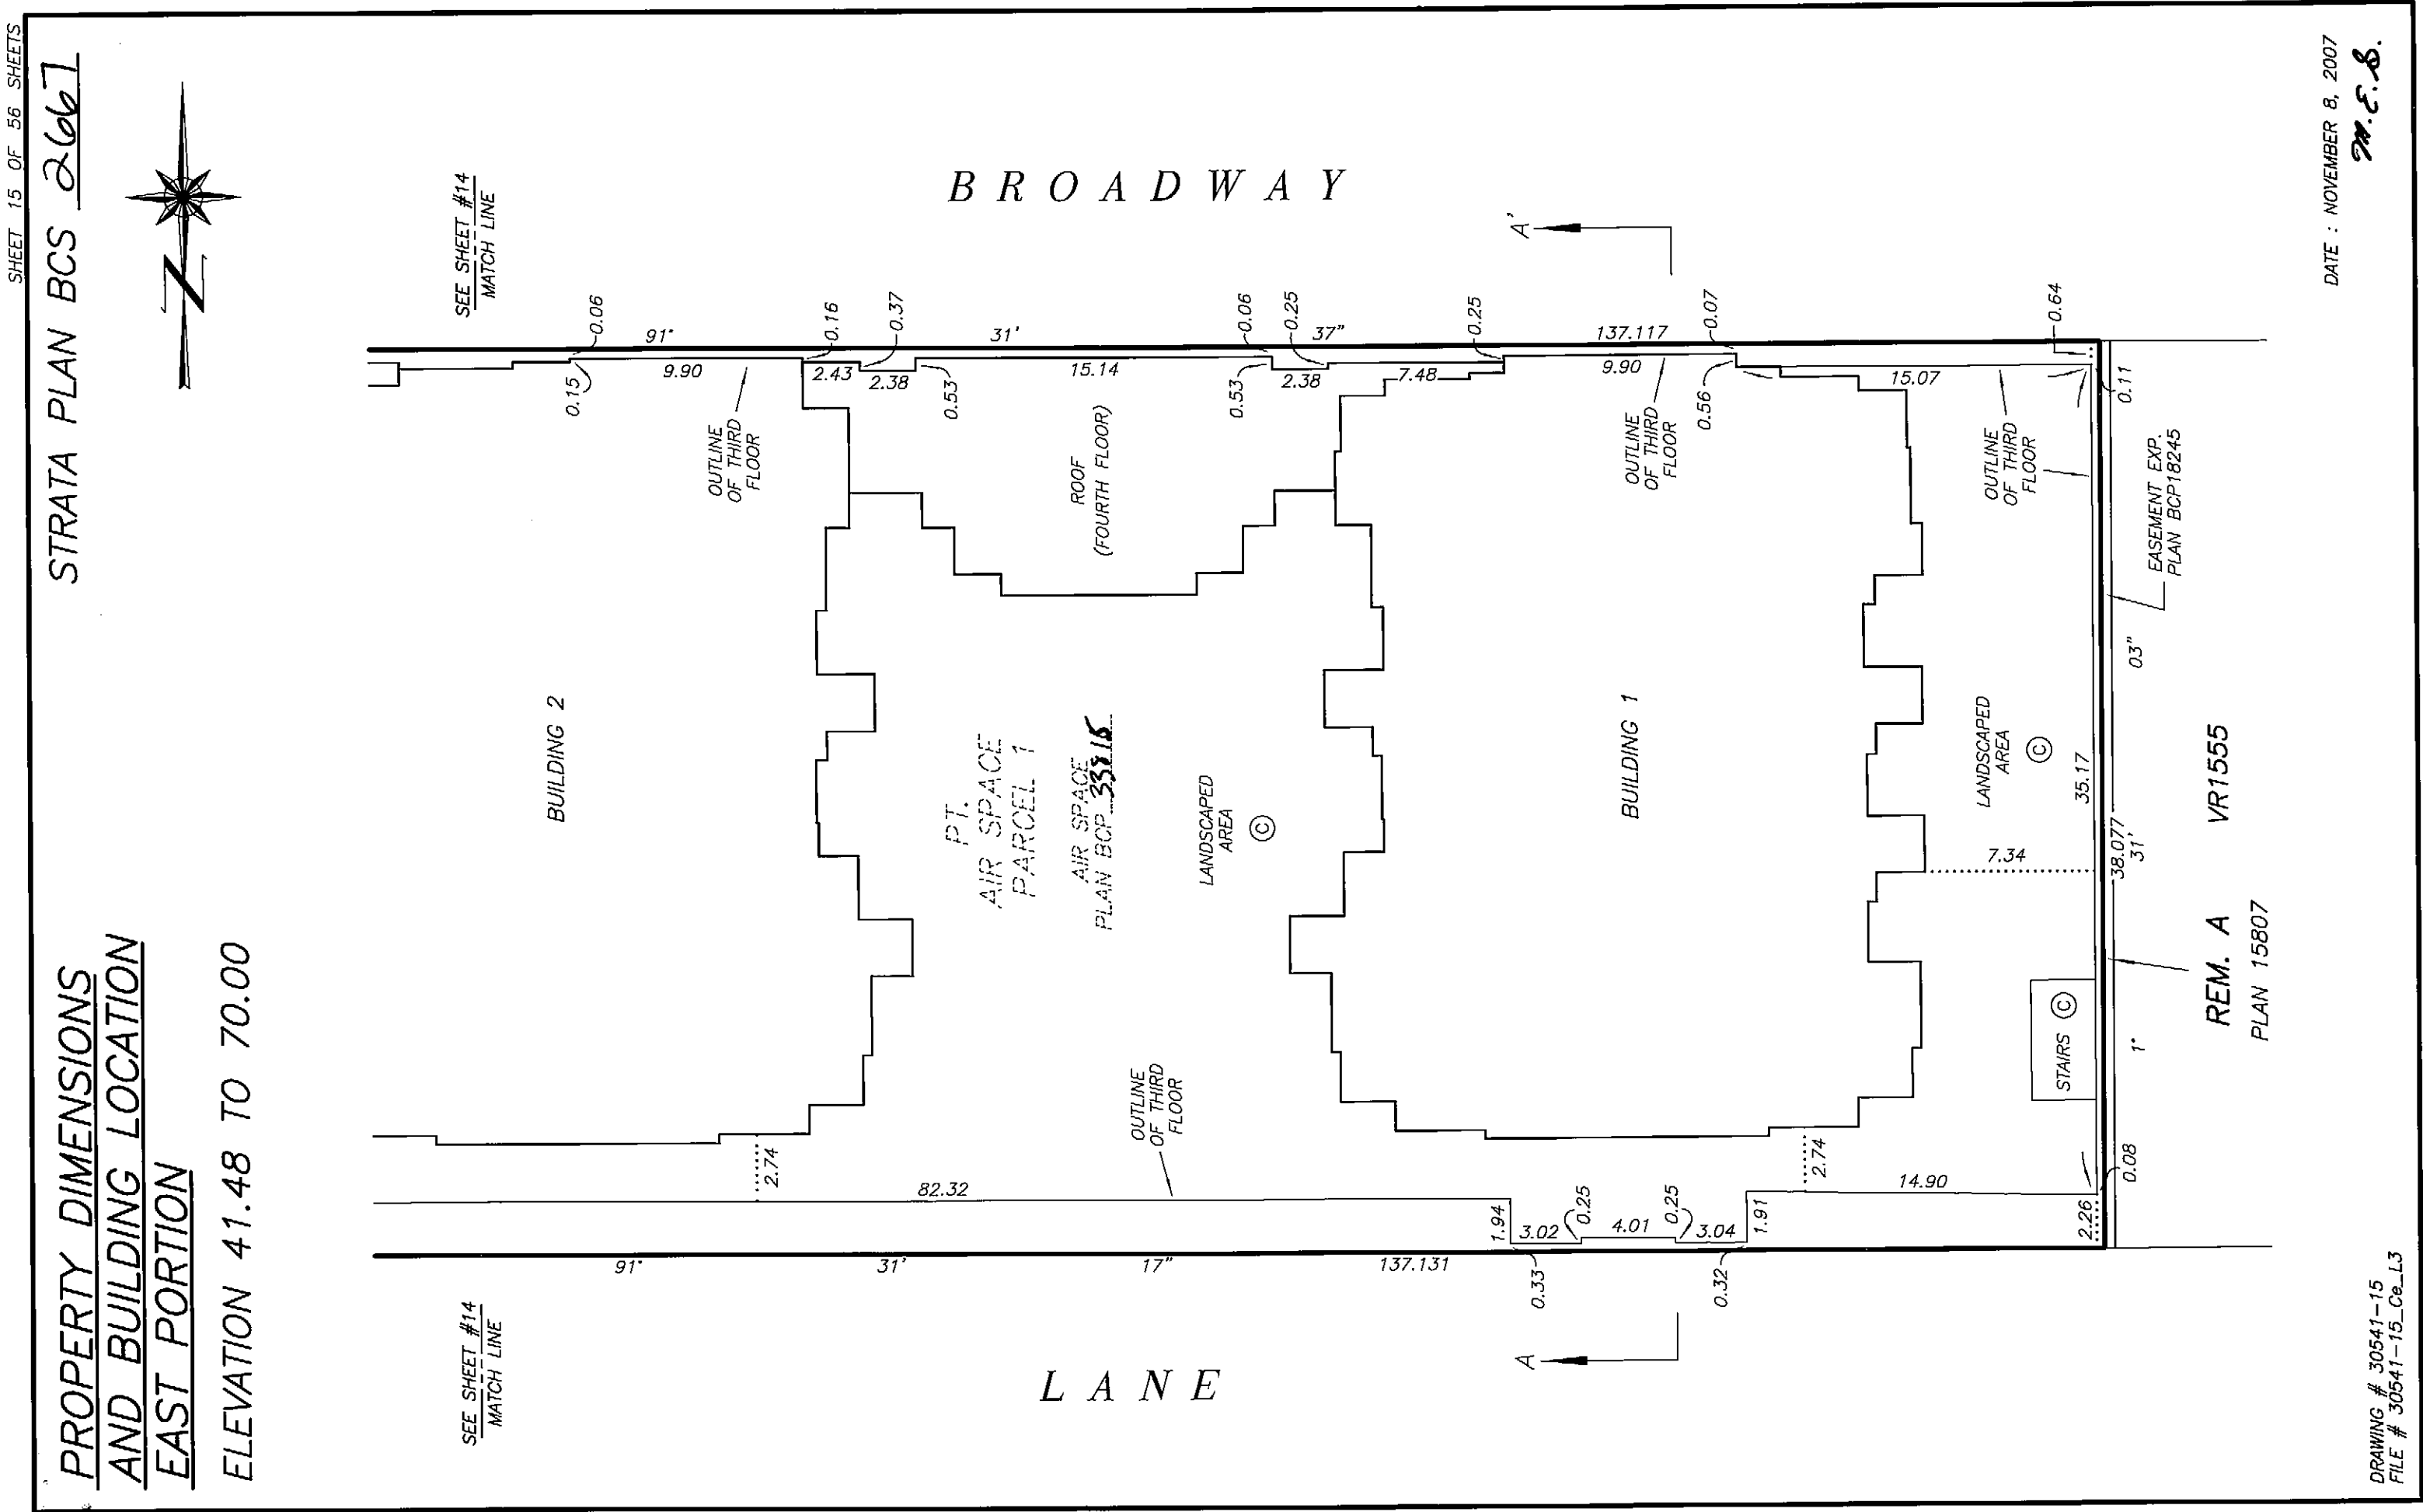


ORIGINAL

SHEET 16 OF 56 SHEETS

BUILDING LOCATION
SECTION A - A'

STRATA PLAN BCS 2667

SCALE 1:250

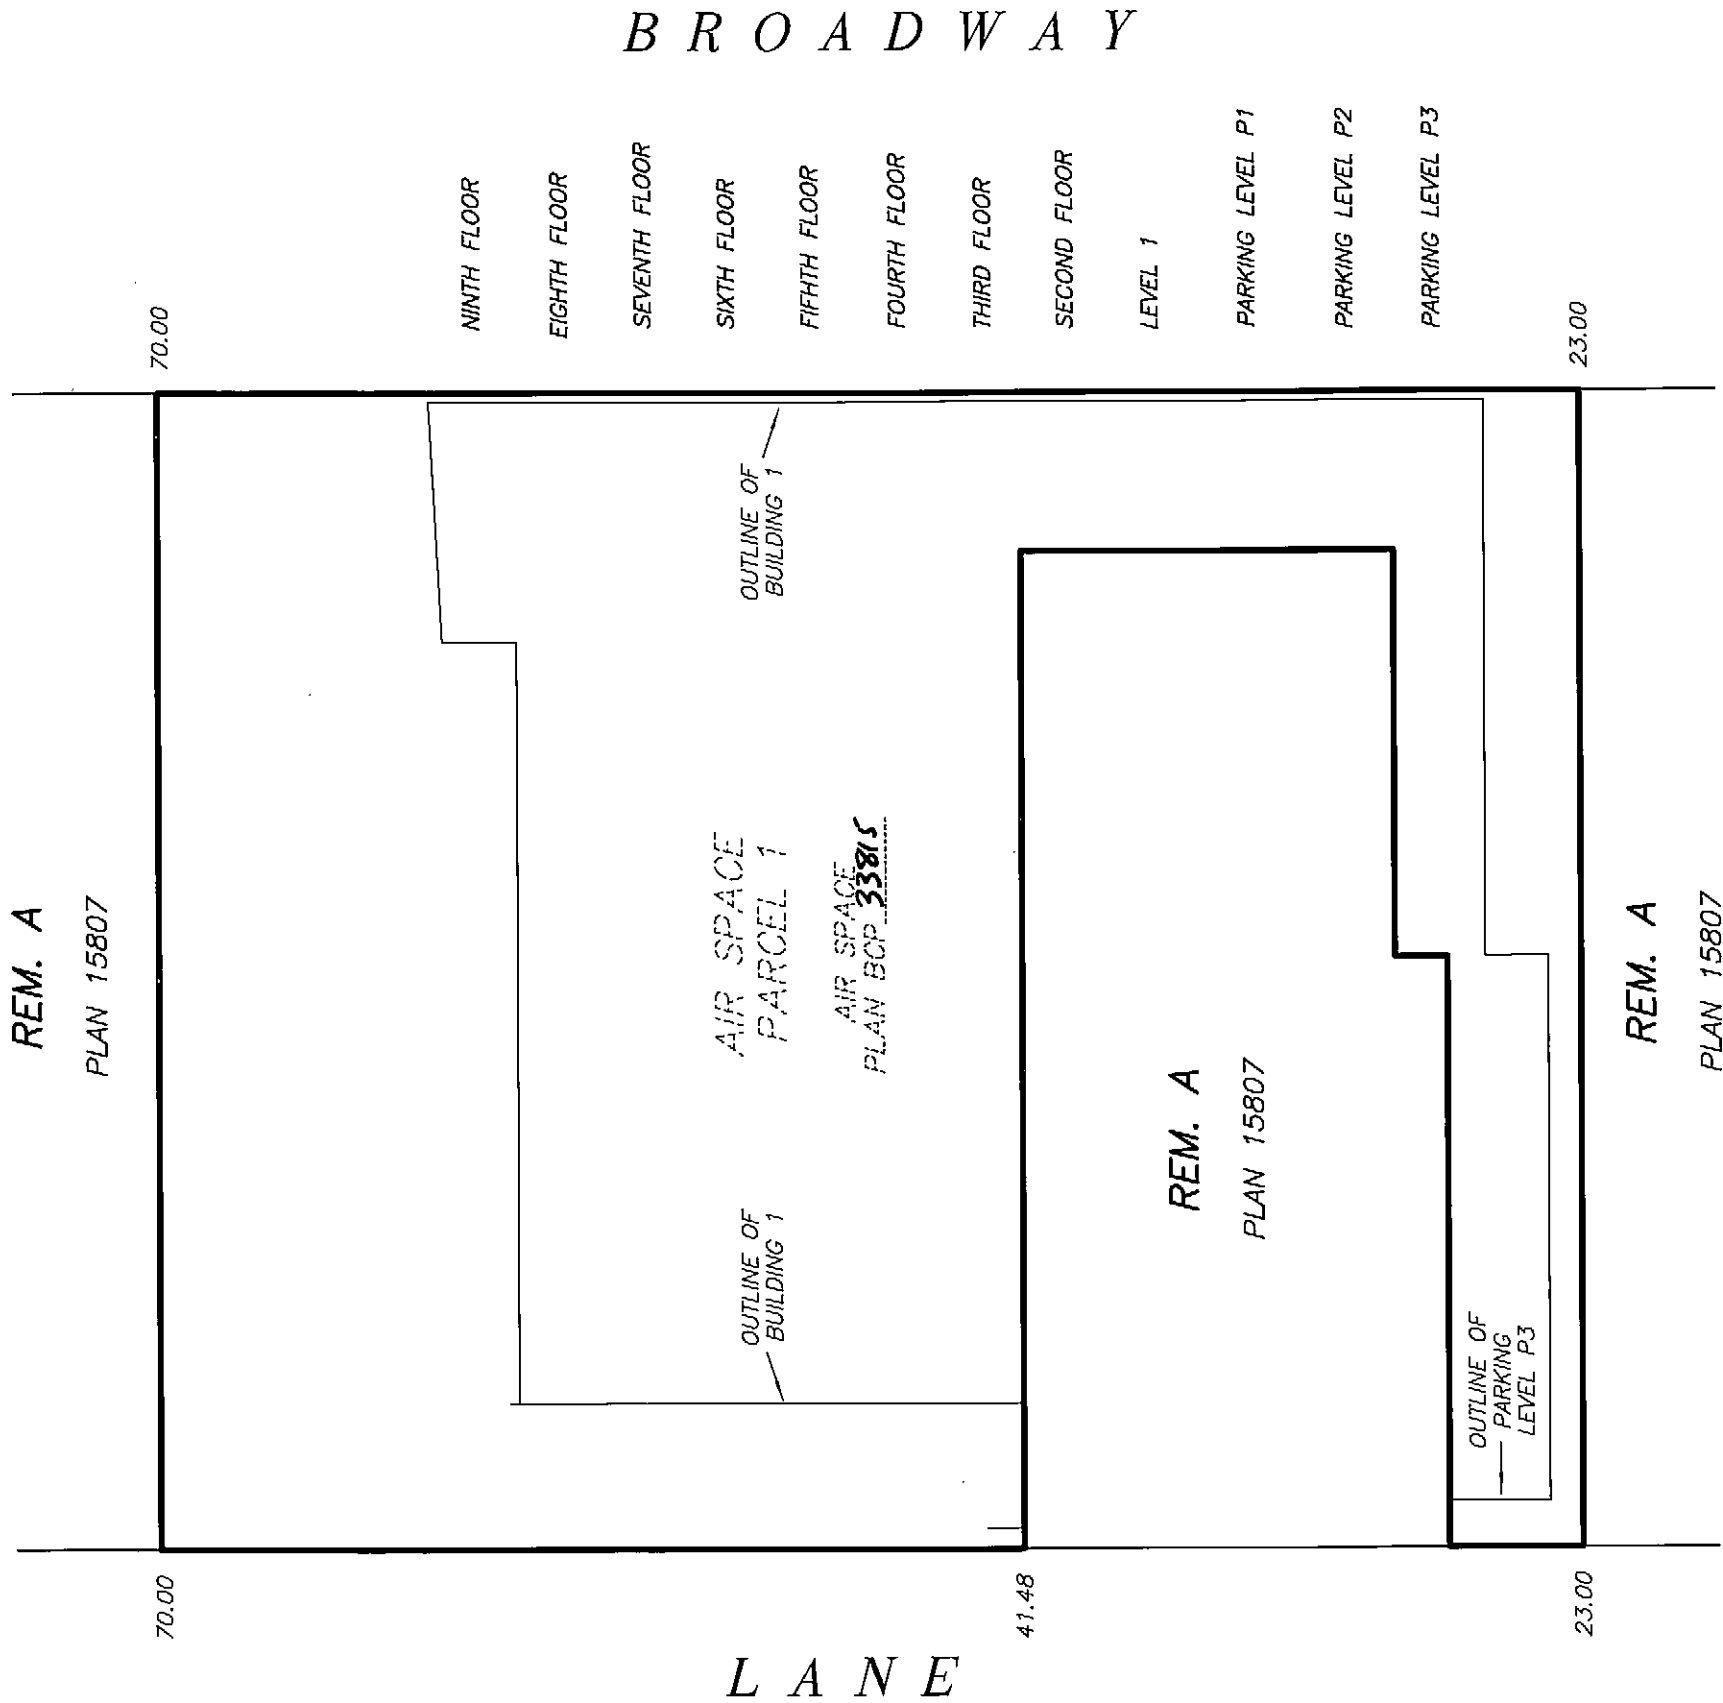

DATE : NOVEMBER 8, 2007

M.E.S.


DRAWING # 30541-15
FILE # 30541-15_SA


ORIGINAL


SHEET 17 OF 56 SHEETS

STRATA PLAN BCS 2667

OWNER :
KITSILANO VINE CENTRE LIMITED
(INCORPORATION No. 665428)

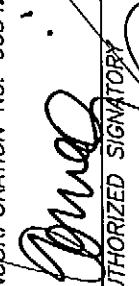
AUTHORIZED SIGNATORY DONNA FIGUEIRA

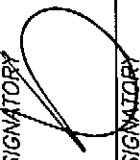
AUTHORIZED SIGNATORY _____

 
WITNESS AS TO BOTH SIGNATURES MAX COLLETT

SOLICITOR
OCCUPATION OF WITNESS
3000 - 1055 WEST WOODBURN ST.
VANCOUVER BC V6E 3A3
ADDRESS OF WITNESS

I, MIKE E. SHAW, A BRITISH COLUMBIA LAND SURVEYOR,
CERTIFY THAT THE BUILDING INCLUDED IN THIS STRATA
PLAN HAS NOT, AS OF NOVEMBER 8th, 2007, BEEN
PREVIOUSLY OCCUPIED.

Mike E Shaw B.C.L.S.

DATE : NOVEMBER 8, 2007
M.E.S.



DRAWING # 30541-15
FILE # 30541-15_Sign

ORIGINAL


SHEET 18 OF 56 SHEETS

SECTIONS


STRATA PLAN BCS 2667

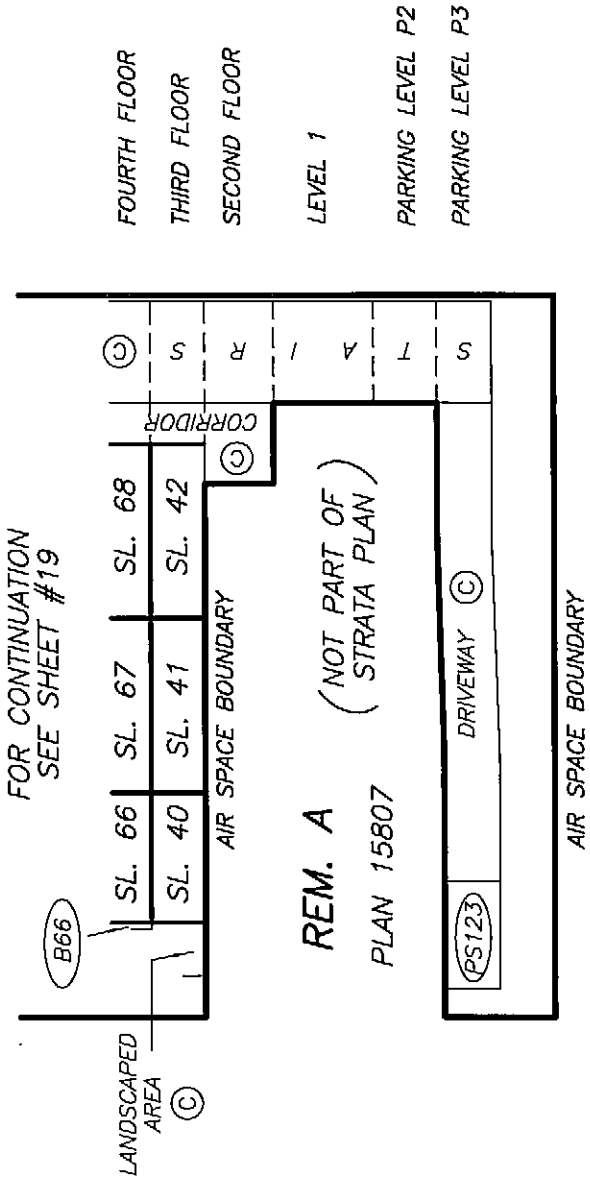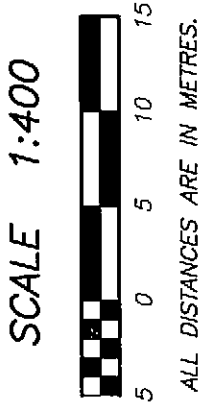

SECTION 3 - 3'

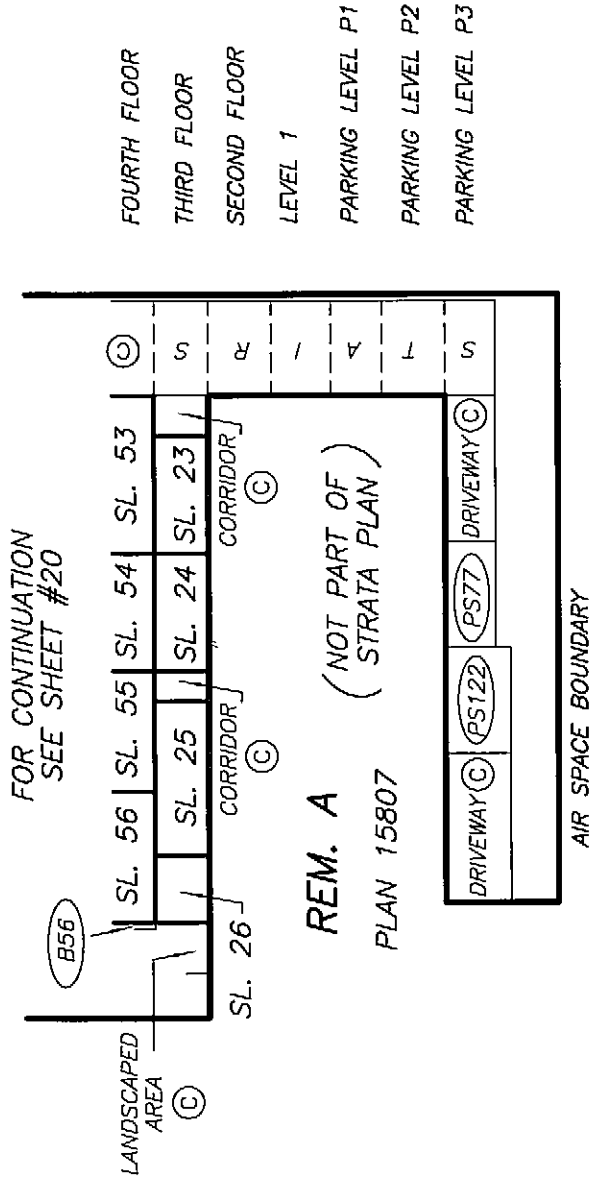

SECTION 2 - 2'

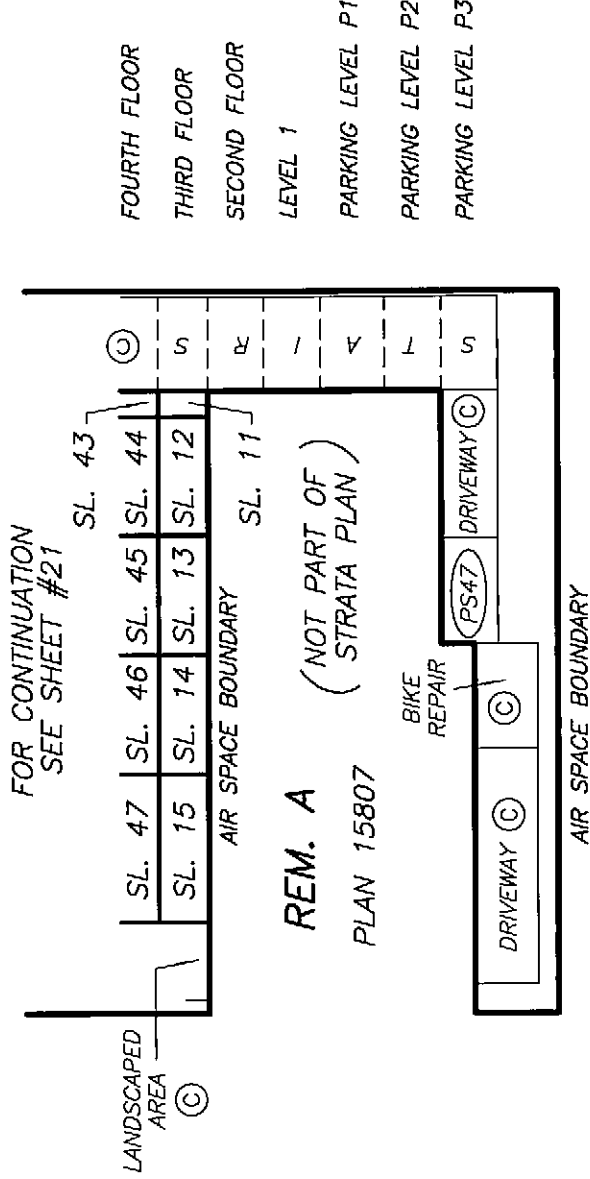

SECTION 1 - 1'



DATE : NOVEMBER 8, 2007
M.E.S.

DRAWING # 30541-15
FILE # 30541-15_S

ORIGINAL

SHEET 19 OF 56 SHEETS


SECTION 3 - 3' STRATA PLAN BCS 2667

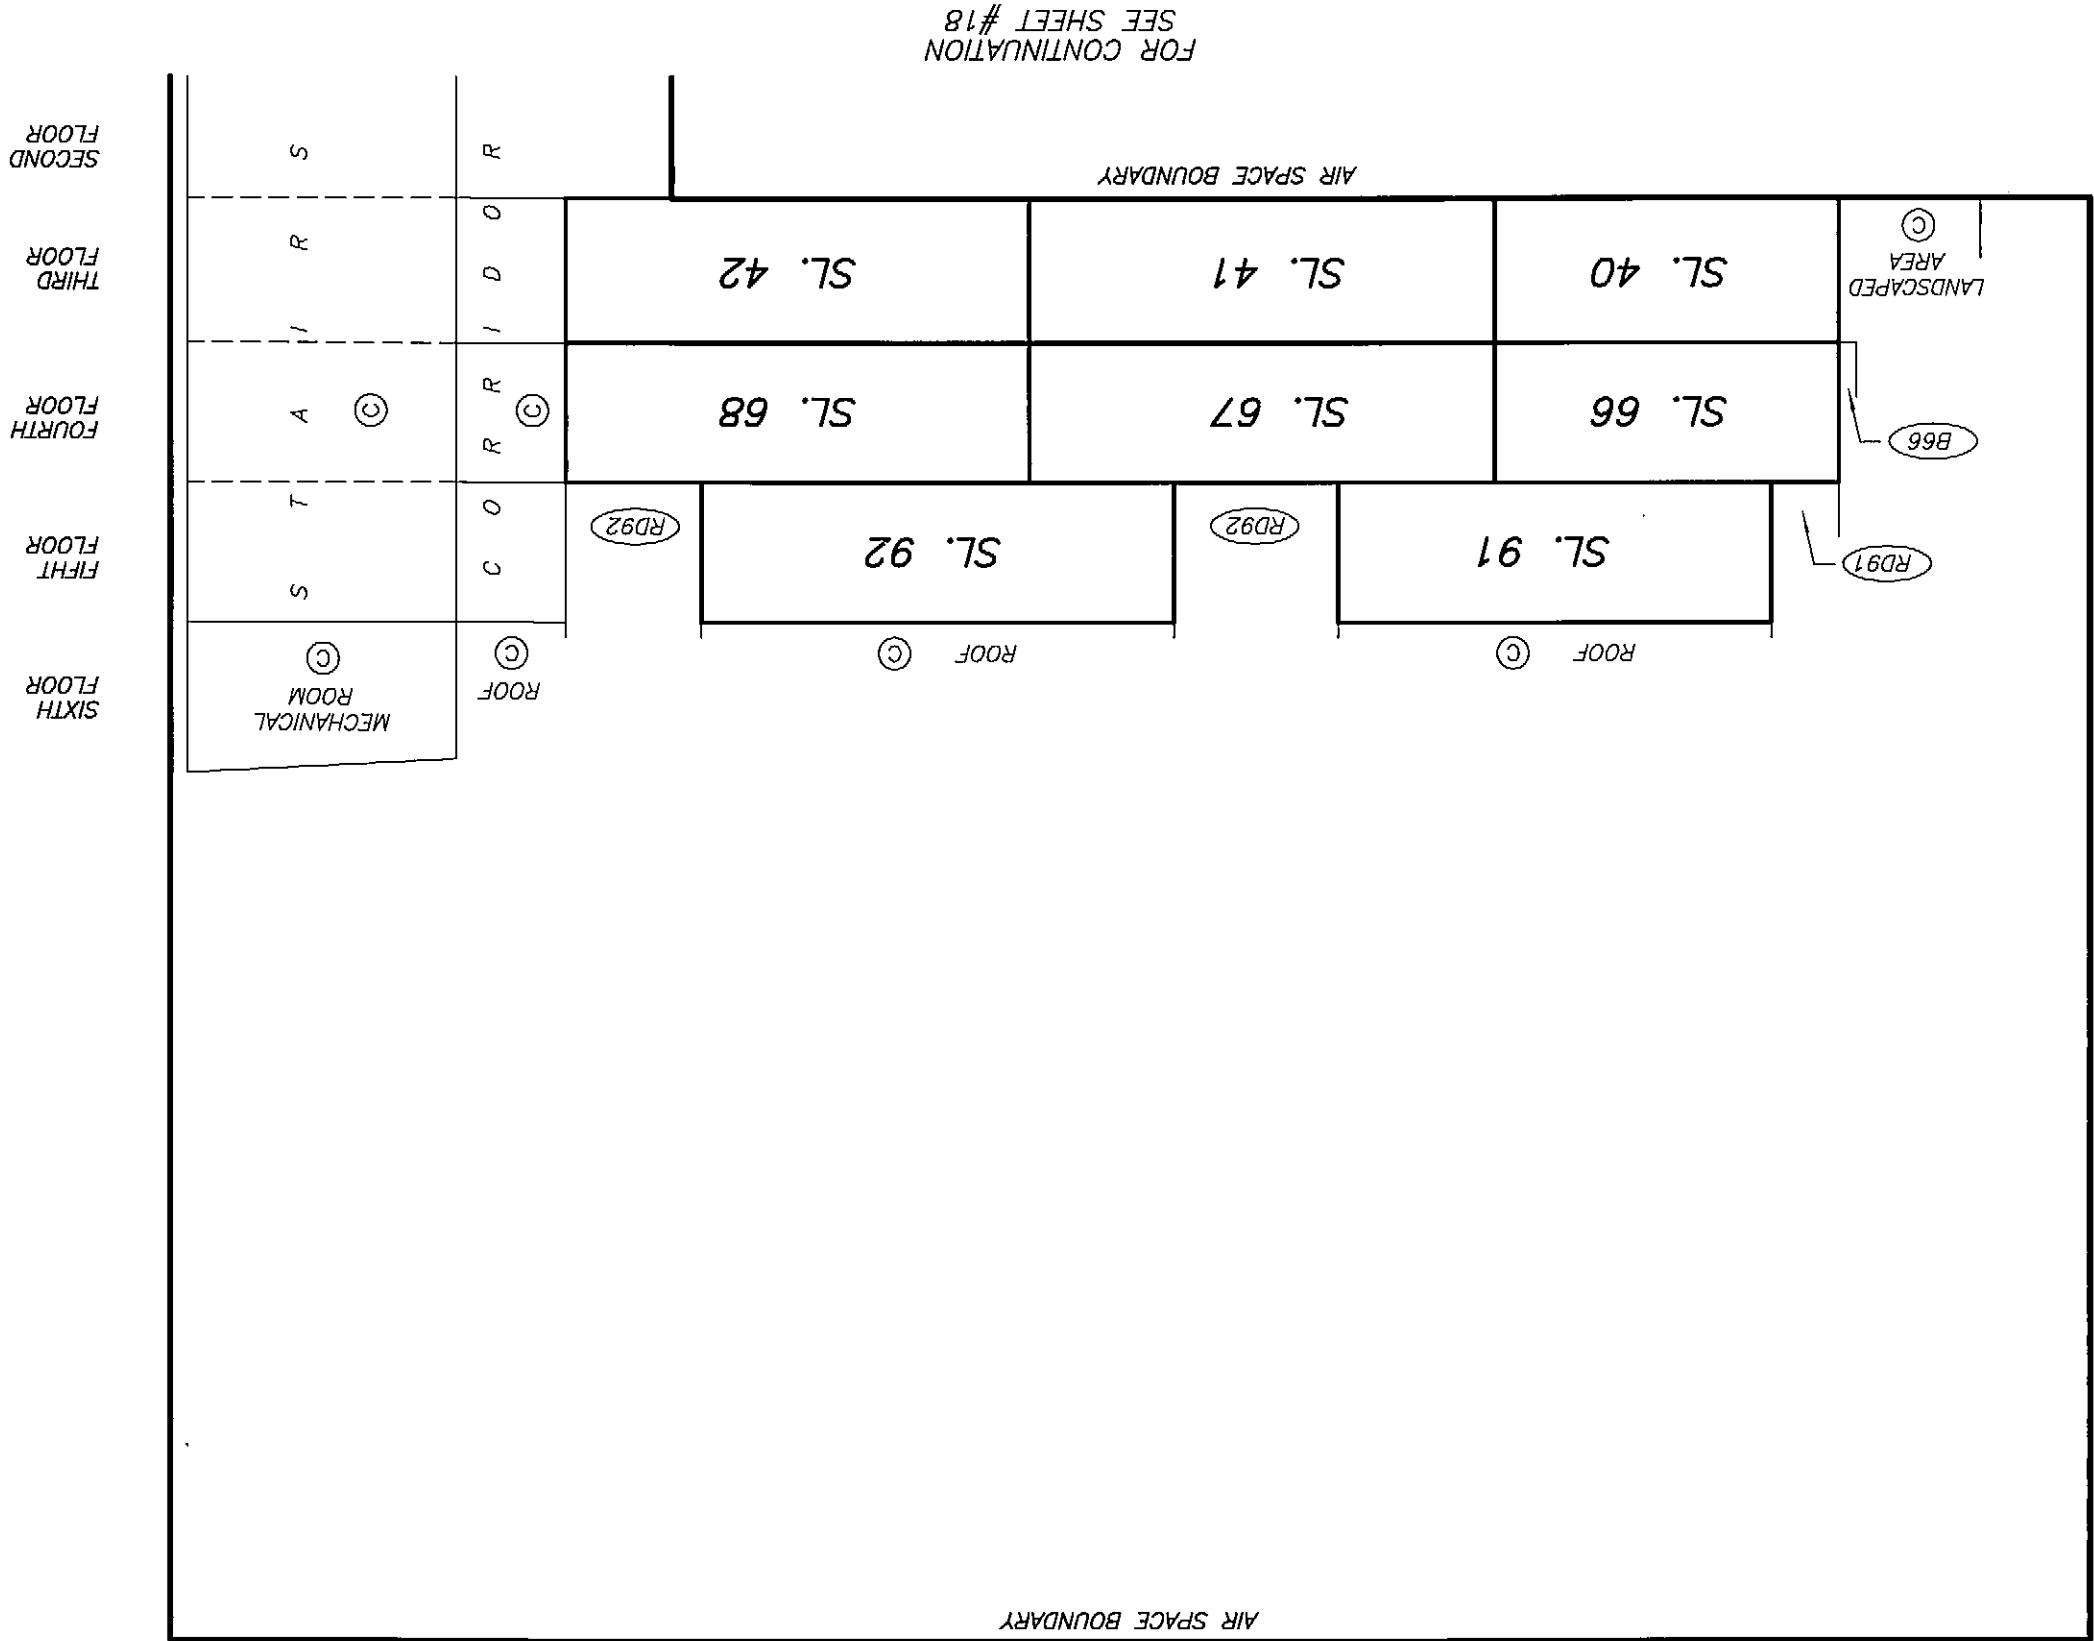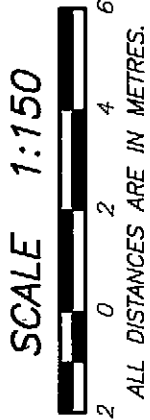

DATE : NOVEMBER 8, 2007
M.E.S.

DRAWING # 30541-15
FILE # 30541-15_S3


ORIGINAL

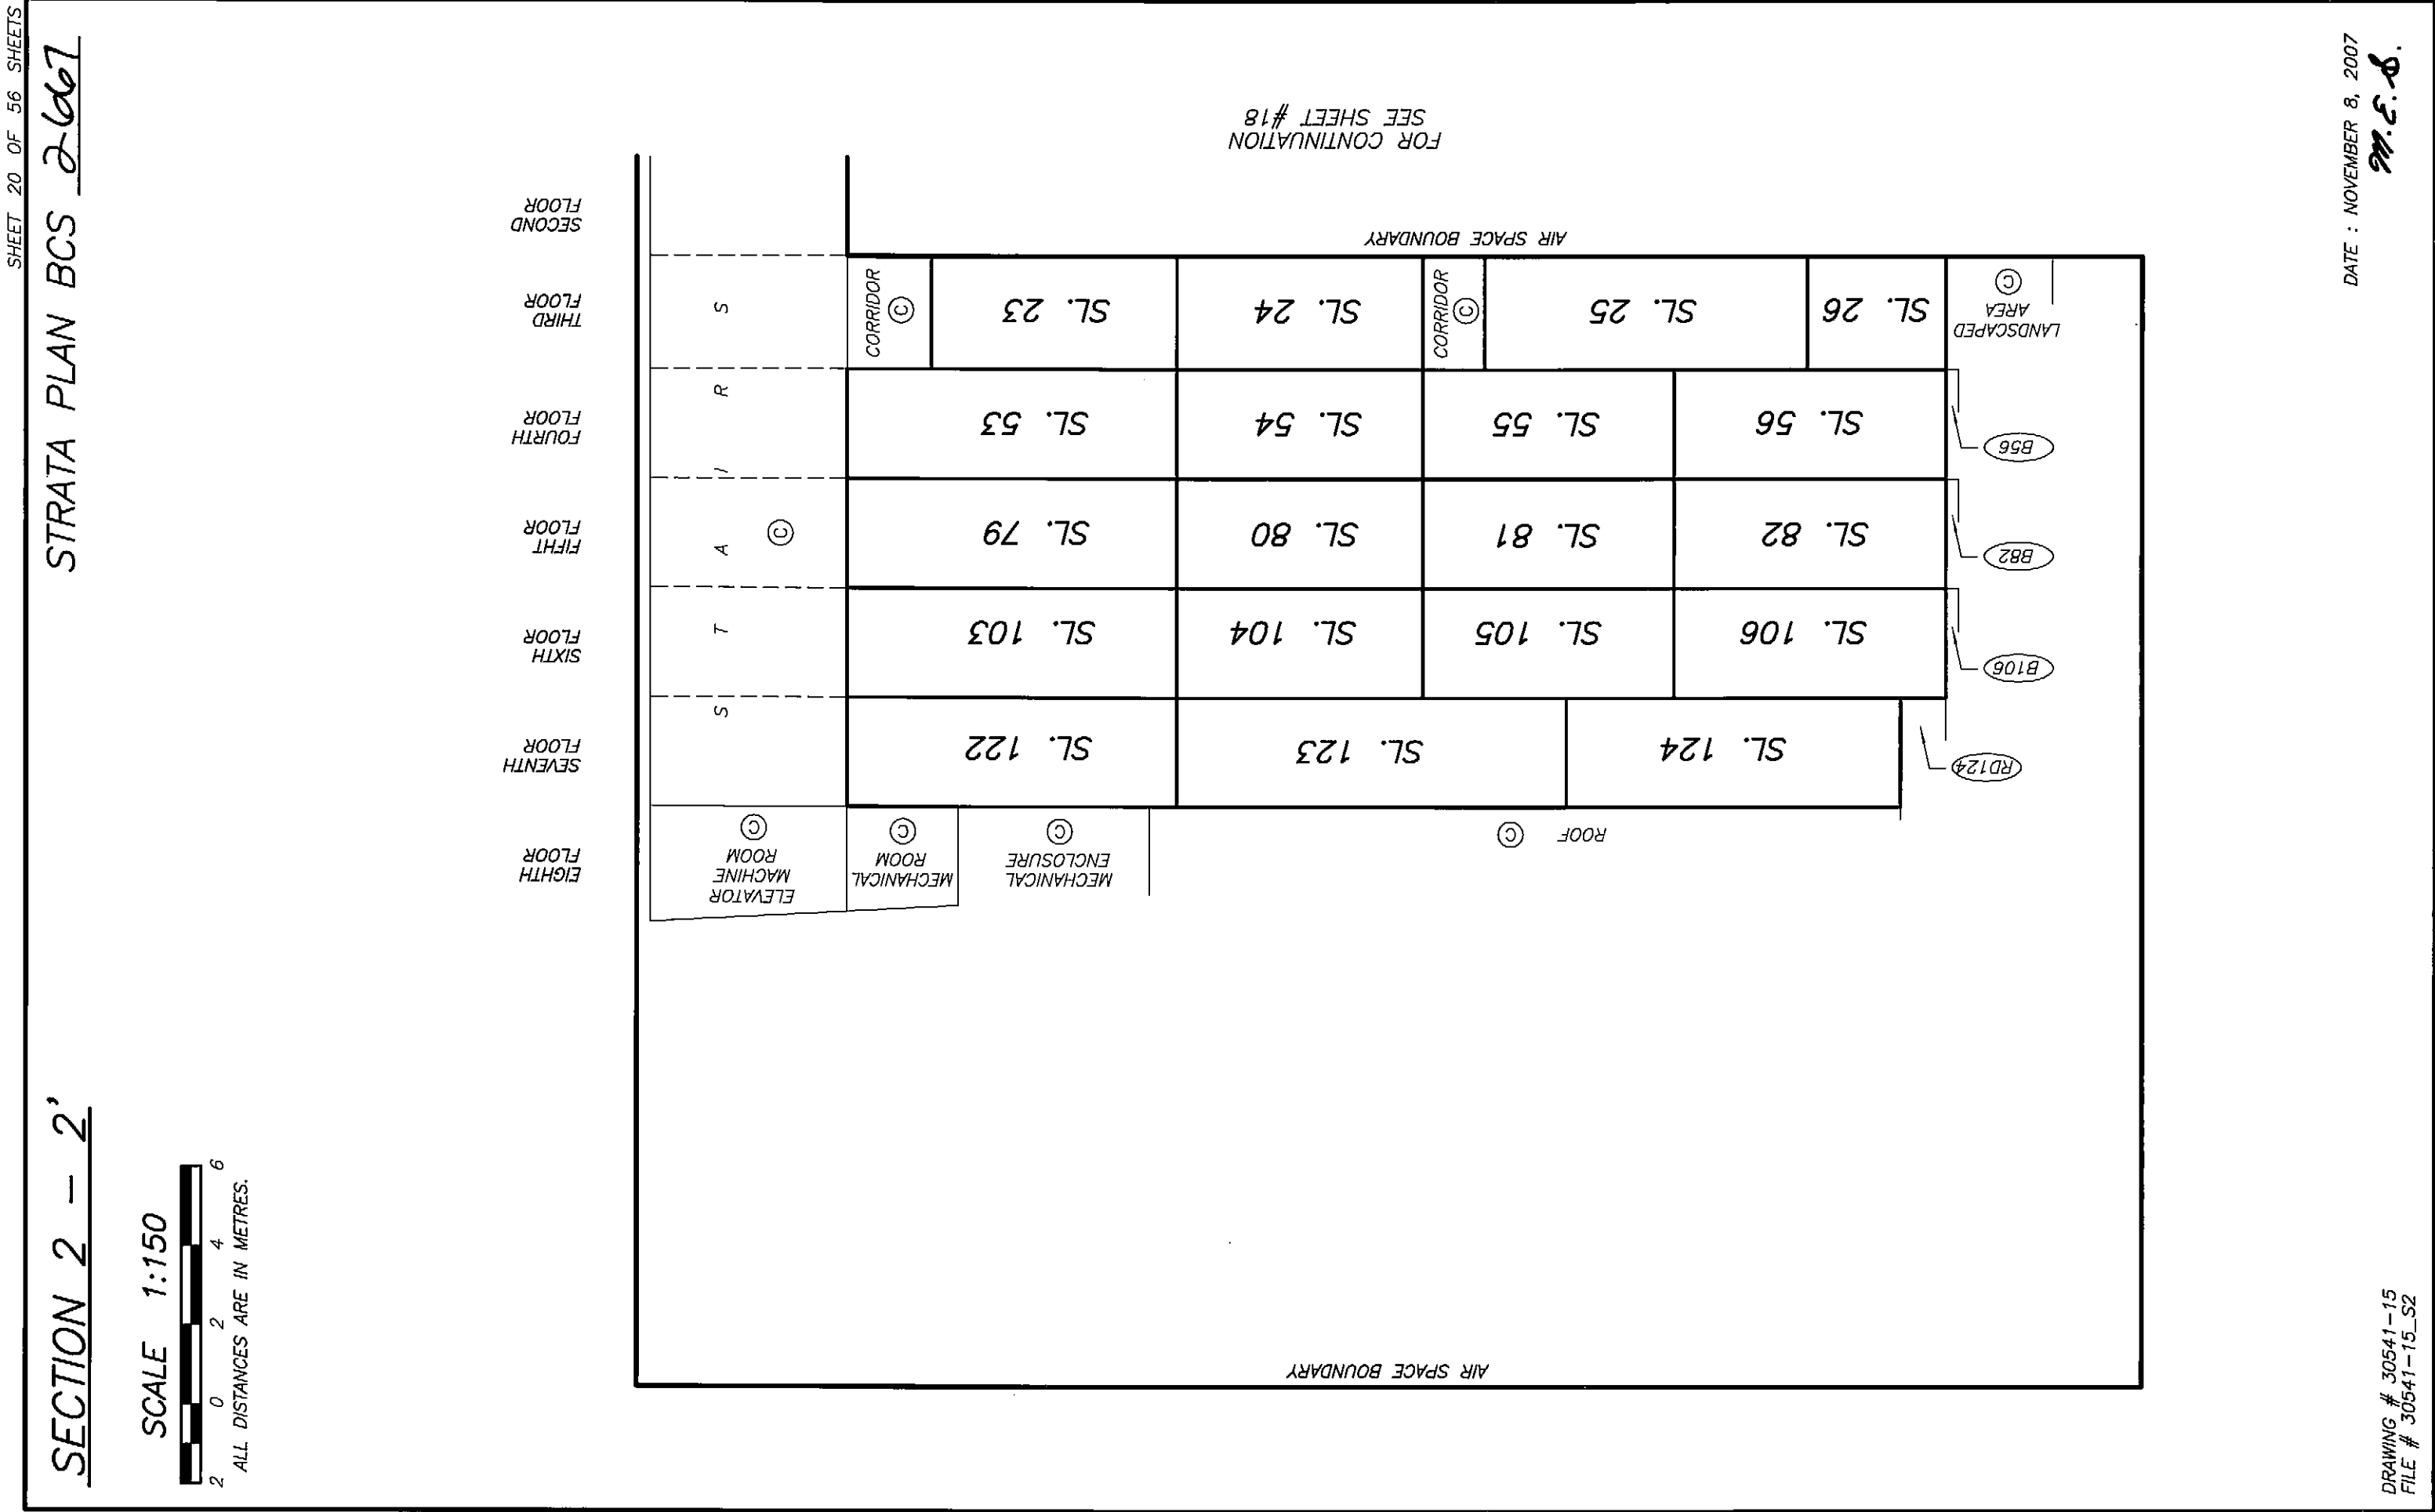


SHEET 21 OF 56 SHEETS

STRATA PLAN BCS 2667

SECTION 1 - 1'

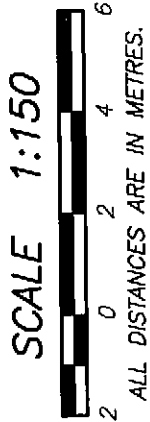

NINTH FLOOR
EIGHTH FLOOR
SEVENTH FLOOR
SIXTH FLOOR
FIFTH FLOOR
FOURTH FLOOR
THIRD FLOOR
SECOND FLOOR

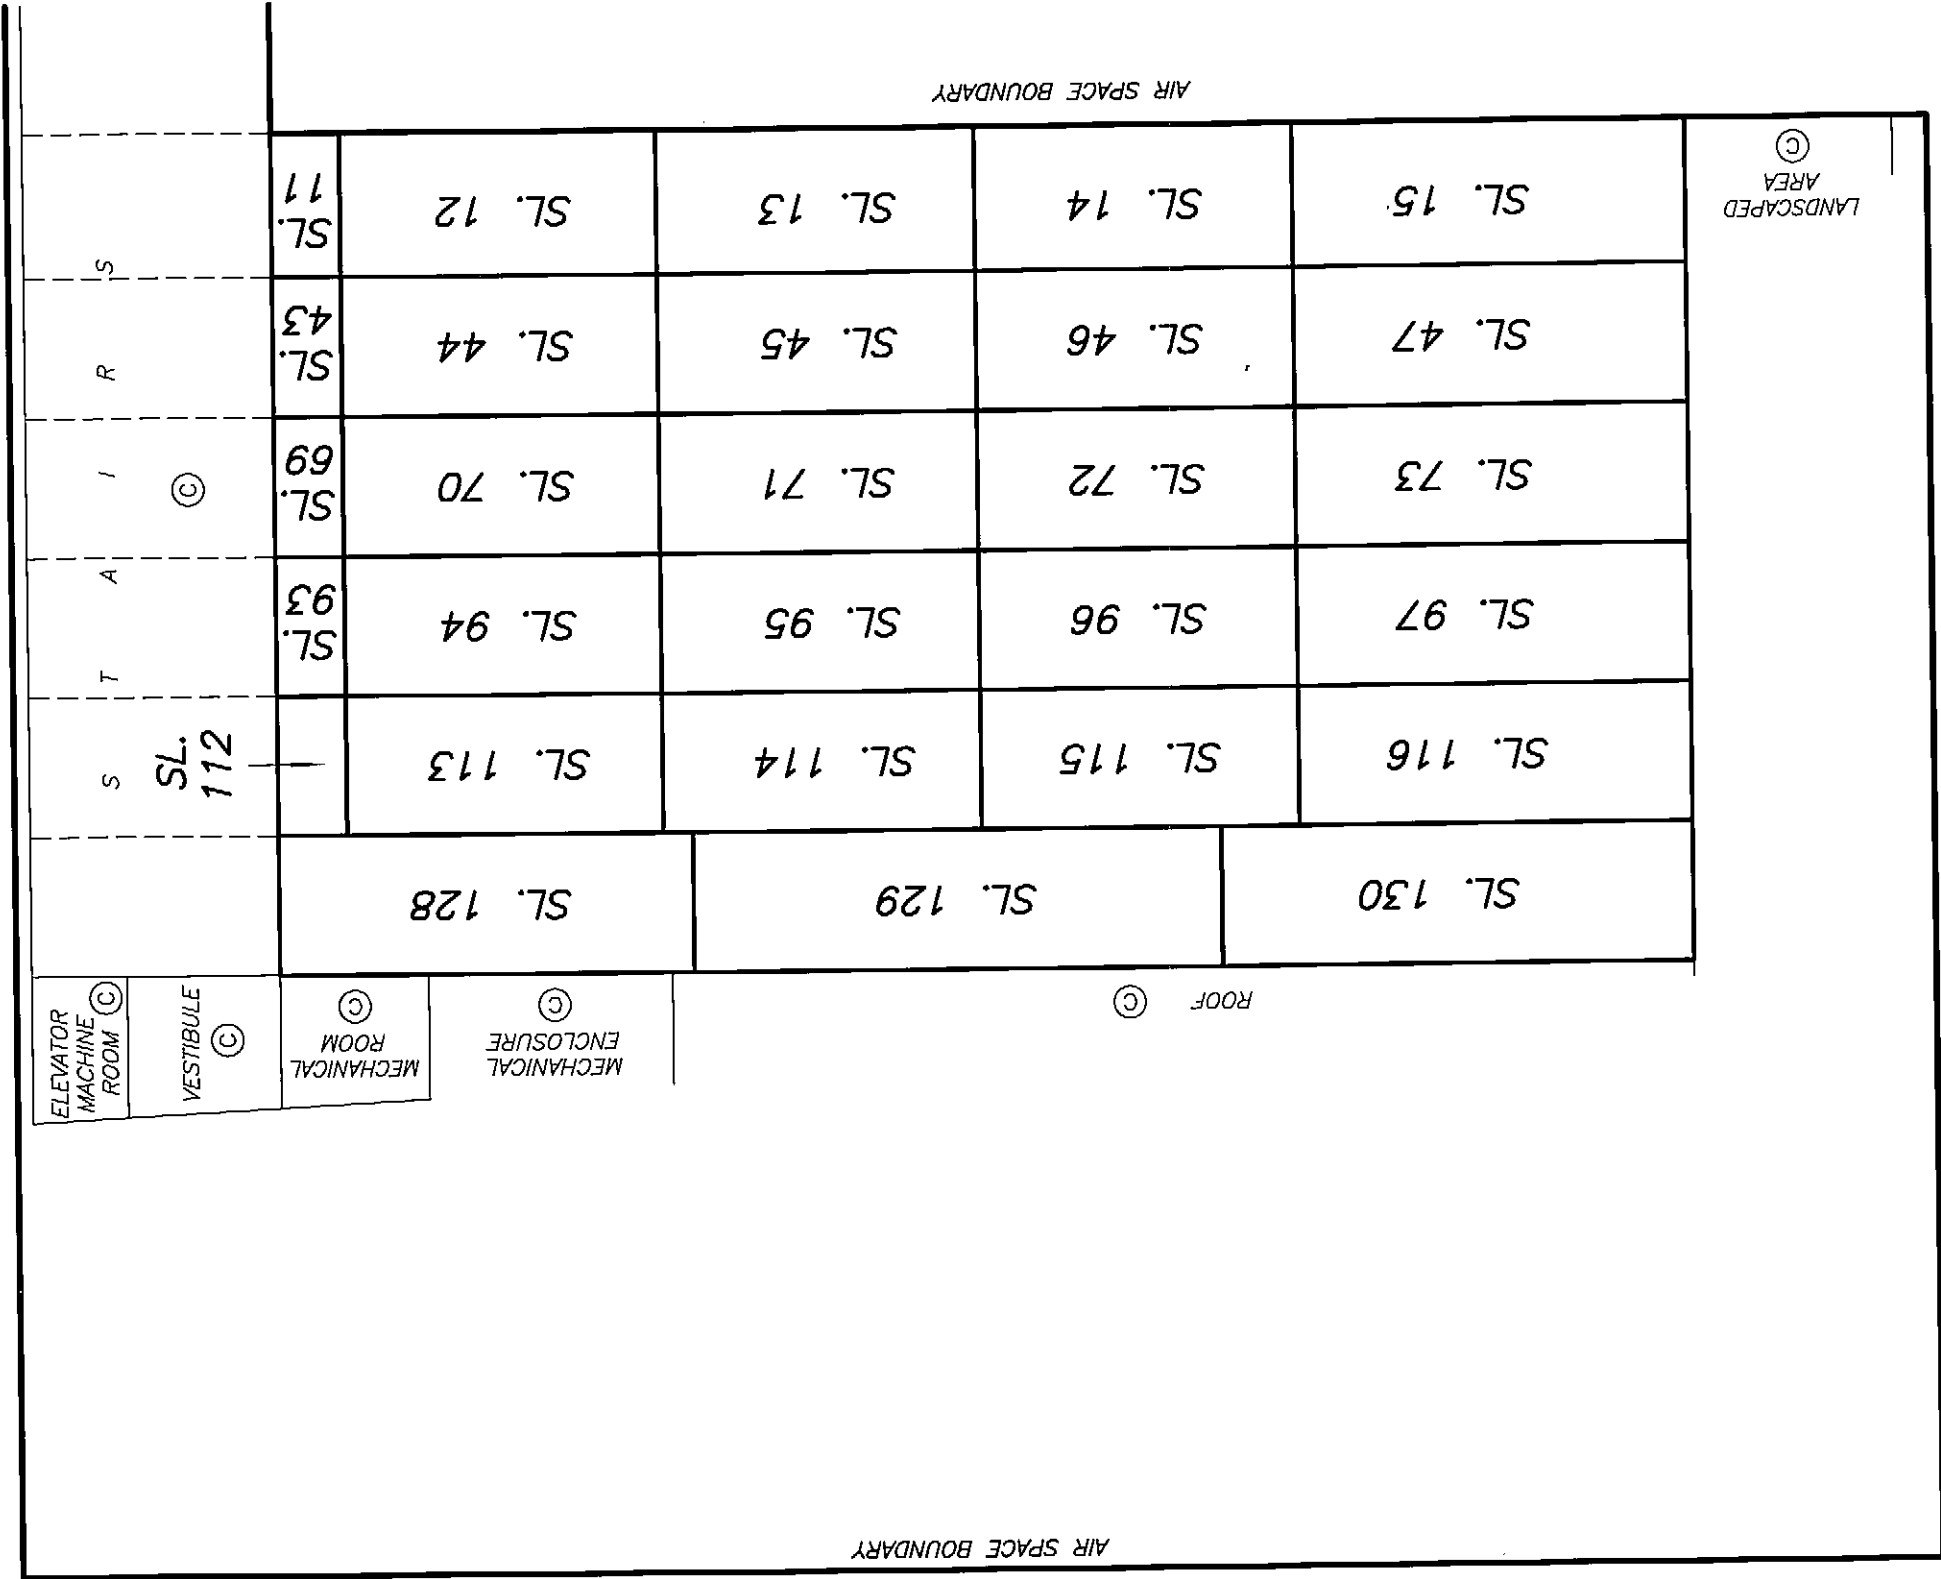

FOR CONTINUATION
SEE SHEET #18

DATE : NOVEMBER 8, 2007
M.E.S.

DRAWING # 30541-15
FILE # 30541-15_S1

ORIGINAL

SHEET 22 OF 56 SHEETS


STRATA PLAN BCS 2667

PARKING LEVEL P3
KEY PLAN

SCALE 1:400



ALL DISTANCES ARE IN METRES.

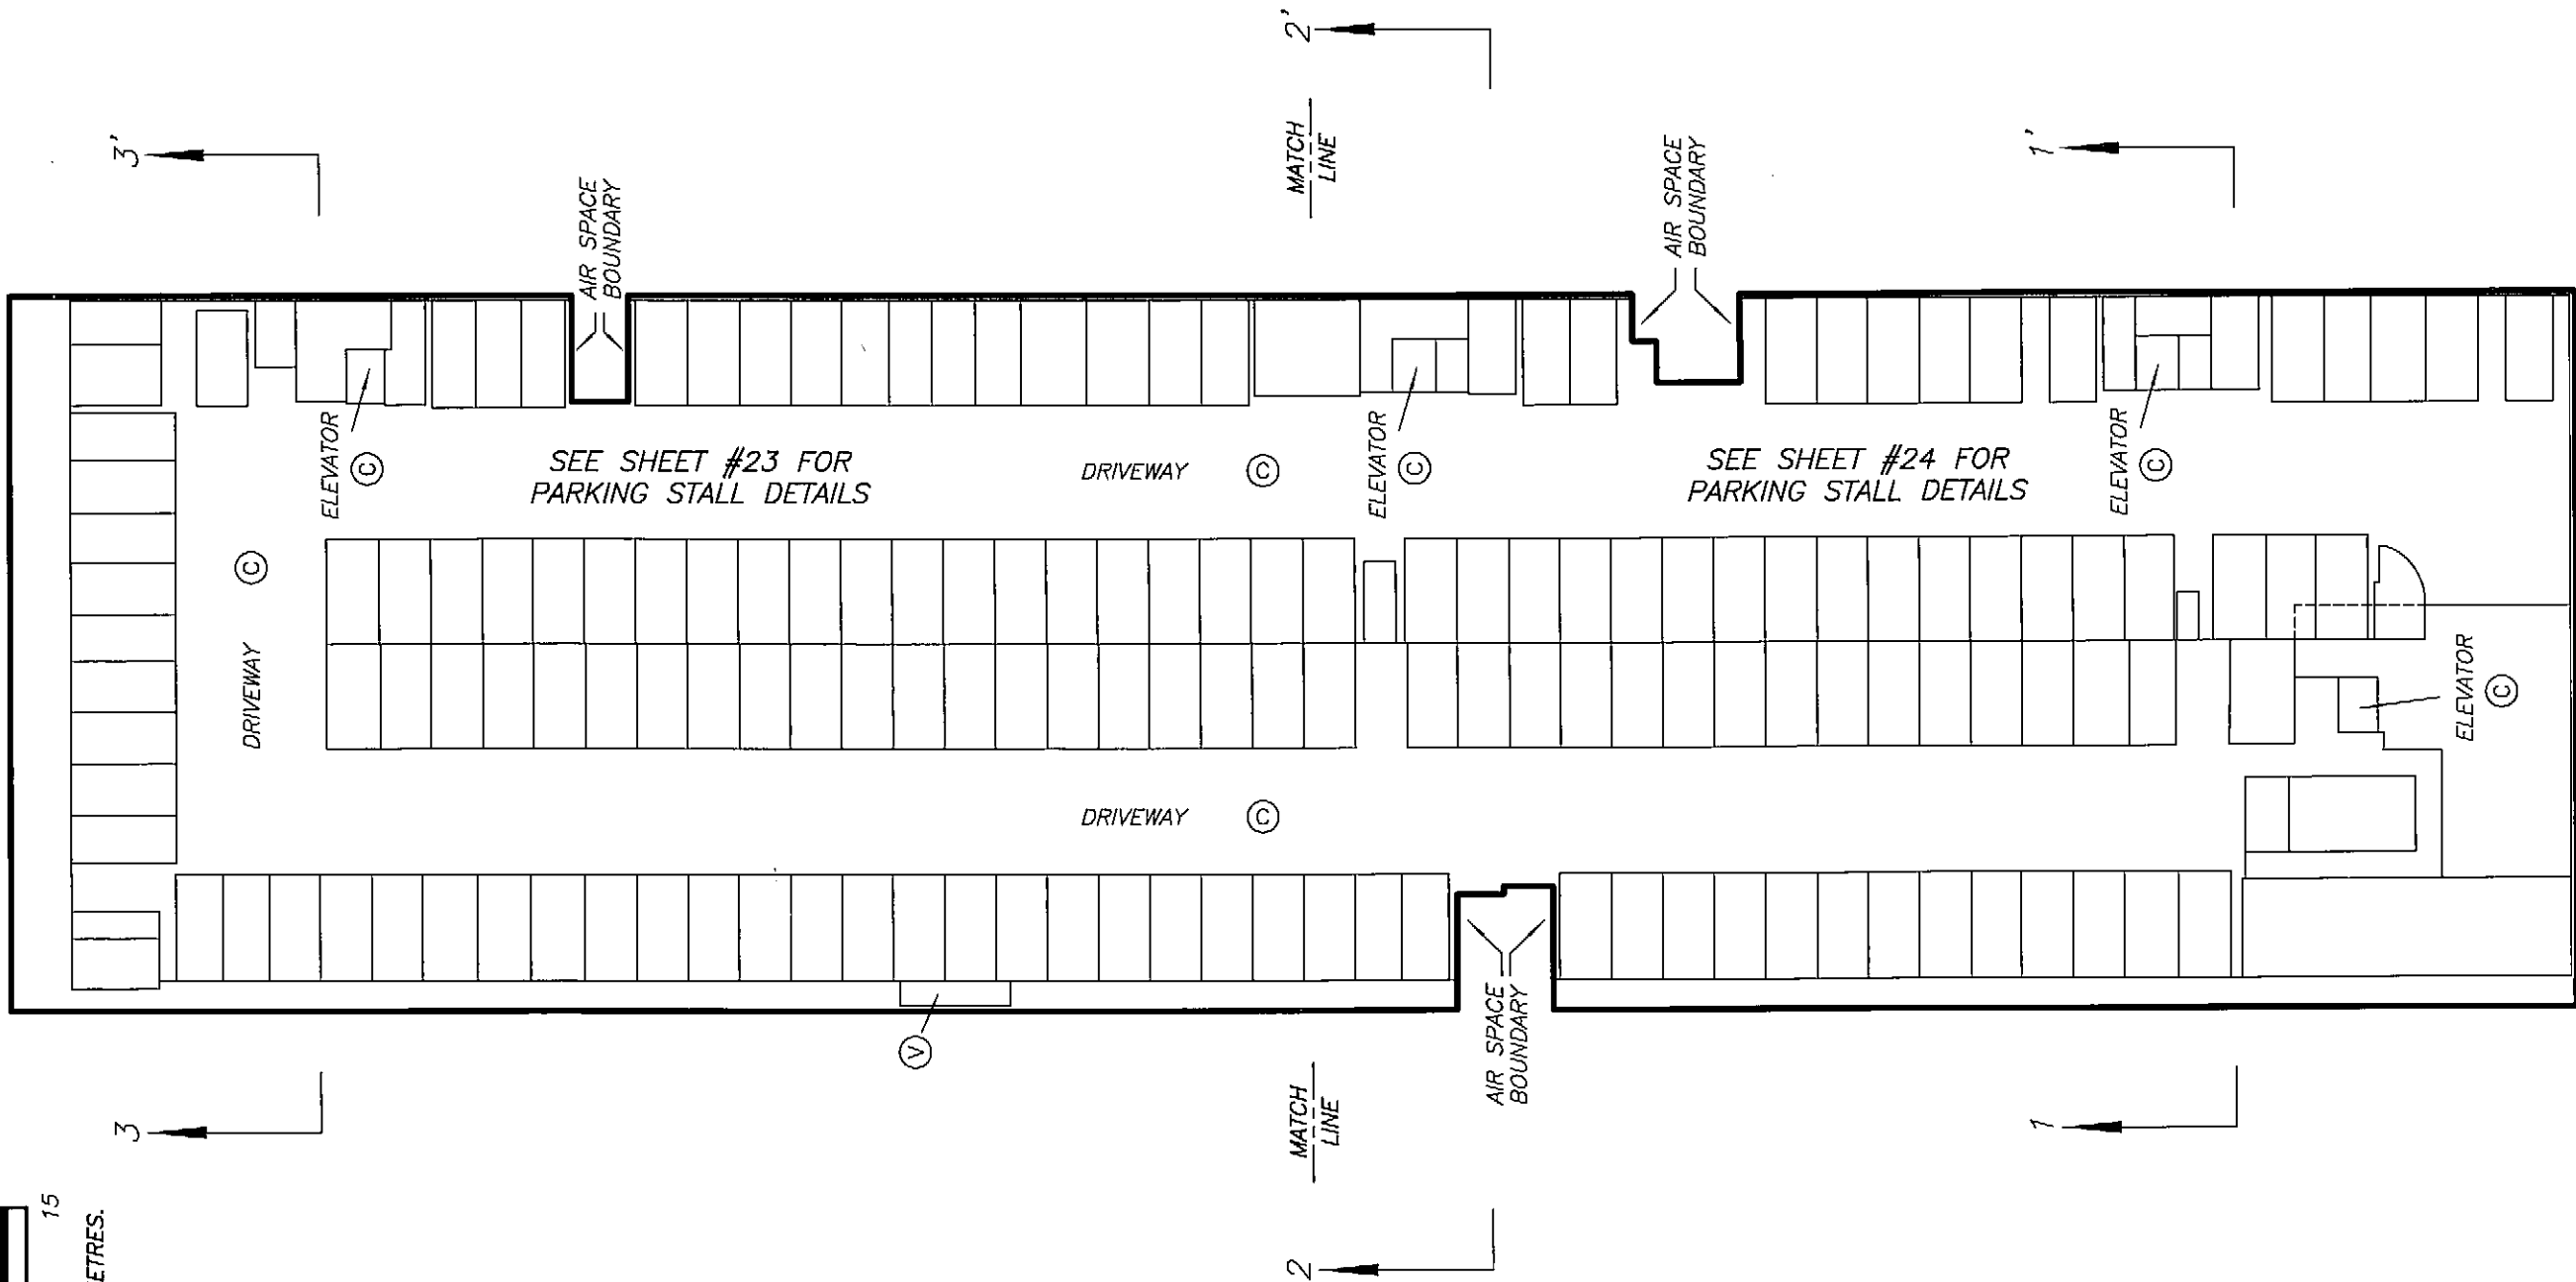

DATE : NOVEMBER 8, 2007

M.E.S.

DRAWING # 30541-15
FILE # 30541-15_P3k

ORIGINAL

ORIGINAL

AMENDED SHEET 23A OF 56 SHEETS

SHEETS DEPOSITED FOR AMENDMENT 1 OF 1

EXPLANATORY PLAN TO AMEND STRATA
PLAN BCS2667, TO DESIGNATE LIMITED
COMMON PROPERTY FOR STRATA LOTS
3, 7, 16, 48 AND 117


STRATA PLAN BCS 2667

DEPOSITED AND REGISTERED IN
THE LAND TITLE OFFICE AT
NEW WESTMINSTER, B.C.

THIS 24 DAY OF JANUARY, 2008

PURSUANT TO SECTION 258 OF STRATA PROPERTY ACT


IAN MacDONALD
REGISTRAR *BB190513*

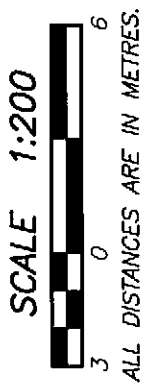

PARKING LEVEL P3
WEST PORTION

LEGEND

(PS48) - DENOTES PARKING STALL
BEING LIMITED COMMON
PROPERTY FOR THE
EXCLUSIVE USE OF SL. 48

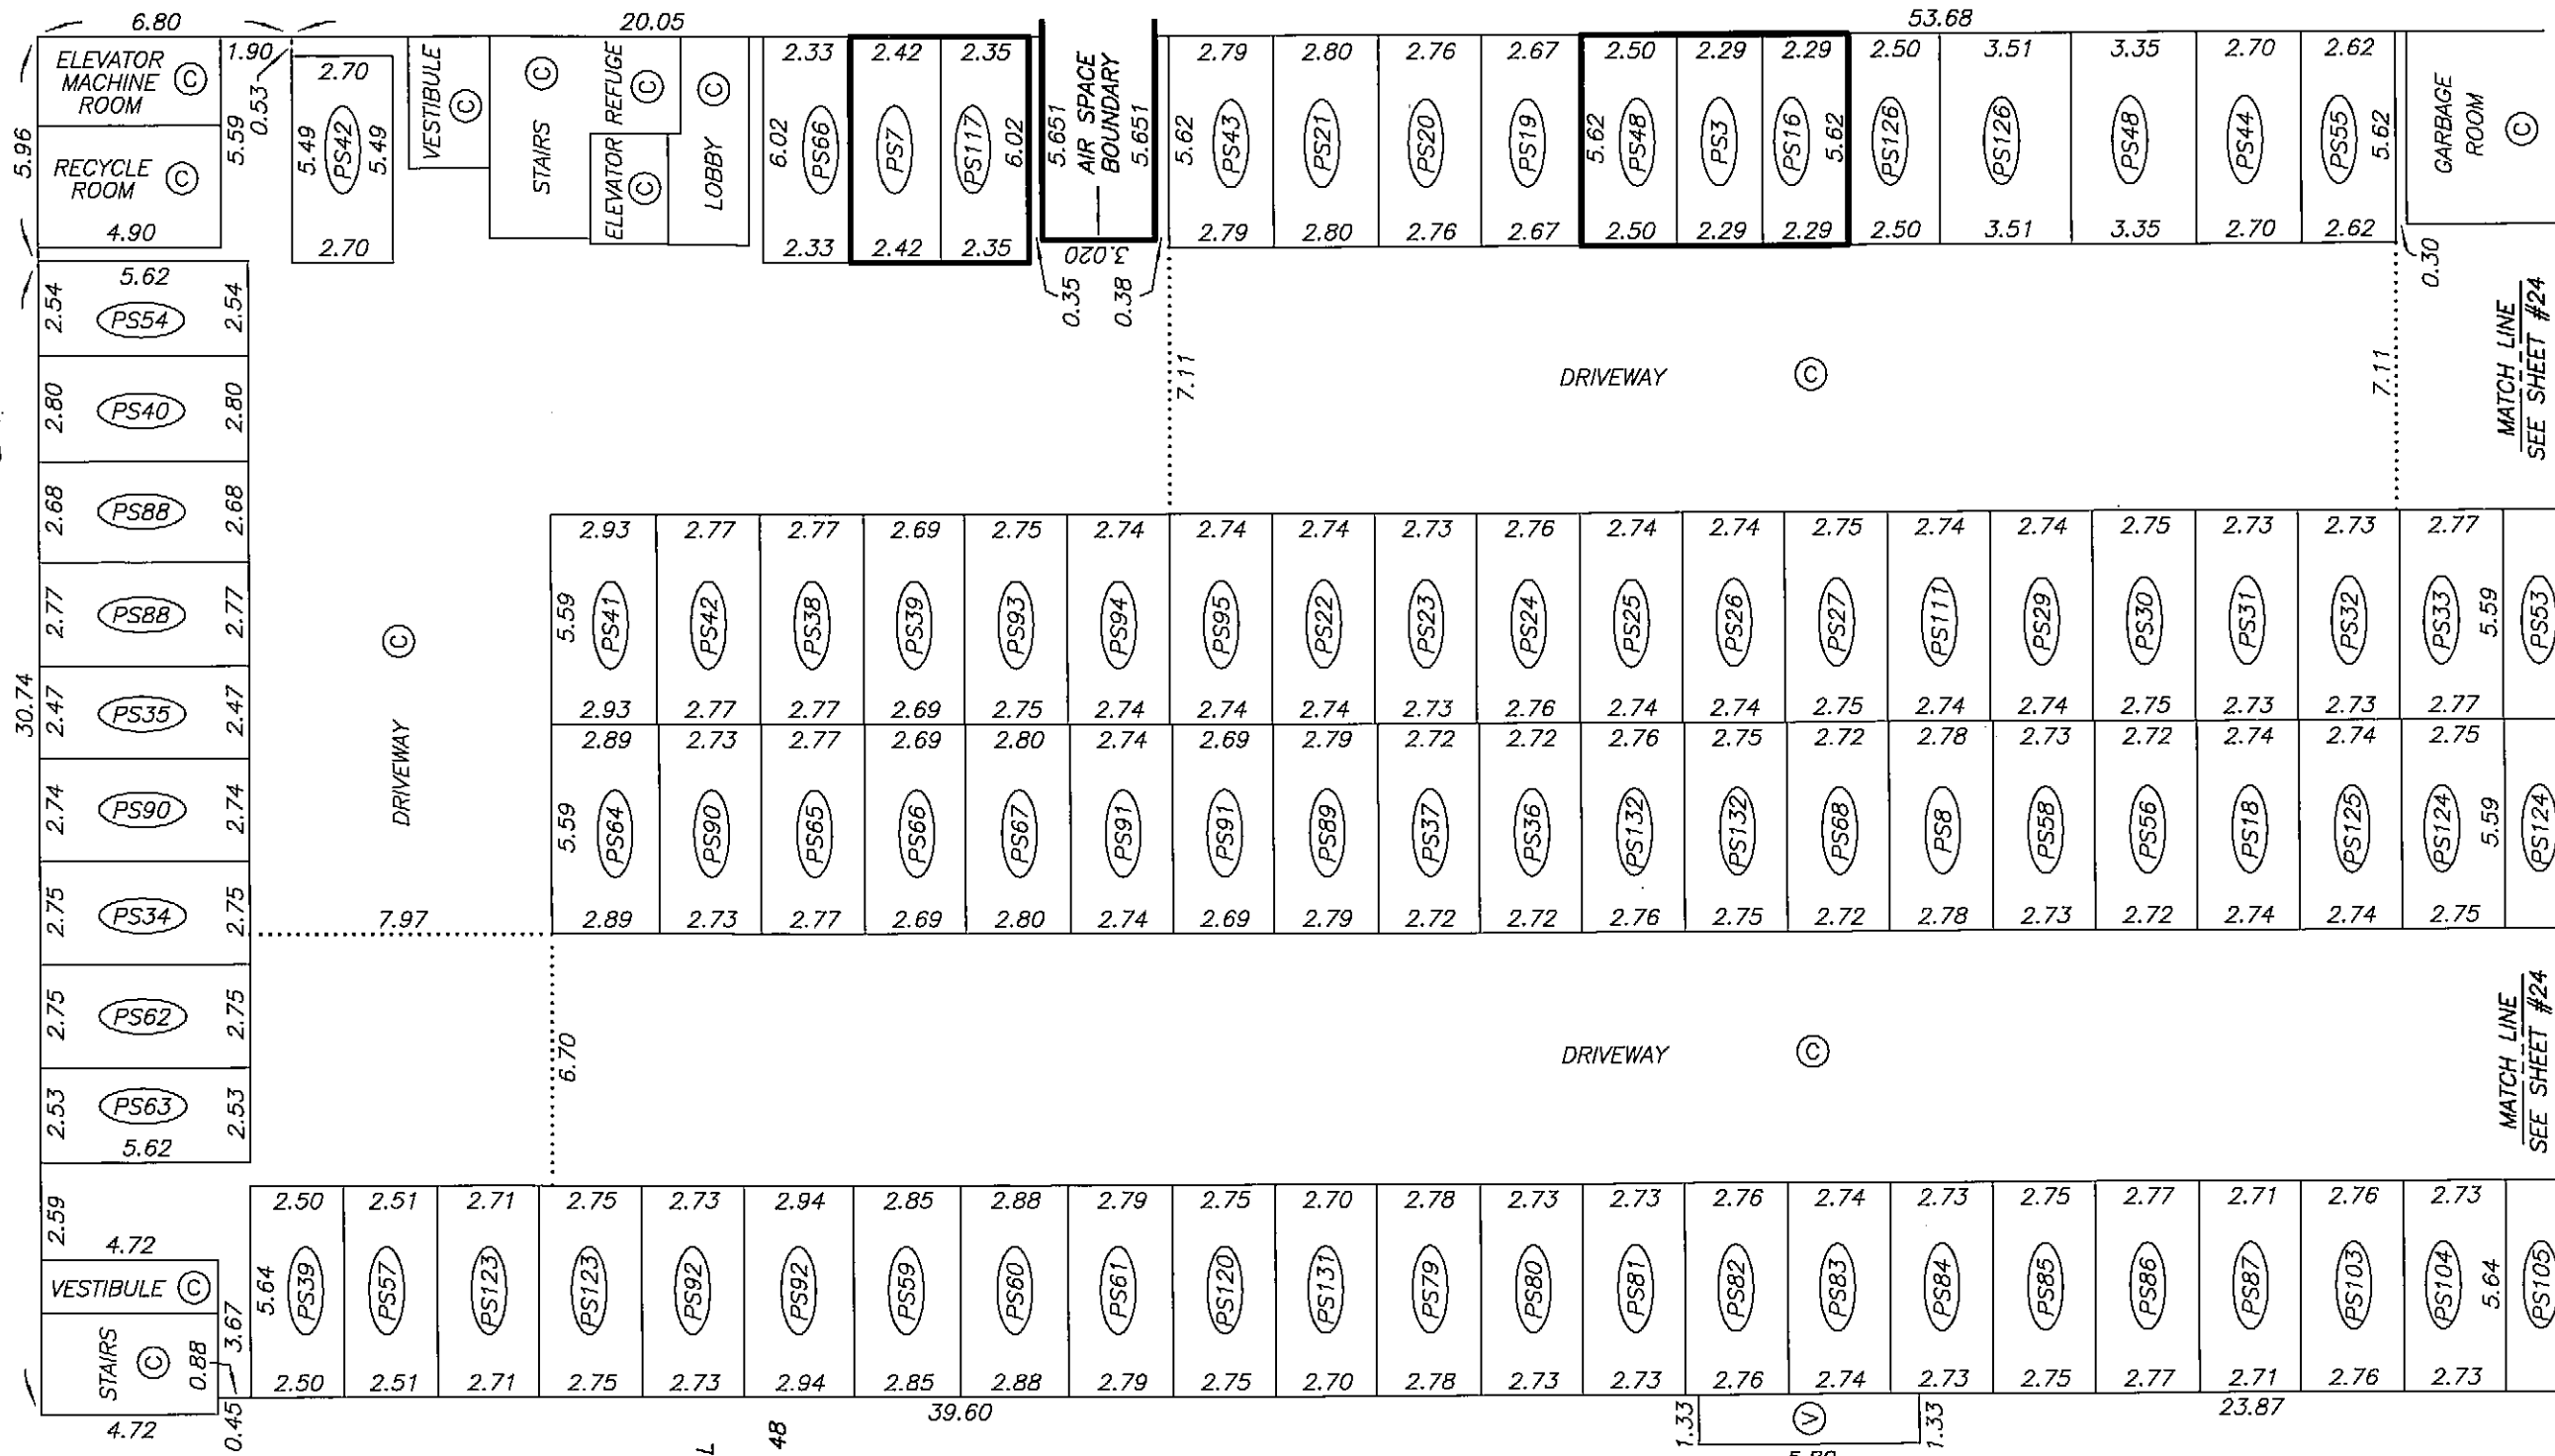

CERTIFIED CORRECT
THIS 16th DAY OF
JANUARY, 2008.

Mike E. Shaw
MIKE E. SHAW B.C.L.S.

DRAWING # 30541-15 Revision #1
FILE # 30541-15_P3_R

DATE : JANUARY 16, 2008

M.E.S.



ORIGINAL

ORIGINAL

SHEET 25 OF 56 SHEETS

PARKING LEVEL P2
KEY PLAN

STRATA PLAN BCS 2667

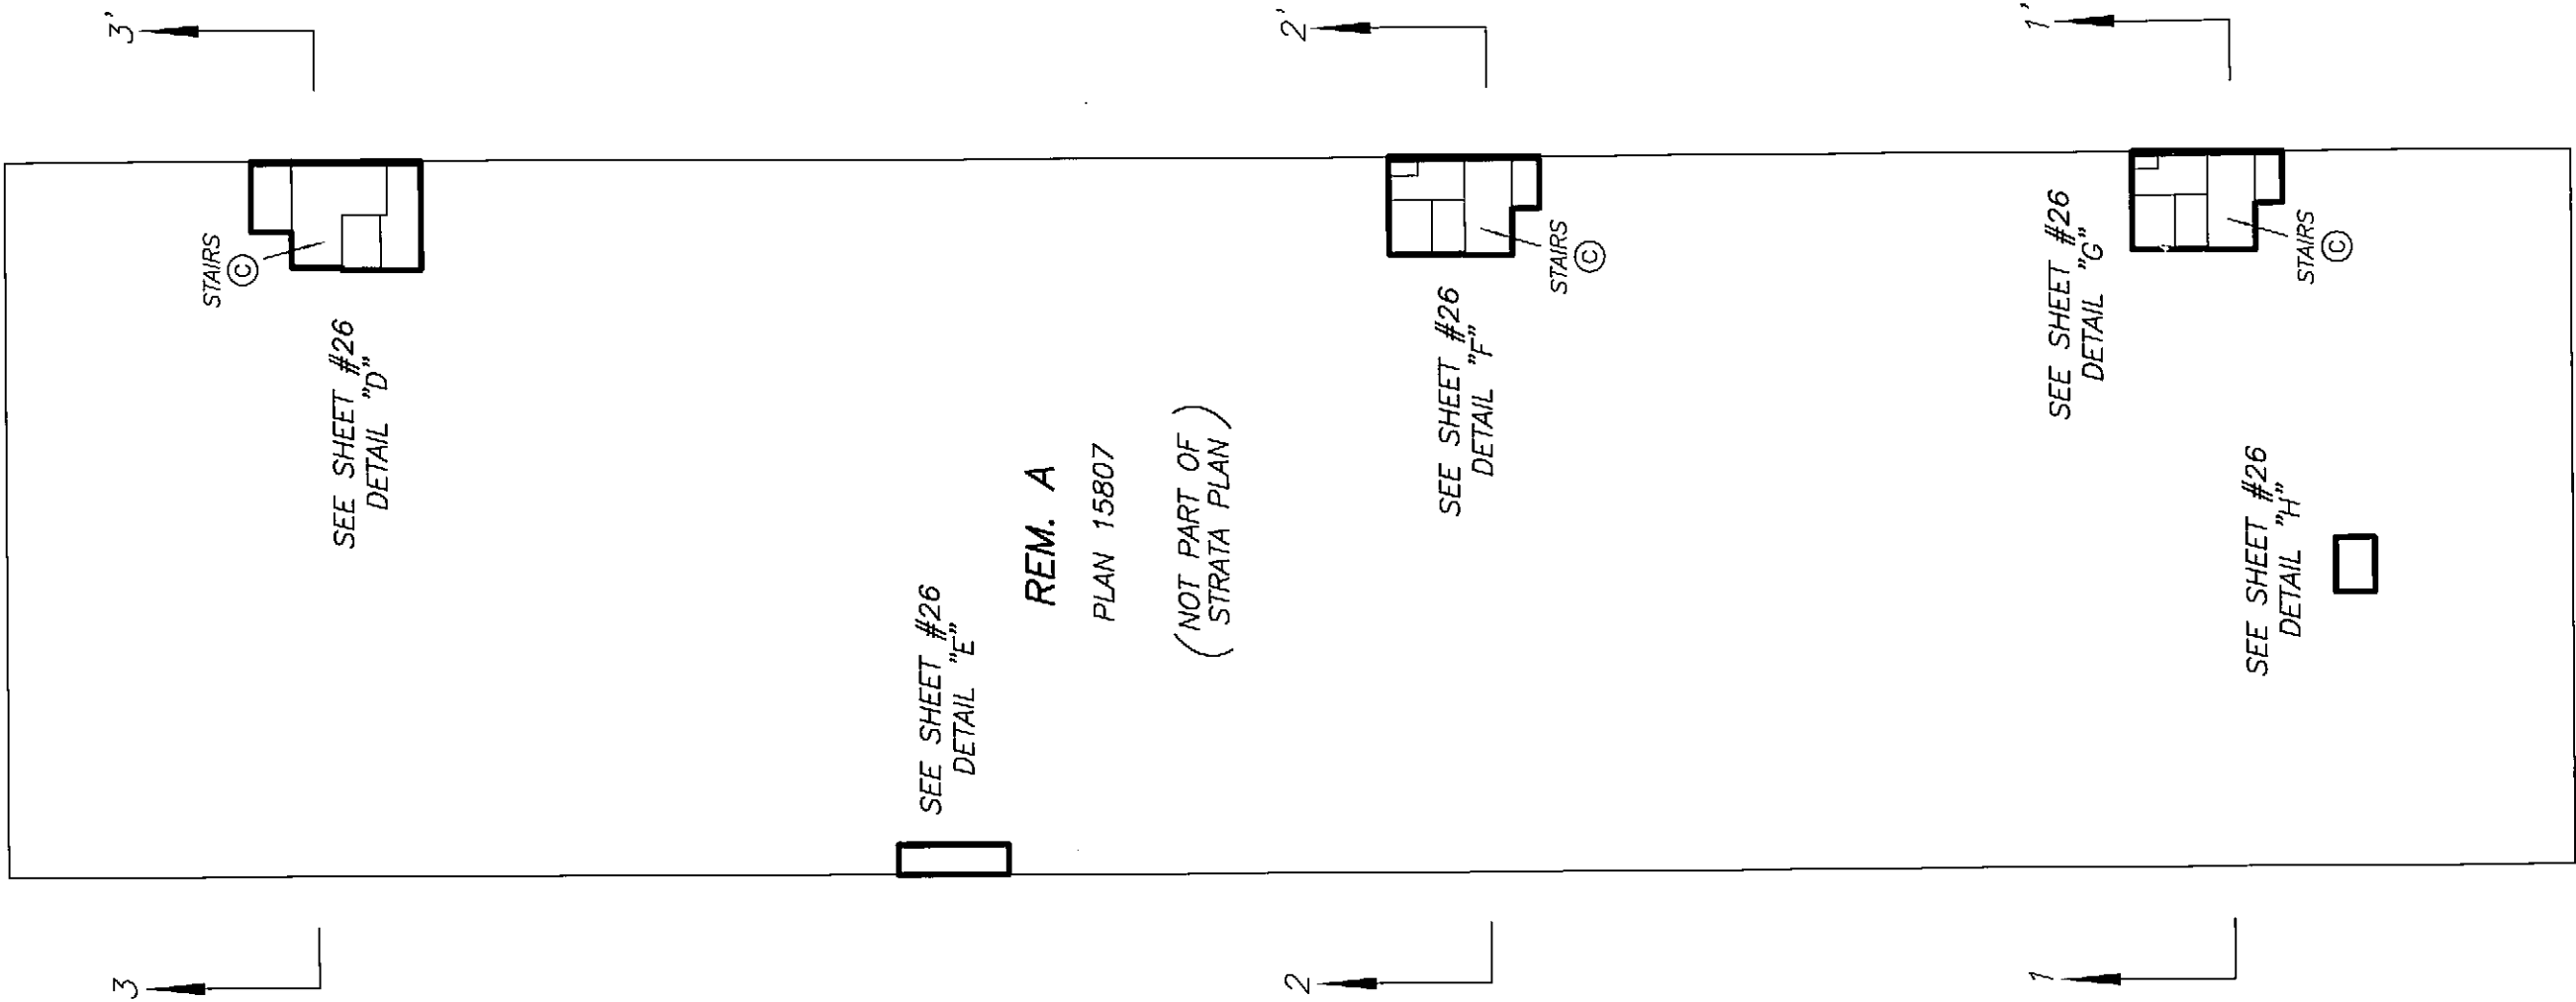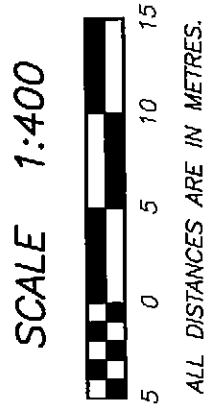

DRAWING # 30541-15
FILE # 30541-15_P2k



DATE : NOVEMBER 8, 2007
M.E. d.

ORIGINAL


SHEET 26 OF 56 SHEETS

STRATA PLAN BCS 2667


PARKING LEVEL P2
DETAIL SHEET

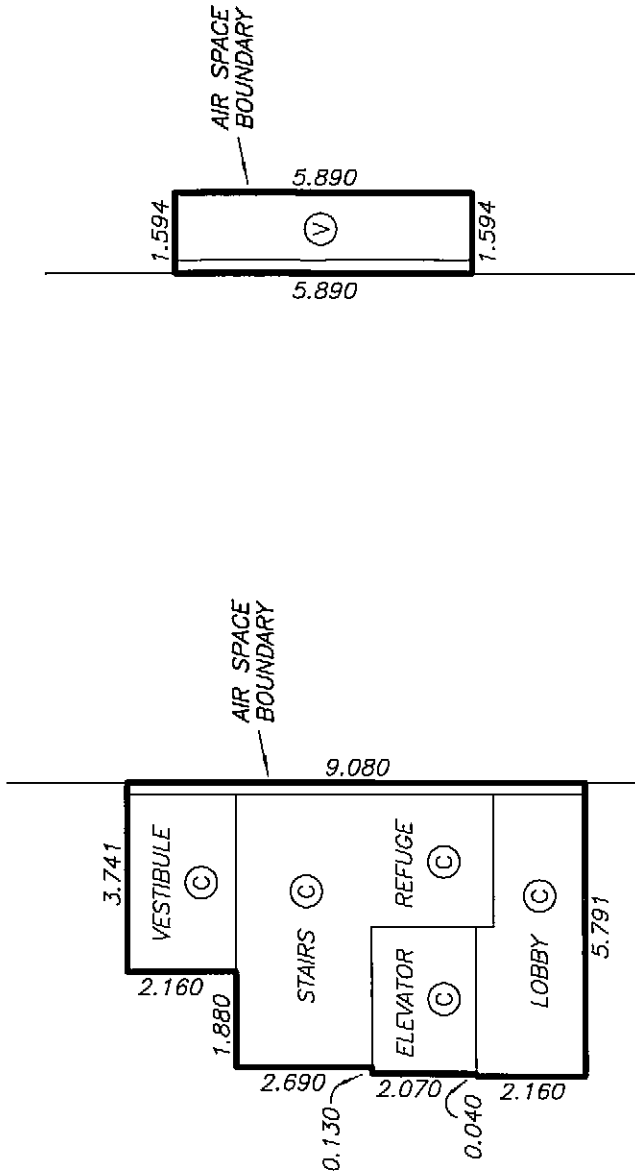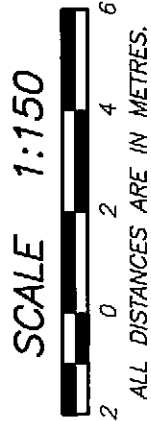


DETAIL "D"

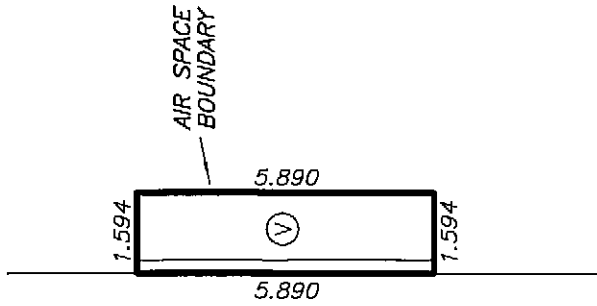


DETAIL "E"

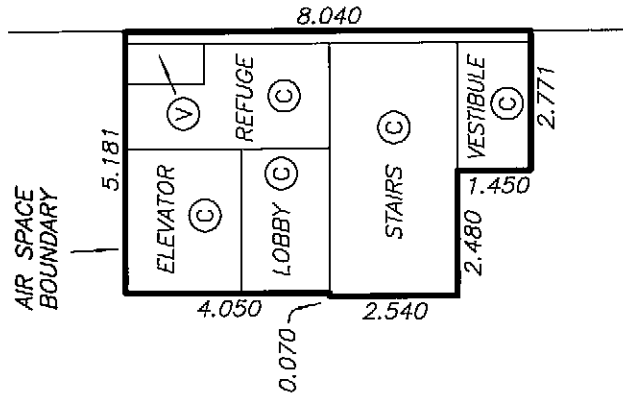

DETAIL "F"

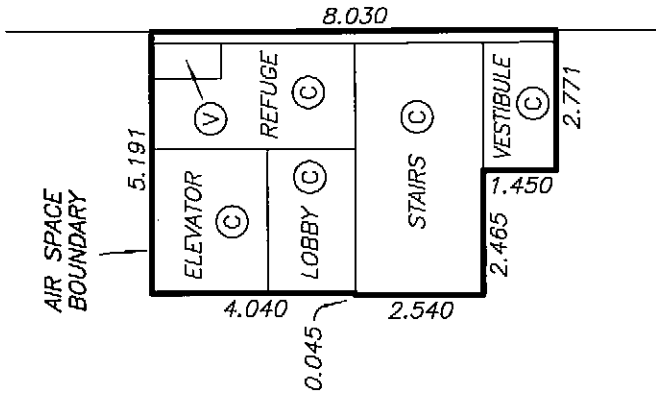

DETAIL "G"

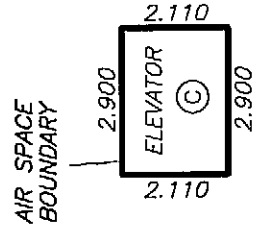


DETAIL "H"

DATE : NOVEMBER 8, 2007
M.E.B.

DRAWING # 30541-15
FILE # 30541-15_P2



ORIGINAL

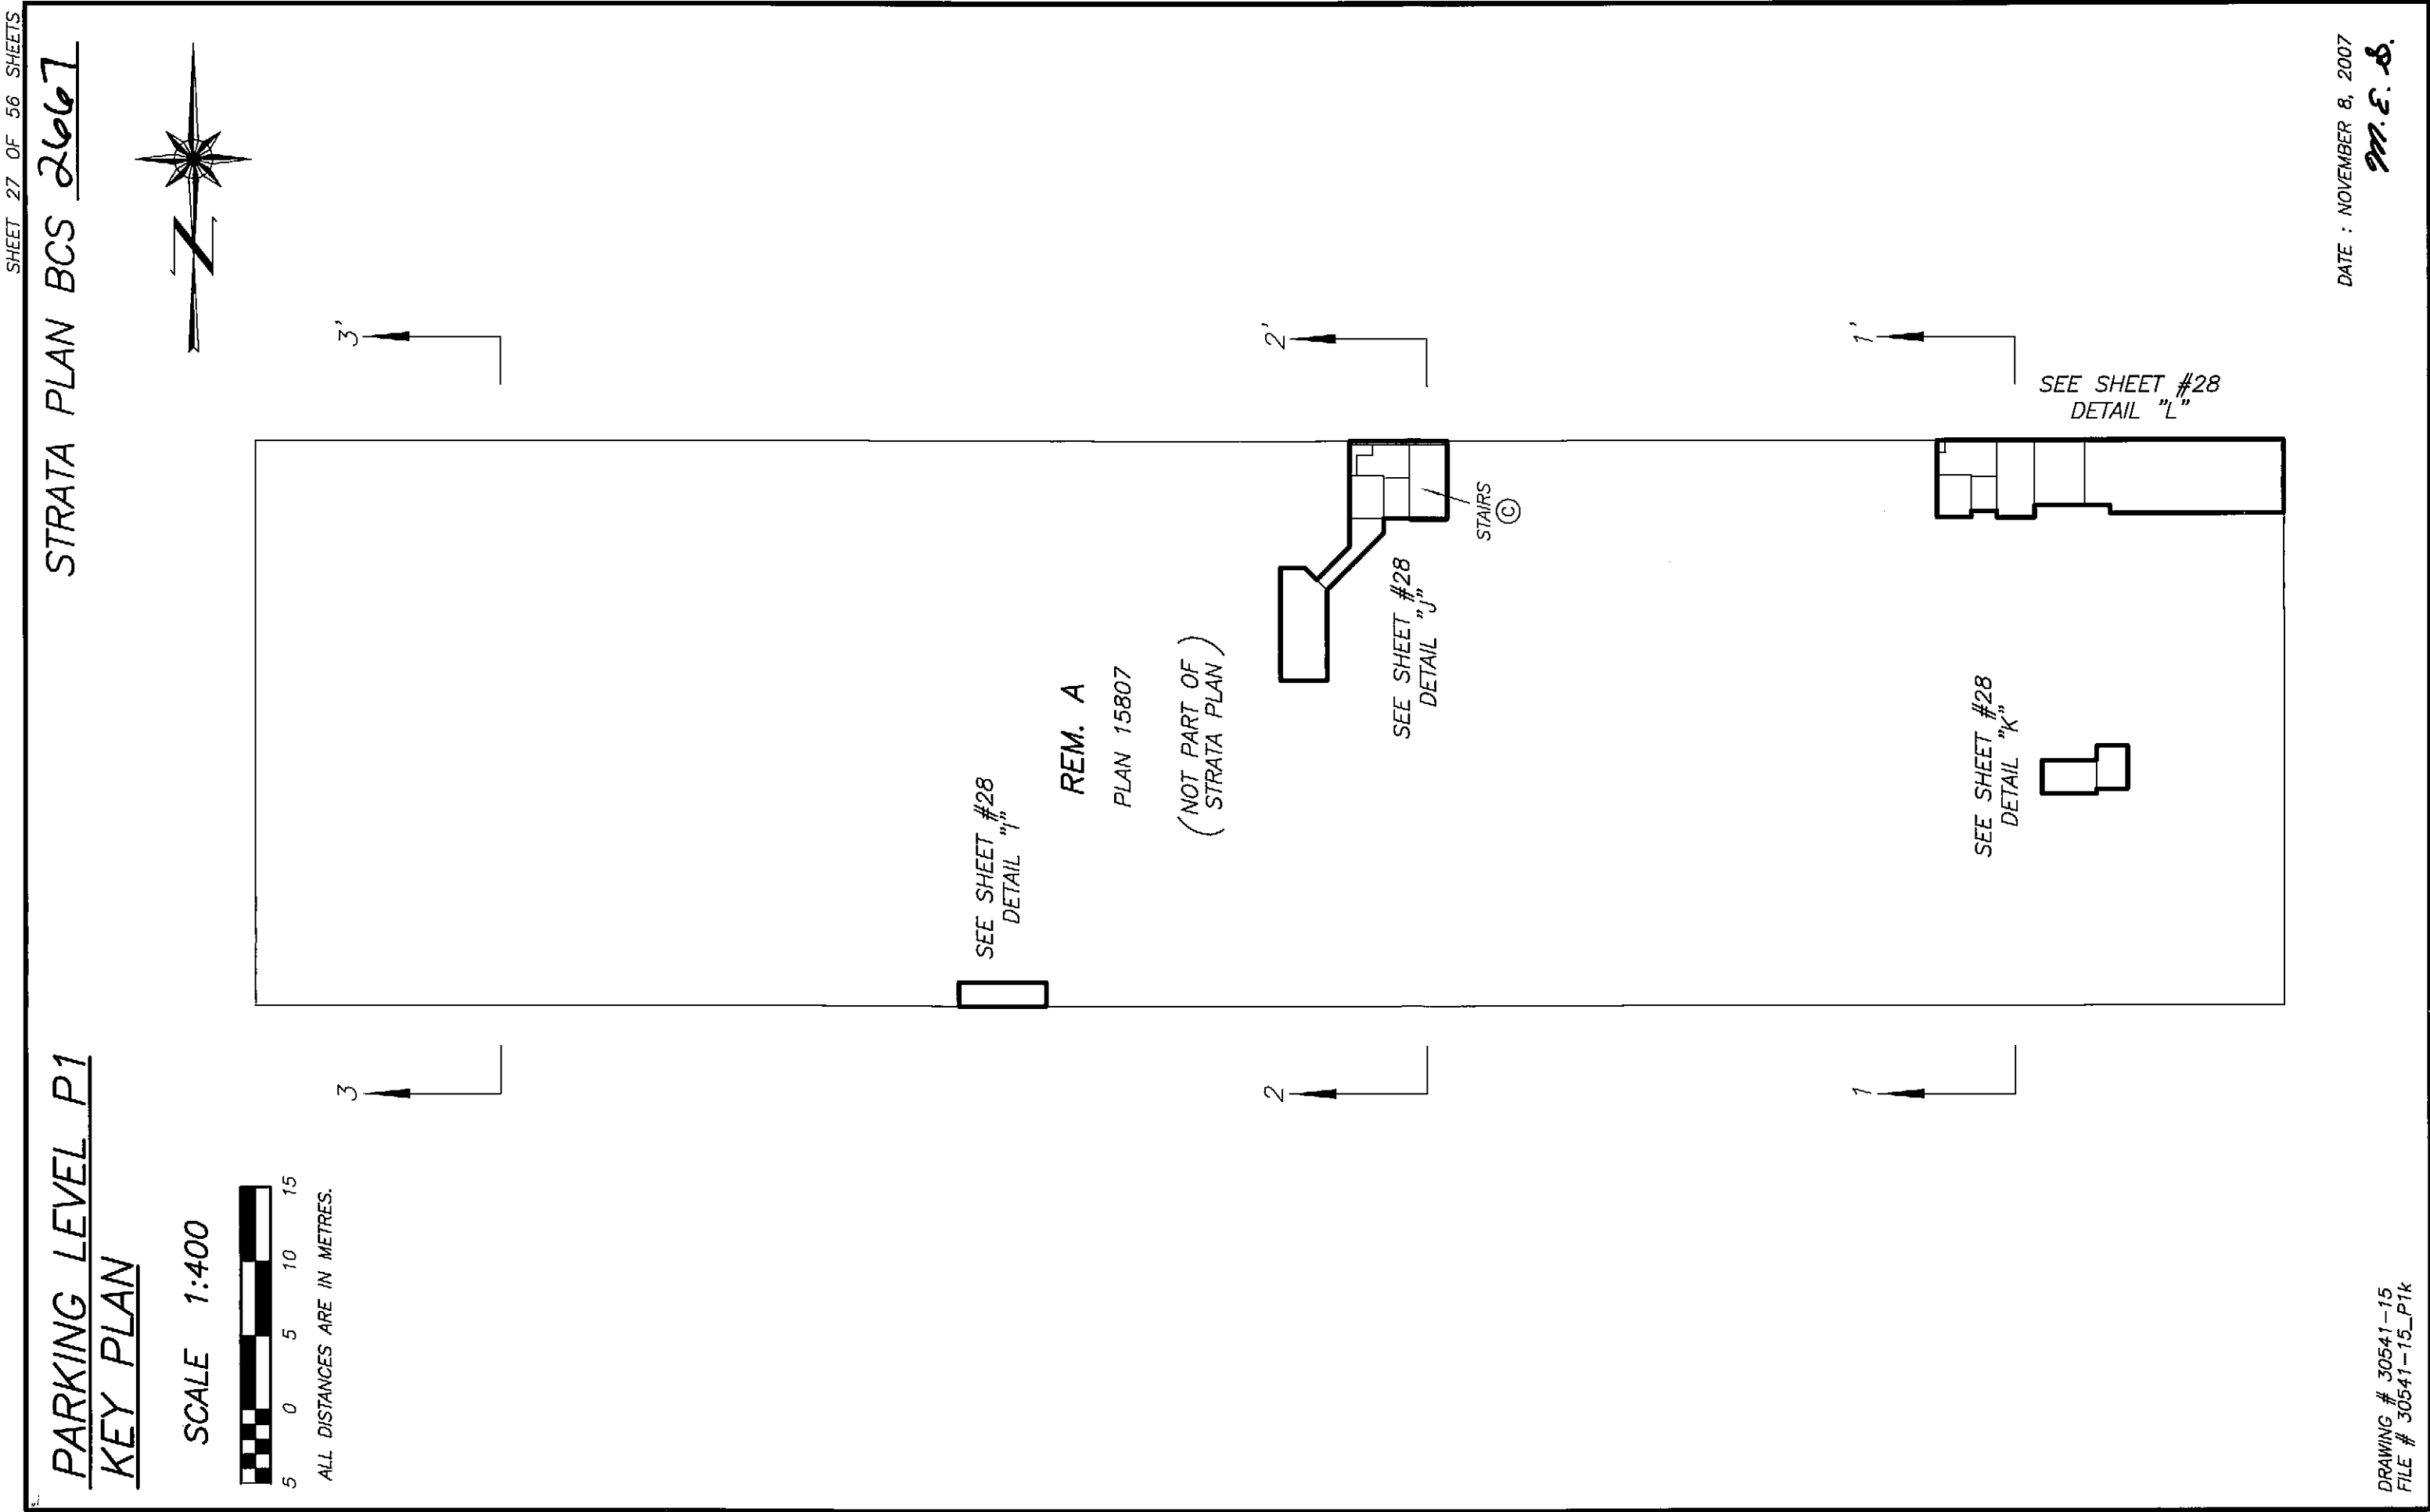


SHEET 28 OF 56 SHEETS

PARKING LEVEL P1
DETAIL SHEET


STRATA PLAN BCS 2667

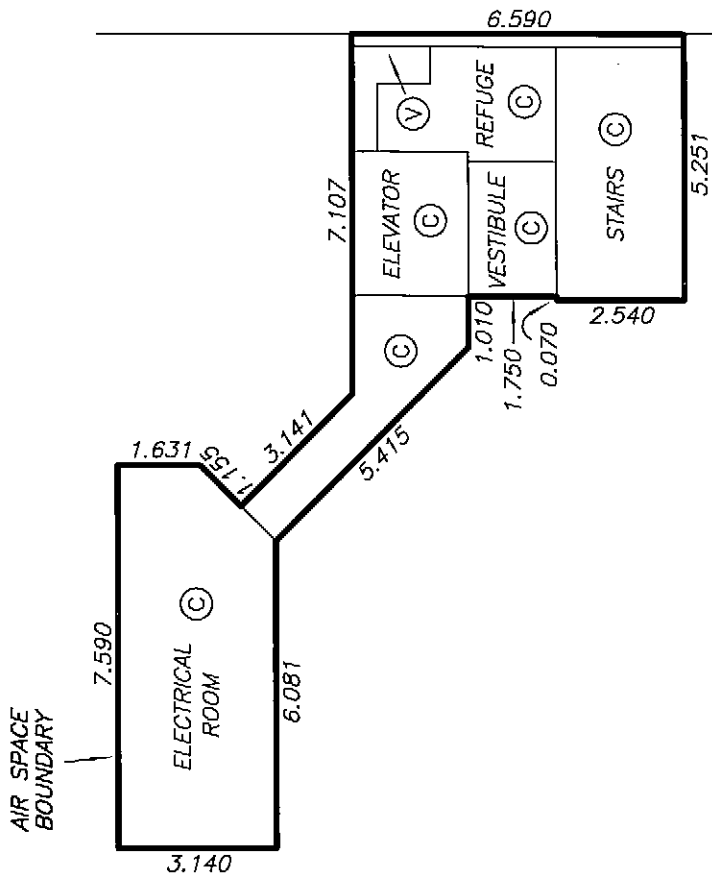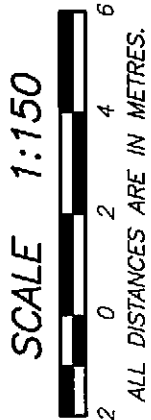


DETAIL "J"

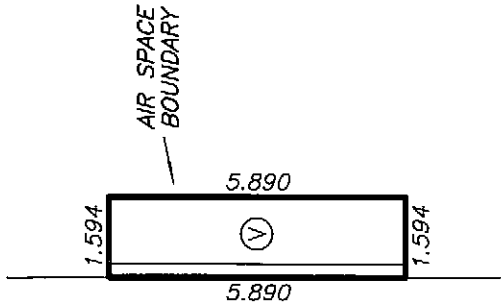

DETAIL "I"

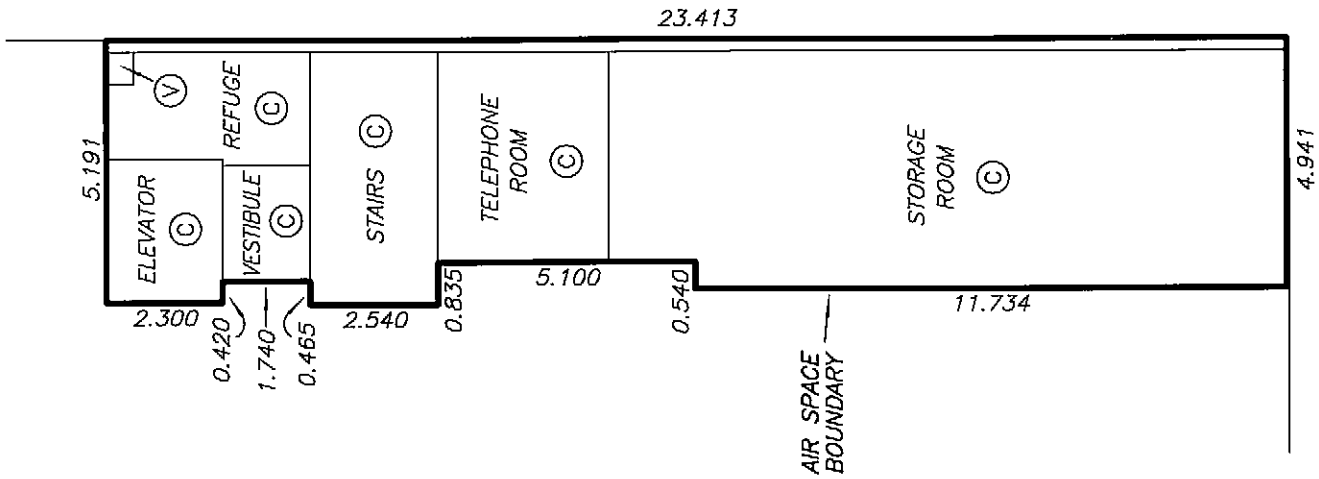

DETAIL "L"

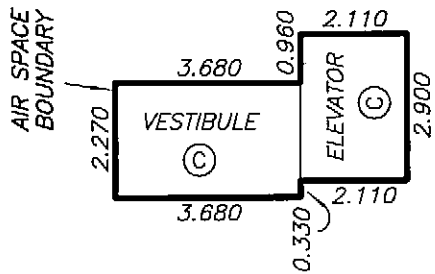


DETAIL "K"

DATE : NOVEMBER 8, 2007
M.E.S.

DRAWING # 30541-15
FILE # 30541-15_P1

ORIGINAL

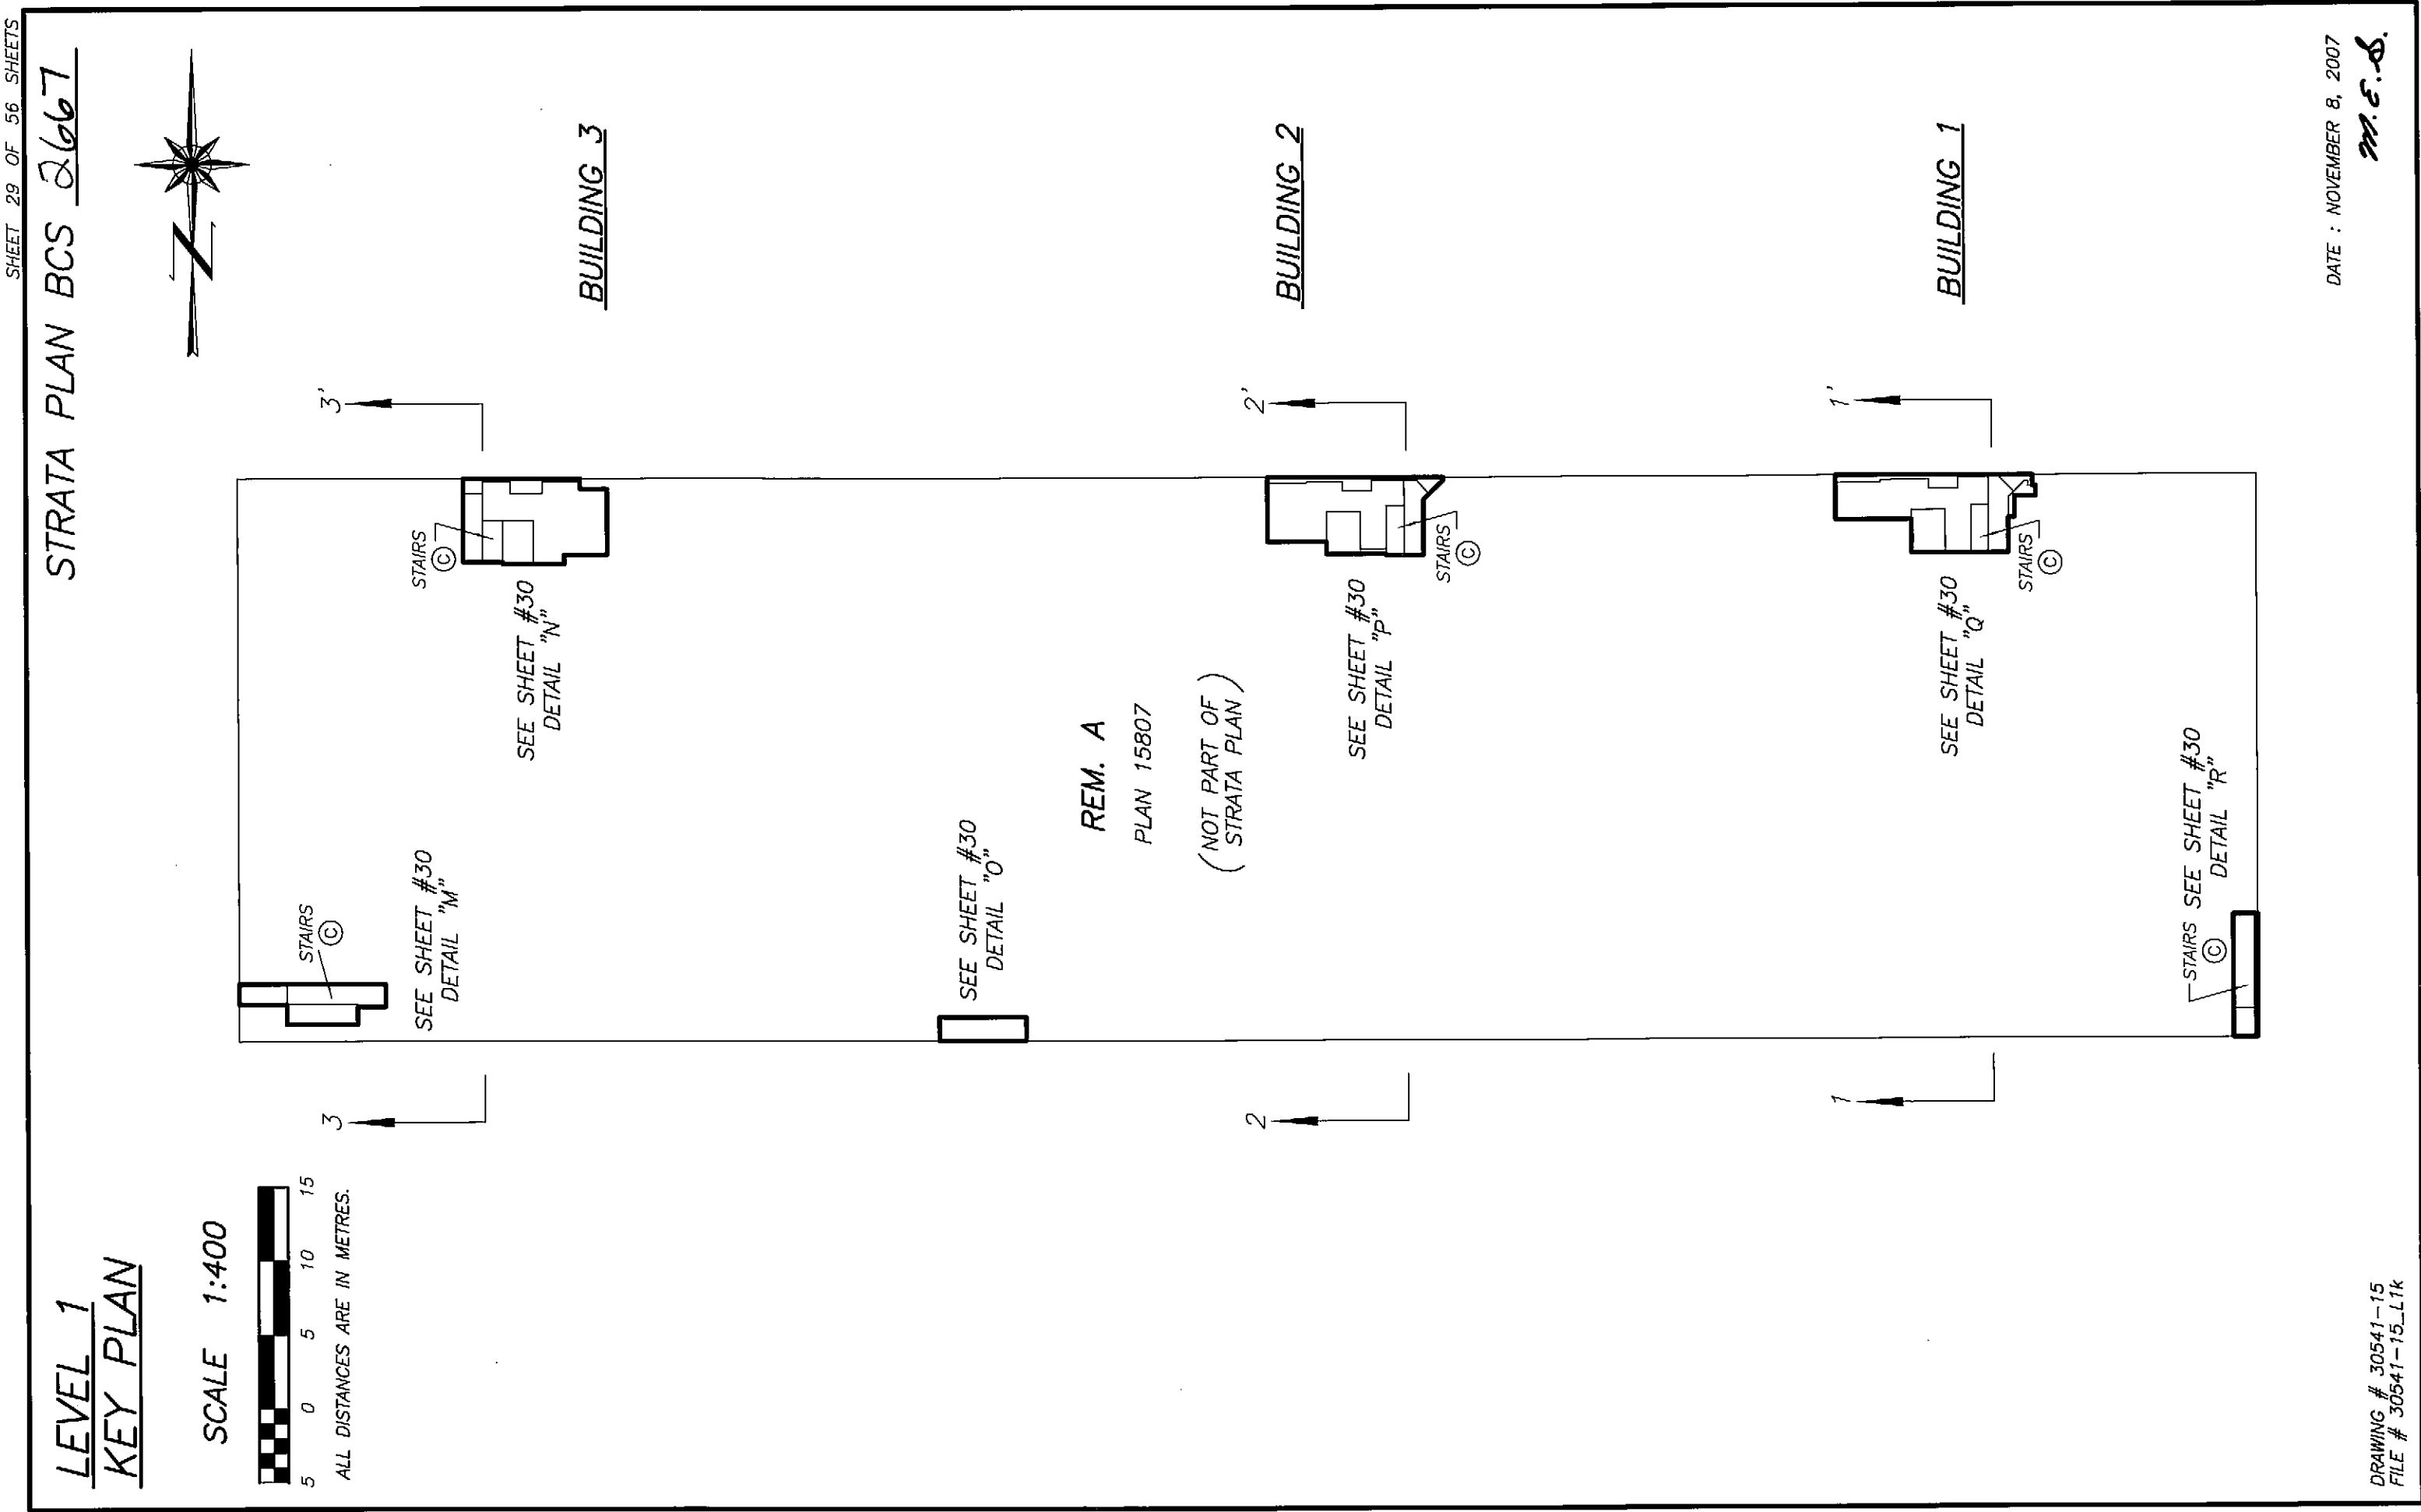


SHEET 30 OF 56 SHEETS

STRATA PLAN BCS 2667




LEVEL 1
DETAIL SHEET


SCALE 1:150

 


ALL DISTANCES ARE IN METRES.

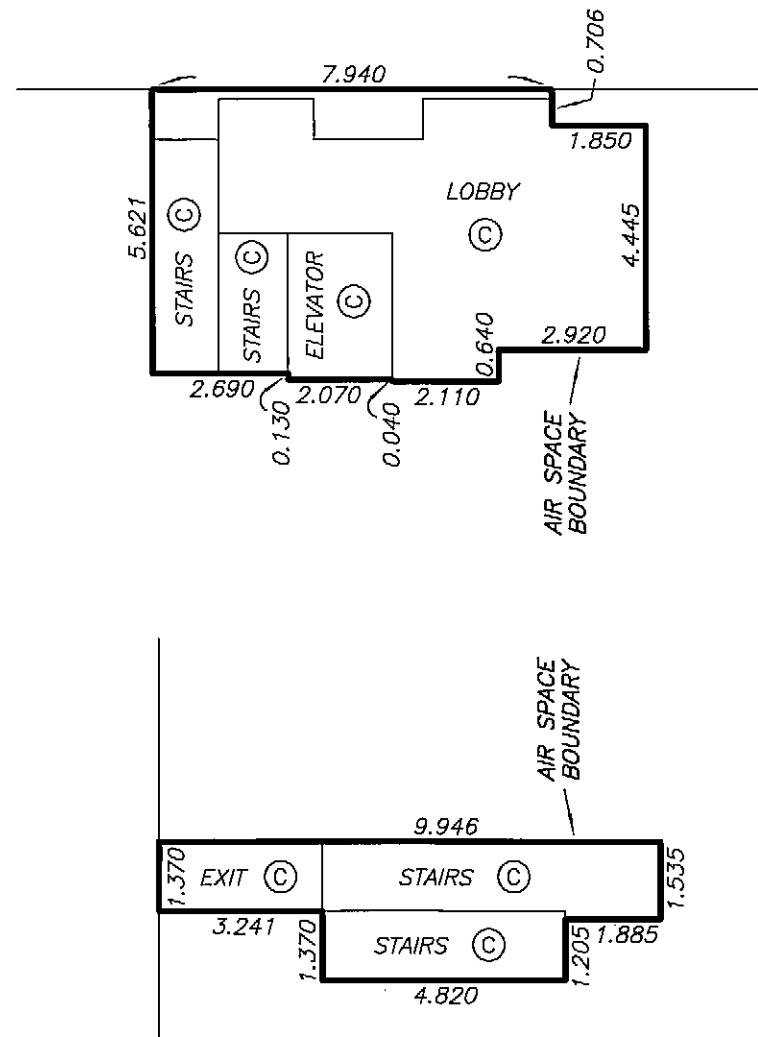


DETAIL "M"

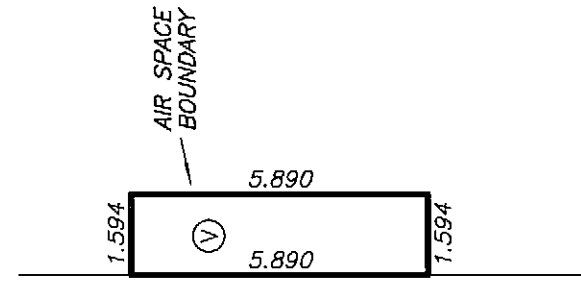

DETAIL "O"

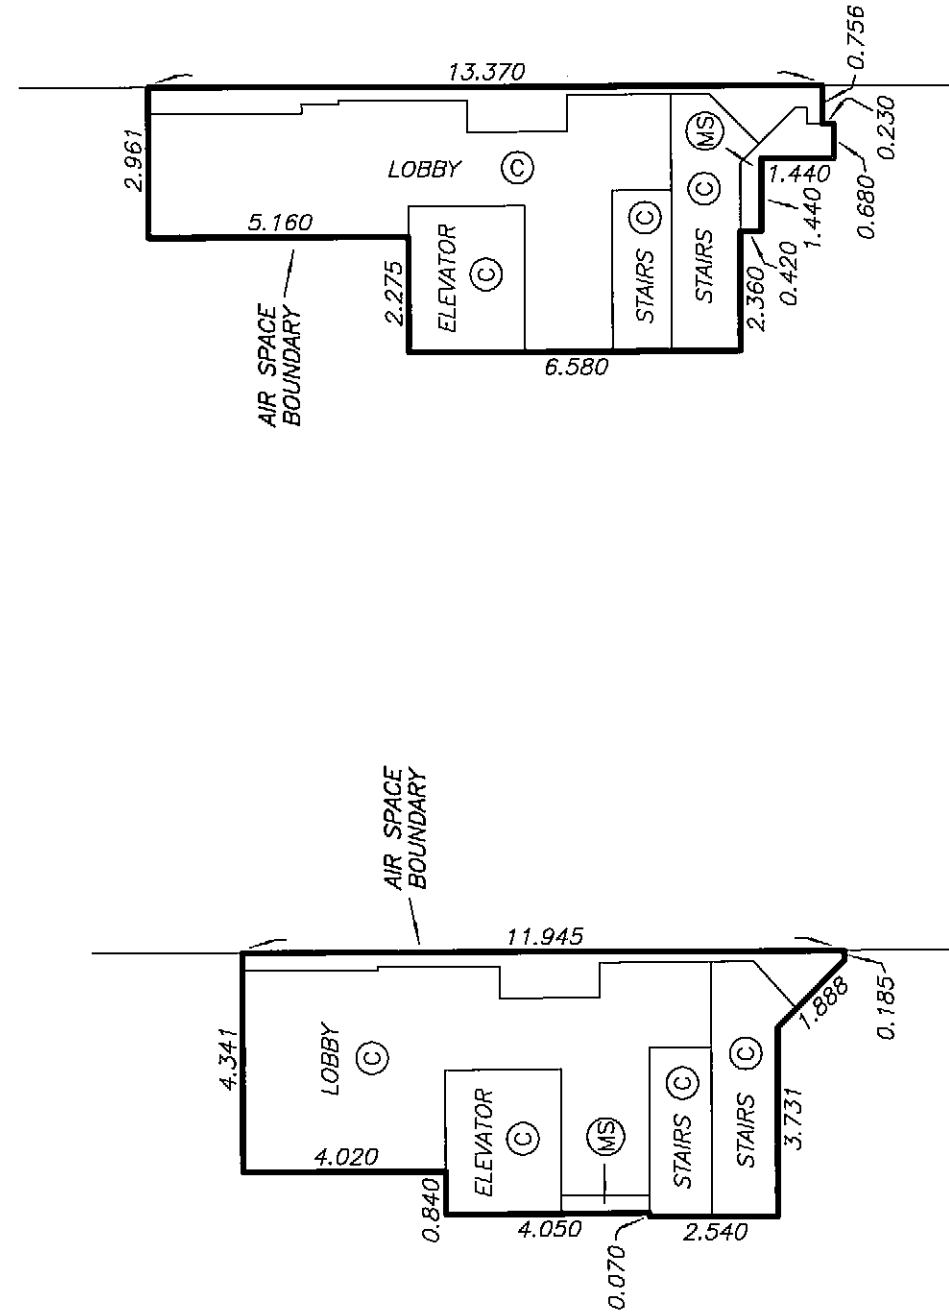

DETAIL "P"

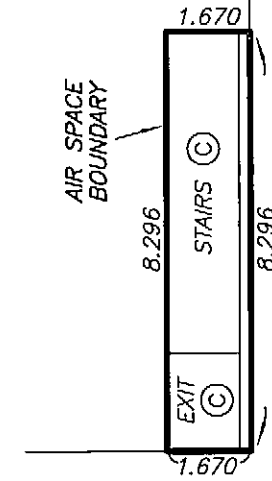

DETAIL "R"

DATE : NOVEMBER 8, 2007

M. E. D.

DRAWING # 30541-15
FILE # 30541-15_L1


ORIGINAL

SHEET 31 OF 56 SHEETS



STRATA PLAN BCS 2667

SECOND FLOOR
KEY PLAN

SCALE 1:400

 

ALL DISTANCES ARE IN METRES.

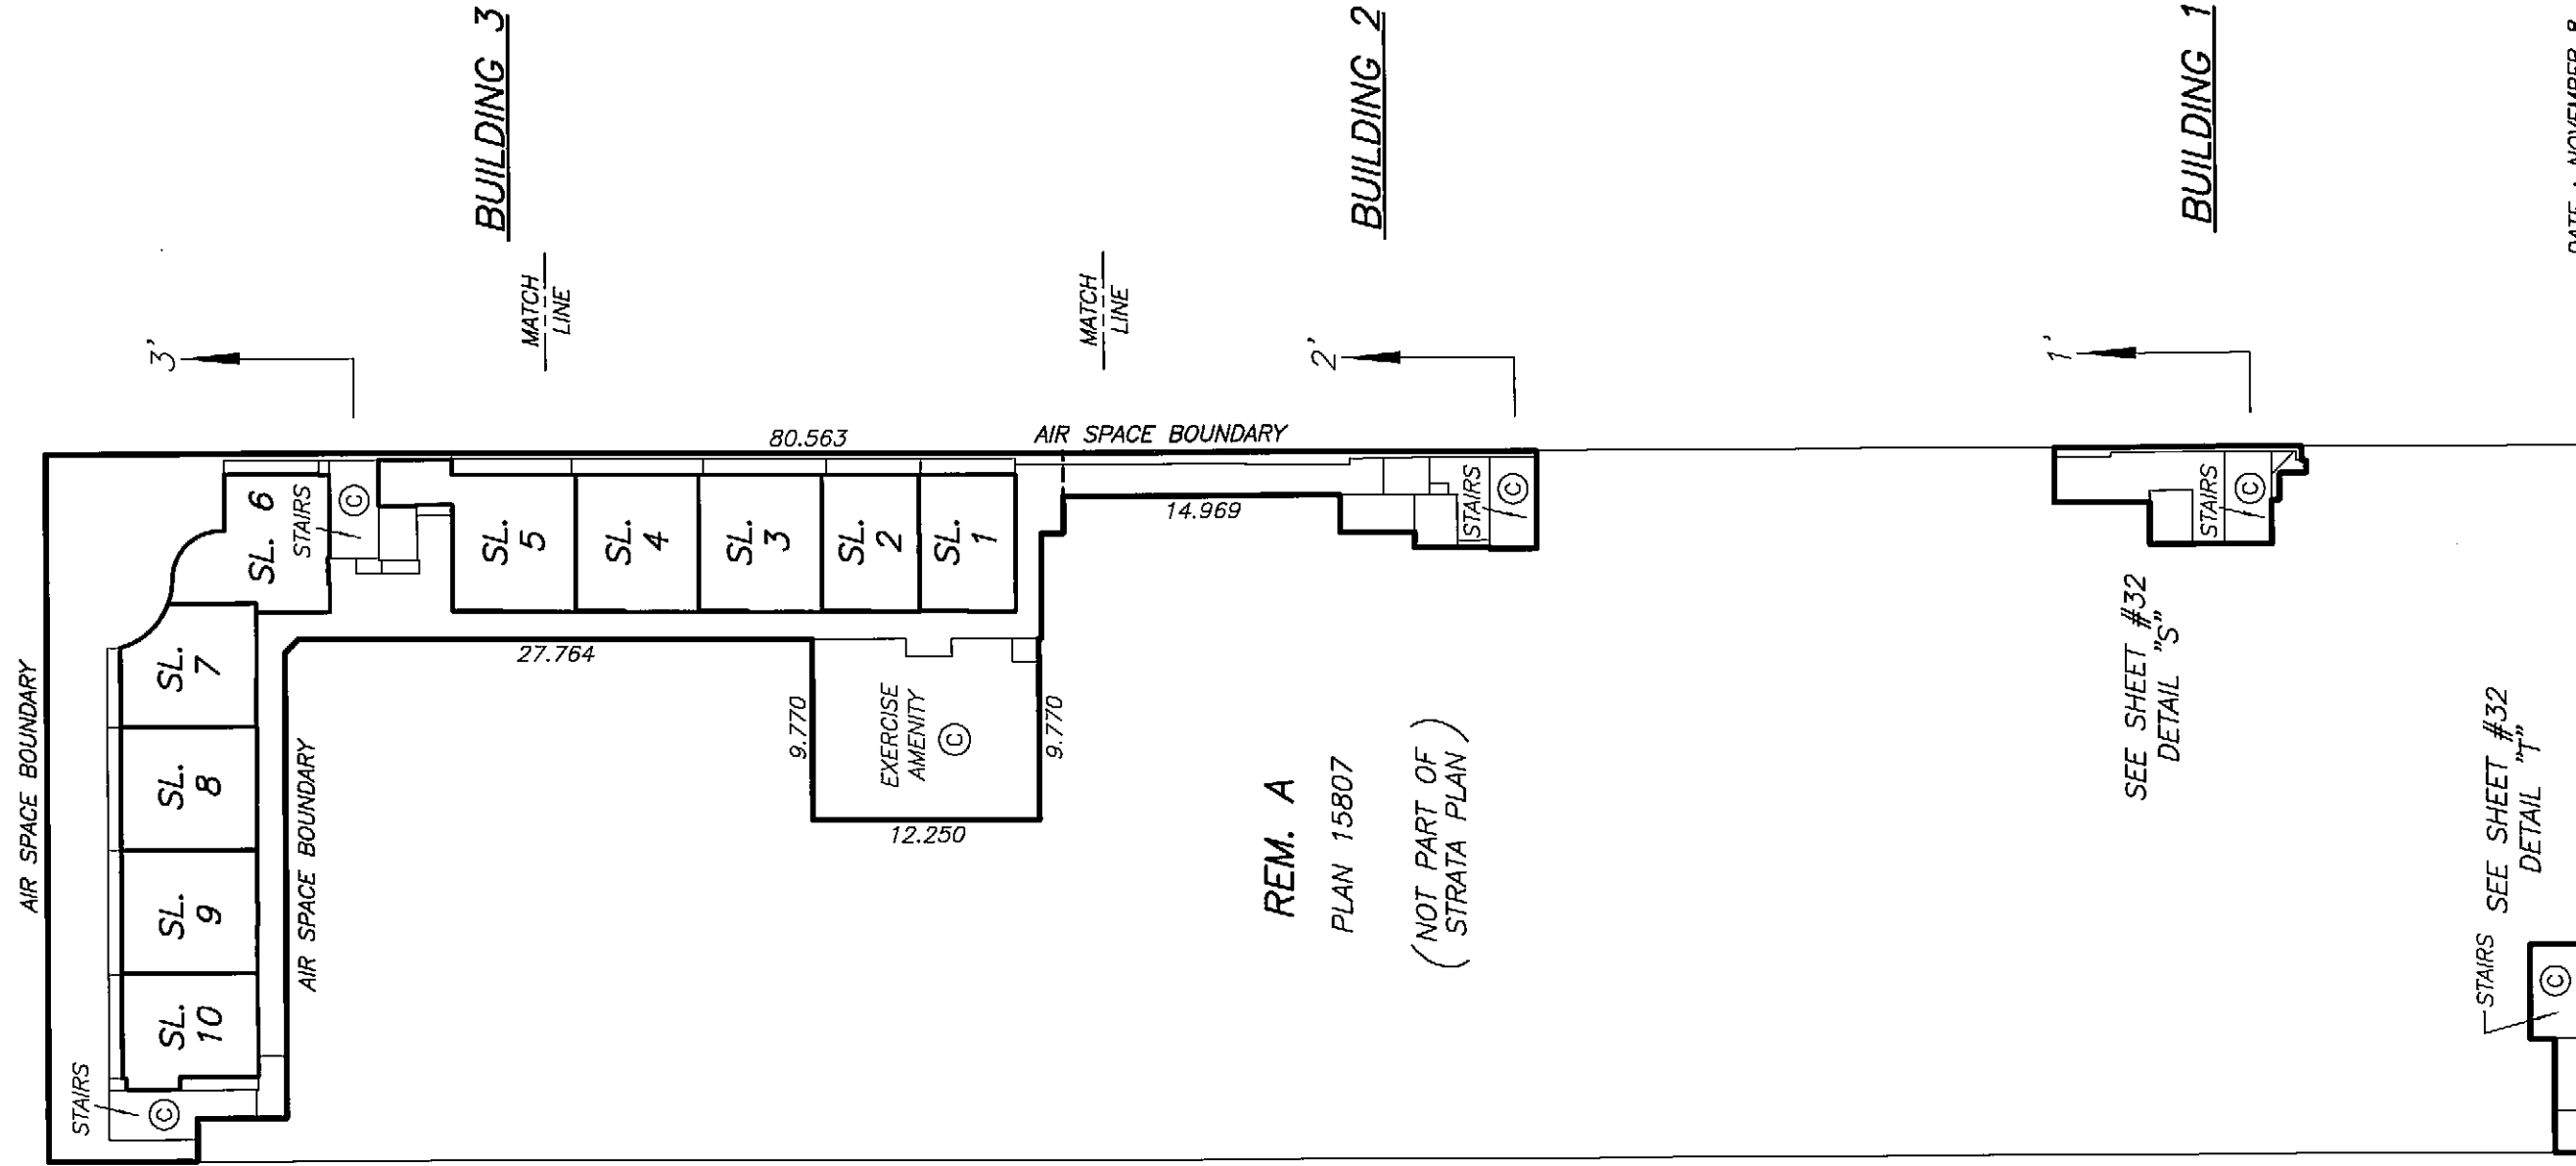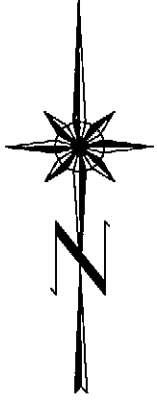

SEE SHEET #35
FOR STRATA
LOT DETAILS

SEE SHEET #34
FOR STRATA
LOT DETAILS

SEE SHEET #33
FOR STRATA
LOT DETAILS

SEE SHEET #32
DETAIL "S"


STAIRS
SEE SHEET #32
DETAIL "T"

DATE : NOVEMBER 8, 2007

Ms. B.


DRAWING # 30541-15
FILE # 30541-15_L2k

ORIGINAL

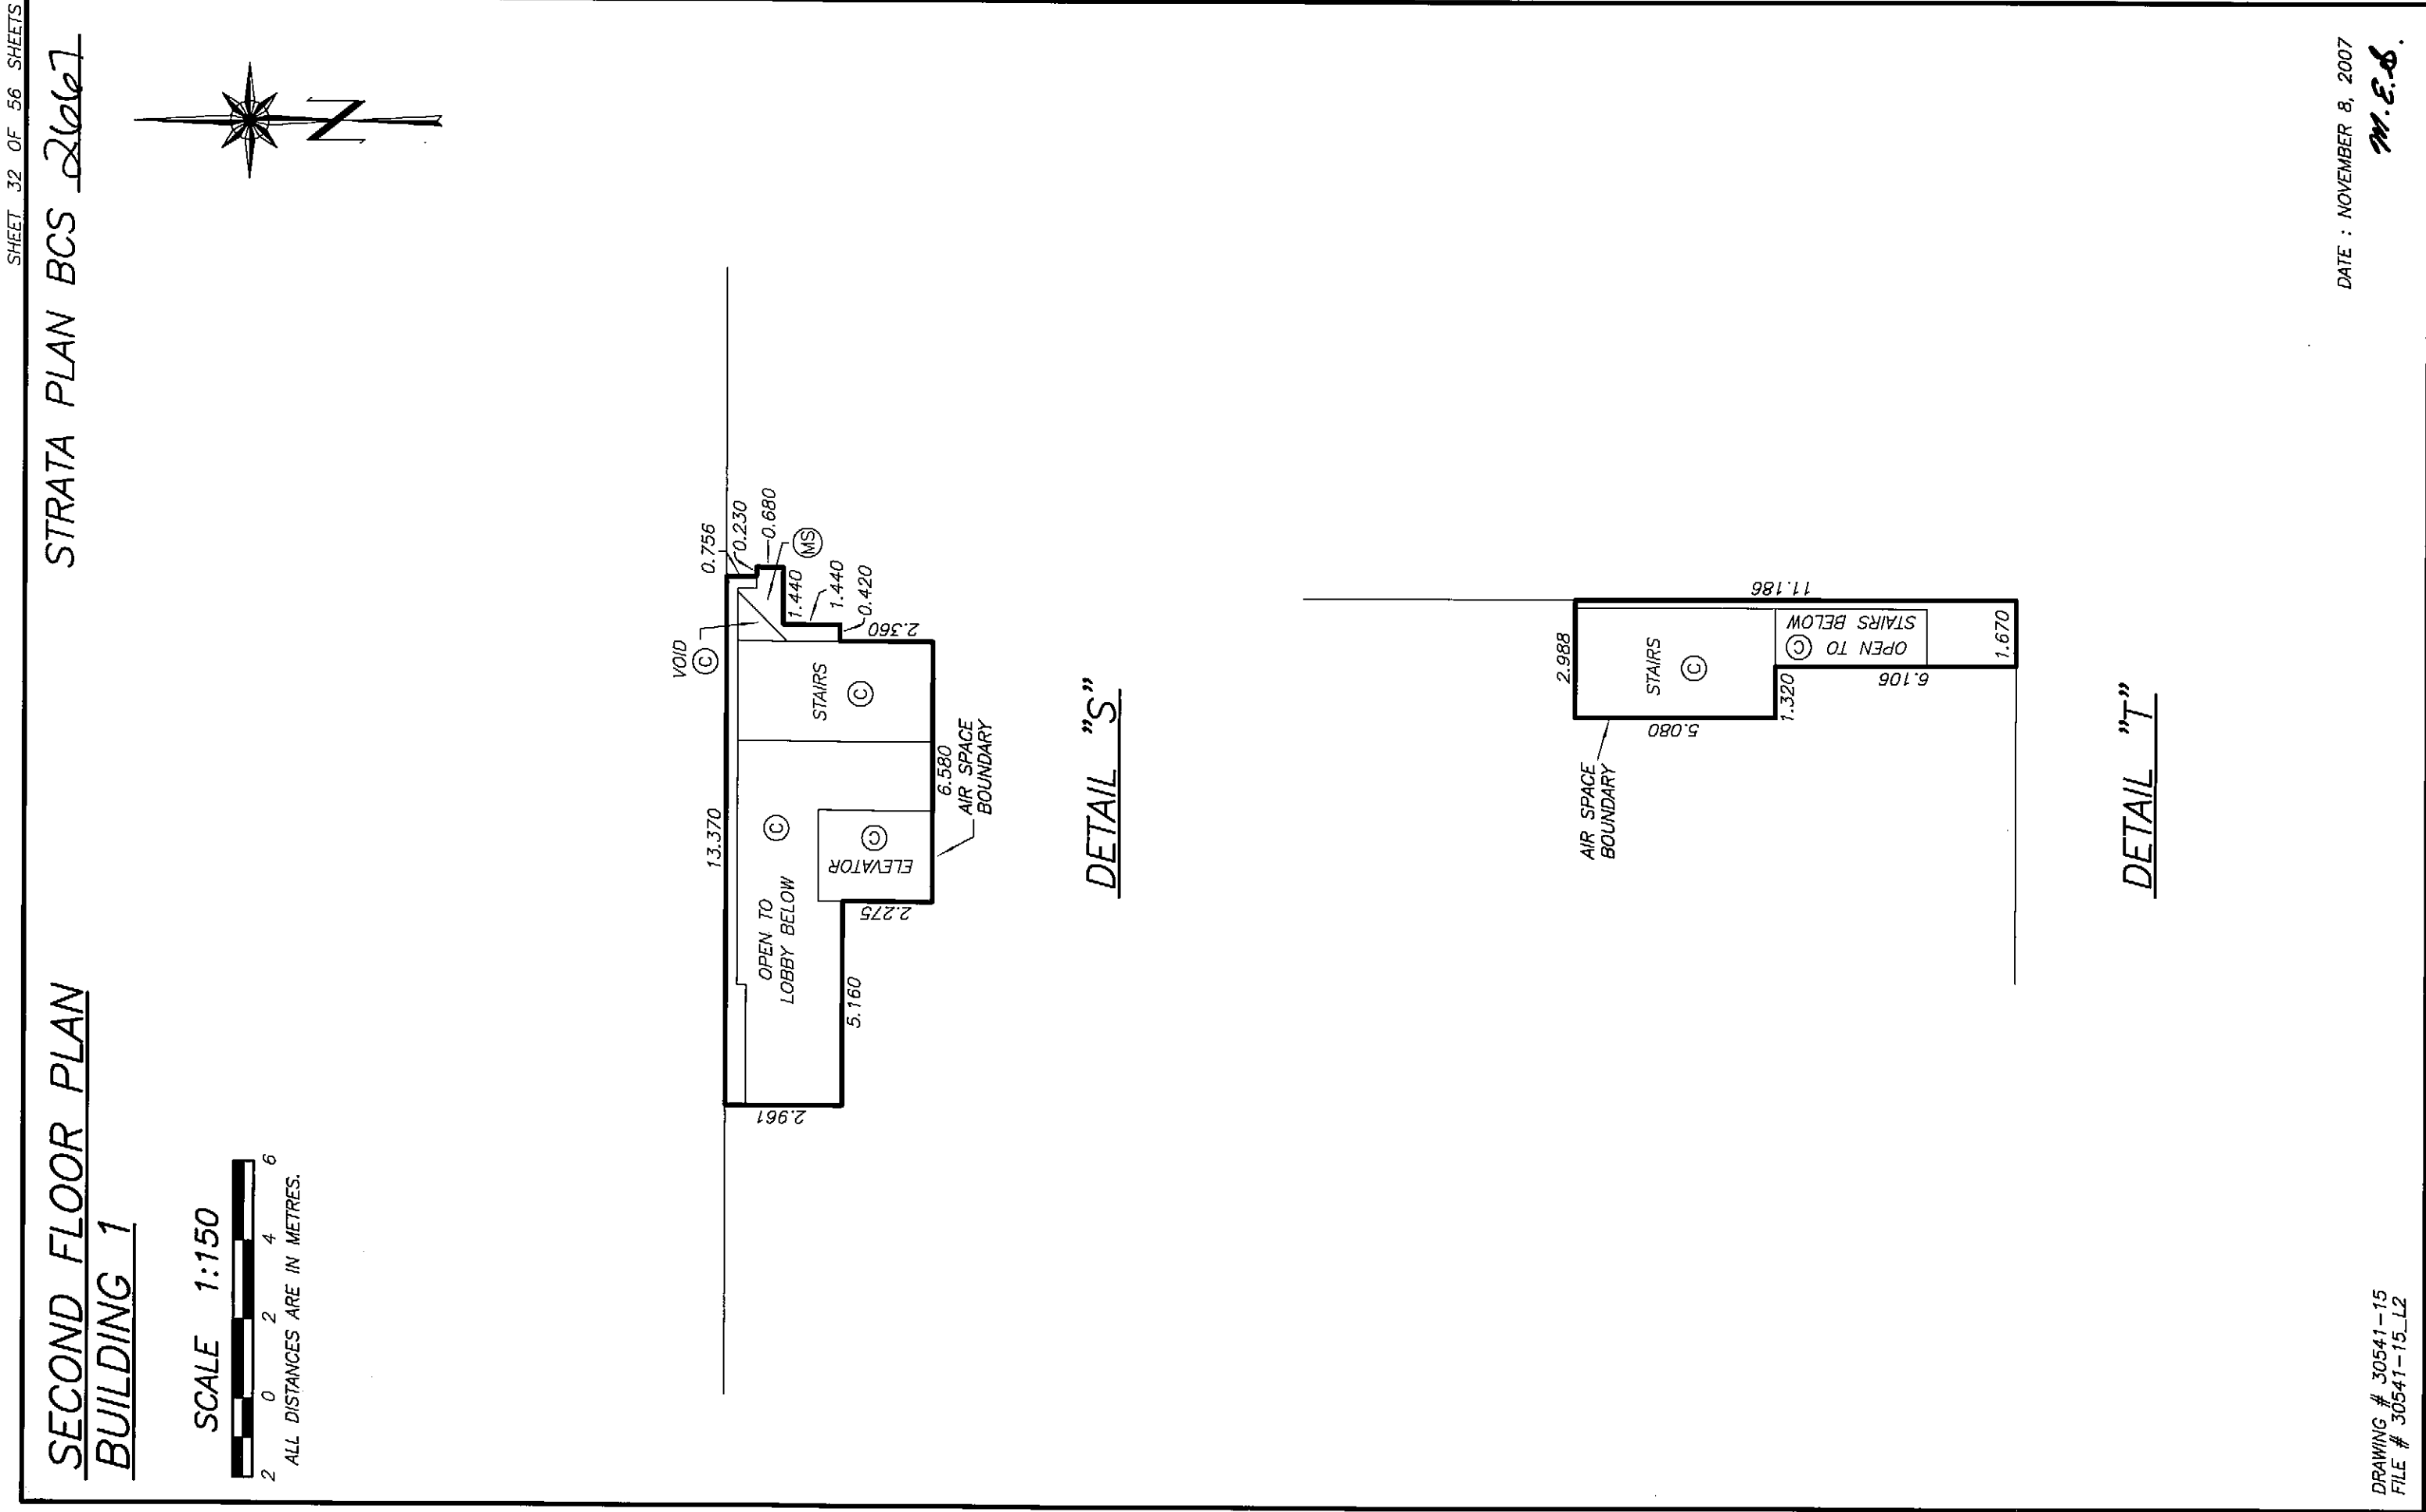


SHEET 33 OF 56 SHEETS

SECOND FLOOR PLAN
BUILDING 2

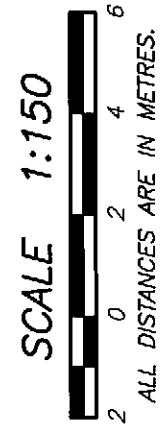

SEE SHEET #34
MATCH LINE

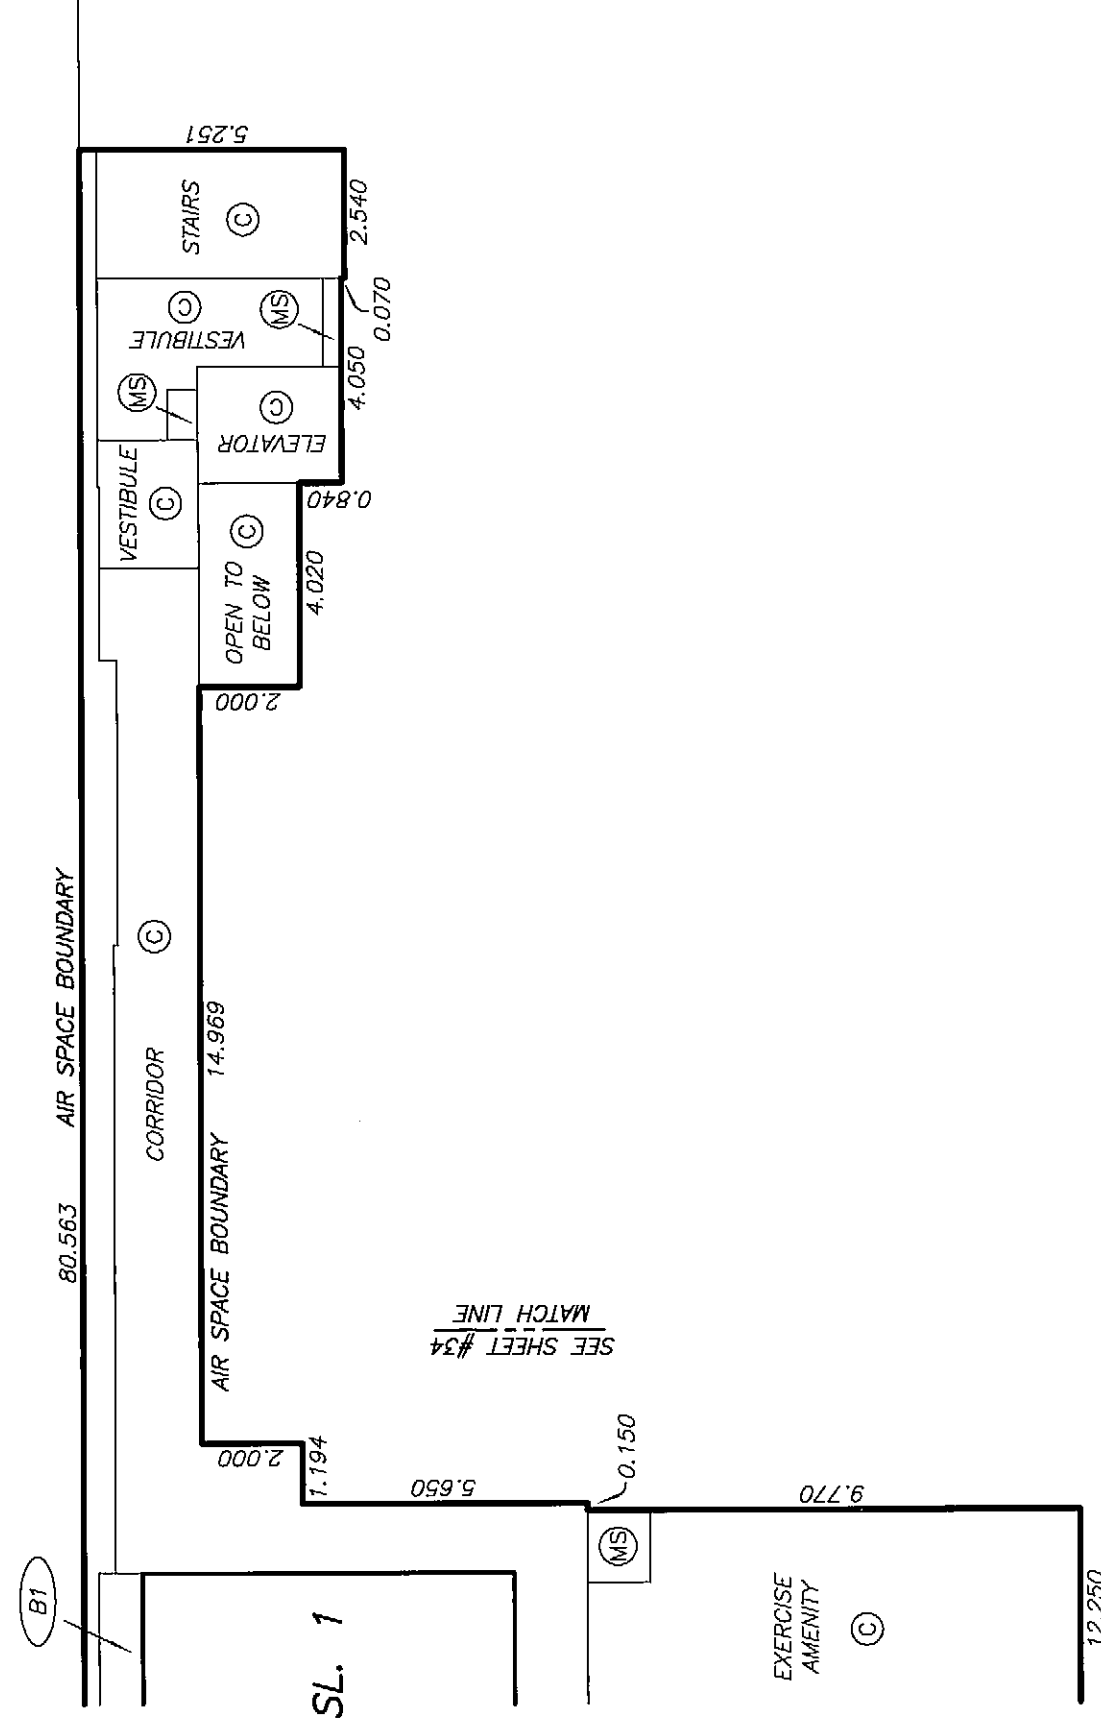

DRAWING # 30541-15
FILE # 30541-15_L2

DATE : NOVEMBER 8, 2007
M.E.S.

ORIGINAL

SHEET 34 OF 56 SHEETS


SECOND FLOOR MIDDLE PORTION
BUILDINGS 3 AND 2

STRATA PLAN BCS 2667



SEE SHEET #35
MATCH LINE

SEE SHEET #33
MATCH LINE

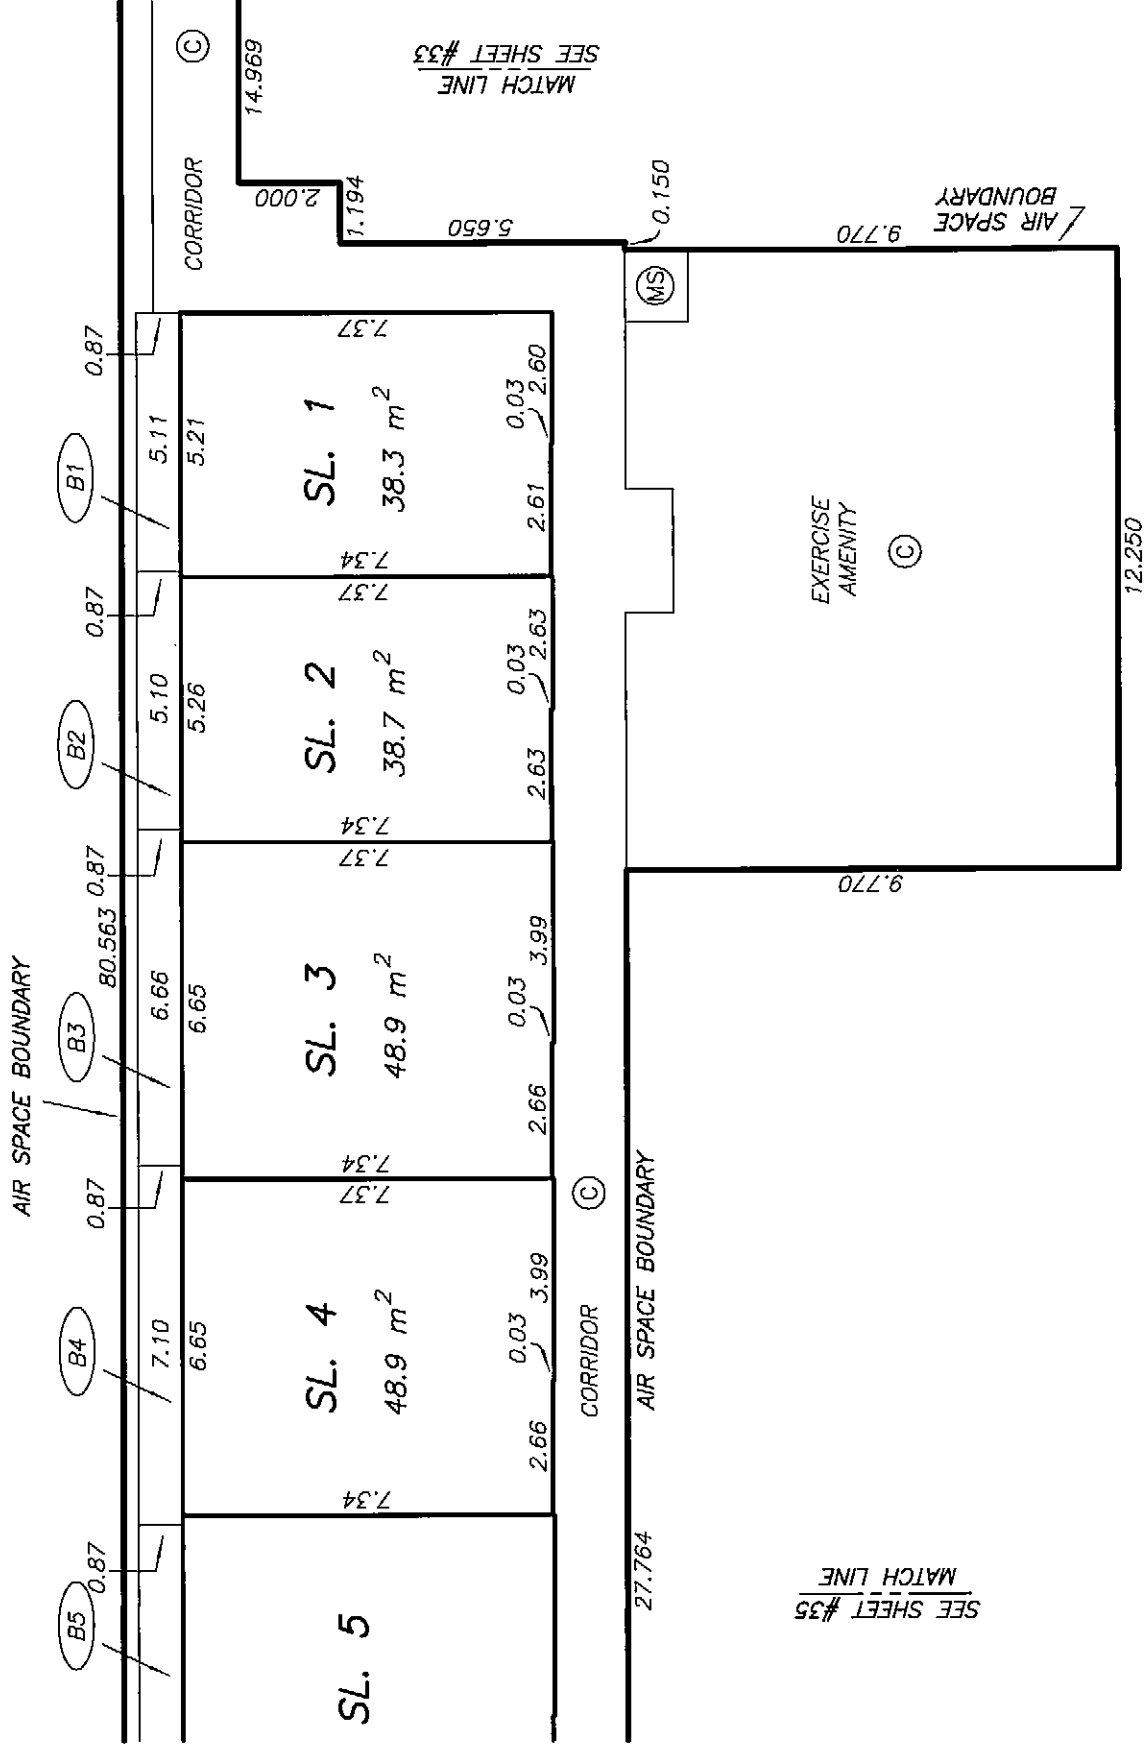

DRAWING # 30541-15
FILE # 30541-15_L2




DATE : NOVEMBER 8, 2007
M.E. S.

ORIGINAL

SHEET 35 OF 56 SHEETS

SECOND FLOOR PLAN
BUILDING 3

STRATA PLAN BCS 2667

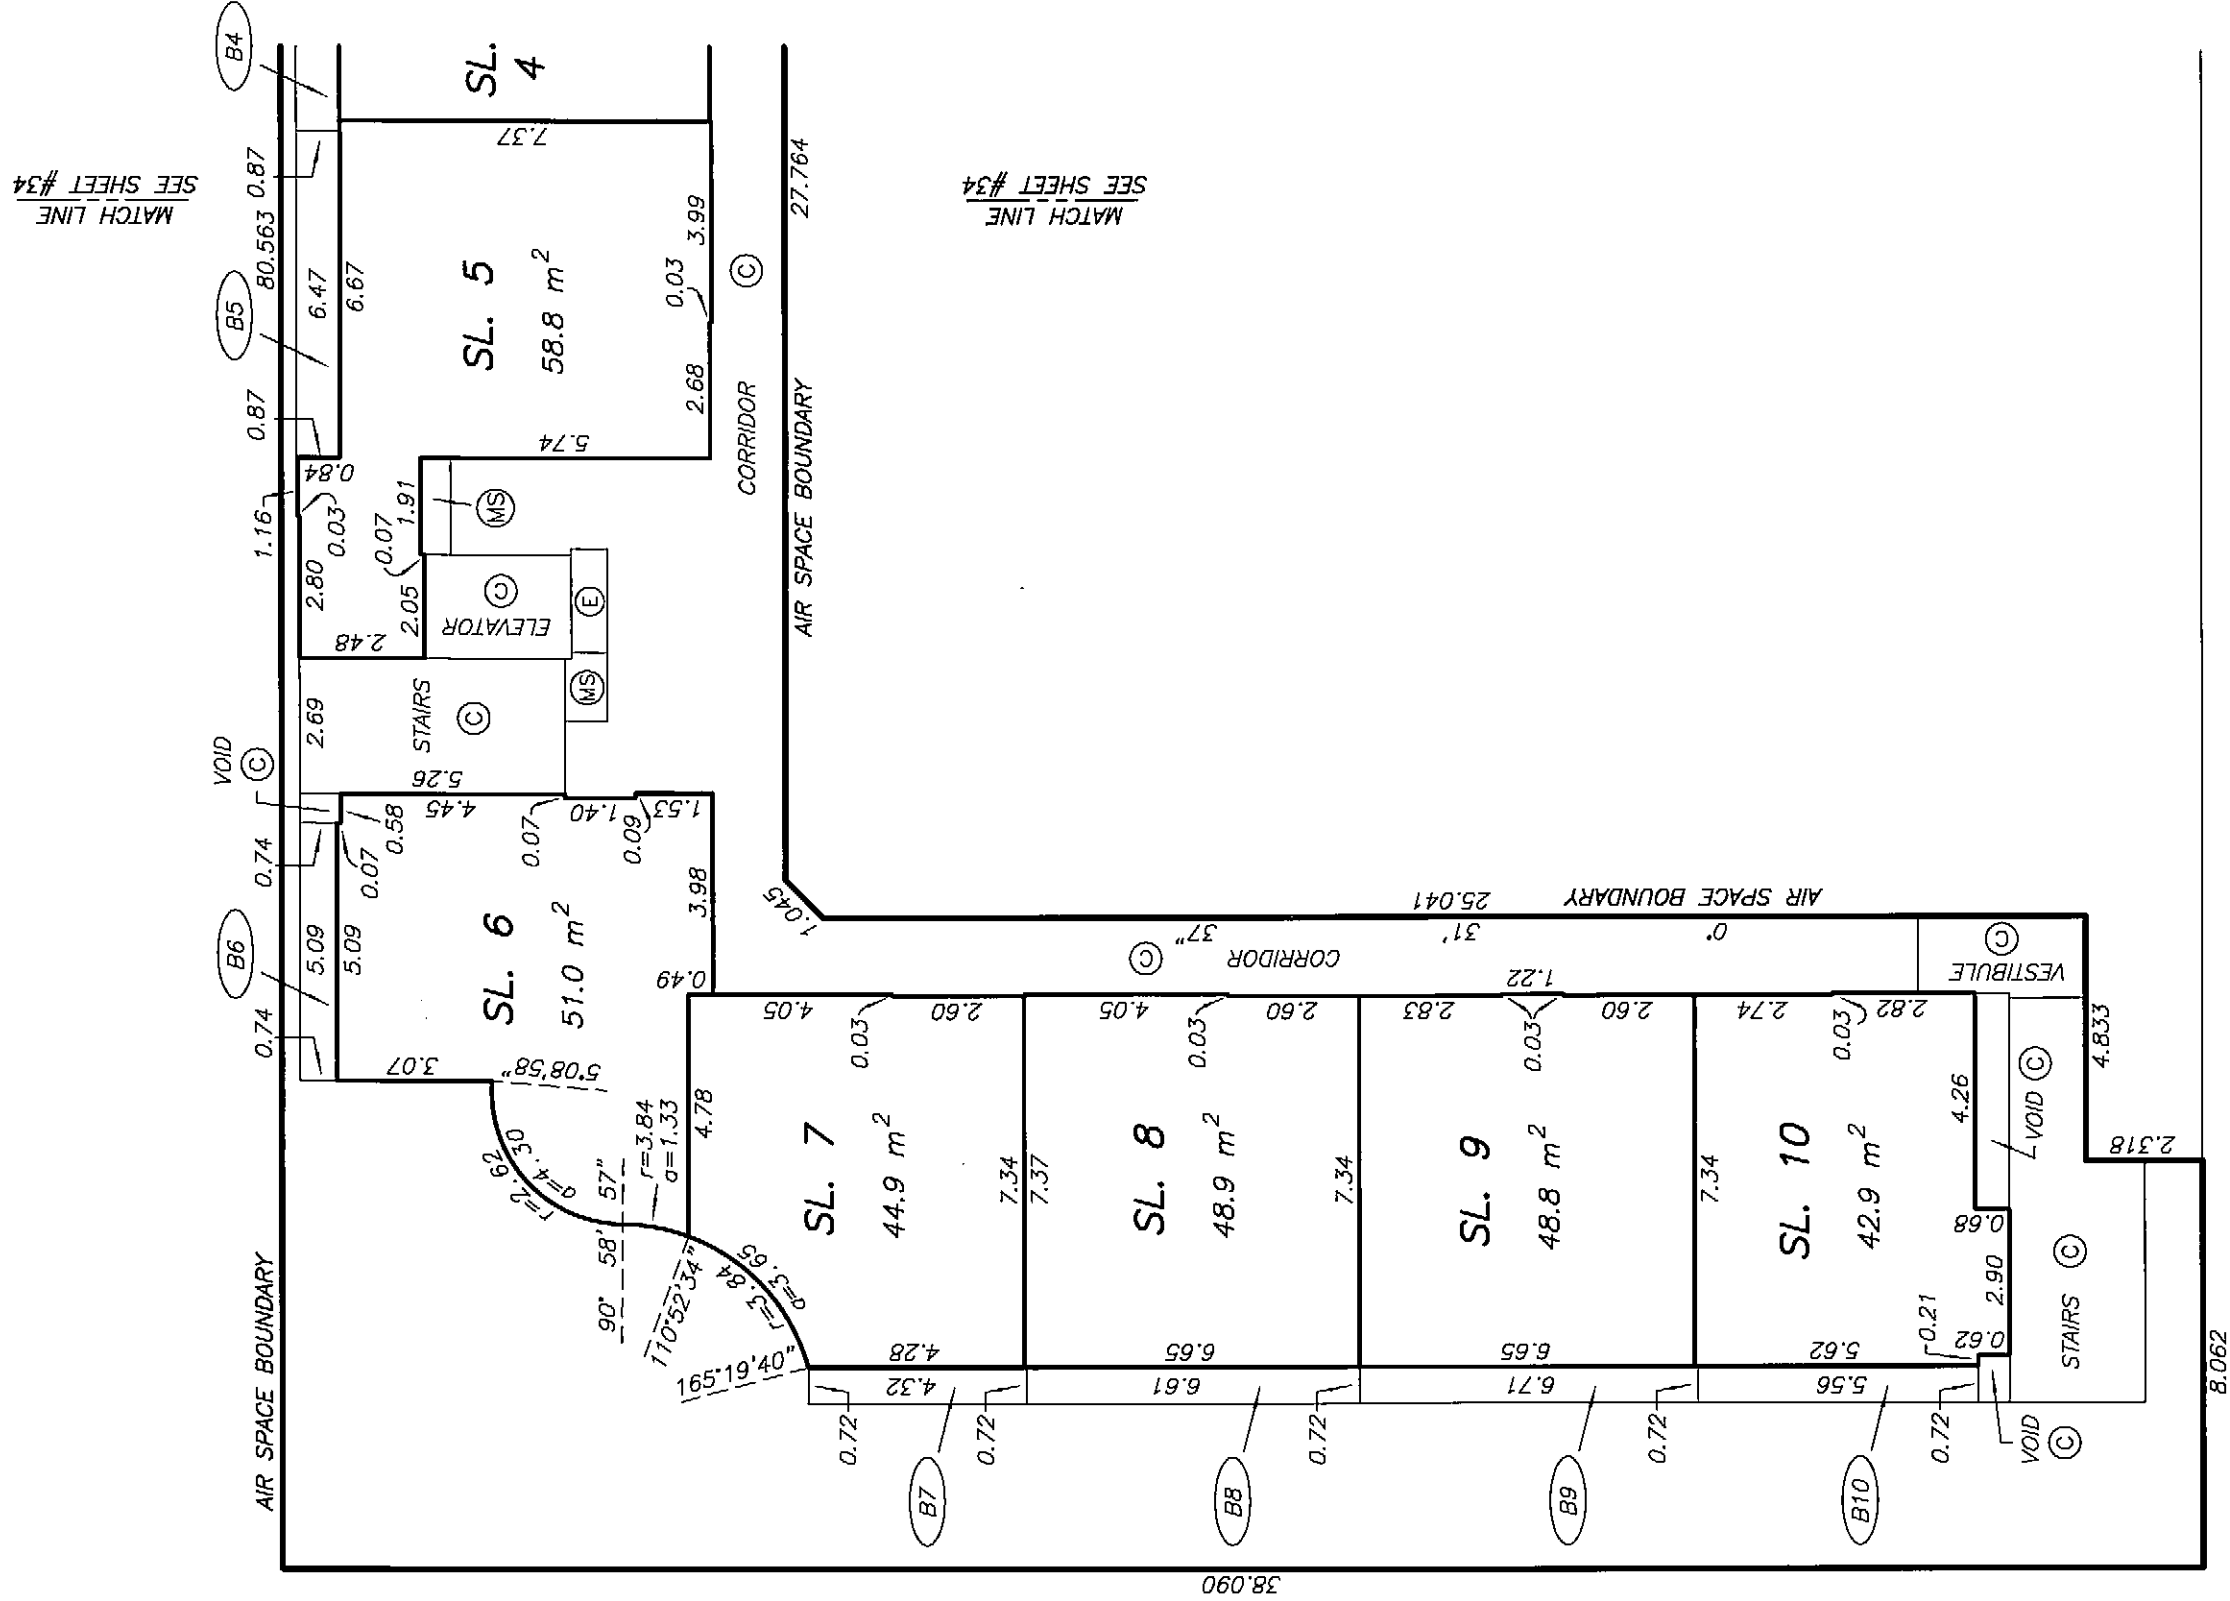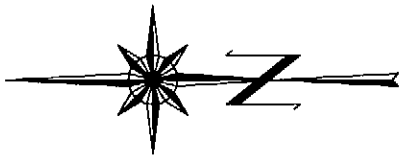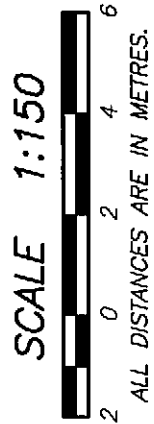


DRAWING # 30541-15
FILE # 30541-15_L2

NOTE:
00°31'37" - DENOTES GRID BEARING
OF STRATA LOT BOUNDARY

DATE : NOVEMBER 8, 2007
M.E.S.

ORIGINAL

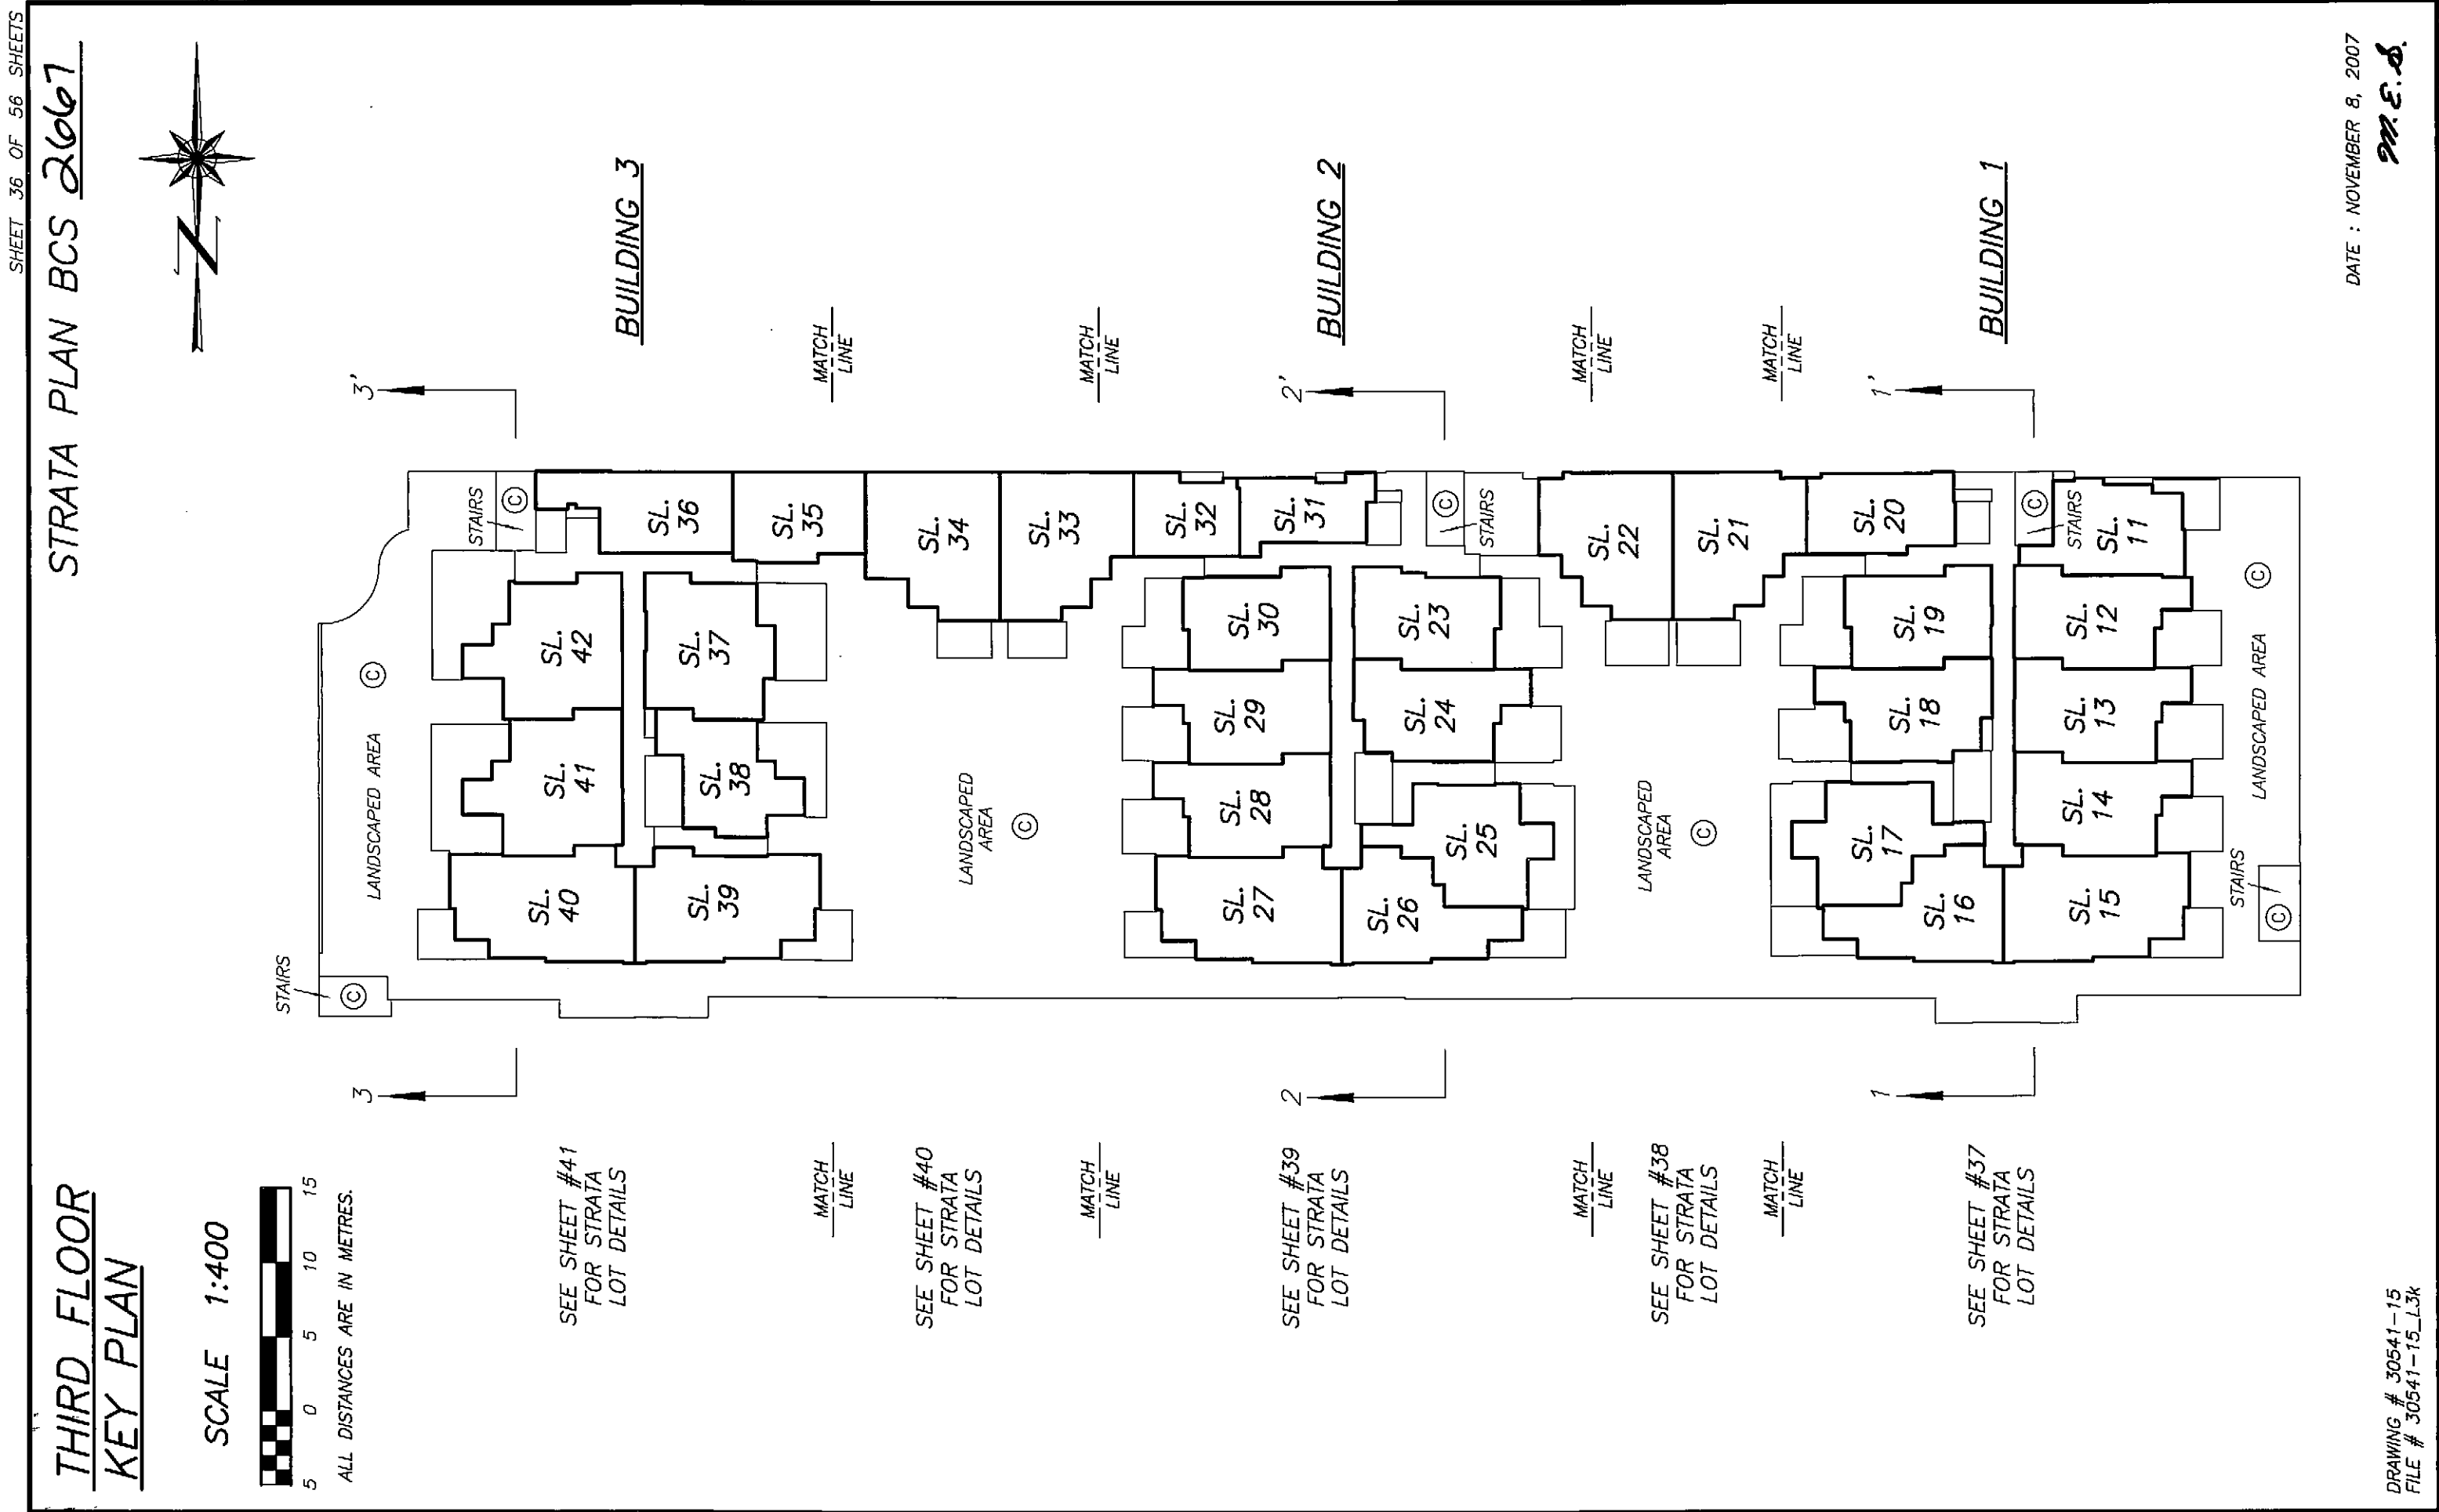


DRAWING # 30541-15
FILE # 30541-15_L3k


SHEET 37 OF 56 SHEETS

THIRD FLOOR PLAN
BUILDING 1

STRATA PLAN BCS 2667

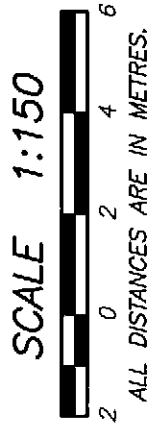

SEE SHEET #38
MATCH LINE

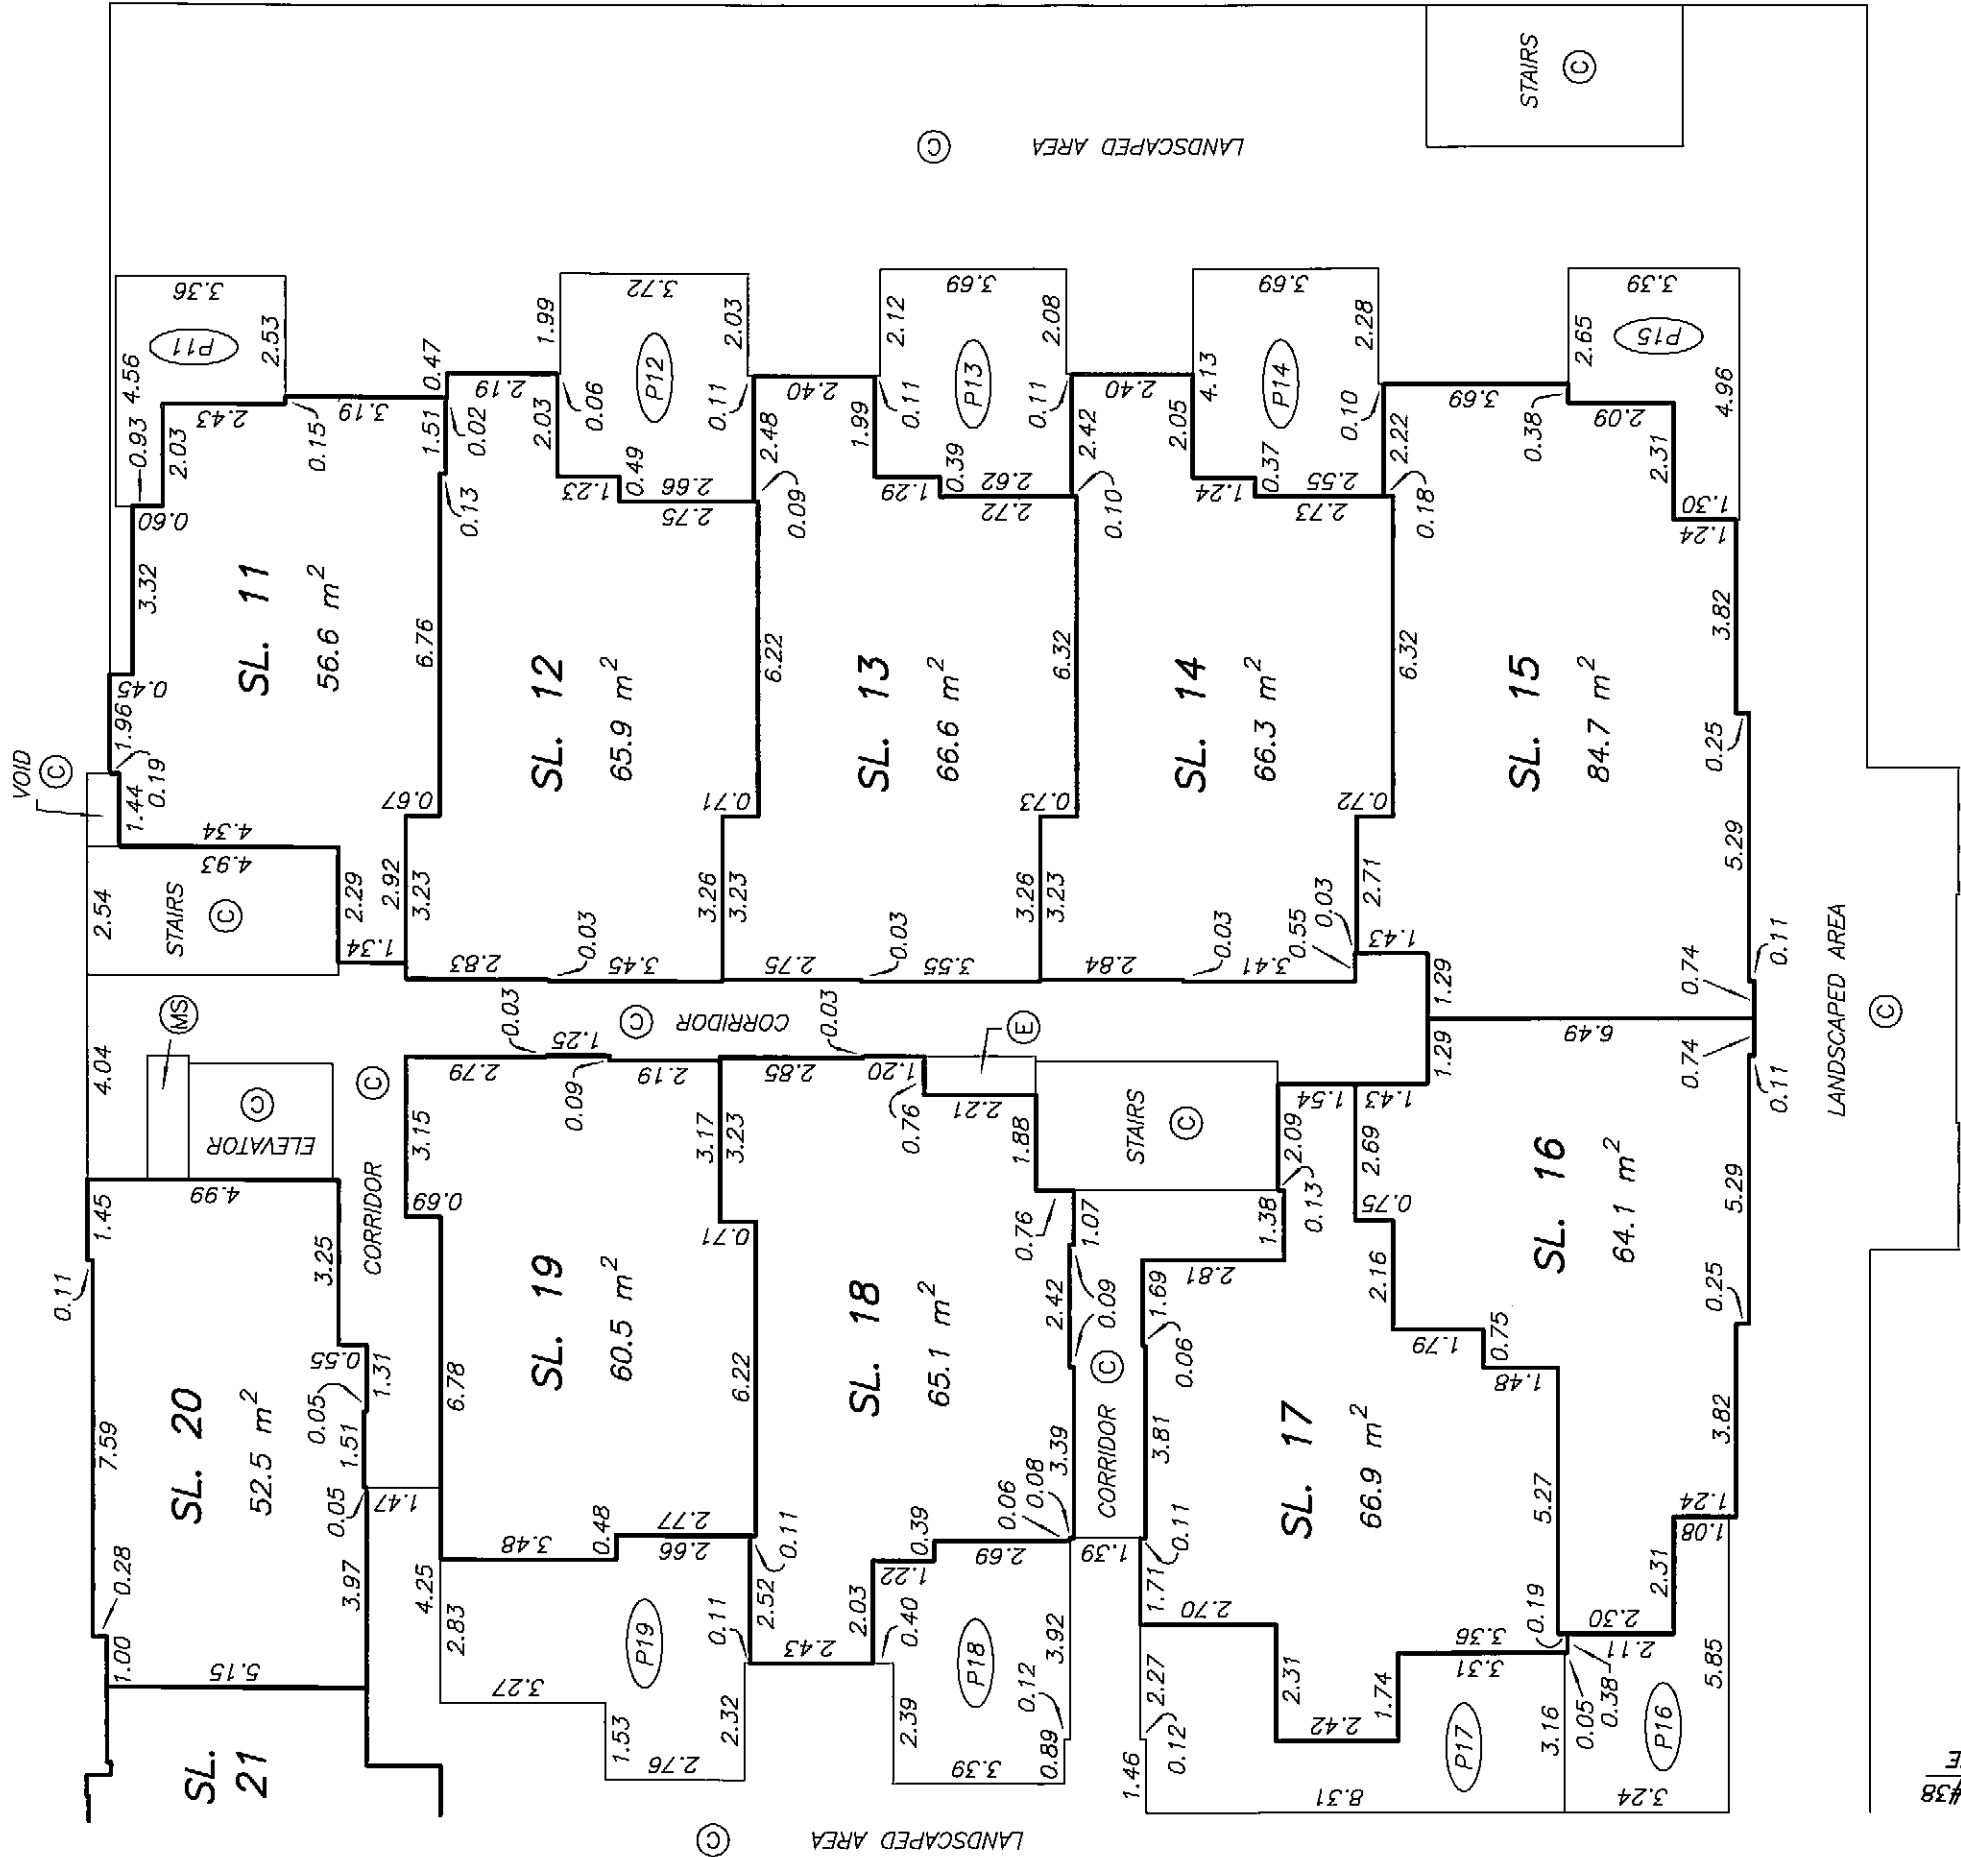


SEE SHEET #38
MATCH LINE



DATE : NOVEMBER 8, 2007
M.E.S.


DRAWING # 30541-15
FILE # 30541-15_L3

ORIGINAL

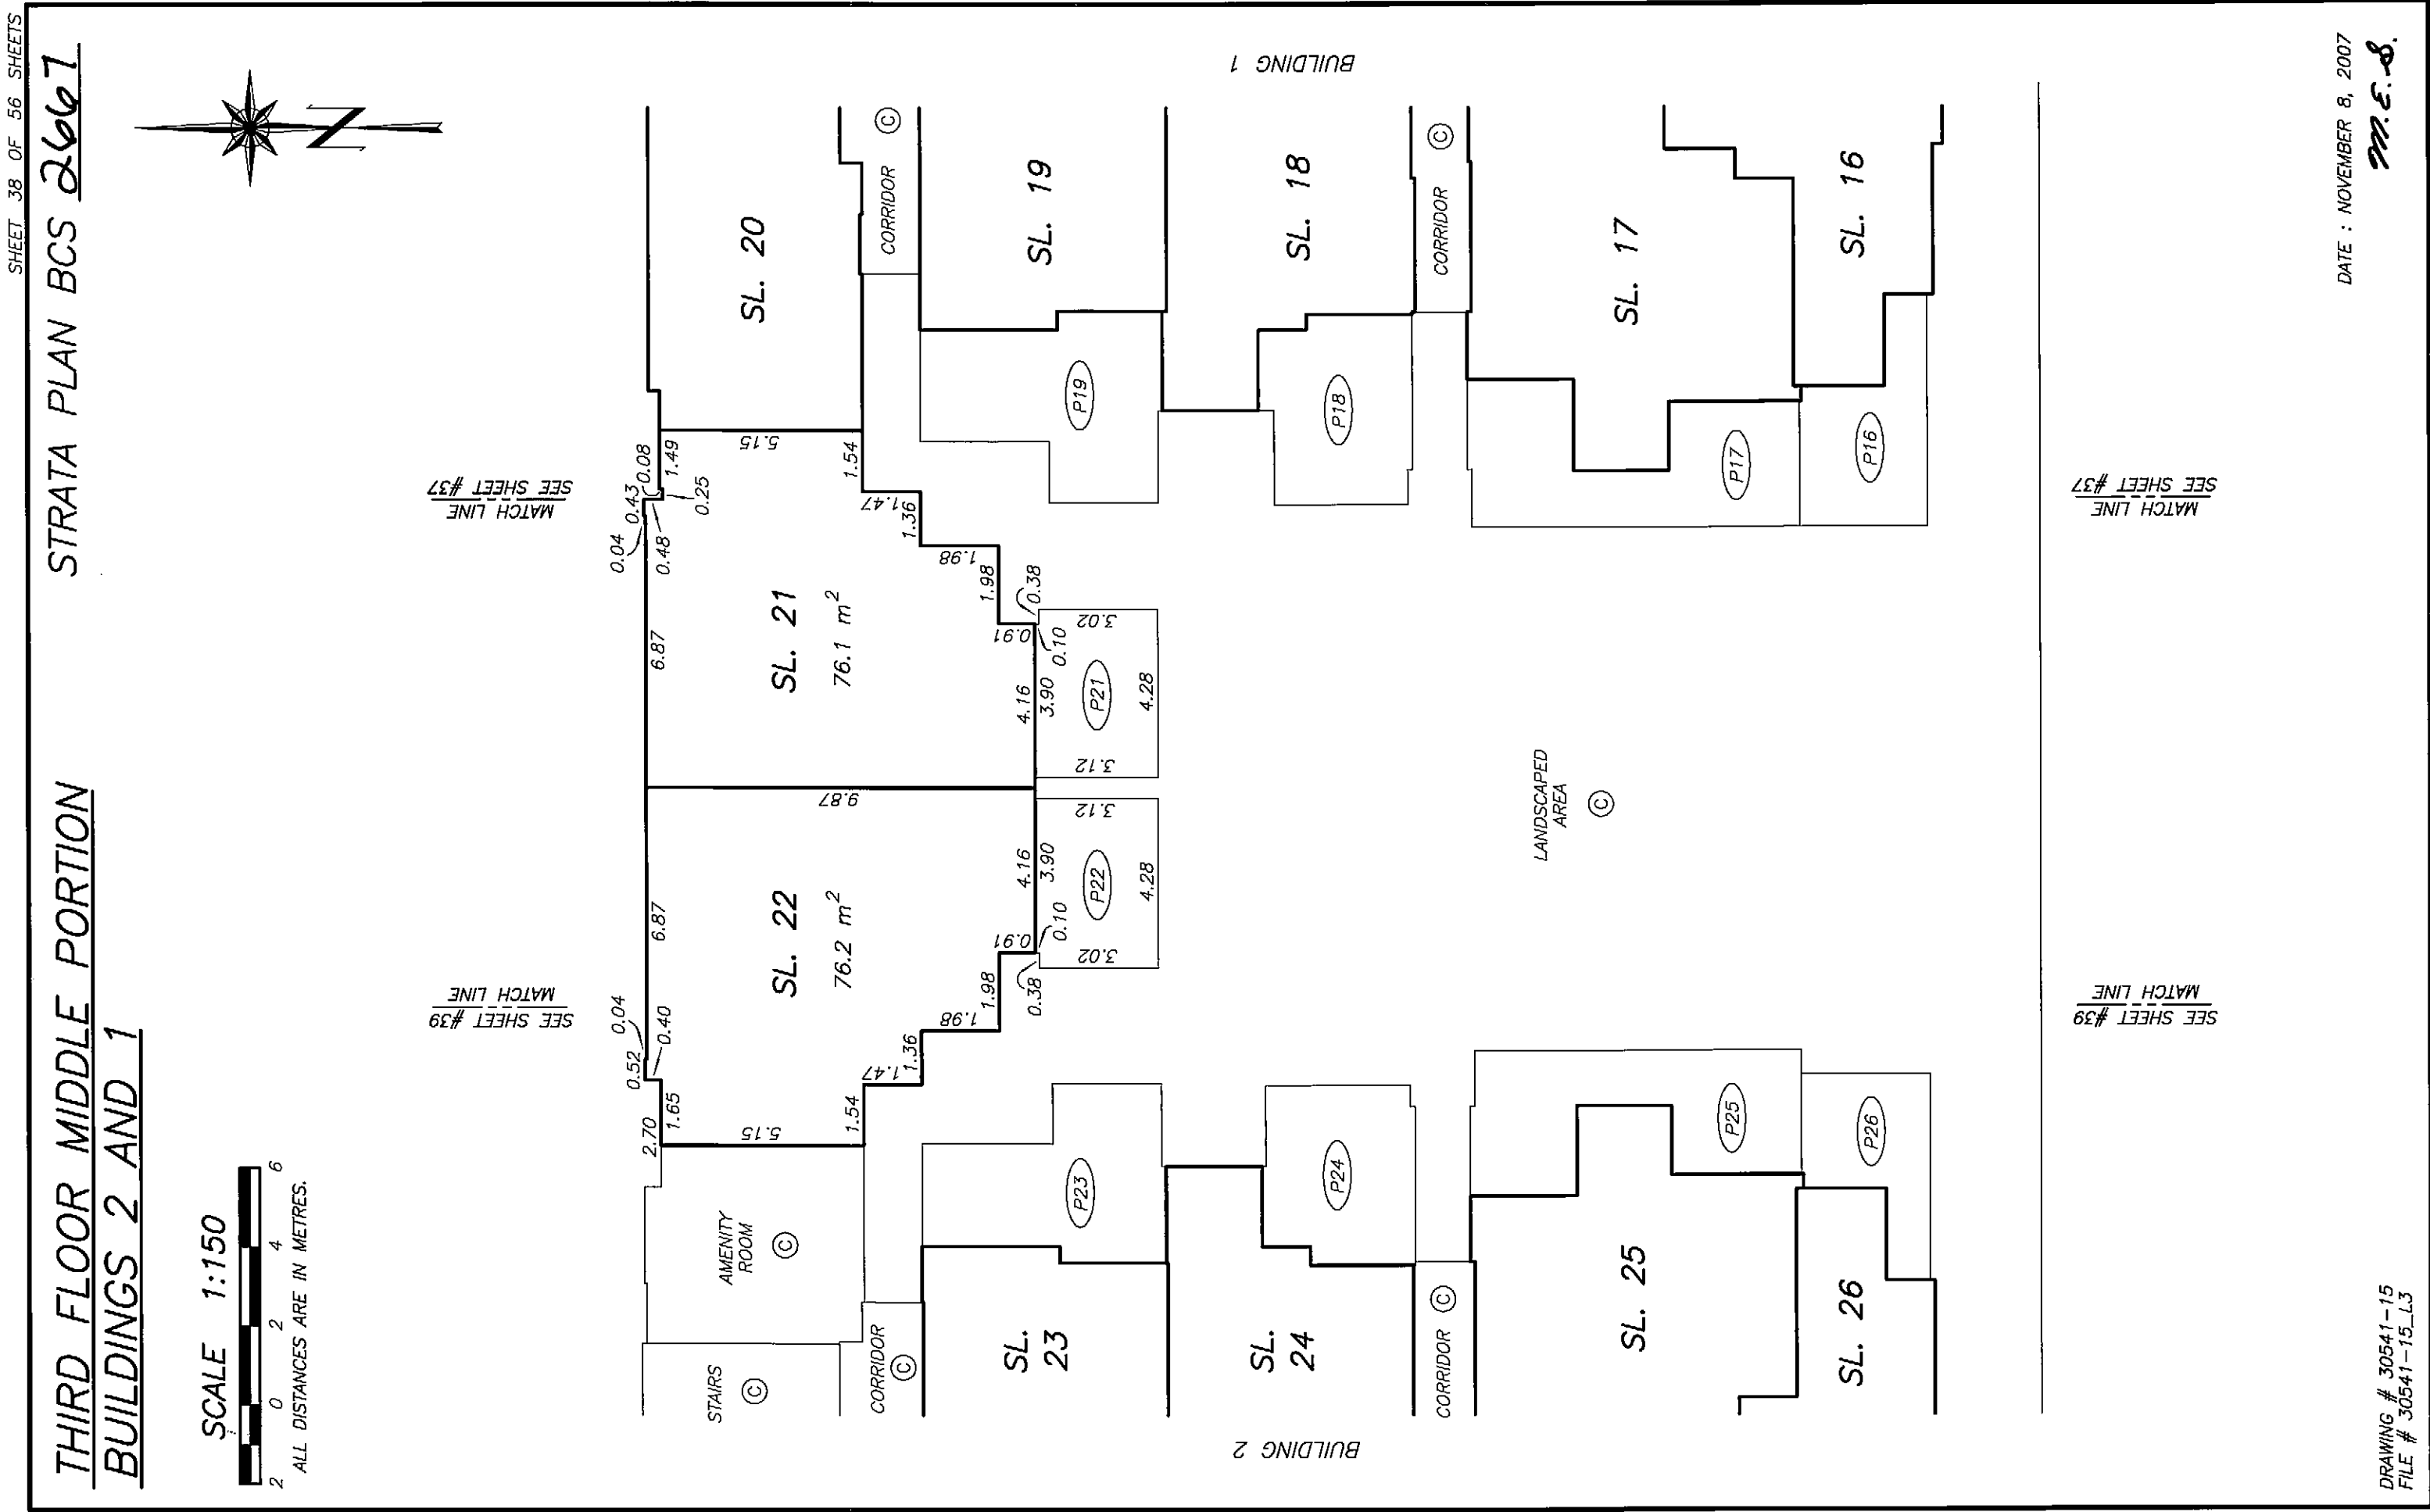


SHEET 39 OF 56 SHEETS

THIRD FLOOR PLAN
BUILDING 2
STRATA PLAN BCS 2667

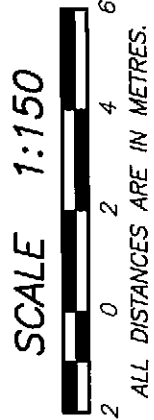

SEE SHEET #40
MATCH LINE

SEE SHEET #38
MATCH LINE

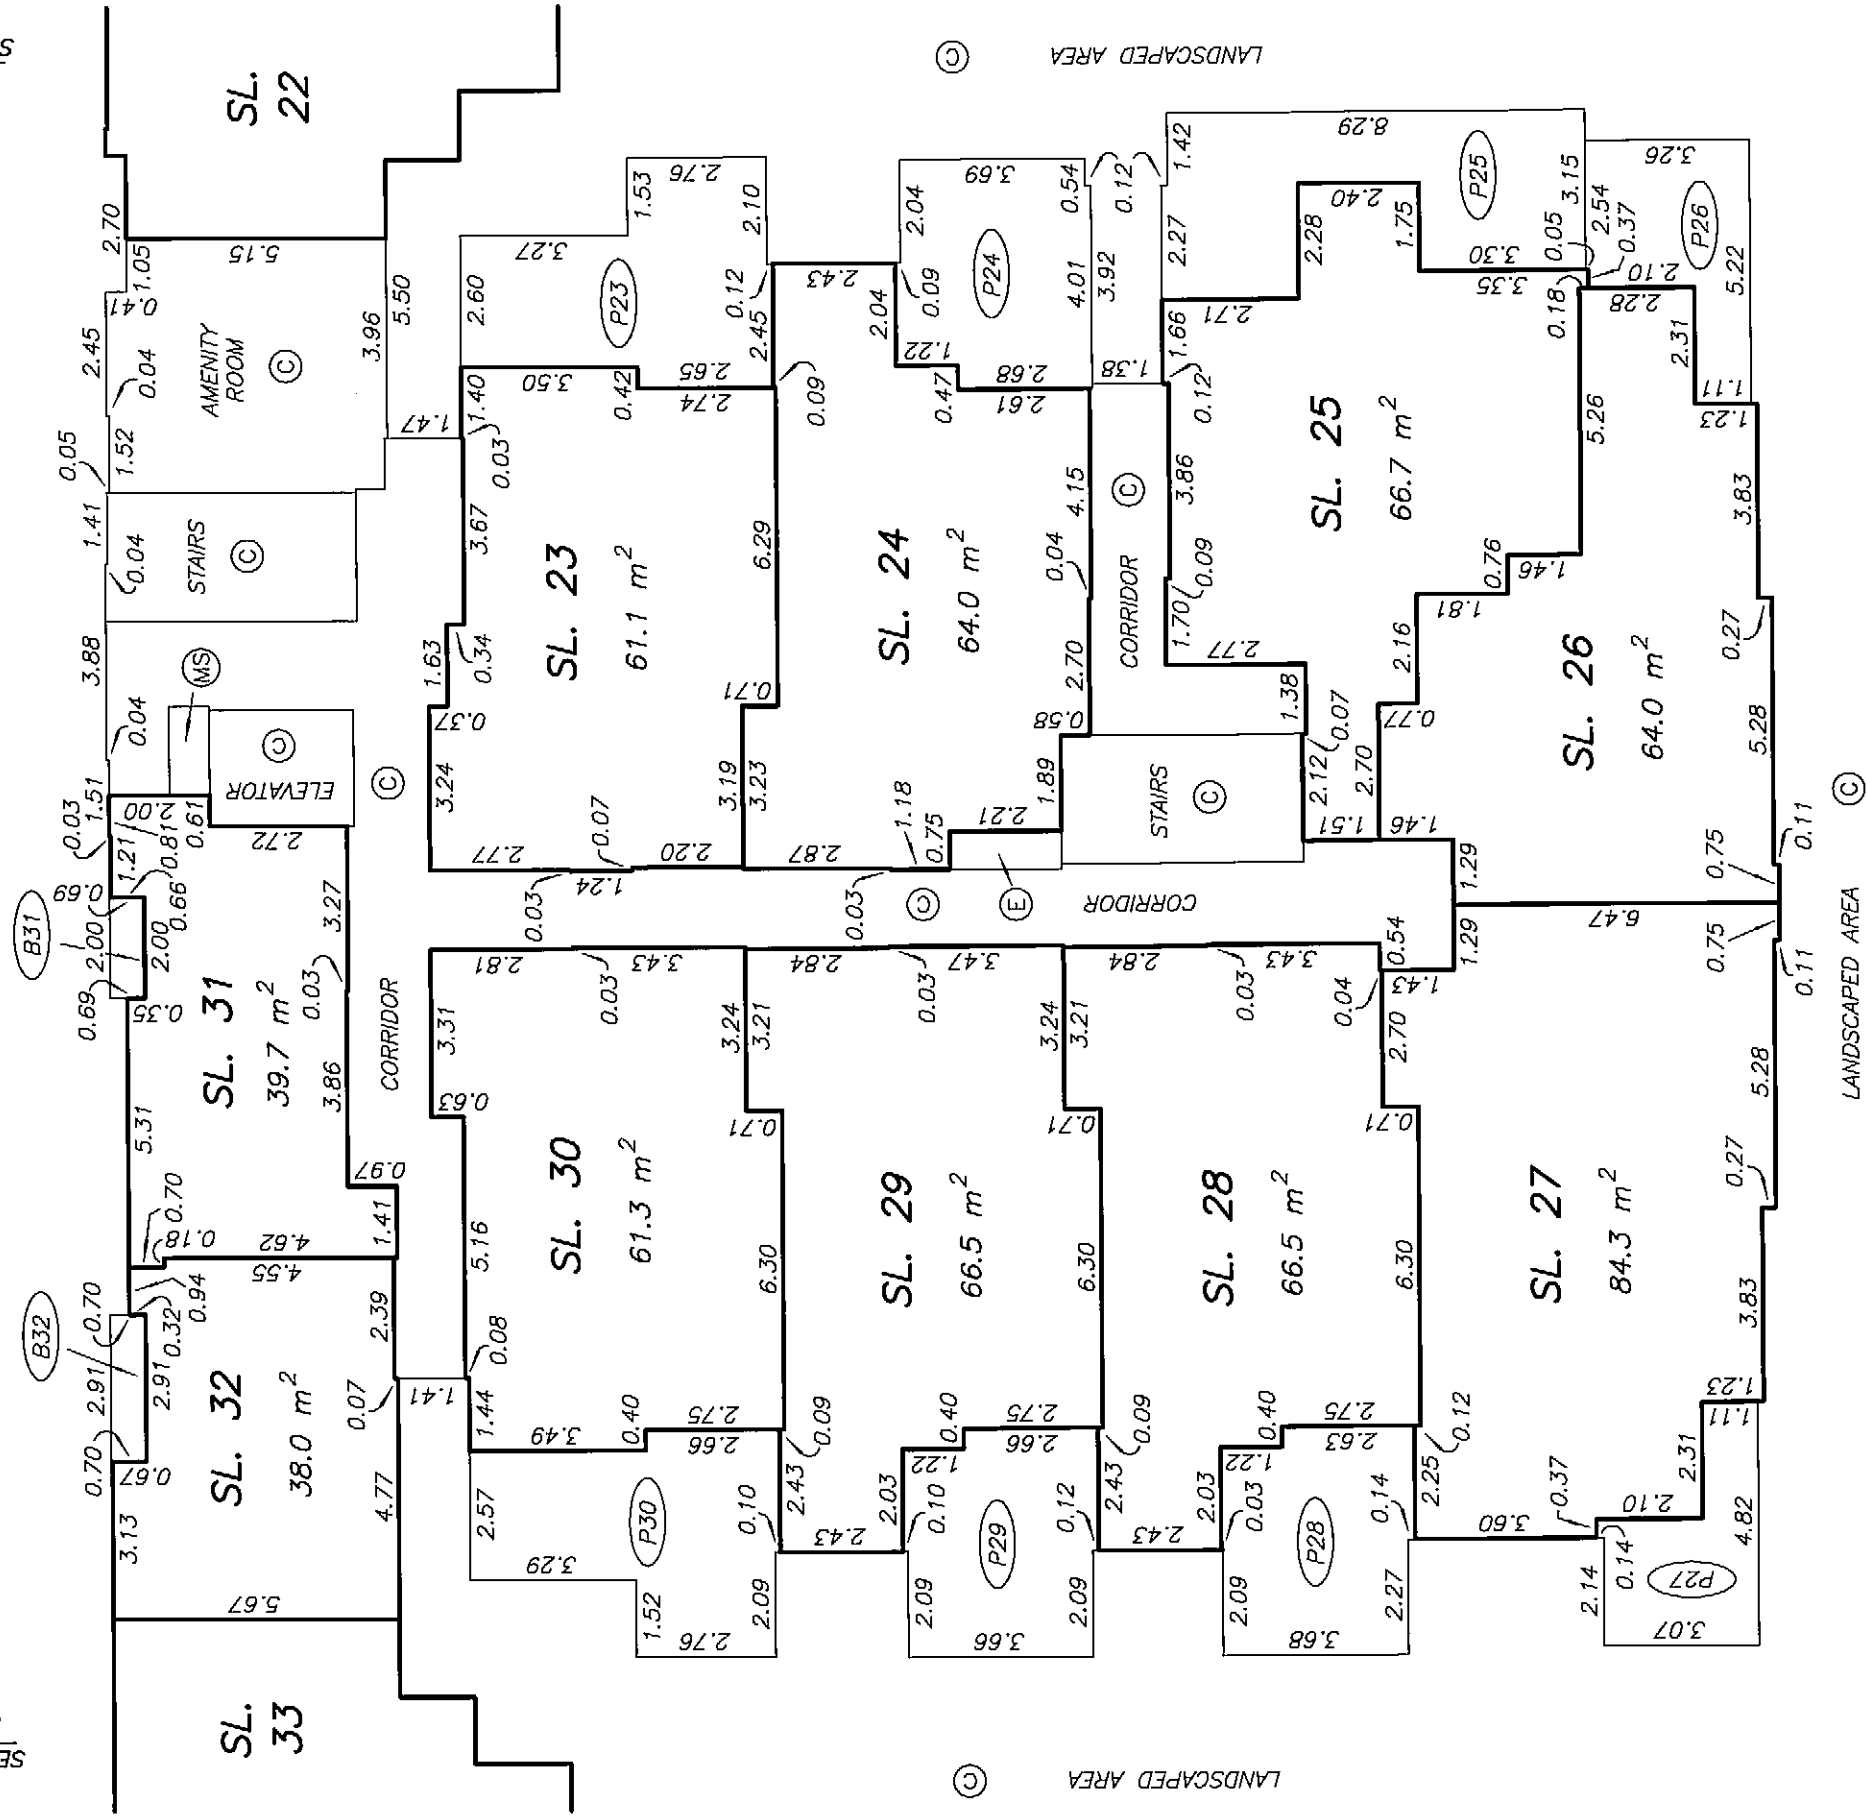

SEE SHEET #40
MATCH LINE

SEE SHEET #38
MATCH LINE



DATE : NOVEMBER 8, 2007
M.E.S.



DRAWING # 30541-15
FILE # 30541-15_L3

ORIGINAL

SHEET 40 OF 56 SHEETS


THIRD FLOOR MIDDLE PORTION
BUILDINGS 3 AND 2

STRATA PLAN BCS 2667

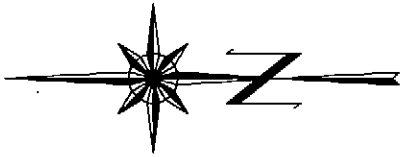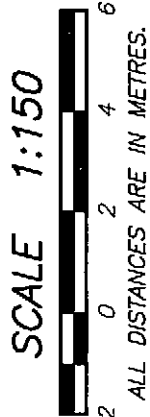

SEE SHEET #41
MATCH LINE

SEE SHEET #39
MATCH LINE

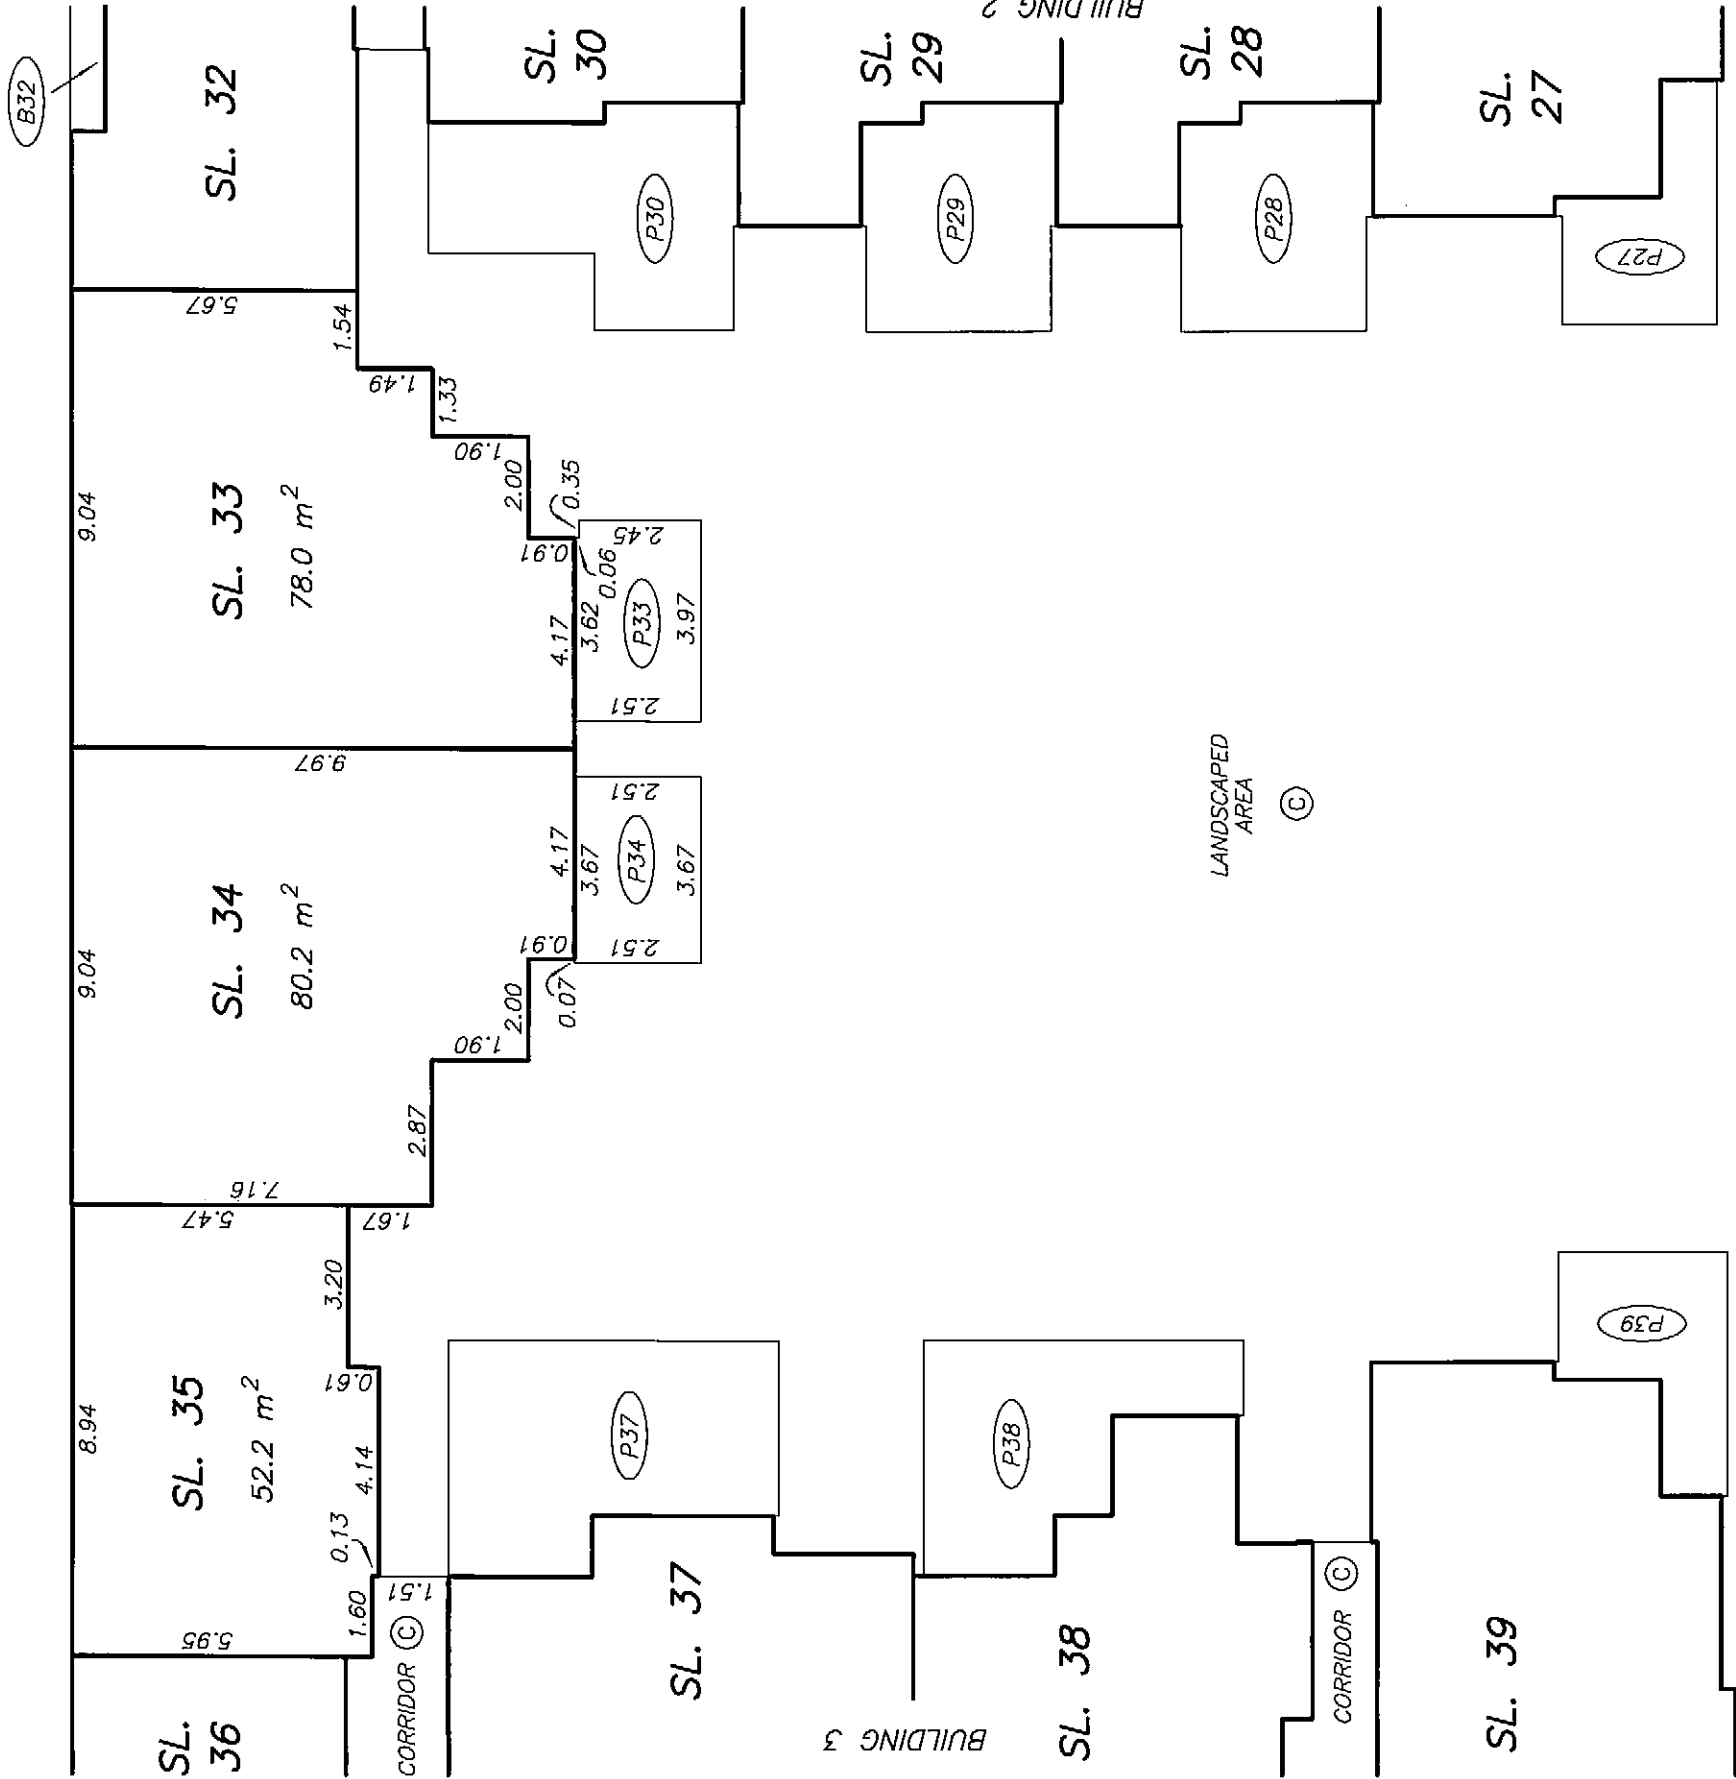

SEE SHEET #41
MATCH LINE

SEE SHEET #39
MATCH LINE

DATE : NOVEMBER 8, 2007
m.e.d.



DRAWING # 30541-15
FILE # 30541-15_L3

ORIGINAL


SHEET 41 OF 56 SHEETS

THIRD FLOOR PLAN
BUILDING 3

STRATA PLAN BCS 2667

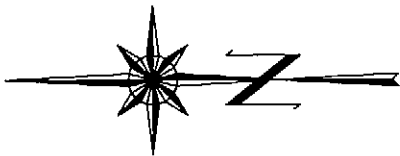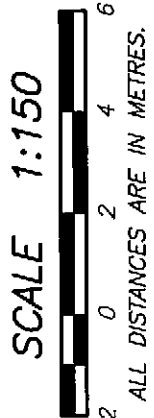

MATCH LINE
SEE SHEET #40

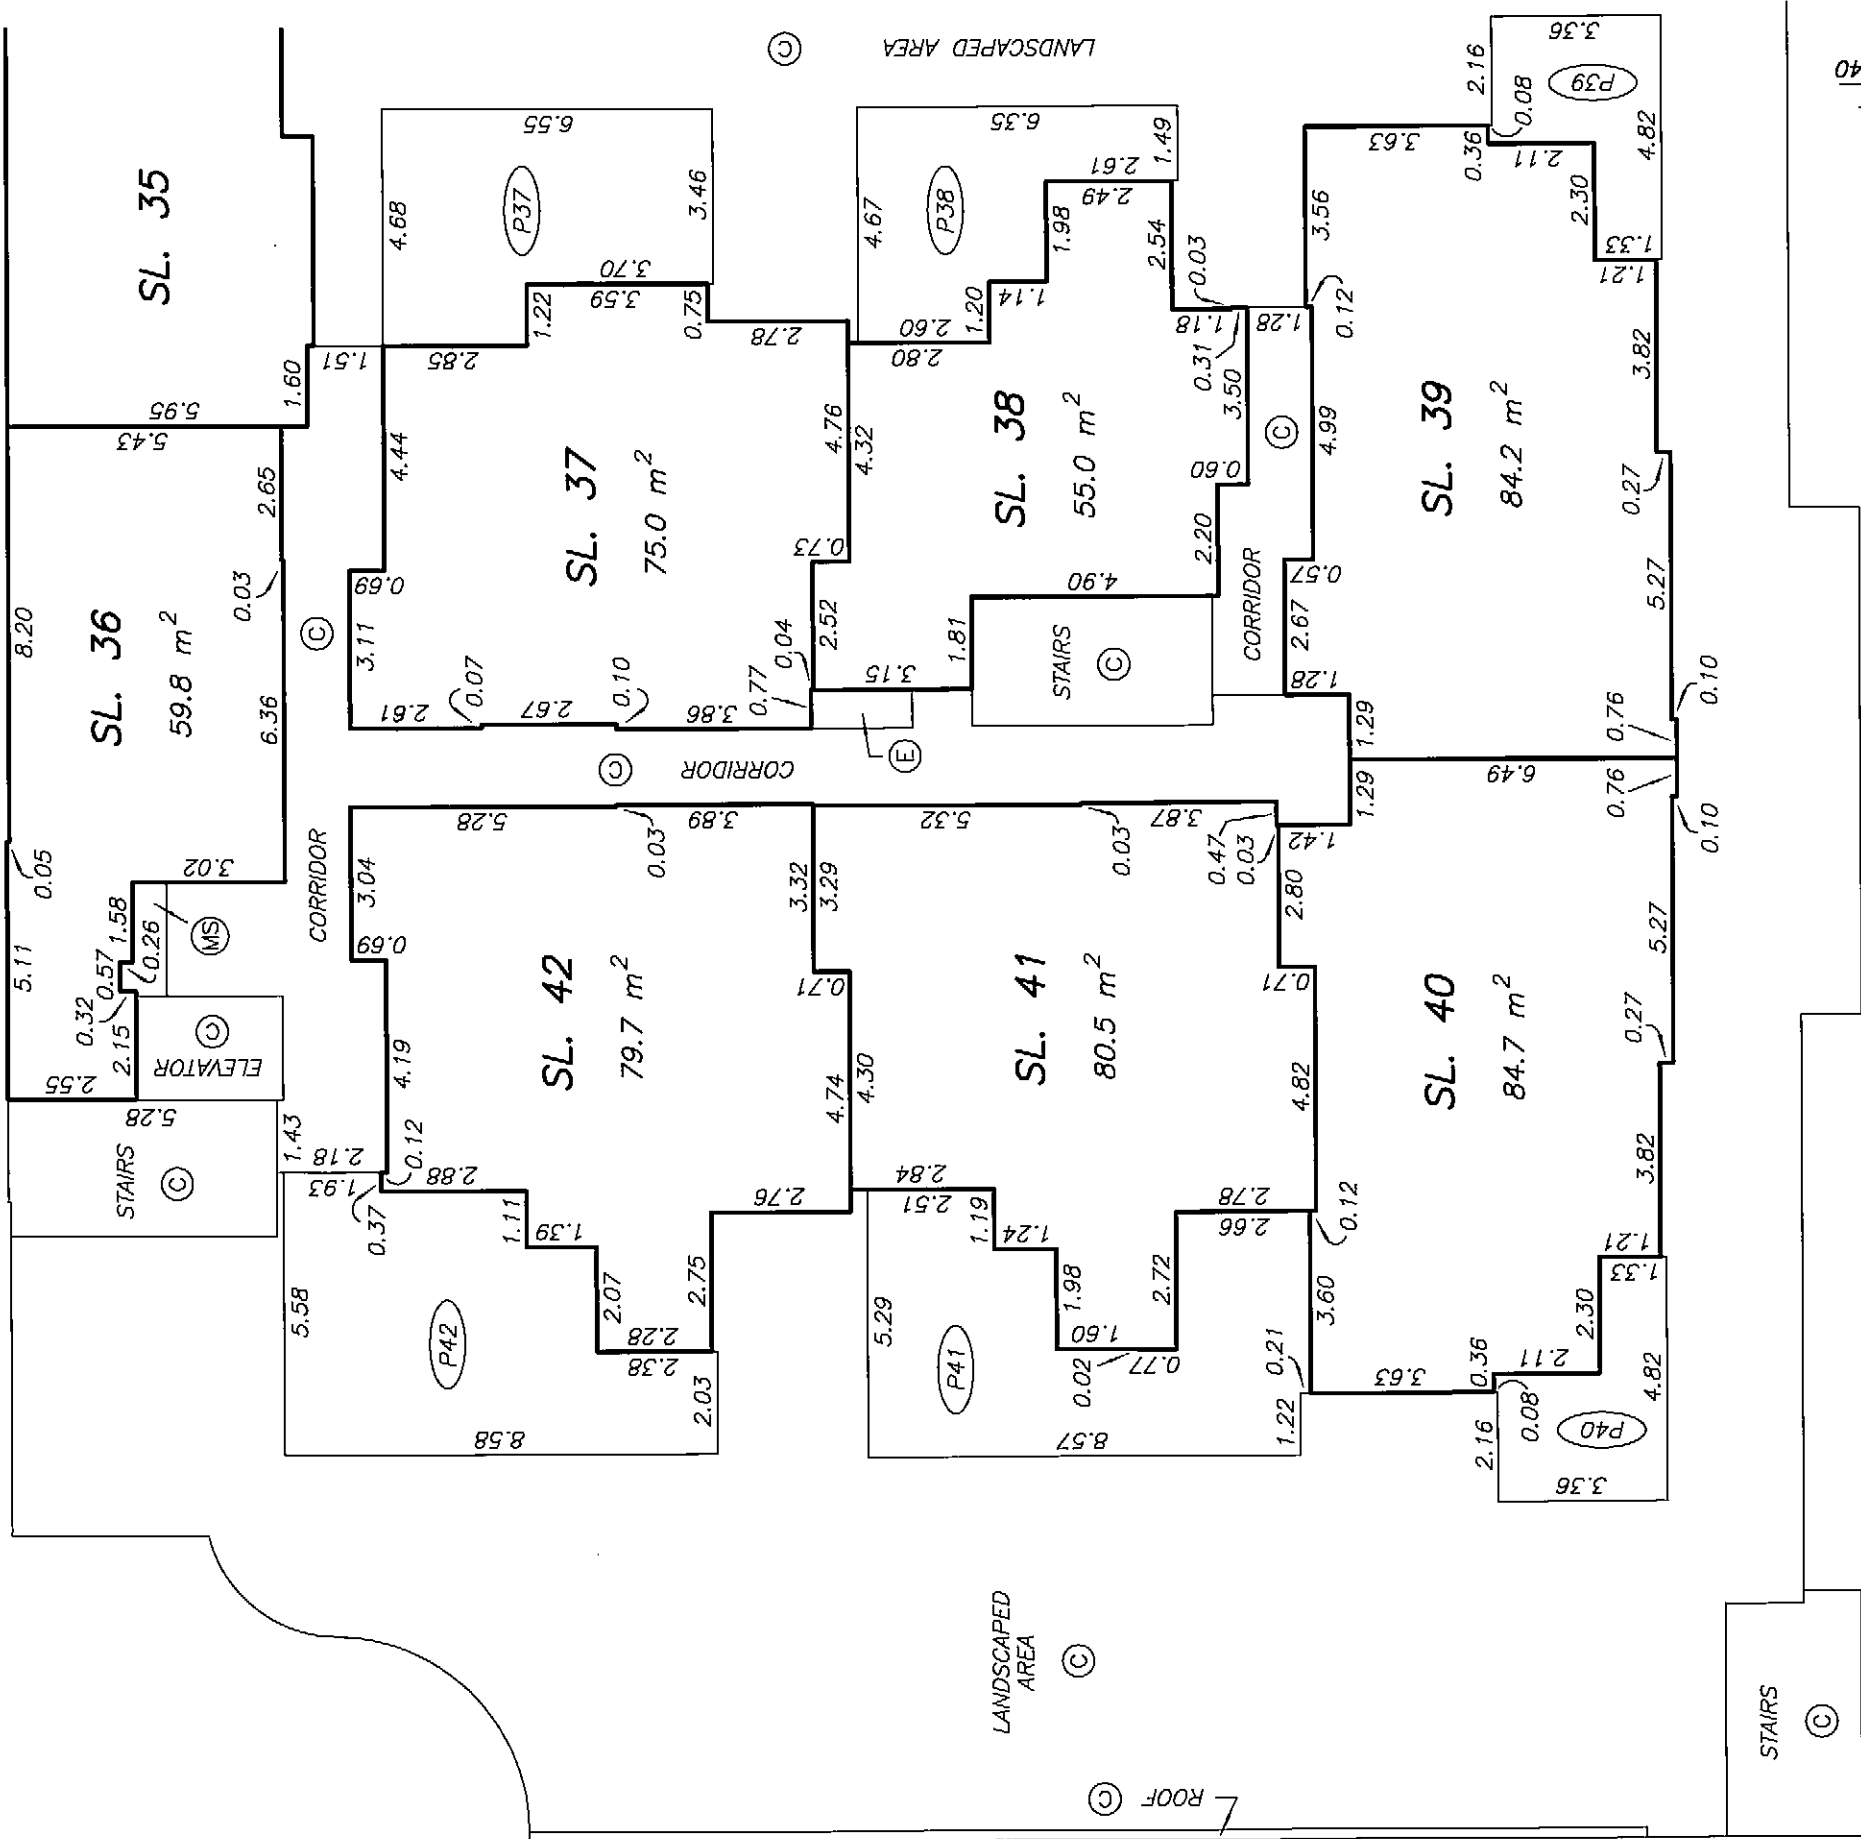


MATCH LINE
SEE SHEET #40

DATE : NOVEMBER 8, 2007
M.E.S.

DRAWING # 30541-15
FILE # 30541-15-L3

ORIGINAL



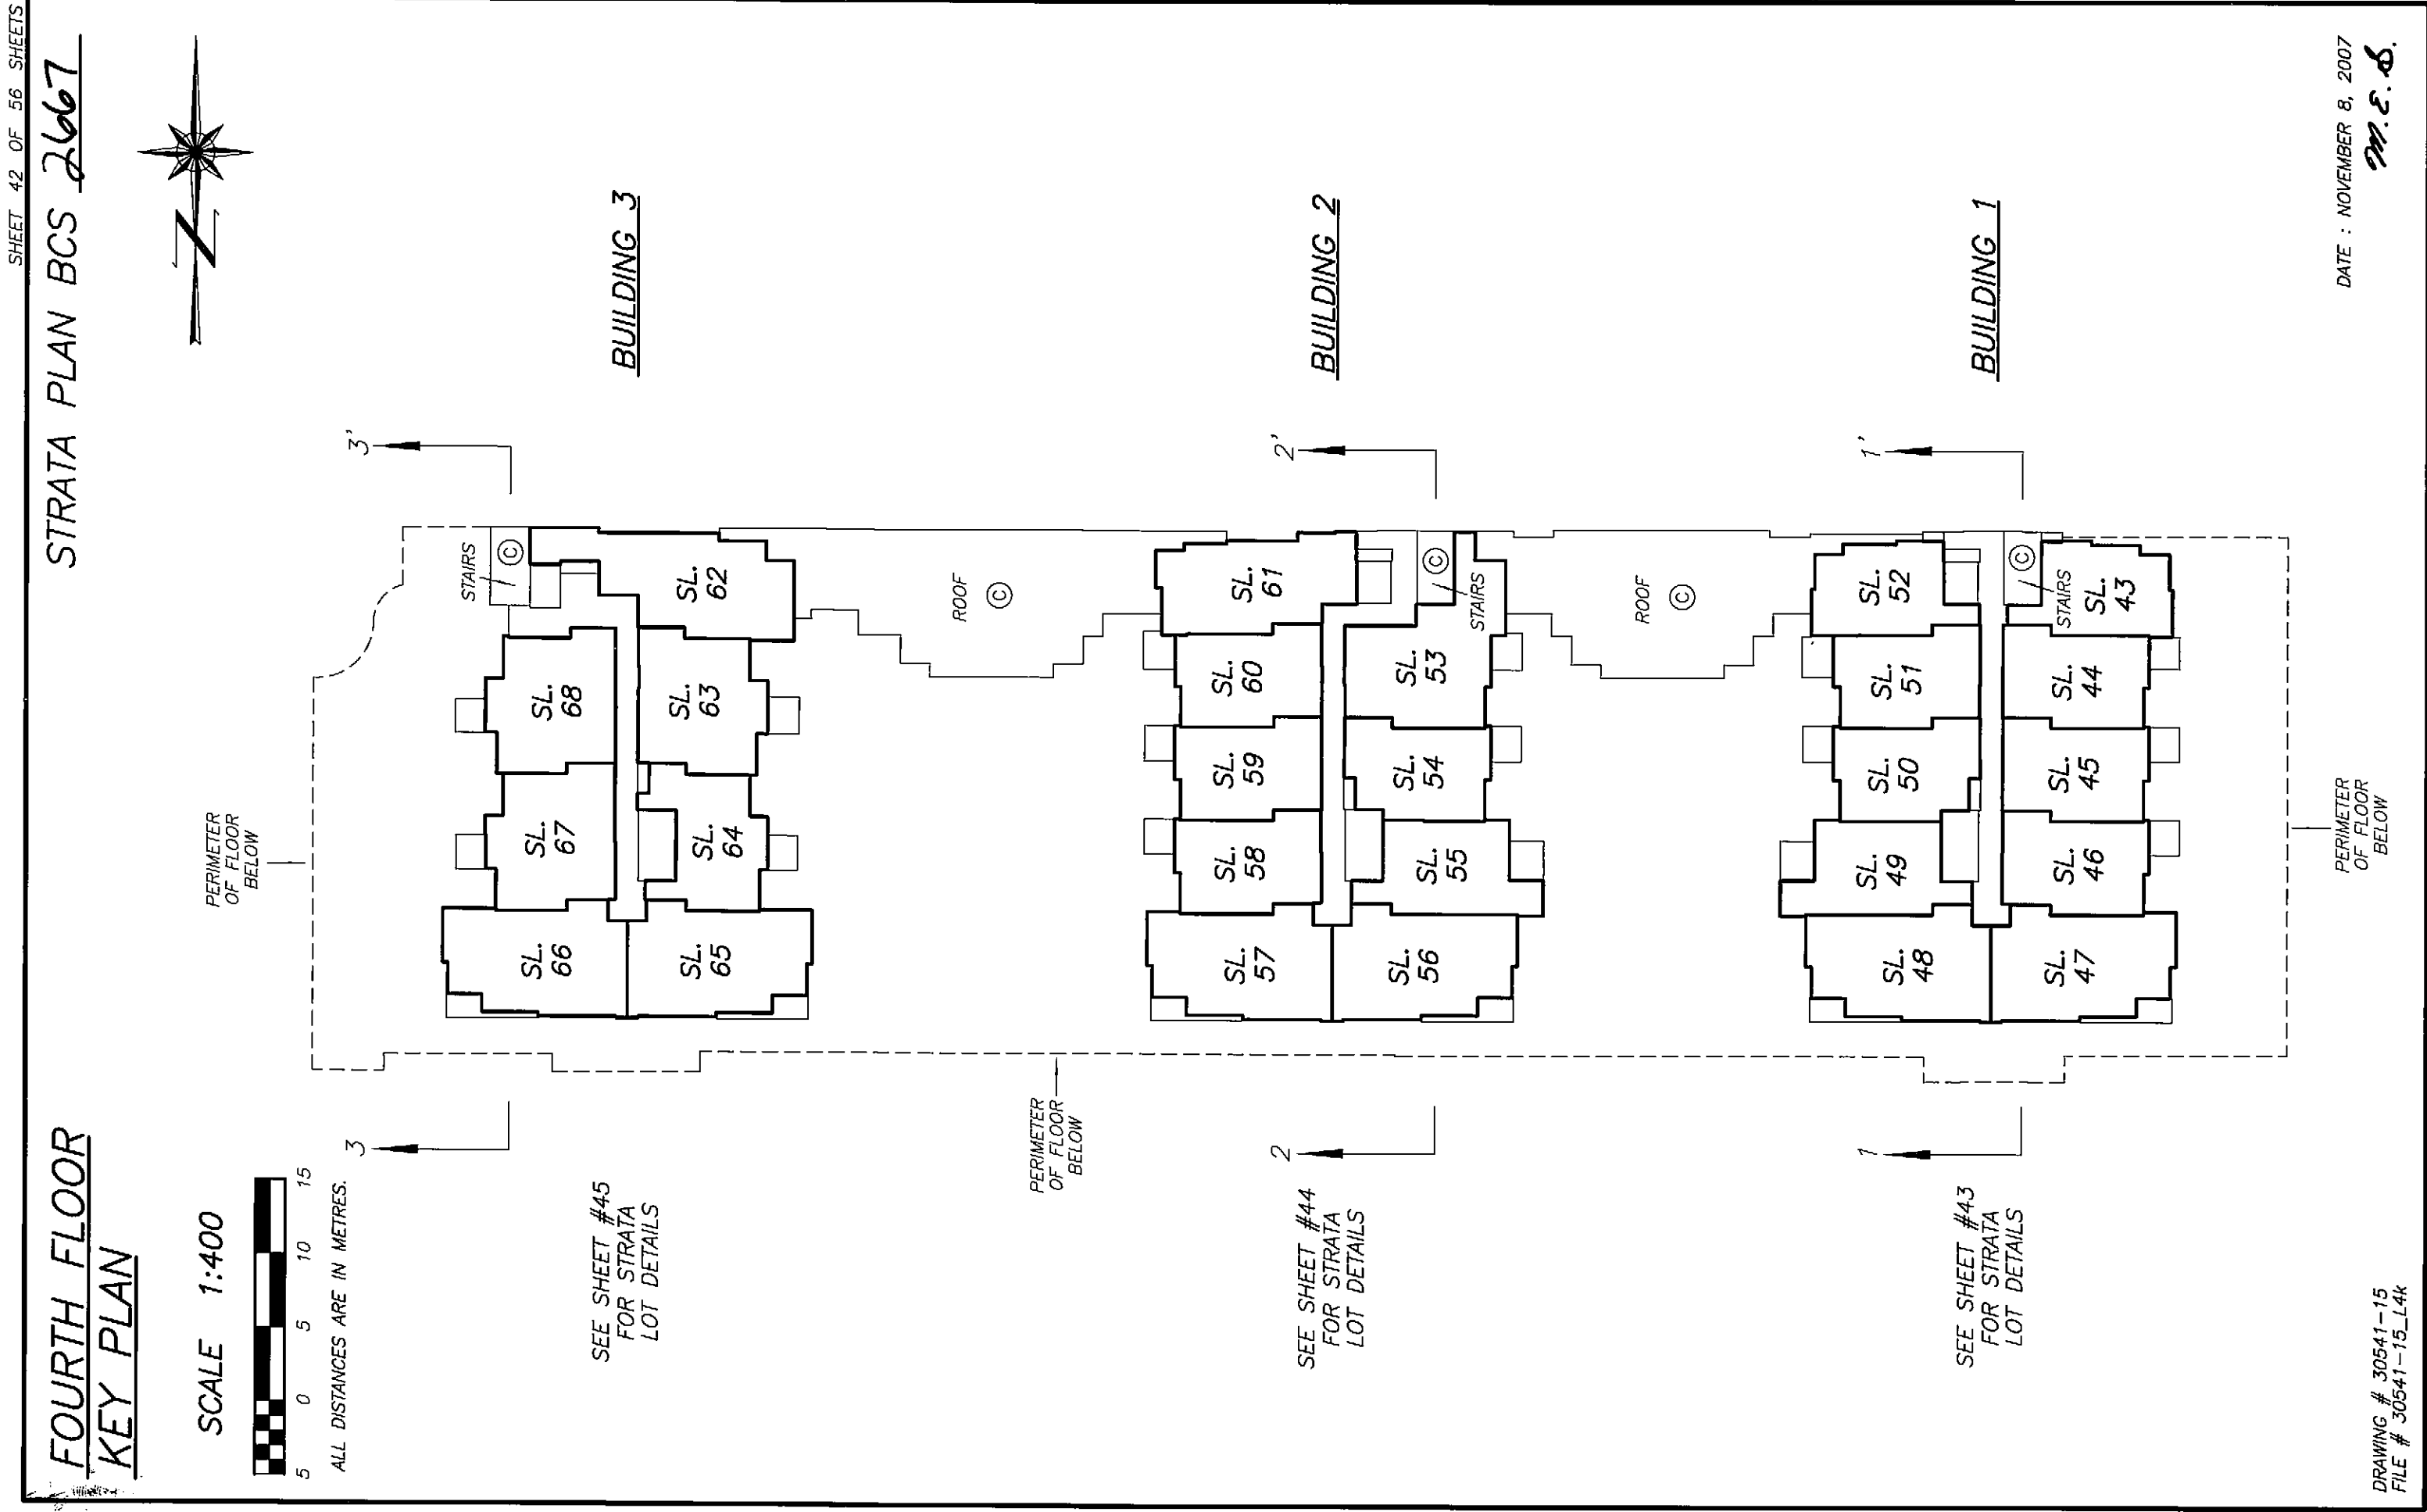


ORIGINAL

FOURTH FLOOR PLAN
BUILDING 1

STRATA PLAN BCS 2667




SCALE 1:150

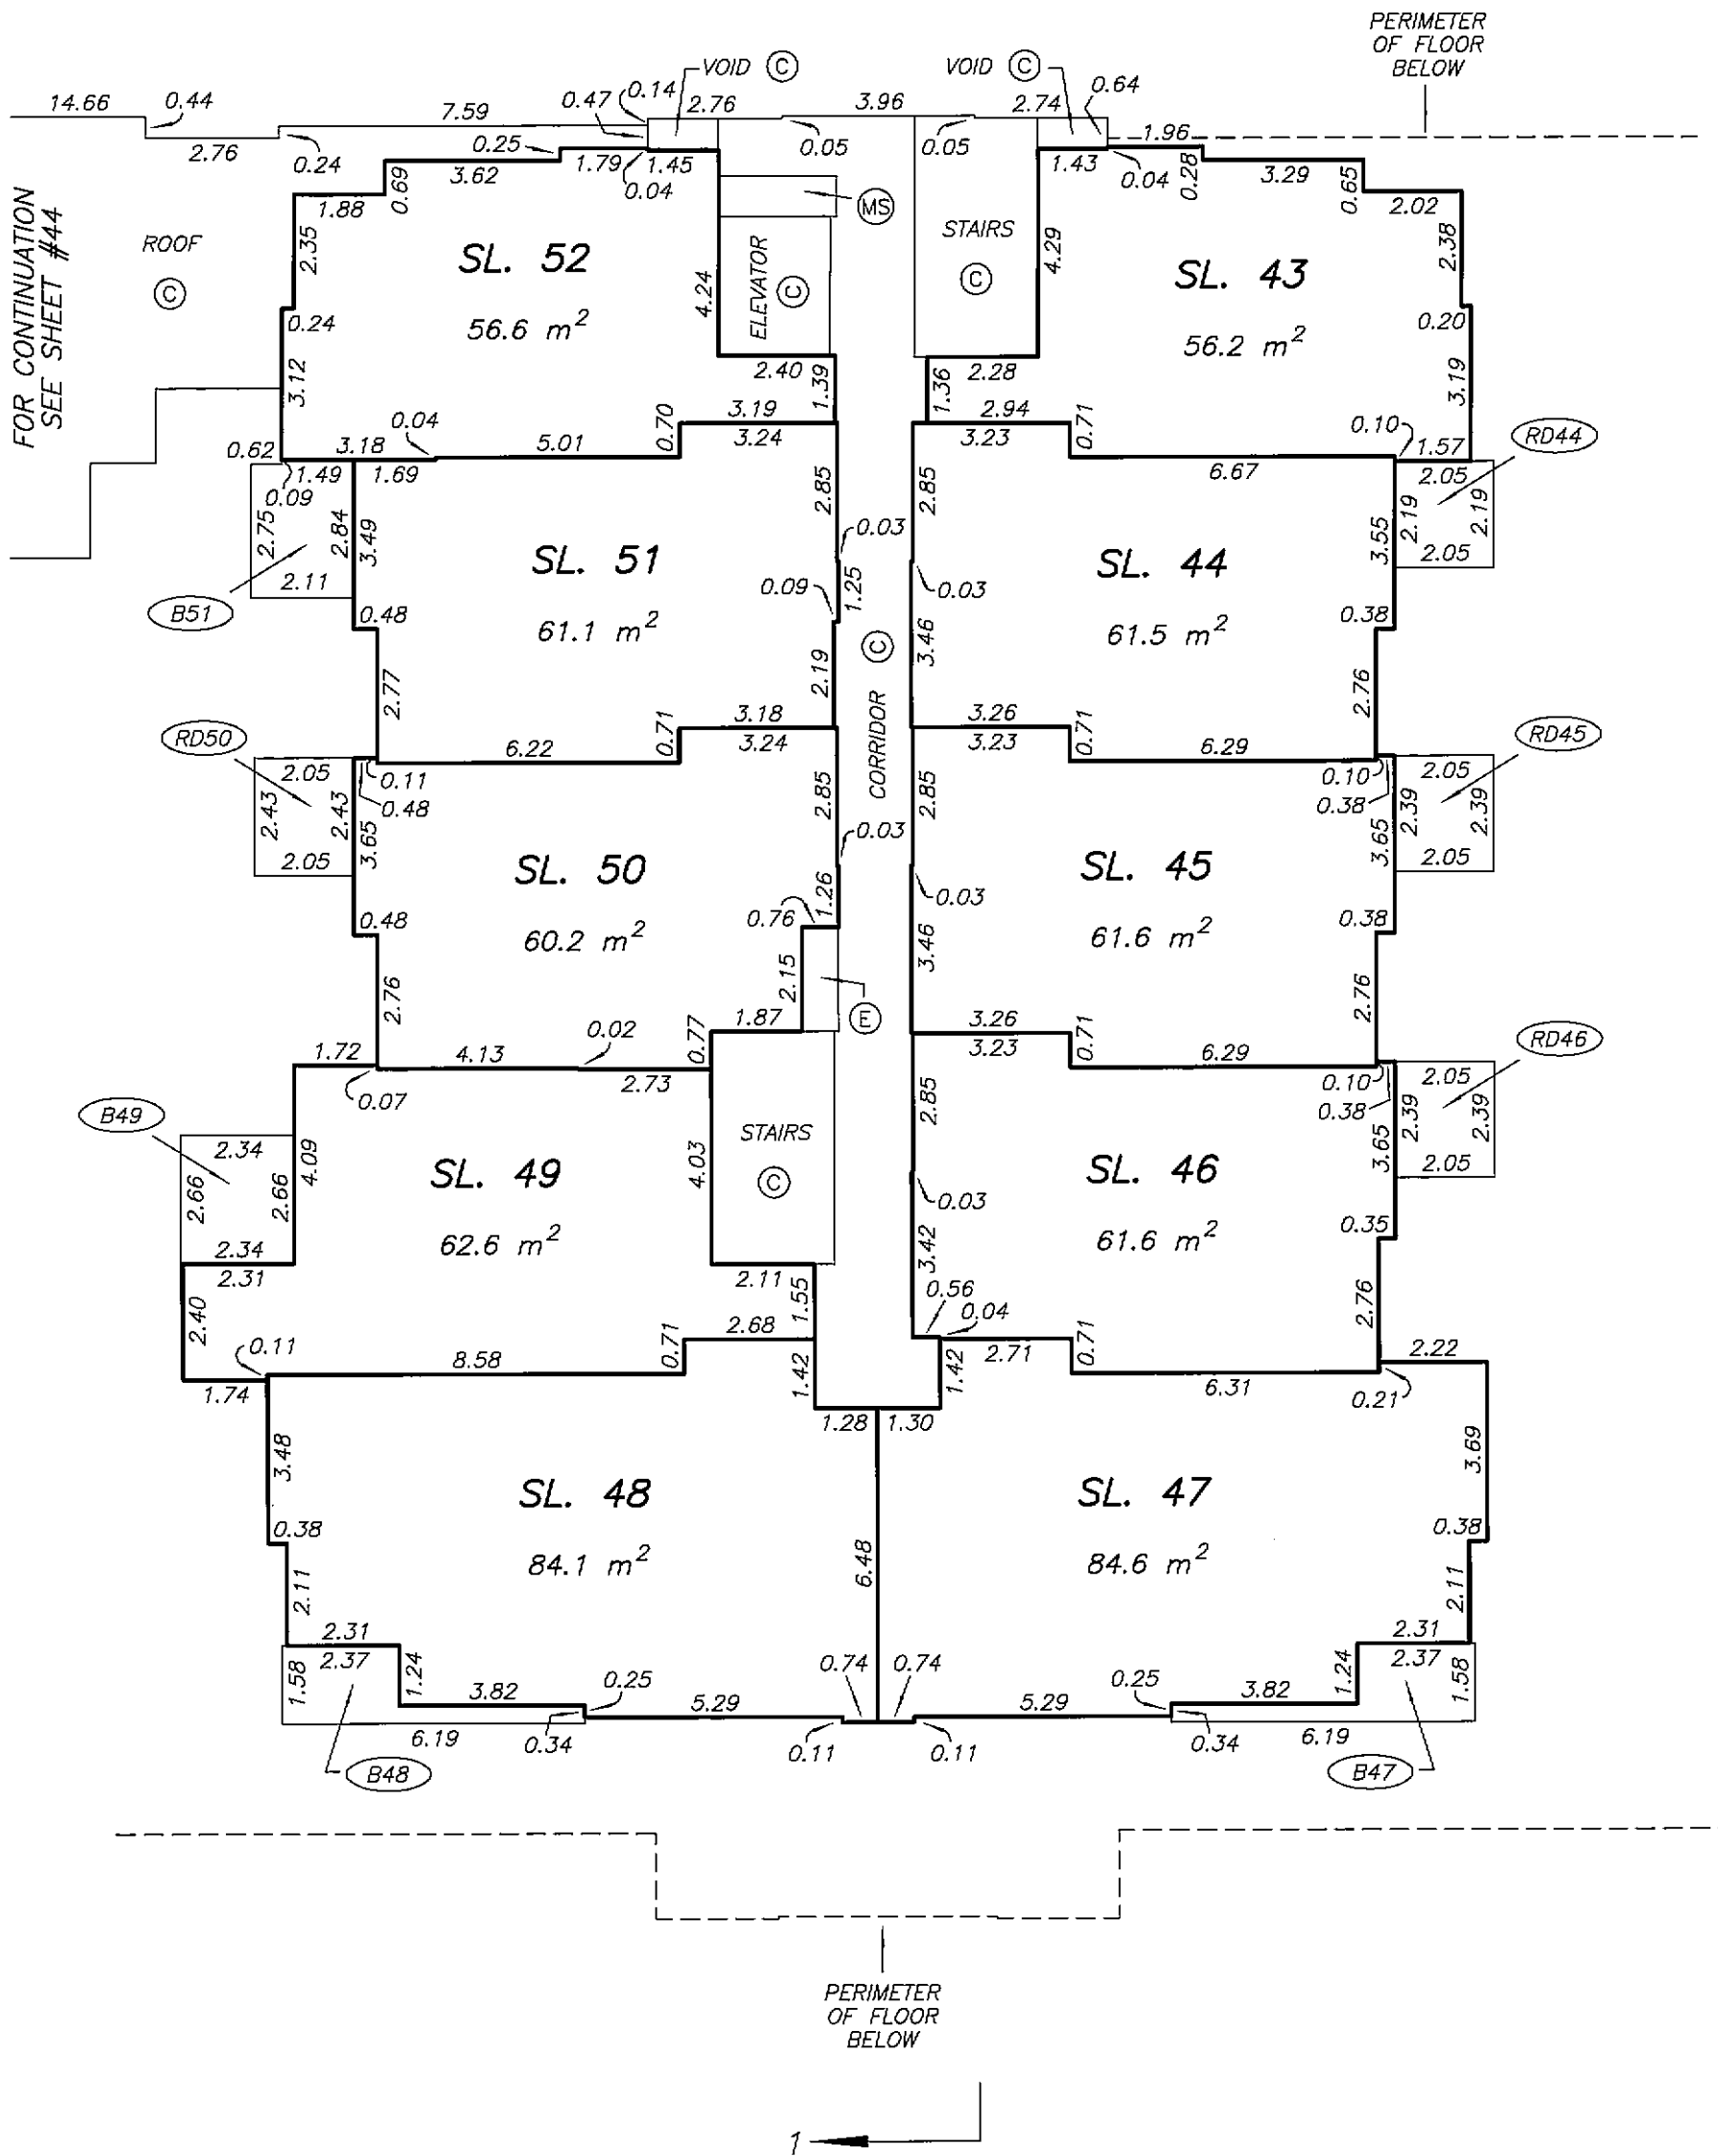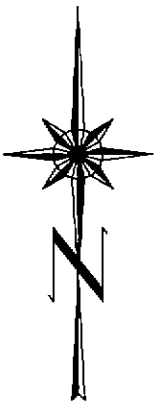 

SHEET 44 OF 56 SHEETS

FOURTH FLOOR PLAN
BUILDING 2

STRATA PLAN BCS 2667

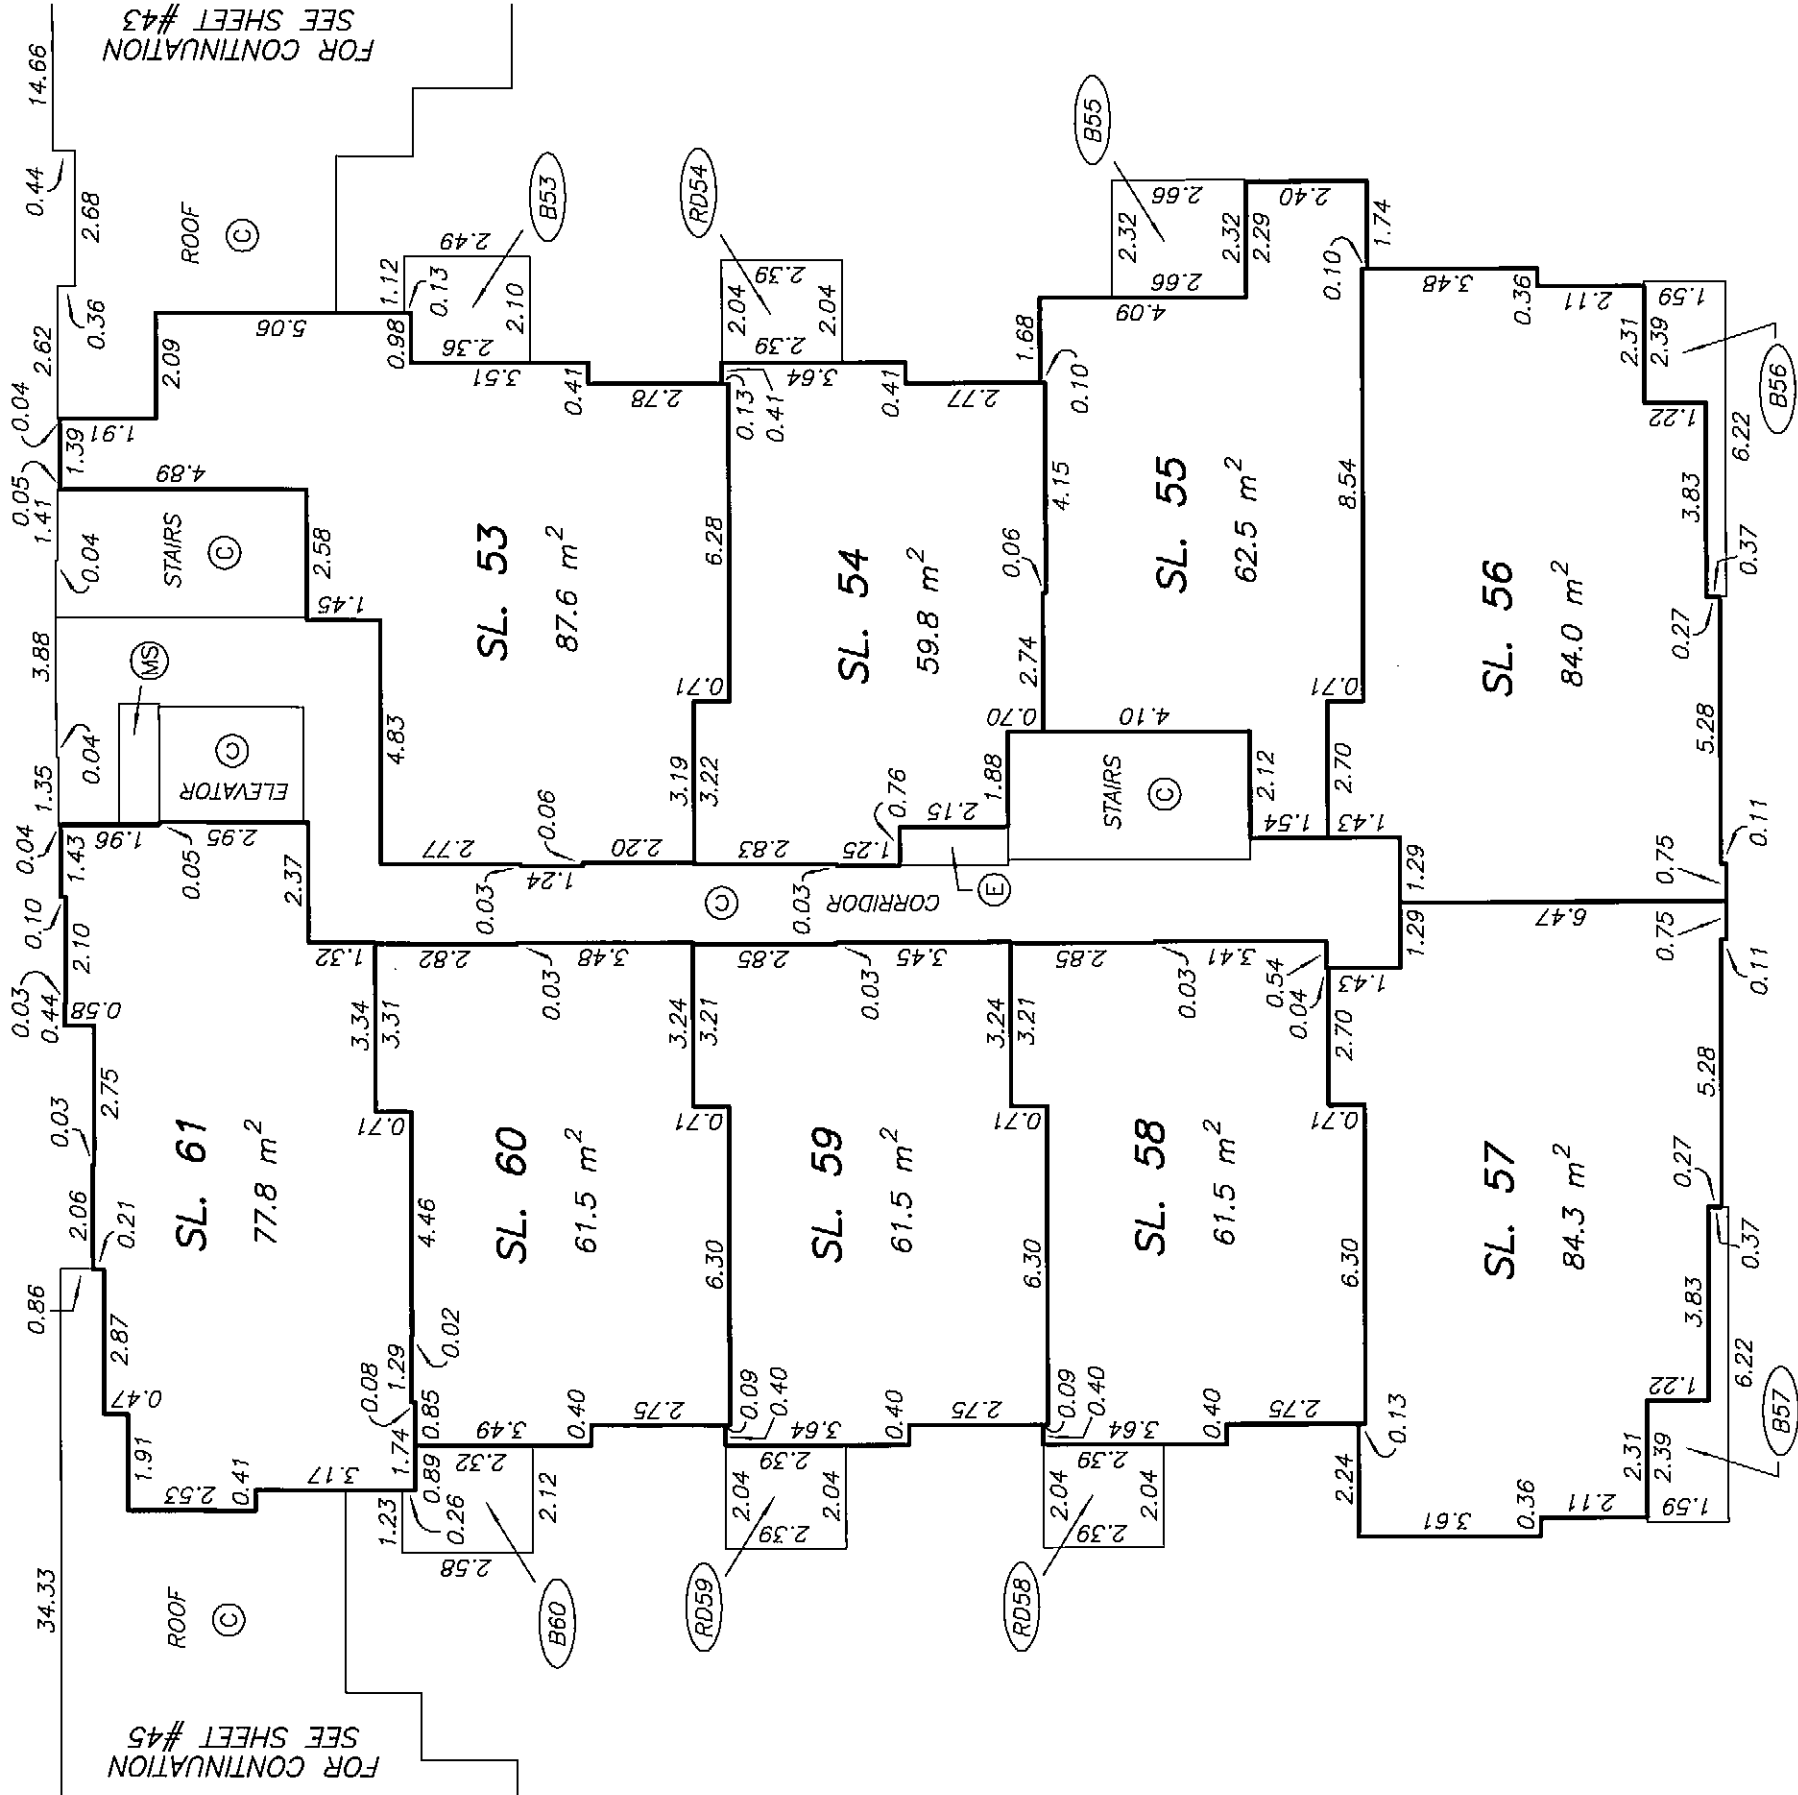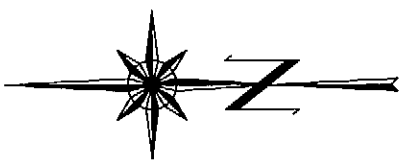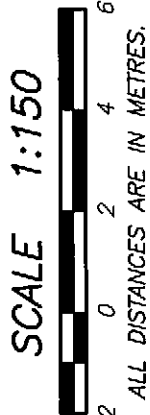

PERIMETER
OF FLOOR
BELOW



DRAWING # 30541-15
FILE # 30541-15_L4

DATE : NOVEMBER 8, 2007
M.F.S.


ORIGINAL

SHEET 45 OF 56 SHEETS



STRATA PLAN BCS 2667

FOURTH FLOOR PLAN
BUILDING 3

SCALE 1:150

 

ALL DISTANCES ARE IN METRES.

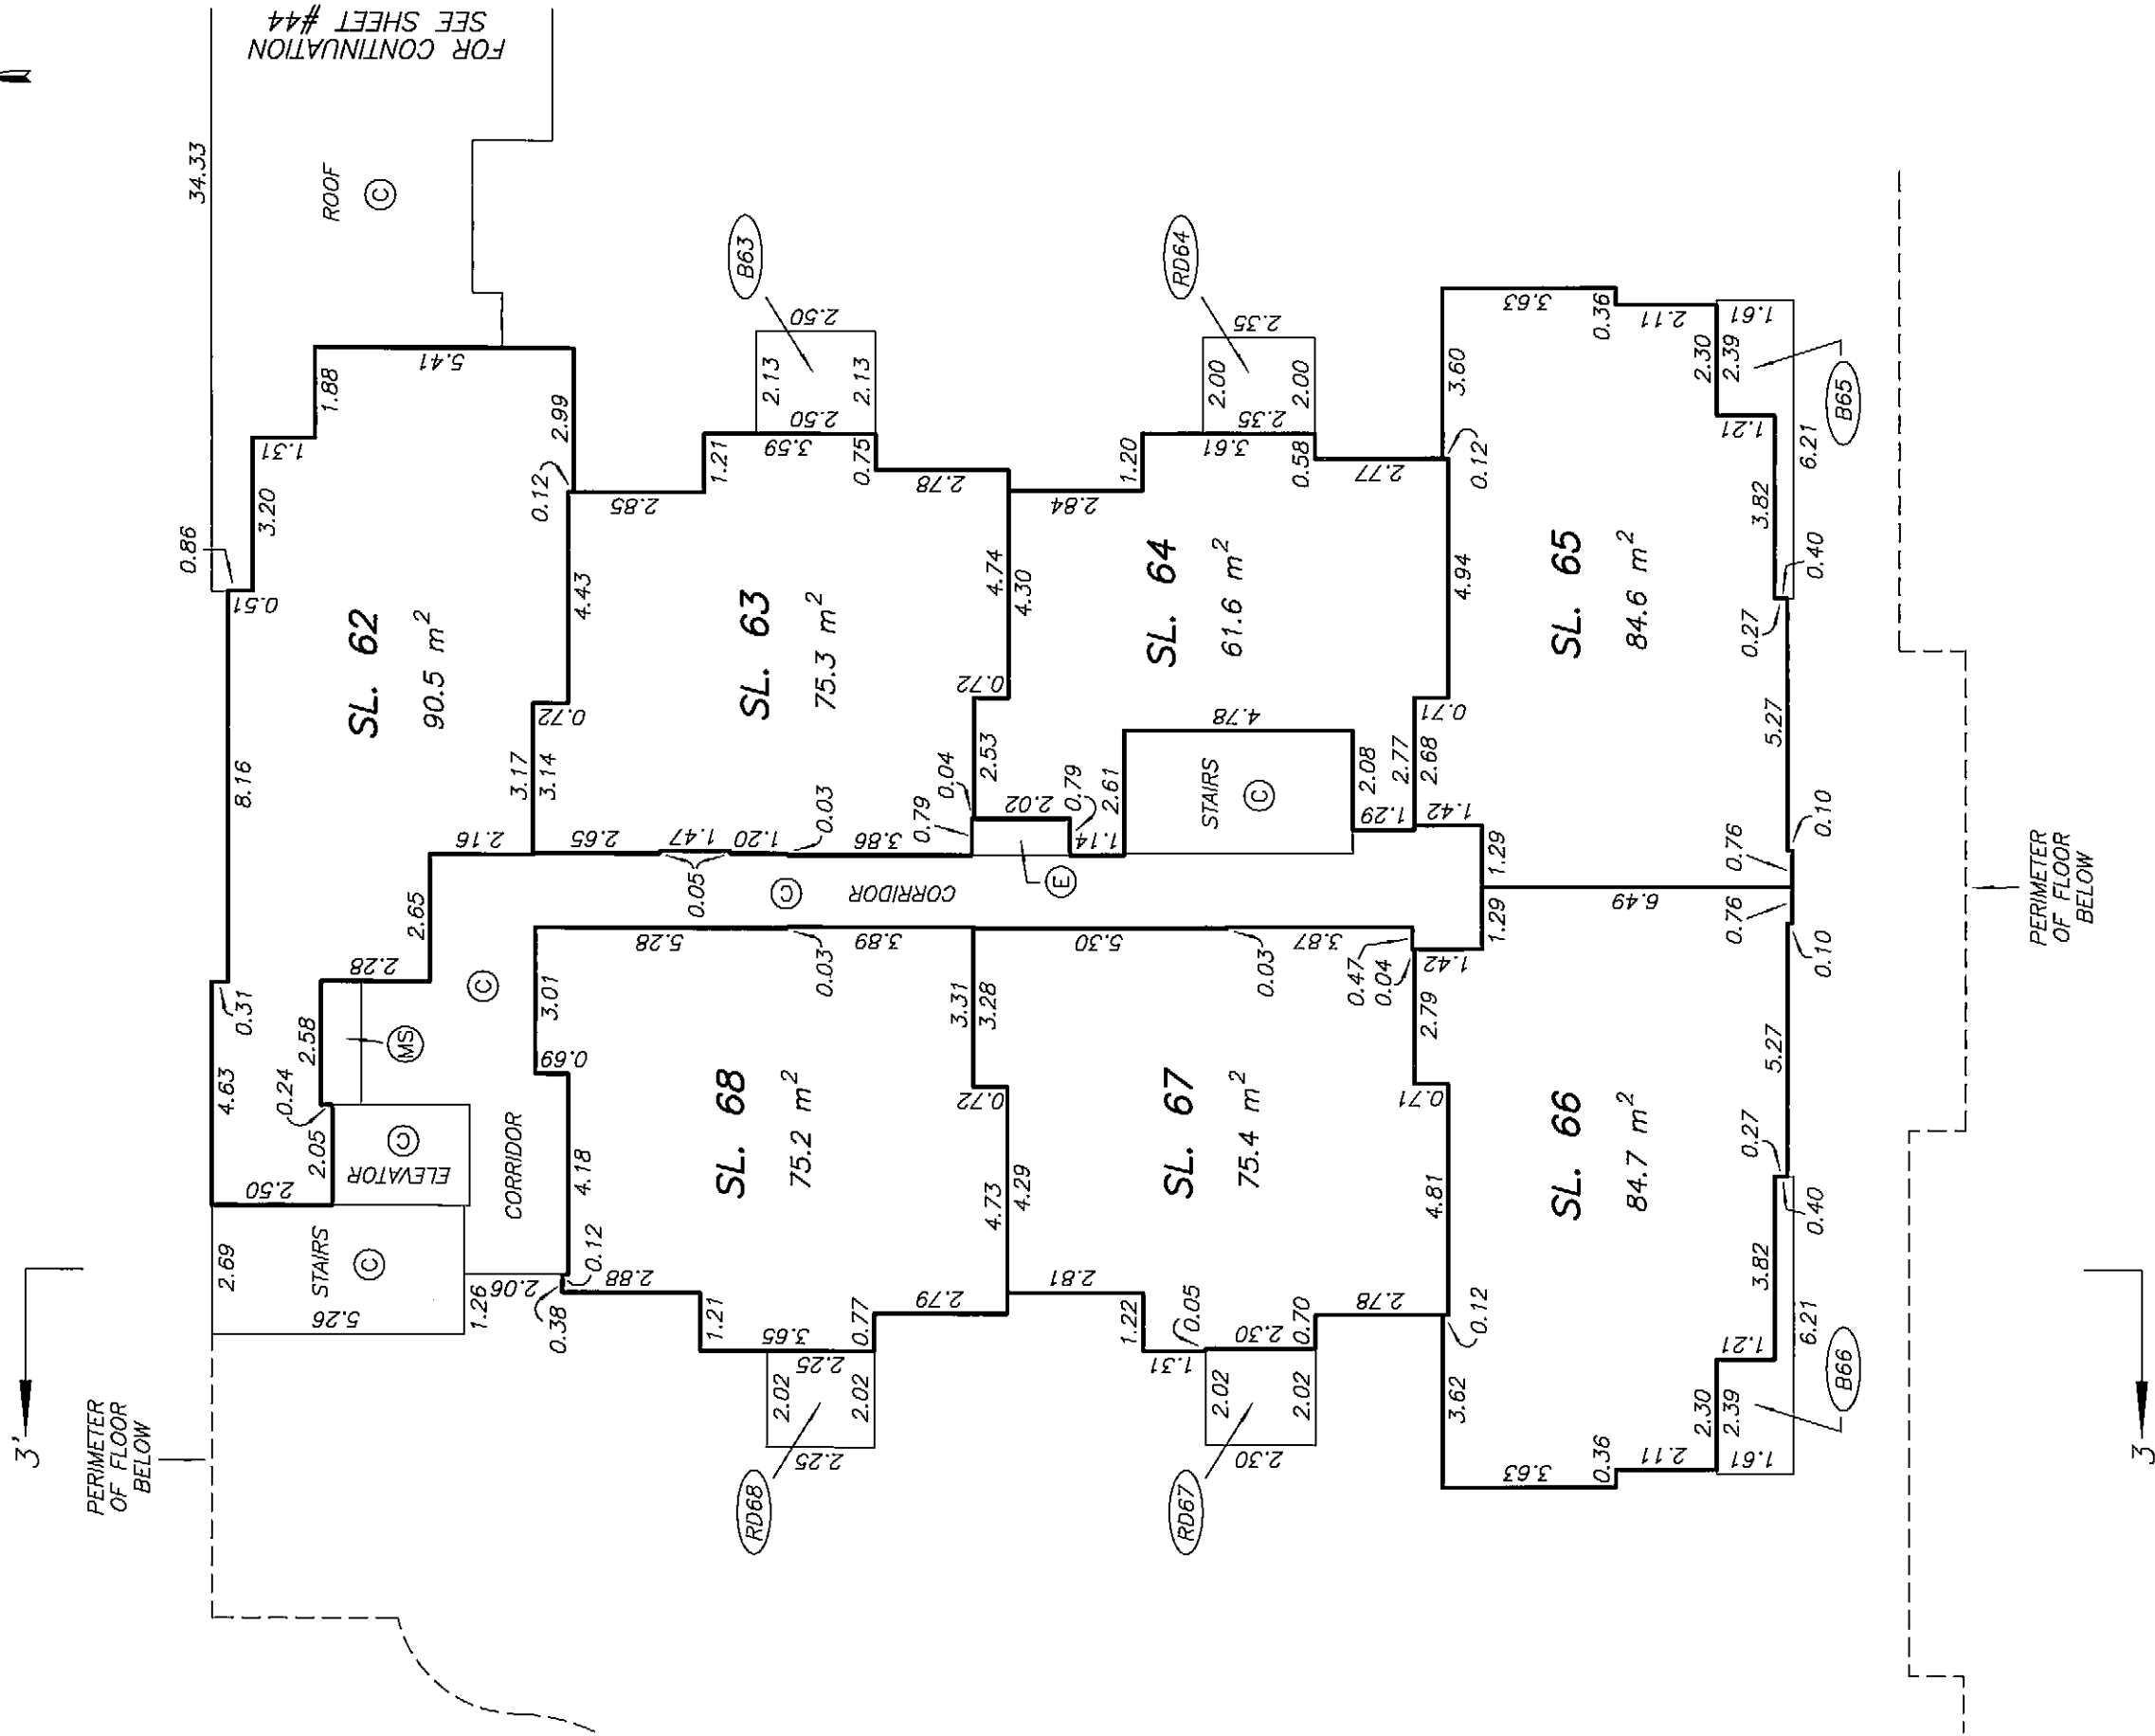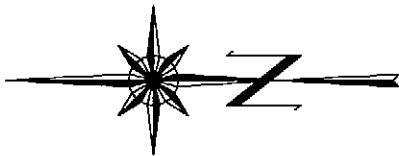

DATE : NOVEMBER 8, 2007
M.E.D.




DRAWING # 30541-15
FILE # 30541-15_L4

ORIGINAL

SHEET 46 OF 56 SHEETS

FIFTH FLOOR PLAN
BUILDING 1

STRATA PLAN BCS 2667

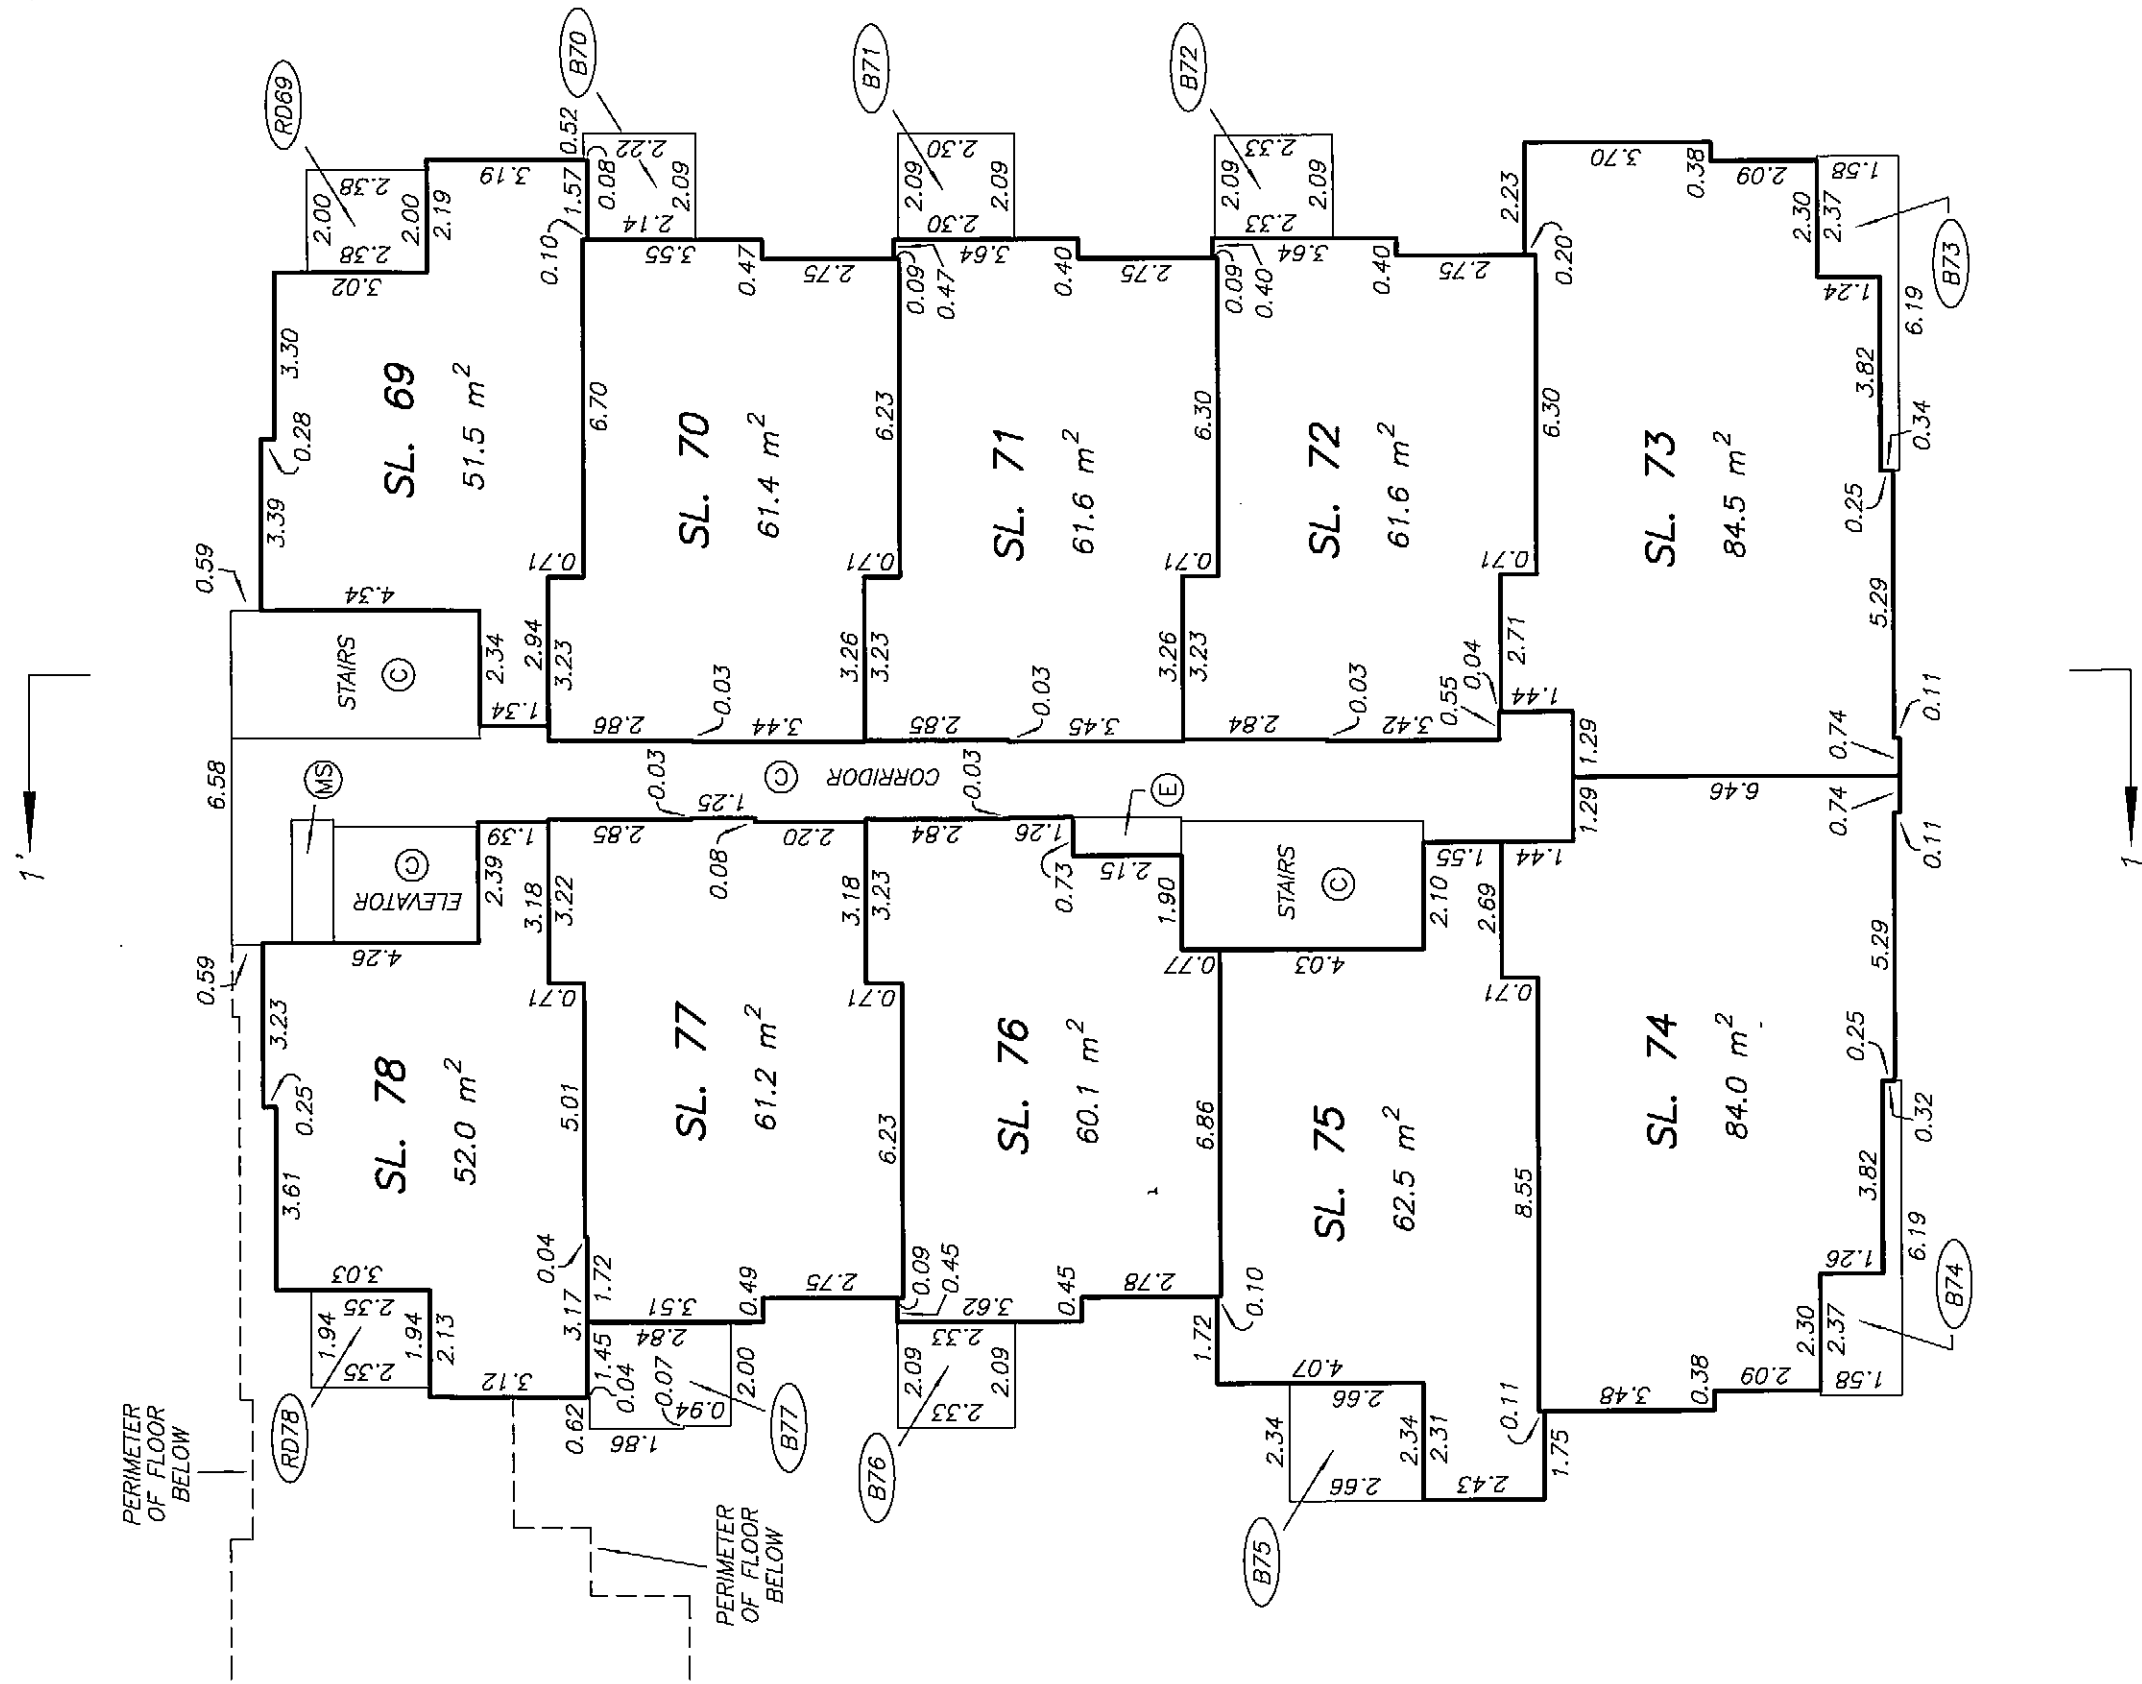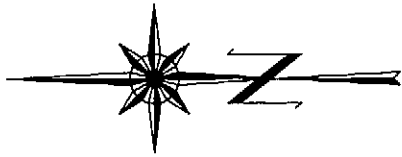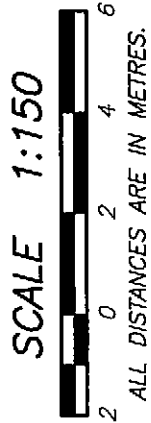

DATE : NOVEMBER 8, 2007
M.E.S.



DRAWING # 30541-15
FILE # 30541-15_L5

ORIGINAL

SHEET 47 OF 56 SHEETS

STRATA PLAN BCS 2667

FIFTH FLOOR PLAN
BUILDING 2

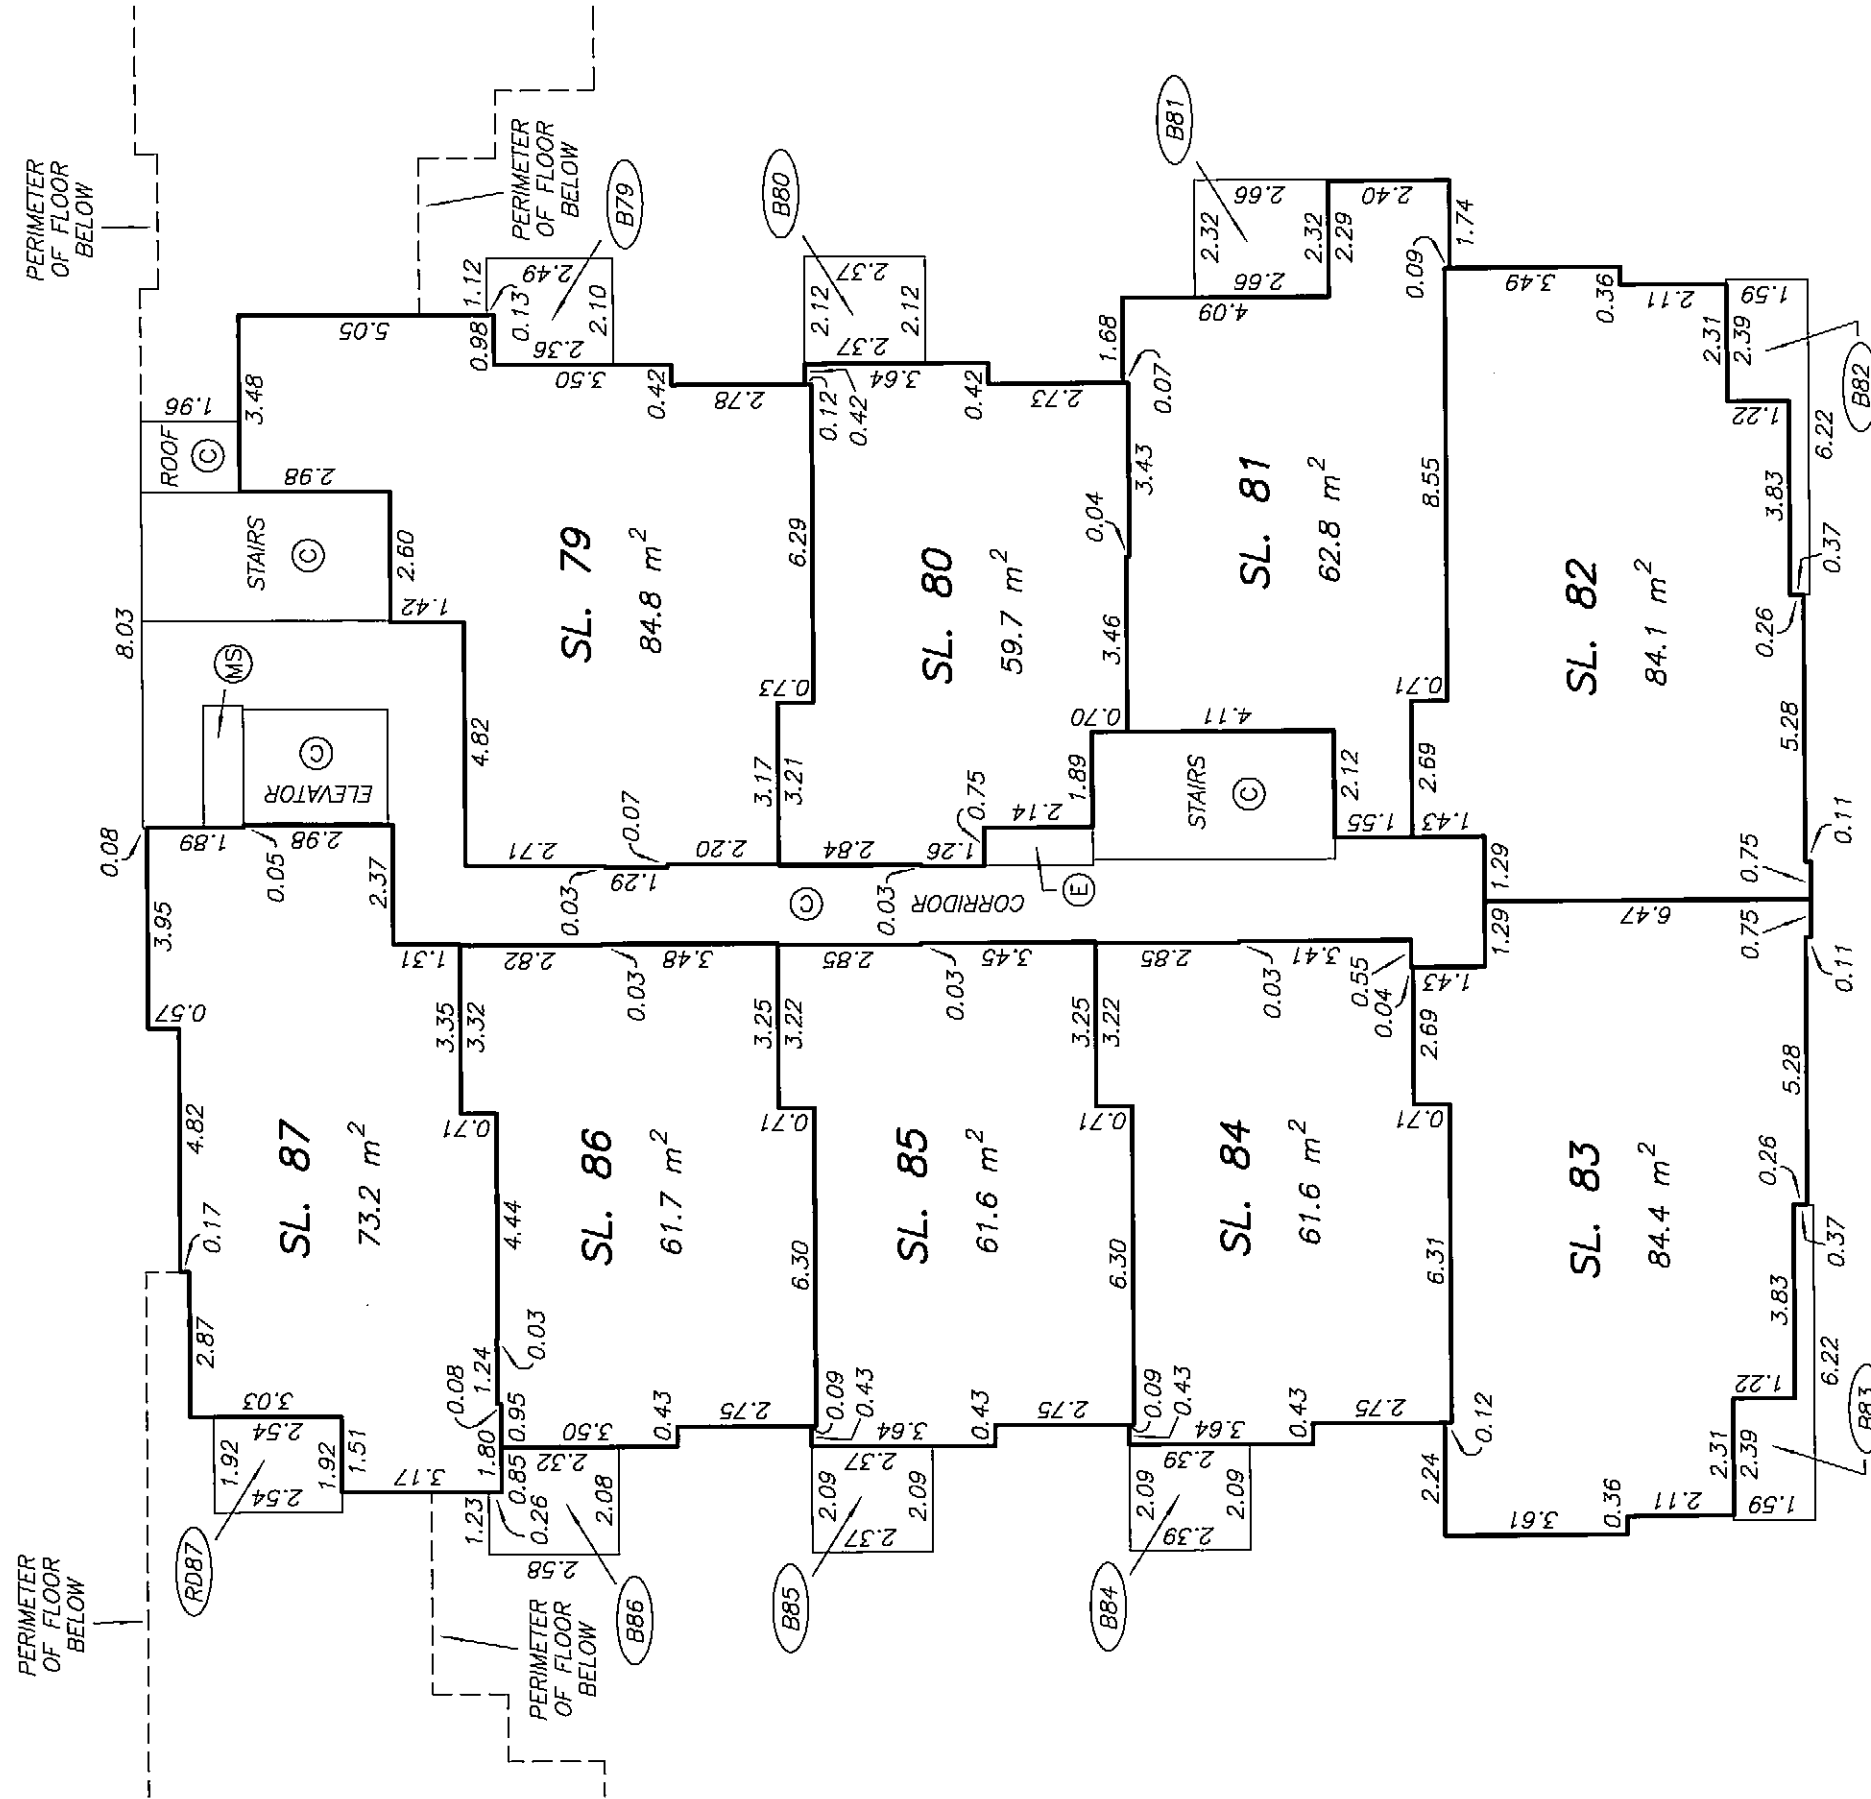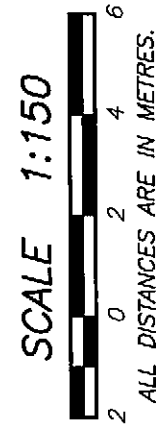


DATE : NOVEMBER 8, 2007

8.3.8.

ORIGINAL

DRAWING # 30541-15
FILE # 30541-15_L5

FIFTH FLOOR PLAN
BUILDING 3

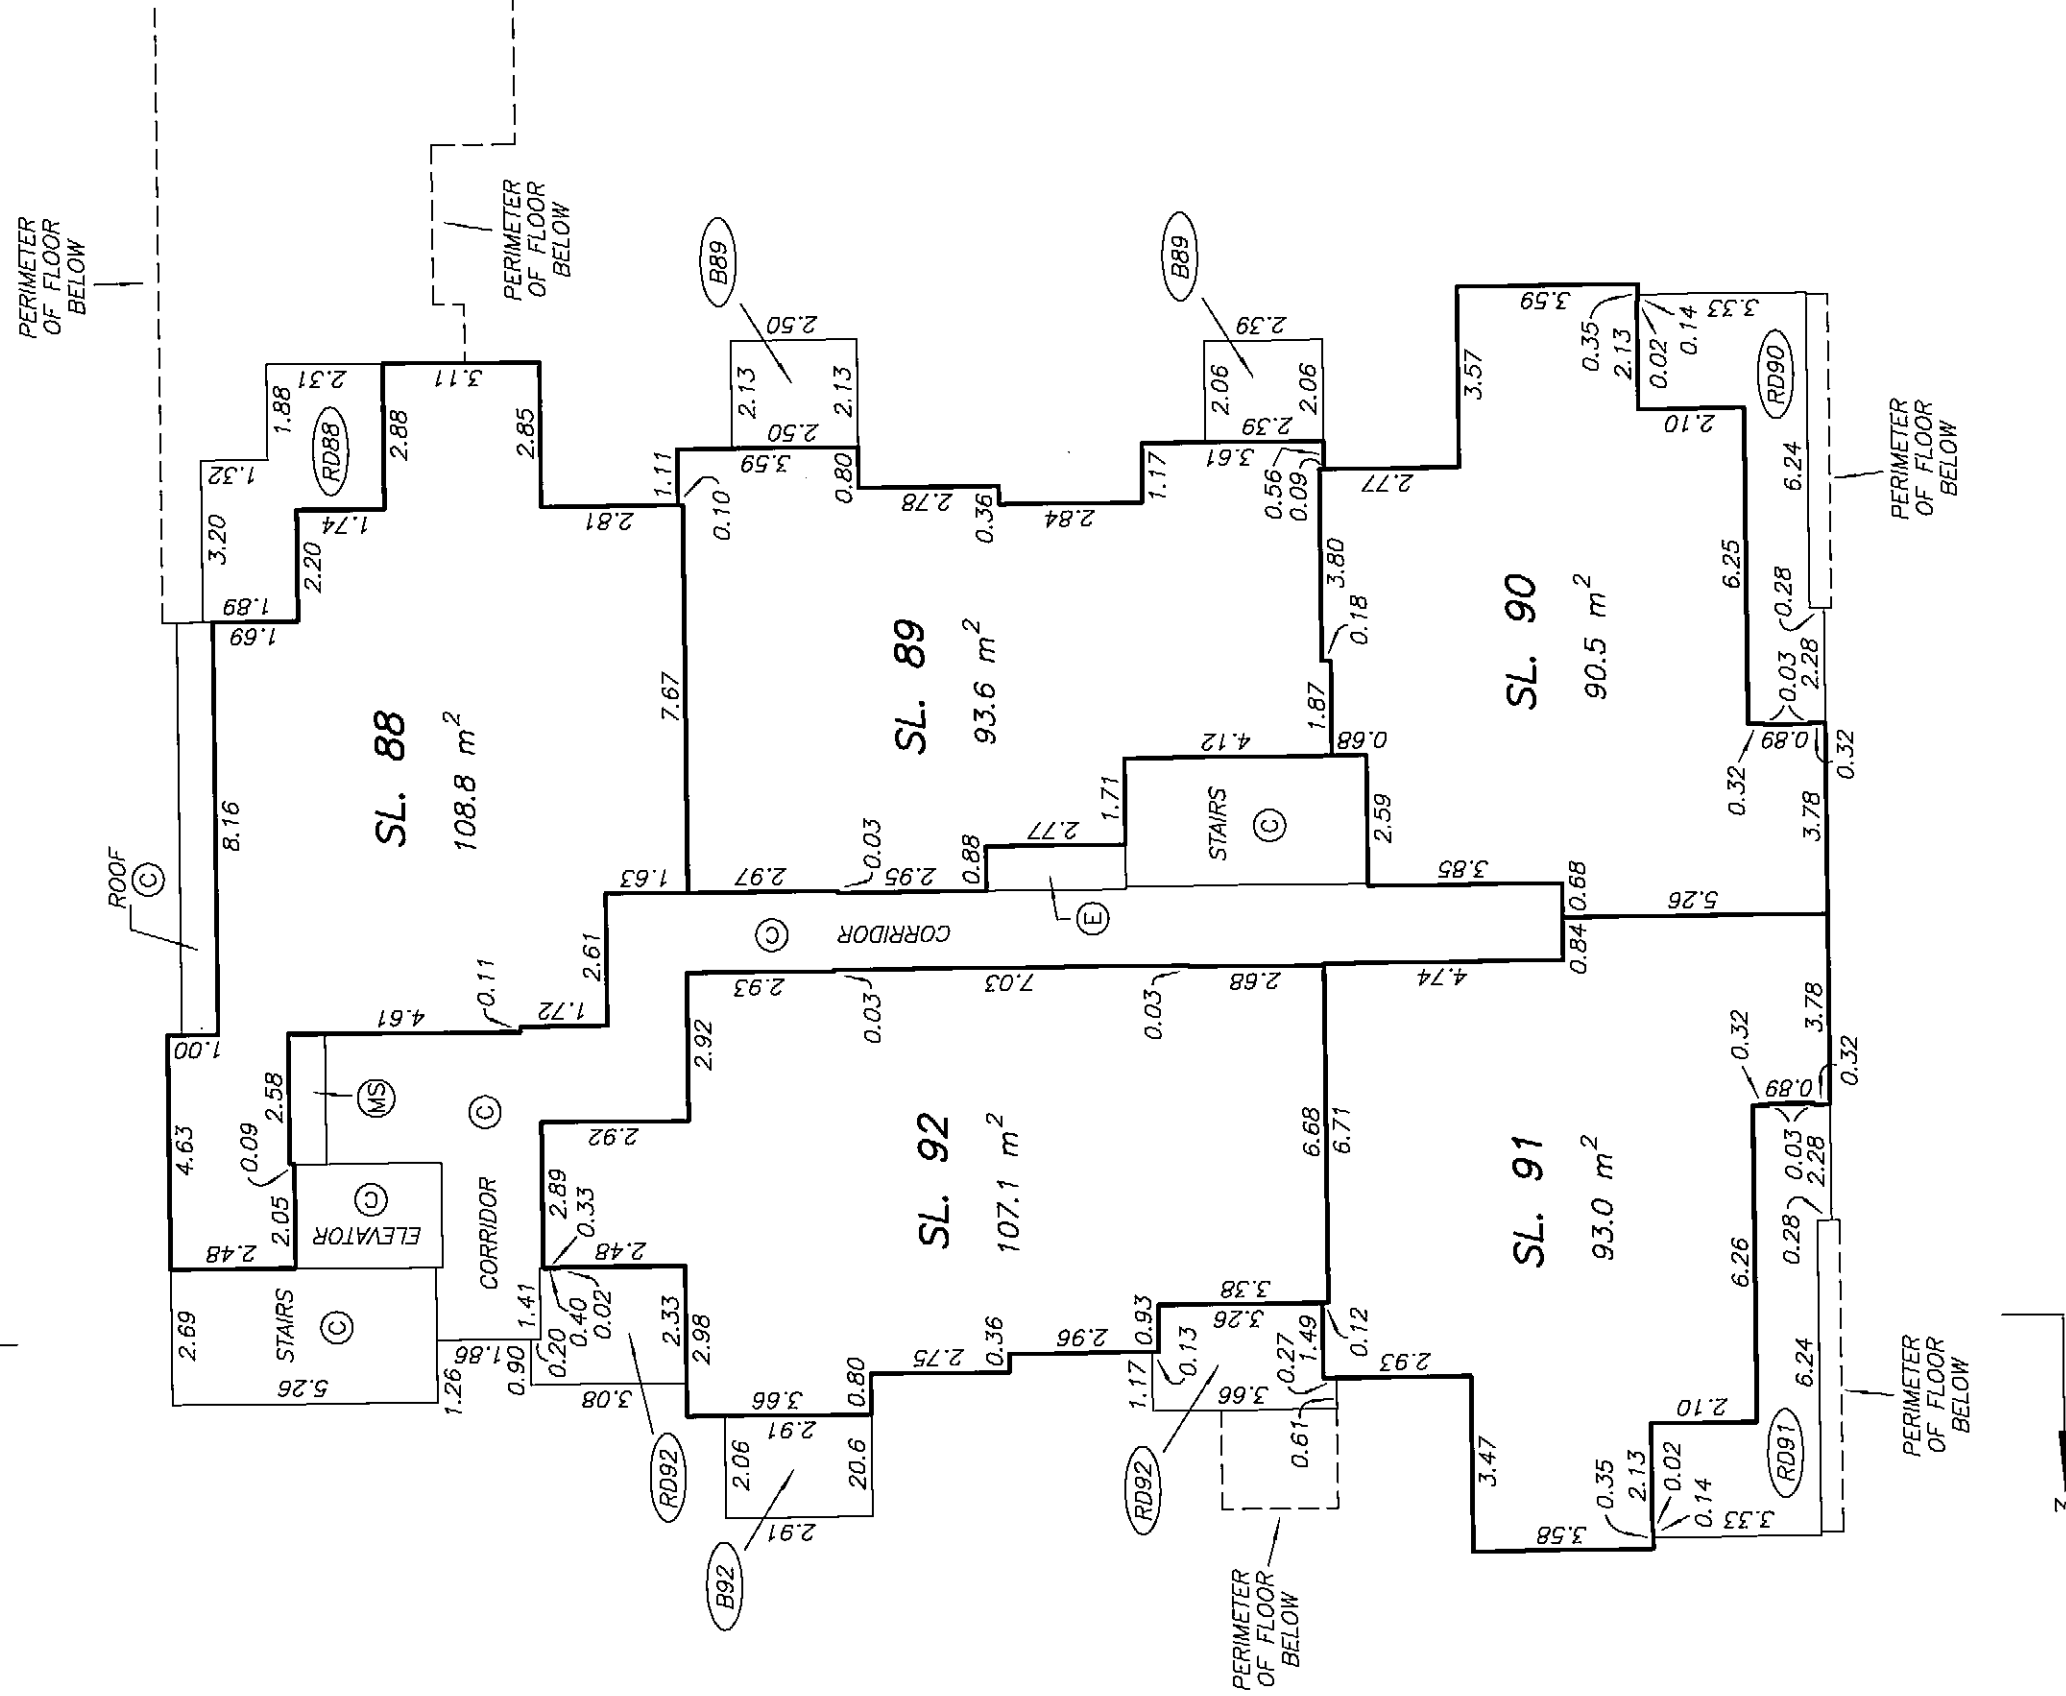

8.3.8.


ORIGINAL

SHEET 49 OF 56 SHEETS



STRATA PLAN BCS 2667

SIXTH FLOOR PLAN
BUILDING 1

SCALE 1:150

 

ALL DISTANCES ARE IN METRES.

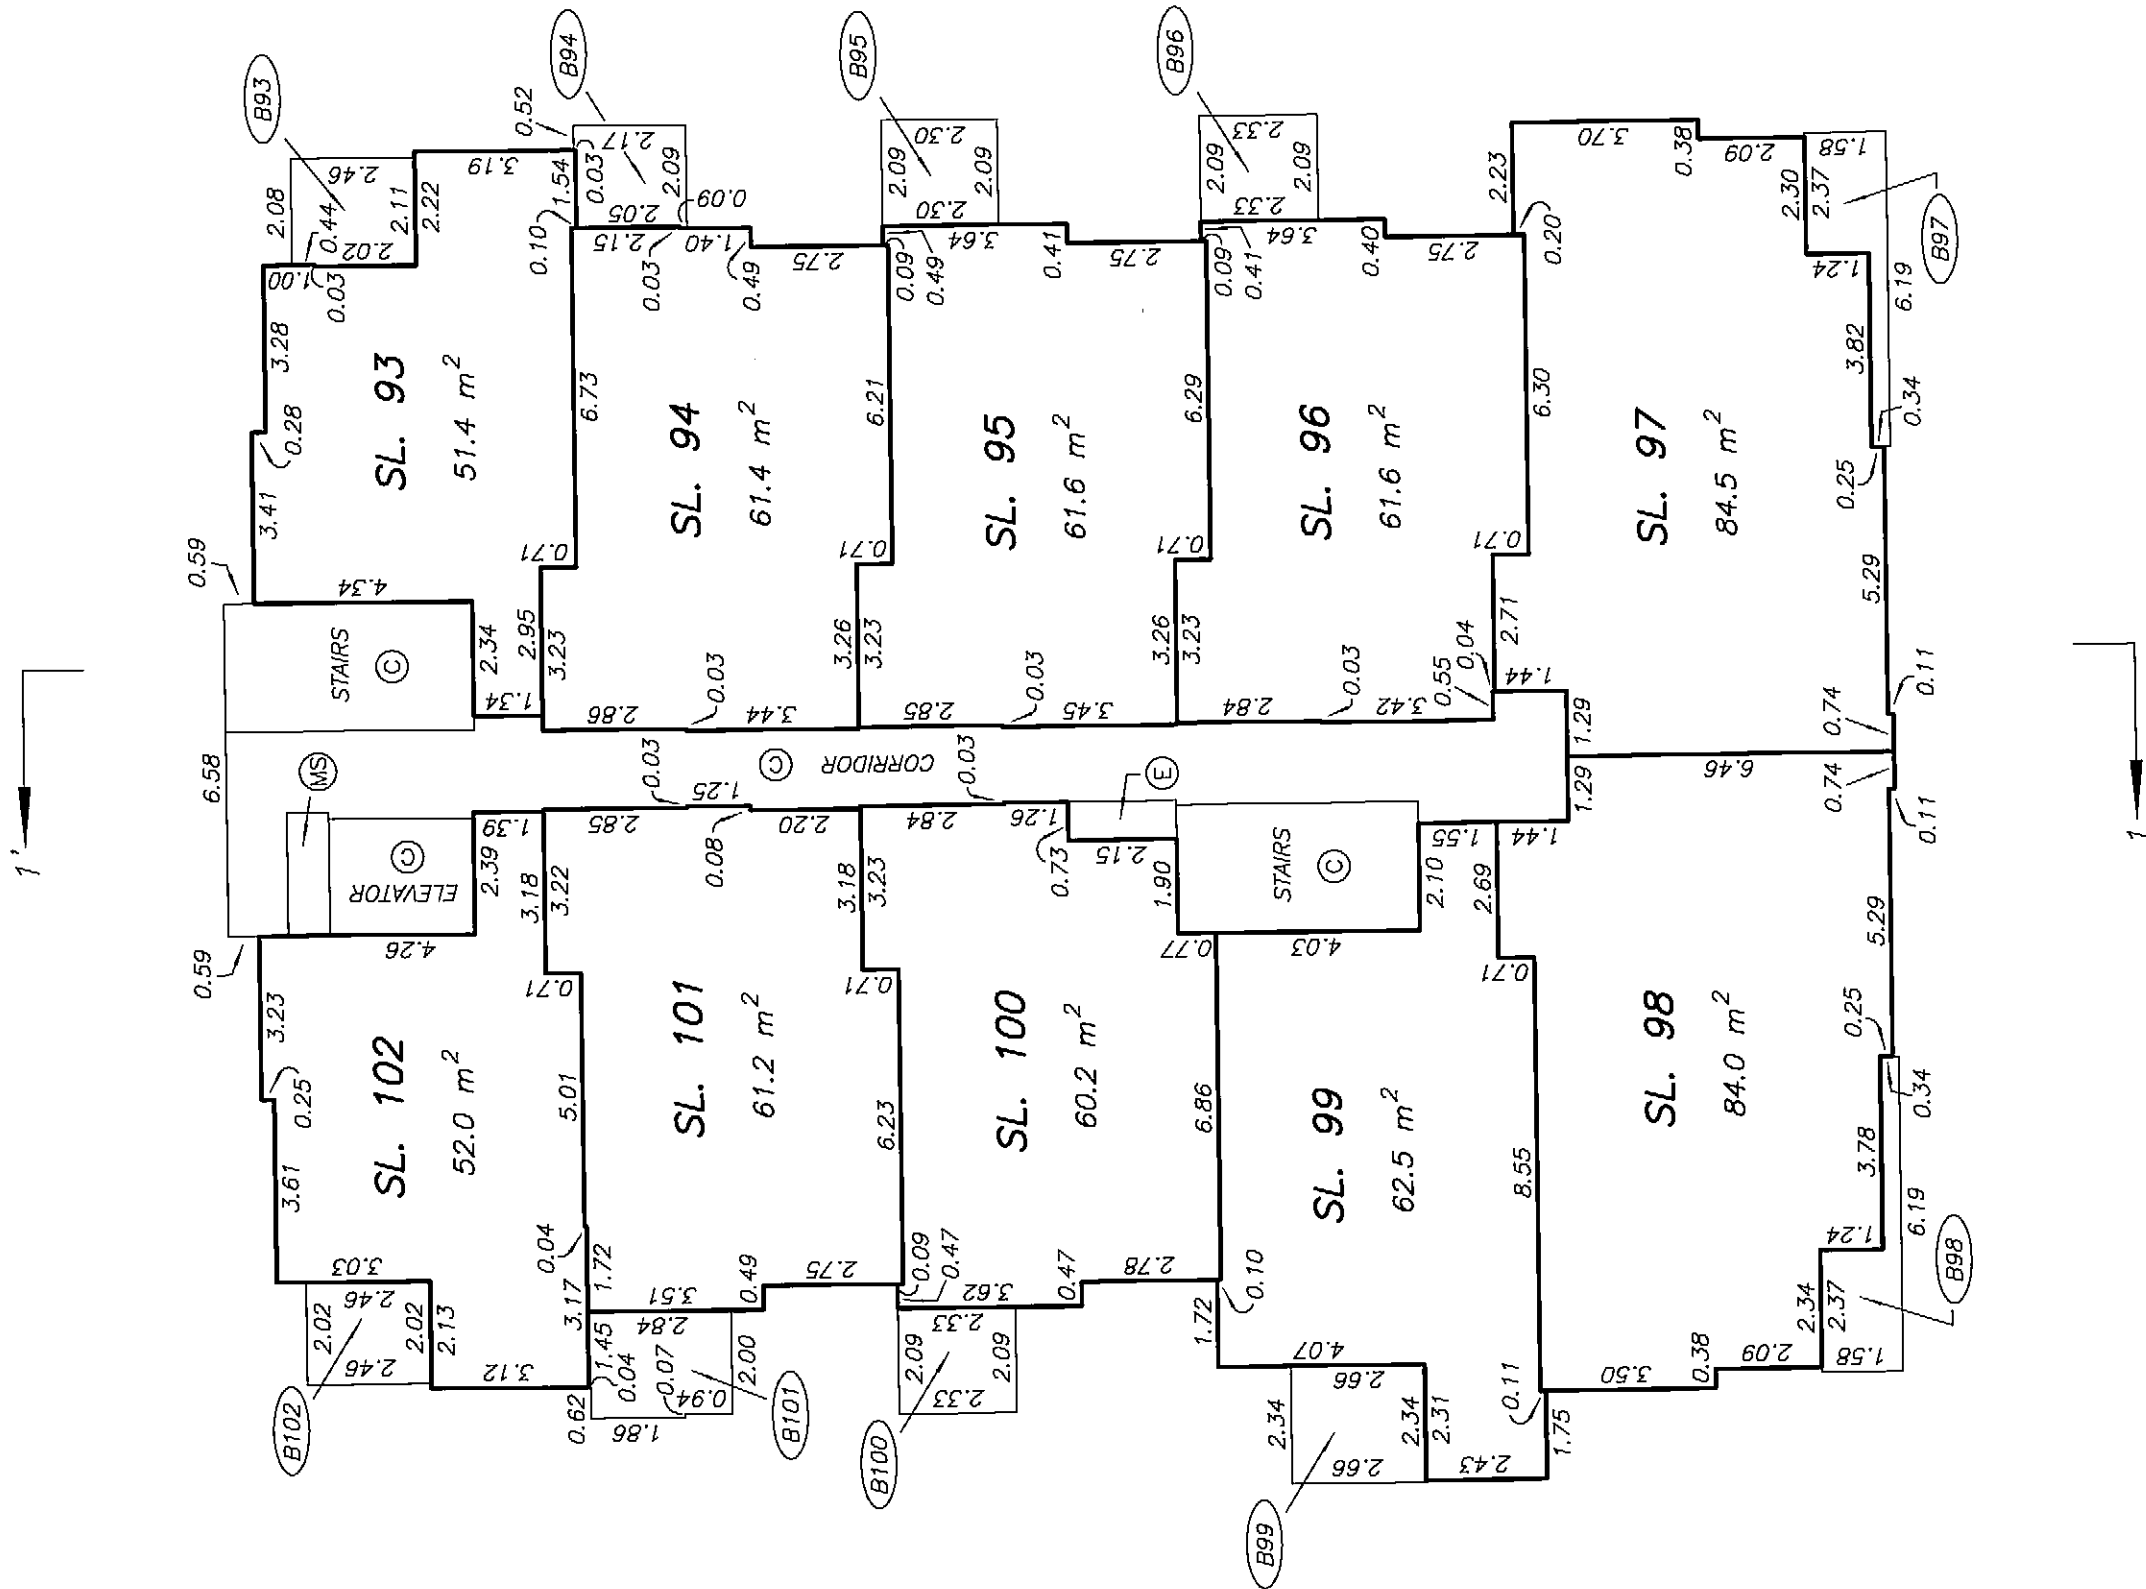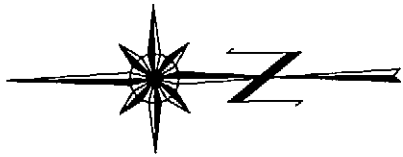

DATE : NOVEMBER 8, 2007

M.E.S.




DRAWING # 30541-15
FILE # 30541-15_L6

ORIGINAL

SHEET 50 OF 56 SHEETS

SIXTH FLOOR PLAN
BUILDING 2

STRATA PLAN BCS 2667

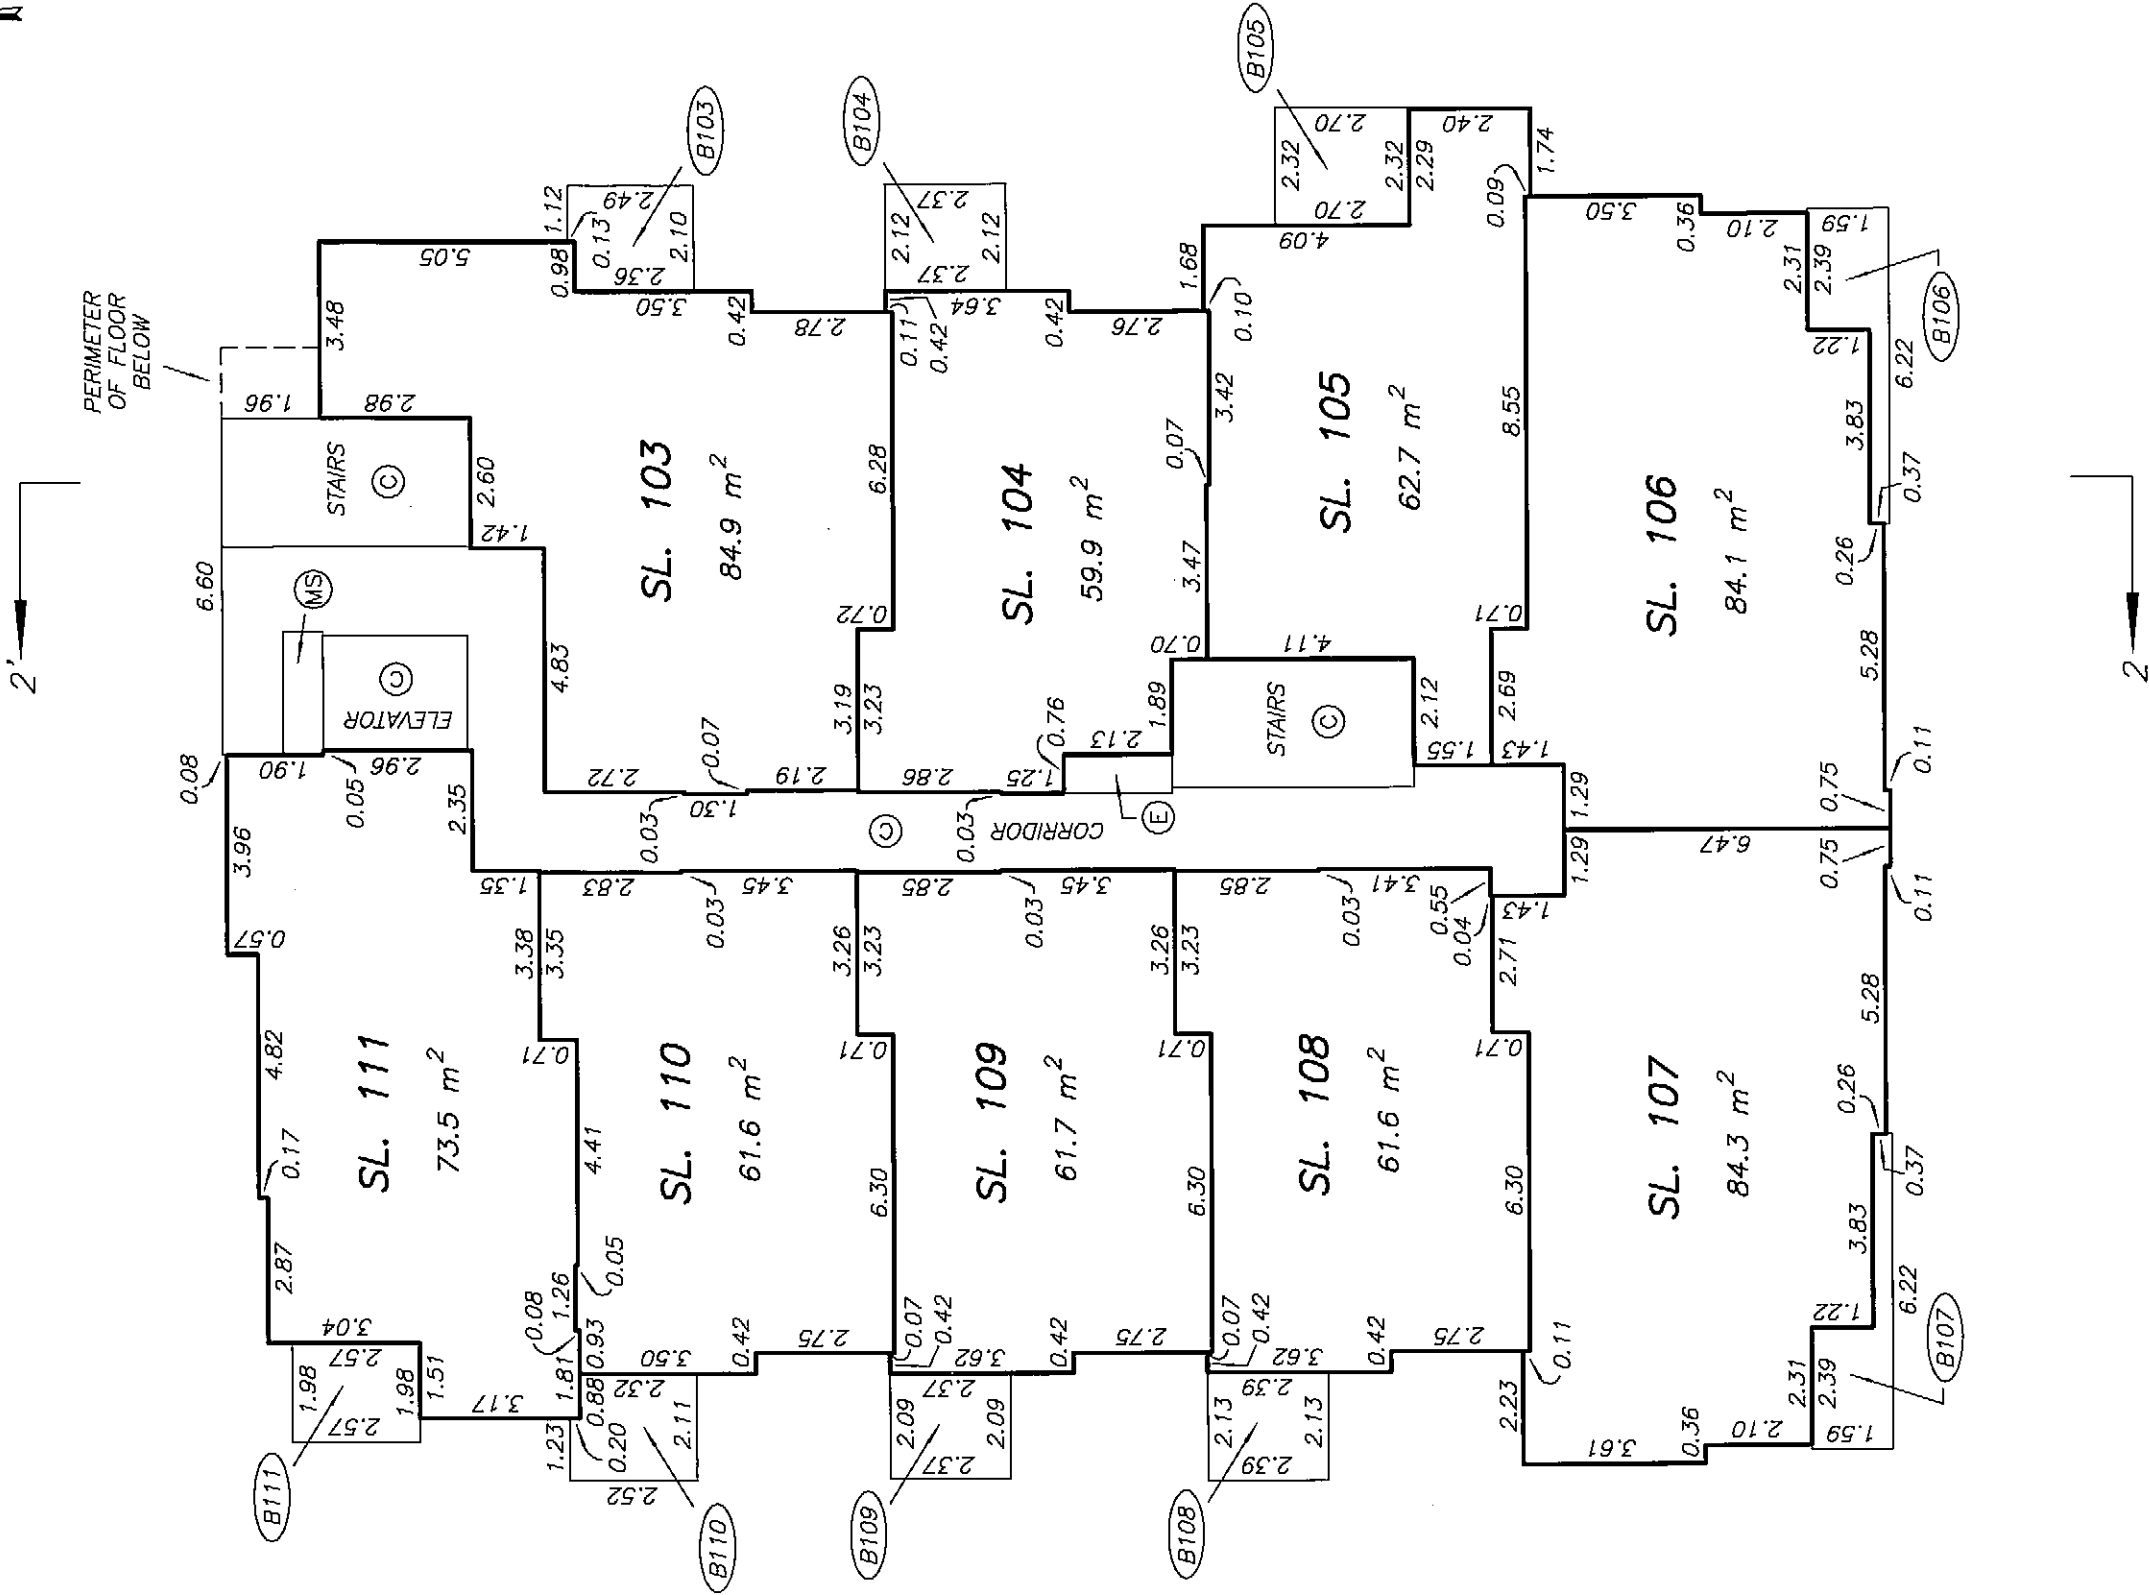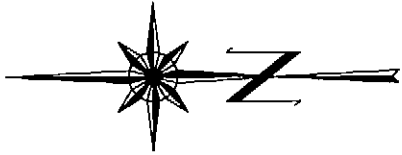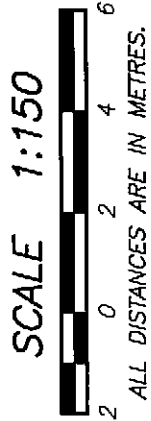

DATE : NOVEMBER 8, 2007
M.E.D.



DRAWING # 30541-15
FILE # 30541-15_L6

ORIGINAL

SHEET 51 OF 56 SHEETS

STRATA PLAN BCS 2667

SIXTH FLOOR PLAN
BUILDING 3

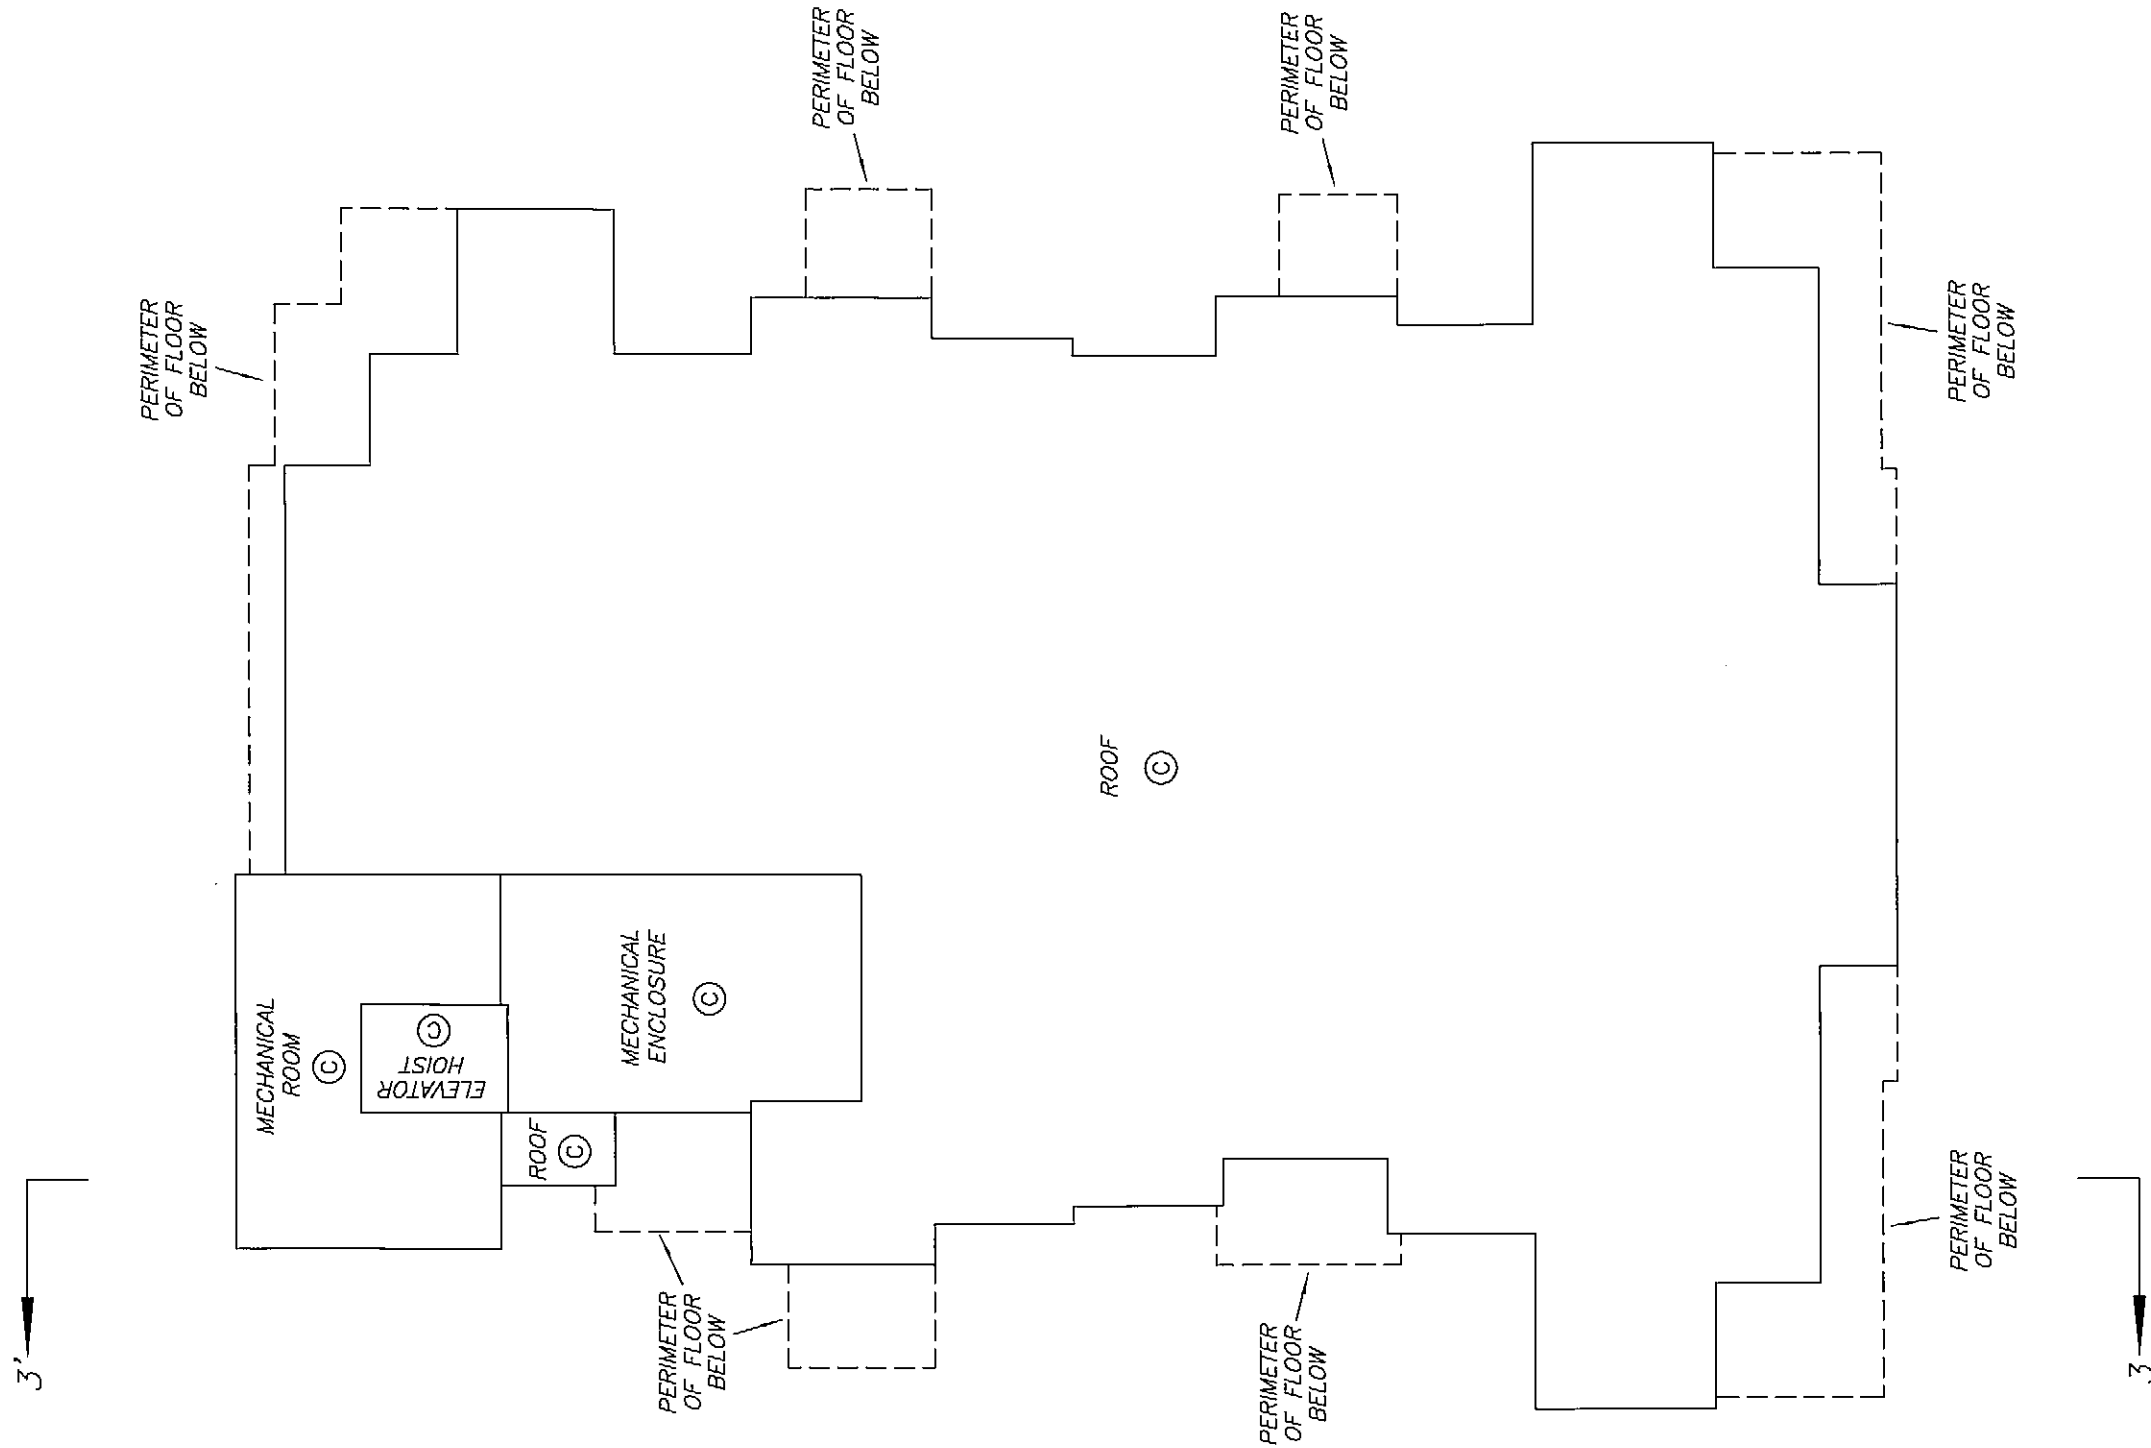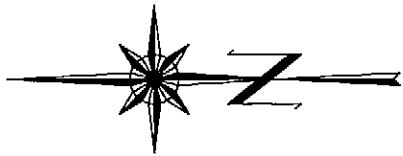

DRAWING # 30541-15
FILE # 30541-15_L6

DATE : NOVEMBER 8, 2007




M.E.S.

ORIGINAL

SHEET 52 OF 56 SHEETS

STRATA PLAN BCS 2667

SEVENTH FLOOR PLAN
BUILDING 1

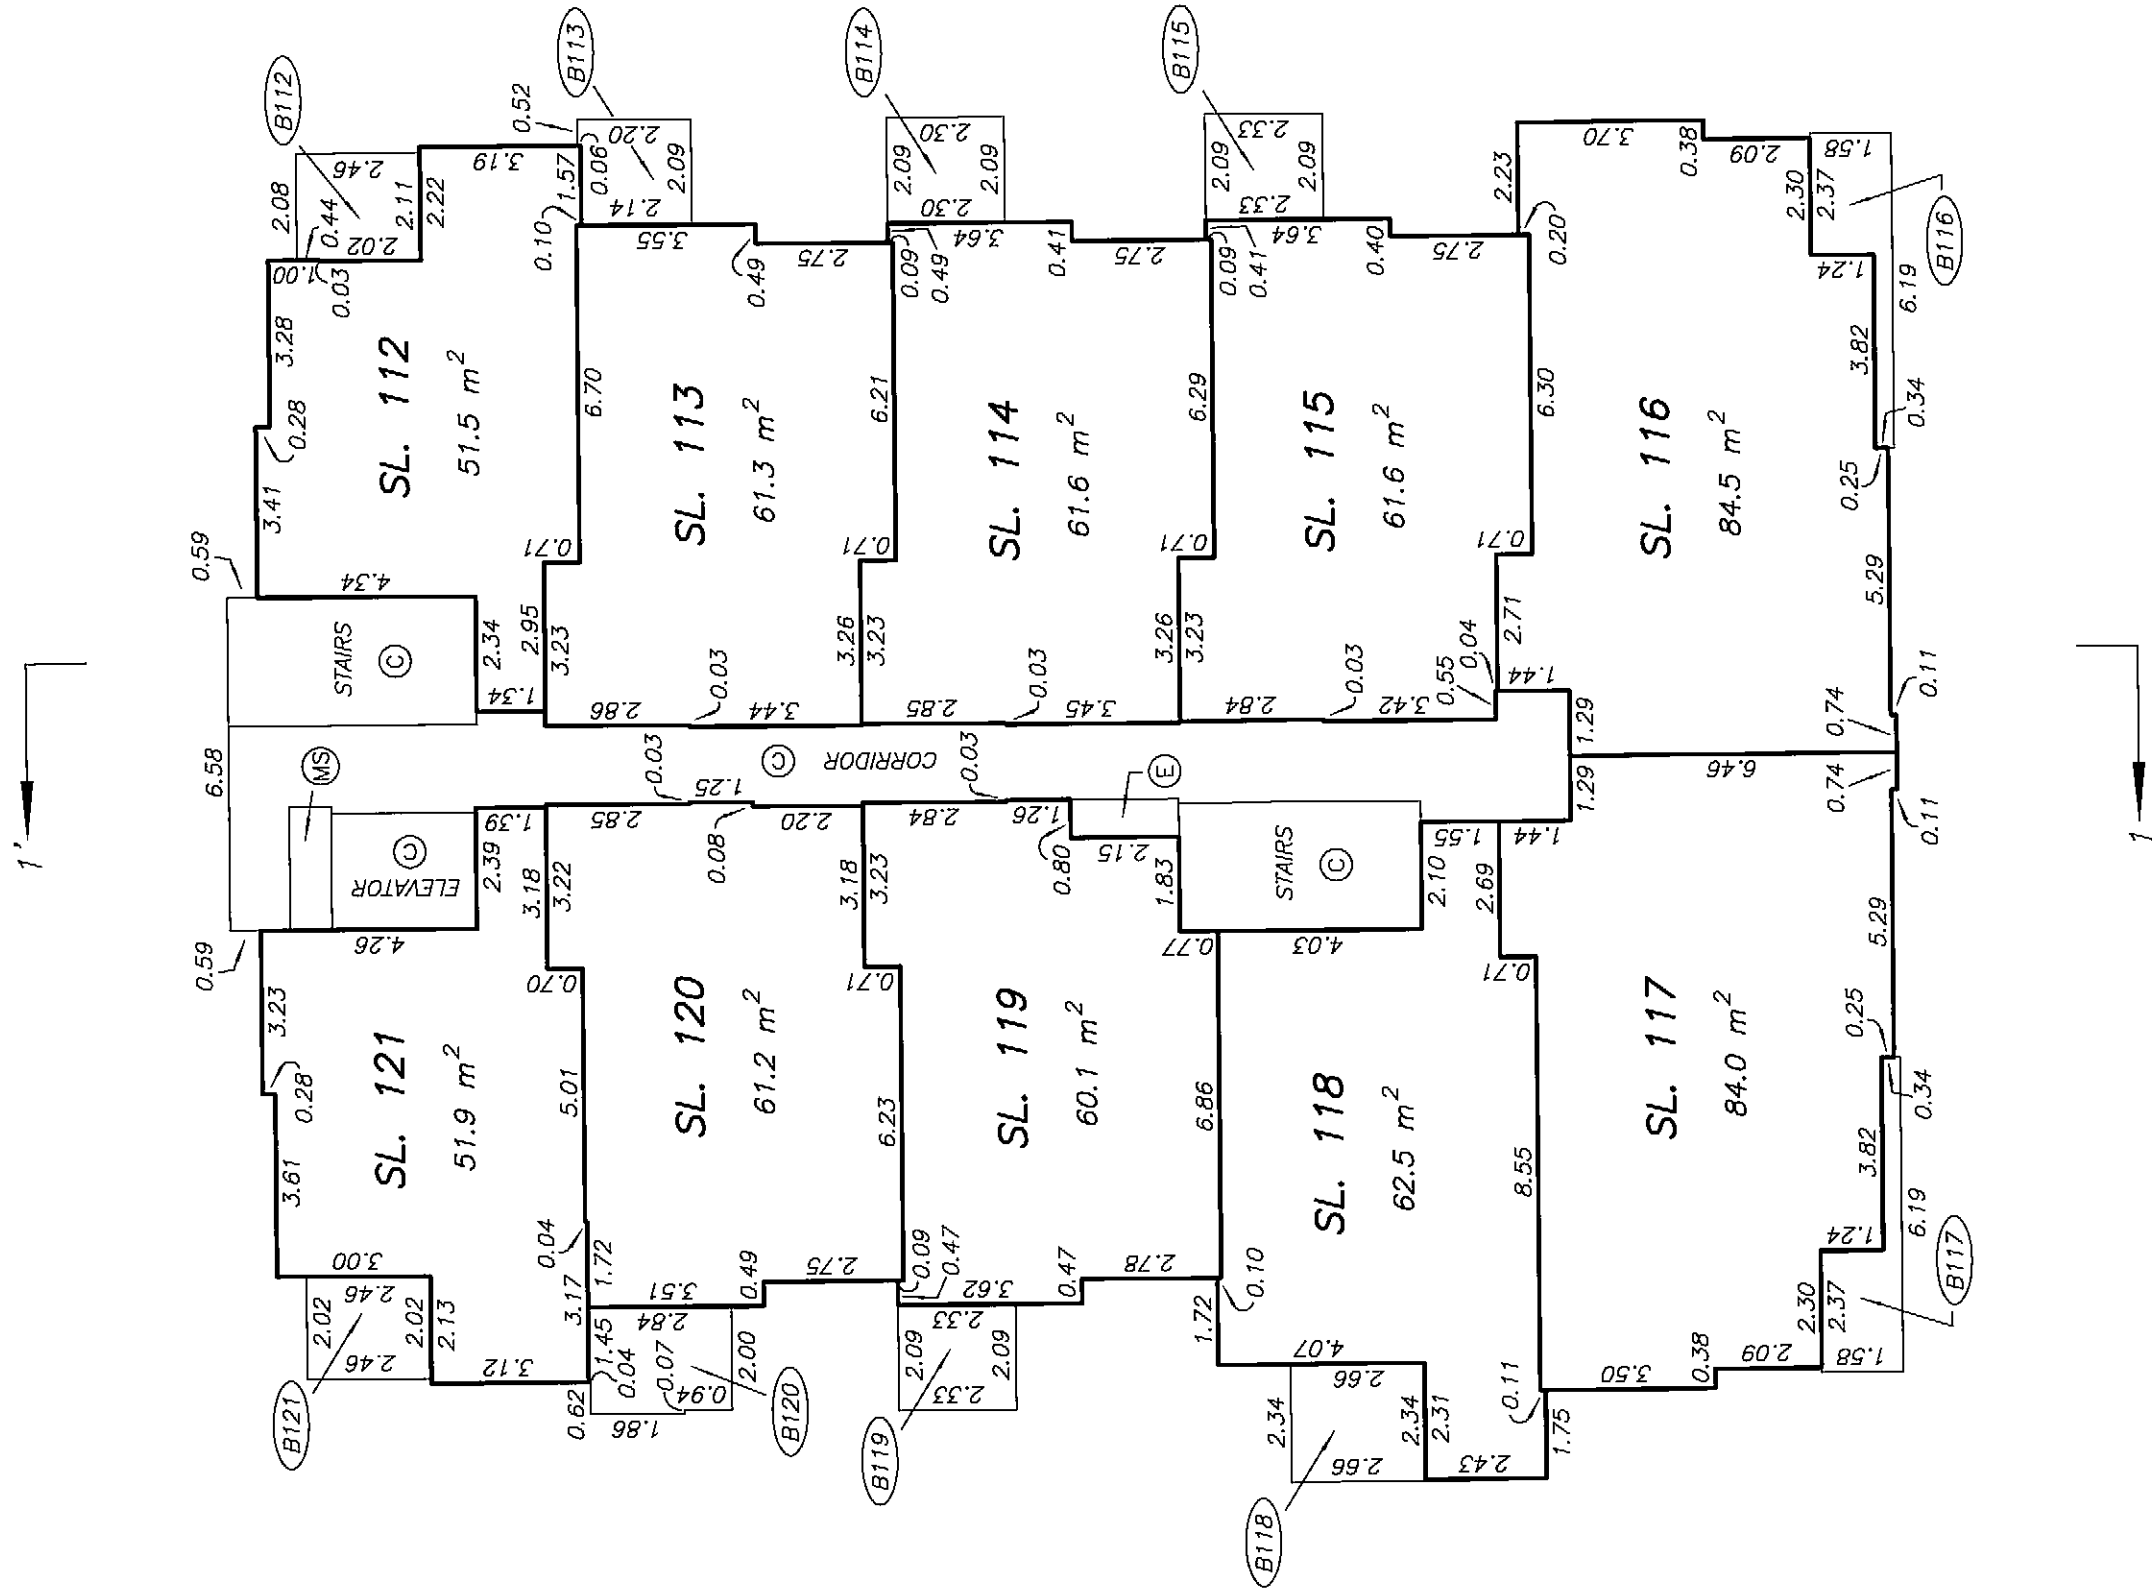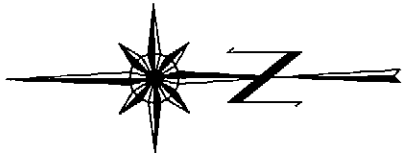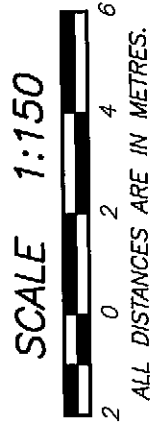

DATE : NOVEMBER 8, 2007
M.E.S.




DRAWING # 30541-15
FILE # 30541-15_L7

ORIGINAL

SHEET 53 OF 56 SHEETS

SEVENTH FLOOR PLAN
BUILDING 2

STRATA PLAN BCS 2667

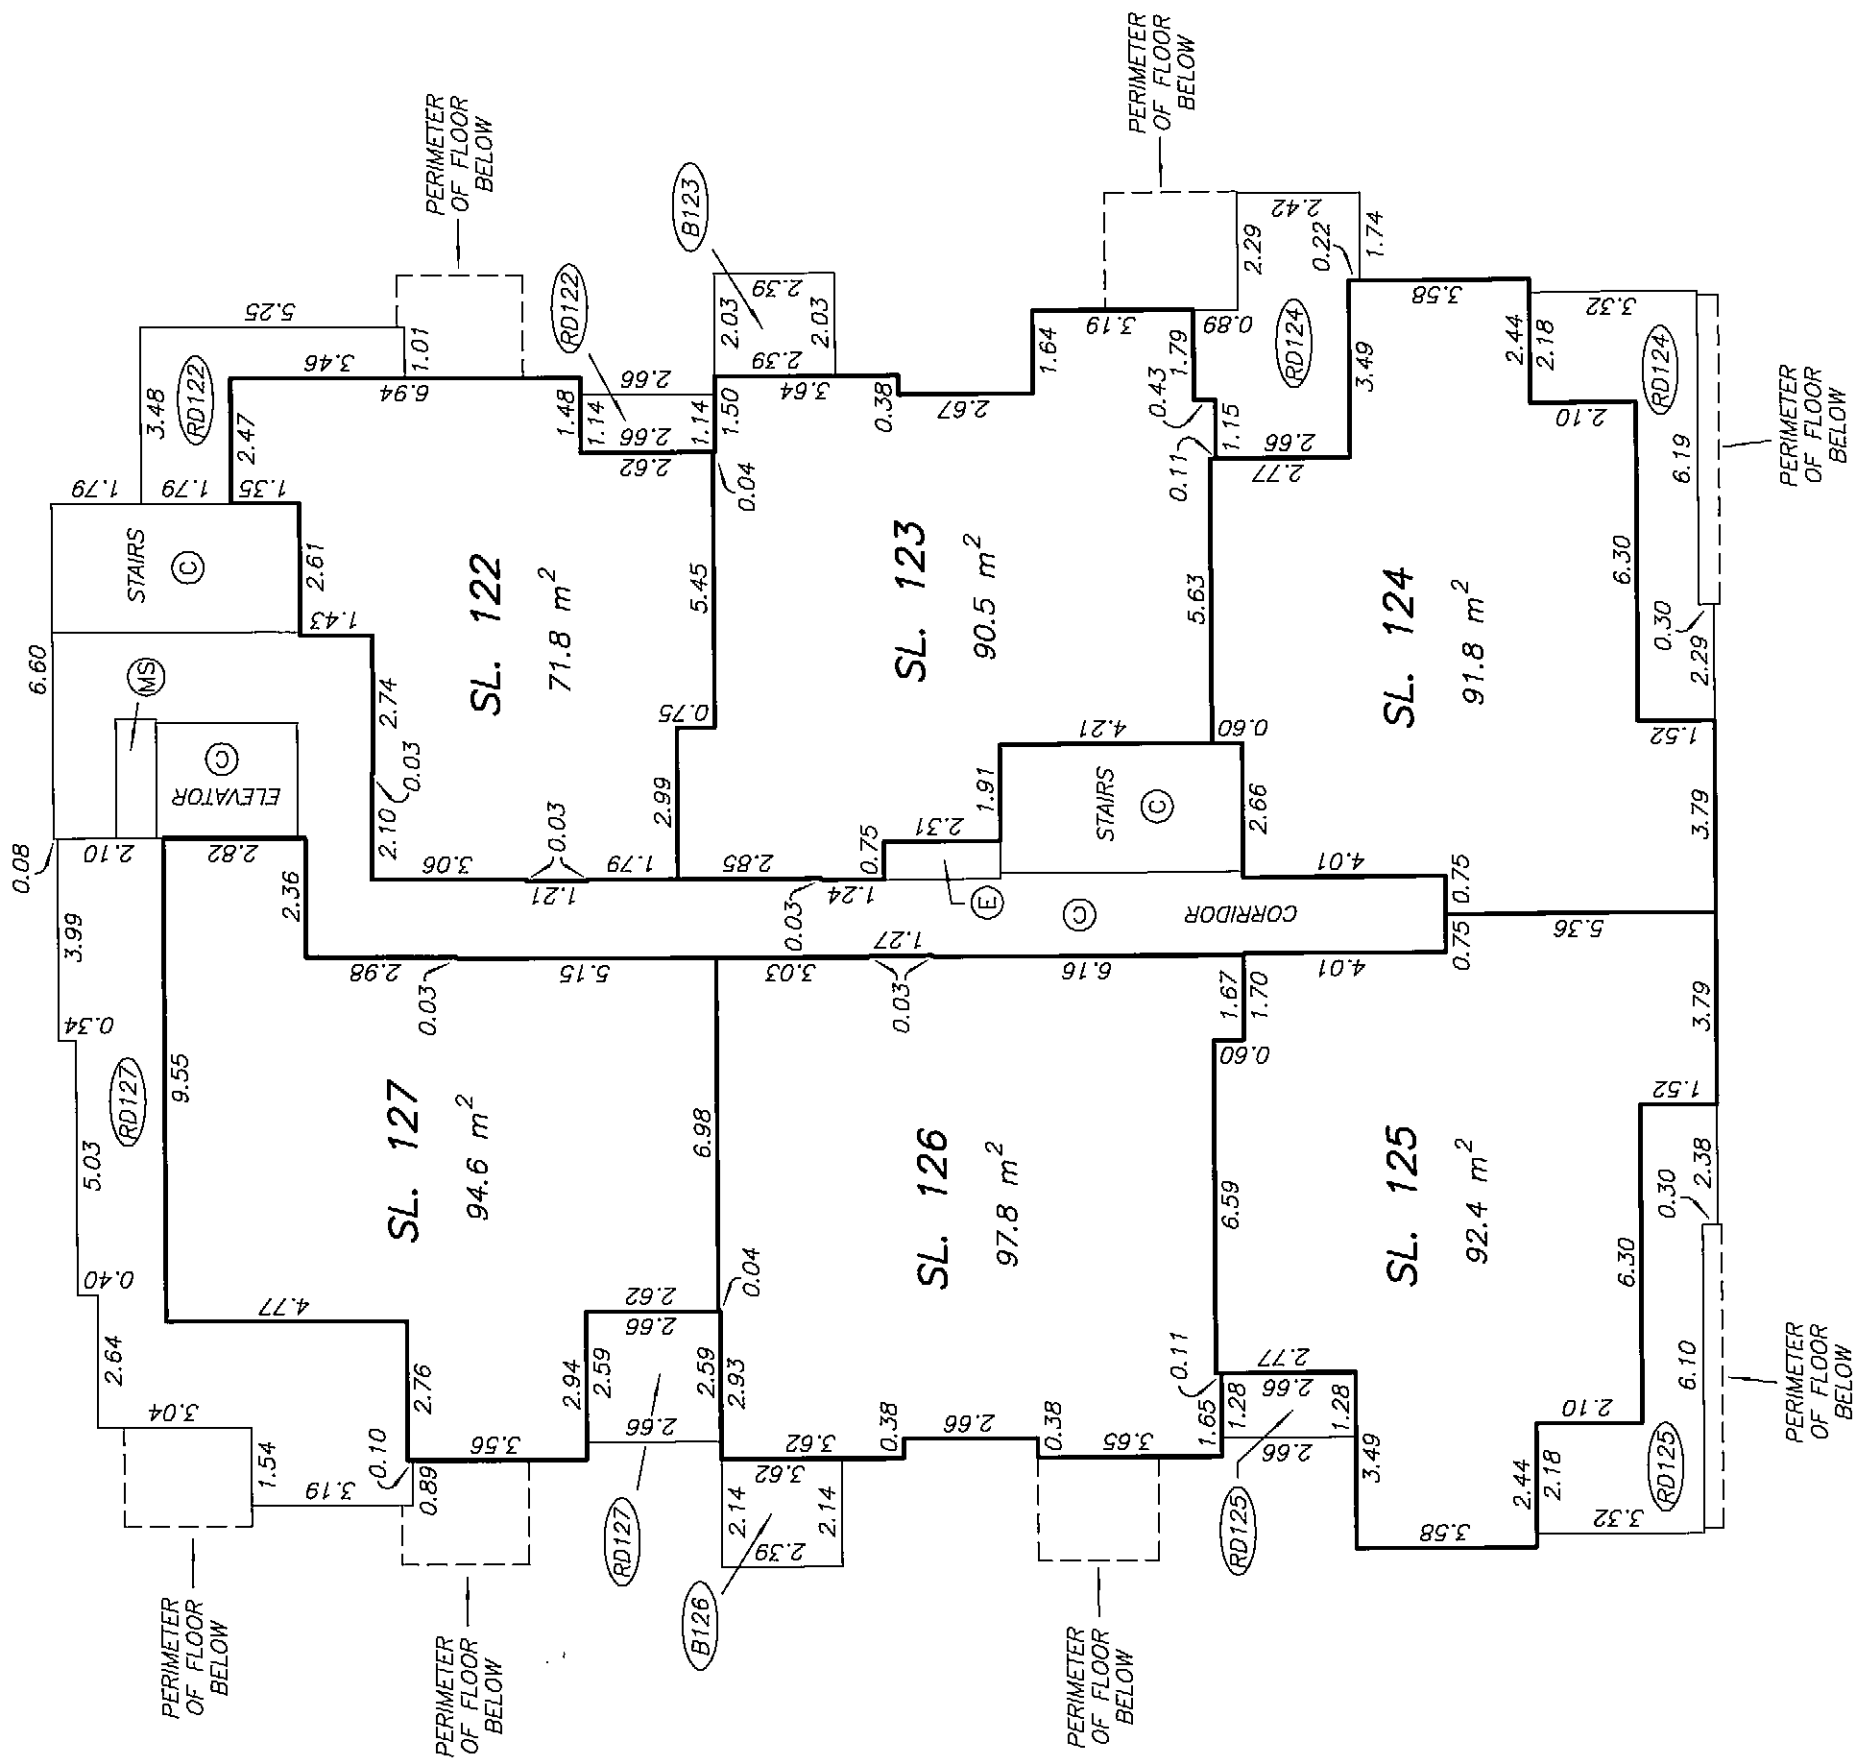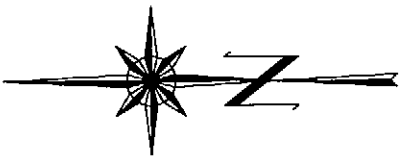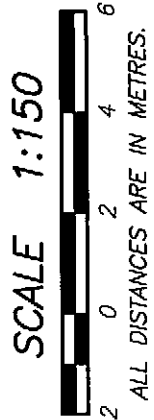

DATE : NOVEMBER 8, 2007

M.E.S.

DRAWING # 30541-15
FILE # 30541-15-L7


ORIGINAL

ORIGINAL

SHEET 55 OF 56 SHEETS

STRATA PLAN BCS 2667

EIGHTH FLOOR PLAN
BUILDING 2

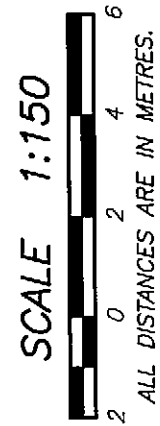

2

PERIMETER
OF FLOOR
BELOW

ROOM

ELEVATOR
HOIST

MECHANICAL

MECHANICAL
ENCLOSURE

PERIMETER
OF FLOOR
BELOW

ROOF ©

PERIMETER
- OF FLOOR
BELOW

PERIMETER
OF FLOOR -
BELOW

PERIMETER
OF FLOOR
BELOW

PERIMETER
OF FLOOR
BELOW

PERIMETER
OF FLOOR
BELOW

2

DATE : NOVEMBER 8, 2007

S. J. D.




DRAWING # 30541-15
FILE # 30541-15_L8

ORIGINAL

SHEET 56 OF 56 SHEETS

STRATA PLAN BCS 2667

NINTH FLOOR PLAN
BUILDING 1

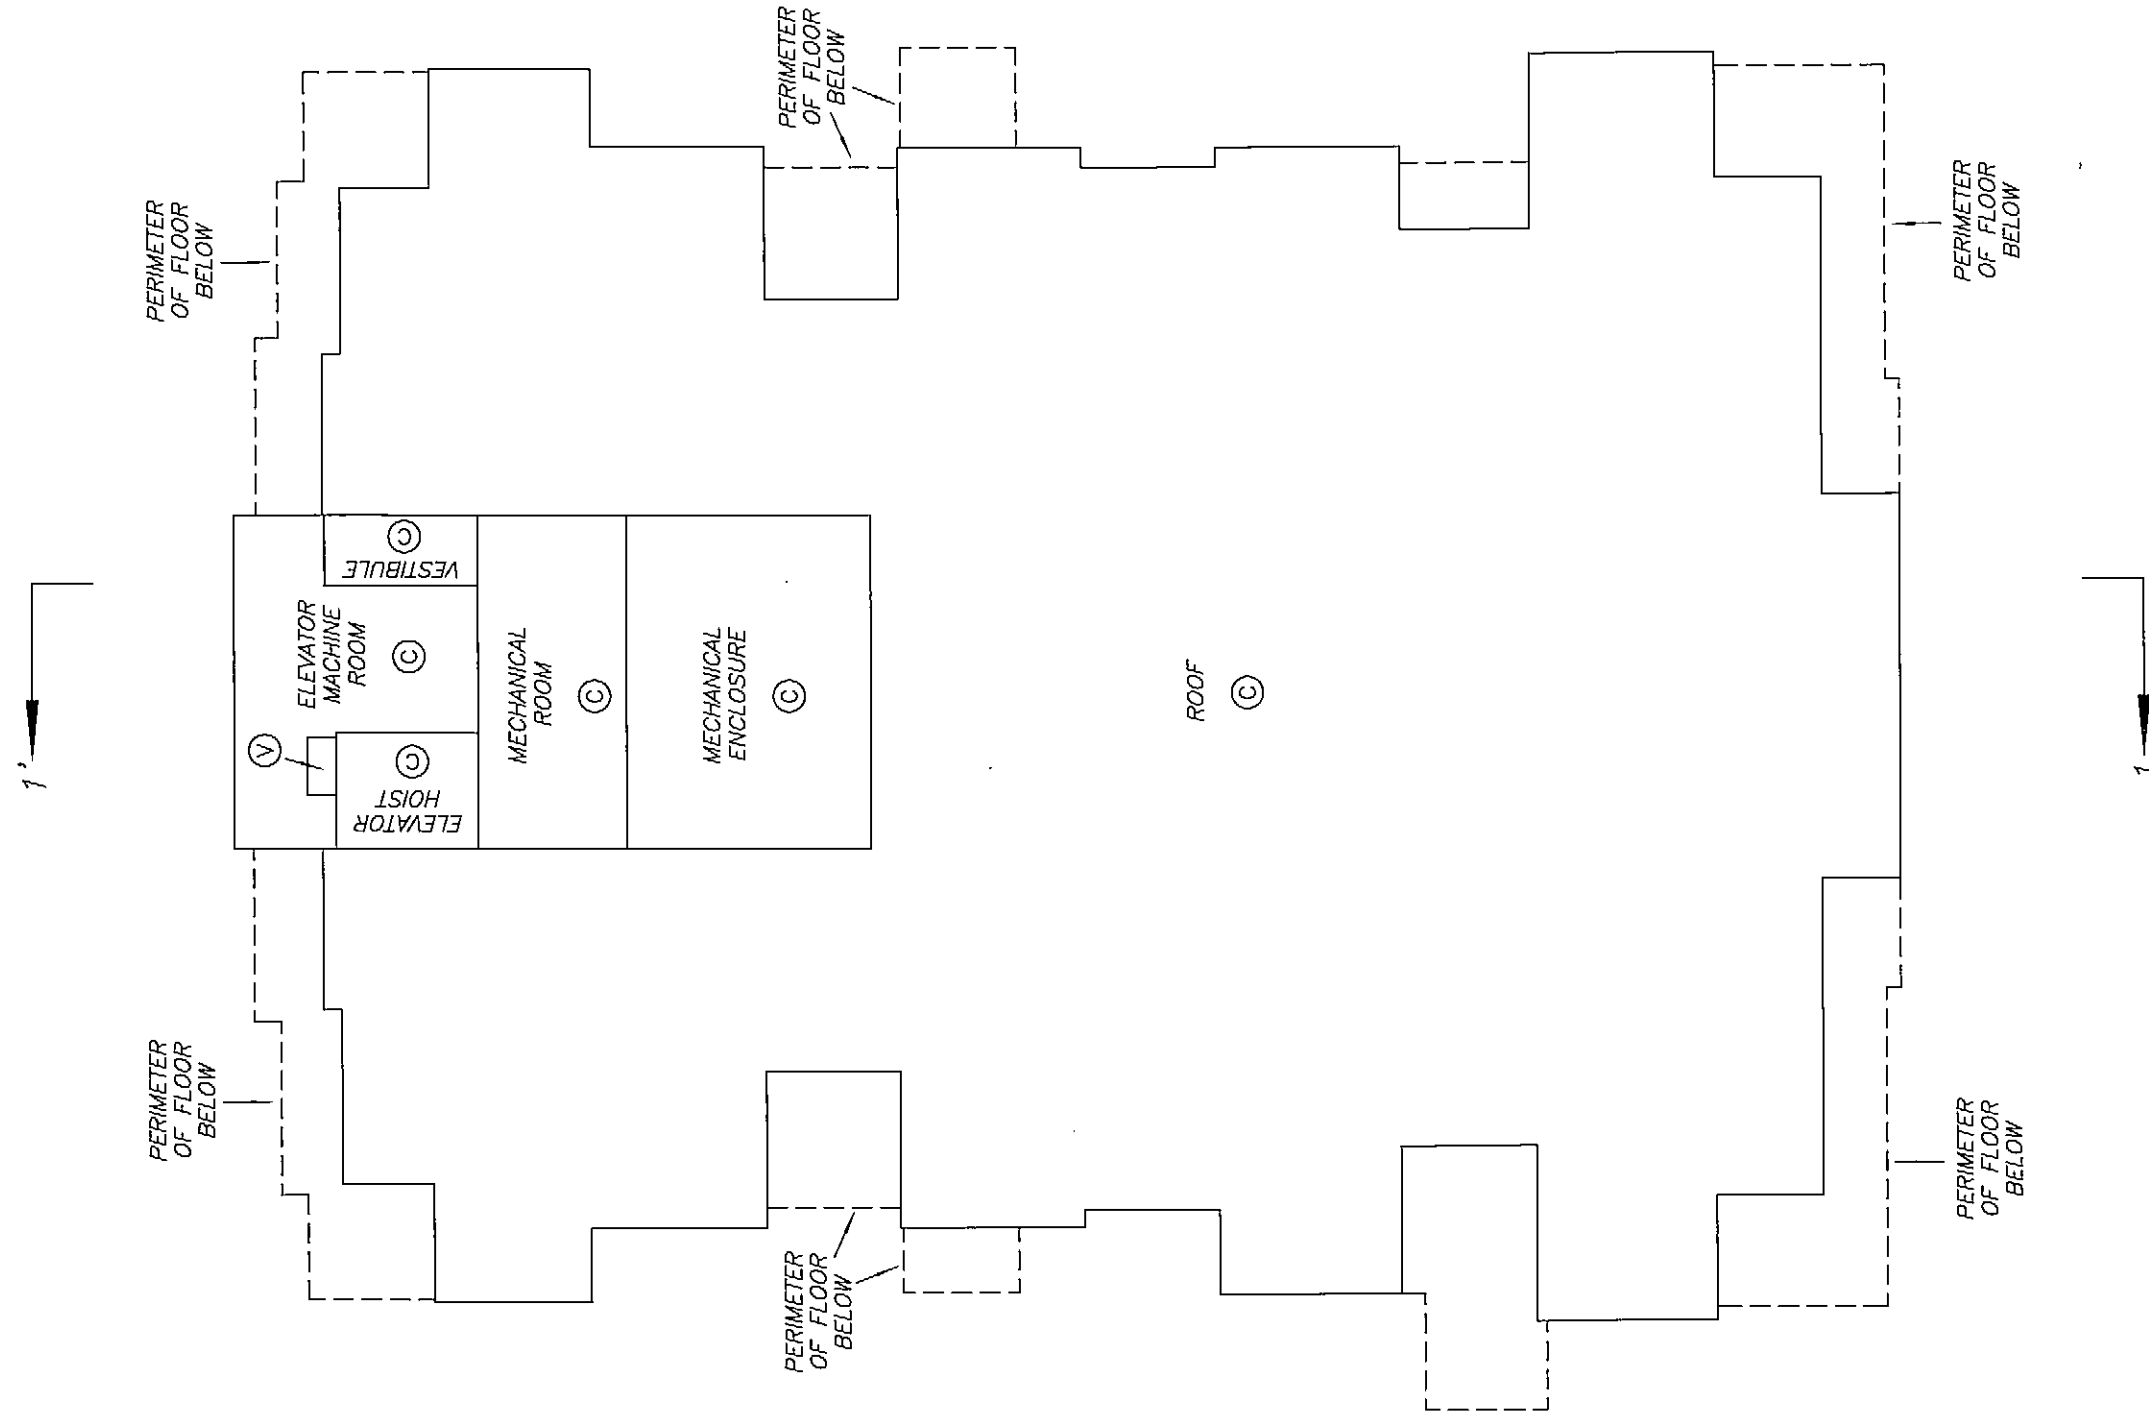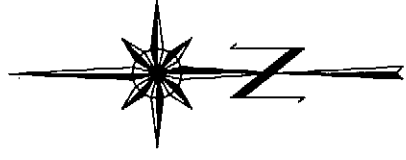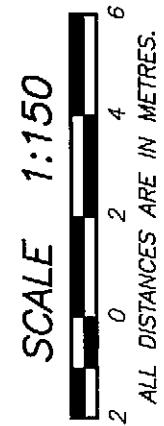

DATE : NOVEMBER 8, 2007

Mr. E. S.

DRAWING # 30541-15
FILE # 30541-15_L9

ORIGINAL