

STRATA PLAN OF LOT 1,

D.L. 47, GP. 1,

NEW WESTMINSTER DISTRICT

PLAN LMP 29663.

CITY OF COQUITLAM

B.C.G.S. 92G. 026

First Sheet, SHEET 1 of 25 SHEETS

STRATA PLAN LMS 2858

Deposited and Registered in the Land Title
Office at New Westminster B.C.

this 8 day of July, 1997

Deputy Registrar

REF: BCL239932


SCALE 1:750



All distances are in metres.

LEGEND

- Denotes Old Iron Post Found
- Denotes Old Lead Plug Found
- C Denotes Common Property

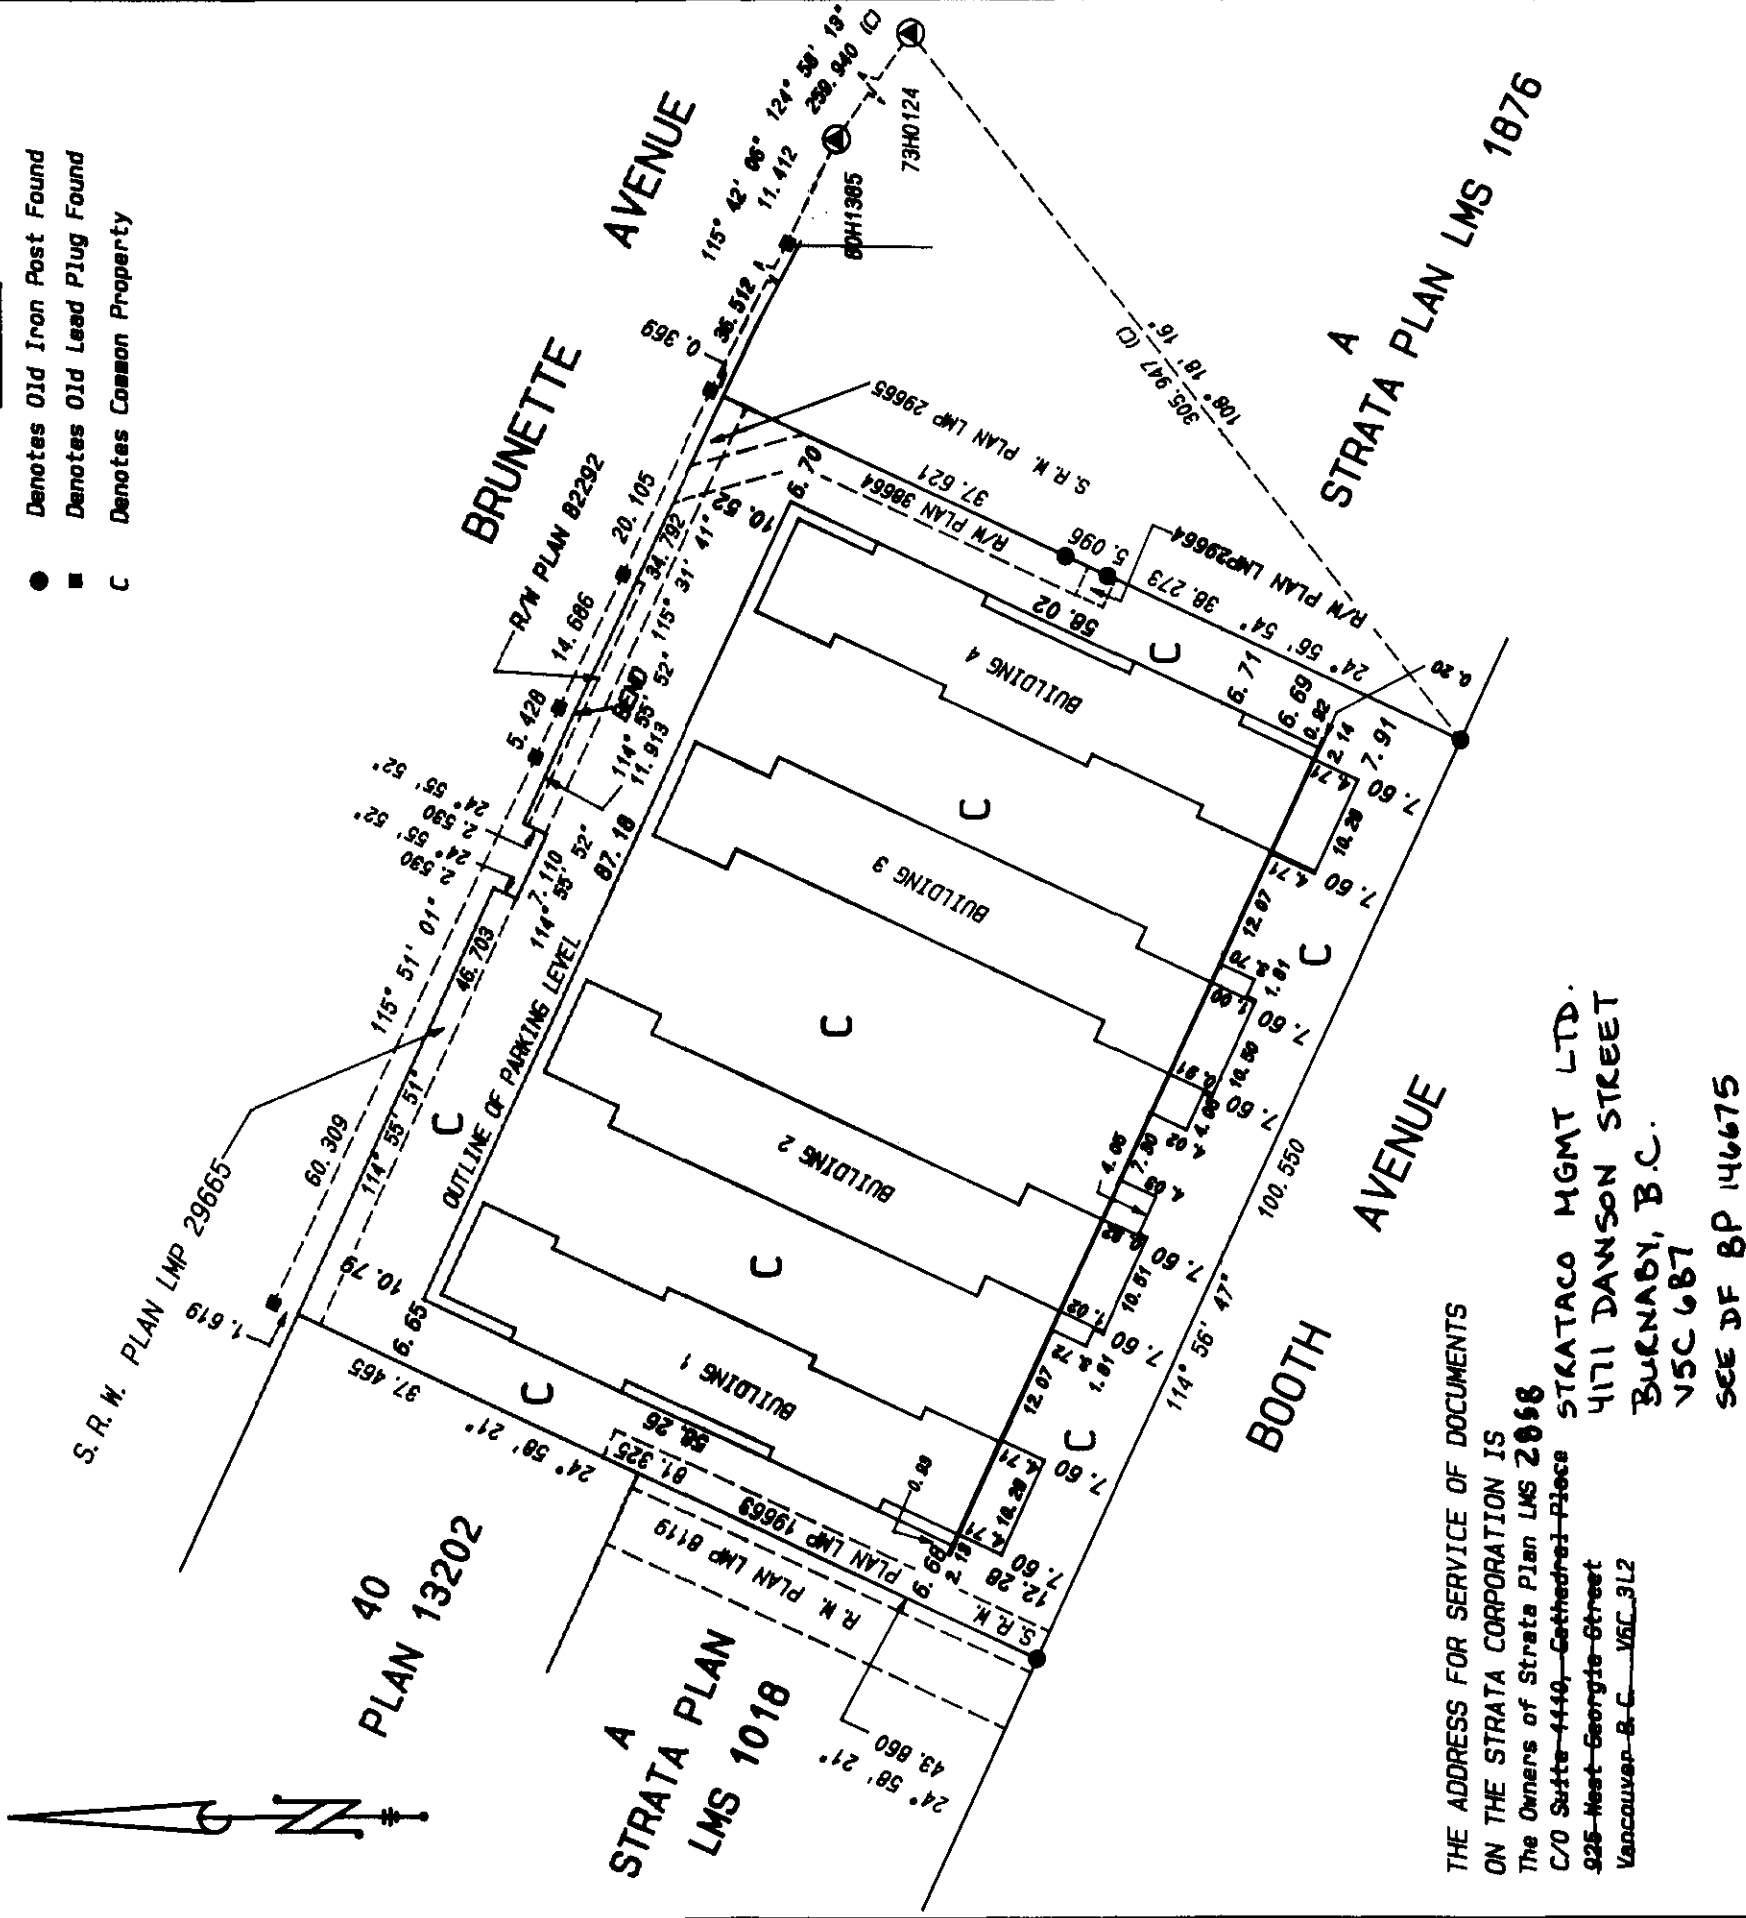

THE ADDRESS FOR SERVICE OF DOCUMENTS

ON THE STRATA CORPORATION IS

The Owners of Strata Plan LMS 2858

C/O Suite 440, Cathedral Place

925 West Georgia Street

Vancouver B.C. V6C 3L2

STRATACO MGMT LTD.

4171 DAWSON STREET

BUENAVISTA, B.C.

V5C 6B7

SEE DF BP 146675

I, RANDY ARNOLD of Aldergrove, British Columbia
a British Columbia Land Surveyor, hereby certify
that the buildings erected on the parcel
described above are wholly within the external
boundaries of that parcel

Dated at Aldergrove, B.C.
this 10th day of June, 1997.

Randy Arnold
British Columbia Land Surveyor

CIVIC ADDRESS: 1561 BOOTH AVENUE, COQUITLAM, B.C.

SCOBIE & ASSOCIATES

B.C. LAND SURVEYORS

NEW WESTMINSTER, B.C.

526-2721

This plan lies within the Greater
Vancouver Regional District.

File Number 96096.9

© Scobie & Associates November, 1997.

STRATA PLAN LMS **2858**

SCHEDULES:
CONDOMINIUM ACT

LOT No.	SHEET No.	FORM 1	FORM 2	FORM 3
		SCHEDULE OF UNIT ENTITLEMENT	SCHEDULE OF INTEREST UPON DESTRUCTION	SCHEDULE OF VOTING RIGHTS
		UNIT ENTITLEMENT	INTEREST UPON DESTRUCTION	NUMBER OF VOTES
1	5, 7	92	1192	1
2	5, 10	93	1192	1
3	7, 8, 9	99	1235	1
4	10, 11, 12	100	1235	1
5	7, 8, 9	86	1138	1
6	10, 11, 12	86	1138	1
7	7	73	0963	1
8	10	73	0963	1
9	7, 8, 9	86	1138	1
10	10, 11, 12	86	1138	1
11	7, 8, 9	85	1138	1
12	10, 11, 12	85	1138	1
13	7	98	1216	1
14	10	98	1216	1
15	7, 8, 9	85	1138	1
16	10, 11, 12	85	1138	1
17	7, 8, 9	85	1138	1
18	10, 11, 12	85	1138	1
19	7, 8, 9	86	1138	1
20	10, 11, 12	86	1138	1
21	7	86	1131	1
22	10	87	1131	1
23	7, 8, 9	85	1138	1
24	10, 11, 12	85	1138	1
25	7, 8, 9	85	1138	1
26	10, 11, 12	85	1138	1
27	7	86	1131	1
28	10	87	1131	1
29	7, 8, 9	86	1138	1
30	10, 11, 12	86	1138	1
31	7, 8, 9	85	1138	1
32	10, 11, 12	85	1138	1
33	7, 8, 9	85	1138	1
34	10, 11, 12	85	1138	1
35	7	99	1216	1
36	10	98	1216	1
37	7, 8, 9	85	1138	1
38	10, 11, 12	85	1138	1
39	7, 8, 9	86	1138	1
40	10, 11, 12	86	1138	1
41	7	73	0963	1
42	10	73	0963	1
43	7, 8, 9	86	1159	1
44	10, 11, 12	87	1159	1
AGGREGATE:				

June 10th , 1997
File No: 96036.902
Randy L. Bell B.C.L.S.

STRATA PLAN LMS 2858

SCHEDULES:

CONDOMINIUM ACT

LOT No.	SHEET No.	FORM 1		FORM 2		FORM 3	
		SCHEDULE OF UNIT ENTITLEMENT		SCHEDULE OF INTEREST UPON DESTRUCTION		SCHEDULE OF VOTING RIGHTS	
		UNIT ENTITLEMENT		INTEREST UPON DESTRUCTION		NUMBER OF VOTES	
45	6, 13	92		1192		1	
46	6, 16	92		1192		1	
47	13, 14, 15	100		1235		1	
48	16, 17, 18	100		1235		1	
49	13, 14, 15	86		1138		1	
50	16, 17, 18	86		1138		1	
51	13	73		0963		1	
52	16	73		0963		1	
53	13, 14, 15	86		1138		1	
54	16, 17, 18	86		1138		1	
55	13, 14, 15	85		1138		1	
56	16, 17, 18	85		1138		1	
57	13	98		1216		1	
58	16	98		1216		1	
59	13, 14, 15	85		1138		1	
60	16, 17, 18	85		1138		1	
61	13, 14, 15	85		1138		1	
62	16, 17, 18	85		1138		1	
63	13, 14, 15	86		1138		1	
64	16, 17, 18	86		1138		1	
65	13	87		1131		1	
66	16	86		1131		1	
67	13, 14, 15	85		1138		1	
68	16, 17, 18	85		1138		1	
69	13, 14, 15	85		1138		1	
70	16, 17, 18	85		1138		1	
71	13	87		1131		1	
72	16	86		1131		1	
73	13, 14, 15	86		1138		1	
74	16, 17, 18	86		1138		1	
75	13, 14, 15	85		1138		1	
76	16, 17, 18	85		1138		1	
77	13, 14, 15	85		1138		1	
78	16, 17, 18	85		1138		1	
79	13	98		1216		1	
80	16	98		1216		1	
81	13, 14, 15	85		1138		1	
82	16, 17, 18	85		1138		1	
83	13, 14, 15	86		1138		1	
84	16, 17, 18	86		1138		1	
85	13	73		0963		1	
86	16	73		0963		1	
87	13, 14, 15	87		1159		1	
88	16, 17, 18	87		1159		1	
AGGREGATE:		7616		100000		88	

June 10th , 1997
Randy L. Duff BCLS.
 File No: 96036.903

SCHEDULES:

CONDOMINIUM ACT

Second Sheet . Sheet 4 of 25 SHEETS

STRATA PLAN No. AMS 2858

STATUTORY DECLARATION:

I, the undersigned do solemnly declare that:

- 1) I, the undersigned as the owner / developer.
- 2) The strata plan is entirely for residential use.

I make this solemn declaration conscientiously believing it to be true and knowing it is of the same force and effect as if made under oath.

L. Nardelli

R. Nardelli

Declared before me at Vancouver
in the Province of British Columbia
this 4 day of July, 1997.

A Commissioner for taking affidavits within the
Province of British Columbia. JENNIS S.F. PAROLIN

SUPERINTENDENT OF REAL ESTATE:

Accepted as to forms 1, 2, and 3
this 3 day of July, 1997.

Paul Ng
Superintendent of Real Estate

NEW DEVELOPMENT CERTIFICATE:

Section 8 (1), Condominium Act

I, RANDY ARNOLD of Aldergrove, British Columbia
a British Columbia Land Surveyor, hereby certify
that the building shown in this strata plan has
not, as of the 10th day of June, 1997, been
previously occupied.

Dated at Aldergrove, B.C.
This 10th day of June, 1997.

Randy A. Arnold, B.C.L.S.

MORTGAGEES:

468191 B.C. LTD.

AUTHORIZED SIGNATORY

L. GENTIL
Luciano Gentil

AUTHORIZED SIGNATORY

Witness:

L. Cullen Lesley
L. Cullen

200-1122 Mainland St. Vancouver
Address of Witness

Development Coordinator
Occupation of Witness

THE
TORONTO-DOMINION BANK

AUTHORIZED SIGNATORY LARRY HYETT
ASSOCIATE VICE-PRESIDENT
RETAIL BRANCH OPERATIONS GROUP

AUTHORIZED SIGNATORY

Witness:

E. Dias ESTER DIAS
55 KING ST. W., 22ND FLOOR, TD TOWER
TORONTO, ONTARIO M5K 1A2

Address of Witness

MORTGAGE SERVICING OFFICER

Occupation of Witness

Owners:

NARLAND PROPERTIES LTD.
INC. NO. 414577

L. Nardelli R. Nardelli

AUTHORIZED SIGNATORY Ricardo Nardelli

AUTHORIZED SIGNATORY

Witness:

L. Cullen Lesley
L. Cullen

200-1122 MAINLAND ST. VANCOUVER
Address of Witness

Development Coordinator
Occupation of Witness

DATED THIS 10th DAY OF June, 1997.

Randy A. Arnold B.C.L.S.

File No: 96036.926

LEGEND:

- SL Denotes Strata Lot
- PT Denotes Part
- LCP Denotes Limited Common Property
- C Denotes Common Property
- m² Denotes Square Metres
- S Denotes Stairs
- B Denotes Balcony
- P Denotes Patio
- Balconies, Patios, and LCP are LCP for the SL to which they are attached
- TA Denotes Total Area of a Strata Lot
- SL Dimensions are to the C/L of demising walls and the outside of the sheathing on the exterior walls

SCALE 1:250



All Dimensions shown are in Metres.

LCP	BL 40
LCP	BL 41
LCP	BL 42
LCP	BL 43
LCP	BL 44
LCP	BL 45
LCP	BL 46
LCP	BL 47
LCP	BL 48
LCP	BL 49
LCP	BL 50

LOCKERS

SEE DETAIL 1, SHEET 19

STAIRS
C

PARKING
C

ELEC.
ROOM
C

ELEC.
ROOM
C

BICYCLE
STORAGE
C

C/L BUILDING

SEE DETAIL 2, SHEET 19
LOCKERS

E

E

FIREWALL
C

2.30	ELEC. ROOM	7.60	LCP	SL 1	LCP	SL 2	LCP
------	------------	------	-----	------	-----	------	-----	------	-----	------	-----	------	-----	------	-----	------	-----	------	-----	------	-----	-------	-----	-------	-----	--------	-----

SEE DETAIL 3, SHEET 19
LOCKERS

8.47	LCP	SL 17	LCP	SL 18	LCP	SL 19	LCP
------	-----	-------	-----	-------	-----	--------	-----

PT. SL 2
47.7 m²

ENTRANCE
0.92

BUILDING 2

PT. SL 1
47.6 m²

ENTRANCE
3.66

BUILDING 1

June 10, 1997
File No: 96036.904
BCLS.
Randy L. Dault

FLOOR PLANS

SHEET 6 OF 25 SHEETS

PARKING LEVEL

STRATA PLAN LMS

2858

LEGEND:

SL Denotes Strata Lot

P7 Denotes Part

LCP Denotes Limited Common Property

C Denotes Common Property

m^2 Denotes Square Metres

5 Denotes Stairs

B Denotes Balcony

***P* Denotes Patio**

Balconies, Patios, and LCP are LCP for the SL to which they are attached


TA Denotes Total Area of a Strata Lot

SL Dimensions are to the C/L of demising walls and the outside of the sheathing on the exterior walls

SCALE 1: 250



All Dimensions shown are in Inches.

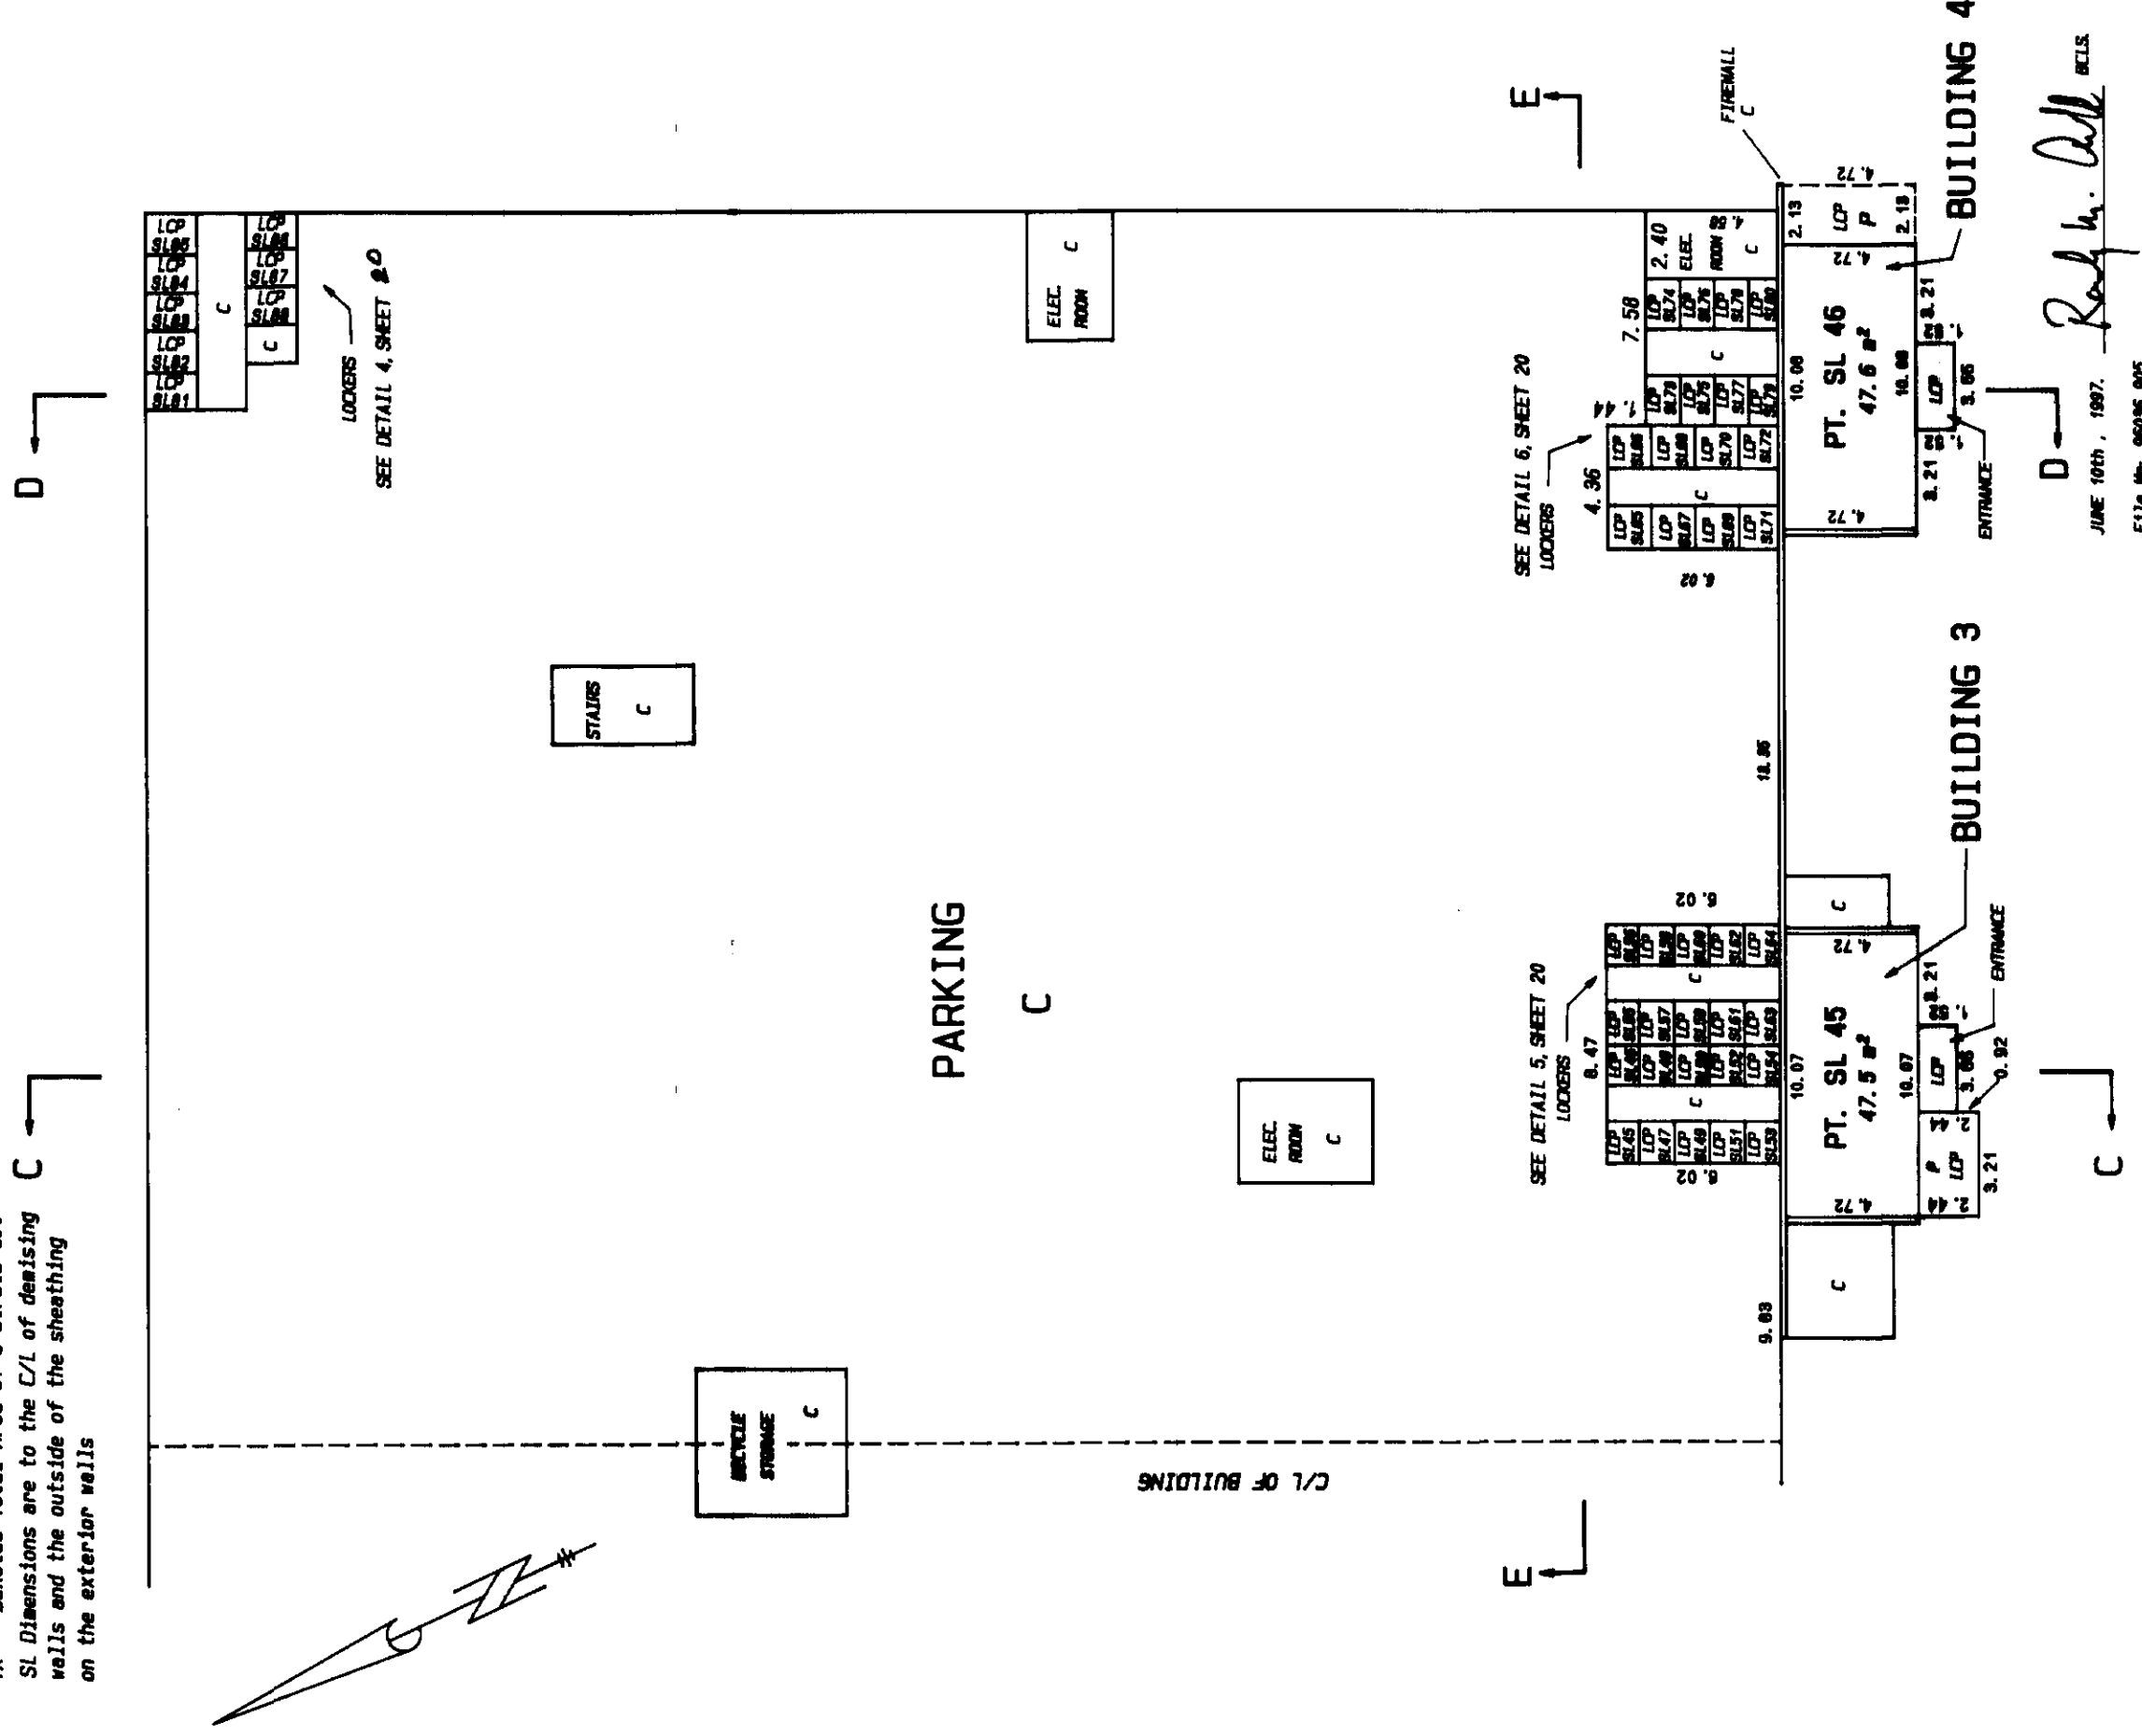

FLOOR PLANS
COURTYARD

SHEET 7 OF 25 SHEETS


STRATA PLAN LMS

2858

FILED LMLMS2858 V41719 2006-10-03-15.09.49.624938

LEGEND:

- SL Denotes Strata Lot
- PT Denotes Part
- LCP Denotes Limited Common Property
- C Denotes Common Property
- m² Denotes Square Metres
- S Denotes Stairs
- B Denotes Balcony
- P Denotes Patio
- LCP, Balconies and Patios are LCP for the SL to which they are attached
- TA Denotes Total Area of a Strata Lot
- SL Dimensions are to the C/L of demising walls and the outside of the sheathing on the exterior walls

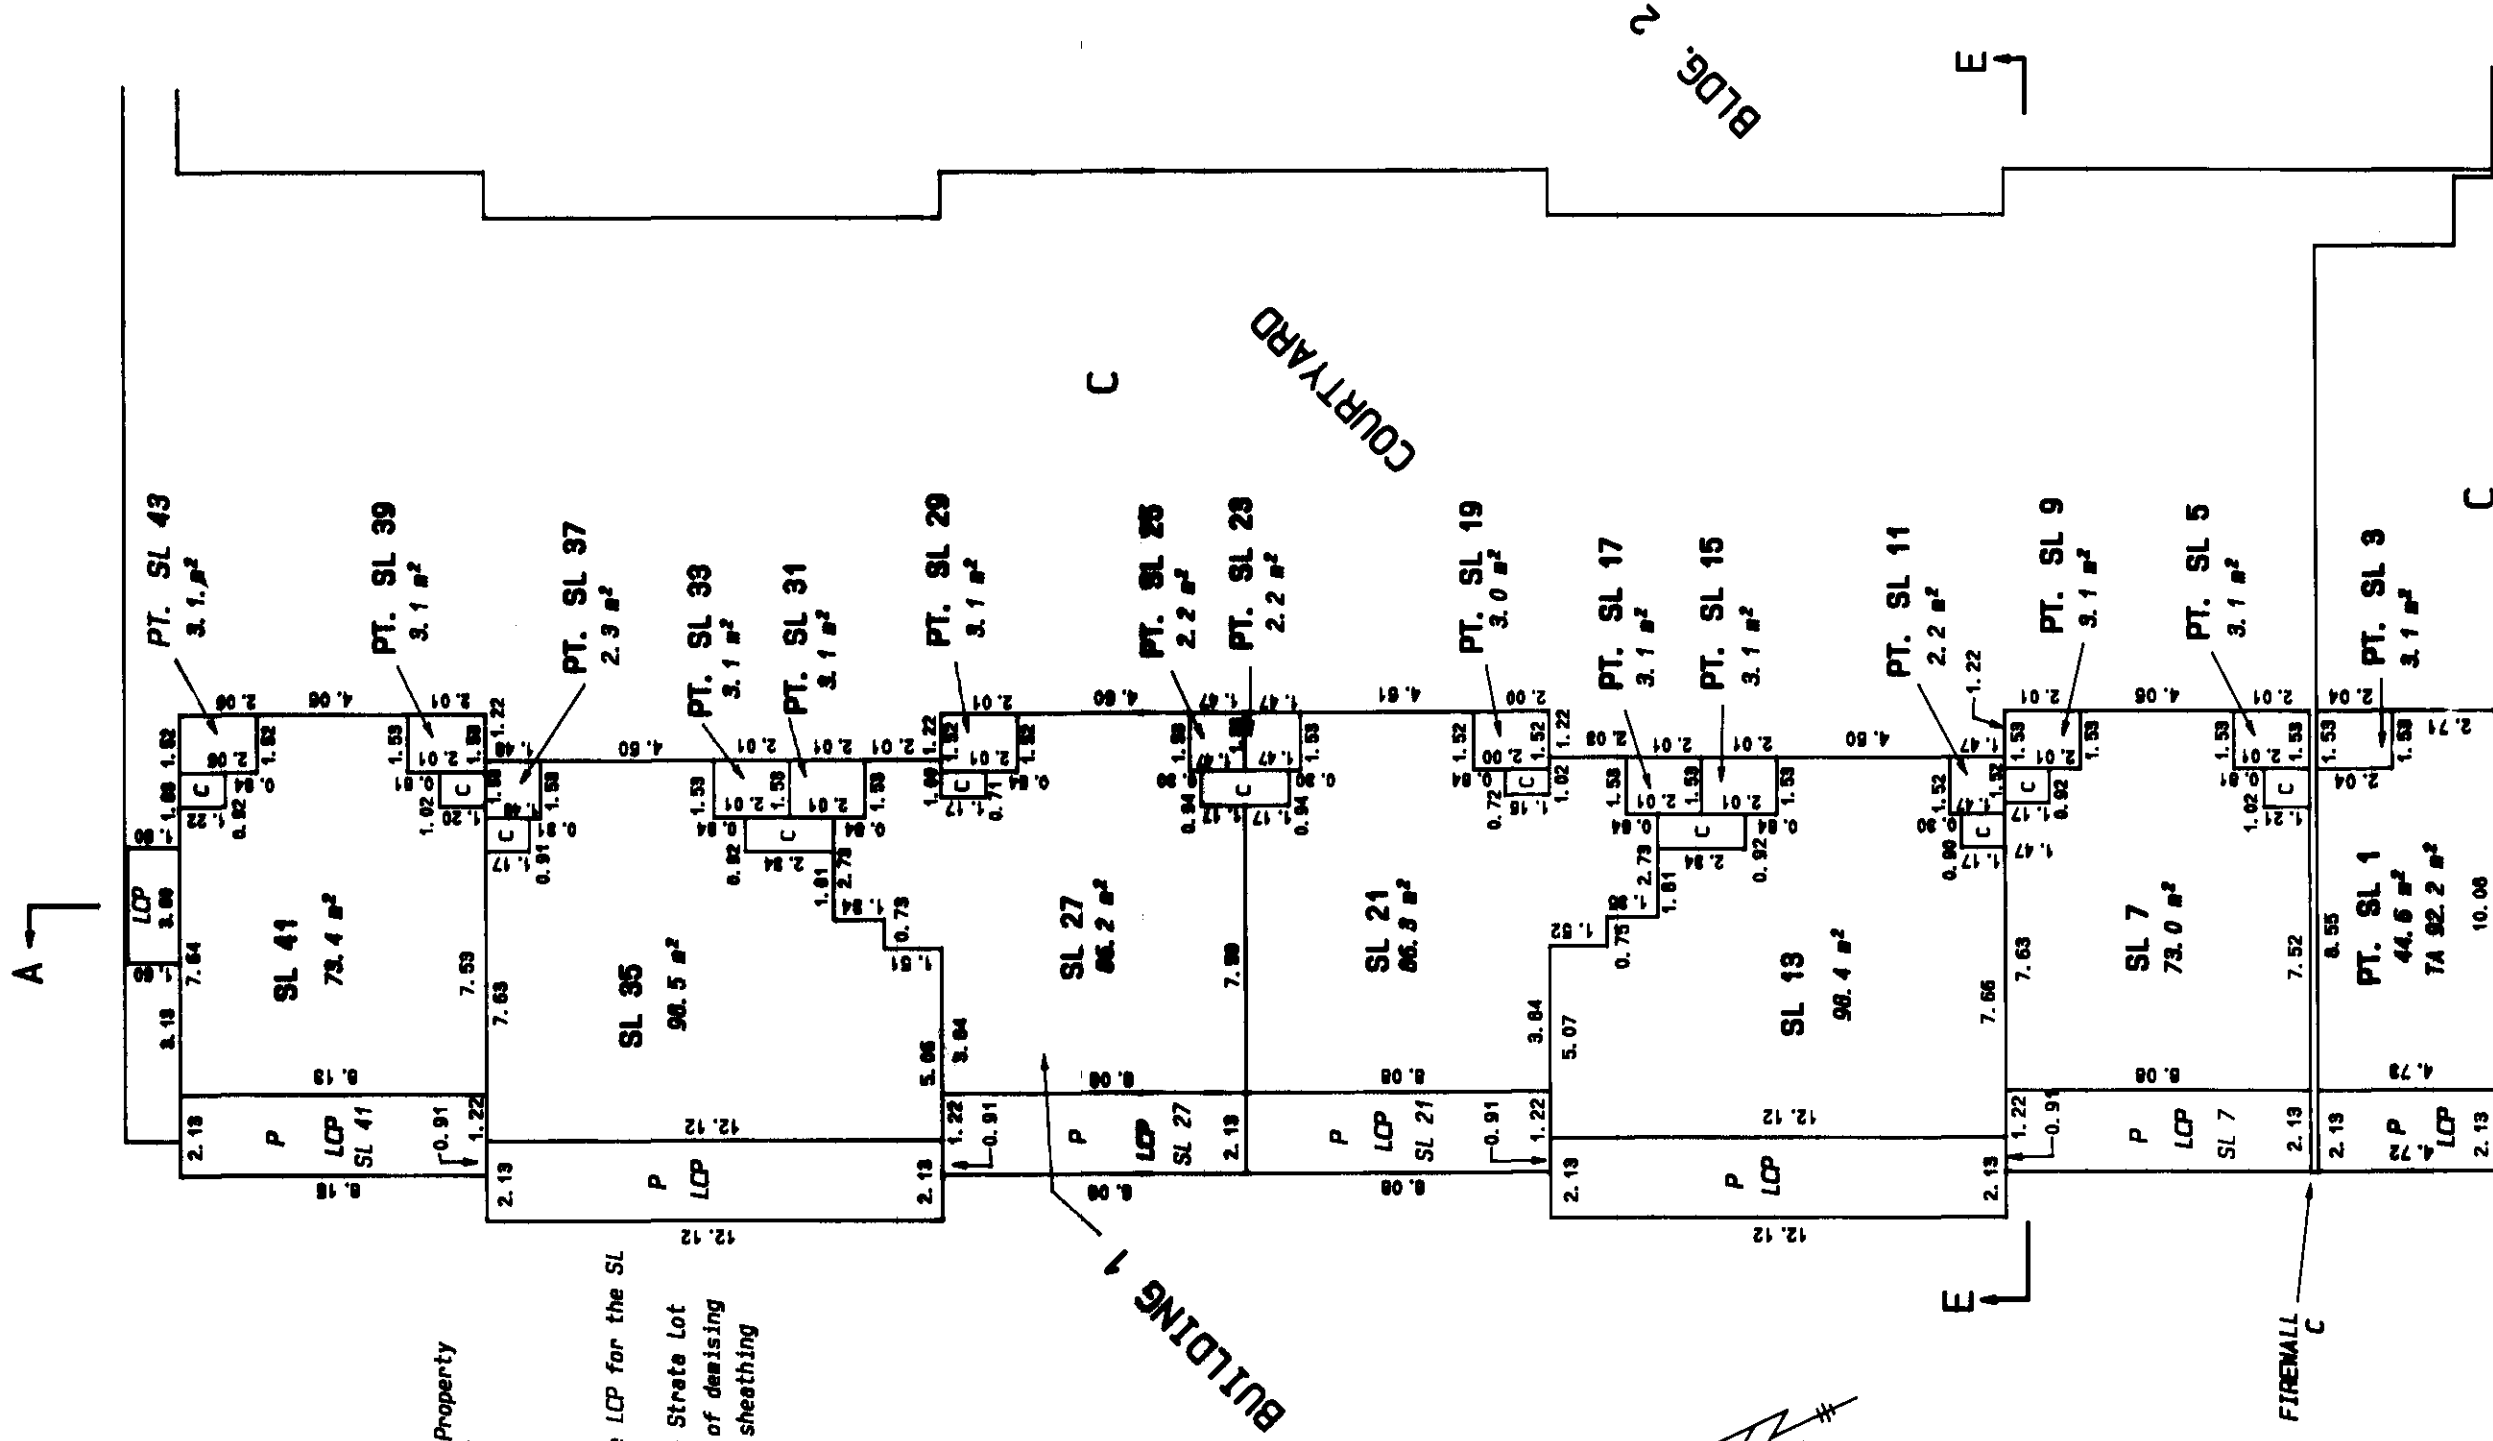

SCALE 1:200




ALL DIMENSIONS SHOWN ARE IN METRES.

June 10th, 1997
File No: 96036.906
R. G. O. B.C.L.S.

FLOOR PLANS

OUTLINE OF BUILDING BELOW

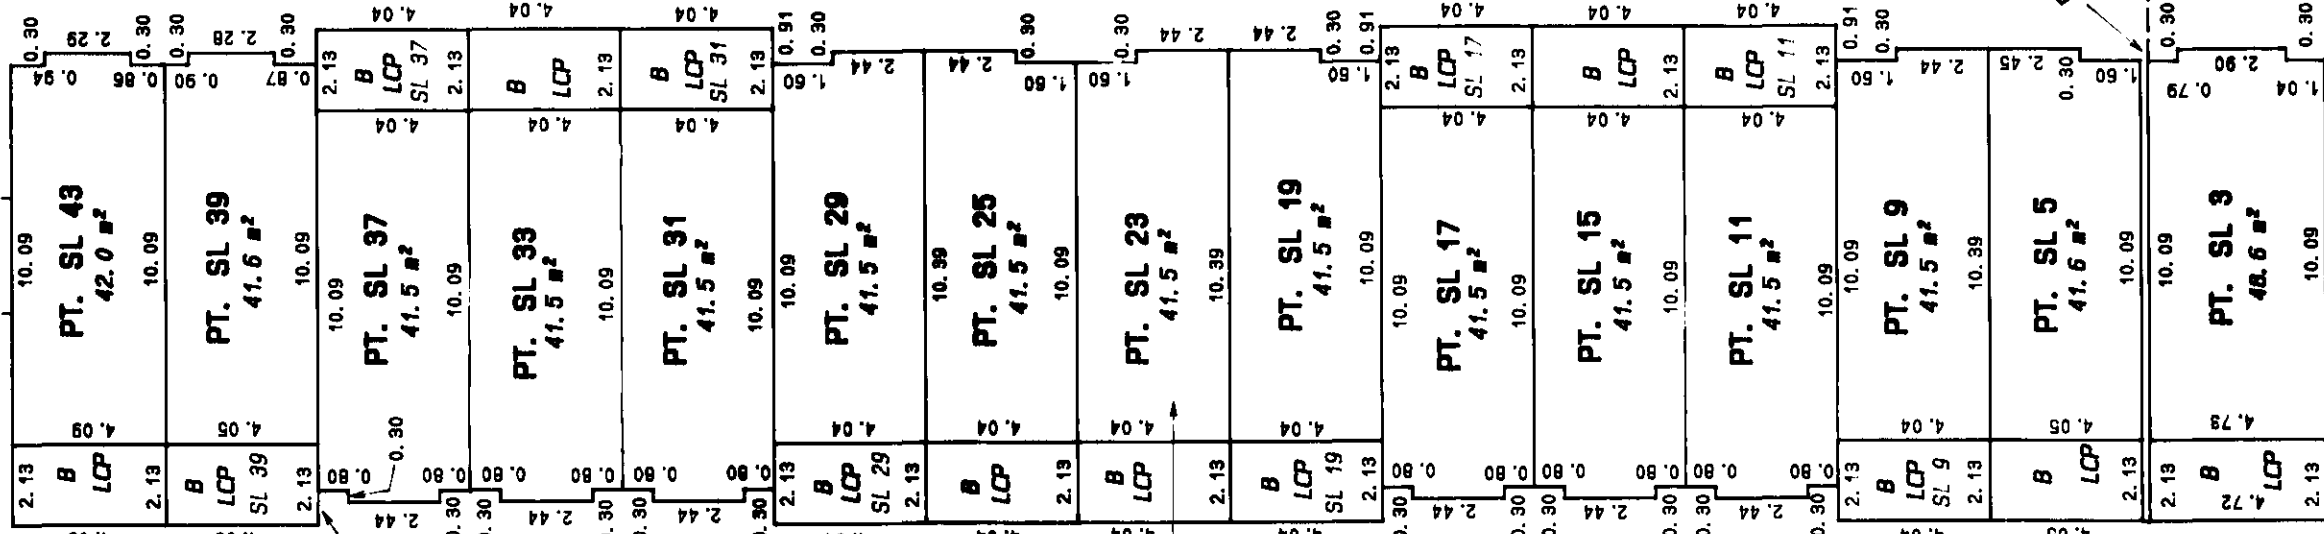

LEGEND:

SL Denotes Strata Lot
PT Denotes Part
LCP Denotes Limited Common Property
C Denotes Common Property
M² Denotes Square Metres
S Denotes Stairs
B Denotes Balcony
P Denotes Patio
LCP, Balconies and Patios are LCP for the SL to which they are attached
TA Denotes Total Area of a Strata Lot
SL Dimensions are to the C/L of demising walls and the outside of the sheathing on the exterior walls

SCALE 1: 200



ALL DIMENSIONS SHOWN ARE IN METRES.

June 10th, 1997

File No: 96036.907

5738

Randy K. Dahl


FLOOR PLANS
LEVEL FOUR

SHEET 9 OF 25 SHEETS

STRATA PLAN LMS **2858**

LEGEND:

- SL Denotes Strata Lot
- PT Denotes Part
- LCP Denotes Limited Common Property
- C Denotes Common Property
- m² Denotes Square Metres
- S Denotes Stairs
- B Denotes Balcony
- P Denotes Patio
- LCP, Balconies and Patios are LCP for the SL to which they are attached
- TA Denotes Total Area of a Strata Lot
- SL Dimensions are to the C/L of demising walls and the outside of the sheathing on the exterior walls

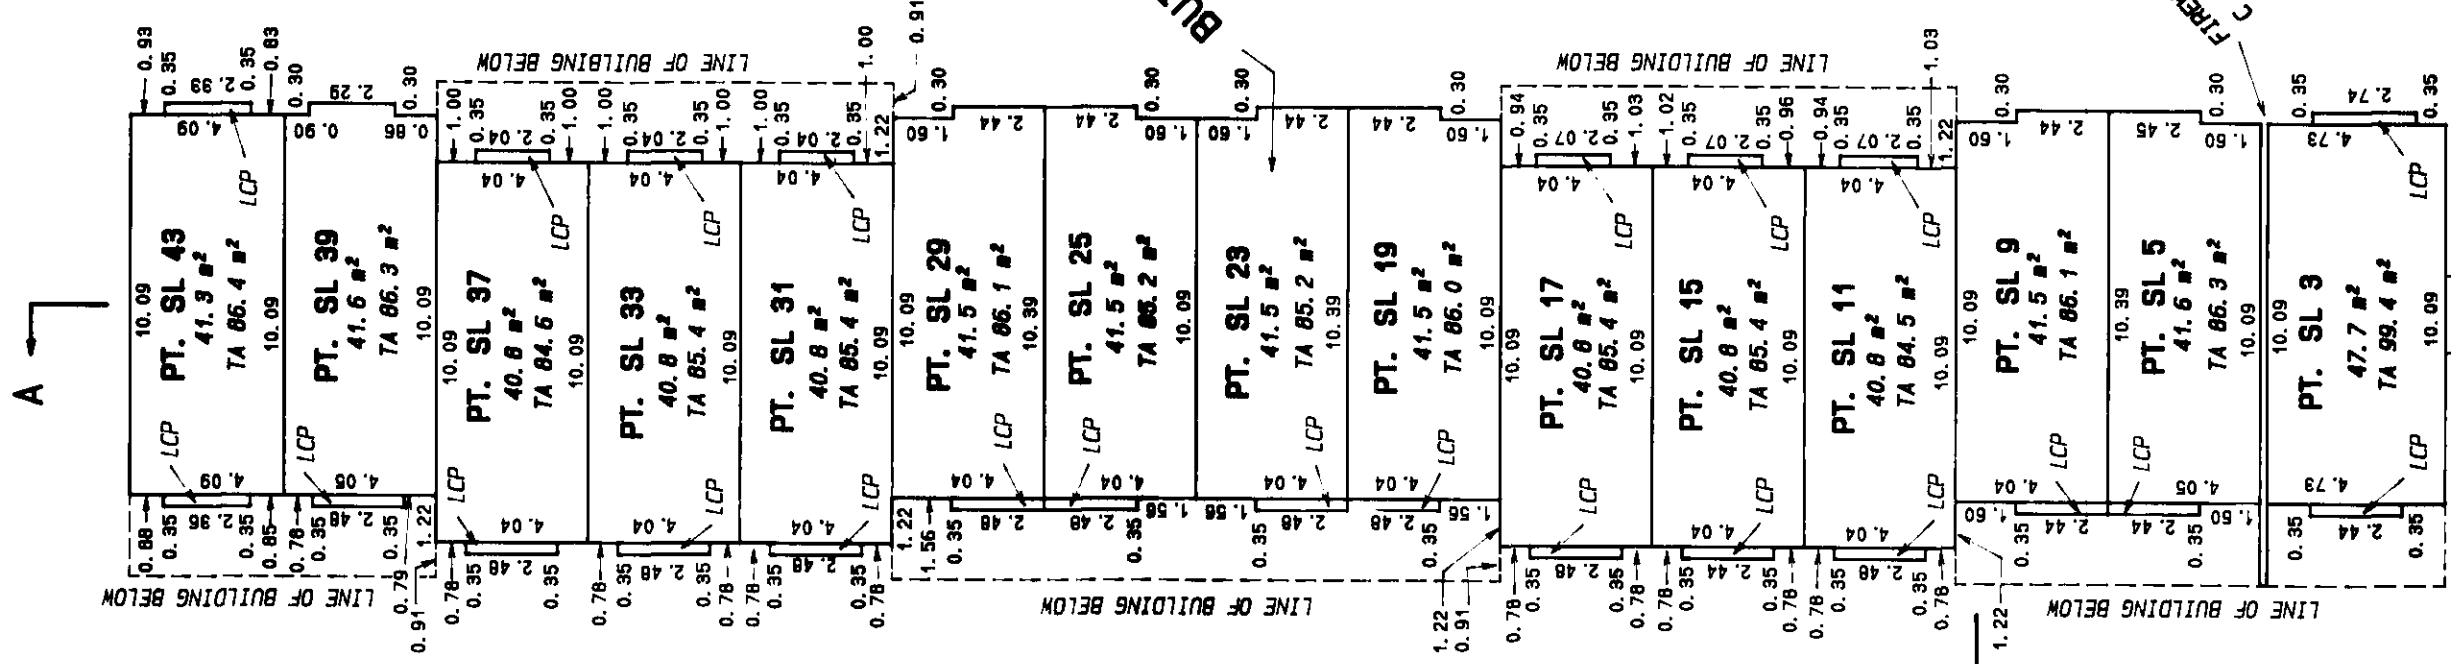

SCALE 1:200



ALL DIMENSIONS SHOWN ARE IN METRES.

OUTLINE OF BUILDING BELOW


June 10th, 1997

Rafik. All B.C.I.S.

File No: 96036.908

FLOOR PLANS

STRATA PLAN LMS 2858

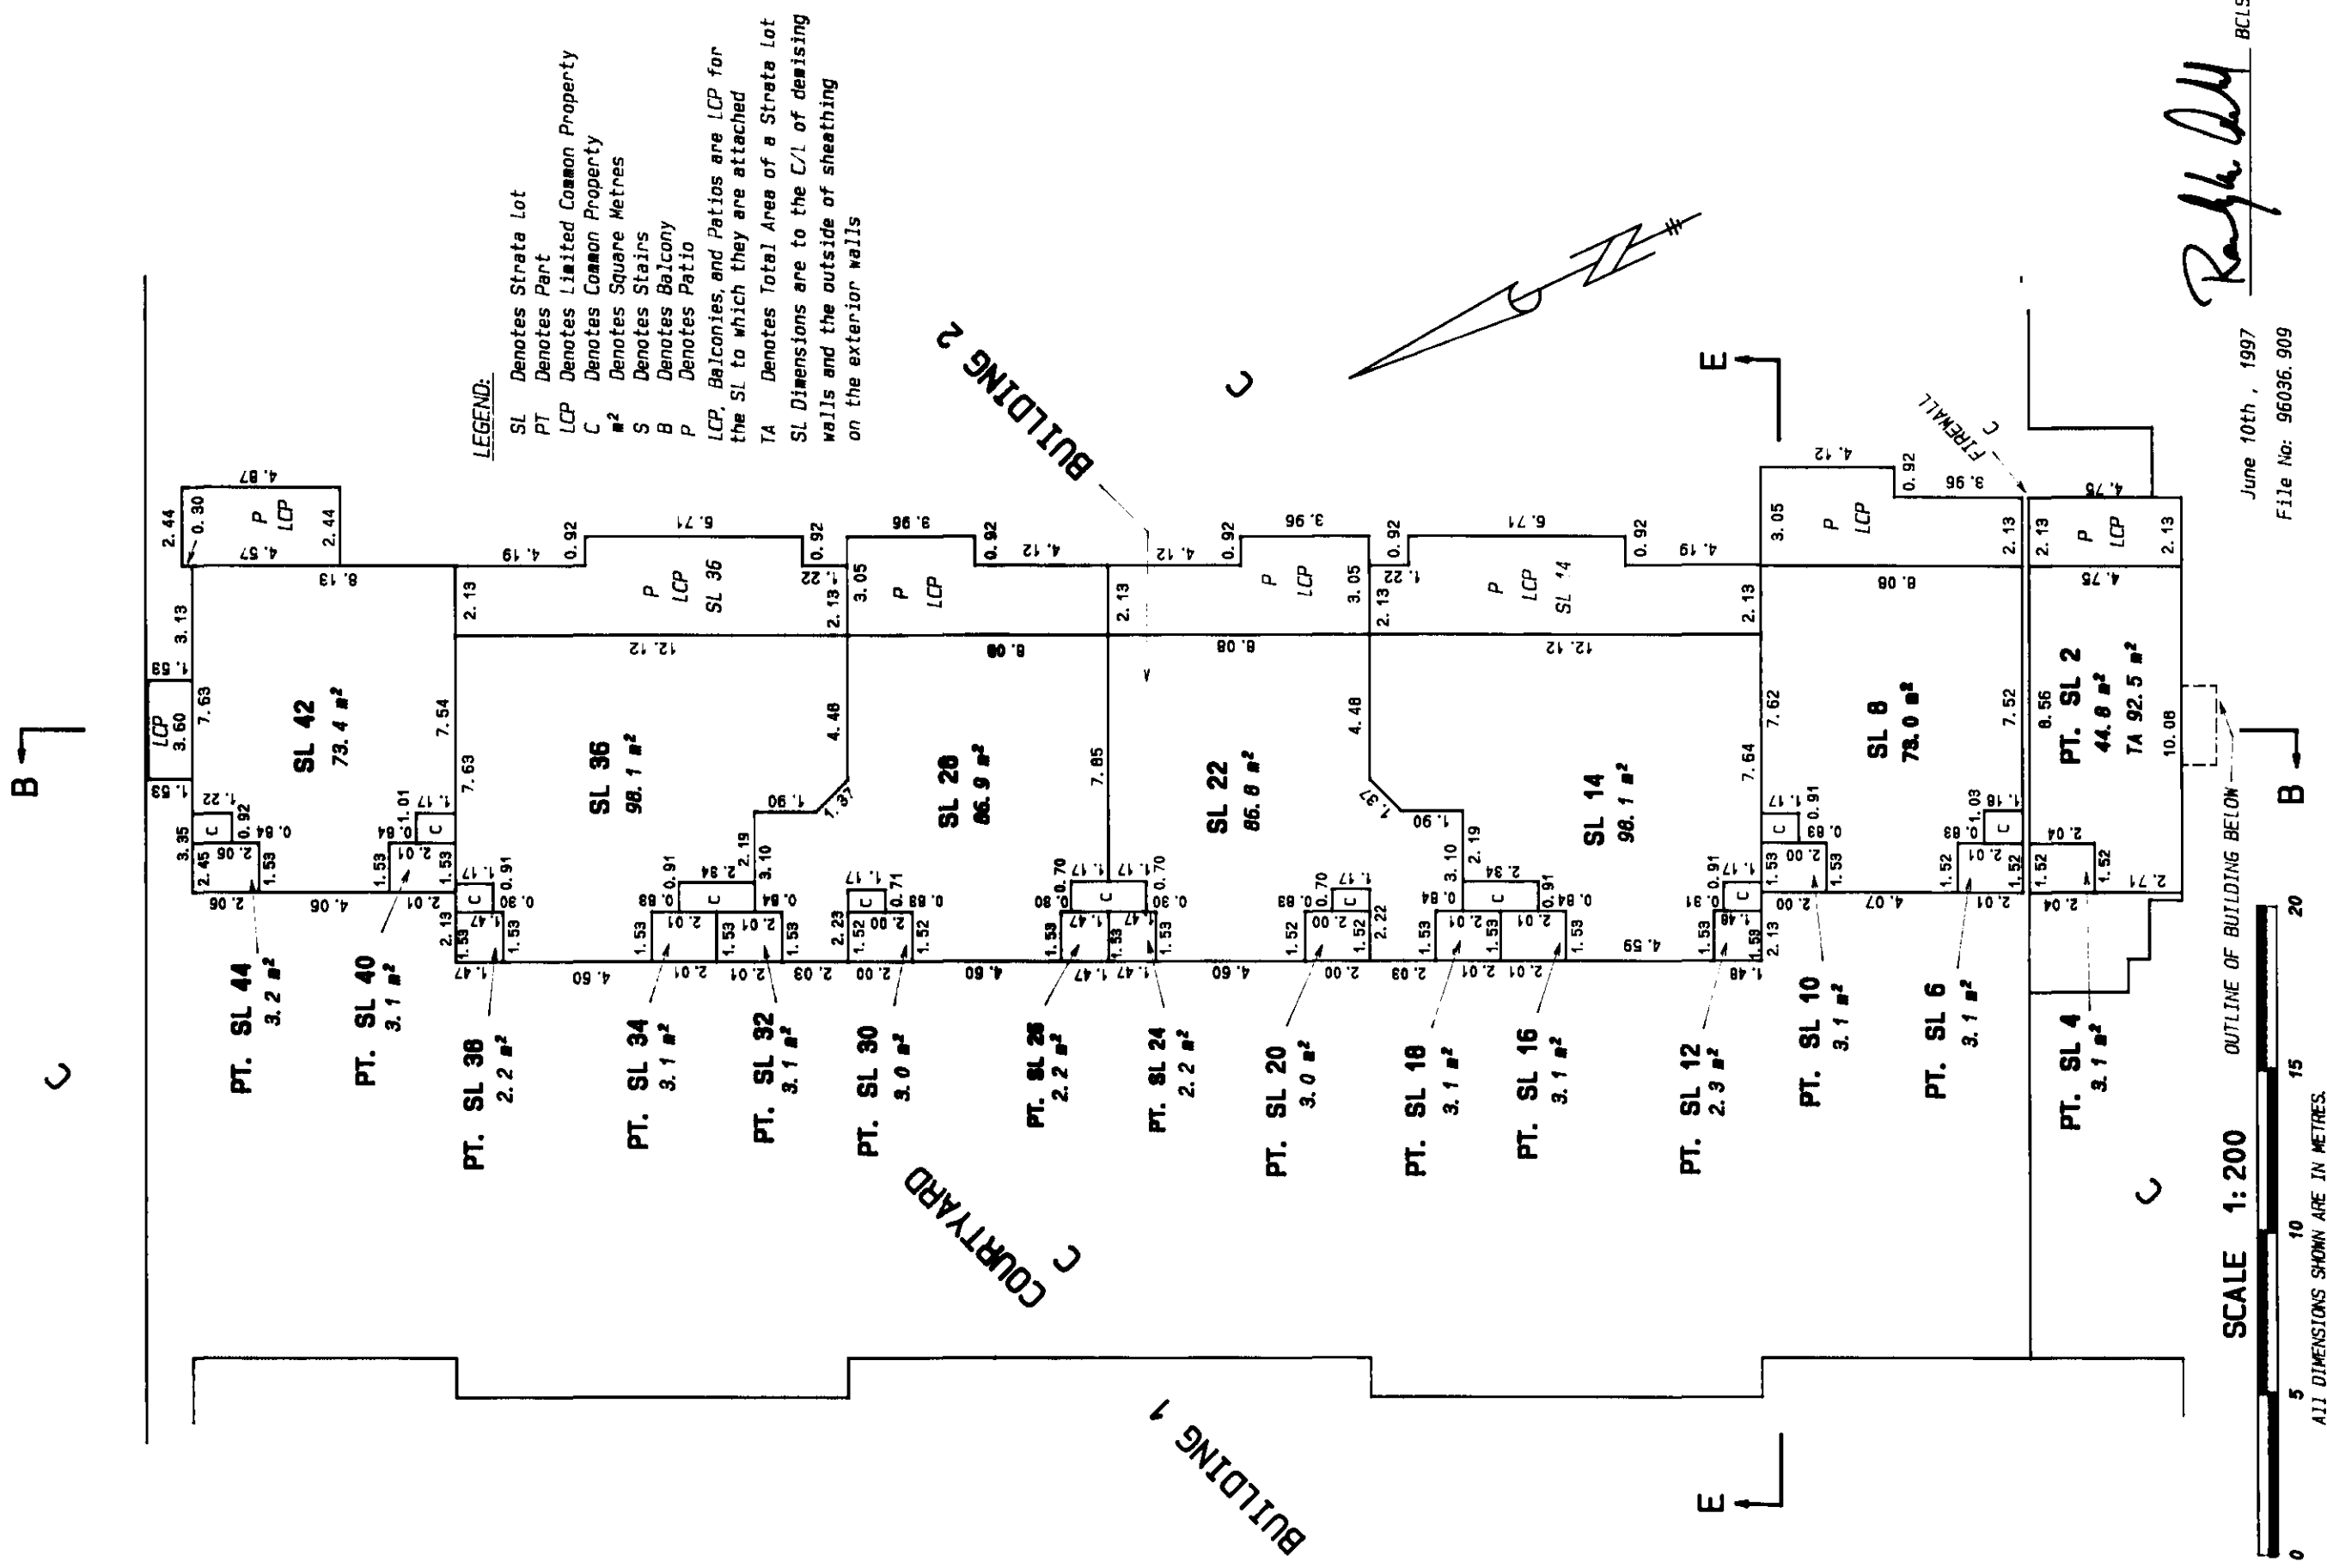

FLOOR PLANS
LEVEL THREE


SHEET // OF 25 SHEETS

STRATA PLAN LMS 2858

FILED LMLMS2858 V41719 2006-10-03-15.09.49.624938

OUTLINE OF BUILDING BELOW

LINE OF BUILDING BELOW

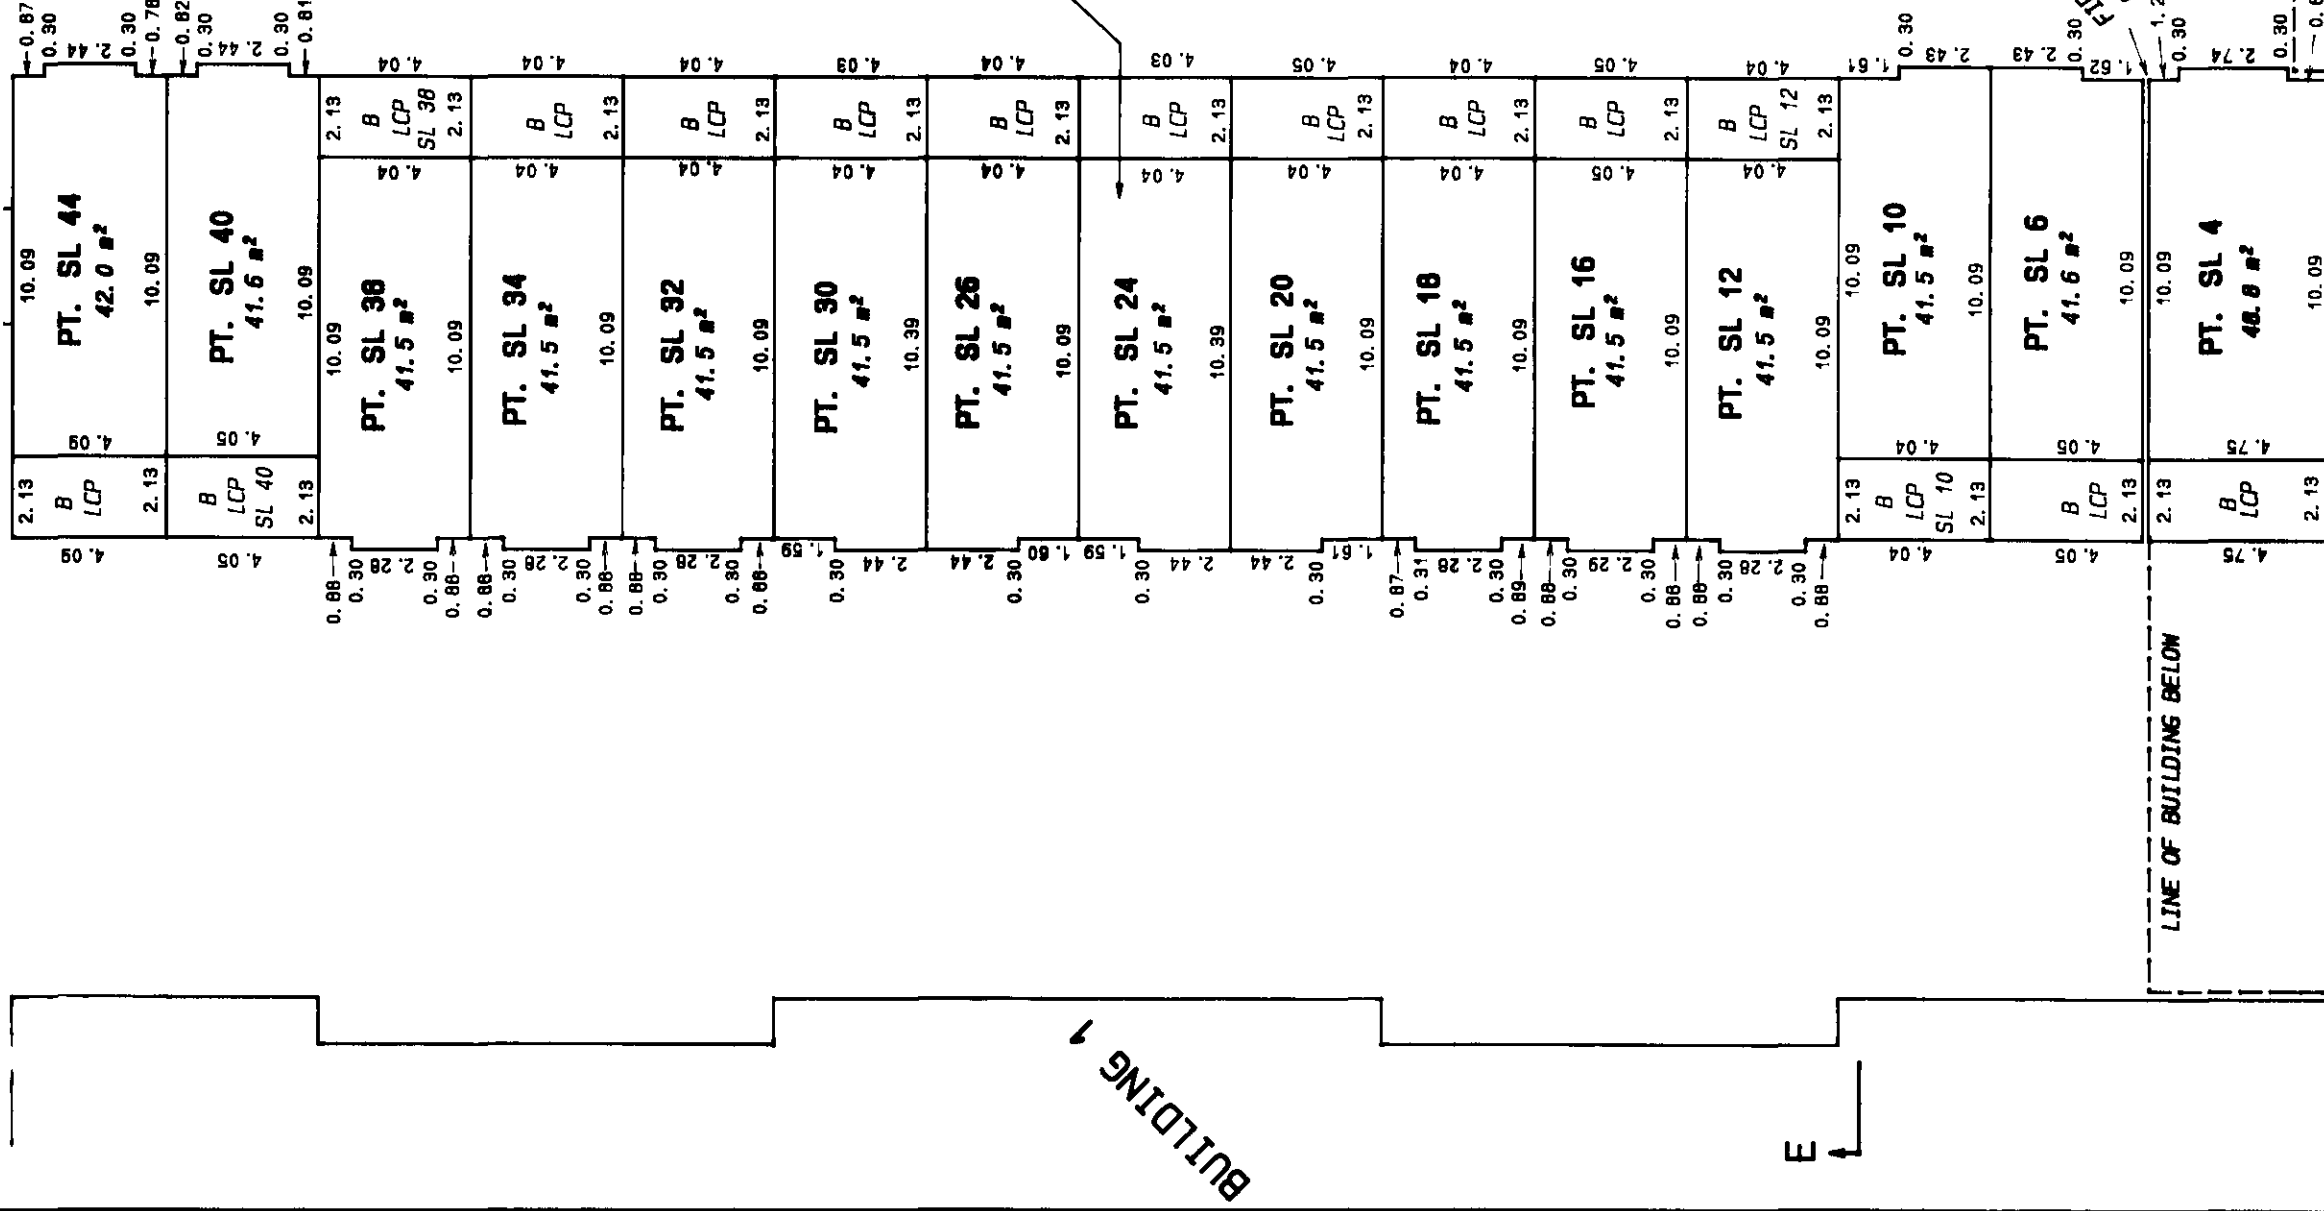

SCALE 1:200

ALL DIMENSIONS SHOWN ARE IN METRES.



June 10th, 1997
File No: 96036.910


Randyh. Add BCIS.

FLOOR PLANS

COURTYARD

SHEET 13 OF 25 SHEETS


STRATA PLAN LMS 2858

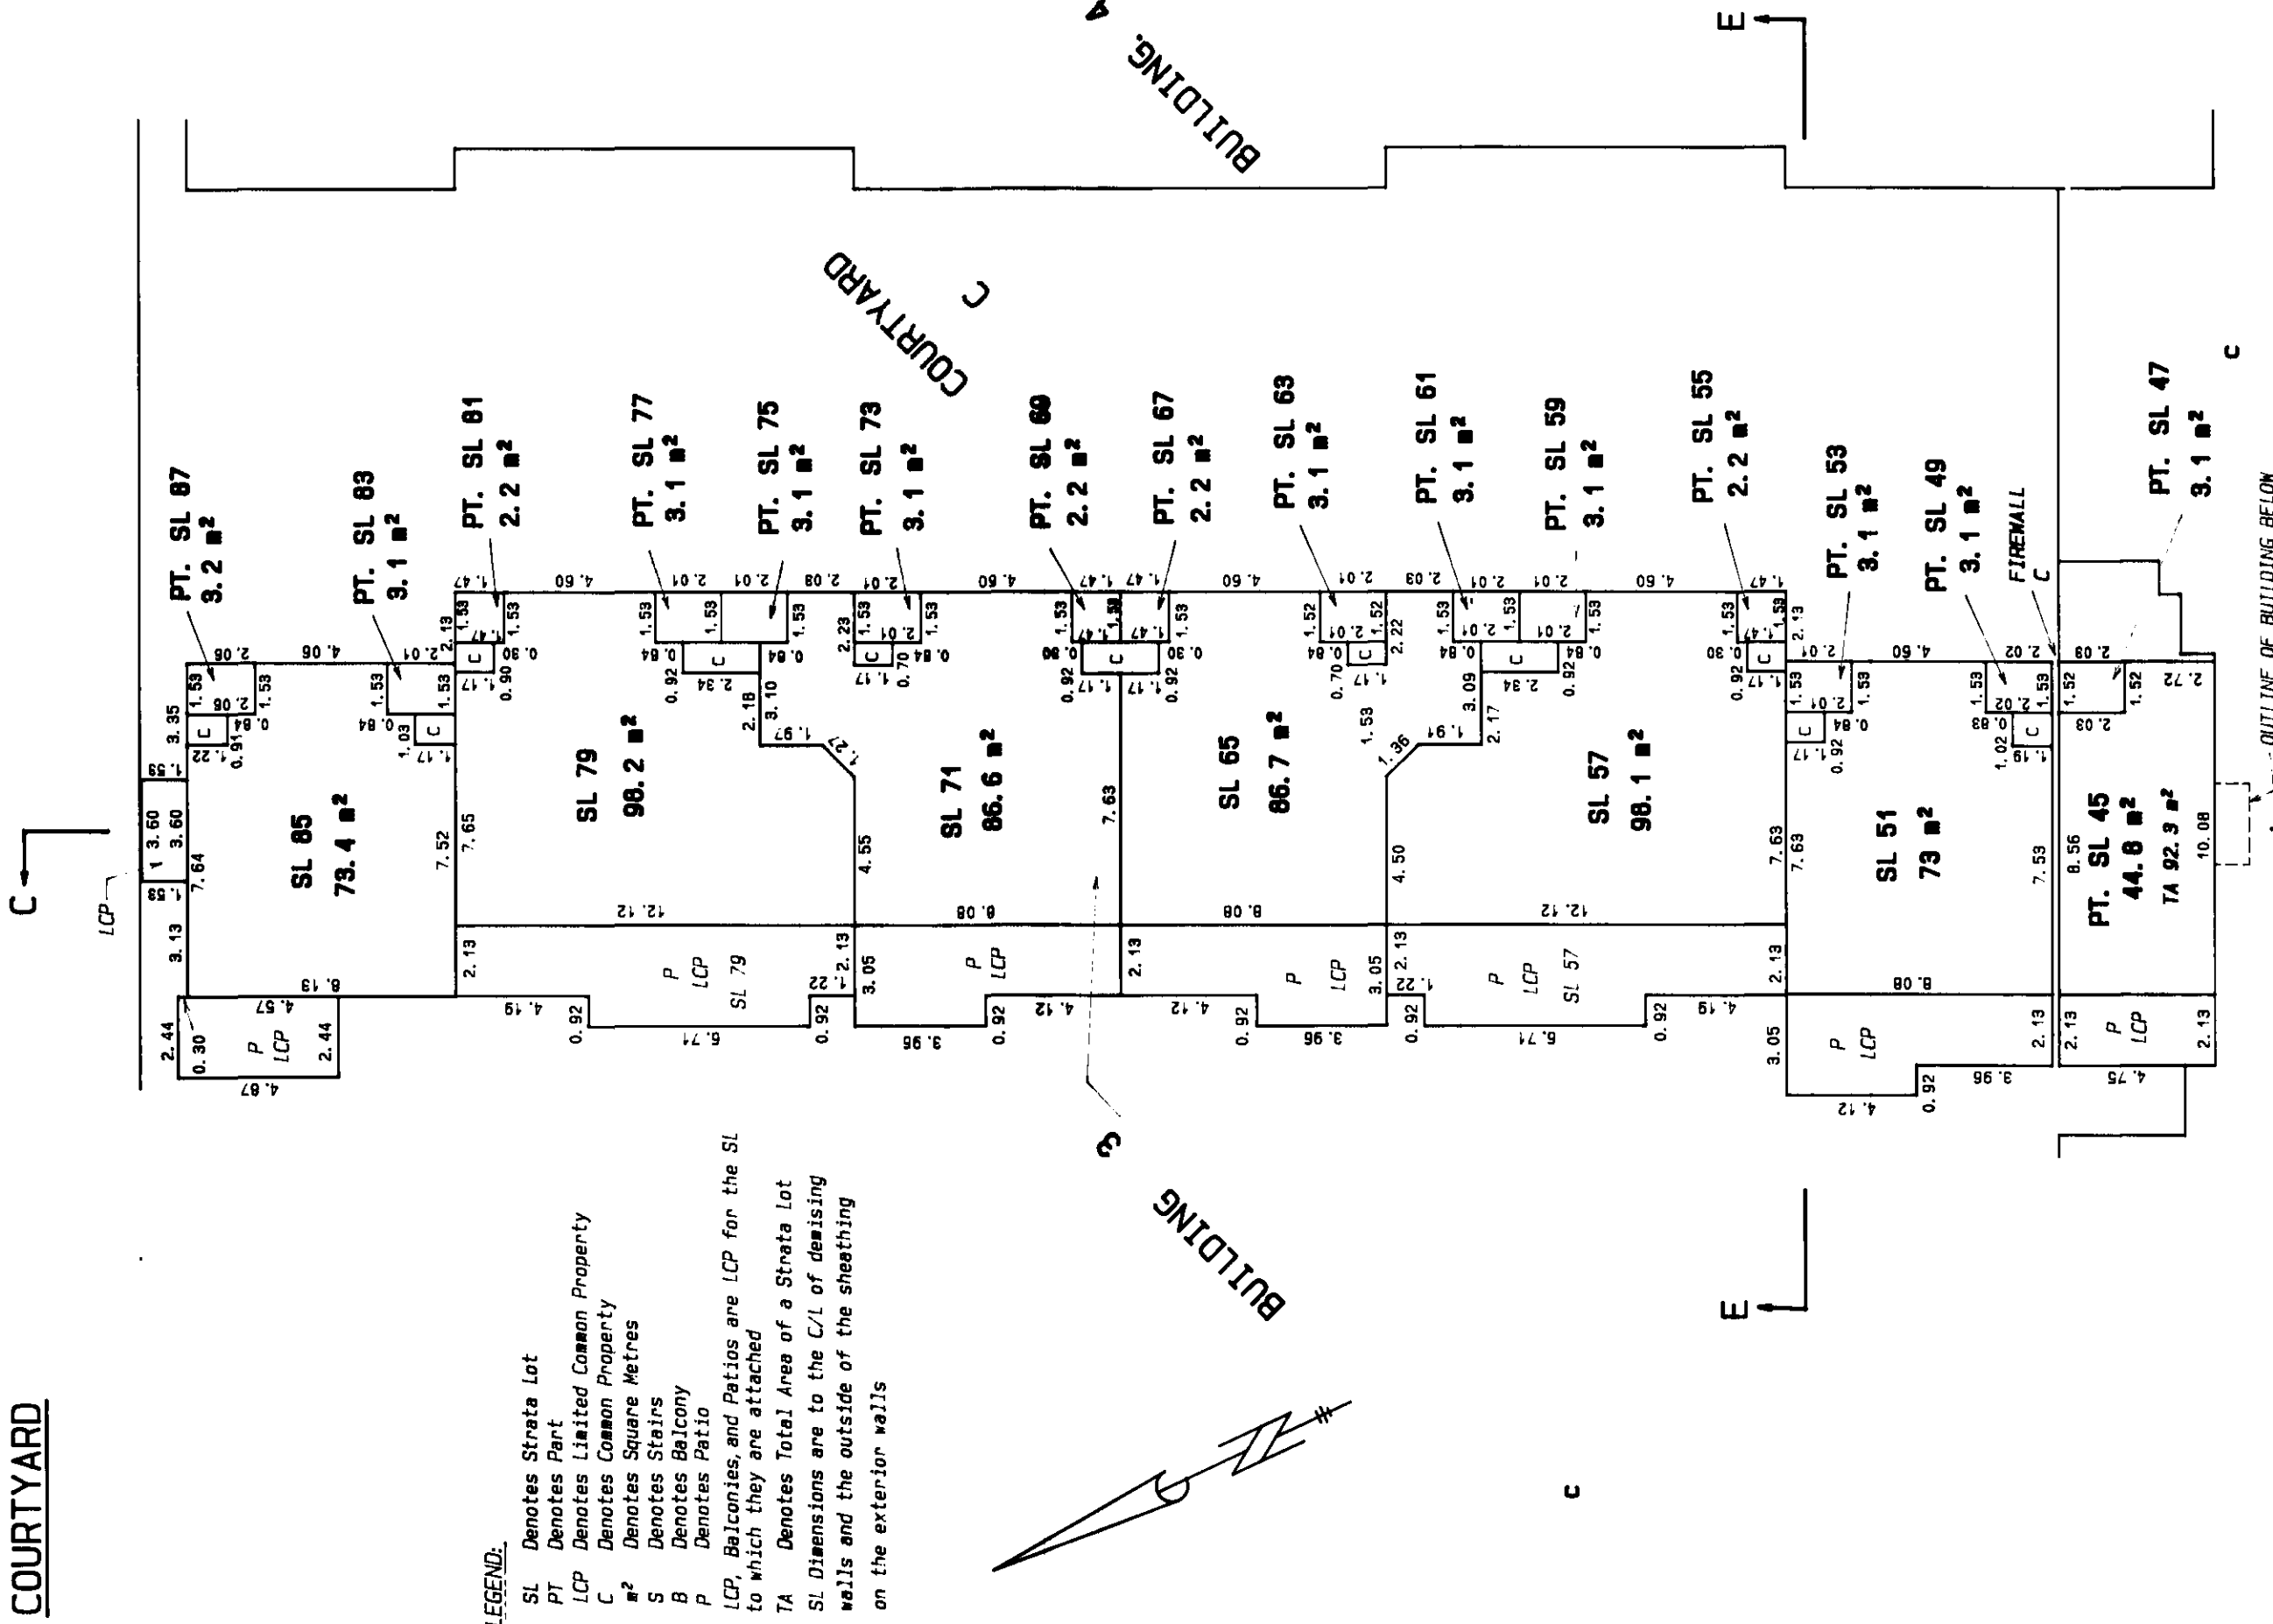

LEGEND:

- SL Denotes Strata Lot
- PT Denotes Part
- LCP Denotes Limited Common Property
- C Denotes Common Property
- m² Denotes Square Metres
- S Denotes Stairs
- B Denotes Balcony
- P Denotes Patio
- LCP, Balconies, and Patios are LCP for the SL to which they are attached
- TA Denotes Total Area of a Strata Lot
- SL Dimensions are to the C/L of demising walls and the outside of the sheathing on the exterior walls

SCALE 1:200

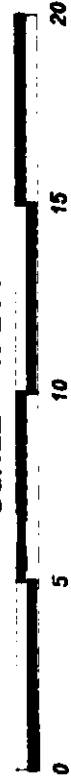

ALL DIMENSIONS SHOWN ARE IN METRES.

OUTLINE OF BUILDING BELOW


June 10th, 1997
File No: 96.36.912
BCLS.

FLOOR PLANS
LEVEL THREE

STRATA PLAN LMS 2898

SHEET 14 OF 25 SHEETS

FILED LMLMS2858 V41719 2006-10-03-15.09.49.624938

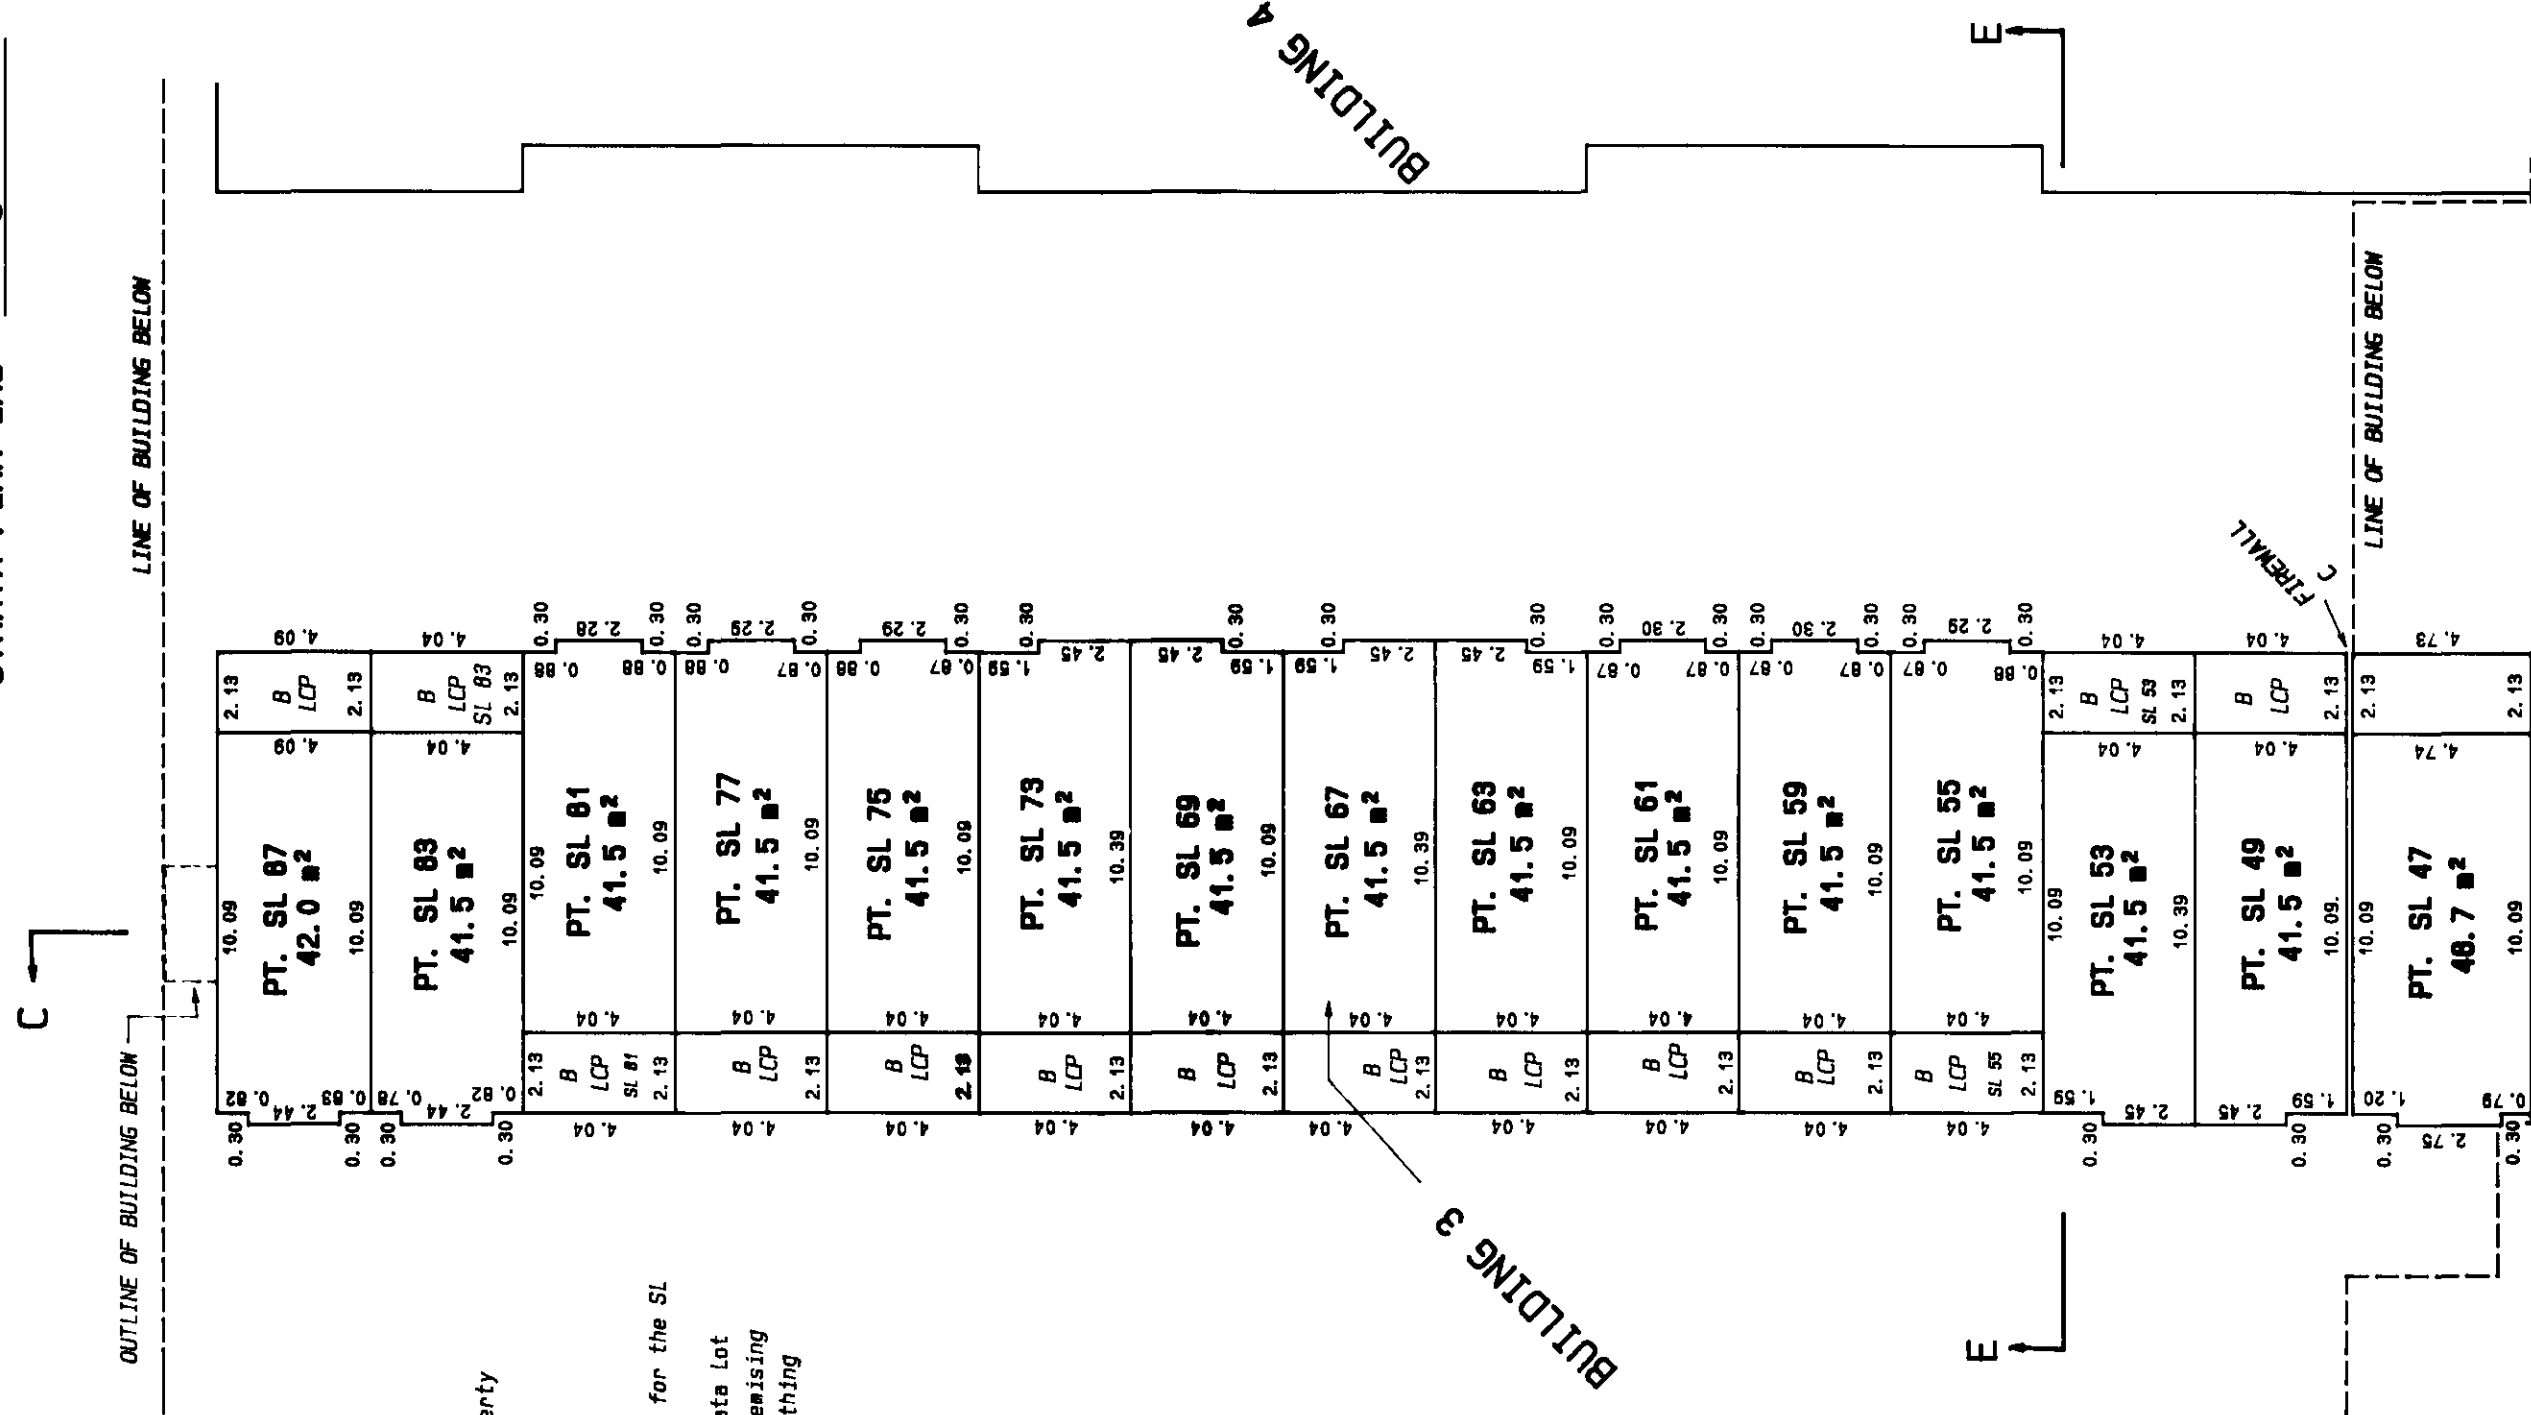

LEGEND:

- SL Denotes Strata Lot
- PT Denotes Part
- LCP Denotes Limited Common Property
- C Denotes Common Property
- m² Denotes Square Metres
- S Denotes Stairs
- B Denotes Balcony
- P Denotes Patio
- LCP, Balconies and Patios are LCP for the SL to which they are attached
- TA Denotes Total Area of a Strata Lot
- SL Dimensions are to the C/L of demising walls and the outside of the sheathing on the exterior walls

June 10th, 1997

File No: 96036.913


BCLS

Randyh Arts

STRATA PLAN LMS

2858

SL Denotes Strata Lot
PT Denotes Part
LCP Denotes Limited Common Property
C Denotes Common Property
M² Denotes Square Metres
S Denotes Stairs
B Denotes Balcony
P Denotes Patio
LCP, Balconies and Patios are LCP for the SL to which they are attached
TA Denotes Total Area of a Strata Lot
SL Dimensions are to the C/L of deising walls and the outside of the sheathing on the exterior walls

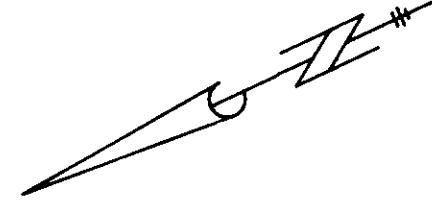

ALL DIMENSIONS SHOWN ARE IN METRES.

June 10th, 1997
File No: 96036.914

Randy M. Dell BC1S.

LEGEND:

- SL Denotes Strata Lot
- PT Denotes Part
- LCP Denotes Limited Common Property
- C Denotes Common Property
- m² Denotes Square Metres
- S Denotes Stairs
- B Denotes Balcony
- P Denotes Patio
- LCP, Entrances, Balconies, and Patios are LCP for the SL to which they are attached
- TA Denotes Total Area of a Strata Lot
- SL Dimensions are to the C/L of demising walls and the outside of the sheathing on the exterior walls

SCALE 1:200




ALL DIMENSIONS SHOWN ARE IN METRES

June 10th, 1997

File No: 96036.915

BCLS

Ralph M

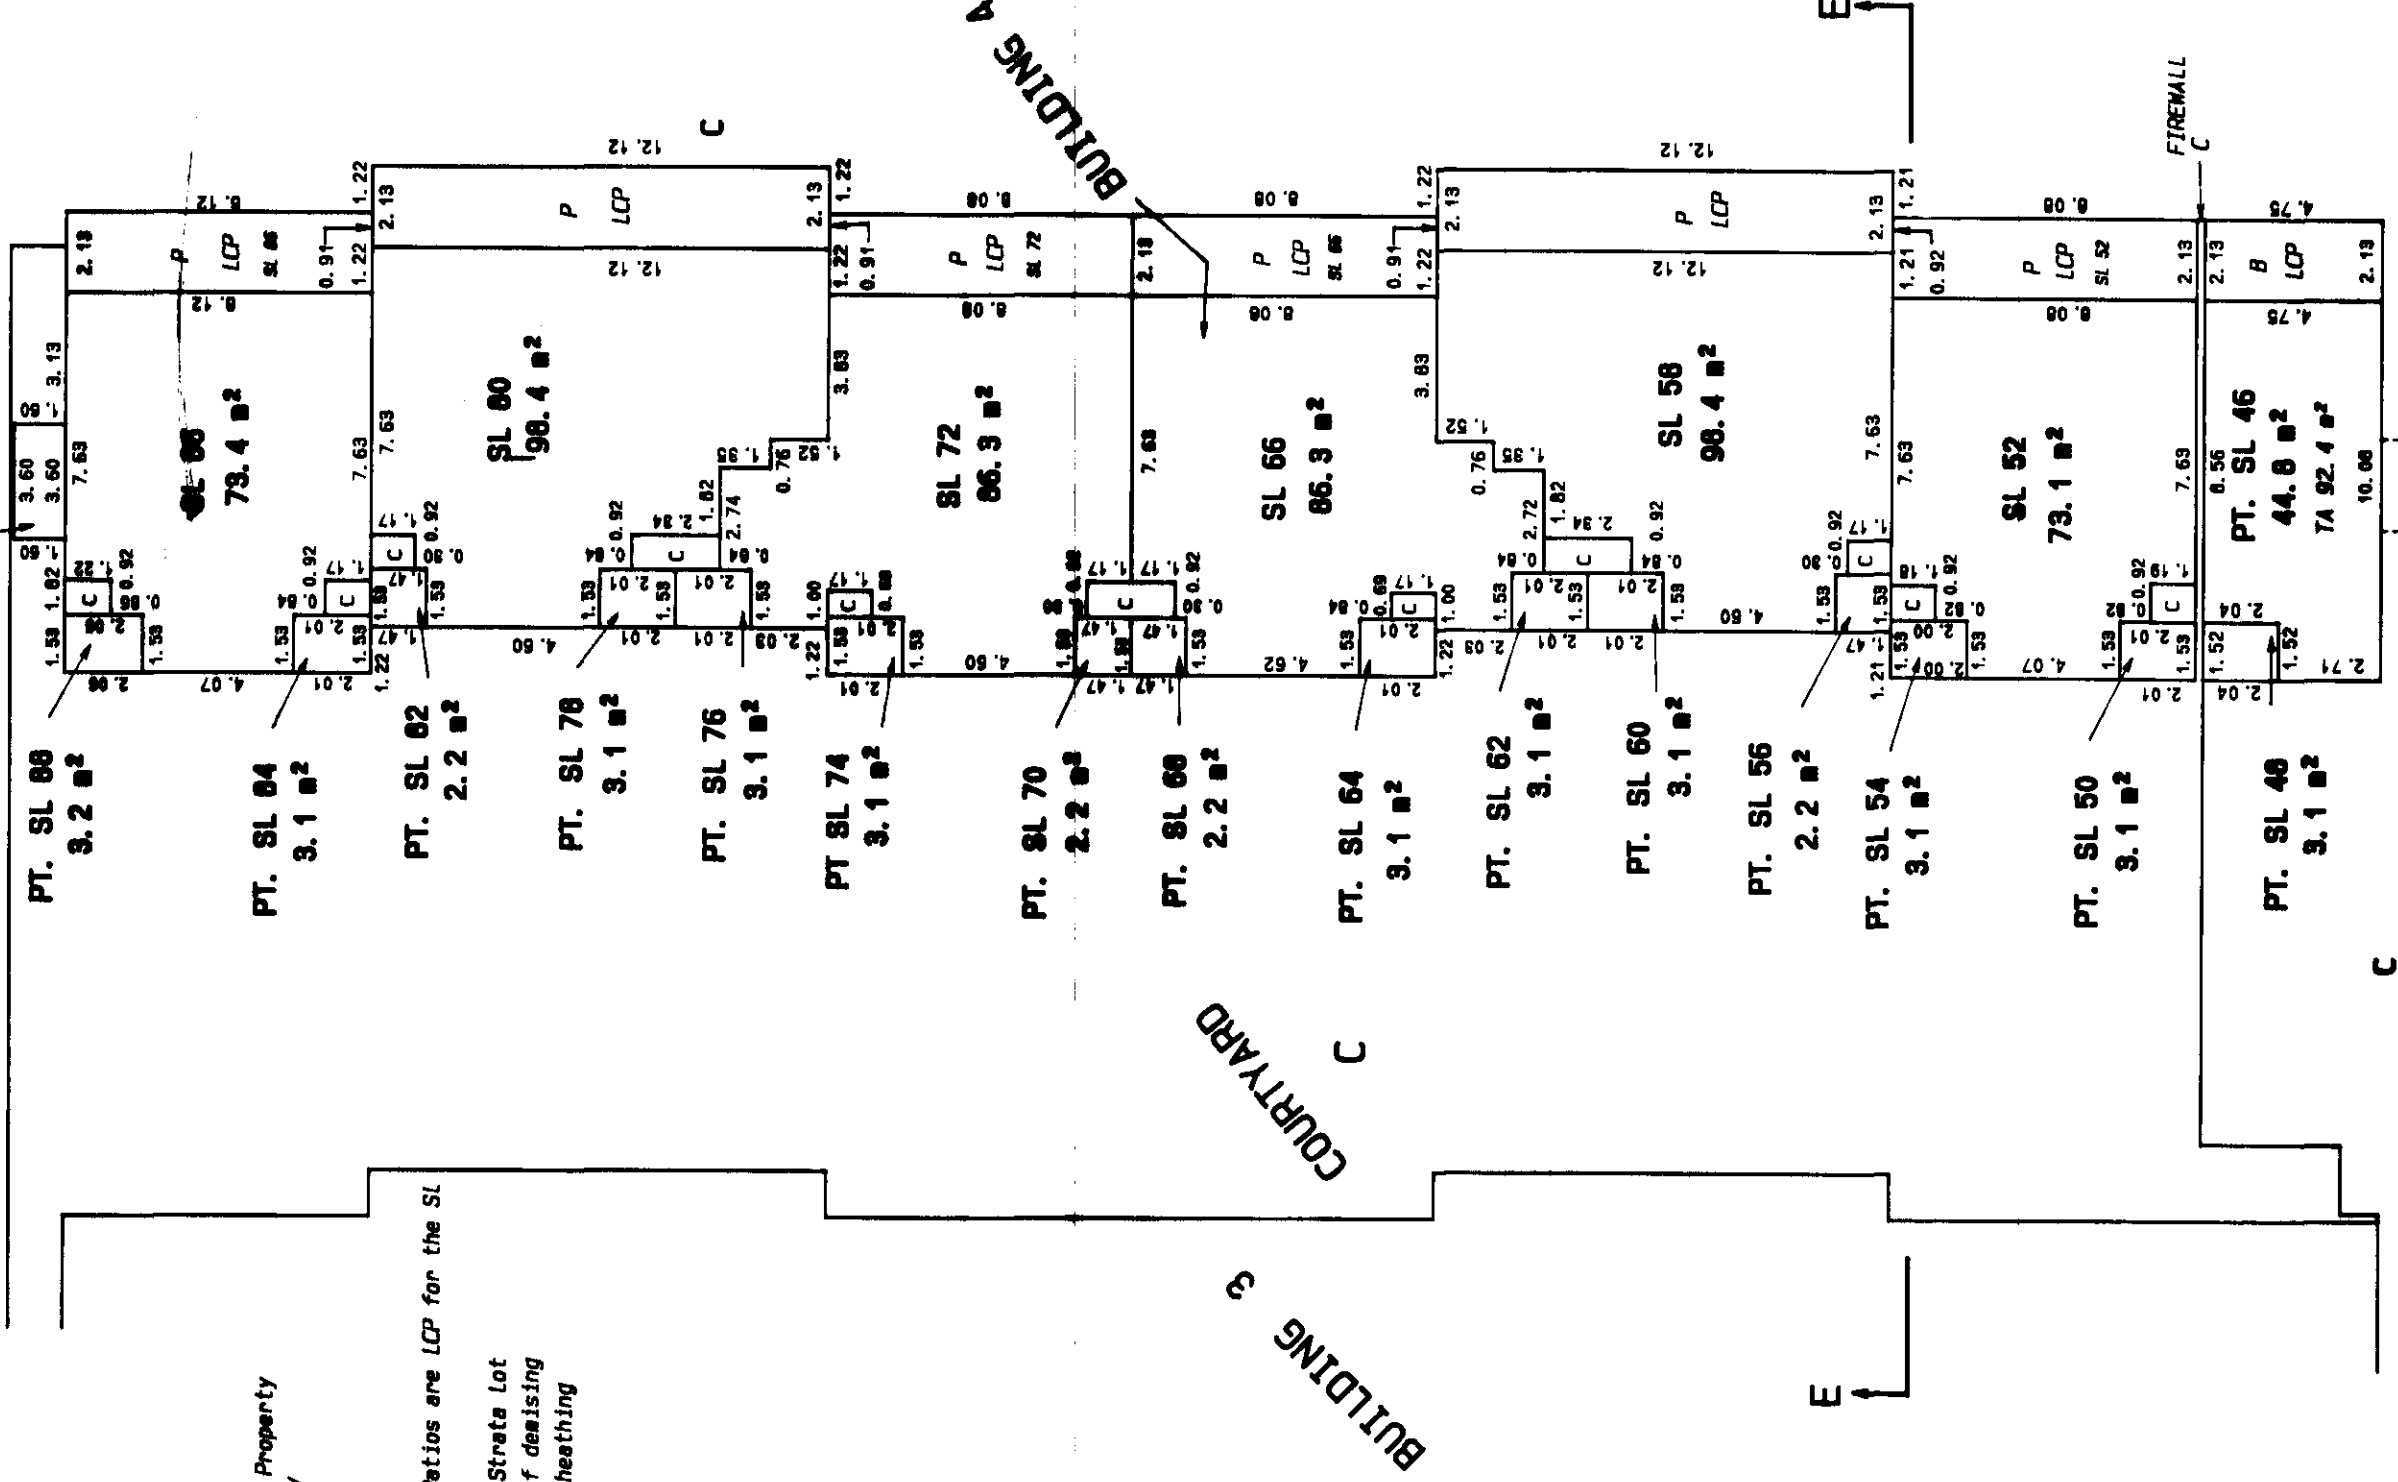

FLOOR PLANS
LEVEL THREE

SHEET 17 OF 25 SHEETS


STRATA PLAN LMS 2858

LEGEND:


- SL Denotes Strata Lot
- PT Denotes Part
- LCP Denotes Limited Common Property
- C Denotes Common Property
- m² Denotes Square Metres
- S Denotes Stairs
- B Denotes Balcony
- P Denotes Patio
- LCP, Balconies and Patios are LCP for the SL to which they are attached
- TA Denotes Total Area of a Strata Lot
- SL Dimensions are to the C/L of demising walls and the outside of the sheathing on the exterior walls

LINE OF BUILDING BELOW

OUTLINE OF BUILDING BELOW

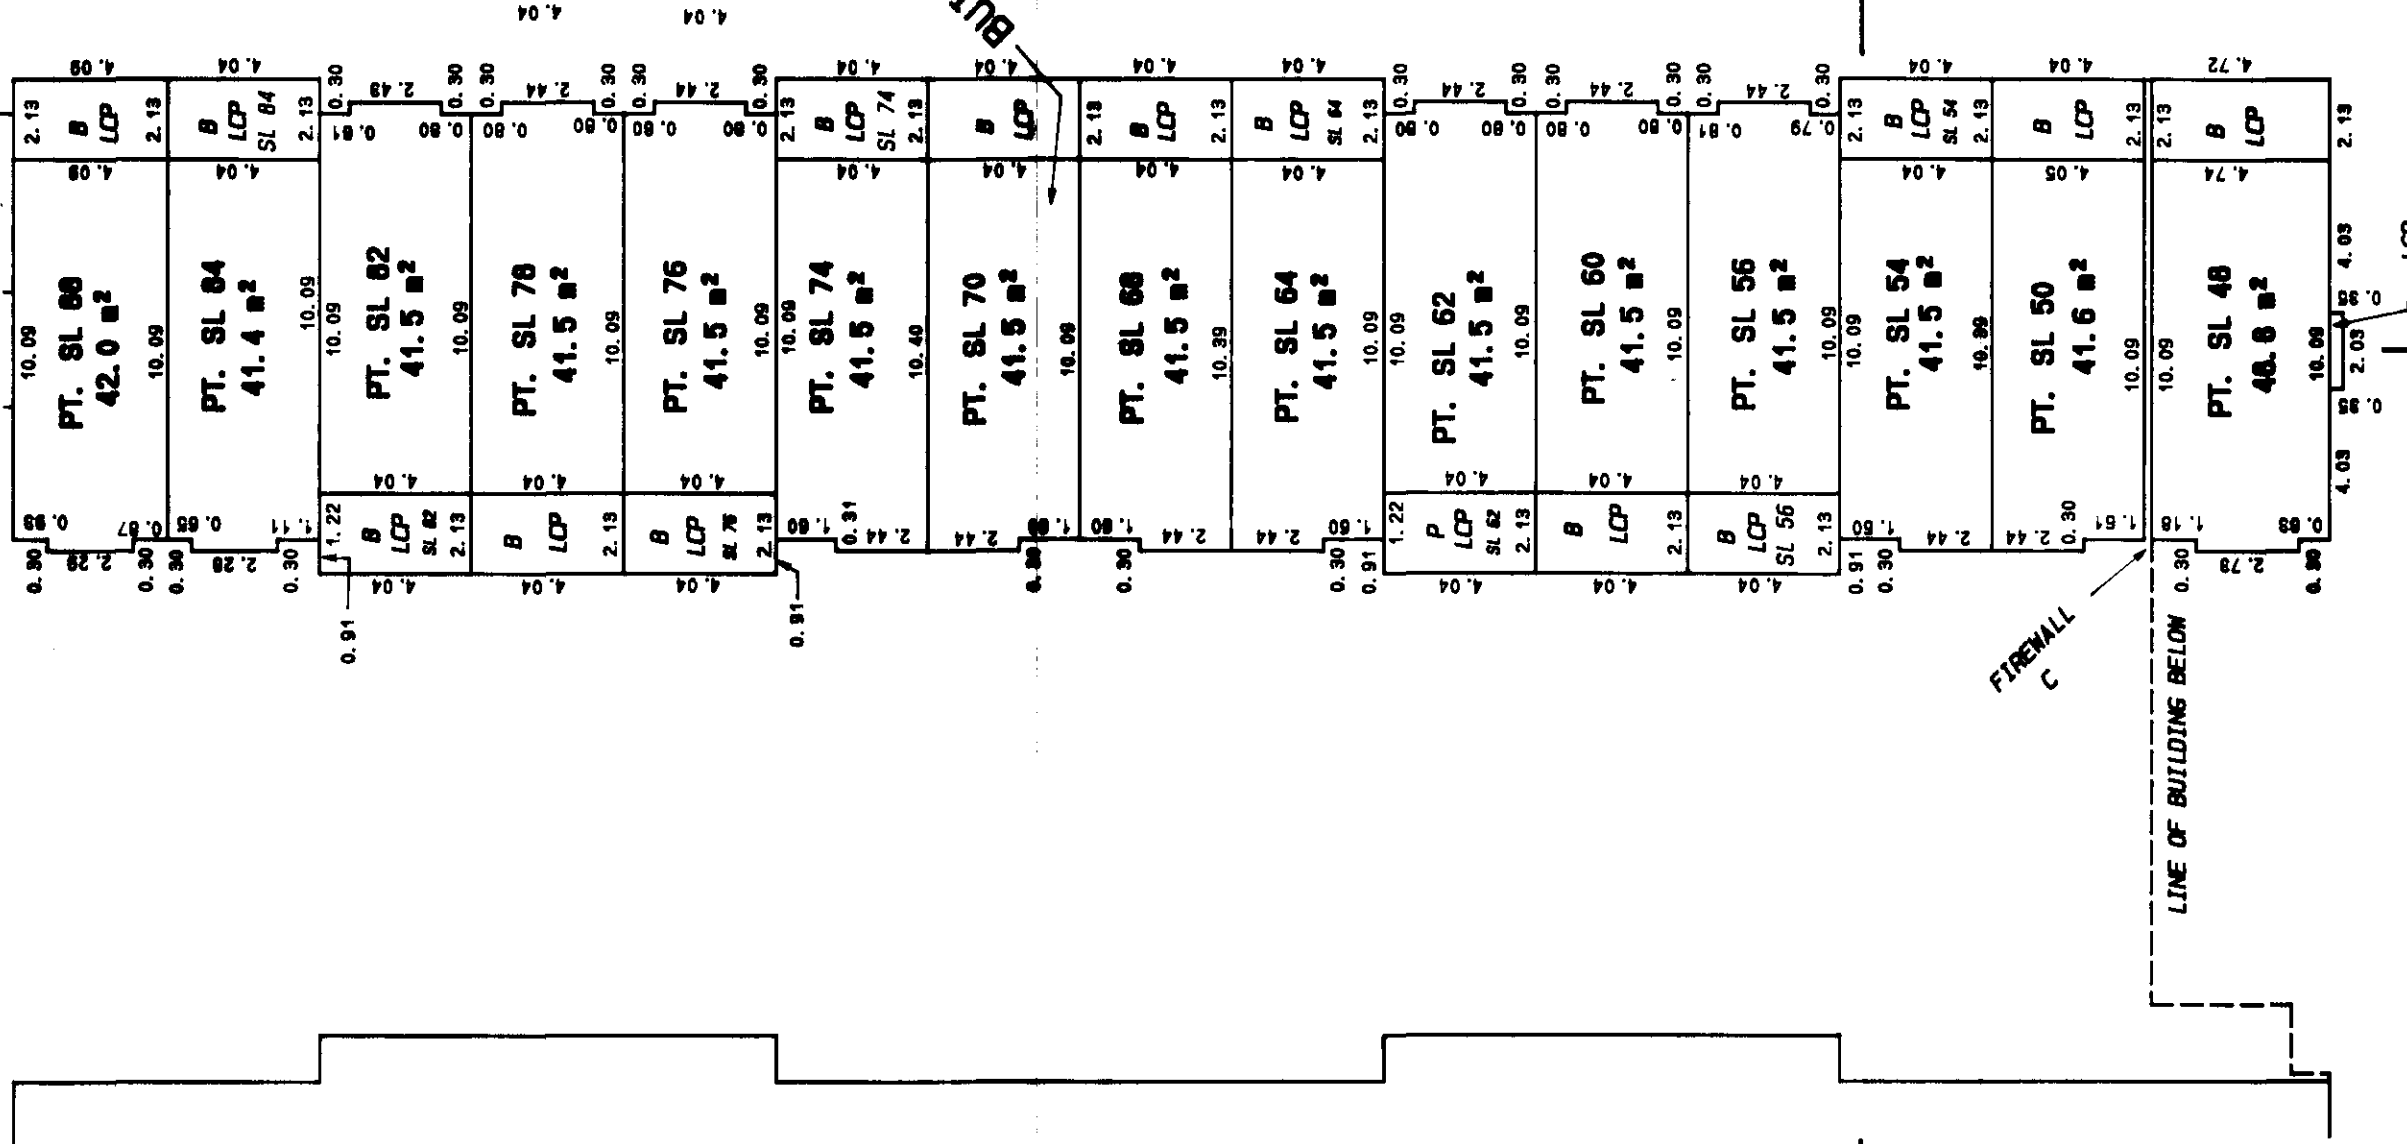

SCALE 1:200

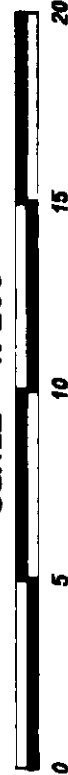

ALL DIMENSIONS SHOWN ARE IN METRES.

June 10th, 1997
File No: 96036.916

BCL.S.

Ray A. All


FLÓOR PLANS
LEVEL FOUR

STRATA PLAN LMS 2858

SHEET 18 OF 25 SHEETS

LEGEND:

- SL Denotes Strata Lot
- PT Denotes Part
- LCP Denotes Limited Common Property
- C Denotes Common Property
- m² Denotes Square Metres
- S Denotes Stairs
- B Denotes Balcony
- P Denotes Patio
- LCP, Balconies and Patios are LCP for the SL to which they are attached
- TA Denotes Total Area of a Strata Lot
- SL Dimensions are to the C/L of demising walls and the outside of the sheathing on the exterior walls

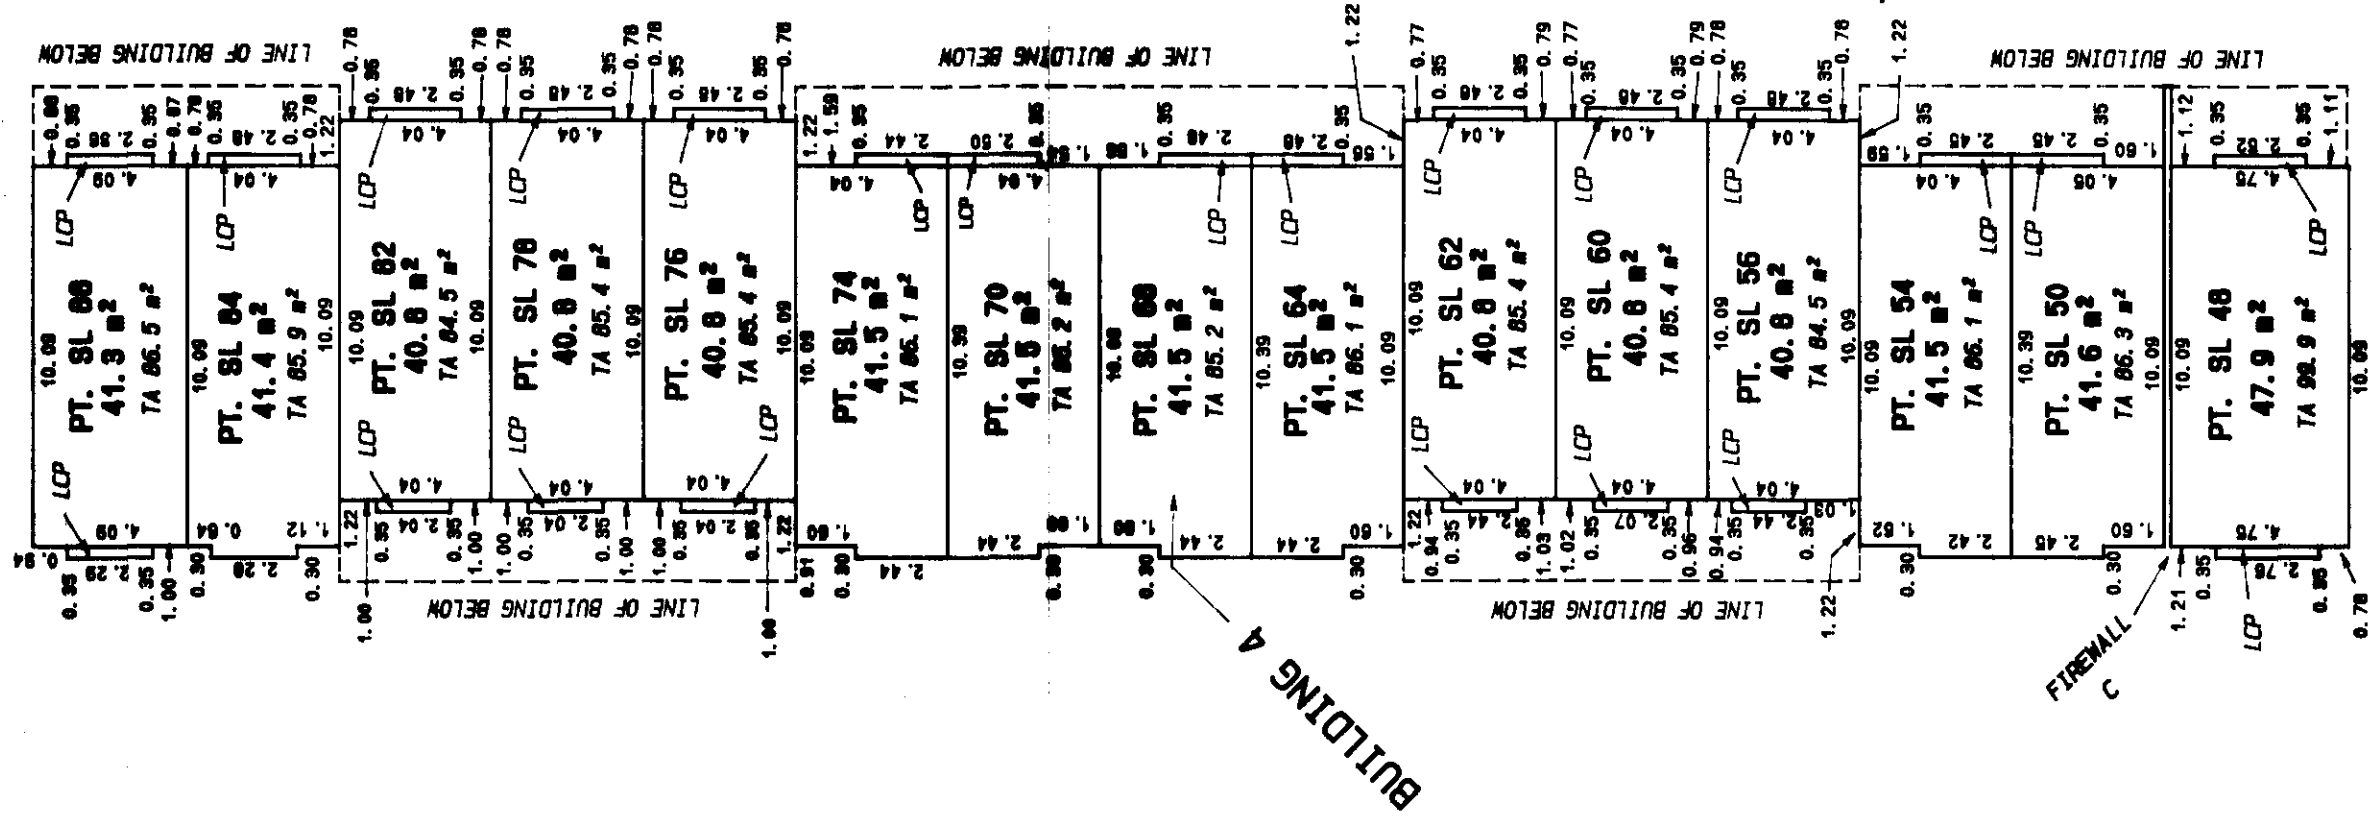

SCALE 1:200



ALL DIMENSIONS SHOWN ARE IN METRES.

D *Rafael* BCLs.
June 10th, 1997
File No: 96036.917


LOCKER DETAILS
PARKING LEVEL

SHEET 19 OF 25 SHEETS


STRATA PLAN LMS 2858

LEGEND:


- SL Denotes Strata Lot
- PT Denotes Part
- LCP Denotes Limited Common Property
- C Denotes Common Property

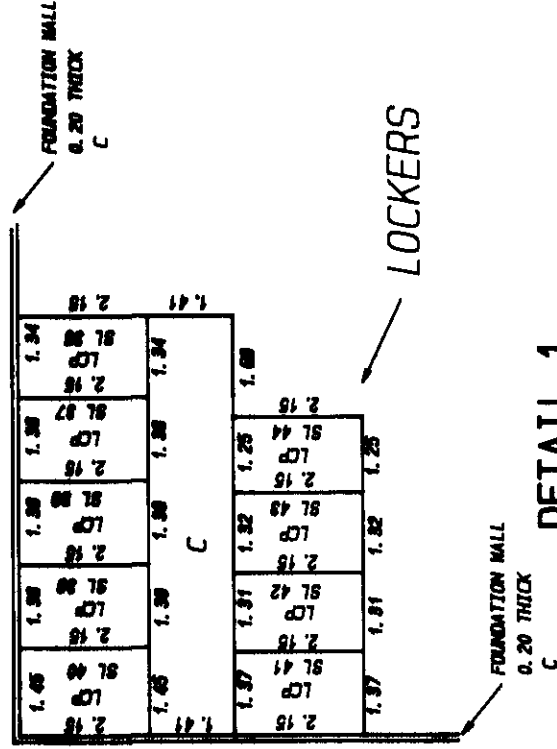

DETAIL 1

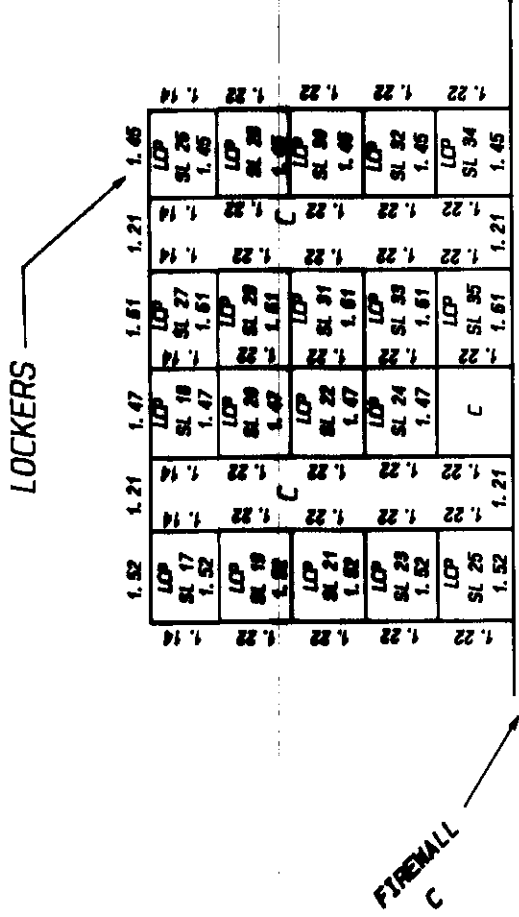

DETAIL 3

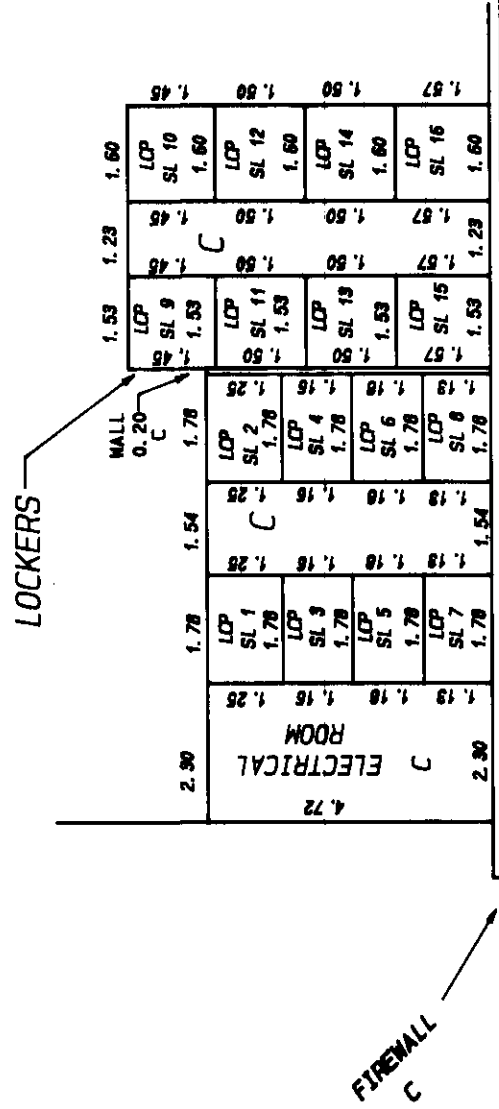

DETAIL 2

SCALE 1: 125





All distances are in metres.

June 10, 1997

File No: 95036.918

Rafiq. Ali BCLC

Randy L. Oll BCLIS

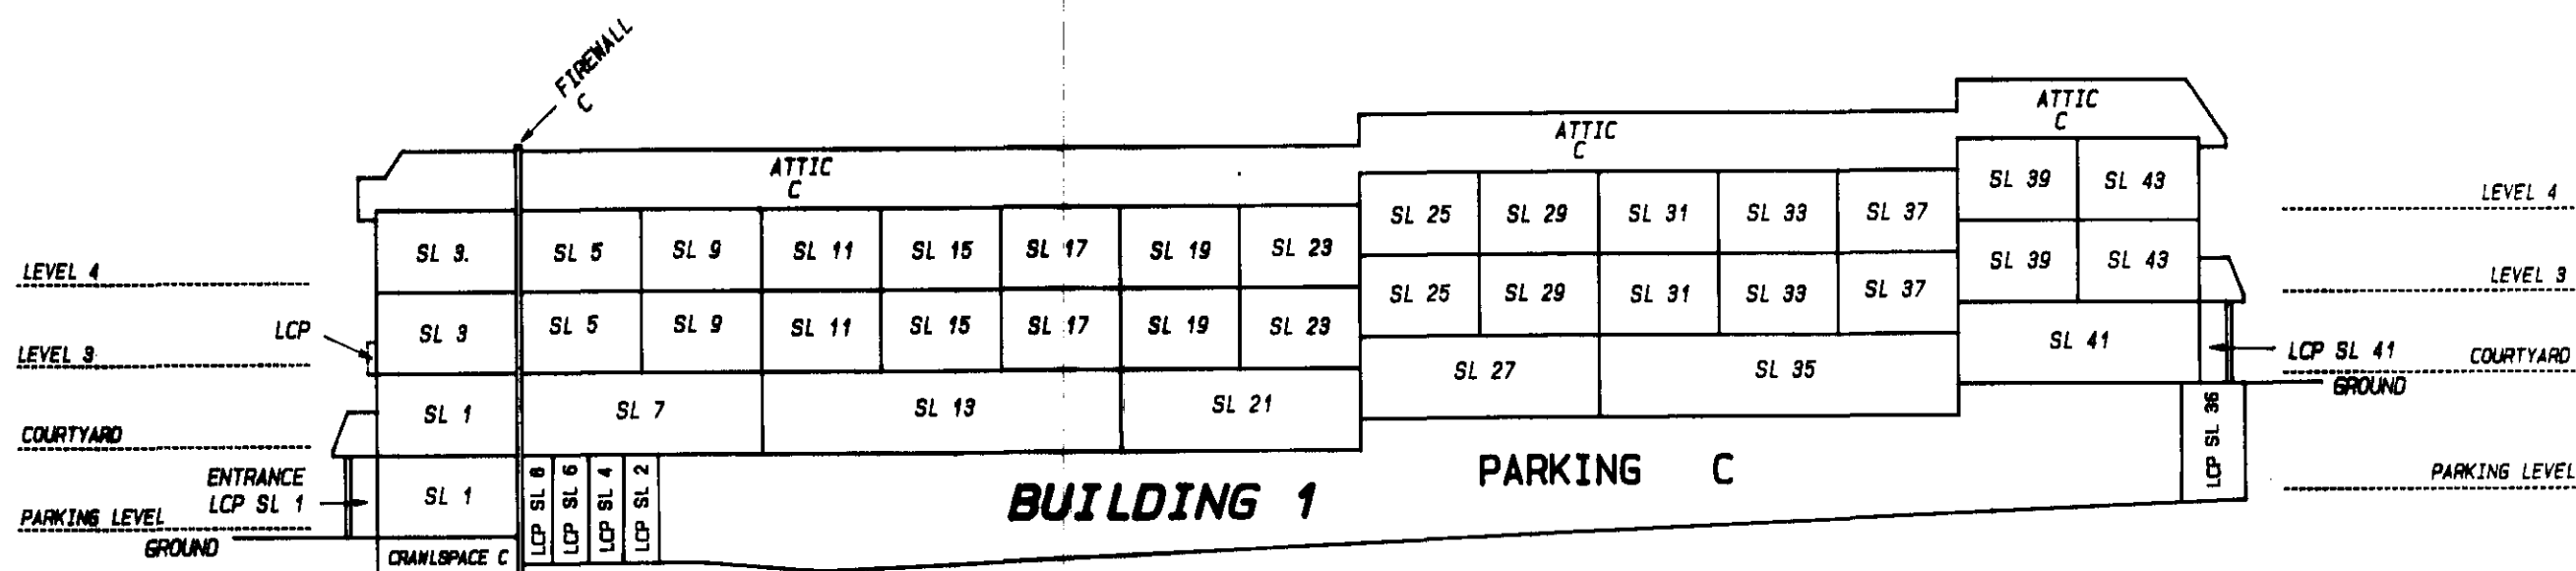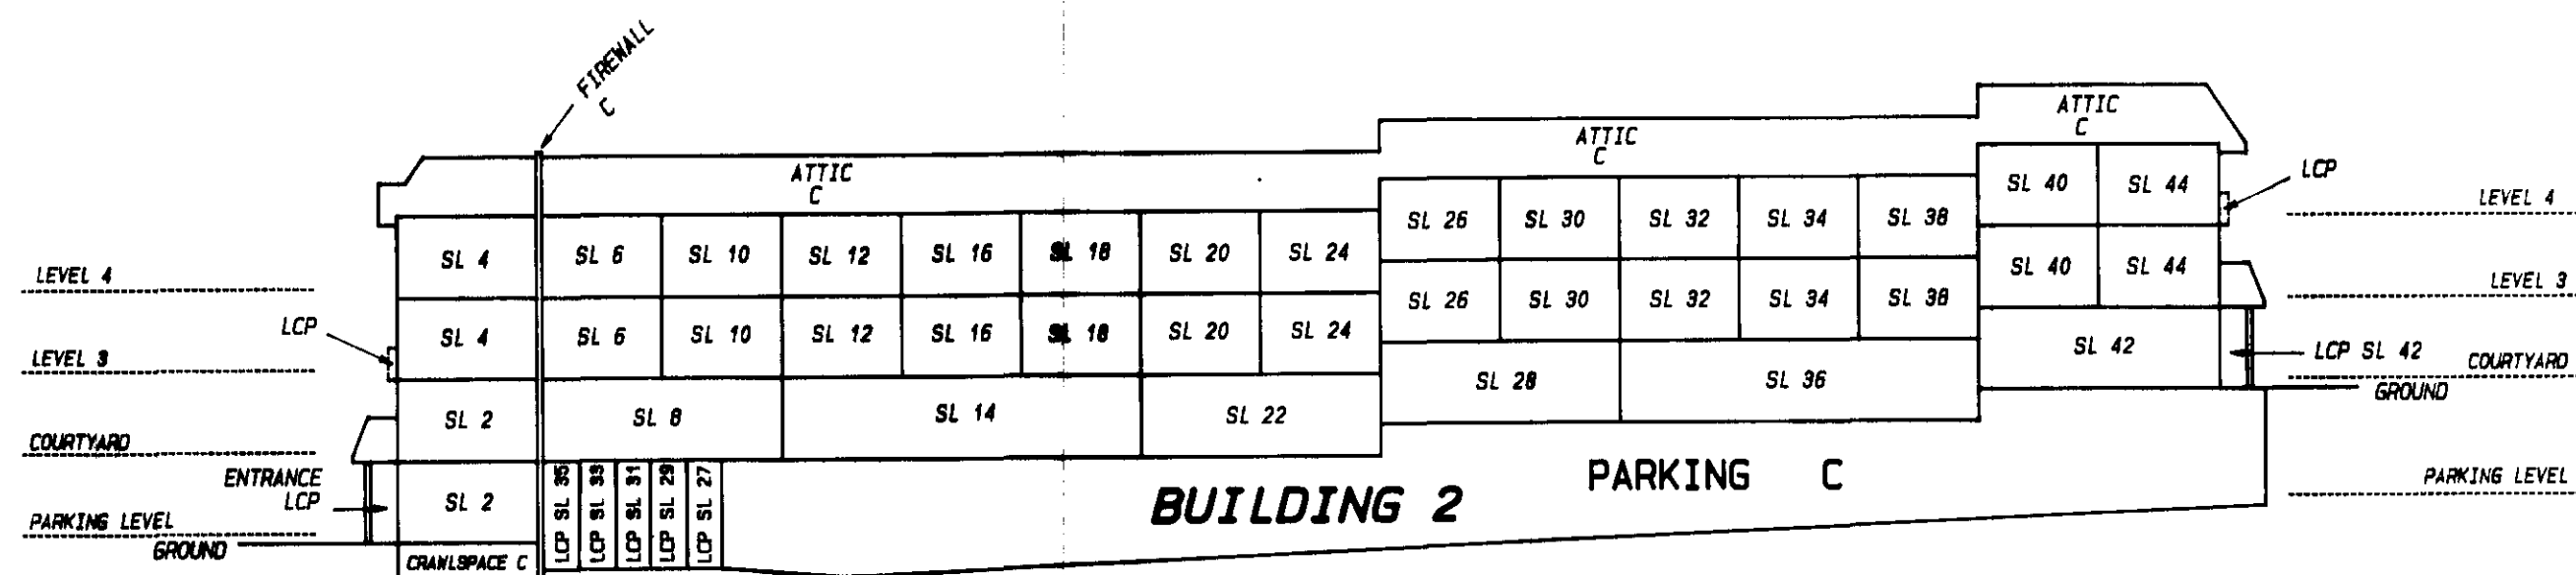SECTIONSSTRATA PLAN LMS **2858****SECTION A-A****SECTION B-B****LEGEND:**

SL Denotes Strata Lot

LCP Denotes Limited Common Property

C Denotes Common Property

B Denotes Balcony

LCP, Balconies, and Patios are LCP for the SL to which they are attached

SCALE 1: 250

All Dimensions shown are in Metres.

June 10th, 1997


File No: 96036.920

Randy L. Allen BCLs.


SECTIONS

SHEET 22 OF 25 SHEETS

STRATA PLAN LMS 2858

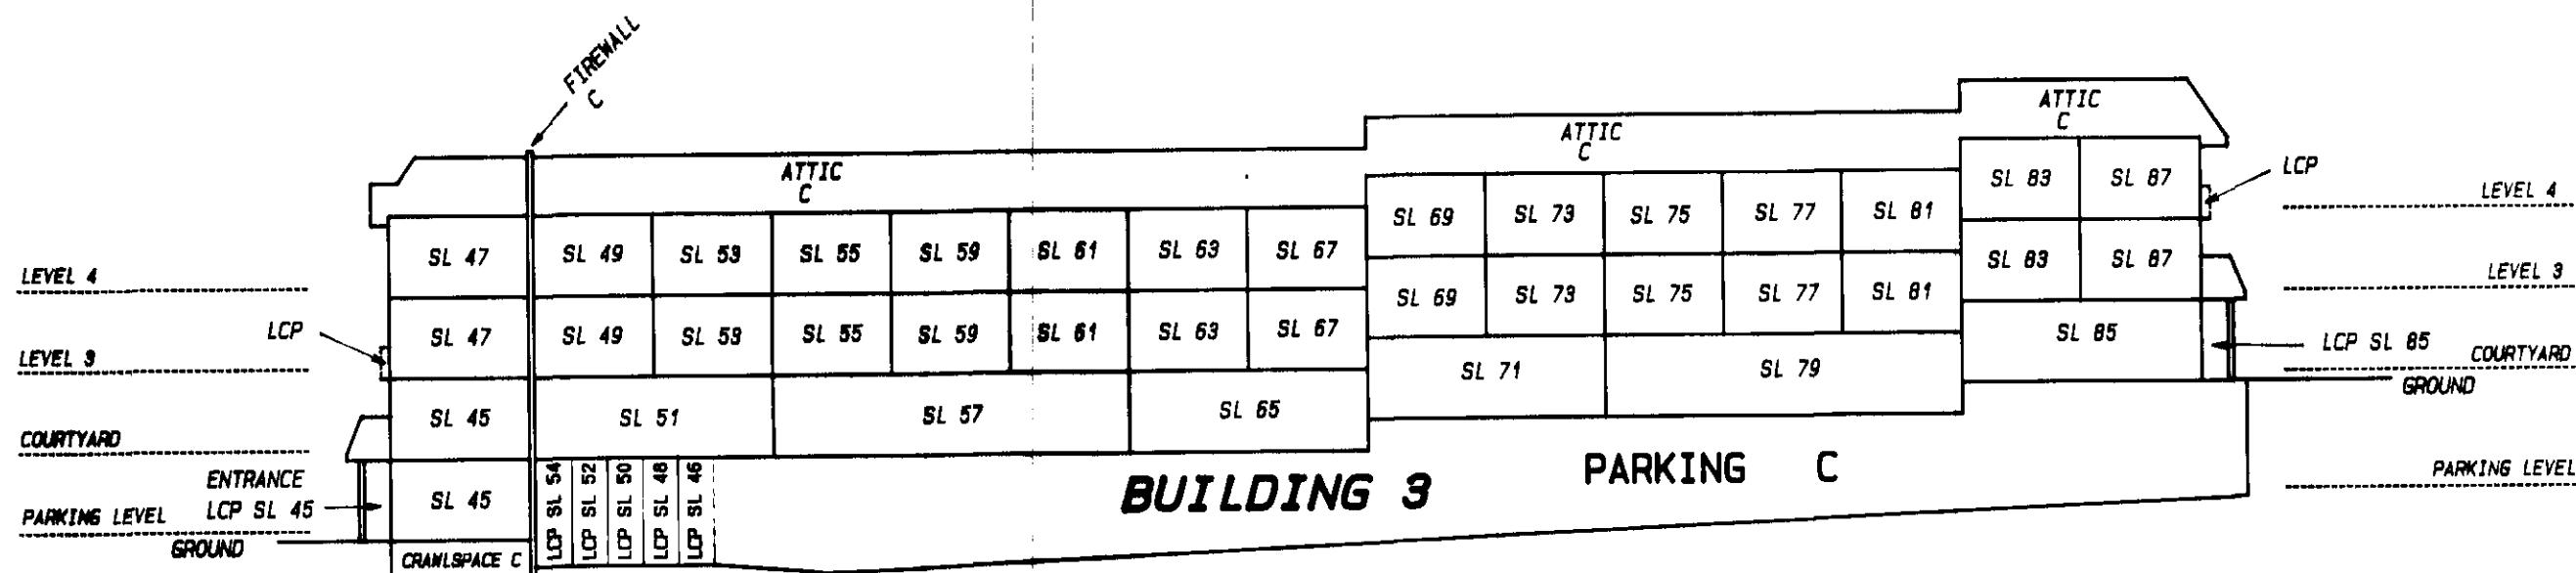

SECTION C-C

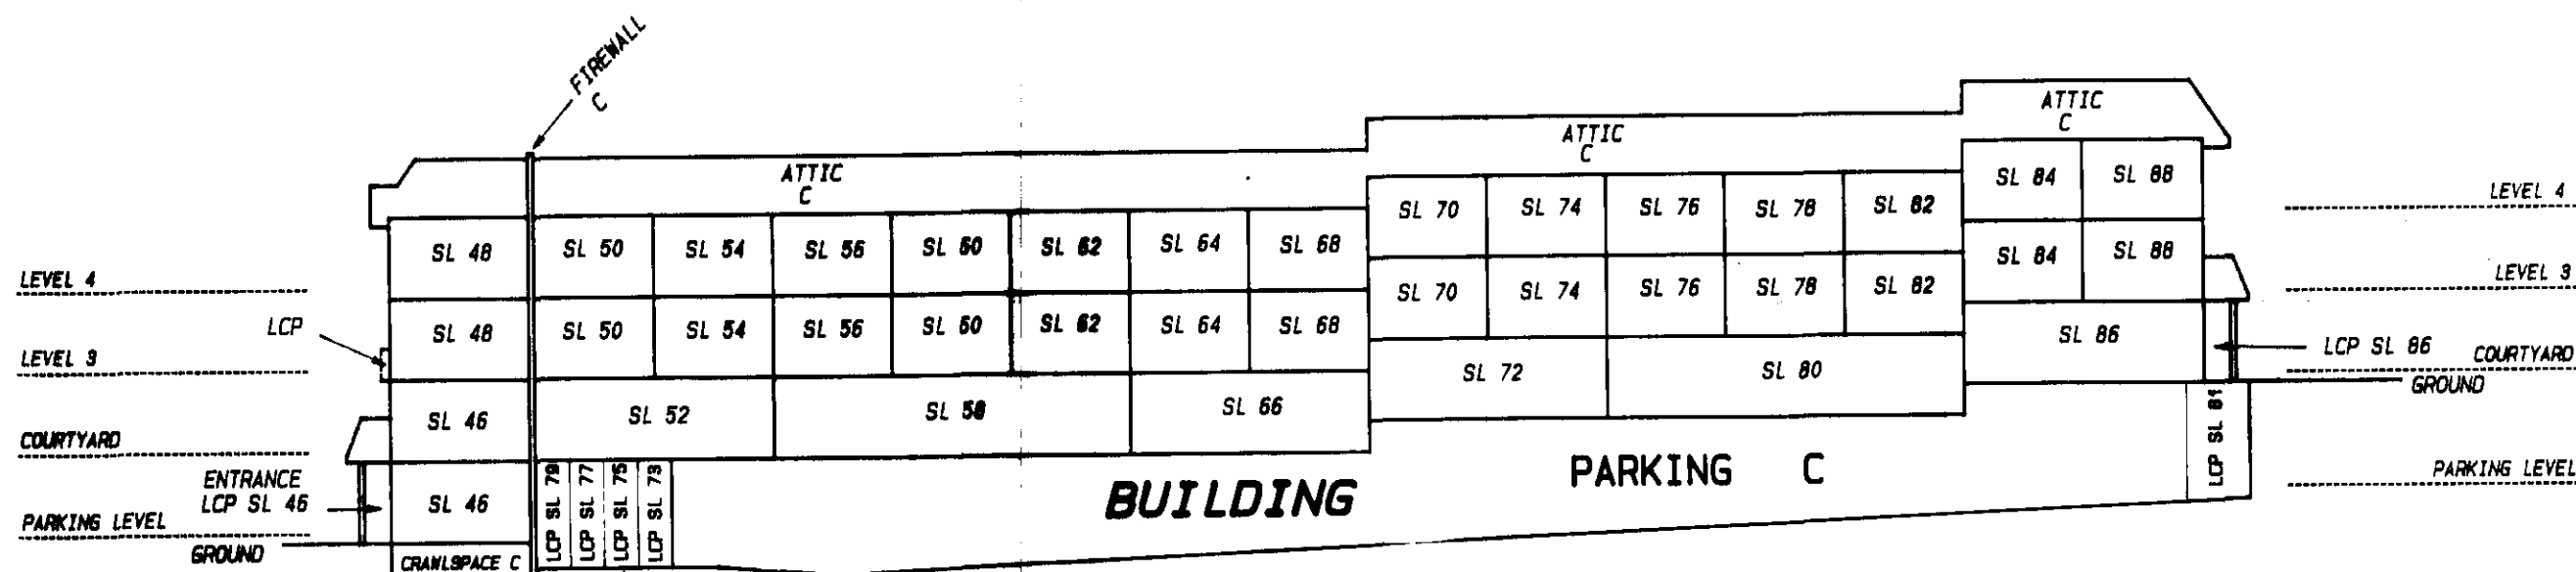

LEGEND:

SL Denotes Strata Lot
LCP Denotes Limited Common Property
C Denotes Common Property
B Denotes Balcony
LCP, Balconies, and Patios are LCP for the SL to which they are attached

SCALE 1: 250



All Dimensions shown are in Metres.


June 10th, 1997

File No: 96036.921

Randyk All BCL.S.

SECTIONSSTRATA PLAN LMS 2858

IN THE AREAS WHERE A STRATA LOT IS BOUNDED BY STAIRS,
THE STRATA LOT BOUNDARY SHALL BE ALONG THE UNDERSIDE
OF THE STAIRS, AS SHOWN IN THIS CROSS SECTION. THIS
APPLIES TO THE BOUNDARY BETWEEN STRATA LOTS 1 AND 2,
2 AND 4, 5 AND 7, 8 AND 9, 9 AND 7, 10 AND 8, 11 AND 12,
12 AND 14, 15 AND 13, 16 AND 14, 17 AND 13, 18 AND 14,
19 AND 21, 20 AND 22, 23 AND 21, 24 AND 22, 25 AND 27,
26 AND 28, 29 AND 27, 30 AND 28, 31 AND 35, 32 AND 36,
33 AND 35, 34 AND 36, 37 AND 35, 38 AND 36, 39 AND 41,
40 AND 42, 43 AND 41, 44 AND 42, 47 AND 45, 48 AND 46,
49 AND 51, 50 AND 52, 53 AND 51, 54 AND 52, 55 AND 57,
56 AND 58, 59 AND 57, 60 AND 58, 61 AND 57, 62 AND 58,
63 AND 65, 64 AND 66, 67 AND 65, 68 AND 66, 69 AND 71,
70 AND 72, 73 AND 71, 74 AND 72, 75 AND 78, 76 AND 80,
77 AND 79, 78 AND 80, 81 AND 79, 82 AND 80, 83 AND 85,
84 AND 86, 87 AND 85, 88 AND 86.

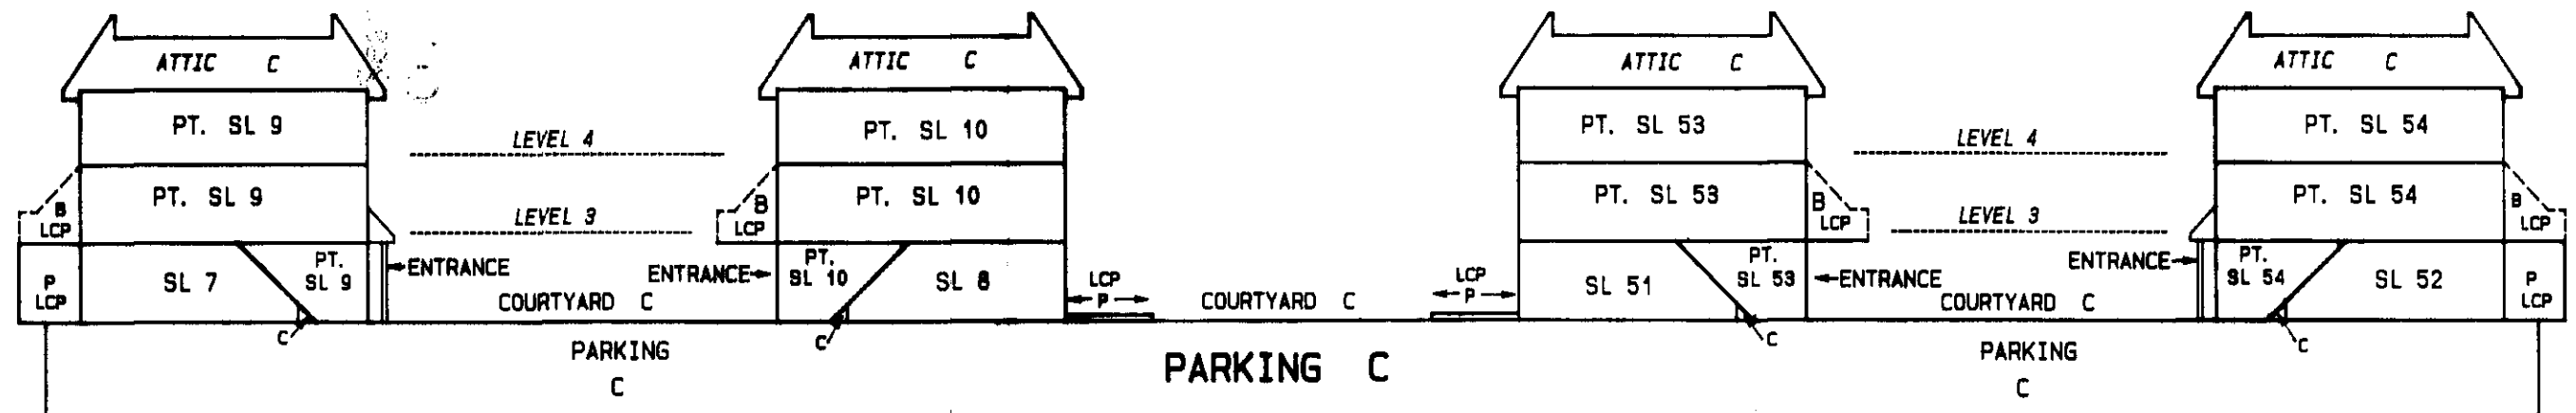

SECTION E-E

LEGEND:

SL Denotes Strata Lot
LCP Denotes Limited Common Property
C Denotes Common Property
B Denotes Balcony
Balconies, and Patios are LCP for the SL
to which they are attached

SCALE 1: 250



All Dimensions shown are in Metres.

June 10th, 1997

File No: 96036.922

Randy H. Duff BCLS.

RECORD OF BYLAWS AND ORDERS, ETC.

[illegible]

June 10th, 1997.
File No. 96036. 923

