

STRATA PLAN OF LOT 108, EXCEPT  
PART IN PHASE I, STRATA PLAN  
VR. 2540, FALSE CREEK, PLAN 20124  
NEW WESTMINSTER DISTRICT.  
CITY OF VANCOUVER.

PHASE 2

STRATA PLAN VR. 2540

Deposited and registered in the Land  
Title Office at New Westminster, B.C.  
this 8<sup>th</sup> day of JANUARY 1993


## KEY PLAN

SCALE 1:500  
10m 5 0m 10 20m

## LEGEND

Bearings are astronomic and are derived  
from Plan 20124

|                |                                    |
|----------------|------------------------------------|
| A              | DENOTES AREA                       |
| TA             | DENOTES TOTAL AREA.                |
| D              | DENOTES DECK.                      |
| ⊙              | DENOTES COMMON PROPERTY            |
| S.L.           | DENOTES STRATA LOT                 |
| GC             | DENOTES GARBAGE CHUTE              |
| LCP            | DENOTES LIMITED COMMON PROPERTY    |
| S.             | DENOTES STAIRS                     |
| E              | DENOTES ELEVATORS                  |
| B              | DENOTES BALCONY                    |
| C              | DENOTES CORRIDOR                   |
| EL             | DENOTES ELEVATOR LOBBY             |
| VEST.          | DENOTES VESTIBULE                  |
| PA.            | DENOTES PARKING AREA               |
| PB.            | DENOTES PARKING BAY                |
| TEL.           | DENOTES TELEPHONE ROOM             |
| PT.SL          | DENOTES PART STRATA LOT.           |
| EC             | DENOTES ELECTRICAL CLOSET.         |
| EER            | DENOTES EMERGENCY ELECTRICAL RISER |
| m <sup>2</sup> | DENOTES SQUARE METRES.             |
| CS             | DENOTES CRAWL SPACE.               |
| L              | DENOTES ARC LENGTH                 |
| EB             | DENOTES ENCLOSED BALCONY           |
| V              | DENOTES VENT                       |
| MR.            | DENOTES MECHANICAL ROOM            |

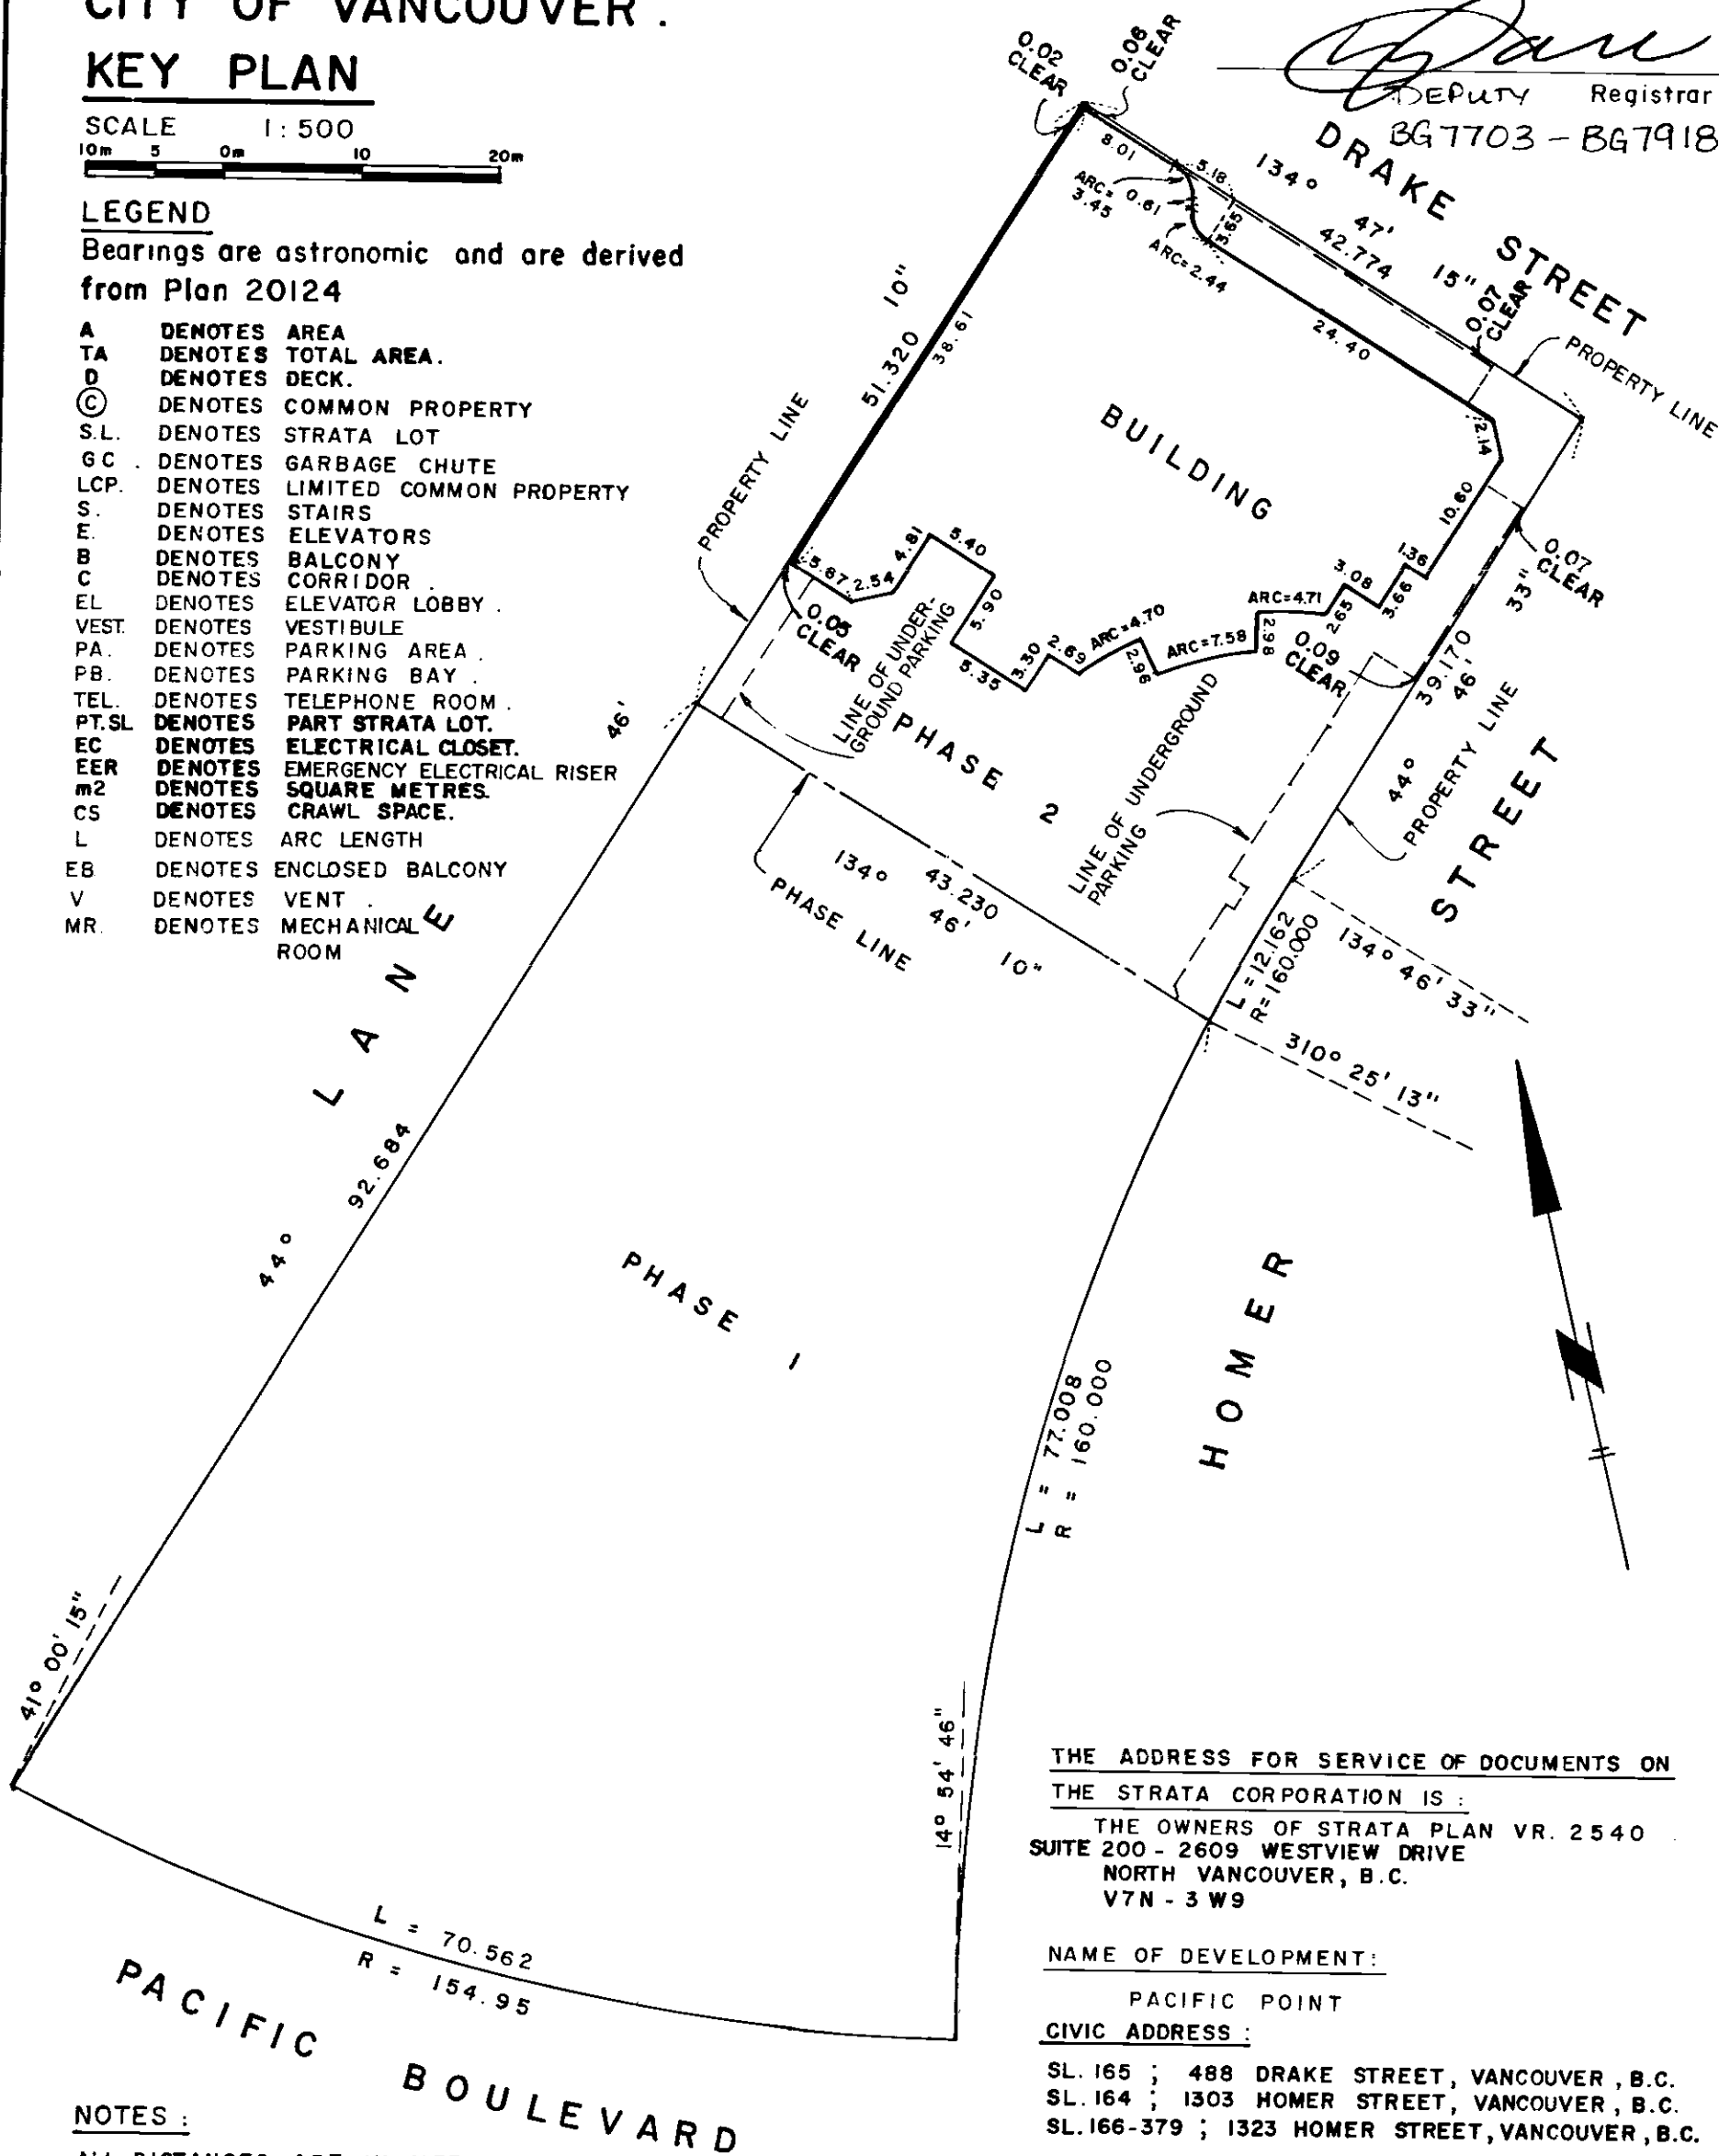

THE ADDRESS FOR SERVICE OF DOCUMENTS ON  
THE STRATA CORPORATION IS:

THE OWNERS OF STRATA PLAN VR. 2540  
SUITE 200 - 2609 WESTVIEW DRIVE  
NORTH VANCOUVER, B.C.  
V7N - 3 W9

NAME OF DEVELOPMENT:

PACIFIC POINT

CIVIC ADDRESS:

SL. 165 ; 488 DRAKE STREET, VANCOUVER, B.C.  
SL. 164 ; 1303 HOMER STREET, VANCOUVER, B.C.  
SL. 166-379 ; 1323 HOMER STREET, VANCOUVER, B.C.

I, BRIAN W. COLLINS, of Vancouver, British  
Columbia Land Surveyor, hereby certify that  
the building erected on the parcel described  
above is wholly within the external boundaries  
of that parcel.

Dated this 29<sup>th</sup> day of JUNE, 1992.

Brian W. Collins B.C.L.S.

## NOTES:

- ALL DISTANCES ARE IN METRES  
UNLESS OTHERWISE NOTED.
- ALL ANGLES ARE 45° OR 90° UNLESS  
OTHERWISE NOTED.
- THIS PLAN LIES WITHIN THE GREATER  
VANCOUVER REGIONAL DISTRICT.

MORGAN STEWART AND COMPANY  
Surveyors and Engineers  
1055 Seymour St, Vancouver, B.C.

D of C - 15354

PHASE 2

STRATA PLAN VR. 2540

## CONDOMINIUM ACT

| Lot No. | Sheet No. | FORM 1                       | FORM 2                                | FORM 3                    |
|---------|-----------|------------------------------|---------------------------------------|---------------------------|
|         |           | SCHEDULE OF UNIT ENTITLEMENT | SCHEDULE OF INTEREST UPON DESTRUCTION | SCHEDULE OF VOTING RIGHTS |
|         |           | UNIT ENTITLEMENT             | INTEREST                              | NUMBER OF VOTES           |
| 164     | 26        | 2337                         | 503                                   | 2.7                       |
| 165     | 28        | 2238                         | 482                                   | 2.6                       |
| 166     | 30        | 1167                         | 251                                   | 1                         |
| 167     | 30        | 1371                         | 295                                   | 1                         |
| 168     | 30        | 1017                         | 219                                   | 1                         |
| 169     | 30        | 704                          | 152                                   | 1                         |
| 170     | 30        | 694                          | 149                                   | 1                         |
| 171     | 31        | 1117                         | 240                                   | 1                         |
| 172     | 31        | 1197                         | 258                                   | 1                         |
| 173     | 31        | 900                          | 194                                   | 1                         |
| 174     | 32        | 701                          | 151                                   | 1                         |
| 175     | 32        | 694                          | 149                                   | 1                         |
| 176     | 32        | 990                          | 213                                   | 1                         |
| 177     | 32        | 692                          | 149                                   | 1                         |
| 178     | 31        | 864                          | 186                                   | 1                         |
| 179     | 31        | 1186                         | 255                                   | 1                         |
| 180     | 33        | 679                          | 161                                   | 1                         |
| 181     | 33        | 995                          | 236                                   | 1                         |
| 182     | 33        | 687                          | 163                                   | 1                         |
| 183     | 33        | 693                          | 164                                   | 1                         |
| 184     | 33        | 997                          | 236                                   | 1                         |
| 185     | 33        | 691                          | 164                                   | 1                         |
| 186     | 33        | 863                          | 204                                   | 1                         |
| 187     | 33        | 852                          | 202                                   | 1                         |
| 188     | 34        | 679                          | 161                                   | 1                         |
| 189     | 34        | 995                          | 236                                   | 1                         |
| 190     | 34        | 687                          | 163                                   | 1                         |
| 191     | 34        | 693                          | 164                                   | 1                         |
| 192     | 34        | 997                          | 236                                   | 1                         |
| 193     | 34        | 691                          | 164                                   | 1                         |
| 194     | 34        | 863                          | 204                                   | 1                         |
| 195     | 34        | 854                          | 202                                   | 1                         |
| 196     | 35        | 679                          | 161                                   | 1                         |
| 197     | 35        | 995                          | 236                                   | 1                         |
| 198     | 35        | 687                          | 163                                   | 1                         |
| 199     | 35        | 693                          | 164                                   | 1                         |
| 200     | 35        | 997                          | 236                                   | 1                         |
| 201     | 35        | 691                          | 164                                   | 1                         |
| 202     | 35        | 863                          | 204                                   | 1                         |
| 203     | 35        | 854                          | 202                                   | 1                         |
| 204     | 36        | 679                          | 161                                   | 1                         |
| 205     | 36        | 995                          | 236                                   | 1                         |

MORGAN STEWART AND COMPANY  
Surveyors and Engineers  
1055 Seymour St., Vancouver, B.C.

DATE 29<sup>th</sup> JUNE 1992 B.W. B.C.L.S.

FILED 196489 2002-08-16-10.07.37.118870 VAVAS2540

D-10-15354

PHASE 2

STRATA PLAN VR. 2540

## CONDOMINIUM ACT

| Lot No. | Sheet No. | FORM 1                       | FORM 2                                | FORM 3                    |
|---------|-----------|------------------------------|---------------------------------------|---------------------------|
|         |           | SCHEDULE OF UNIT ENTITLEMENT | SCHEDULE OF INTEREST UPON DESTRUCTION | SCHEDULE OF VOTING RIGHTS |
|         |           | UNIT ENTITLEMENT             | INTEREST                              | NUMBER OF VOTES           |
| 206     | 36        | 683                          | 162                                   | 1                         |
| 207     | 36        | 693                          | 164                                   | 1                         |
| 208     | 36        | 997                          | 236                                   | 1                         |
| 209     | 36        | 691                          | 164                                   | 1                         |
| 210     | 36        | 863                          | 204                                   | 1                         |
| 211     | 36        | 854                          | 202                                   | 1                         |
| 212     | 37        | 679                          | 161                                   | 1                         |
| 213     | 37        | 995                          | 236                                   | 1                         |
| 214     | 37        | 683                          | 162                                   | 1                         |
| 215     | 37        | 693                          | 164                                   | 1                         |
| 216     | 37        | 997                          | 236                                   | 1                         |
| 217     | 37        | 691                          | 164                                   | 1                         |
| 218     | 37        | 863                          | 204                                   | 1                         |
| 219     | 37        | 854                          | 202                                   | 1                         |
| 220     | 38        | 683                          | 162                                   | 1                         |
| 221     | 38        | 1002                         | 237                                   | 1                         |
| 222     | 38        | 680                          | 161                                   | 1                         |
| 223     | 38        | 695                          | 165                                   | 1                         |
| 224     | 38        | 997                          | 236                                   | 1                         |
| 225     | 38        | 691                          | 164                                   | 1                         |
| 226     | 38        | 868                          | 206                                   | 1                         |
| 227     | 38        | 859                          | 203                                   | 1                         |
| 228     | 39        | 683                          | 162                                   | 1                         |
| 229     | 39        | 1002                         | 237                                   | 1                         |
| 230     | 39        | 680                          | 161                                   | 1                         |
| 231     | 39        | 695                          | 165                                   | 1                         |
| 232     | 39        | 997                          | 236                                   | 1                         |
| 233     | 39        | 691                          | 164                                   | 1                         |
| 234     | 39        | 868                          | 206                                   | 1                         |
| 235     | 39        | 859                          | 203                                   | 1                         |
| 236     | 40        | 683                          | 162                                   | 1                         |
| 237     | 40        | 1002                         | 237                                   | 1                         |
| 238     | 40        | 680                          | 161                                   | 1                         |
| 239     | 40        | 695                          | 165                                   | 1                         |
| 240     | 40        | 997                          | 236                                   | 1                         |
| 241     | 40        | 691                          | 164                                   | 1                         |
| 242     | 40        | 868                          | 206                                   | 1                         |
| 243     | 40        | 859                          | 203                                   | 1                         |
| 244     | 41        | 683                          | 169                                   | 1                         |
| 245     | 41        | 1002                         | 248                                   | 1                         |
| 246     | 41        | 680                          | 168                                   | 1                         |
| 247     | 41        | 695                          | 172                                   | 1                         |

MORGAN STEWART AND COMPANY  
Surveyors and Engineers  
1055 Seymour St, Vancouver, B.C.

DATE 29<sup>th</sup> JUNE 1992 BUR B.C.L.S.

PHASE 2

STRATA PLAN VR. 2540

## CONDOMINIUM ACT

| Lot No. | Sheet No. | FORM 1                       | FORM 2                                | FORM 3                    |
|---------|-----------|------------------------------|---------------------------------------|---------------------------|
|         |           | SCHEDULE OF UNIT ENTITLEMENT | SCHEDULE OF INTEREST UPON DESTRUCTION | SCHEDULE OF VOTING RIGHTS |
|         |           | UNIT ENTITLEMENT             | INTEREST                              | NUMBER OF VOTES           |
| 248     | 41        | 997                          | 247                                   | 1                         |
| 249     | 41        | 691                          | 171                                   | 1                         |
| 250     | 41        | 868                          | 215                                   | 1                         |
| 251     | 41        | 859                          | 213                                   | 1                         |
| 252     | 42        | 683                          | 169                                   | 1                         |
| 253     | 42        | 1002                         | 248                                   | 1                         |
| 254     | 42        | 680                          | 168                                   | 1                         |
| 255     | 42        | 695                          | 172                                   | 1                         |
| 256     | 42        | 997                          | 247                                   | 1                         |
| 257     | 42        | 691                          | 171                                   | 1                         |
| 258     | 42        | 868                          | 215                                   | 1                         |
| 259     | 42        | 859                          | 213                                   | 1                         |
| 260     | 43        | 683                          | 169                                   | 1                         |
| 261     | 43        | 1002                         | 248                                   | 1                         |
| 262     | 43        | 680                          | 168                                   | 1                         |
| 263     | 43        | 695                          | 172                                   | 1                         |
| 264     | 43        | 997                          | 247                                   | 1                         |
| 265     | 43        | 691                          | 171                                   | 1                         |
| 266     | 43        | 868                          | 215                                   | 1                         |
| 267     | 43        | 859                          | 213                                   | 1                         |
| 268     | 44        | 687                          | 170                                   | 1                         |
| 269     | 44        | 1007                         | 249                                   | 1                         |
| 270     | 44        | 678                          | 168                                   | 1                         |
| 271     | 44        | 695                          | 172                                   | 1                         |
| 272     | 44        | 997                          | 247                                   | 1                         |
| 273     | 44        | 691                          | 171                                   | 1                         |
| 274     | 44        | 870                          | 215                                   | 1                         |
| 275     | 44        | 860                          | 213                                   | 1                         |
| 276     | 45        | 687                          | 170                                   | 1                         |
| 277     | 45        | 1007                         | 249                                   | 1                         |
| 278     | 45        | 678                          | 168                                   | 1                         |
| 279     | 45        | 695                          | 172                                   | 1                         |
| 280     | 45        | 997                          | 247                                   | 1                         |
| 281     | 45        | 691                          | 171                                   | 1                         |
| 282     | 45        | 870                          | 215                                   | 1                         |
| 283     | 45        | 860                          | 213                                   | 1                         |
| 284     | 46        | 687                          | 170                                   | 1                         |
| 285     | 46        | 1007                         | 249                                   | 1                         |
| 286     | 46        | 680                          | 168                                   | 1                         |
| 287     | 46        | 696                          | 172                                   | 1                         |
| 288     | 46        | 997                          | 247                                   | 1                         |
| 289     | 46        | 691                          | 171                                   | 1                         |

MORGAN STEWART AND COMPANY  
Surveyors and Engineers  
1055 Seymour St., Vancouver, B.C.

DATE 29<sup>th</sup> JUNE 1992 Buz B.C.L.S.

PHASE 2

STRATA PLAN VR. 2540

## CONDOMINIUM ACT

| Lot No. | Sheet No. | FORM 1                       | FORM 2                                | FORM 3                    |
|---------|-----------|------------------------------|---------------------------------------|---------------------------|
|         |           | SCHEDULE OF UNIT ENTITLEMENT | SCHEDULE OF INTEREST UPON DESTRUCTION | SCHEDULE OF VOTING RIGHTS |
|         |           | UNIT ENTITLEMENT             | INTEREST                              | NUMBER OF VOTES           |
| 290     | 46        | 872                          | 216                                   | 1                         |
| 291     | 46        | 861                          | 213                                   | 1                         |
| 292     | 47        | 687                          | 170                                   | 1                         |
| 293     | 47        | 1 007                        | 249                                   | 1                         |
| 294     | 47        | 680                          | 168                                   | 1                         |
| 295     | 47        | 696                          | 172                                   | 1                         |
| 296     | 47        | 997                          | 247                                   | 1                         |
| 297     | 47        | 691                          | 171                                   | 1                         |
| 298     | 47        | 872                          | 216                                   | 1                         |
| 299     | 47        | 861                          | 213                                   | 1                         |
| 300     | 48        | 687                          | 170                                   | 1                         |
| 301     | 48        | 1 007                        | 249                                   | 1                         |
| 302     | 48        | 680                          | 168                                   | 1                         |
| 303     | 48        | 696                          | 172                                   | 1                         |
| 304     | 48        | 997                          | 247                                   | 1                         |
| 305     | 48        | 691                          | 171                                   | 1                         |
| 306     | 48        | 872                          | 216                                   | 1                         |
| 307     | 48        | 861                          | 213                                   | 1                         |
| 308     | 49        | 687                          | 170                                   | 1                         |
| 309     | 49        | 1 007                        | 249                                   | 1                         |
| 310     | 49        | 680                          | 168                                   | 1                         |
| 311     | 49        | 696                          | 172                                   | 1                         |
| 312     | 49        | 997                          | 247                                   | 1                         |
| 313     | 49        | 691                          | 171                                   | 1                         |
| 314     | 49        | 872                          | 216                                   | 1                         |
| 315     | 49        | 861                          | 213                                   | 1                         |
| 316     | 50        | 687                          | 170                                   | 1                         |
| 317     | 50        | 1007                         | 249                                   | 1                         |
| 318     | 50        | 680                          | 168                                   | 1                         |
| 319     | 50        | 696                          | 172                                   | 1                         |
| 320     | 50        | 997                          | 247                                   | 1                         |
| 321     | 50        | 691                          | 171                                   | 1                         |
| 322     | 50        | 872                          | 216                                   | 1                         |
| 323     | 50        | 861                          | 213                                   | 1                         |
| 324     | 51        | 653                          | 169                                   | 1                         |
| 325     | 51        | 416                          | 112                                   | 1                         |
| 326     | 51        | 711                          | 191                                   | 1                         |
| 327     | 51        | 723                          | 195                                   | 1                         |
| 328     | 51        | 425                          | 114                                   | 1                         |
| 329     | 51        | 681                          | 176                                   | 1                         |
| 330     | 51        | 864                          | 223                                   | 1                         |
| 331     | 51        | 863                          | 223                                   | 1                         |

MORGAN STEWART AND COMPANY  
Surveyors and Engineers  
1055 Seymour St, Vancouver, B.C.

DATE 29<sup>th</sup> JUNE 1992 BWS B.C.L.S.

PHASE 2

STRATA PLAN VR.2540

## CONDOMINIUM ACT

| Lot No. | Sheet No. | FORM 1                       | FORM 2                                | FORM 3                    |
|---------|-----------|------------------------------|---------------------------------------|---------------------------|
|         |           | SCHEDULE OF UNIT ENTITLEMENT | SCHEDULE OF INTEREST UPON DESTRUCTION | SCHEDULE OF VOTING RIGHTS |
|         |           | UNIT ENTITLEMENT             | INTEREST                              | NUMBER OF VOTES           |
| 332     | 52        | 653                          | 169                                   | 1                         |
| 333     | 52        | 416                          | 107                                   | 1                         |
| 334     | 52        | 711                          | 184                                   | 1                         |
| 335     | 52        | 723                          | 187                                   | 1                         |
| 336     | 52        | 425                          | 110                                   | 1                         |
| 337     | 52        | 681                          | 176                                   | 1                         |
| 338     | 52        | 865                          | 223                                   | 1                         |
| 339     | 52        | 863                          | 223                                   | 1                         |
| 340     | 53        | 653                          | 169                                   | 1                         |
| 341     | 53        | 416                          | 107                                   | 1                         |
| 342     | 53        | 711                          | 184                                   | 1                         |
| 343     | 53        | 723                          | 187                                   | 1                         |
| 344     | 53        | 425                          | 110                                   | 1                         |
| 345     | 53        | 681                          | 176                                   | 1                         |
| 346     | 53        | 865                          | 223                                   | 1                         |
| 347     | 53        | 863                          | 223                                   | 1                         |
| 348     | 54        | 653                          | 169                                   | 1                         |
| 349     | 54        | 416                          | 107                                   | 1                         |
| 350     | 54        | 712                          | 184                                   | 1                         |
| 351     | 54        | 725                          | 187                                   | 1                         |
| 352     | 54        | 425                          | 110                                   | 1                         |
| 353     | 54        | 681                          | 176                                   | 1                         |
| 354     | 54        | 867                          | 224                                   | 1                         |
| 355     | 54        | 865                          | 223                                   | 1                         |
| 356     | 55        | 653                          | 169                                   | 1                         |
| 357     | 55        | 416                          | 107                                   | 1                         |
| 358     | 55        | 712                          | 184                                   | 1                         |
| 359     | 55        | 725                          | 187                                   | 1                         |
| 360     | 55        | 425                          | 110                                   | 1                         |
| 361     | 55        | 681                          | 176                                   | 1                         |
| 362     | 55        | 867                          | 224                                   | 1                         |
| 363     | 55        | 865                          | 223                                   | 1                         |
| 364     | 56        | 653                          | 169                                   | 1                         |
| 365     | 56        | 416                          | 107                                   | 1                         |
| 366     | 56        | 712                          | 184                                   | 1                         |
| 367     | 56        | 725                          | 187                                   | 1                         |
| 368     | 56        | 425                          | 110                                   | 1                         |
| 369     | 56        | 681                          | 176                                   | 1                         |
| 370     | 56        | 867                          | 224                                   | 1                         |
| 371     | 56        | 865                          | 223                                   | 1                         |
| 372     | 57        | 653                          | 183                                   | 1                         |
| 373     | 57        | 416                          | 116                                   | 1                         |
| 374     | 57        | 712                          | 199                                   | 1                         |


PHASE 2

STRATA PLAN VR. 2540


## CONDOMINIUM ACT

| Lot No.   | Sheet No. | FORM 1                       | FORM 2                                | FORM 3                    |
|-----------|-----------|------------------------------|---------------------------------------|---------------------------|
|           |           | SCHEDULE OF UNIT ENTITLEMENT | SCHEDULE OF INTEREST UPON DESTRUCTION | SCHEDULE OF VOTING RIGHTS |
|           |           | UNIT ENTITLEMENT             | INTEREST                              | NUMBER OF VOTES           |
| 375       | 57        | 1361                         | 381                                   | 1                         |
| 376       | 57        | 425                          | 119                                   | 1                         |
| 377       | 57        | 681                          | 191                                   | 1                         |
| 378       | 57        | 869                          | 243                                   | 1                         |
| 379       | 57        | 1559                         | 436                                   | 1                         |
| AGGREGATE |           | 173,147                      | 42,314                                | 219.3                     |

- Accepted as to forms 1, 2 and 3.  
Dated this 15 day of DECEMBER 1992.

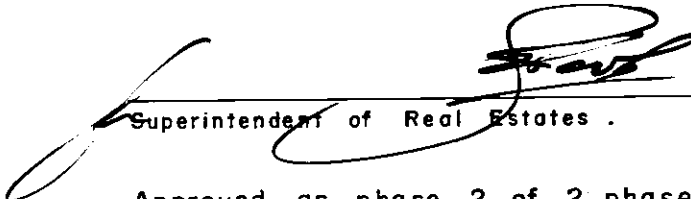  
Superintendent of Real Estates.

- Approved as phase 2 of 2 phase strata plan under the condominium act.  
Dated this 9<sup>th</sup> day of DECEMBER 1992.

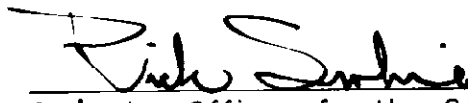
  
Approving Officer for the City of Vancouver.

OWNER :

PACIFIC POINT DEVELOPMENT CORPORATION.  
(INCORPORATION No. 292688)

  
Authorized Signatory JOREEN McMILLAN

WITNESS

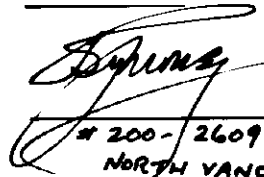  
L. THOMAS SYMONS  
# 200-2609 WESTVIEW DRIVE  
NORTH VANCOUVER, B.C., V7N 3W9  
Address of witness  
BARRISTER & SOLICITOR  
Occupation of witness


## SECTION C-C

SCALE 1:125

PHASE 2

STRATA PLAN VR. 2540

FOR CONTINUATION SEE SHEET No. 10

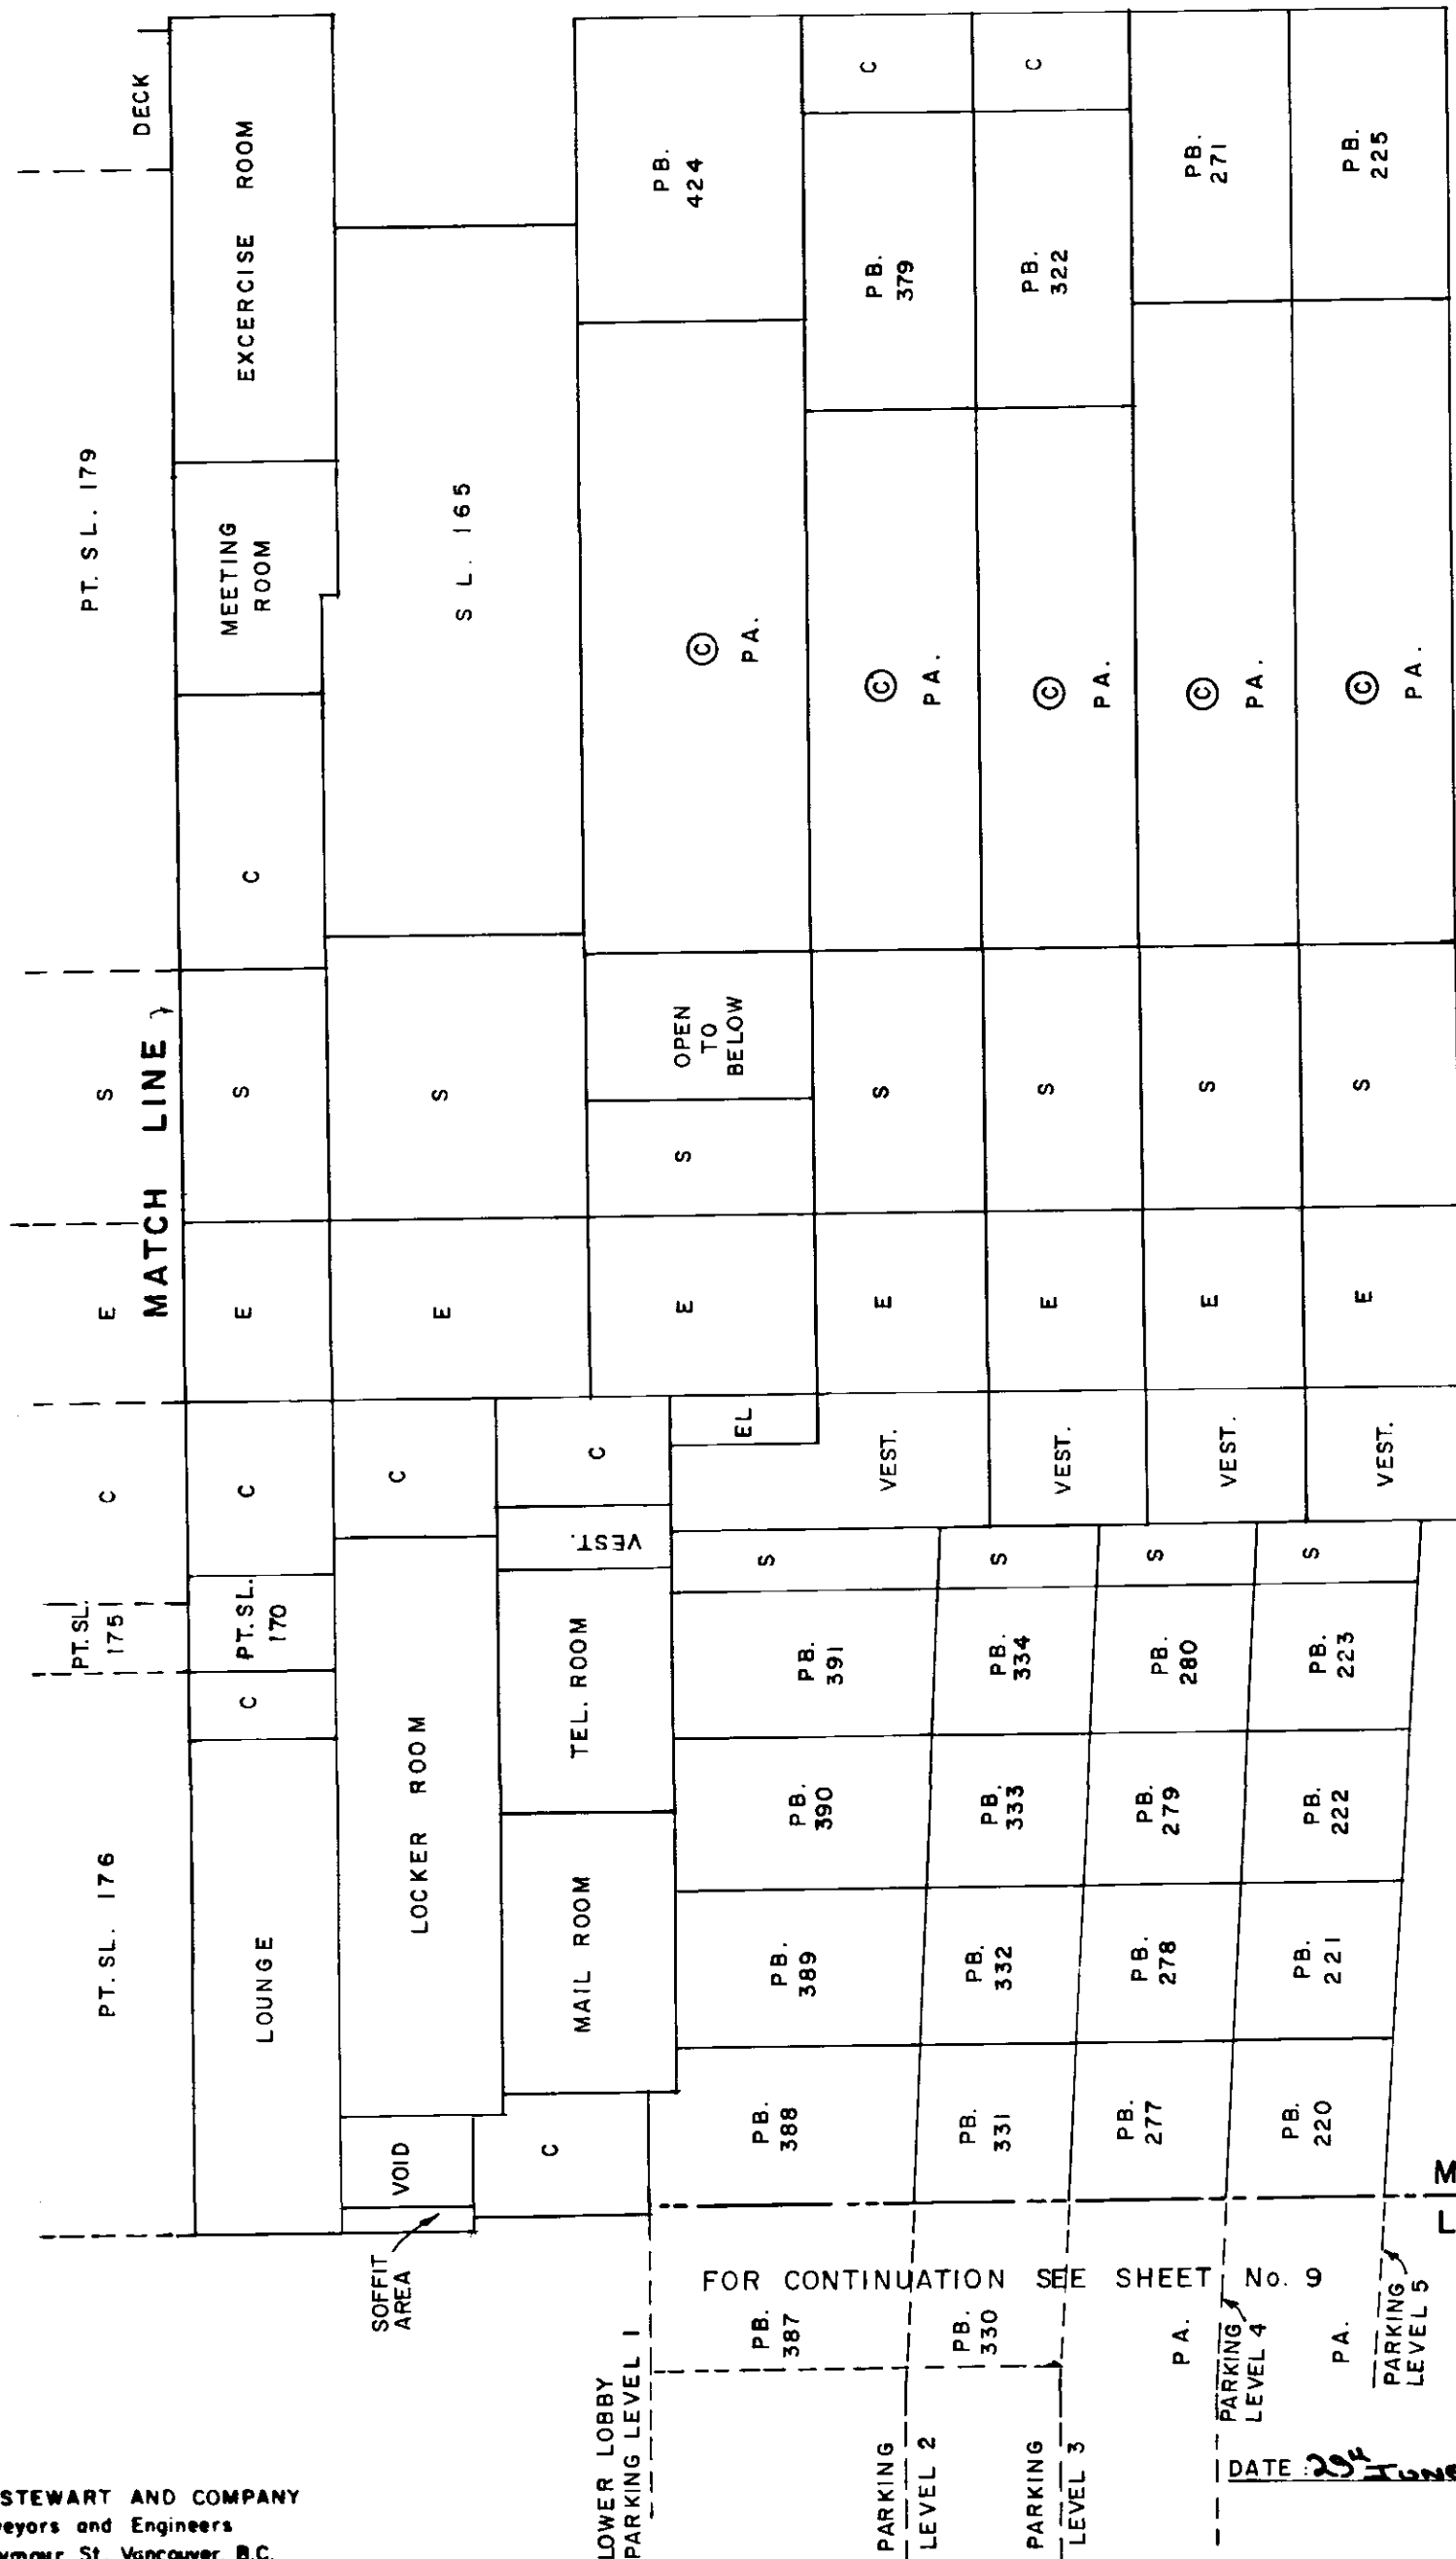

NOTE:

- ALL PARKING BAY (PB.) ARE COMMON PROPERTY
- ALL OTHER DESIGNATED AREAS ARE LIMITED COMMON PROPERTY FOR STRATA LOTS 166-379 INCLUSIVE UNLESS OTHERWISE SHOWN

SECTION C-C

MORGAN STEWART AND COMPANY  
Surveyors and Engineers  
1055 Seymour St, Vancouver, B.C.


DATE 29 June 1992 B.C.L.S.

PHASE 2

STRATA PLAN VR. 2540

**SECTION C - C**

SCALE 1:125

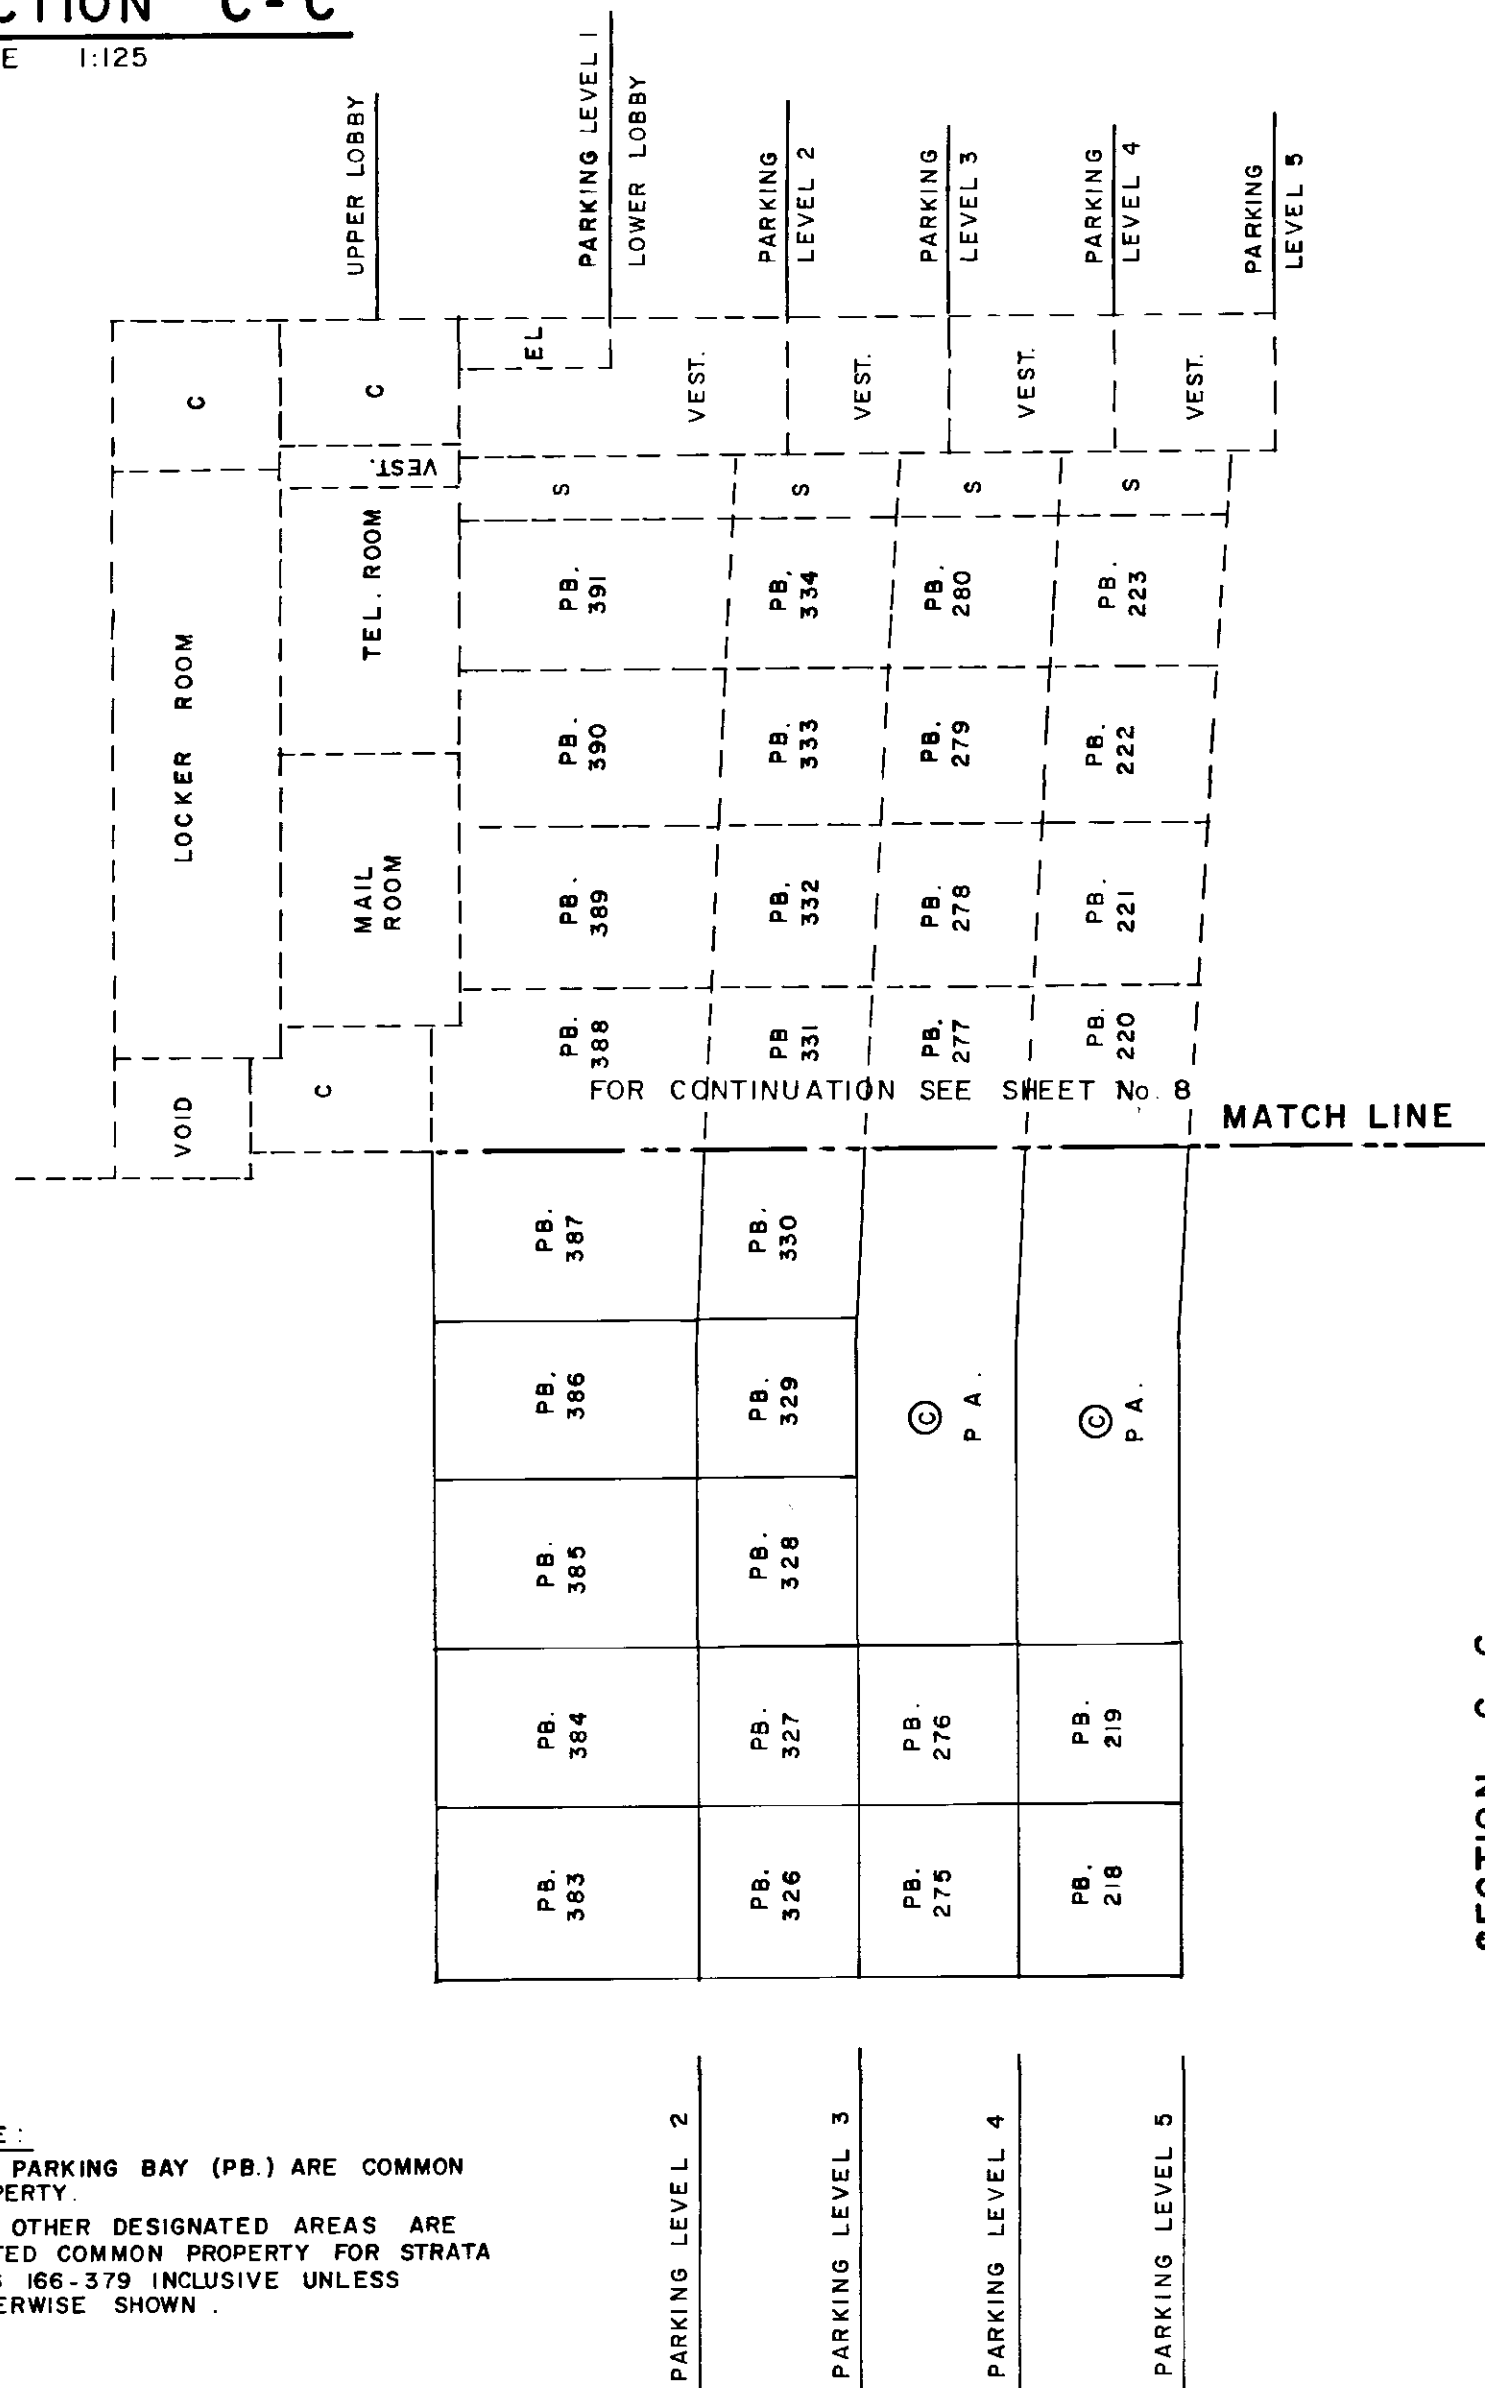**NOTE:**

- ALL PARKING BAY (PB.) ARE COMMON PROPERTY.
- ALL OTHER DESIGNATED AREAS ARE LIMITED COMMON PROPERTY FOR STRATA LOTS 166-379 INCLUSIVE UNLESS OTHERWISE SHOWN.

**SECTION C - C**

## SECTION C - C

STRATA PLAN VR. 2540

SCALE

1:125

FOR CONTINUATION SEE SHEET No. II

| PT. S.L. 256 | PT. S.L. 255 | C | E | S | PT. S.L. 259 | 13 TH. FLOOR  |
|--------------|--------------|---|---|---|--------------|---------------|
| PT. S.L. 248 | PT. S.L. 247 | C | E | S | PT. S.L. 251 | 12TH. FLOOR   |
| PT. S.L. 240 | PT. S.L. 239 | C | E | S | PT. S.L. 243 | 11TH. FLOOR   |
| PT. S.L. 232 | PT. S.L. 231 | C | E | S | PT. S.L. 235 | 10 TH. FLOOR  |
| PT. S.L. 224 | PT. S.L. 223 | C | E | S | PT. S.L. 227 | 9 TH. FLOOR   |
| PT. S.L. 216 | PT. S.L. 215 | C | E | S | PT. S.L. 219 | 8 TH. FLOOR   |
| PT. S.L. 208 | PT. S.L. 207 | C | E | S | PT. S.L. 211 | 7 TH. FLOOR   |
| PT. S.L. 200 | PT. S.L. 199 | C | E | S | PT. S.L. 203 | 6 TH. FLOOR   |
| PT. S.L. 192 | PT. S.L. 191 | C | E | S | PT. S.L. 195 | 5 TH. FLOOR   |
| PT. S.L. 184 | PT. S.L. 183 | C | E | S | PT. S.L. 187 | 4 TH. FLOOR   |
| PT. S.L. 176 | PT. S.L. 175 | C | E | S | PT. S.L. 179 | DECK          |
| LOUNGE       |              | C | E | S |              | EXERCISE ROOM |
| SECTION C-C  |              |   |   |   |              | MEETING ROOM  |

## NOTE:

- ALL OTHER DESIGNATED AREAS ARE LIMITED  
COMMON PROPERTY FOR STRATA LOTS 166-379  
INCLUSIVE UNLESS OTHERWISE SHOWN.

MORGAN STEWART AND COMPANY  
Surveyors and Engineers  
1055 Seymour St, Vancouver, B.C.

DATE 29<sup>th</sup> June 1992 Bwz B.C.L.S.

PHASE 2

STRATA PLAN VR. 2540

**SECTION C-C**

SCALE

1:125

22 ND. FLOOR

21 ST. FLOOR

20 TH. FLOOR

19 TH. FLOOR

18 TH. FLOOR

17 TH. FLOOR

16 TH. FLOOR

15 TH. FLOOR

14 TH. FLOOR

13 TH. FLOOR

| LCP. for SL. 328<br>PATIO |             | PT. SL. 328 |   | FOR CONTINUATION SEE SHEET No. 12 |   | PT. SL. 331 |             |
|---------------------------|-------------|-------------|---|-----------------------------------|---|-------------|-------------|
|                           |             | C           | E | MATCH LINE                        |   |             |             |
| PT. SL. 320               | PT. SL. 319 | C           | E |                                   | S |             | PT. SL. 323 |
| PT. SL. 312               | PT. SL. 311 | C           | E |                                   | S |             | PT. SL. 315 |
| PT. SL. 304               | PT. SL. 303 | C           | E |                                   | S |             | PT. SL. 307 |
| PT. SL. 296               | PT. SL. 295 | C           | E |                                   | S |             | PT. SL. 299 |
| PT. SL. 288               | PT. SL. 287 | C           | E |                                   | S |             | PT. SL. 291 |
| PT. SL. 280               | PT. SL. 279 | C           | E |                                   | S |             | PT. SL. 283 |
| PT. SL. 272               | PT. SL. 271 | C           | E |                                   | S |             | PT. SL. 275 |
| PT. SL. 264               | PT. SL. 263 | C           | E |                                   | S |             | PT. SL. 267 |
| PT. SL. 256               | PT. SL. 255 | C           | E |                                   | S |             | PT. SL. 259 |
| PT. SL. 248               | PT. SL. 247 | C           | E | MATCH LINE                        |   | S           | PT. SL. 251 |

FOR CONTINUATION SEE SHEET No. 10

FOR CONTINUATION SEE SHEET No. 10

**SECTION C-C****NOTE:**

- ALL OTHER DESIGNATED AREAS ARE LIMITED  
COMMON PROPERTY FOR STRATA LOTS 166-379  
INCLUSIVE UNLESS OTHERWISE SHOWN.

MORGAN STEWART AND COMPANY  
Surveyors and Engineers  
1055 Seymour St, Vancouver, B.C.

DATE 29<sup>th</sup> JUNE 1992 RWT B.C.L.S.

## 1:125

STRATA PLAN VR. 2540

22 ND. FLOOR

| P.               |   | ELEVATOR MACHINE ROOM |   | S    | HOT WATER TANK ROOM | PT. SL. 379 |             | ROOF |
|------------------|---|-----------------------|---|------|---------------------|-------------|-------------|------|
| LCP. for SL. 375 |   | MR                    | E | S    |                     |             |             |      |
| PT. SL. 376      | C | E                     | S |      |                     |             | PT. SL. 379 |      |
| PT. SL. 368      | C | E                     | S |      |                     |             | PT. SL. 371 |      |
| PT. SL. 360      | C | E                     | S |      |                     |             | PT. SL. 363 |      |
| PT. SL. 352      | C | E                     | S |      |                     |             | PT. SL. 355 |      |
| PT. SL. 344      | C | E                     | S |      |                     |             | PT. SL. 347 |      |
| PT. SL. 336      | C | E                     | S |      |                     |             | PT. SL. 339 |      |
| PT. SL. 328      | C | E                     | S |      |                     |             | PT. SL. 331 |      |
| PATIO            |   | MATCH                 |   | LINE |                     |             |             |      |
| LCP. for SL. 328 |   | C                     | E | S    |                     |             | PT. SL. 323 |      |

NOTE :

ALL OTHER DESIGNATED AREAS ARE LIMITED COMMON PROPERTY FOR STRATA LOTS 166 - 379 INCLUSIVE UNLESS OTHERWISE SHOWN .

PT. SL. 320

PT. SL. 321

FOR CONTINUATION SEE SHEET No. 11

# SECTION C - C

- ALL OTHER DESIGNATED AREAS ARE LIMITED COMMON PROPERTY FOR STRATA LOTS 166 - 379 INCLUSIVE UNLESS OTHERWISE SHOWN .

**MORGAN STEWART AND COMPANY**  
Surveyors and Engineers  
1055 Seymour St, Vancouver, B.C.

DATE 29<sup>th</sup> JUNE 1992 BWC B.C.L.S

**SECTION D-D**


SCALE 1:125

PHASE 2

**STRATA PLAN**

VR. 2540

FOR CONTINUATION SEE SHEET NO. 14

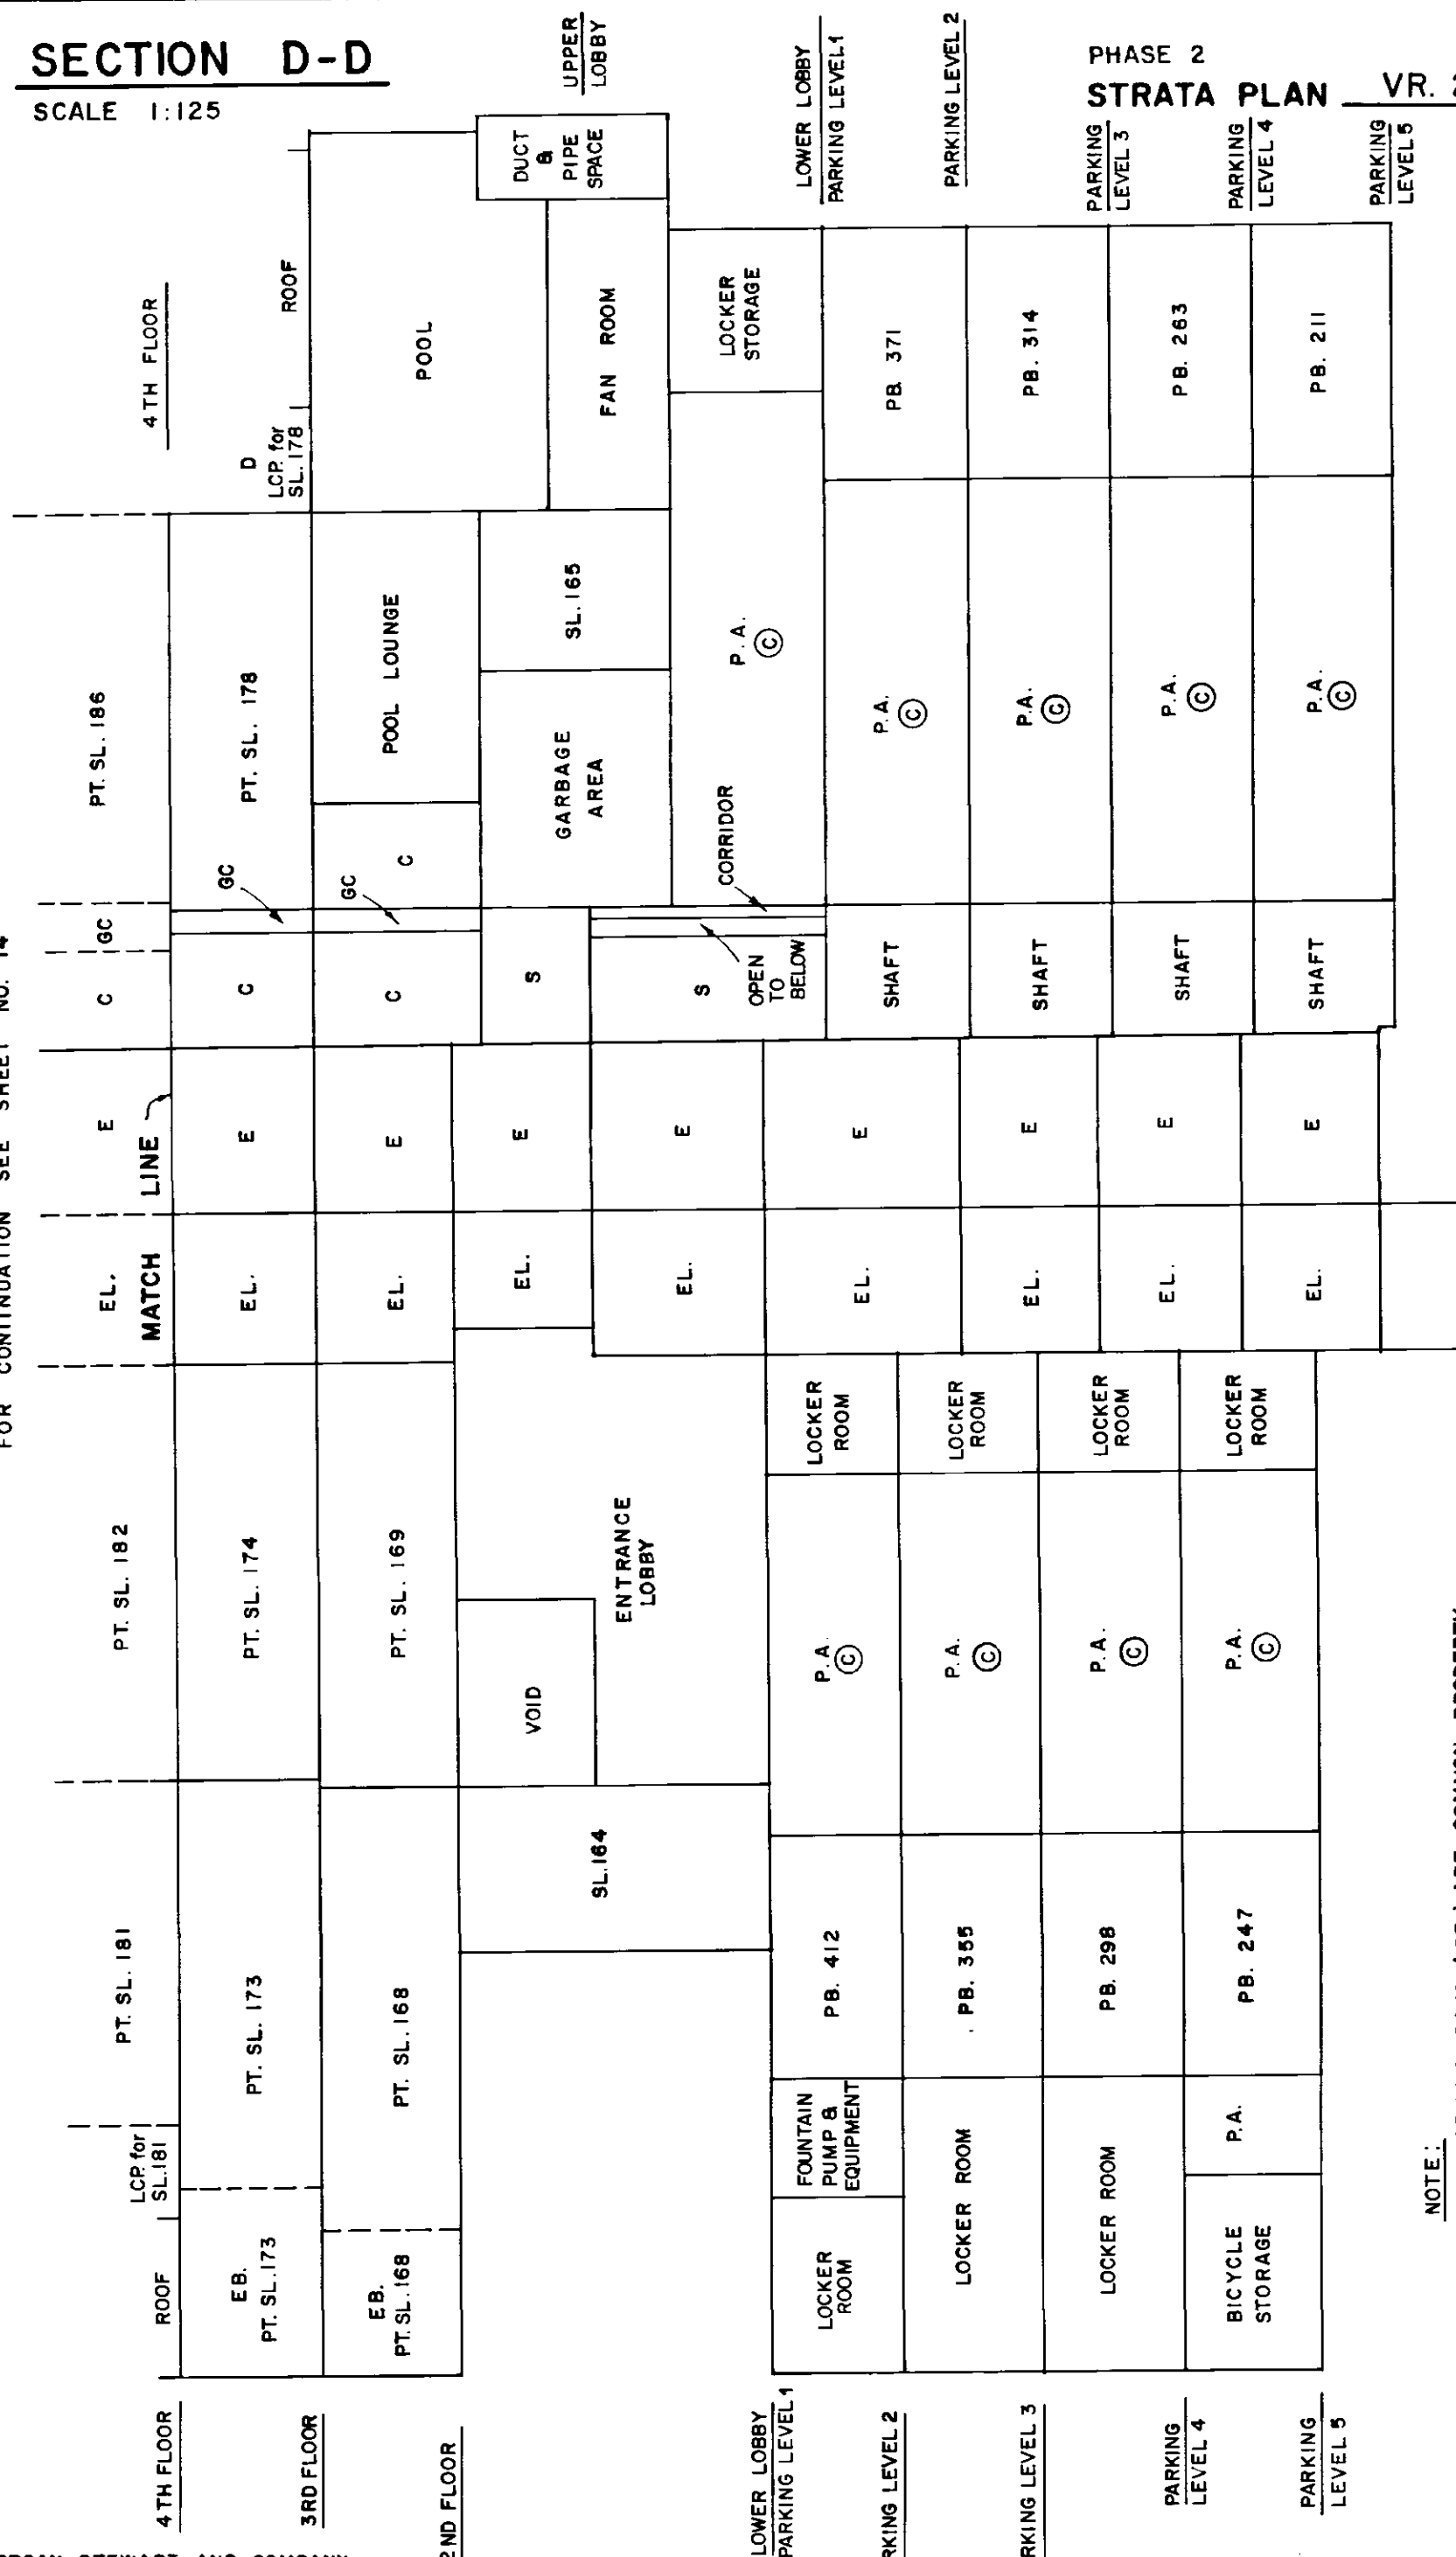**NOTE:**

- ALL PARKING BAYS (PB.) ARE COMMON PROPERTY.
- ALL OTHER DESIGNATED AREAS ARE LIMITED COMMON PROPERTY FOR STRATA LOTS 166-379 INCLUSIVE UNLESS OTHERWISE SHOWN.

**SECTION D-D**

**SECTION D-D**

SCALE 1:125

PHASE 2

**STRATA PLAN** VR. 2540

13 TH. FLOOR

12 TH. FLOOR

11 TH. FLOOR

10 TH. FLOOR

9 TH. FLOOR

8 TH. FLOOR

7 TH. FLOOR

6 TH. FLOOR

5 TH. FLOOR

4 TH. FLOOR

| FOR CONTINUATION SEE SHEET No. 15 |             |            |   |   |    |             |             |
|-----------------------------------|-------------|------------|---|---|----|-------------|-------------|
| PT. SL. 253                       | PT. SL. 254 | EL.        | E | C | GC | PT. SL. 258 |             |
| MATCH LINE                        |             |            |   |   |    |             |             |
| PT. SL. 245                       | PT. SL. 246 | EL.        | E | C | GC | PT. SL. 250 |             |
| PT. SL. 237                       | PT. SL. 238 | EL.        | E | C | GC | PT. SL. 242 |             |
| PT. SL. 229                       | PT. SL. 230 | EL.        | E | C | GC | PT. SL. 234 |             |
| PT. SL. 221                       | PT. SL. 222 | EL.        | E | C | GC | PT. SL. 226 |             |
| PT. SL. 213                       | PT. SL. 214 | EL.        | E | C | GC | PT. SL. 218 |             |
| PT. SL. 205                       | PT. SL. 206 | EL.        | E | C | GC | PT. SL. 210 |             |
| PT. SL. 197                       | PT. SL. 198 | EL.        | E | C | GC | PT. SL. 202 |             |
| PT. SL. 189                       | PT. SL. 190 | EL.        | E | C | GC | PT. SL. 194 |             |
| PT. SL. 181                       | PT. SL. 182 | EL.        | E | C | GC | PT. SL. 186 |             |
| PT. SL. 173                       | PT. SL. 174 | MATCH LINE |   |   | C  | GC          | PT. SL. 178 |

**NOTE:**

- ALL OTHER DESIGNATED AREAS ARE LIMITED COMMON  
PROPERTY FOR STRATA LOTS 166 - 379 INCLUSIVE  
UNLESS OTHERWISE NOTED.

ROOF  
LCP for  
SL. 181

EB.

MORGAN STEWART AND COMPANY  
Surveyors and Engineers  
1055 Seymour St, Vancouver, B.C.

DATE 29<sup>th</sup> JUNE 1992 BLS B.C.L.S

## SECTION D-D

PHASE 2

STRATA PLAN VR. 2540

SCALE 1:125

22 ND. FLOOR

21 ST. FLOOR

20 TH. FLOOR

19 TH. FLOOR

18 TH. FLOOR

17 TH. FLOOR

16 TH. FLOOR

15 TH. FLOOR

14 TH. FLOOR

13 TH. FLOOR

| FOR CONTINUATION SEE SHEET No. 16 |             |    |   | No. 16     |  |  |  | PT. SL. 330 |    |   |             |
|-----------------------------------|-------------|----|---|------------|--|--|--|-------------|----|---|-------------|
| P<br>LCP for SL. 326              | PT. SL. 326 | EL | E | MATCH LINE |  |  |  | C           | GC | C | PT. SL. 330 |
|                                   |             |    |   |            |  |  |  |             |    |   |             |
| PT. SL. 317                       | PT. SL. 318 | EL | E |            |  |  |  | C           | GC |   | PT. SL. 322 |
| PT. SL. 309                       | PT. SL. 310 | EL | E |            |  |  |  | C           | GC |   | PT. SL. 314 |
| PT. SL. 301                       | PT. SL. 302 | EL | E |            |  |  |  | C           | GC |   | PT. SL. 306 |
| PT. SL. 293                       | PT. SL. 294 | EL | E |            |  |  |  | C           | GC |   | PT. SL. 298 |
| PT. SL. 285                       | PT. SL. 286 | EL | E |            |  |  |  | C           | GC |   | PT. SL. 290 |
| PT. SL. 277                       | PT. SL. 278 | EL | E |            |  |  |  | C           | GC |   | PT. SL. 282 |
| PT. SL. 269                       | PT. SL. 270 | EL | E |            |  |  |  | C           | GC |   | PT. SL. 274 |
| PT. SL. 261                       | PT. SL. 262 | EL | E |            |  |  |  | C           | GC |   | PT. SL. 266 |
| PT. SL. 253                       | PT. SL. 254 | EL | E |            |  |  |  | C           | GC |   | PT. SL. 258 |
| PT. SL. 245                       | PT. SL. 246 | EL | E | MATCH LINE |  |  |  | C           | GC |   | PT. SL. 250 |

FOR CONTINUATION SEE SHEET No. 14

## SECTION D-D

## NOTE :

- ALL OTHER DESIGNATED AREAS ARE LIMITED COMMON  
PROPERTY FOR STRATA LOTS 166 - 379 INCLUSIVE  
UNLESS OTHERWISE SHOWN -

MORGAN STEWART AND COMPANY  
Surveyors and Engineers  
1055 Seymour St, Vancouver, B.C.

DATE 29<sup>th</sup> JUNE 1992 BCL S

22ND. FLOOR

LCP. P 10

PT. SL. 322

PT. S L. 318

PT. SL. 317

FOR CONTINUATION SEE SHEET No. 15


DATE 29<sup>th</sup> JUNE 1992 BueB.C.L.S

PHASE 2

**PARKING LEVEL 5 (WEST SIDE)**STRATA PLAN VR. 2540

SCALE

1:125

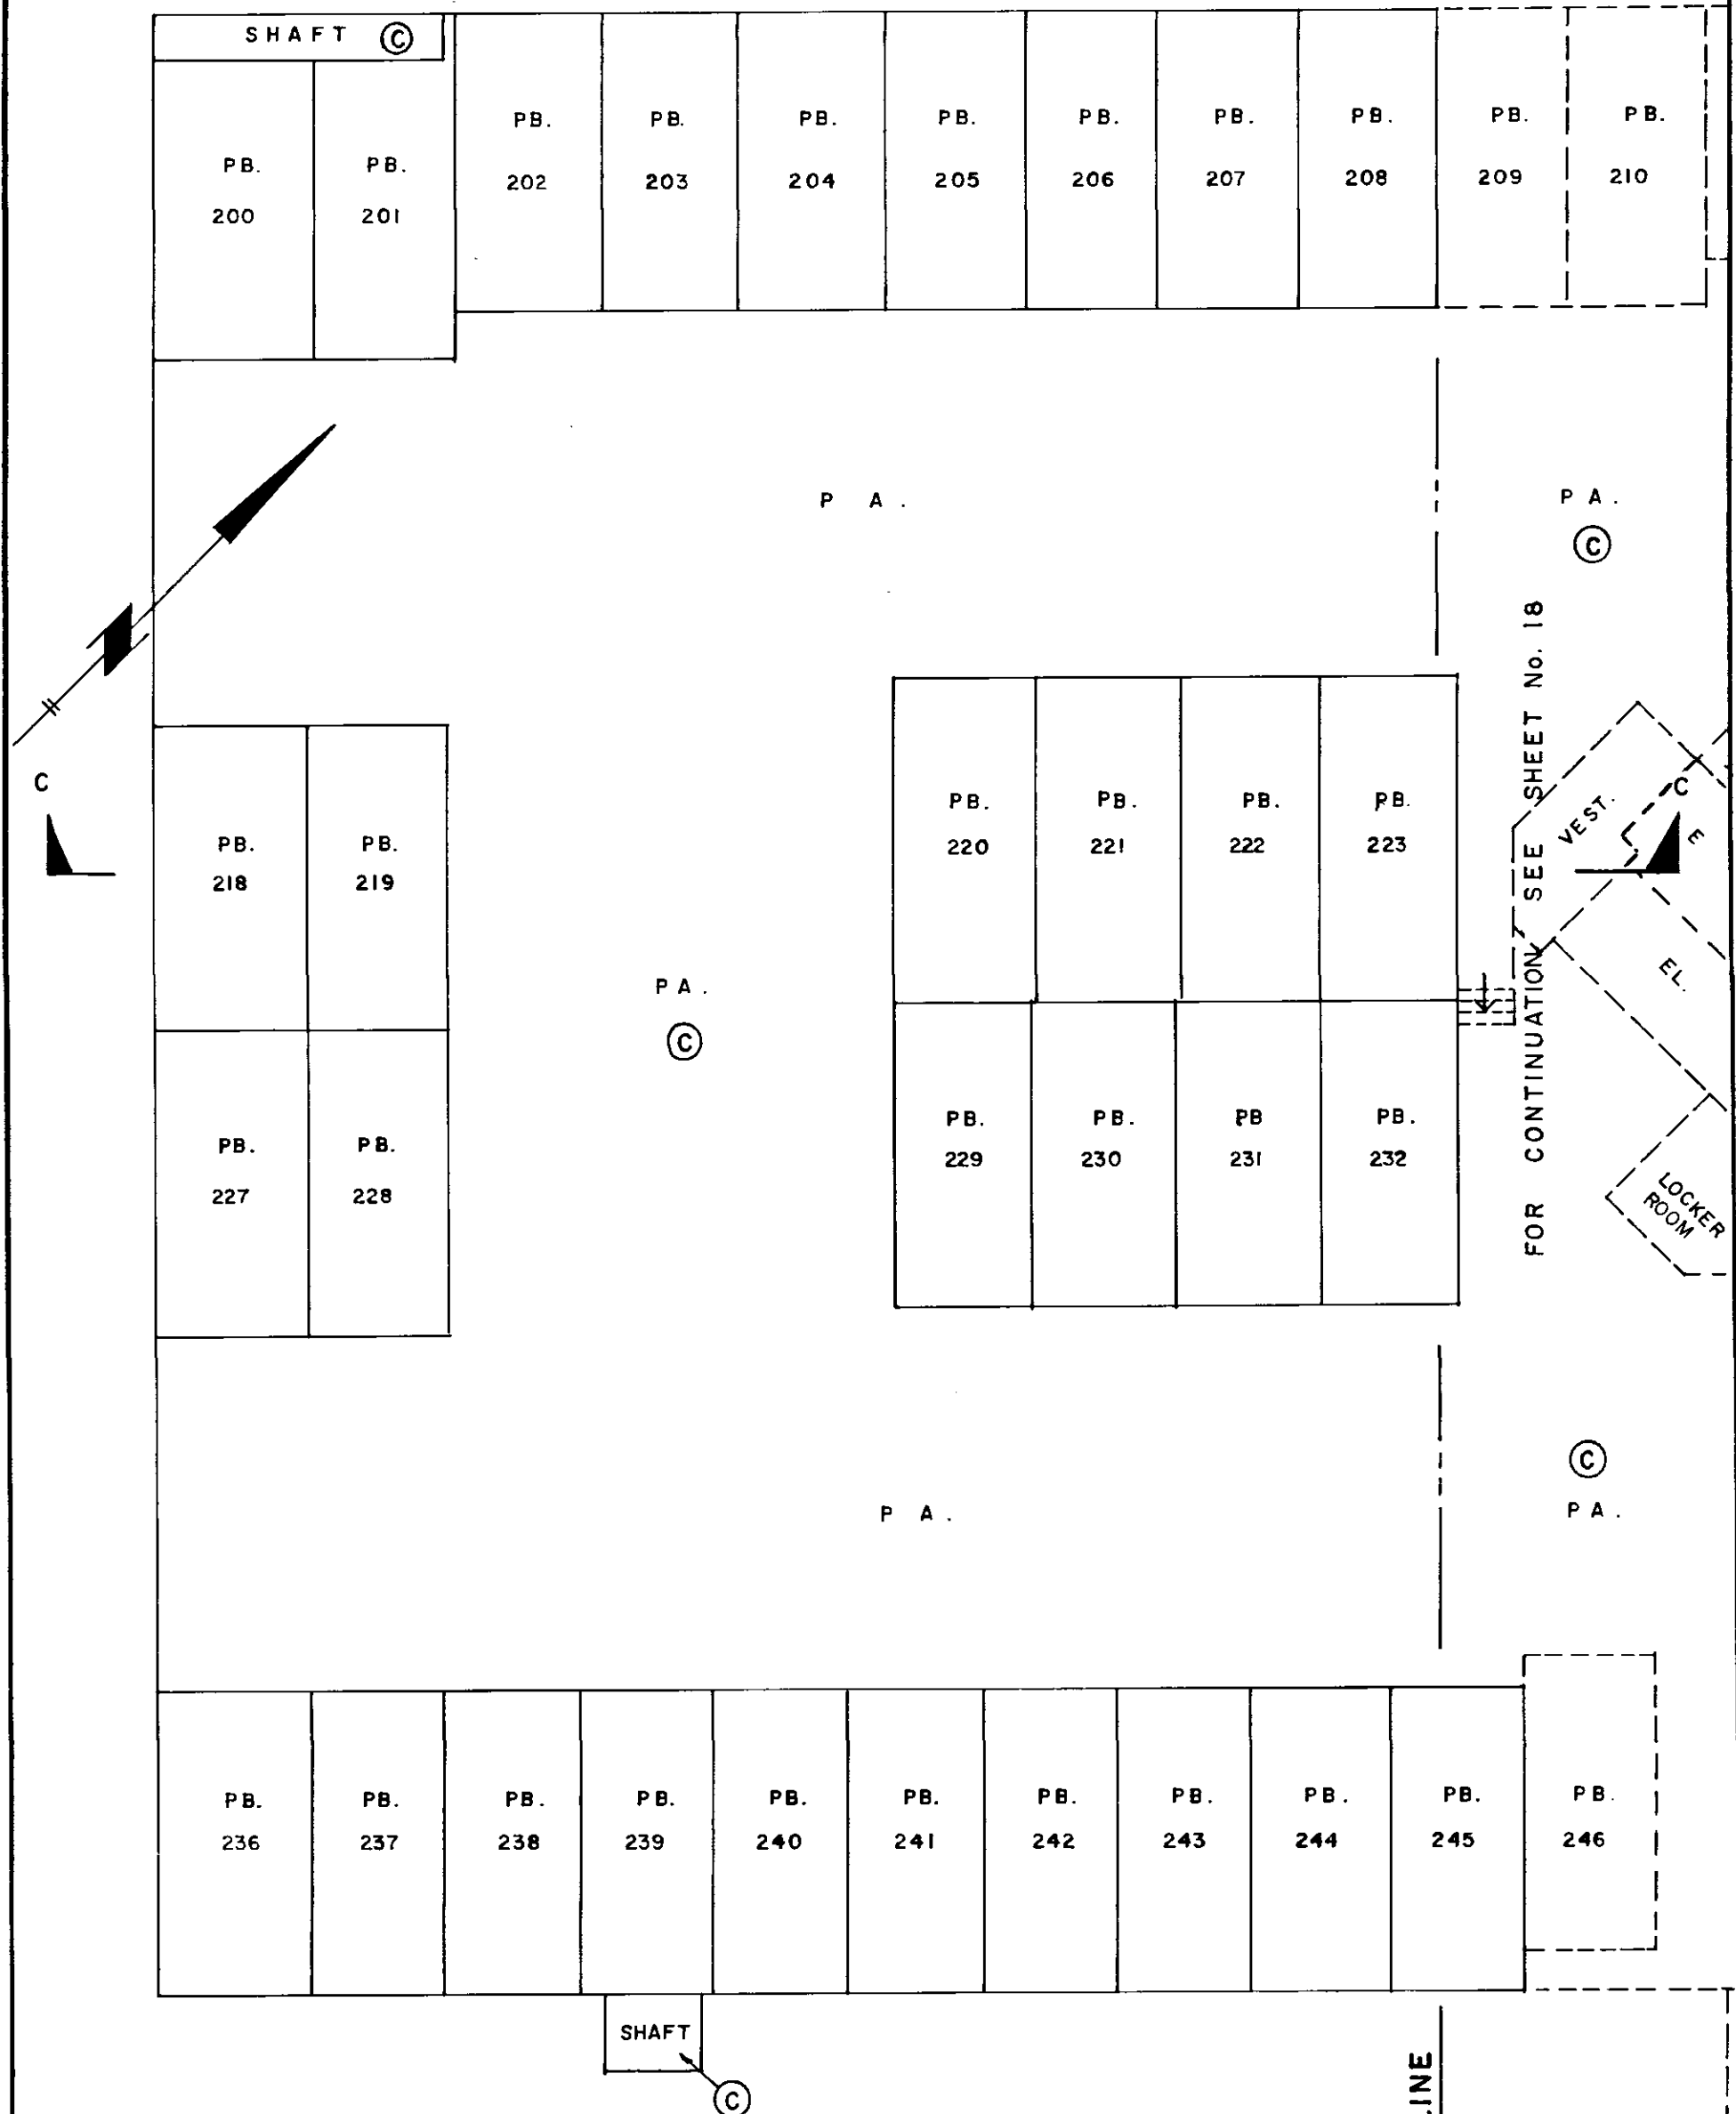**NOTE**

ALL PARKING BAYS (PB.)  
ARE COMMON PROPERTY.

MORGAN STEWART AND COMPANY  
Surveyors and Engineers  
1055 Seymour St, Vancouver, B.C.


DATE 29<sup>th</sup> JUNE 1992 BWT B.C.L.S

**PARKING LEVEL 5 (EAST SIDE)**

PHASE 2

STRATA PLAN VR. 2540

SCALE 1:125

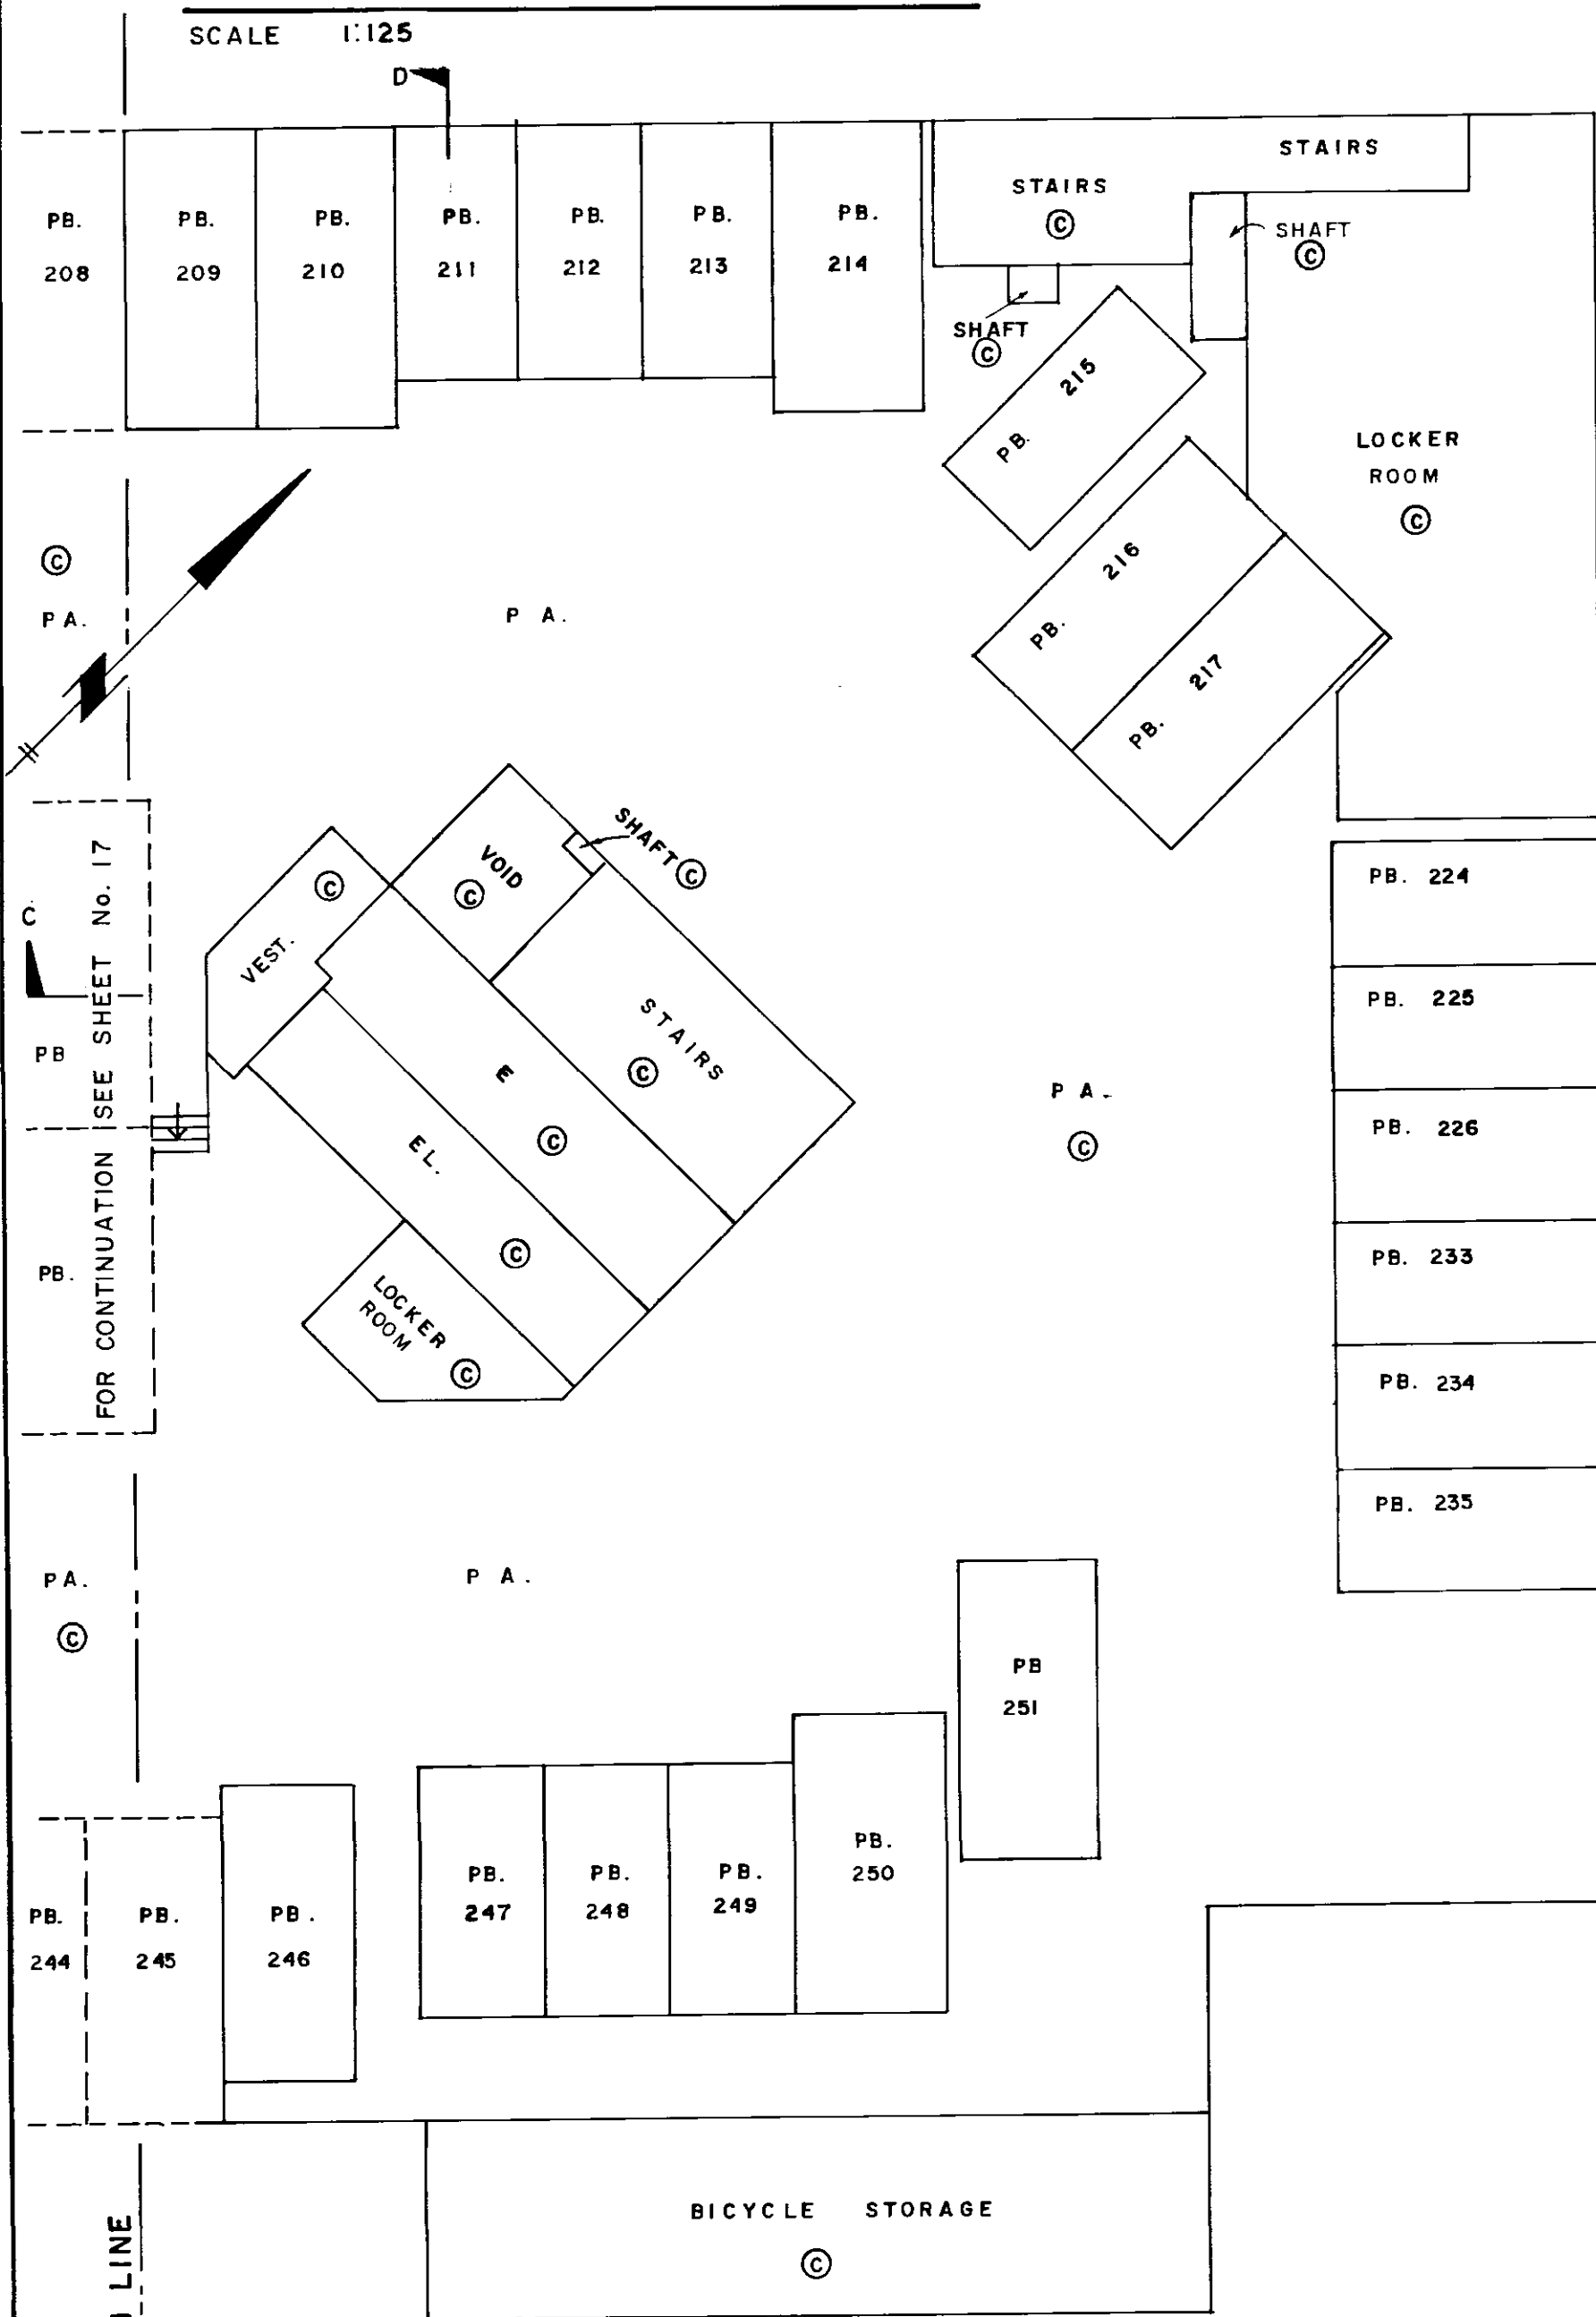

**NOTE**

ALL PARKING BAYS (PB)  
ARE COMMON PROPERTY.

DATE 29<sup>th</sup> June 1992 BWC B.C.L.S.

MORGAN STEWART AND COMPANY  
Surveyors and Engineers  
1055 Seymour St, Vancouver, B.C.


FILED 196489 2002-08-16-10.07.37.118870 VAVAS2540

**PARKING LEVEL 5 (EAST SIDE)**

PHASE 2

STRATA PLAN VR. 2540

SCALE 1:125

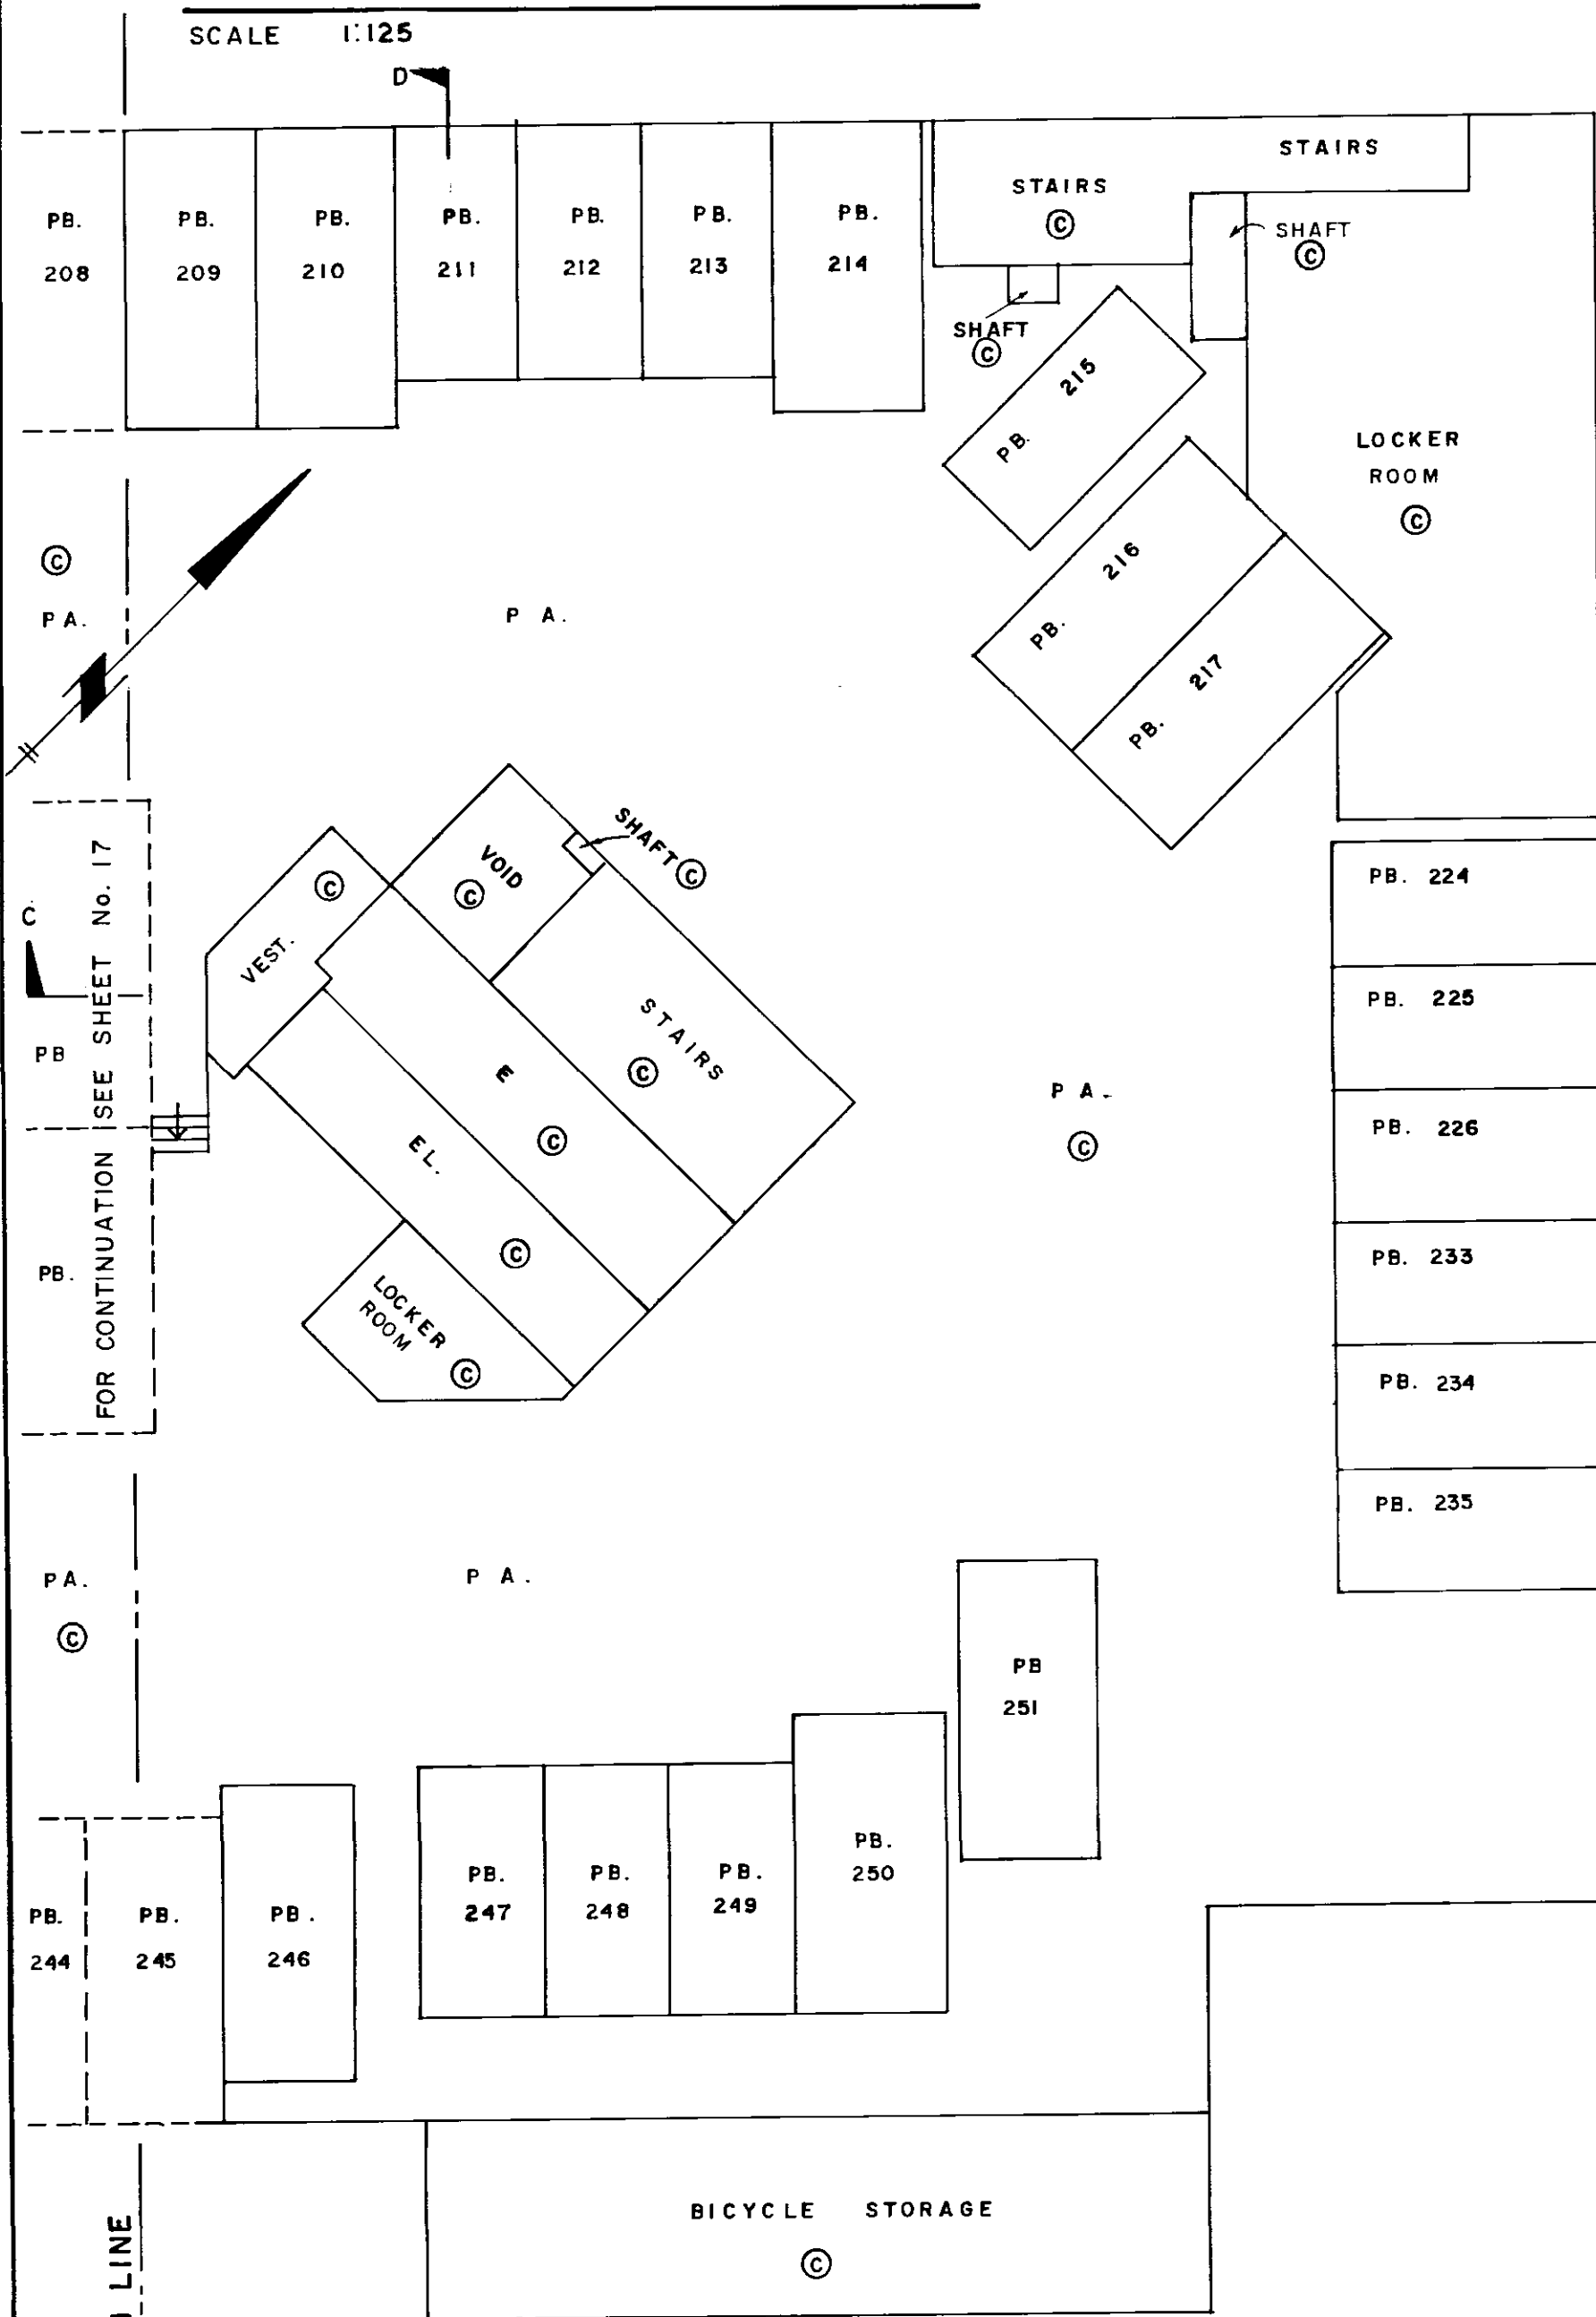

**NOTE**

ALL PARKING BAYS (PB)  
ARE COMMON PROPERTY.

DATE 29<sup>th</sup> June 1992 BWC B.C.L.S.

MORGAN STEWART AND COMPANY  
Surveyors and Engineers  
1055 Seymour St, Vancouver, B.C.


FILED 196489 2002-08-16-10.07.37.118870 VAVAS2540

# PARKING LEVEL 4 (EAST SIDE)

PHASE 2

STRATA PLAN VR. 2540

SCALE 1:125

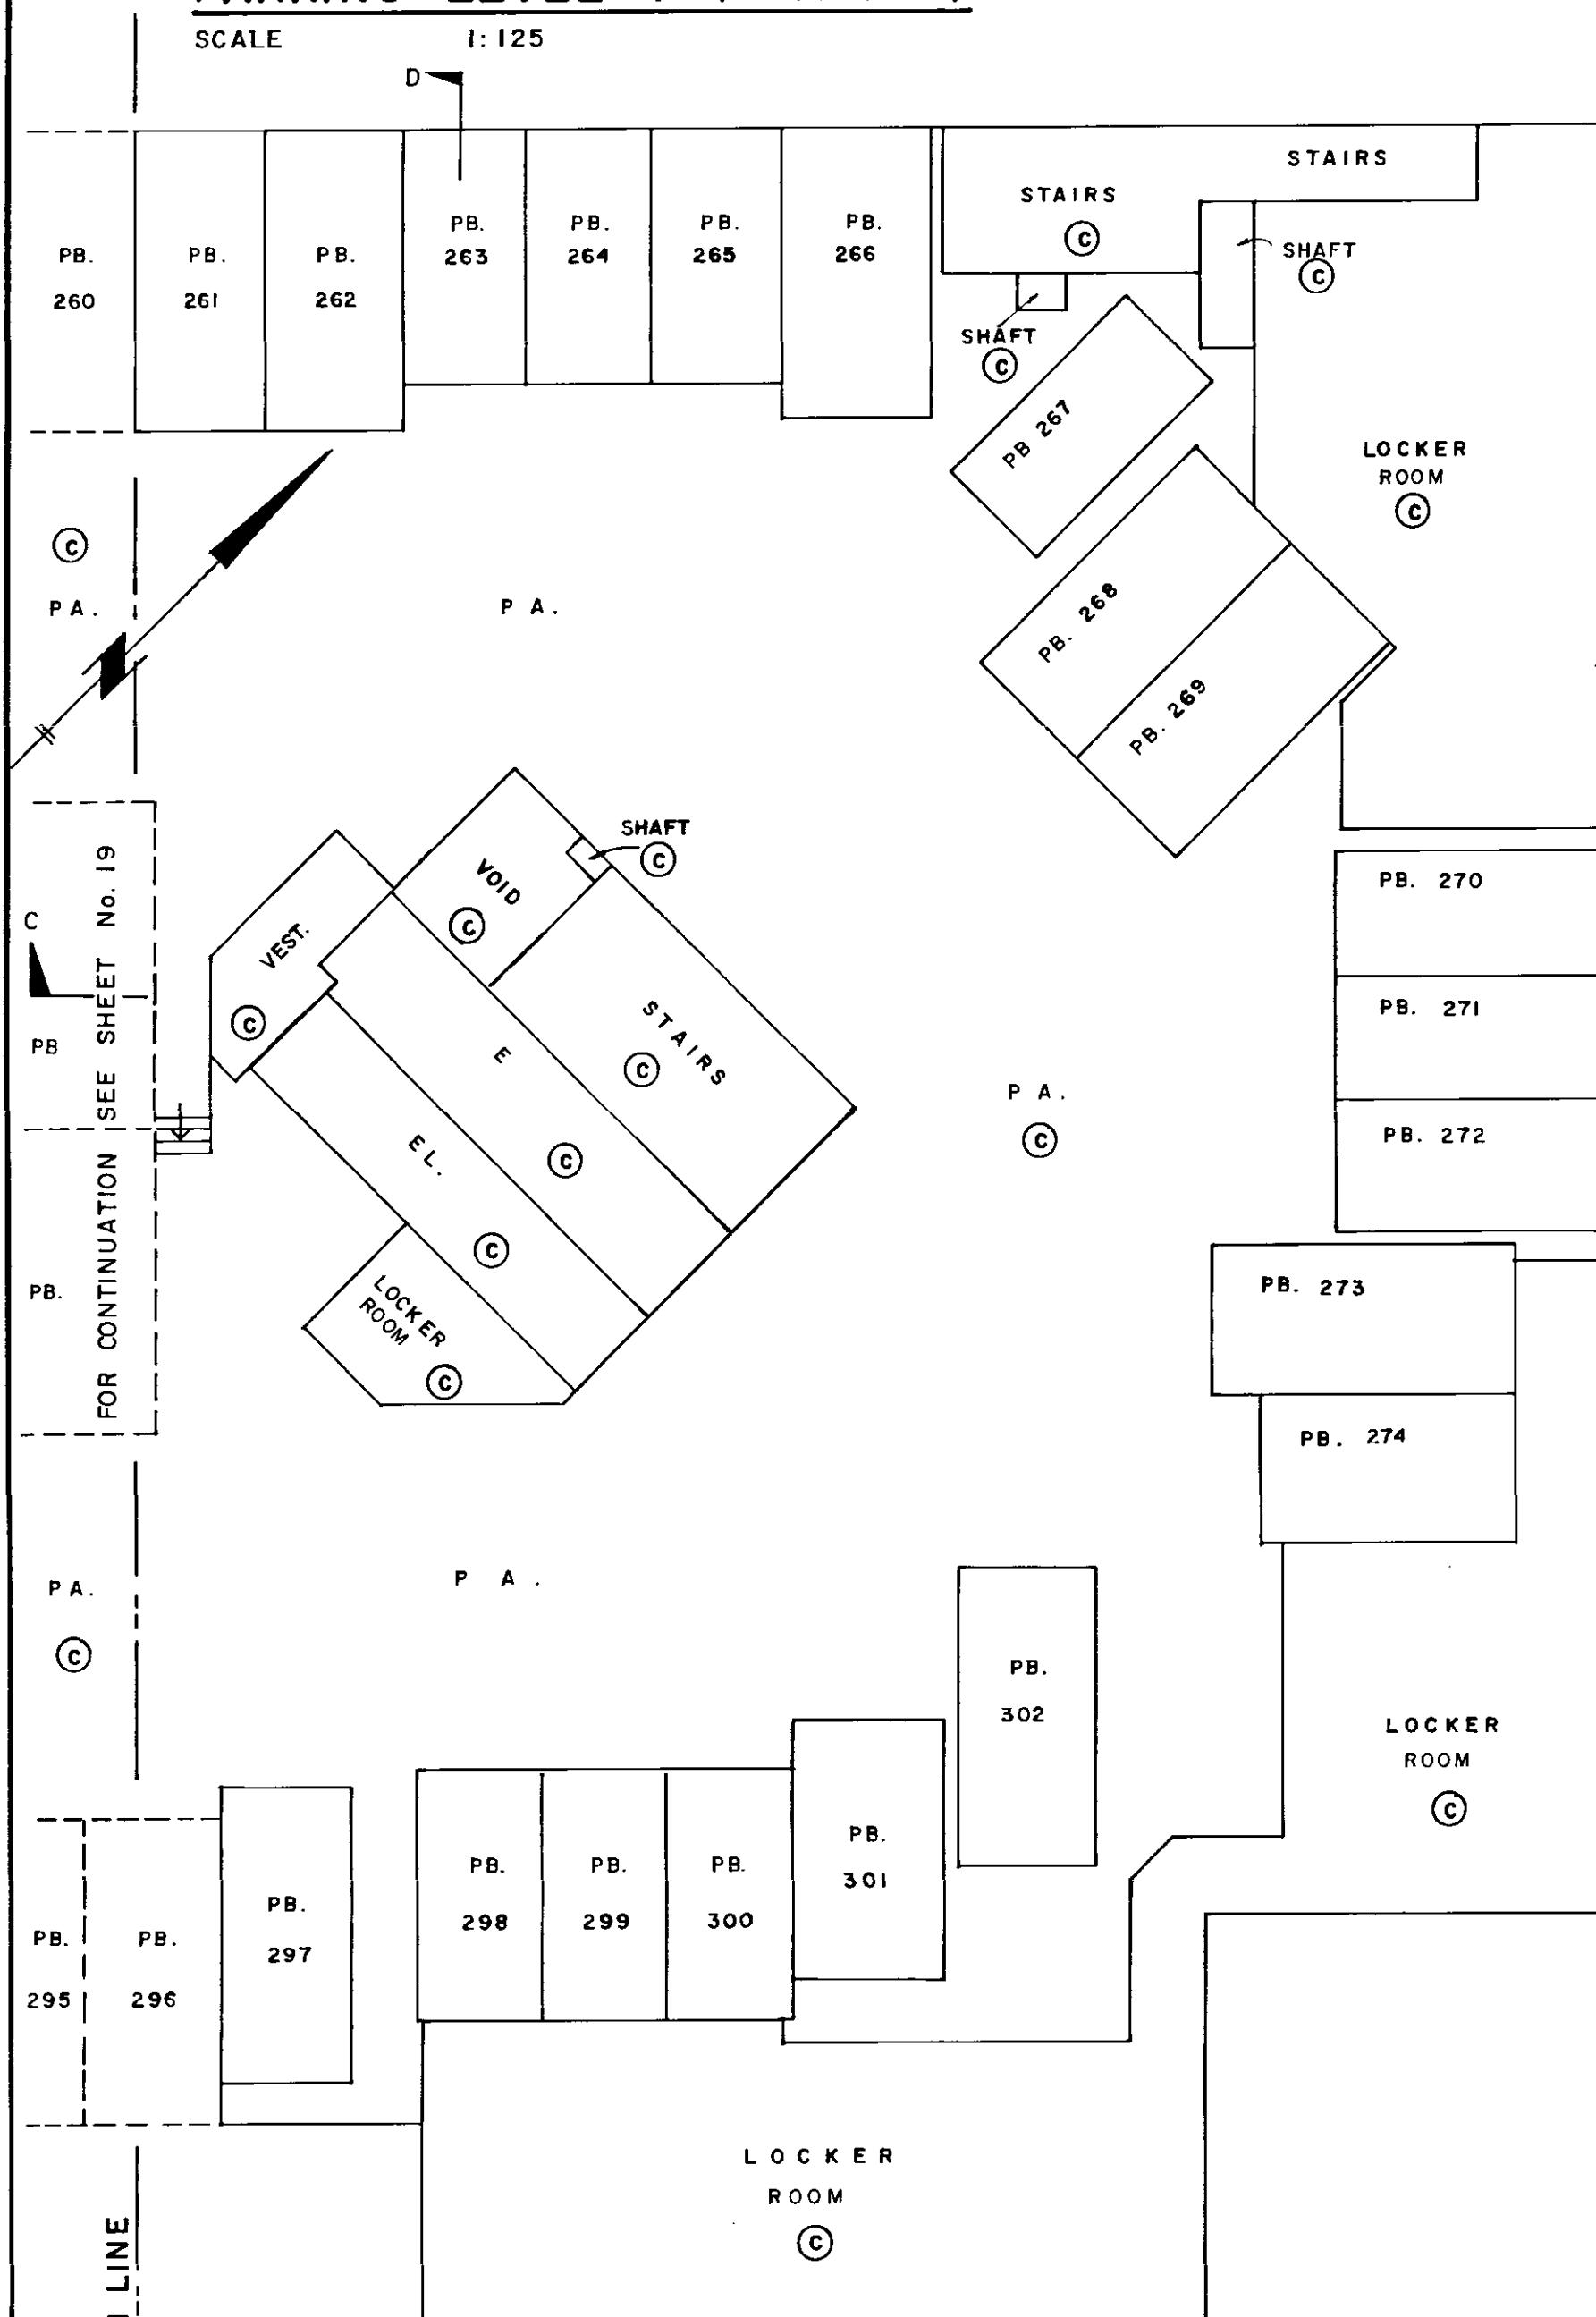

## NOTE

ALL PARKING BAYS (PB.) ARE COMMON PROPERTY.

DATE 29<sup>th</sup> JUNE 1992 B.L.B.C.L.S

MORGAN STEWART AND COMPANY  
Surveyors and Engineers  
1055 Seymour St, Vancouver, B.C.

**PARKING LEVEL 3 (WEST SIDE)**


PHASE 2

STRATA PLAN

VR. 2540

SCALE

1:125

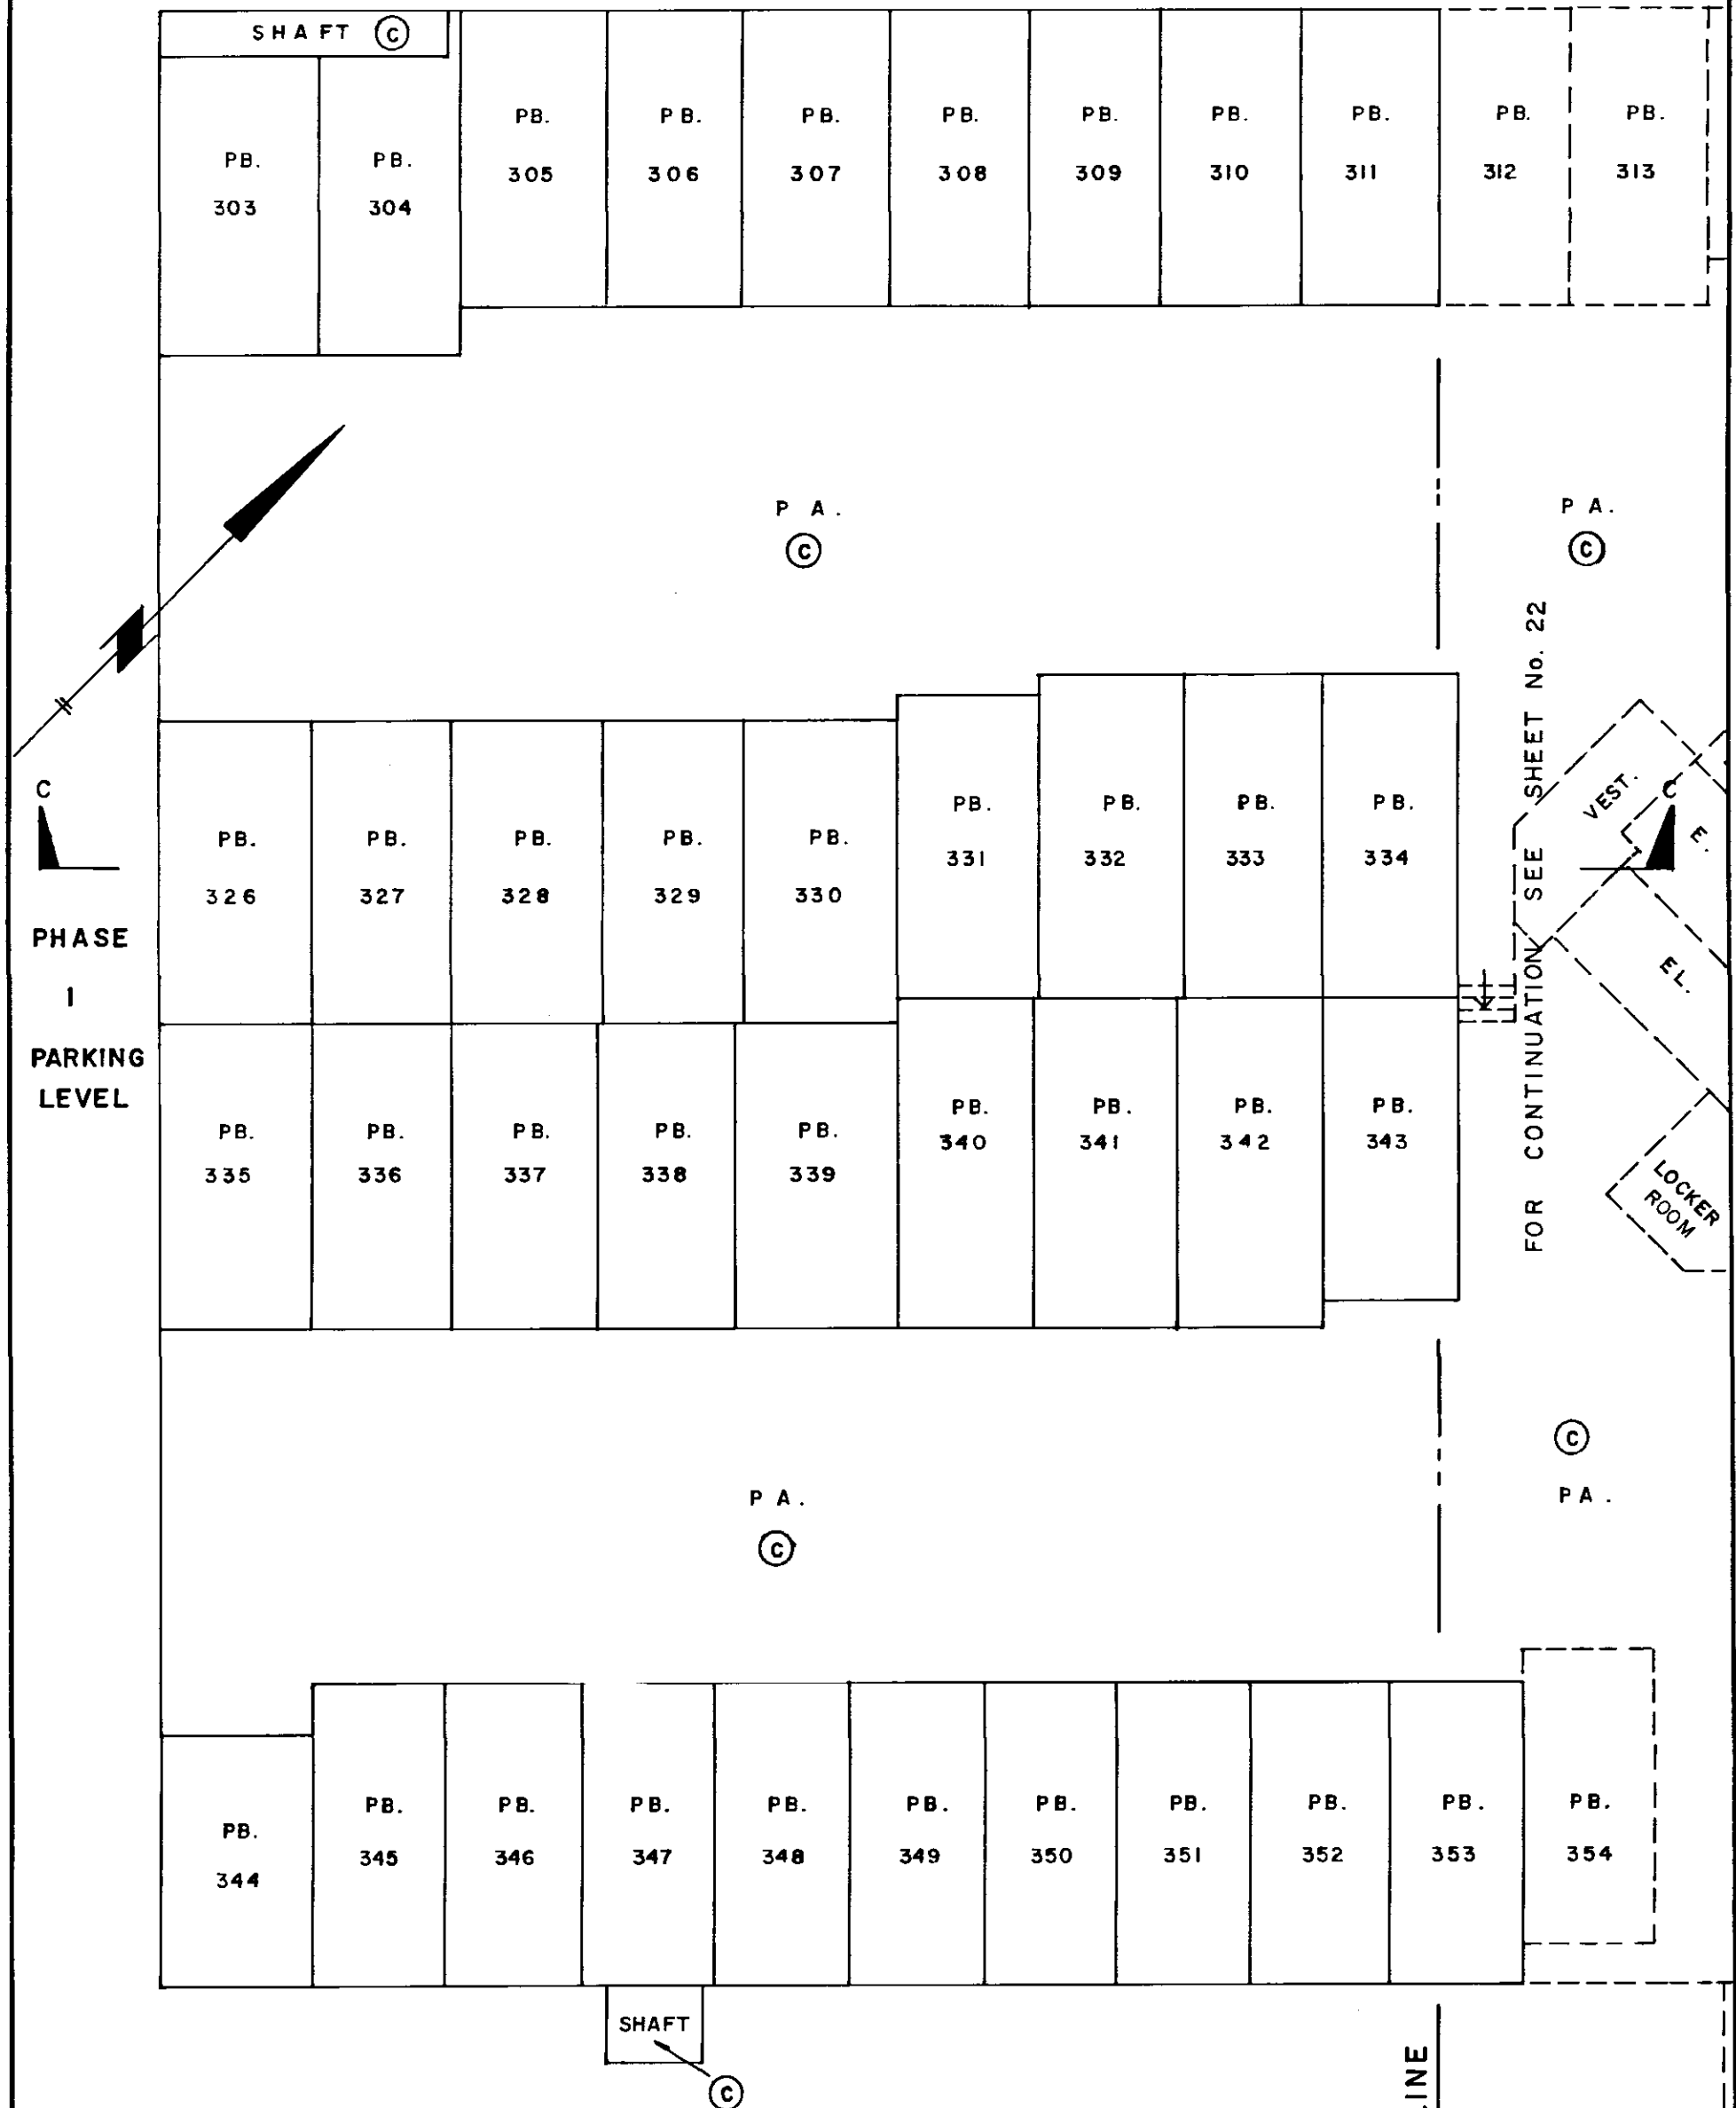

**NOTE**  
ALL PARKING BAYS (PB.)  
ARE COMMON PROPERTY.

**MORGAN STEWART AND COMPANY**  
Surveyors and Engineers  
1055 Seymour St, Vancouver, B.C.

DATE 29<sup>th</sup> JUNE 1992 BY B.W.C. B.C.L.S.


# PARKING LEVEL 3 (EAST SIDE)

PHASE 2

STRATA PLAN VR. 2540

SCALE

1:125

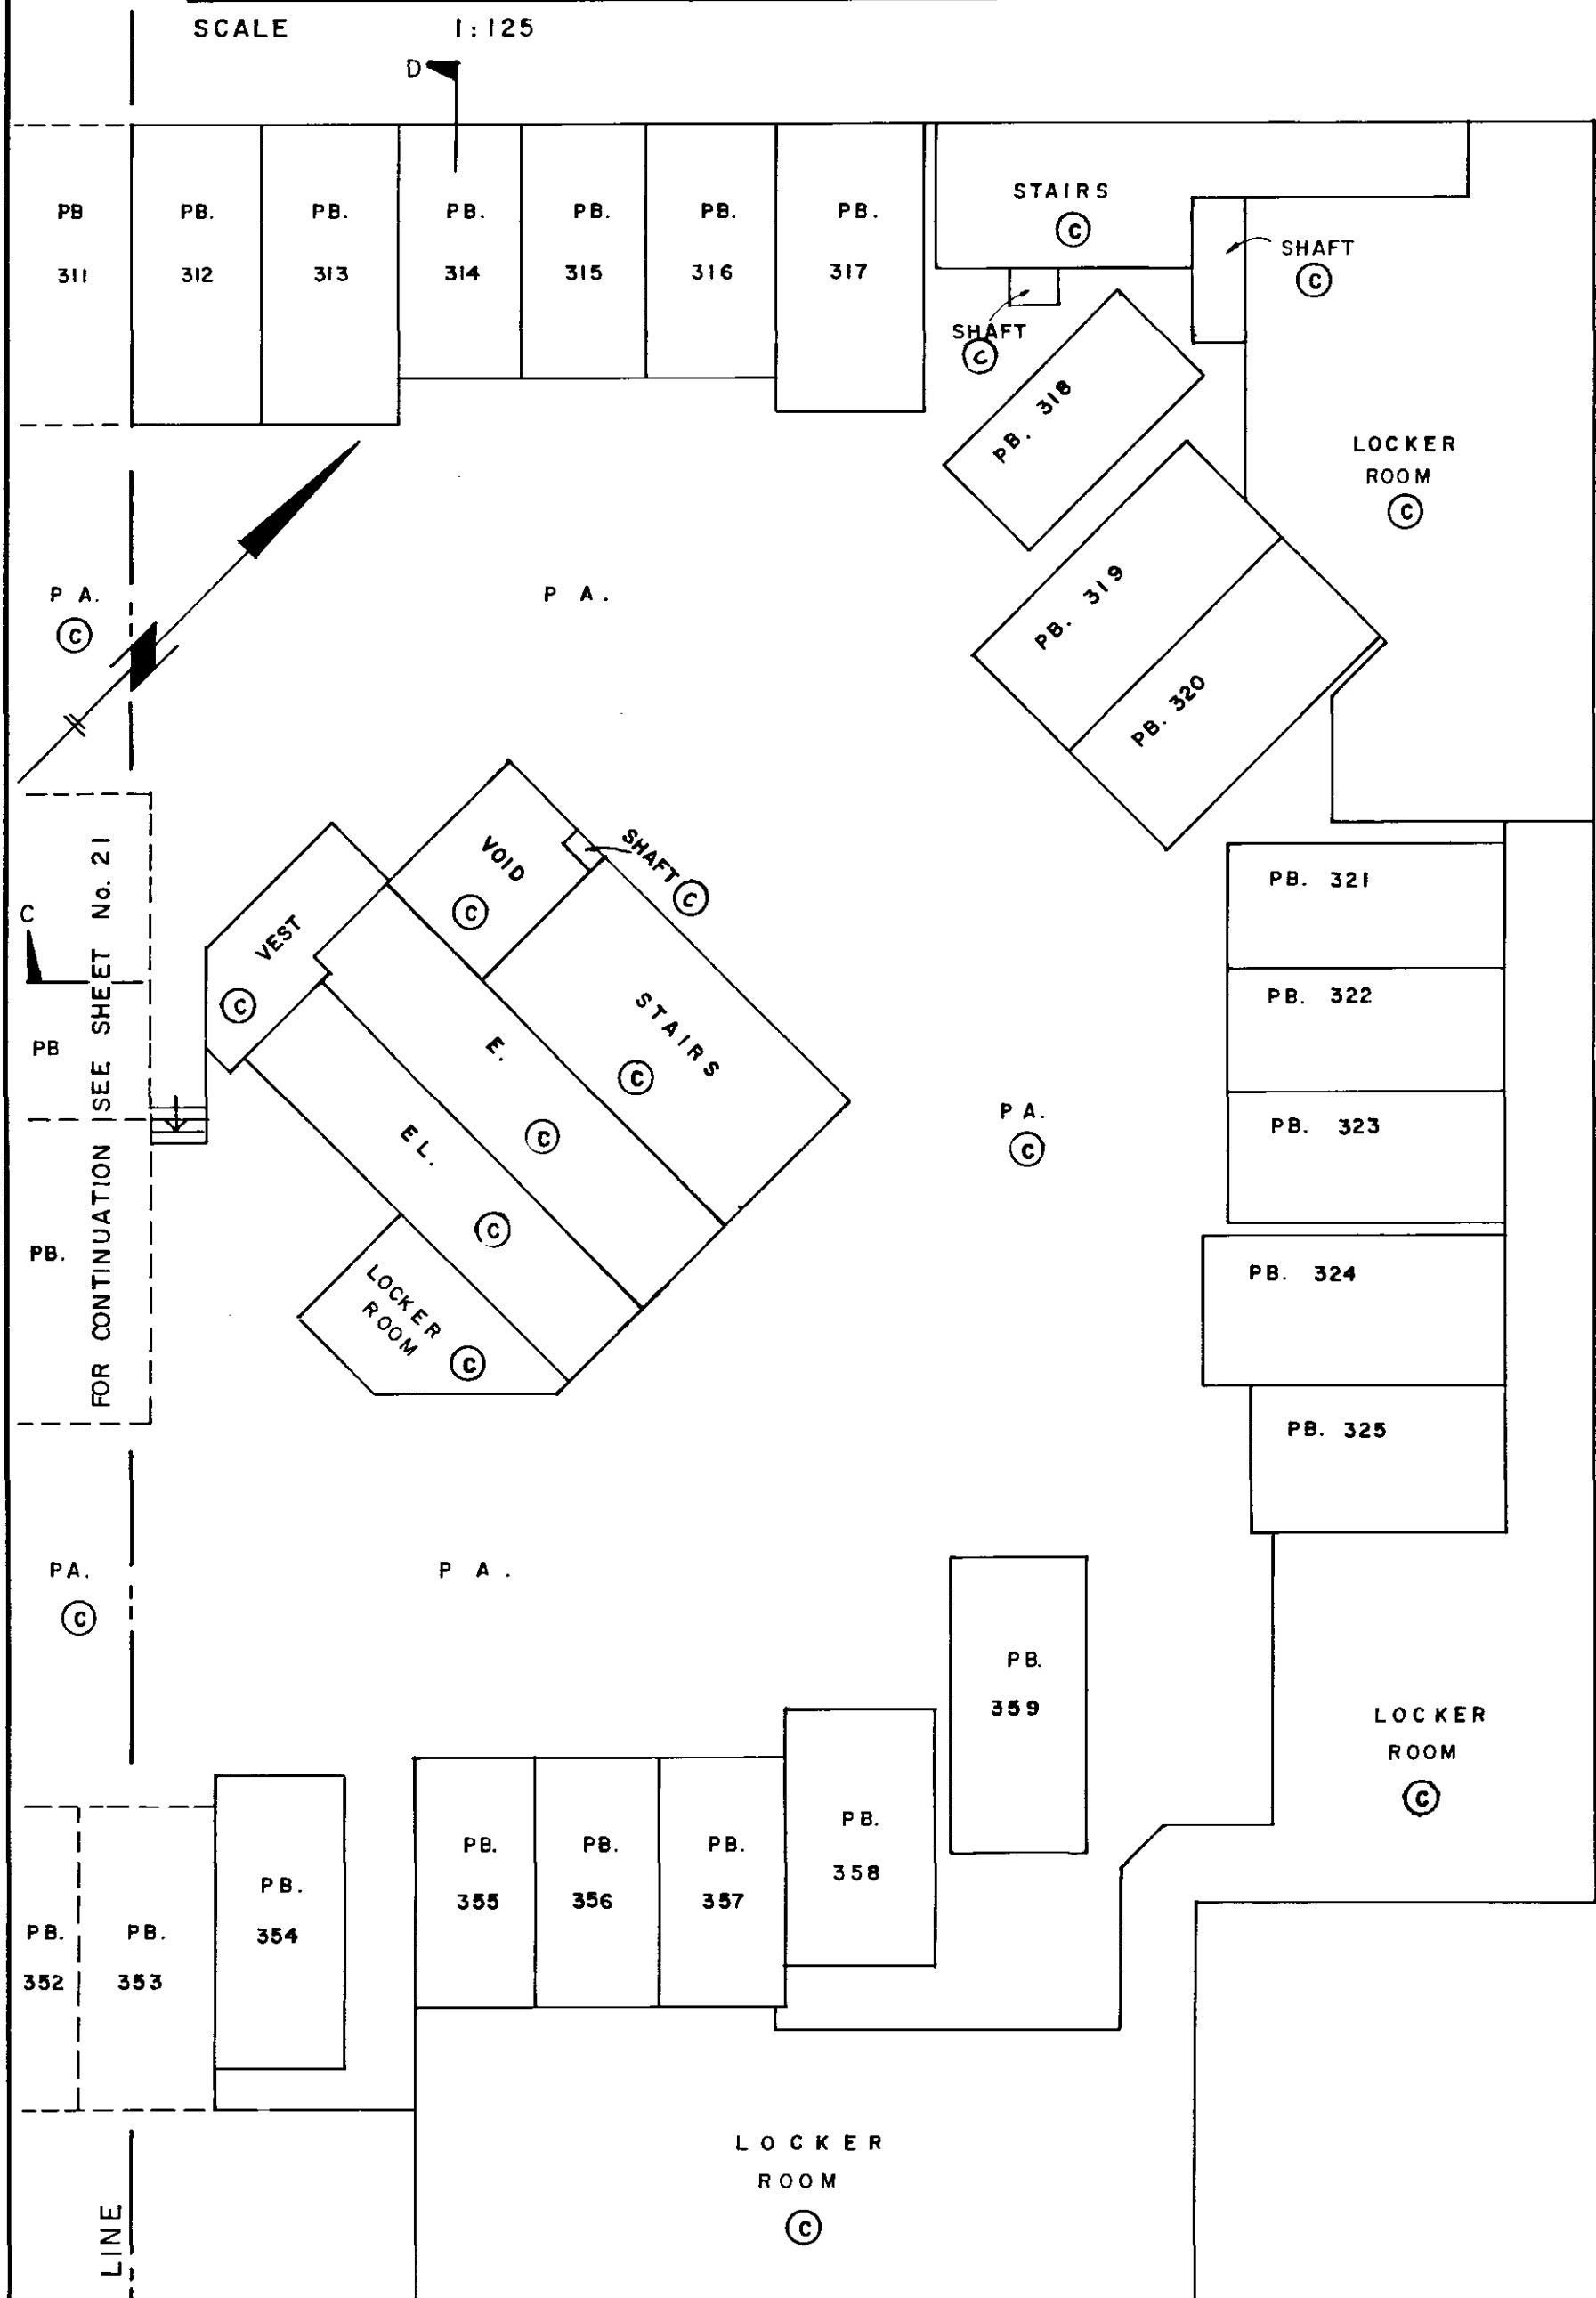

## NOTE

ALL PARKING BAYS (PB.)  
ARE COMMON PROPERTY.

DATE 29<sup>th</sup> JUNE 1992 Bur B.C.L.S

MORGAN STEWART AND COMPANY  
Surveyors and Engineers  
1055 Seymour St, Vancouver, B.C.

FILED 196489 2002-08-16-10.07.37.118870

VAVAS2540


FILED

# PARKING LEVEL 2 (WEST SIDE)

SCALE 1:125

PHASE 2

STRATA PLAN VR. 2540

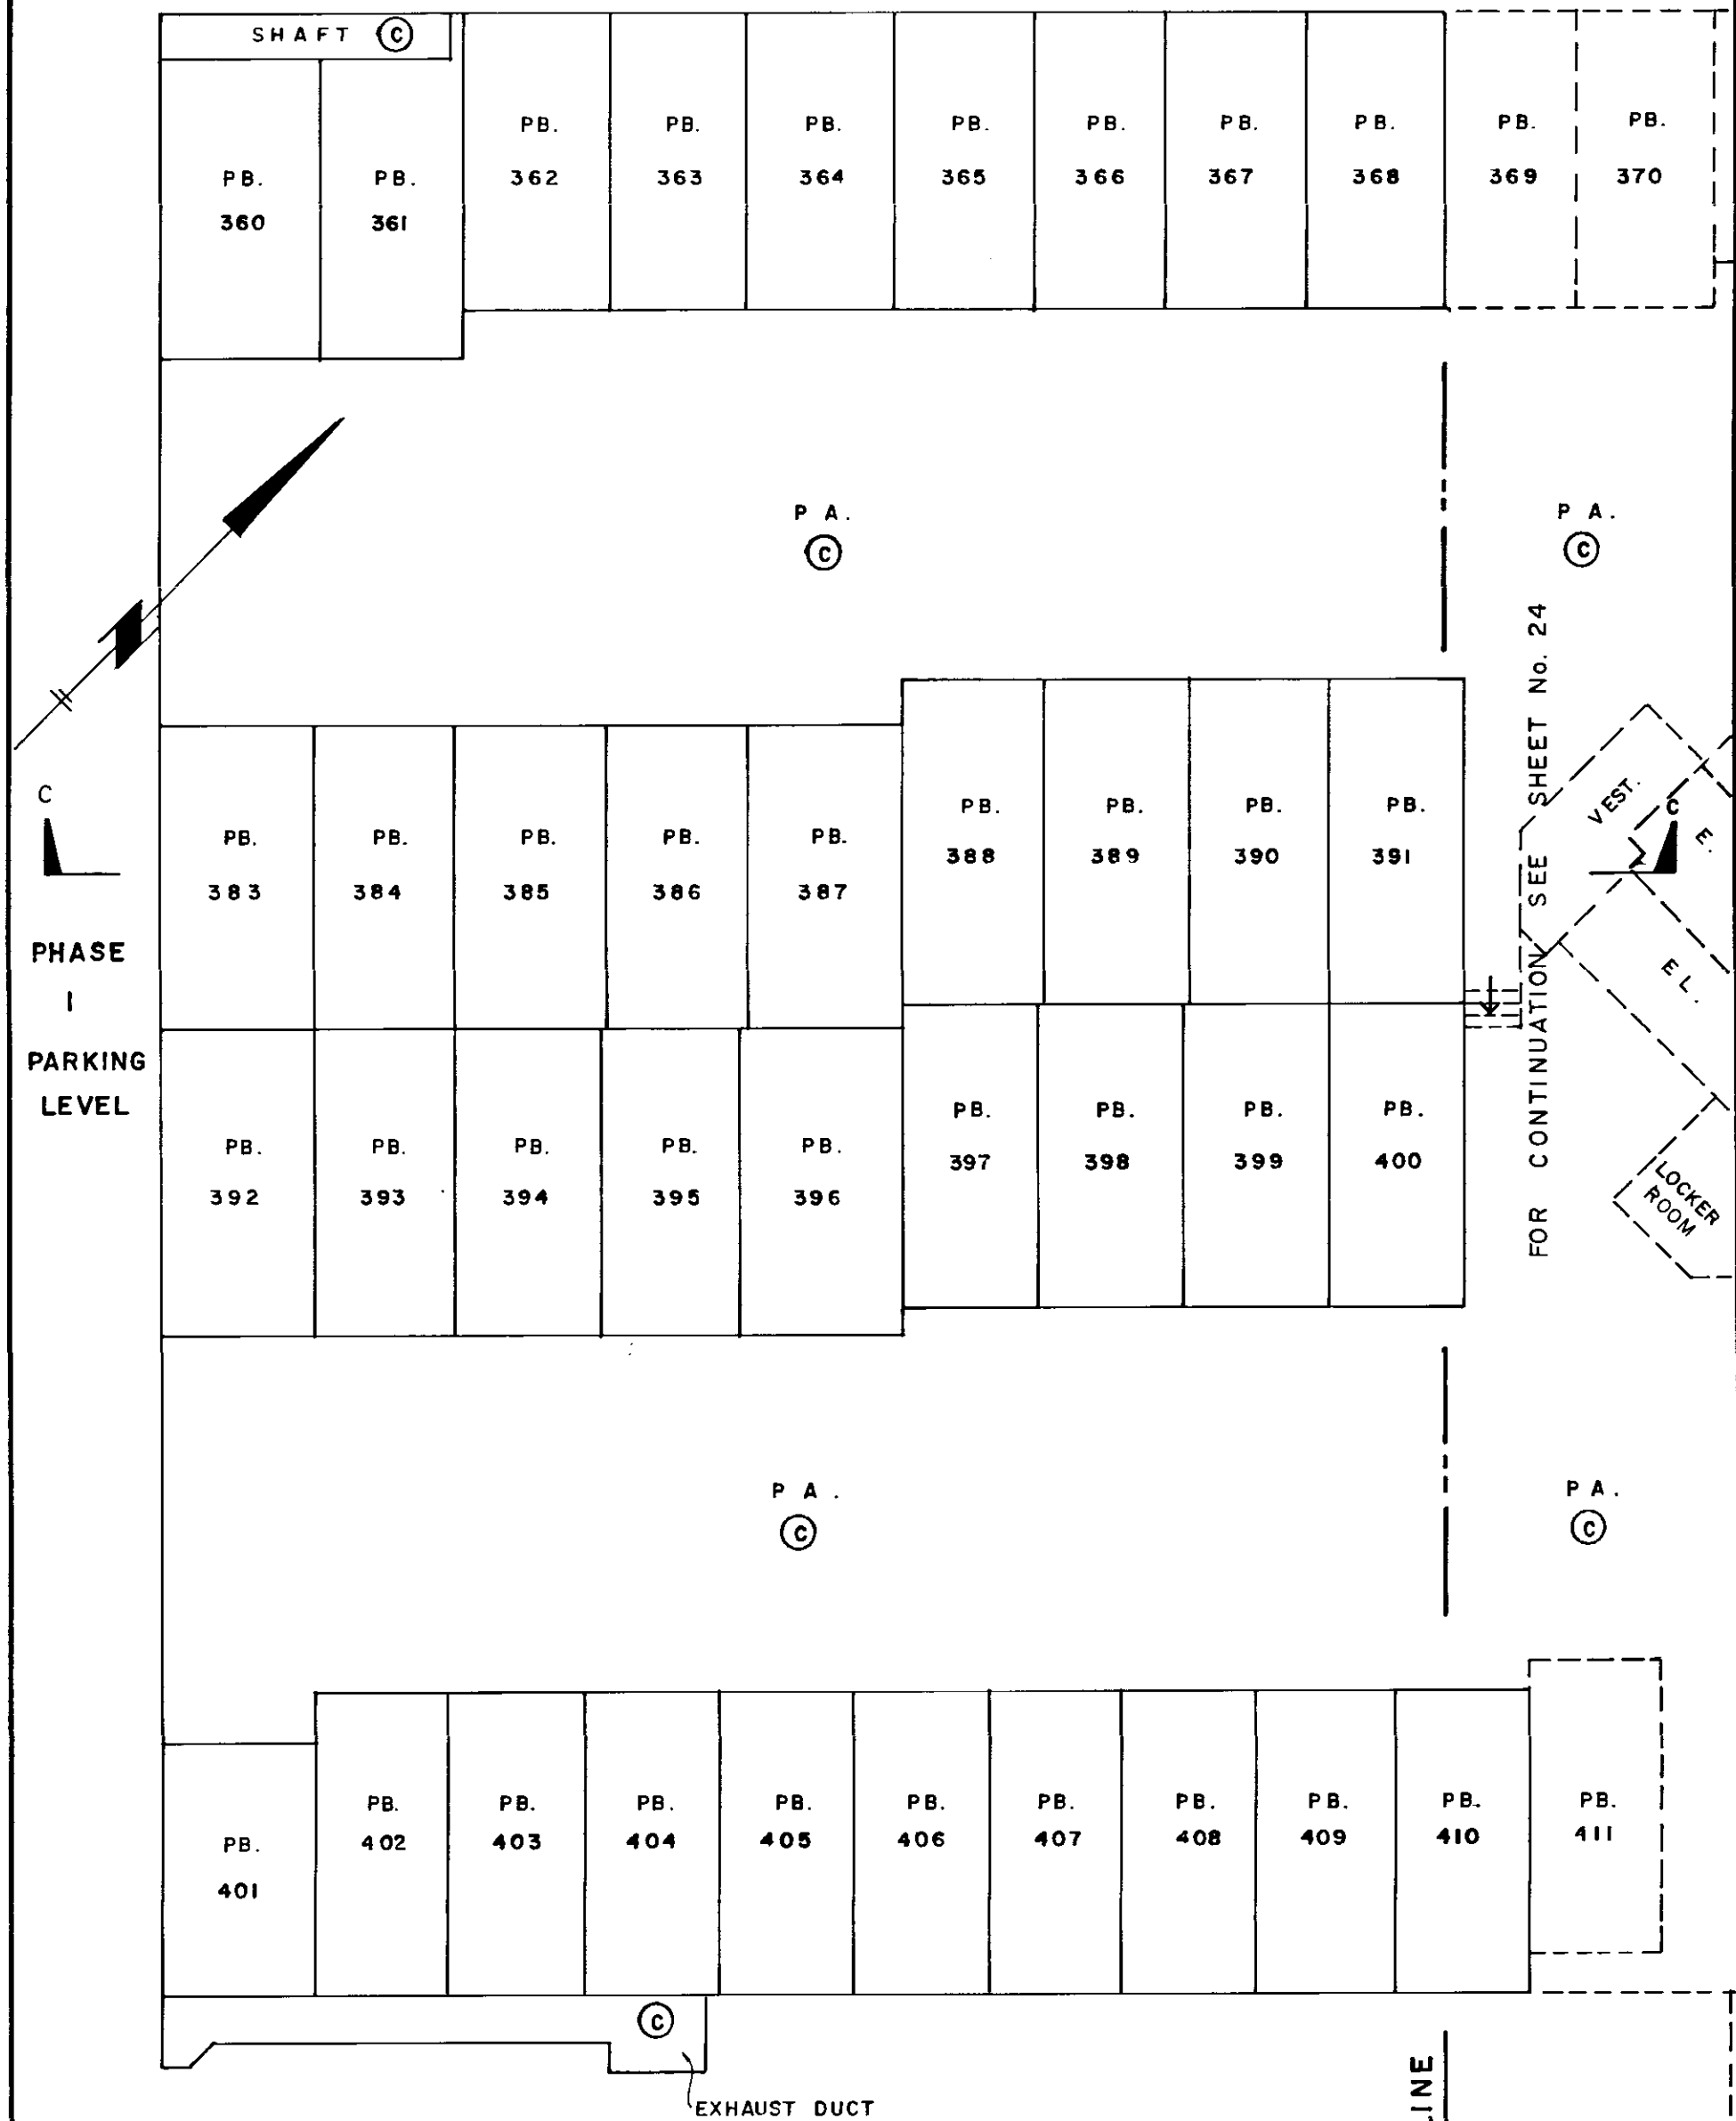

## NOTE

ALL PARKING BAYS (PB.)  
ARE COMMON PROPERTY.

DATE 29<sup>th</sup> JUNE 1999 BURE B.C.L.S.


MORGAN STEWART AND COMPANY  
Surveyors and Engineers  
1055 Seymour St, Vancouver, B.C.

# PARKING LEVEL 2 (WEST SIDE)

SCALE 1:125

PHASE 2

STRATA PLAN VR. 2540

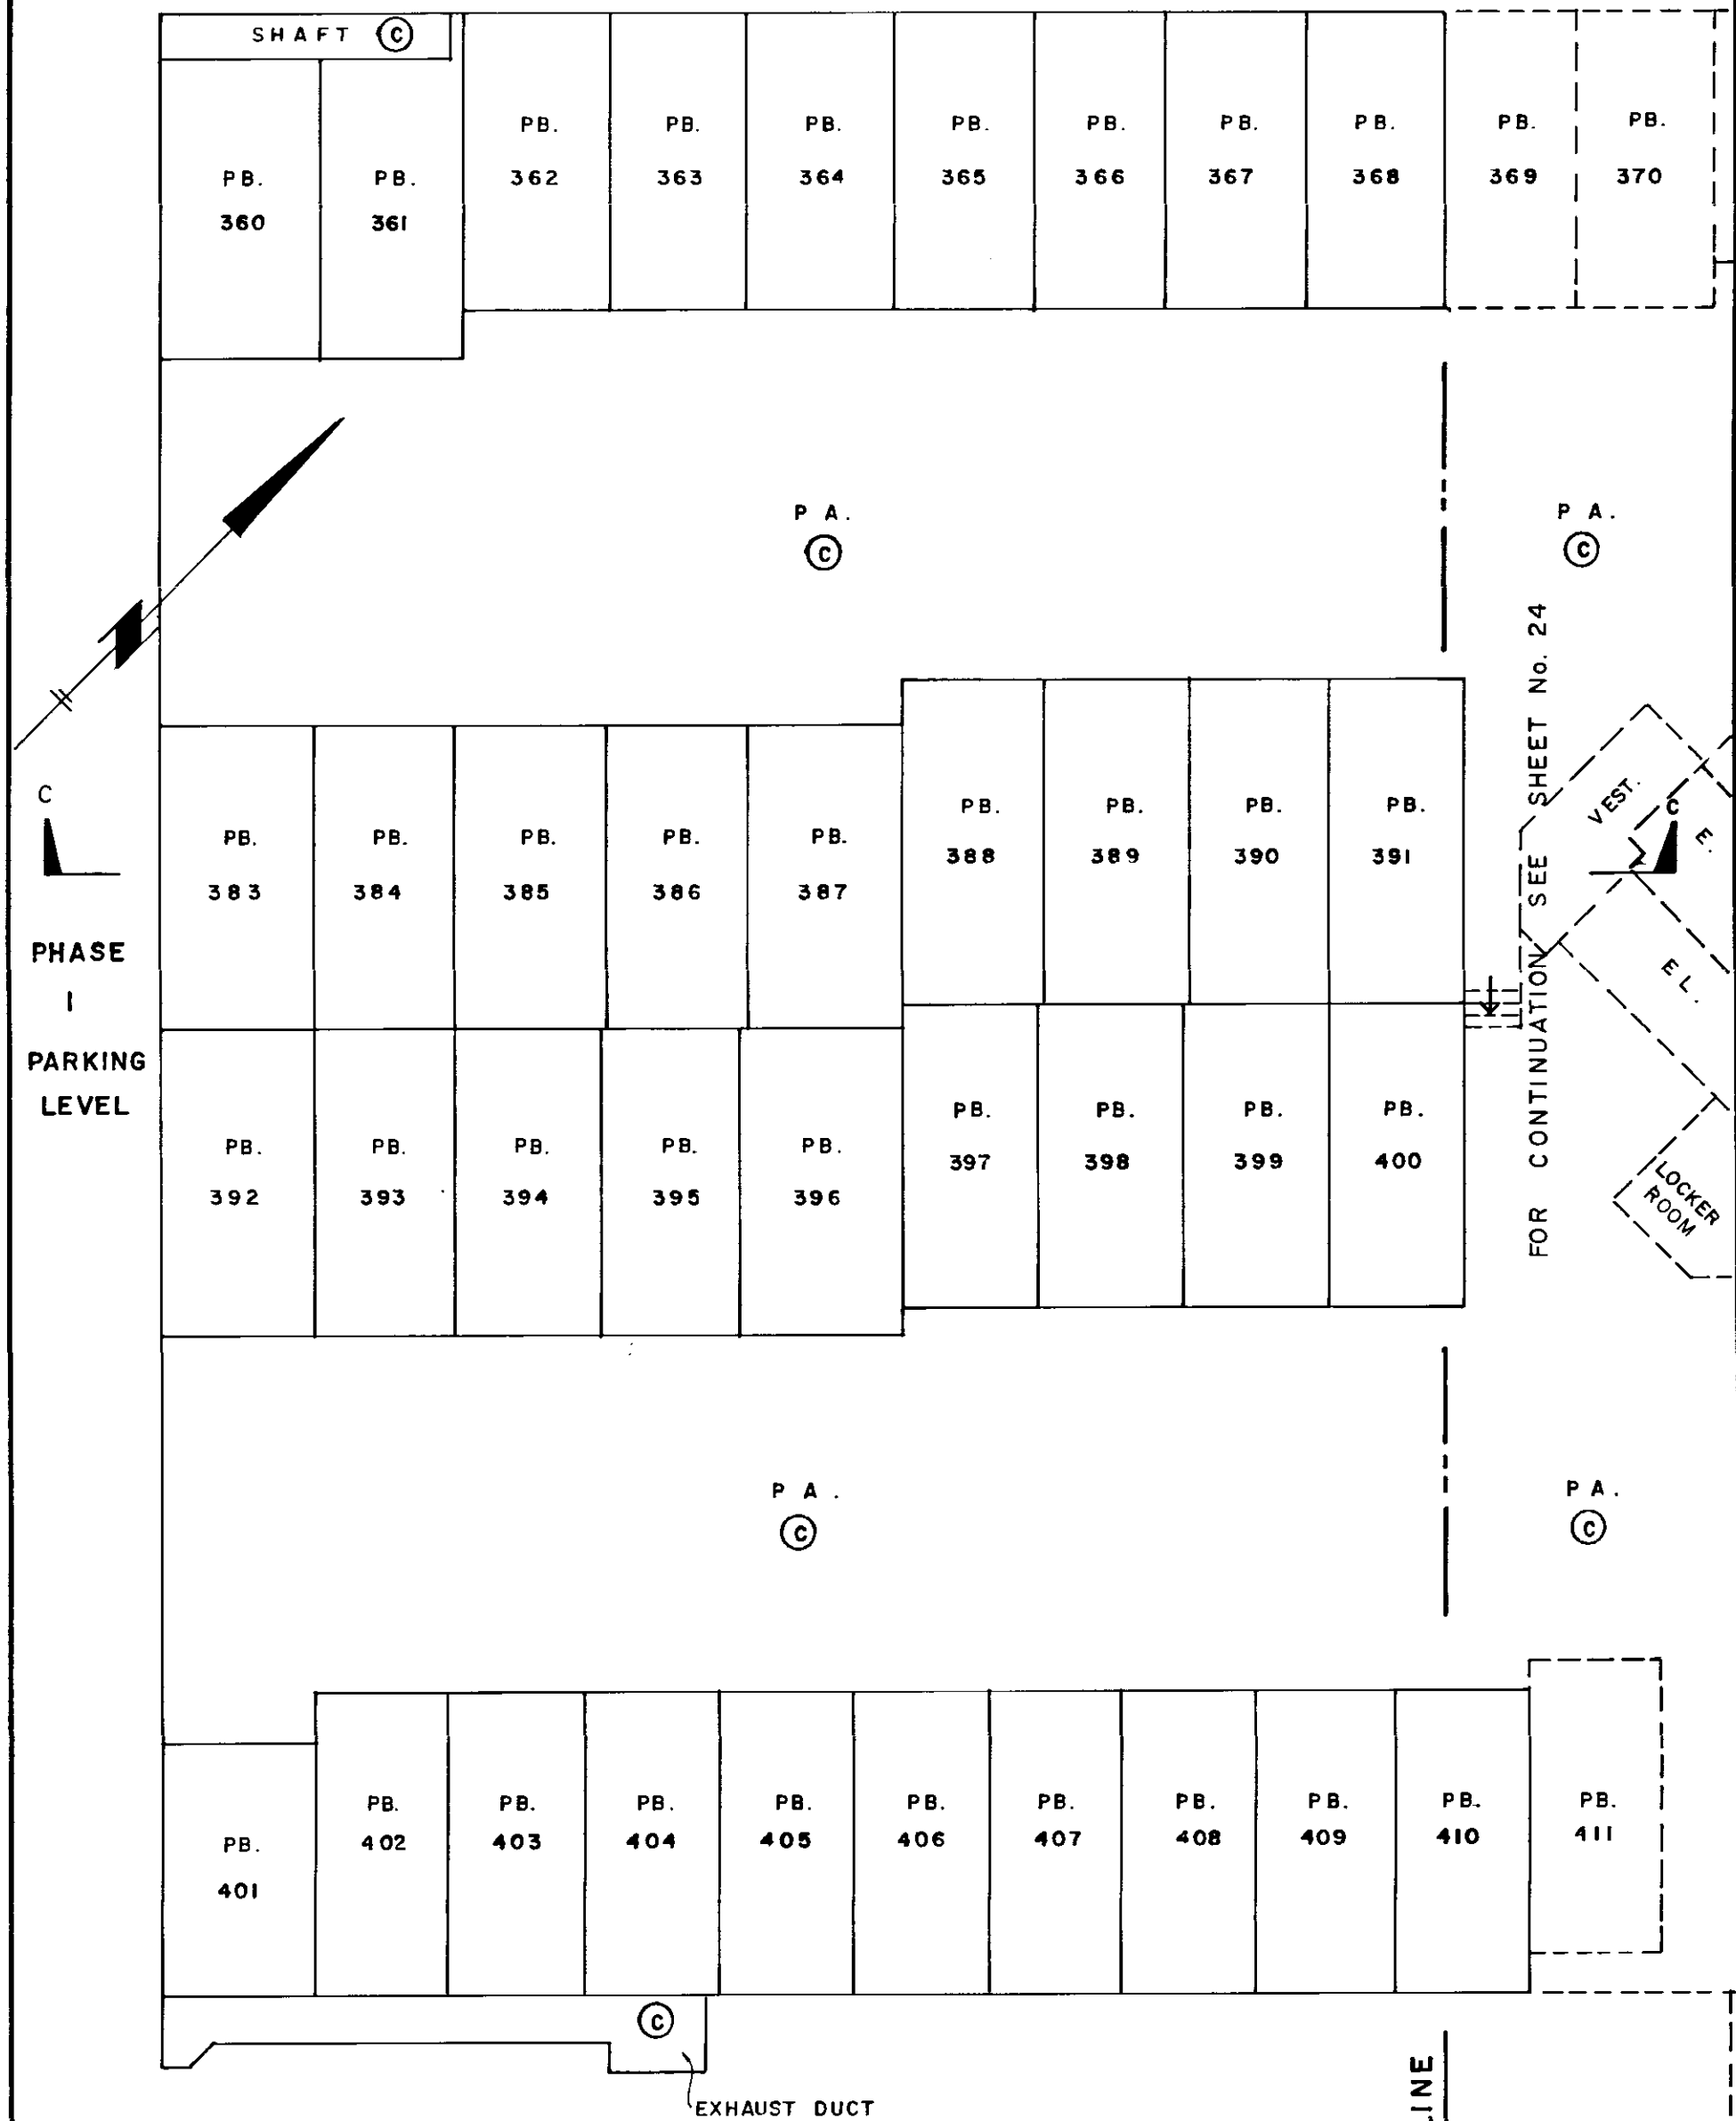

## NOTE

ALL PARKING BAYS (PB.)  
ARE COMMON PROPERTY.

DATE 29<sup>th</sup> JUNE 1999 BURE B.C.L.S.

MORGAN STEWART AND COMPANY  
Surveyors and Engineers  
1055 Seymour St, Vancouver, B.C.


## PARKING LEVEL I &amp; LOWER LOBBY (WEST SIDE)

PHASE 2

STRATA PLAN VR. 2540

SCALE

1:125

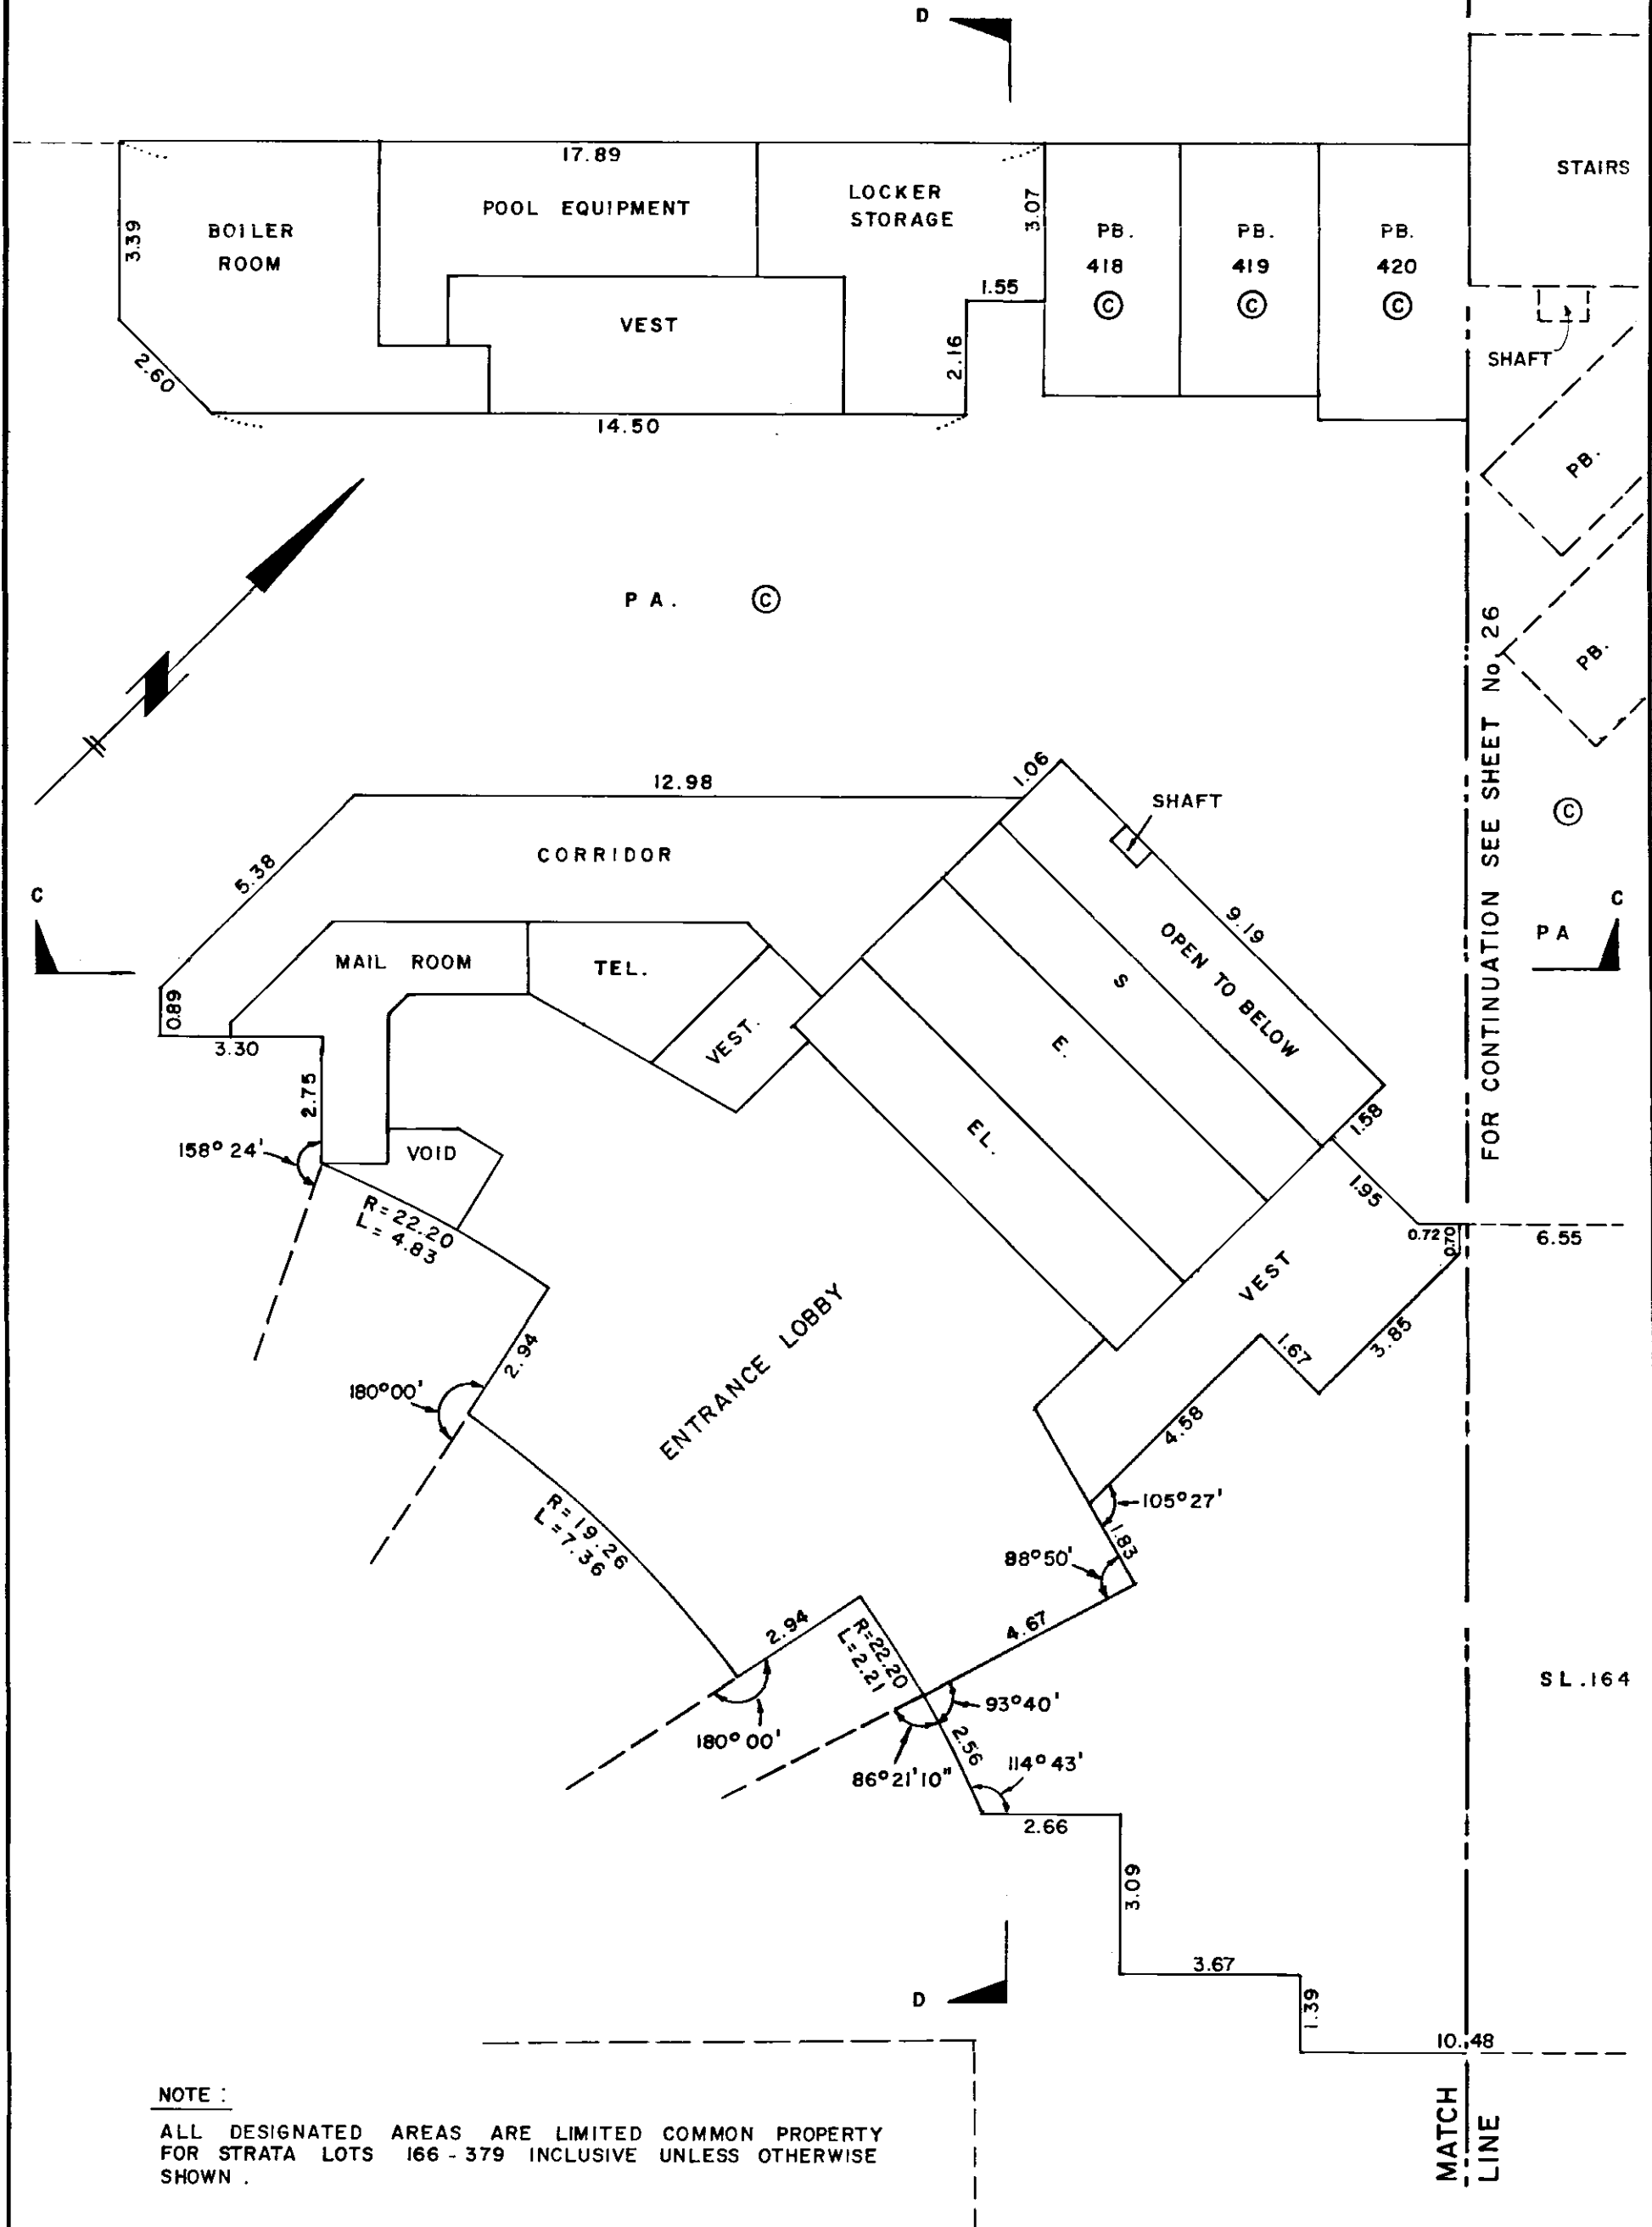

## NOTE:

ALL DESIGNATED AREAS ARE LIMITED COMMON PROPERTY FOR STRATA LOTS 166 - 379 INCLUSIVE UNLESS OTHERWISE SHOWN.

MORGAN STEWART AND COMPANY  
Surveyors and Engineers  
1055 Seymour St, Vancouver, B.C.


DATE 29<sup>th</sup> June 1992 B.S. B.C.L.S.



# UPPER LOBBY ( WEST SIDE )

SCALE 1:125

PHASE 2  
STRATA PLAN VR. 2540

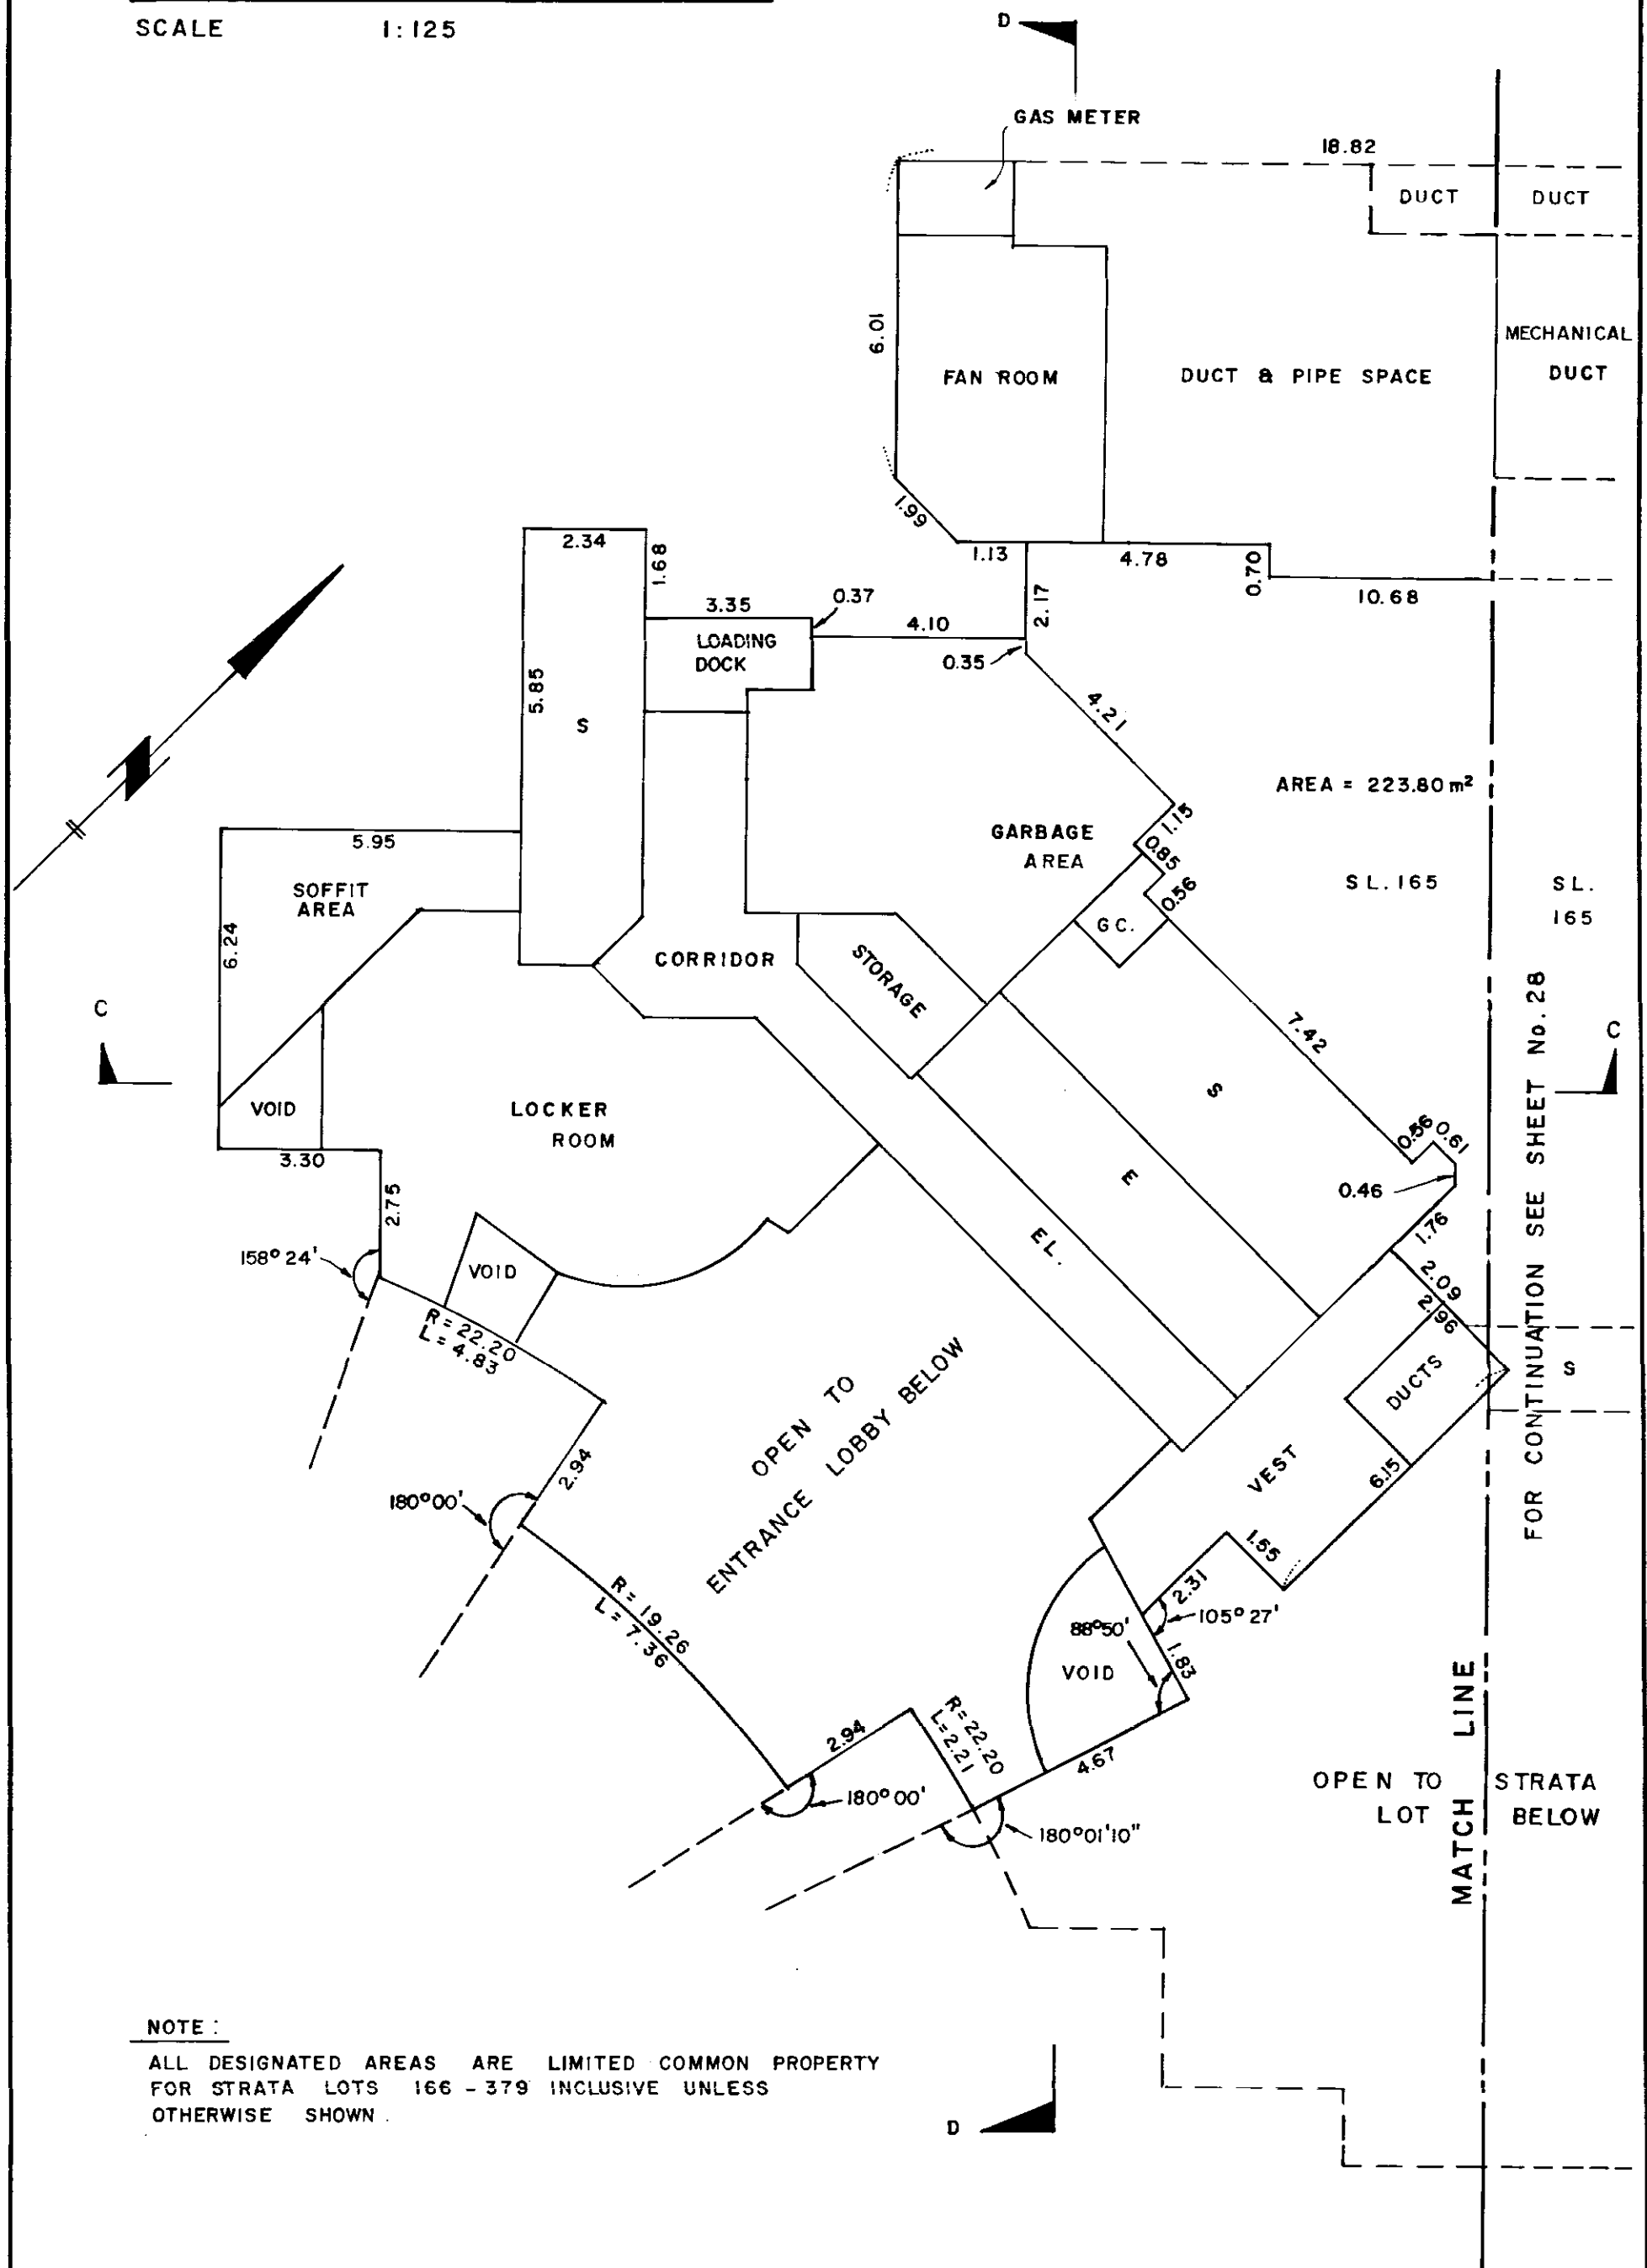

## NOTE:

ALL DESIGNATED AREAS ARE LIMITED COMMON PROPERTY FOR STRATA LOTS 166 - 379 INCLUSIVE UNLESS OTHERWISE SHOWN.

MORGAN STEWART AND COMPANY  
Surveyors and Engineers  
1055 Seymour St, Vancouver, B.C.

DATE 29<sup>th</sup> June 1992 BUL B.C.L.S.

196489 2002-08-16-10.07.37.118870

VAVAS2540


FILED

PHASE 2

STRATA PLAN VR. 2540UPPER LOBBY (EAST SIDE)

SCALE 1:125

D

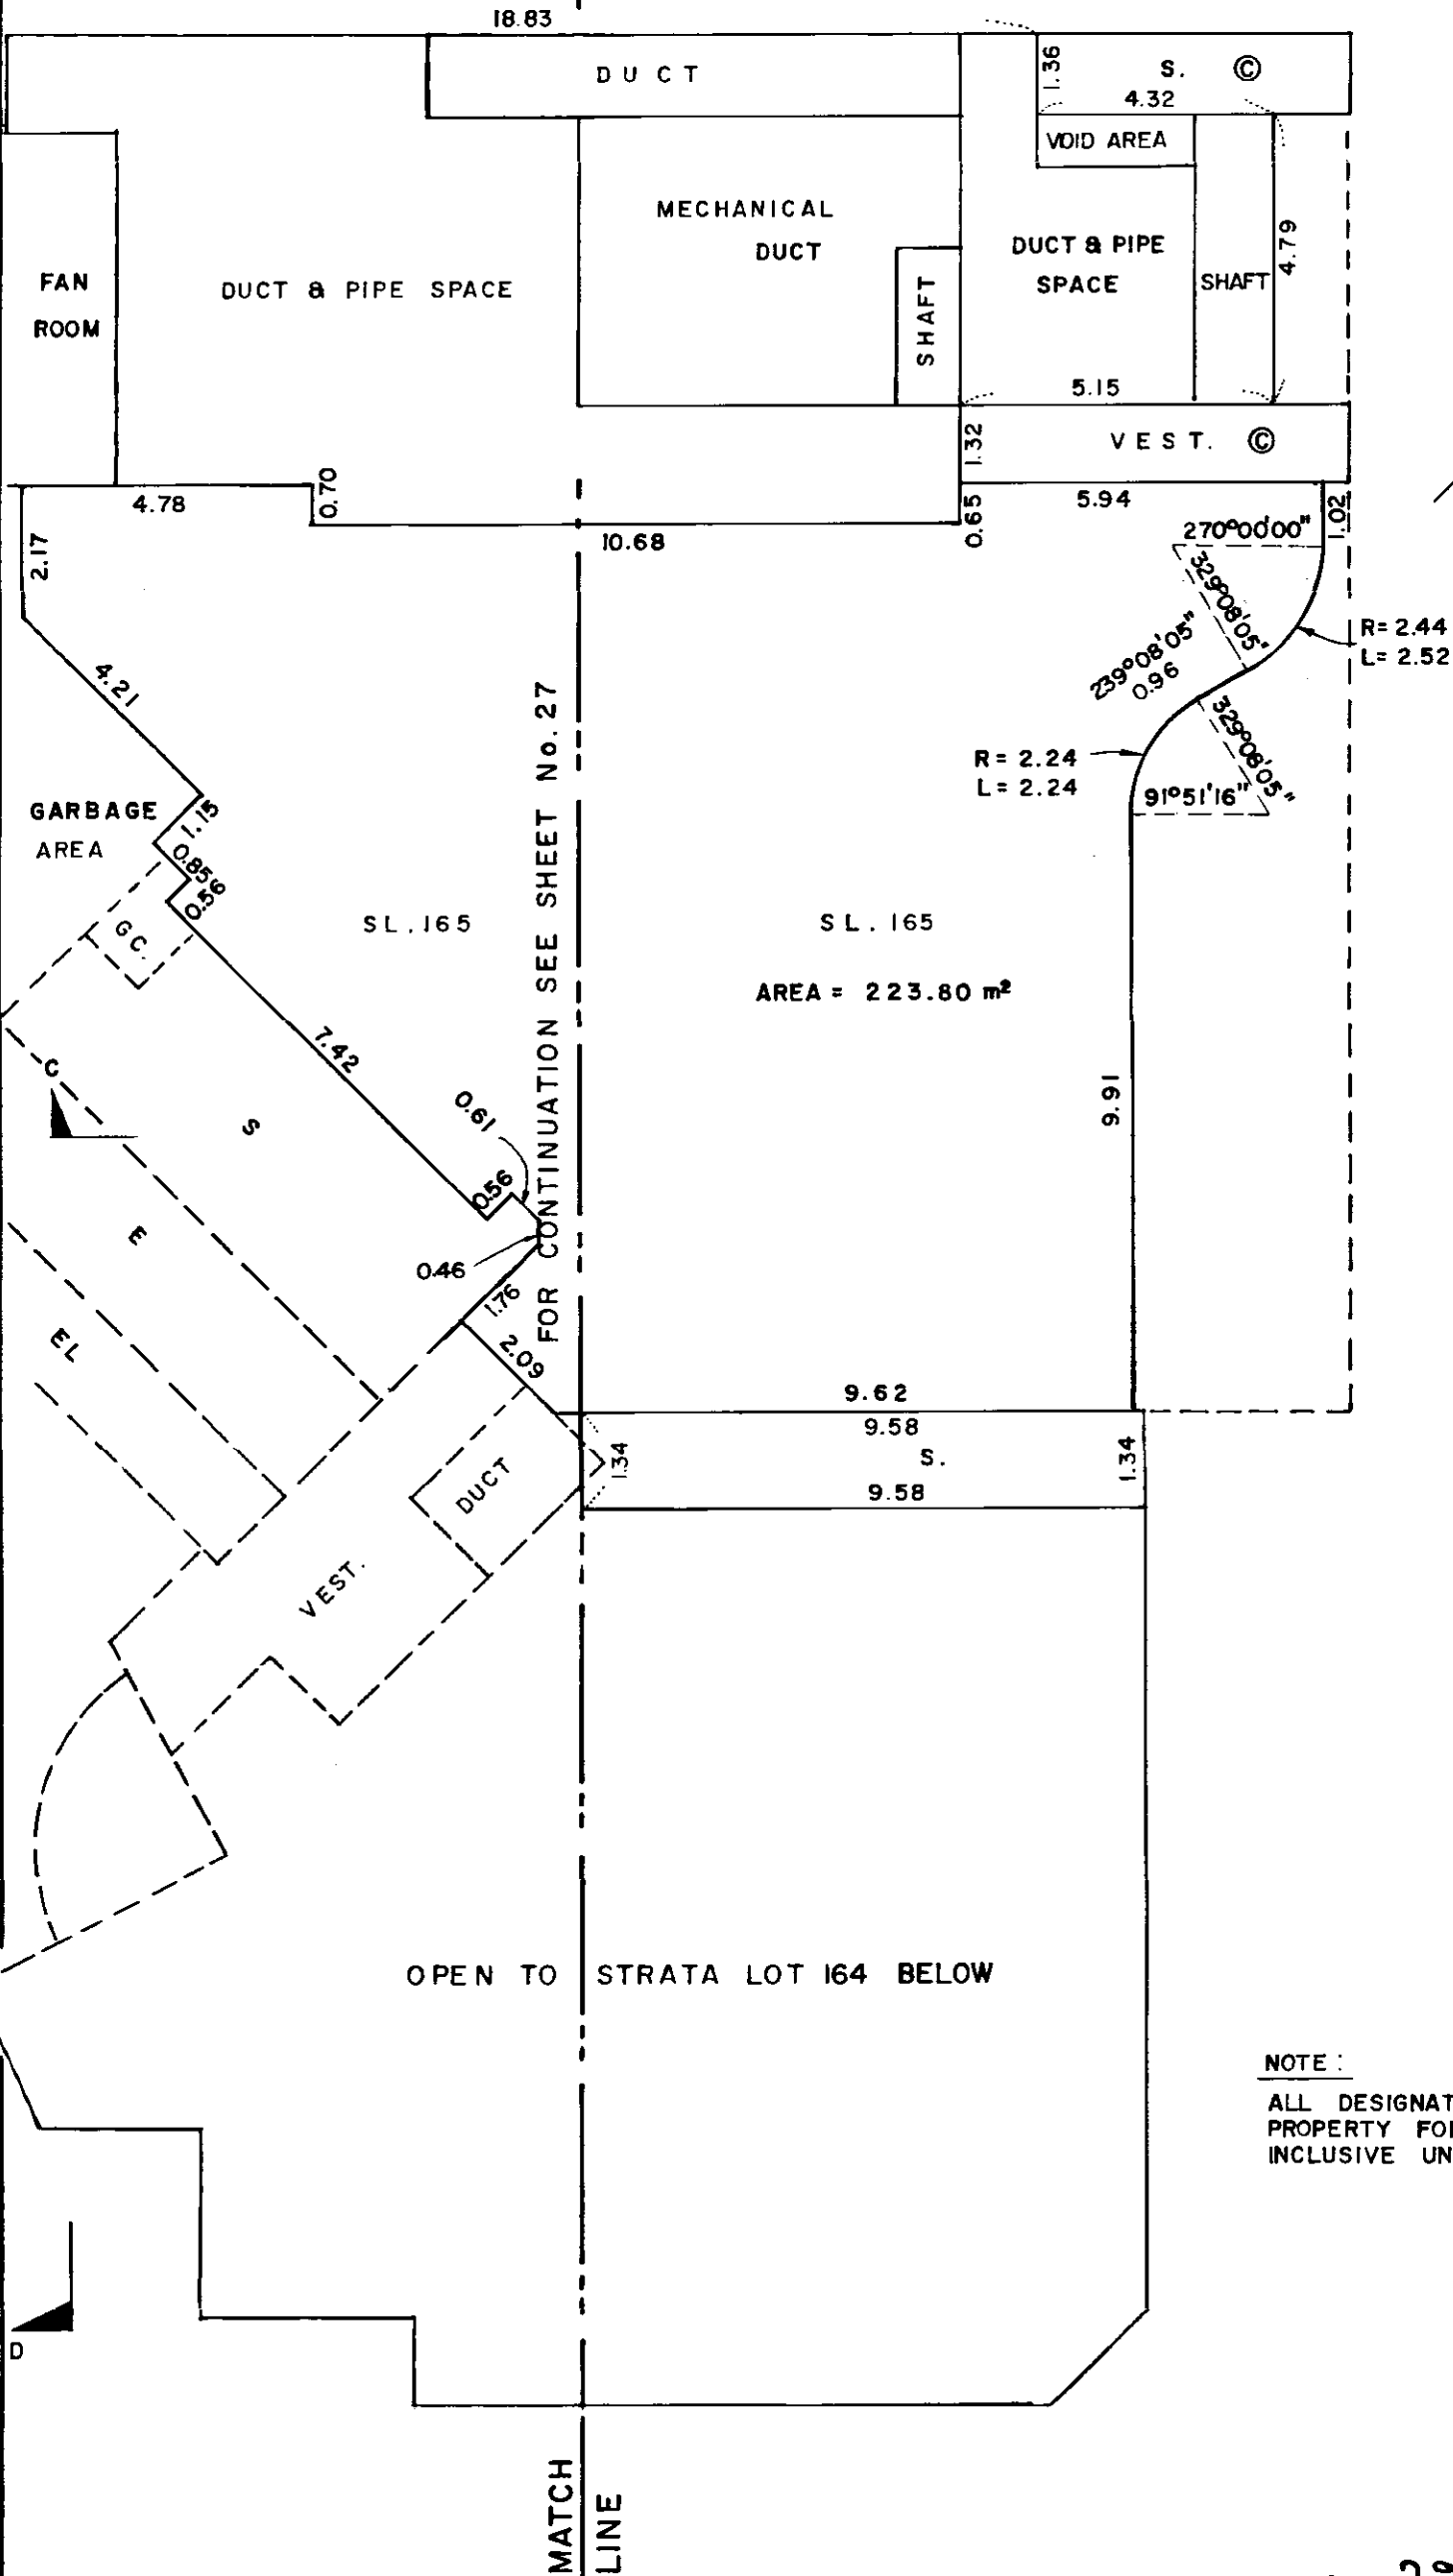NOTE:

ALL DESIGNATED AREAS ARE LIMITED COMMON PROPERTY FOR STRATA LOTS 166 - 379 INCLUSIVE UNLESS OTHERWISE SHOWN.

DATE 29<sup>th</sup> June 1992 BWC B.C.L.S

MORGAN STEWART AND COMPANY  
Surveyors and Engineers  
1055 Seymour St, Vancouver, B.C.


FILED VAVAS2540 196489 2002-08-16-10.07.37.118870

PHASE 2

STRATA PLAN VR. 2540UPPER LOBBY (EAST SIDE)

SCALE 1:125

D

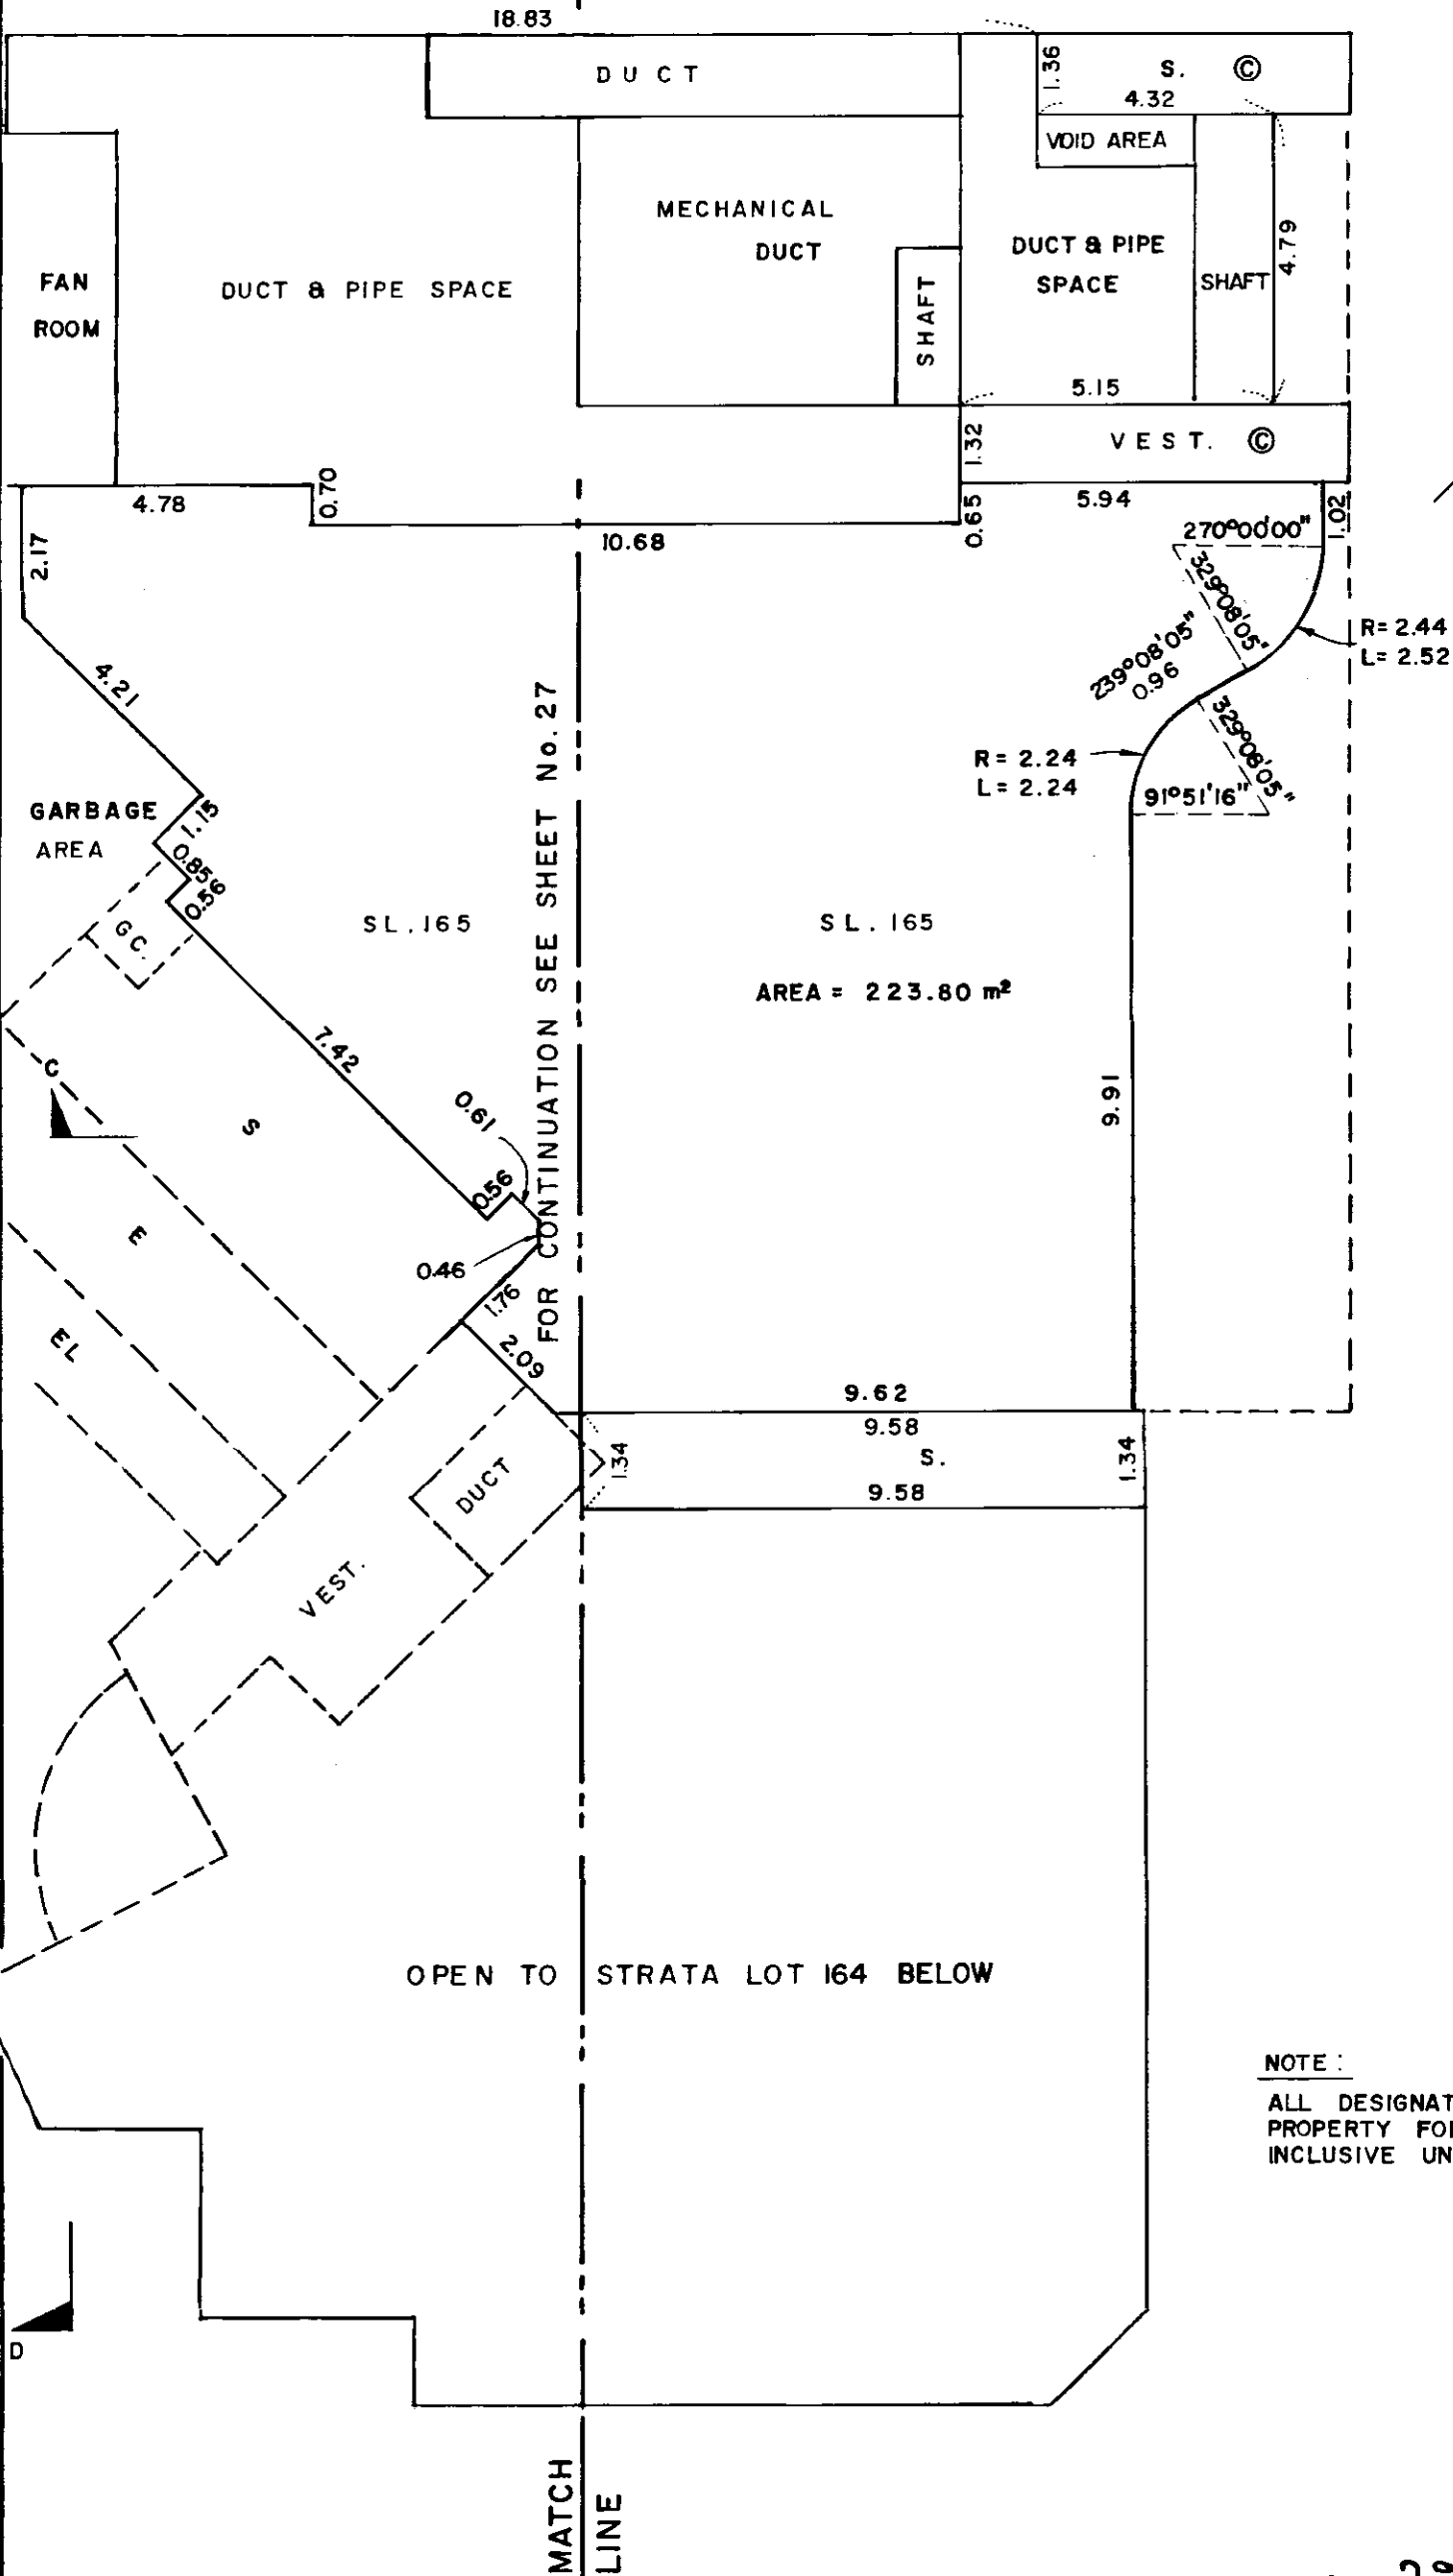NOTE:

ALL DESIGNATED AREAS ARE LIMITED COMMON  
PROPERTY FOR STRATA LOTS 166 - 379  
INCLUSIVE UNLESS OTHERWISE SHOWN.

DATE 29<sup>th</sup> June 1992 BWC B.C.L.S

MORGAN STEWART AND COMPANY  
Surveyors and Engineers  
1055 Seymour St, Vancouver, B.C.


# SECOND FLOOR (SOUTH)

PHASE 2

STRATA PLAN

VR. 2540

SCALE 1:125

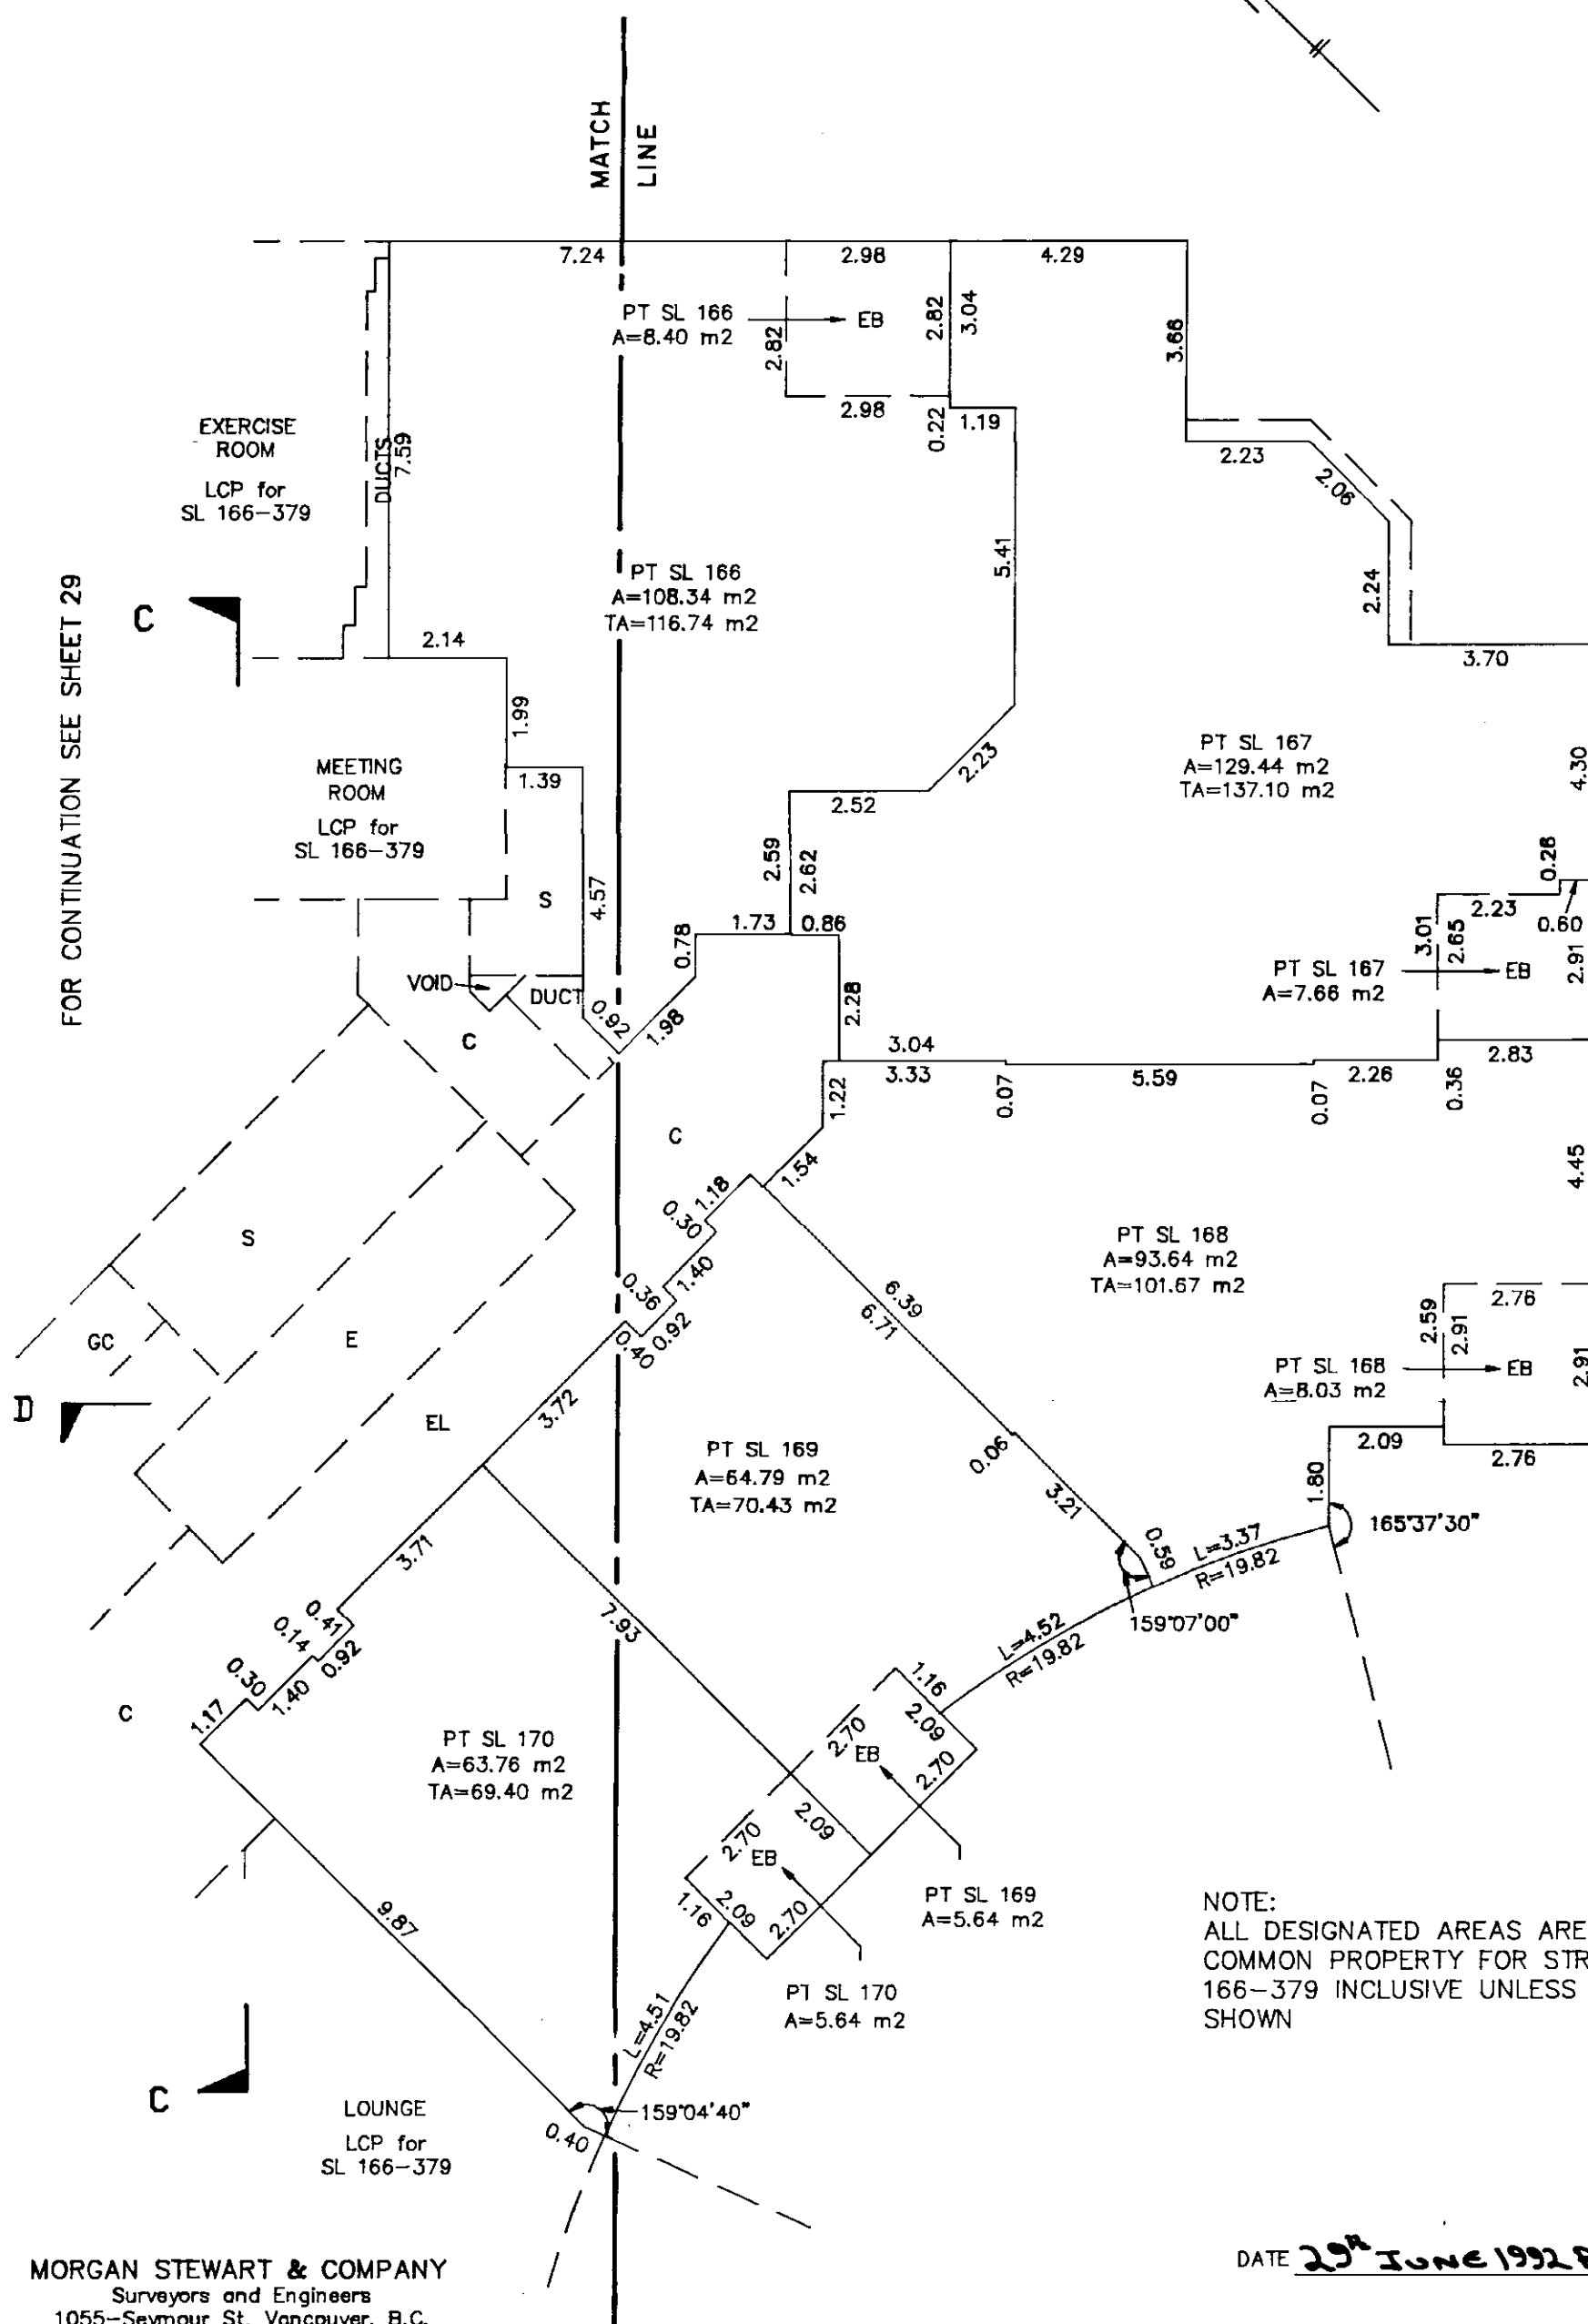


196489 2002-08-16-10.07.37.118870

VAVAS2540

FILED

SCALE 1:125

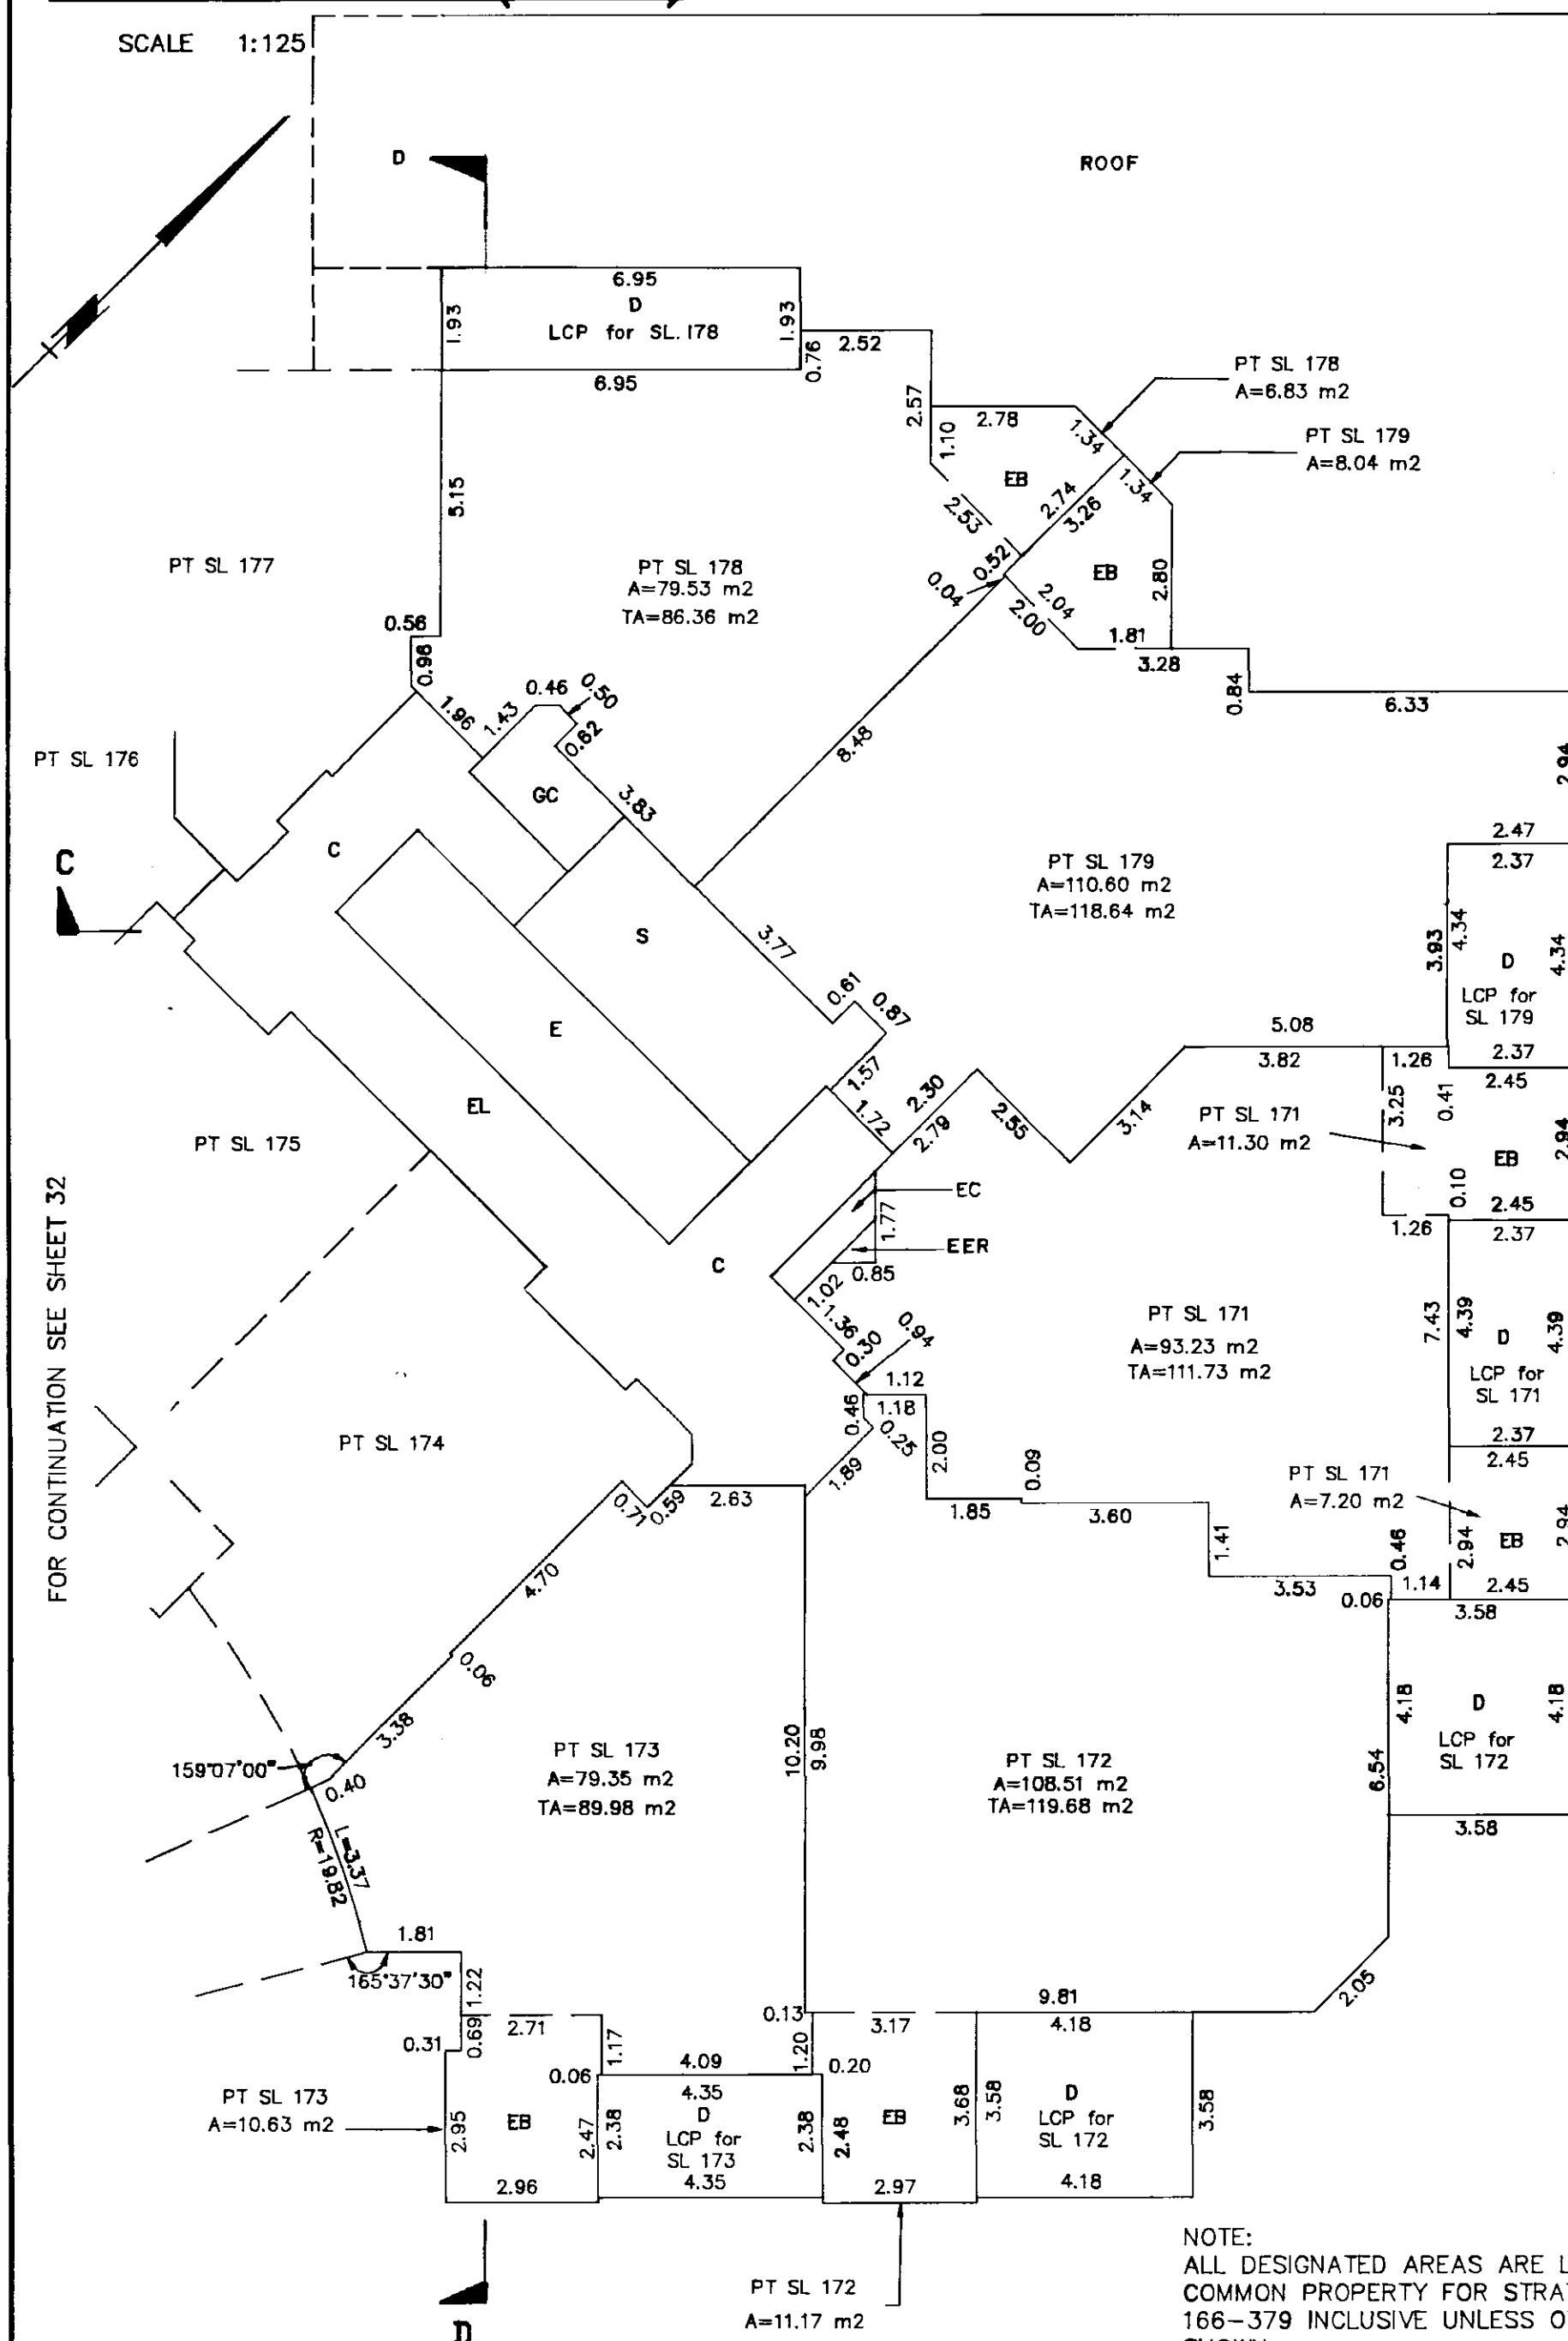

**MORGAN STEWART & COMPANY**  
Surveyors and Engineers  
1055-Seymour St, Vancouver, B.C.

NOTE:  
ALL DESIGNATED AREAS ARE LIMITED  
COMMON PROPERTY FOR STRATA LOTS  
166-379 INCLUSIVE UNLESS OTHERWISE  
SHOWN

DATE 29<sup>th</sup> JUNE 1992 B.C.L.S.

FILE: 5597


I96489 2002-08-16-10.07.37.118870

VAVAS2540


FILED

# THIRD FLOOR (WEST)

SCALE 1:125

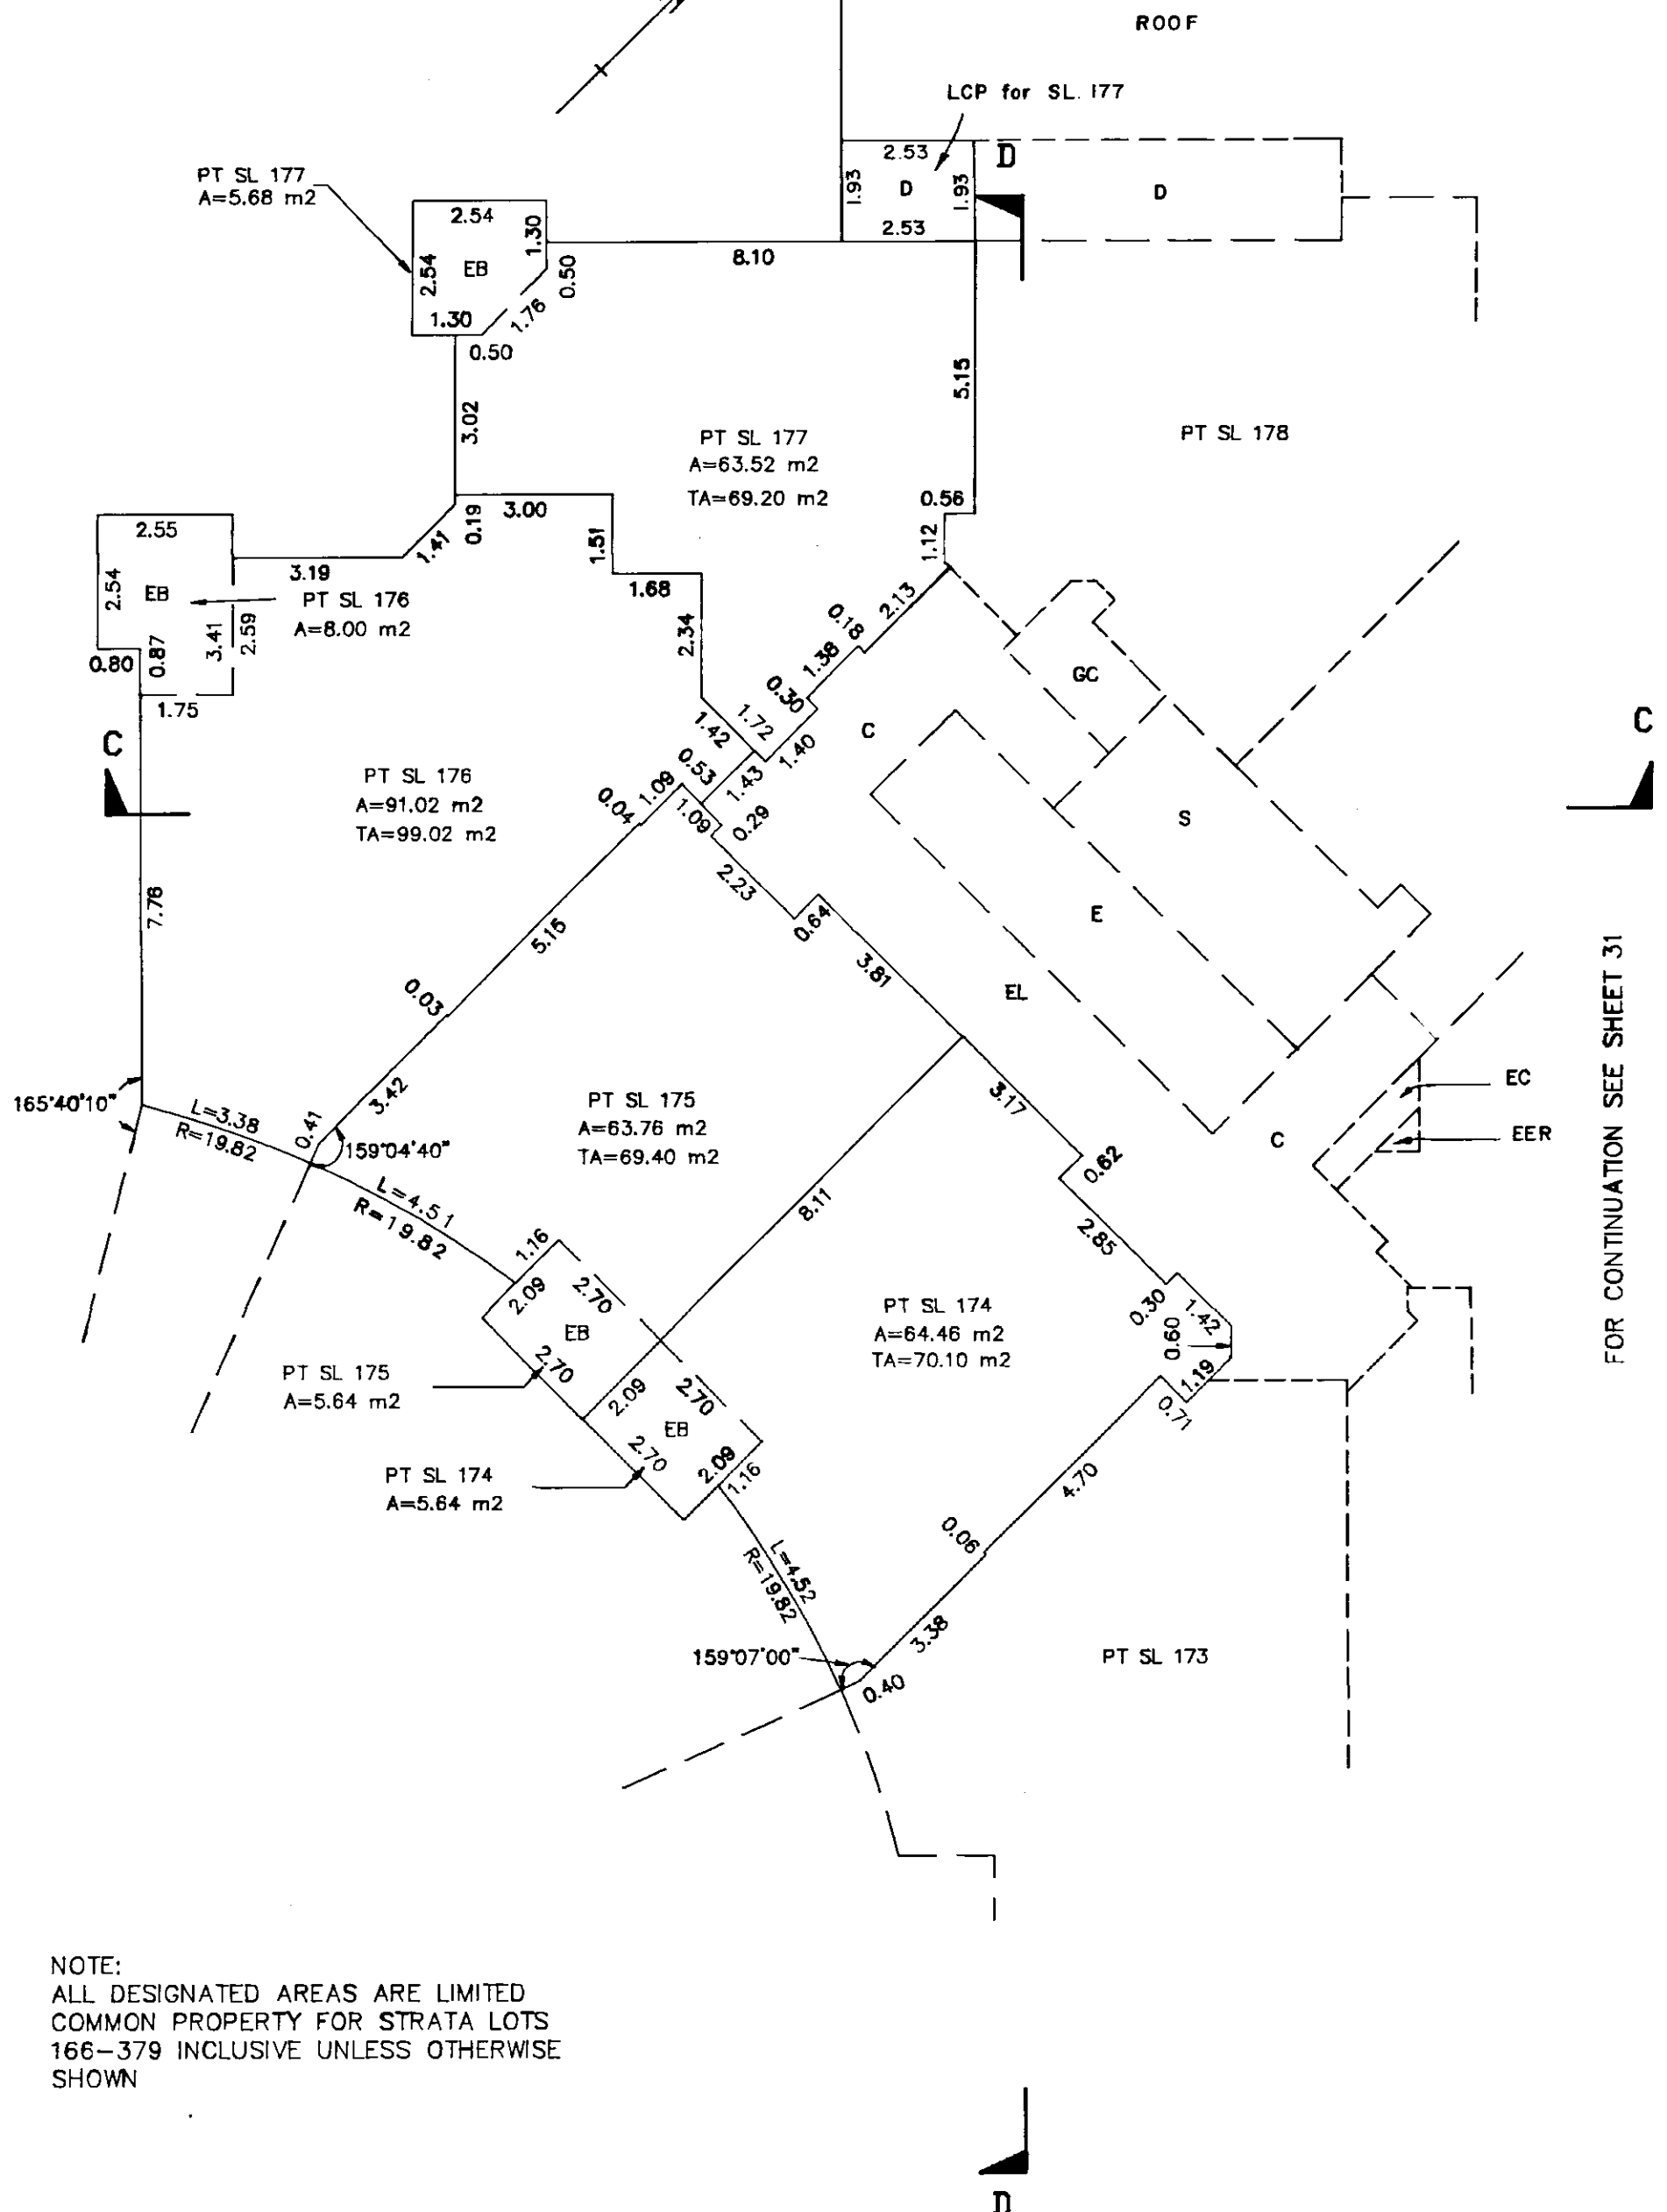 PHASE 2  
 STRATA PLAN VR. 2540

 MORGAN STEWART & COMPANY  
 Surveyors and Engineers  
 1055-Seymour St, Vancouver, B.C.
DATE 29<sup>th</sup> June 1992 BWC B.C.L.S.

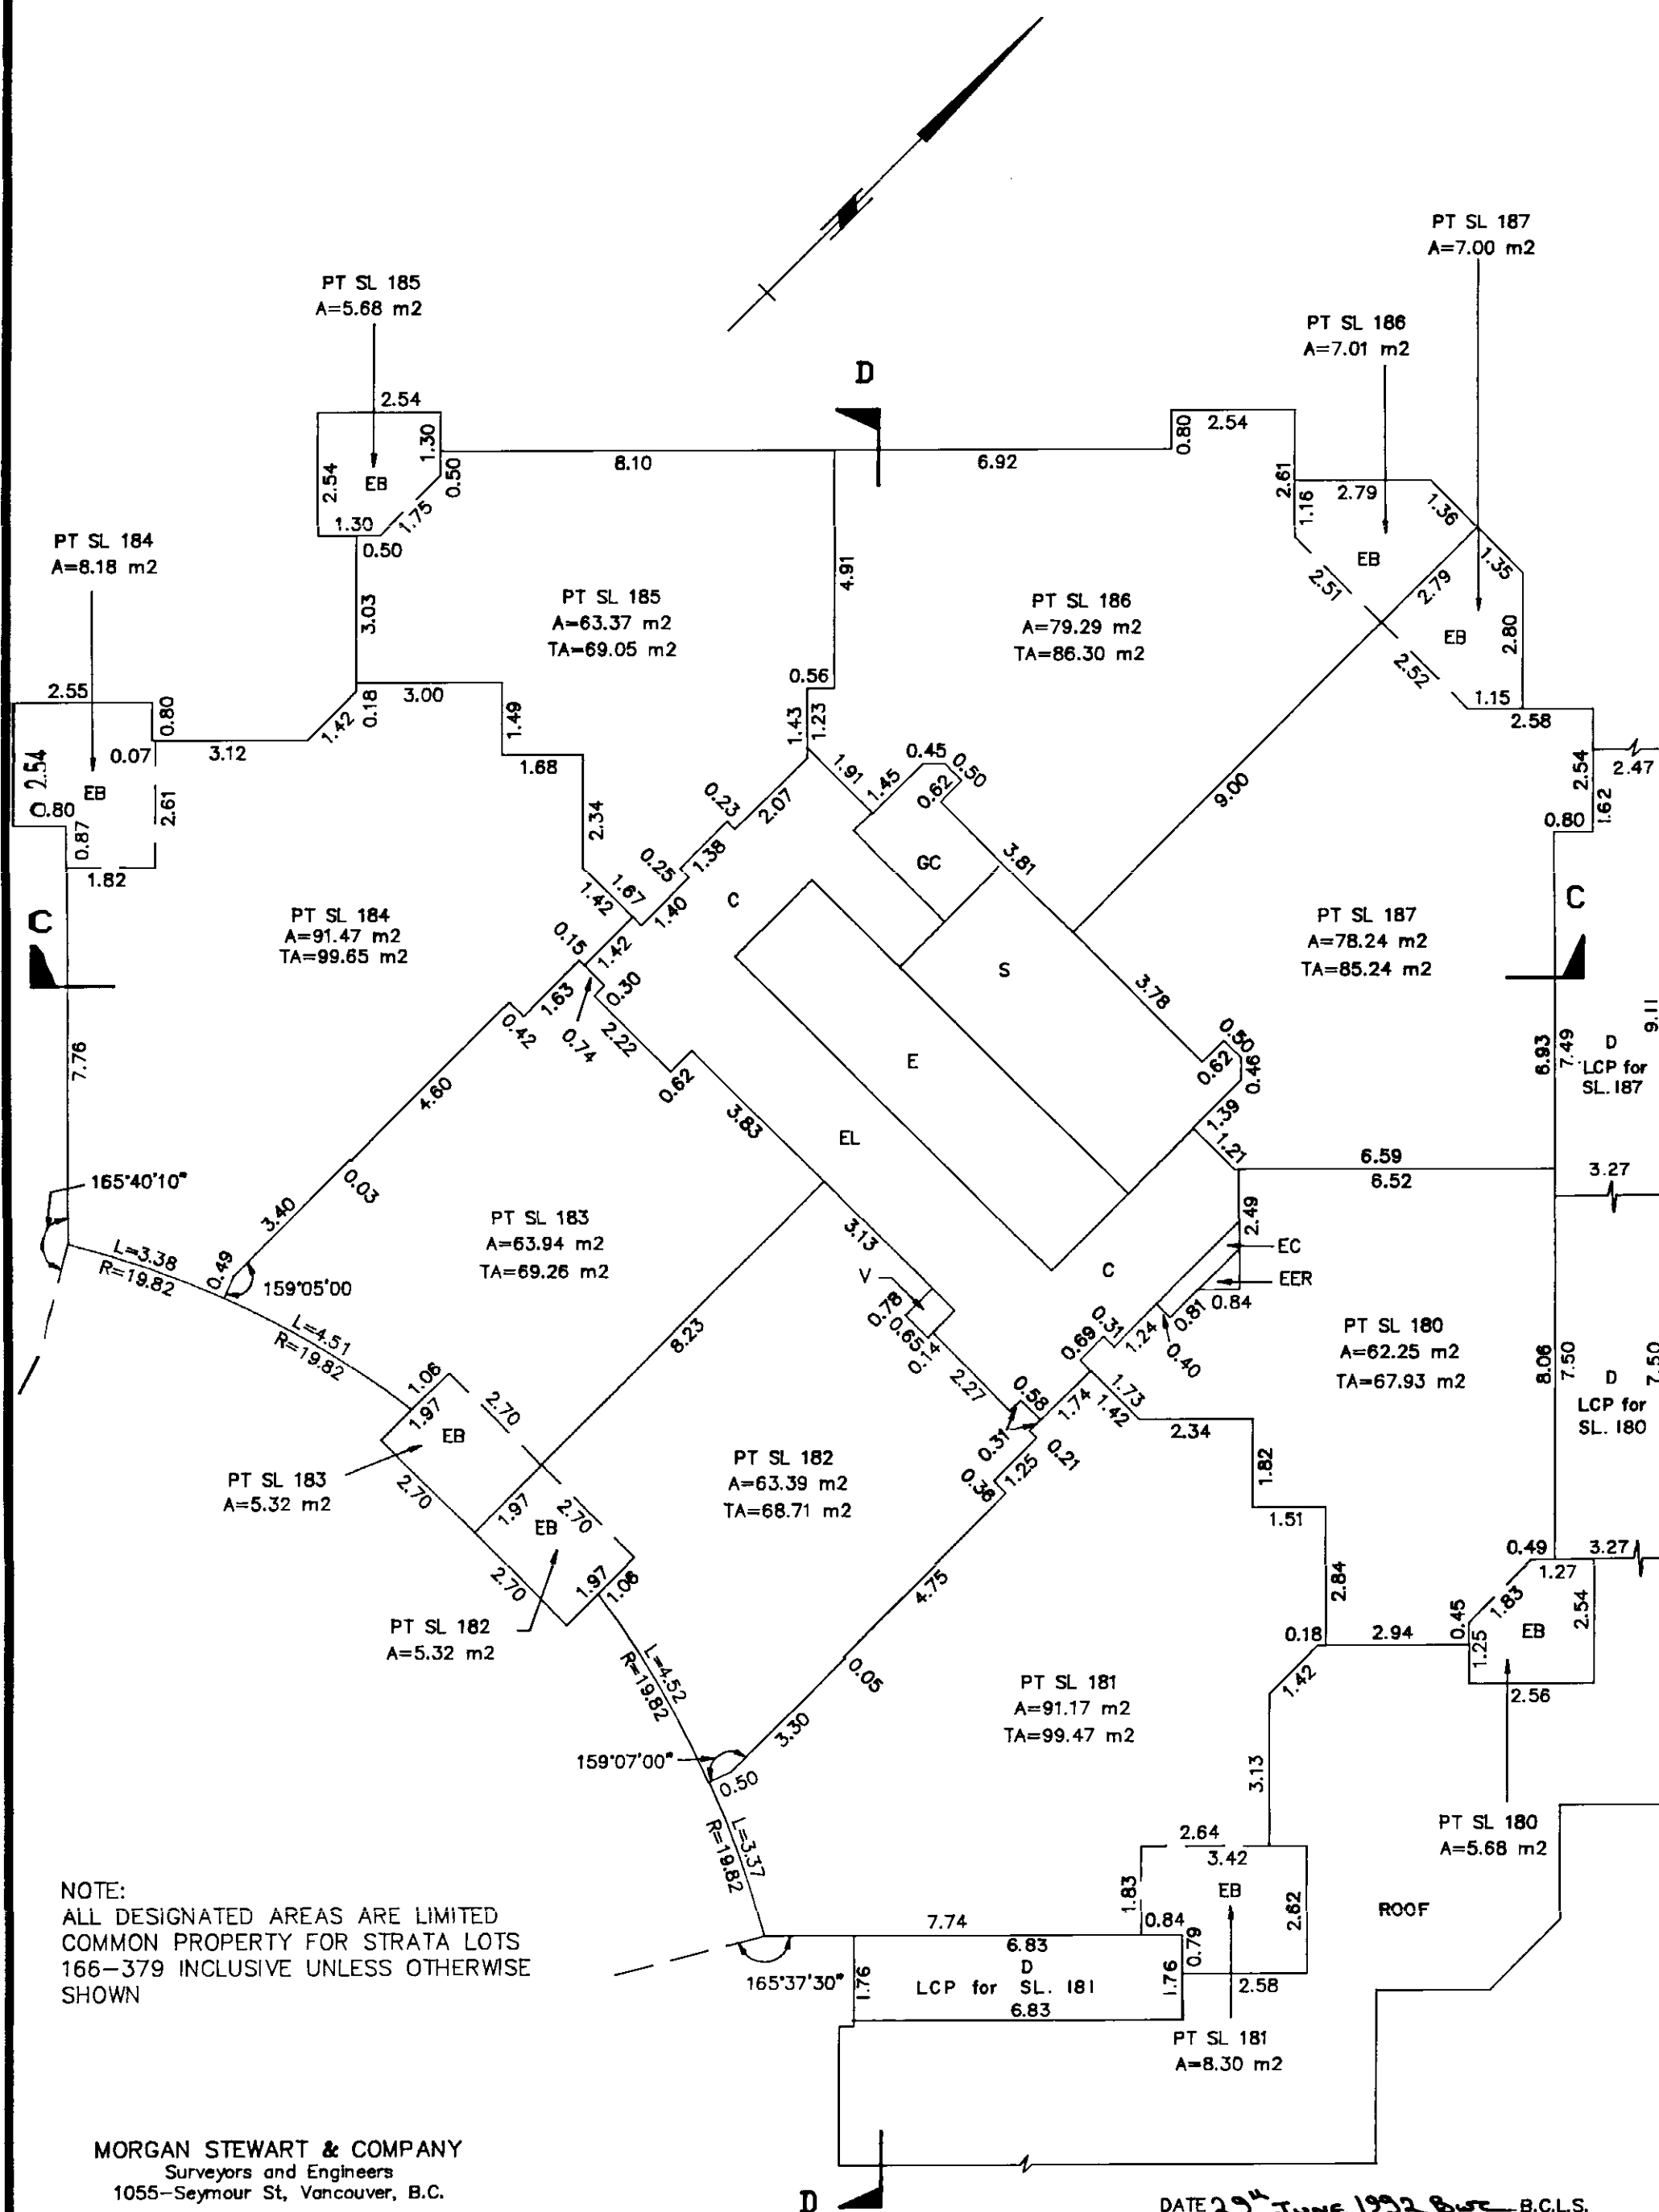SCALE 1:125



NOTE:  
ALL DESIGNATED AREAS ARE LIMITED  
COMMON PROPERTY FOR STRATA LOTS  
166-379 INCLUSIVE UNLESS OTHERWISE  
SHOWN

**MORGAN STEWART & COMPANY**  
Surveyors and Engineers  
1055-Seymour St, Vancouver, B.C.

DATE 29<sup>th</sup> June 1992 BCL.S.

FILE: 5597


FILED VAVAS2540 I96489 2002-08-16-10.07.37.118870

## FIFTH FLOOR

PHASE 2


STRATA PLAN V.R. 2540

SCALE 1:125

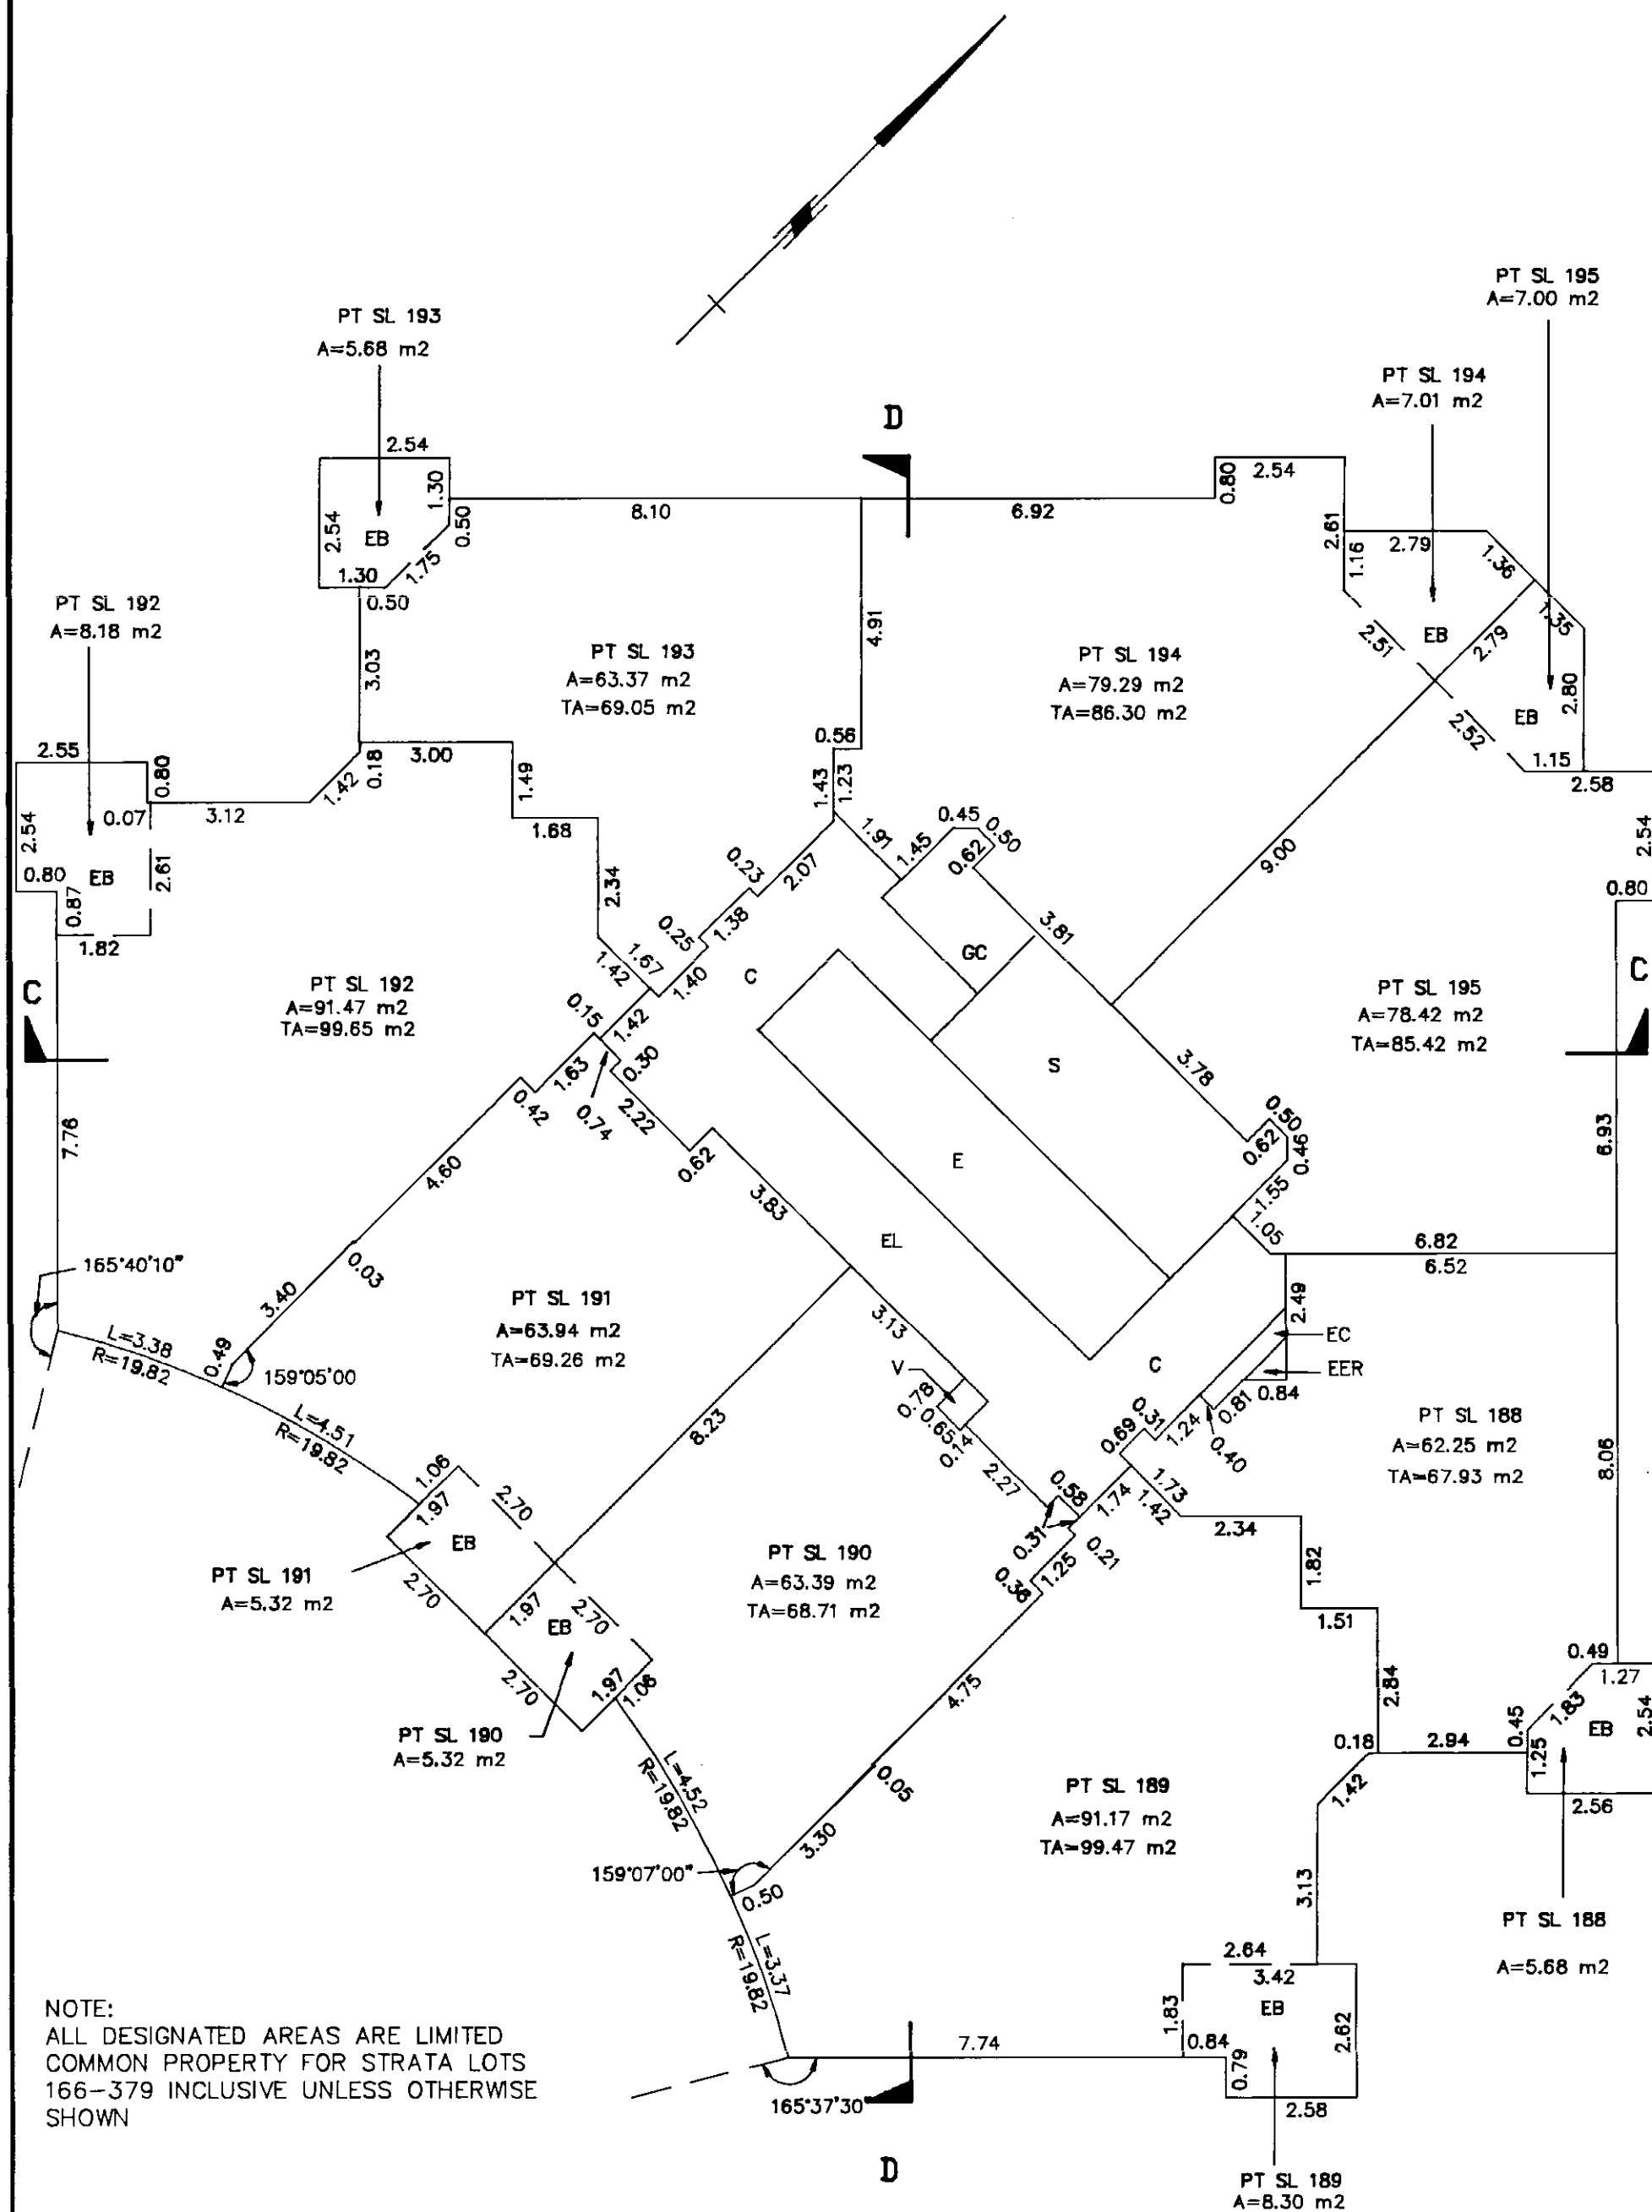

MORGAN STEWART & COMPANY  
Surveyors and Engineers  
1055-Seymour St, Vancouver, B.C.

SCALE 1:125

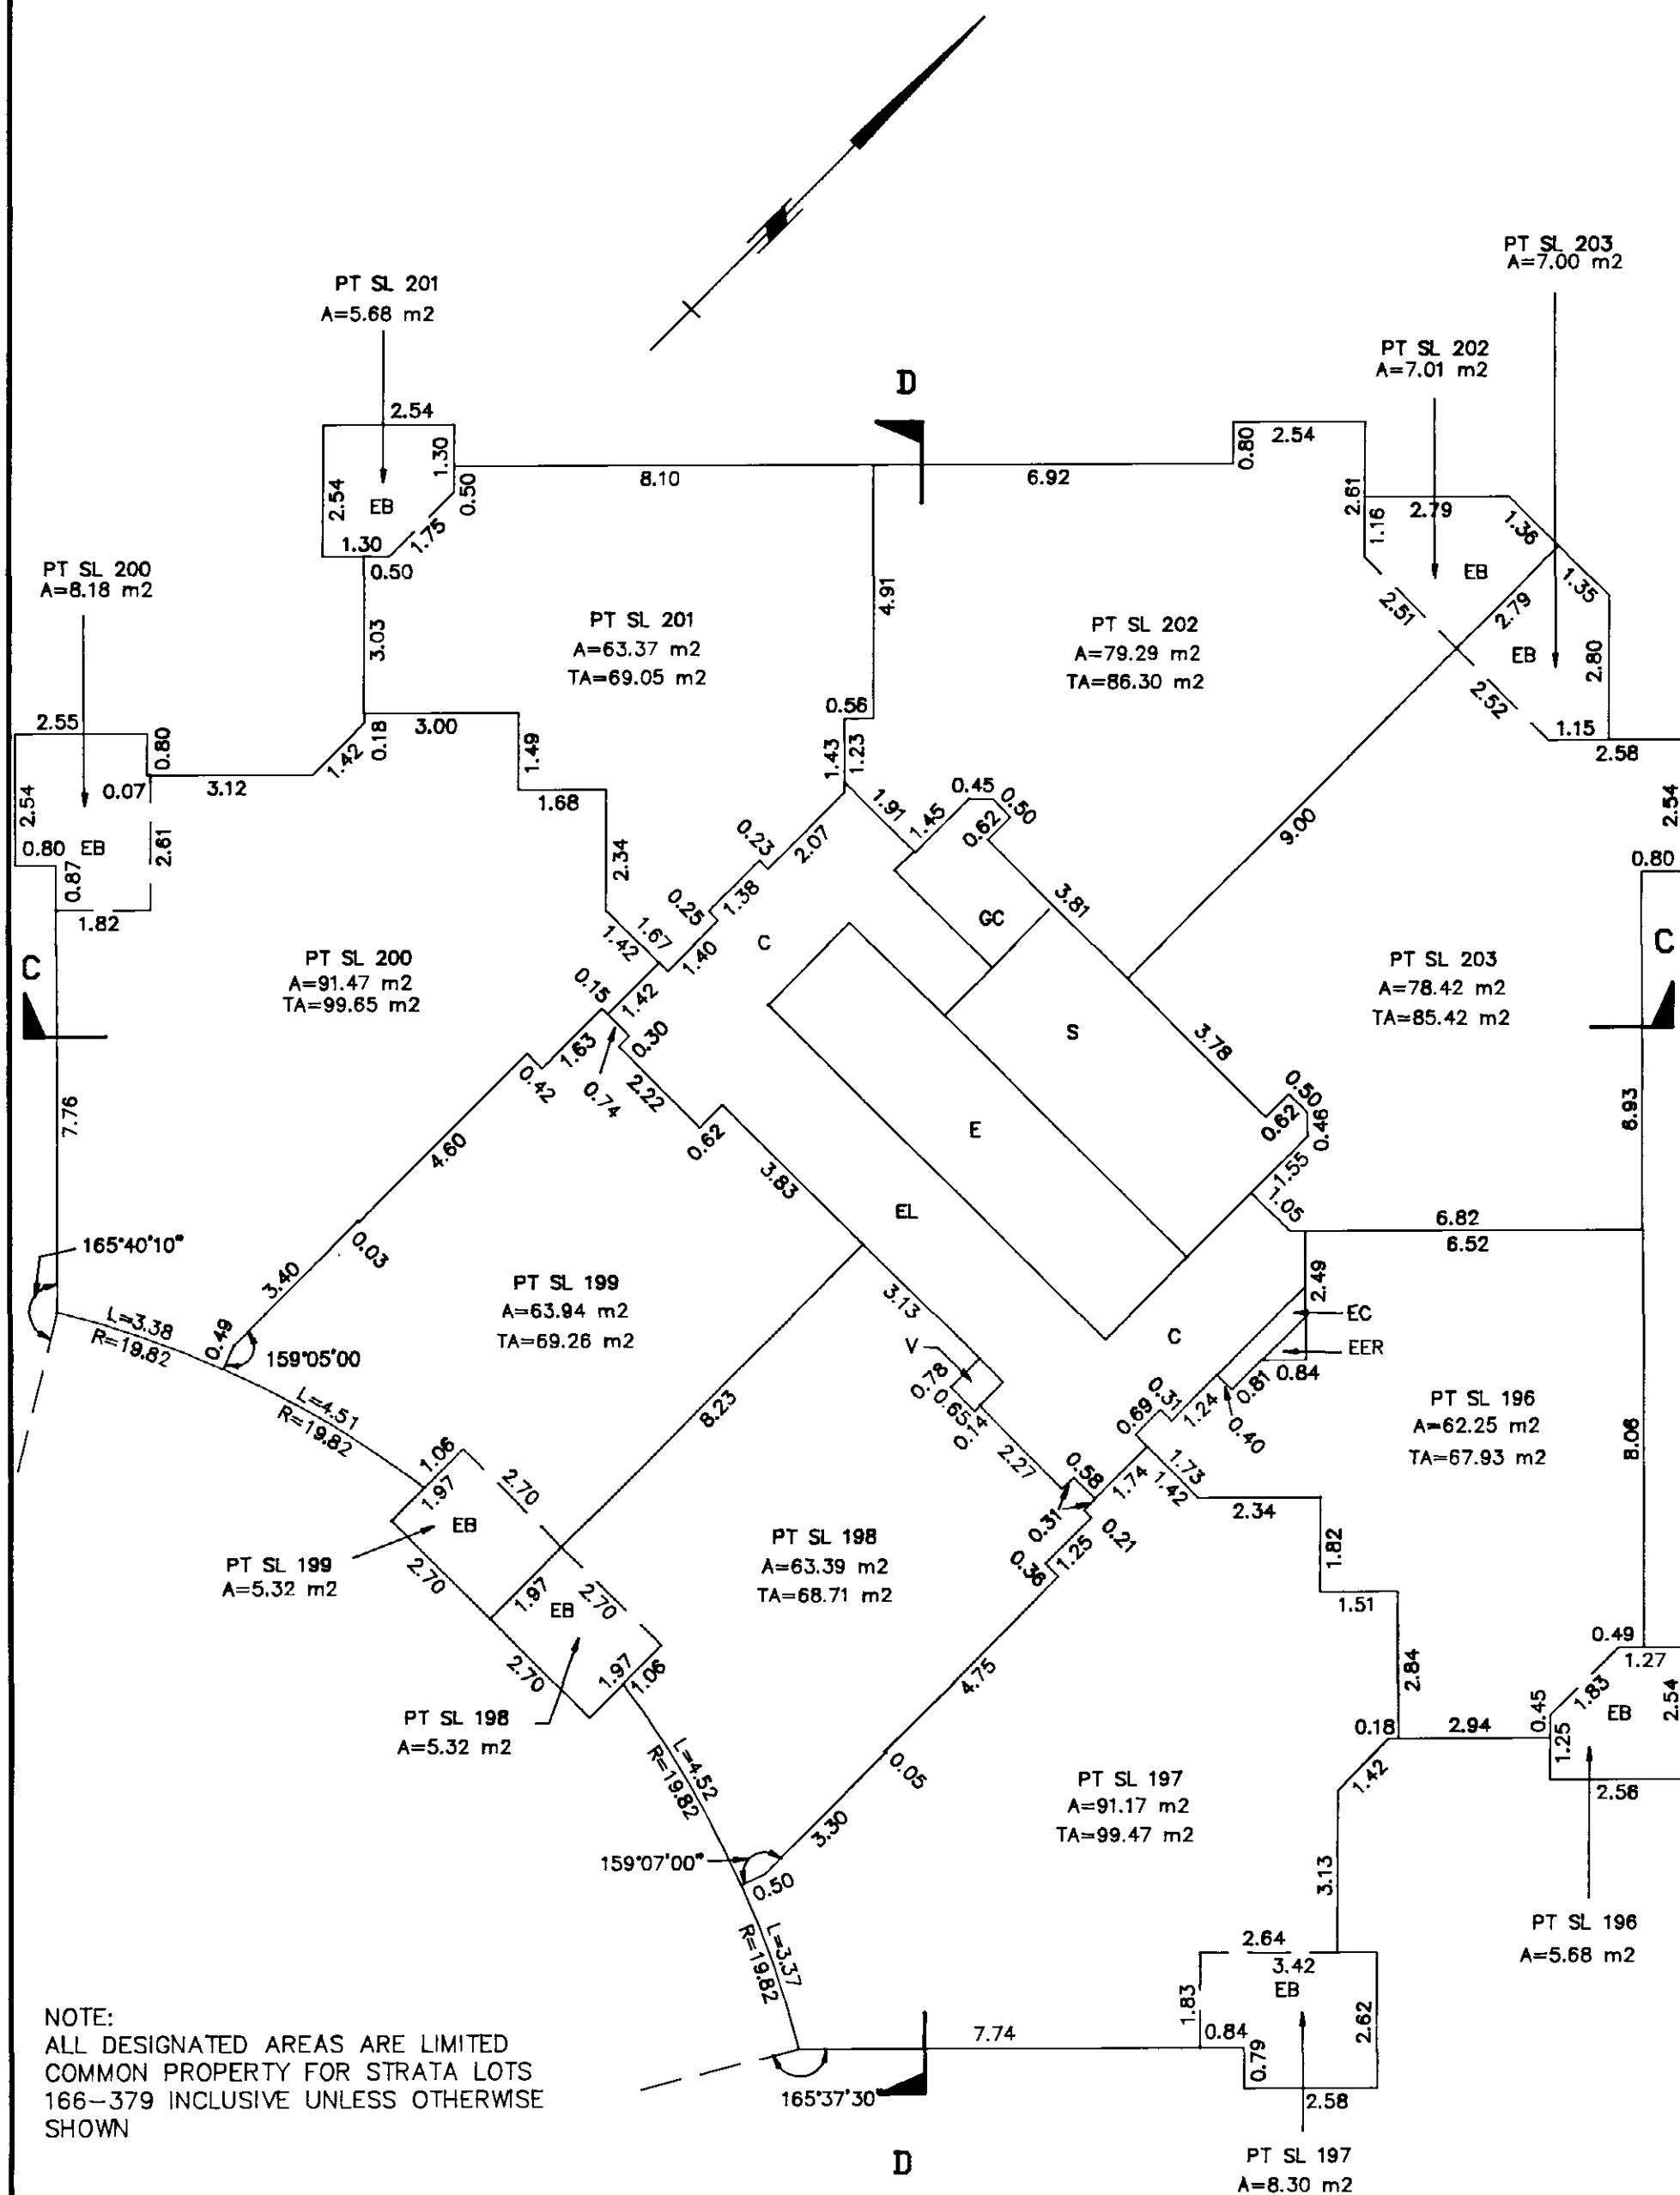

NOTE:  
ALL DESIGNATED AREAS ARE LIMITED  
COMMON PROPERTY FOR STRATA LOTS  
166-379 INCLUSIVE UNLESS OTHERWISE  
SHOWN

**MORGAN STEWART & COMPANY**  
Surveyors and Engineers  
1055-Seymour St, Vancouver, B.C.


DATE 29<sup>th</sup> June 1992 Bwe B.C.L.S.

I96489 2002-08-16-10.07.37.118870

VAVAS2540

FILED

SCALE 1:125

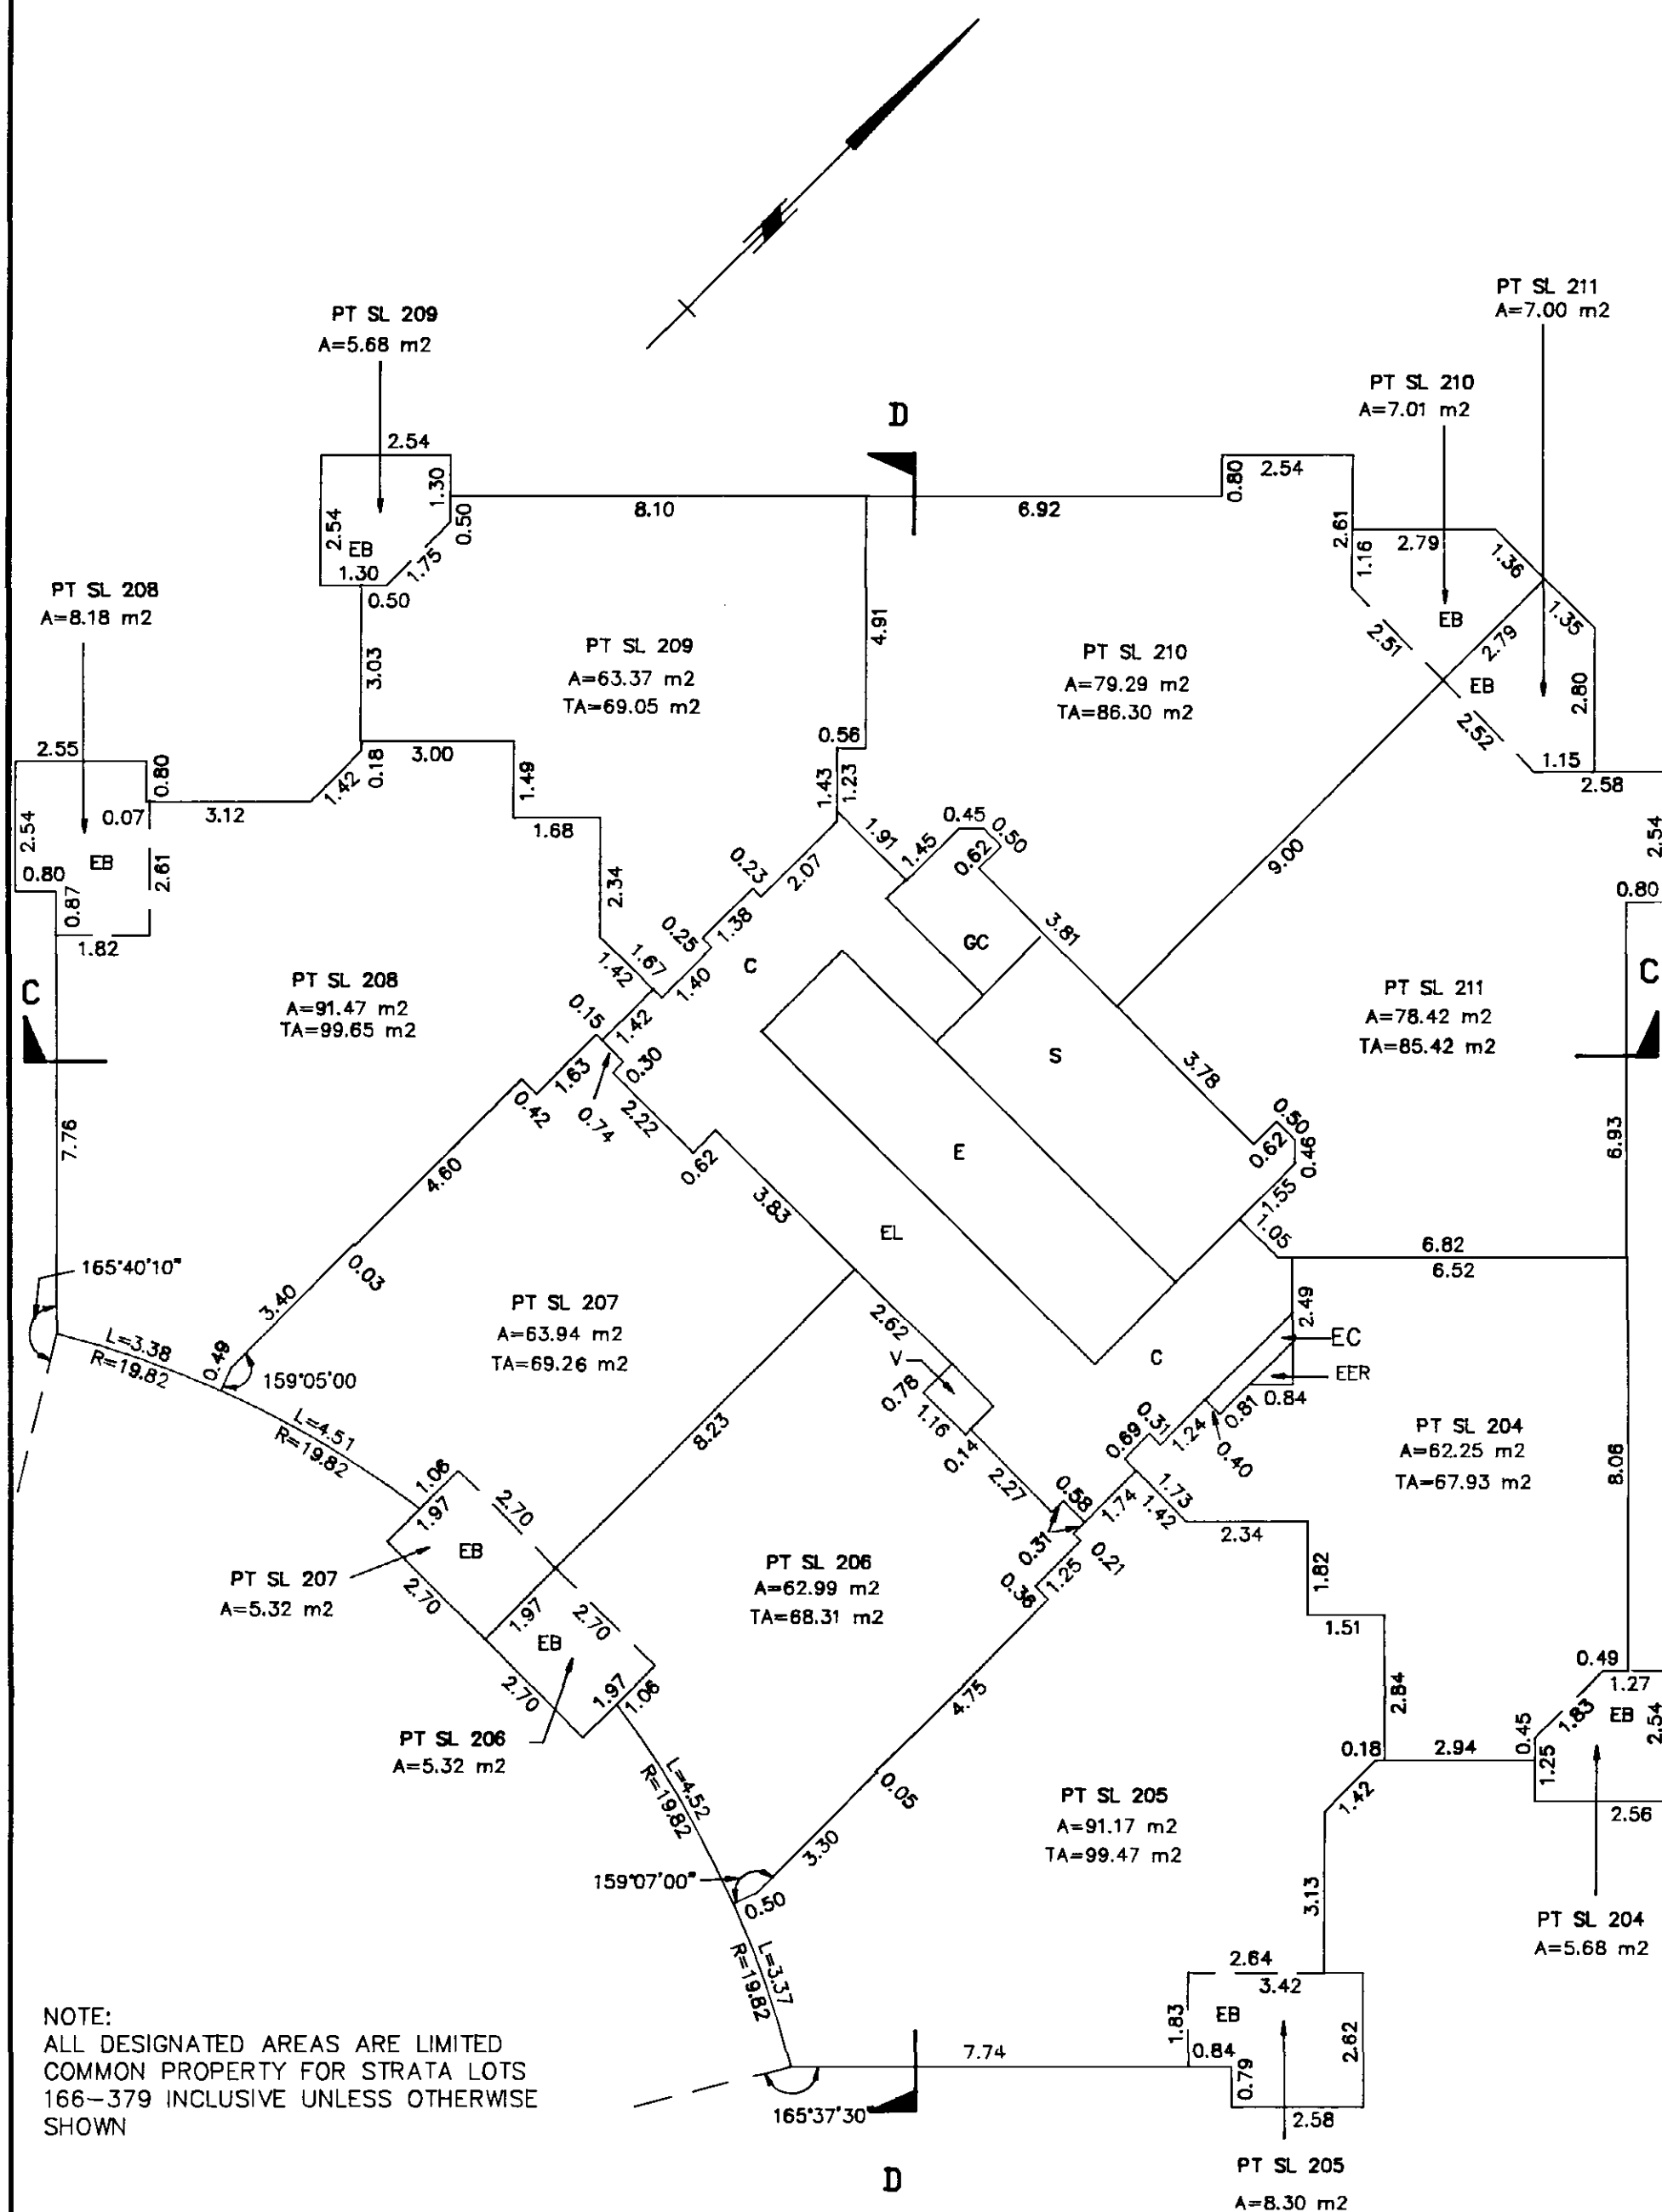


NOTE:  
ALL DESIGNATED AREAS ARE LIMITED  
COMMON PROPERTY FOR STRATA LOTS  
166-379 INCLUSIVE UNLESS OTHERWISE  
SHOWN

**MORGAN STEWART & COMPANY**  
Surveyors and Engineers  
1055-Seymour St, Vancouver, B.C.

DATE 29<sup>th</sup> JUNE 1992 BWT B.C.L.S.

SCALE 1:125

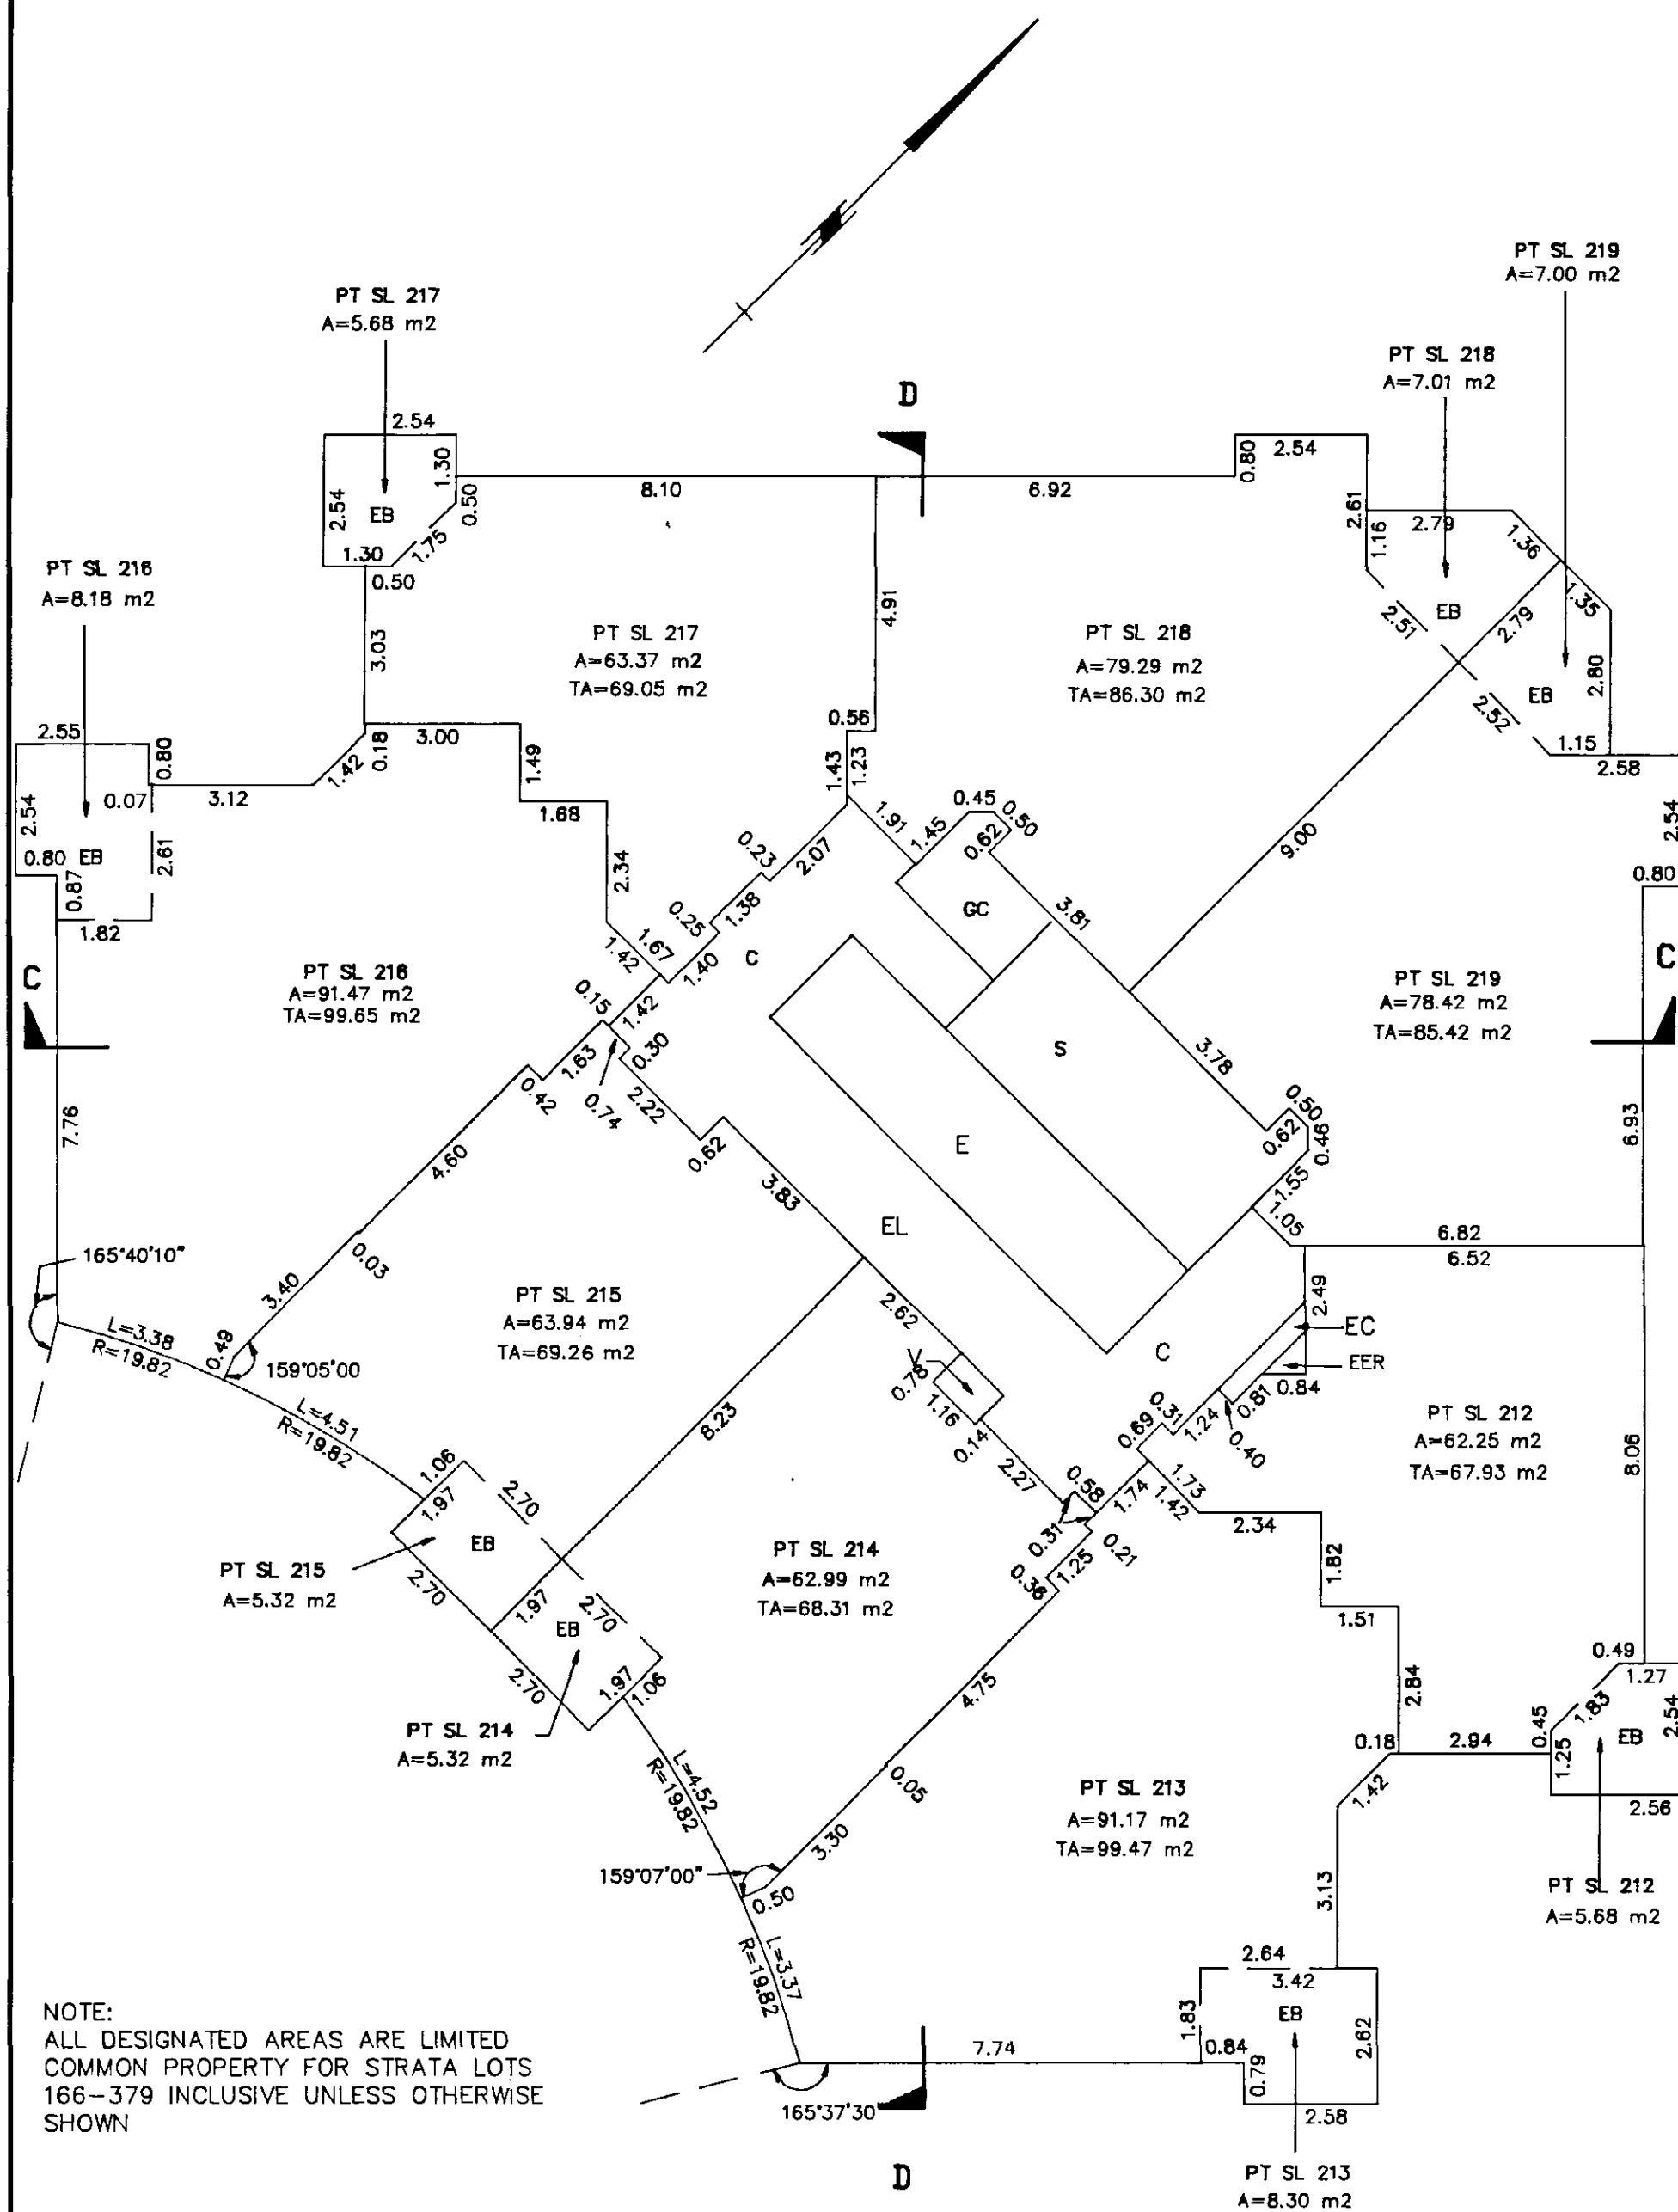

NOTE:  
ALL DESIGNATED AREAS ARE LIMITED  
COMMON PROPERTY FOR STRATA LOTS  
166-379 INCLUSIVE UNLESS OTHERWISE  
SHOWN


**MORGAN STEWART & COMPANY**  
Surveyors and Engineers  
1055—Seymour St. Vancouver, B.C.

DATE 29<sup>th</sup> June 1992 RWT B.C.L.S.

# NINTH FLOOR

PHASE 2  
STRATA PLAN VR. 2540

SCALE 1:125

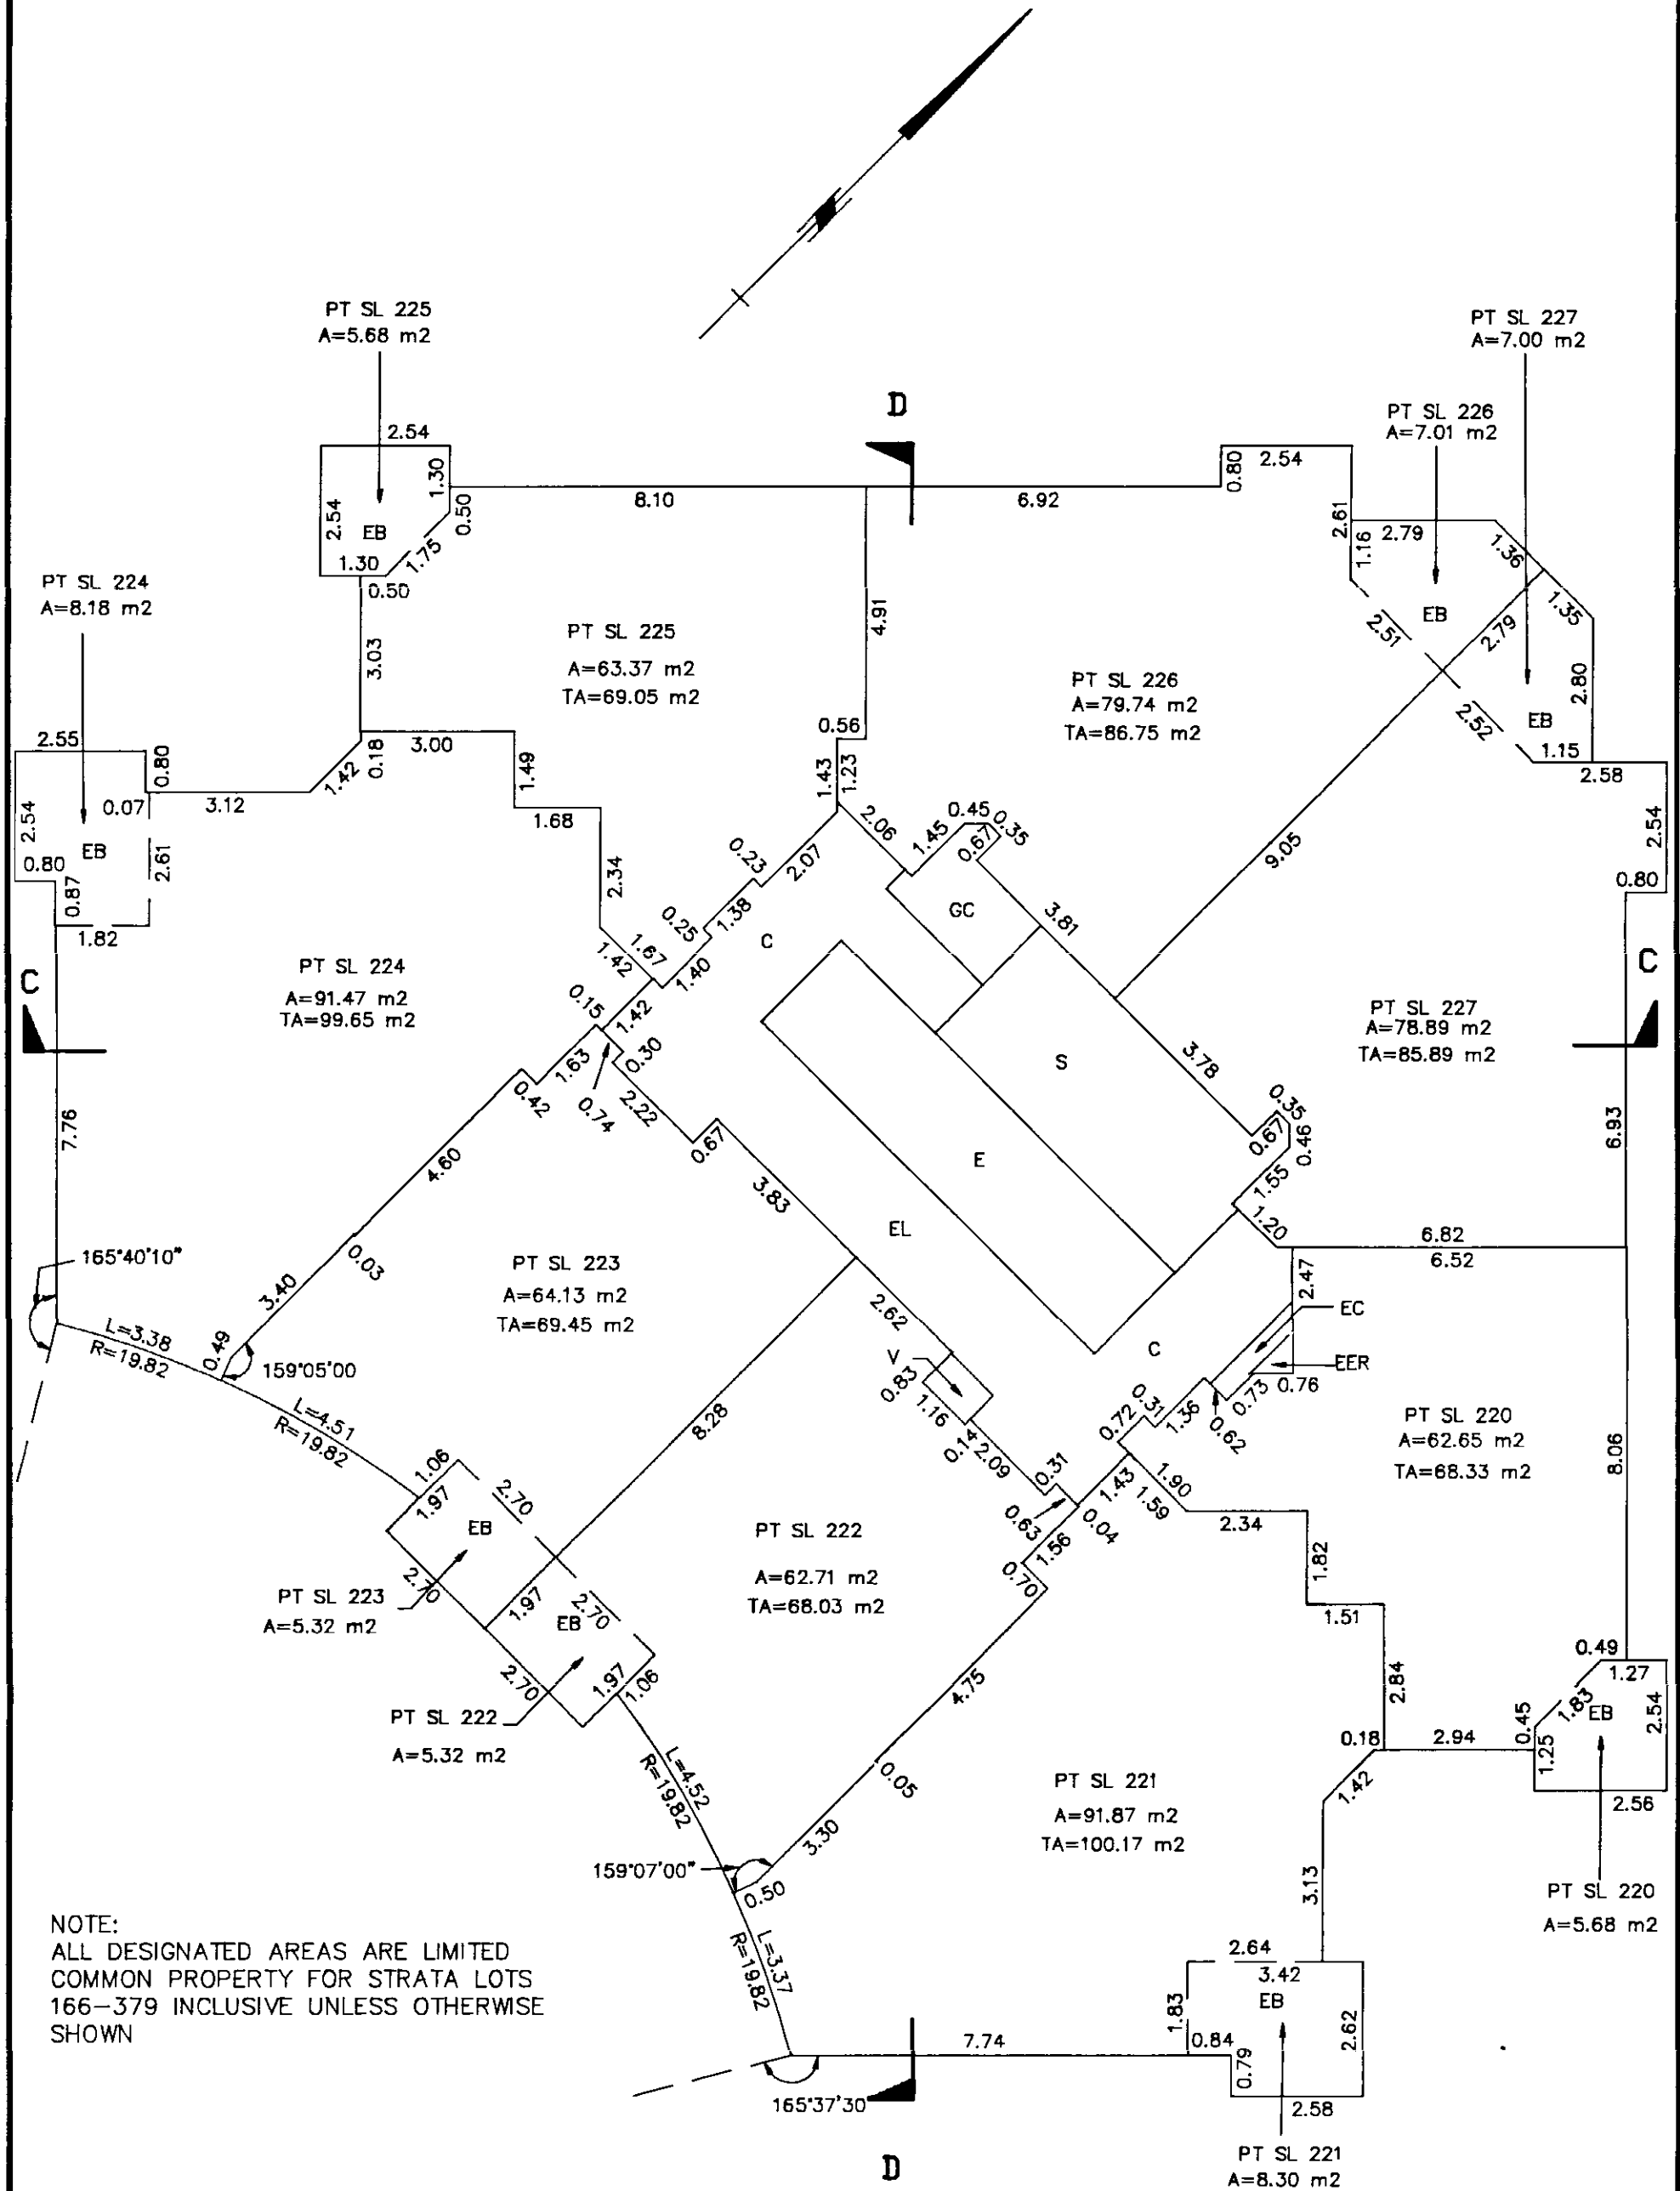


NOTE:  
ALL DESIGNATED AREAS ARE LIMITED  
COMMON PROPERTY FOR STRATA LOTS  
166-379 INCLUSIVE UNLESS OTHERWISE  
SHOWN

MORGAN STEWART & COMPANY  
Surveyors and Engineers  
1055-Seymour St, Vancouver, B.C.

DATE 29<sup>th</sup> June 1992 B.C.L.S.



SCALE 1:125

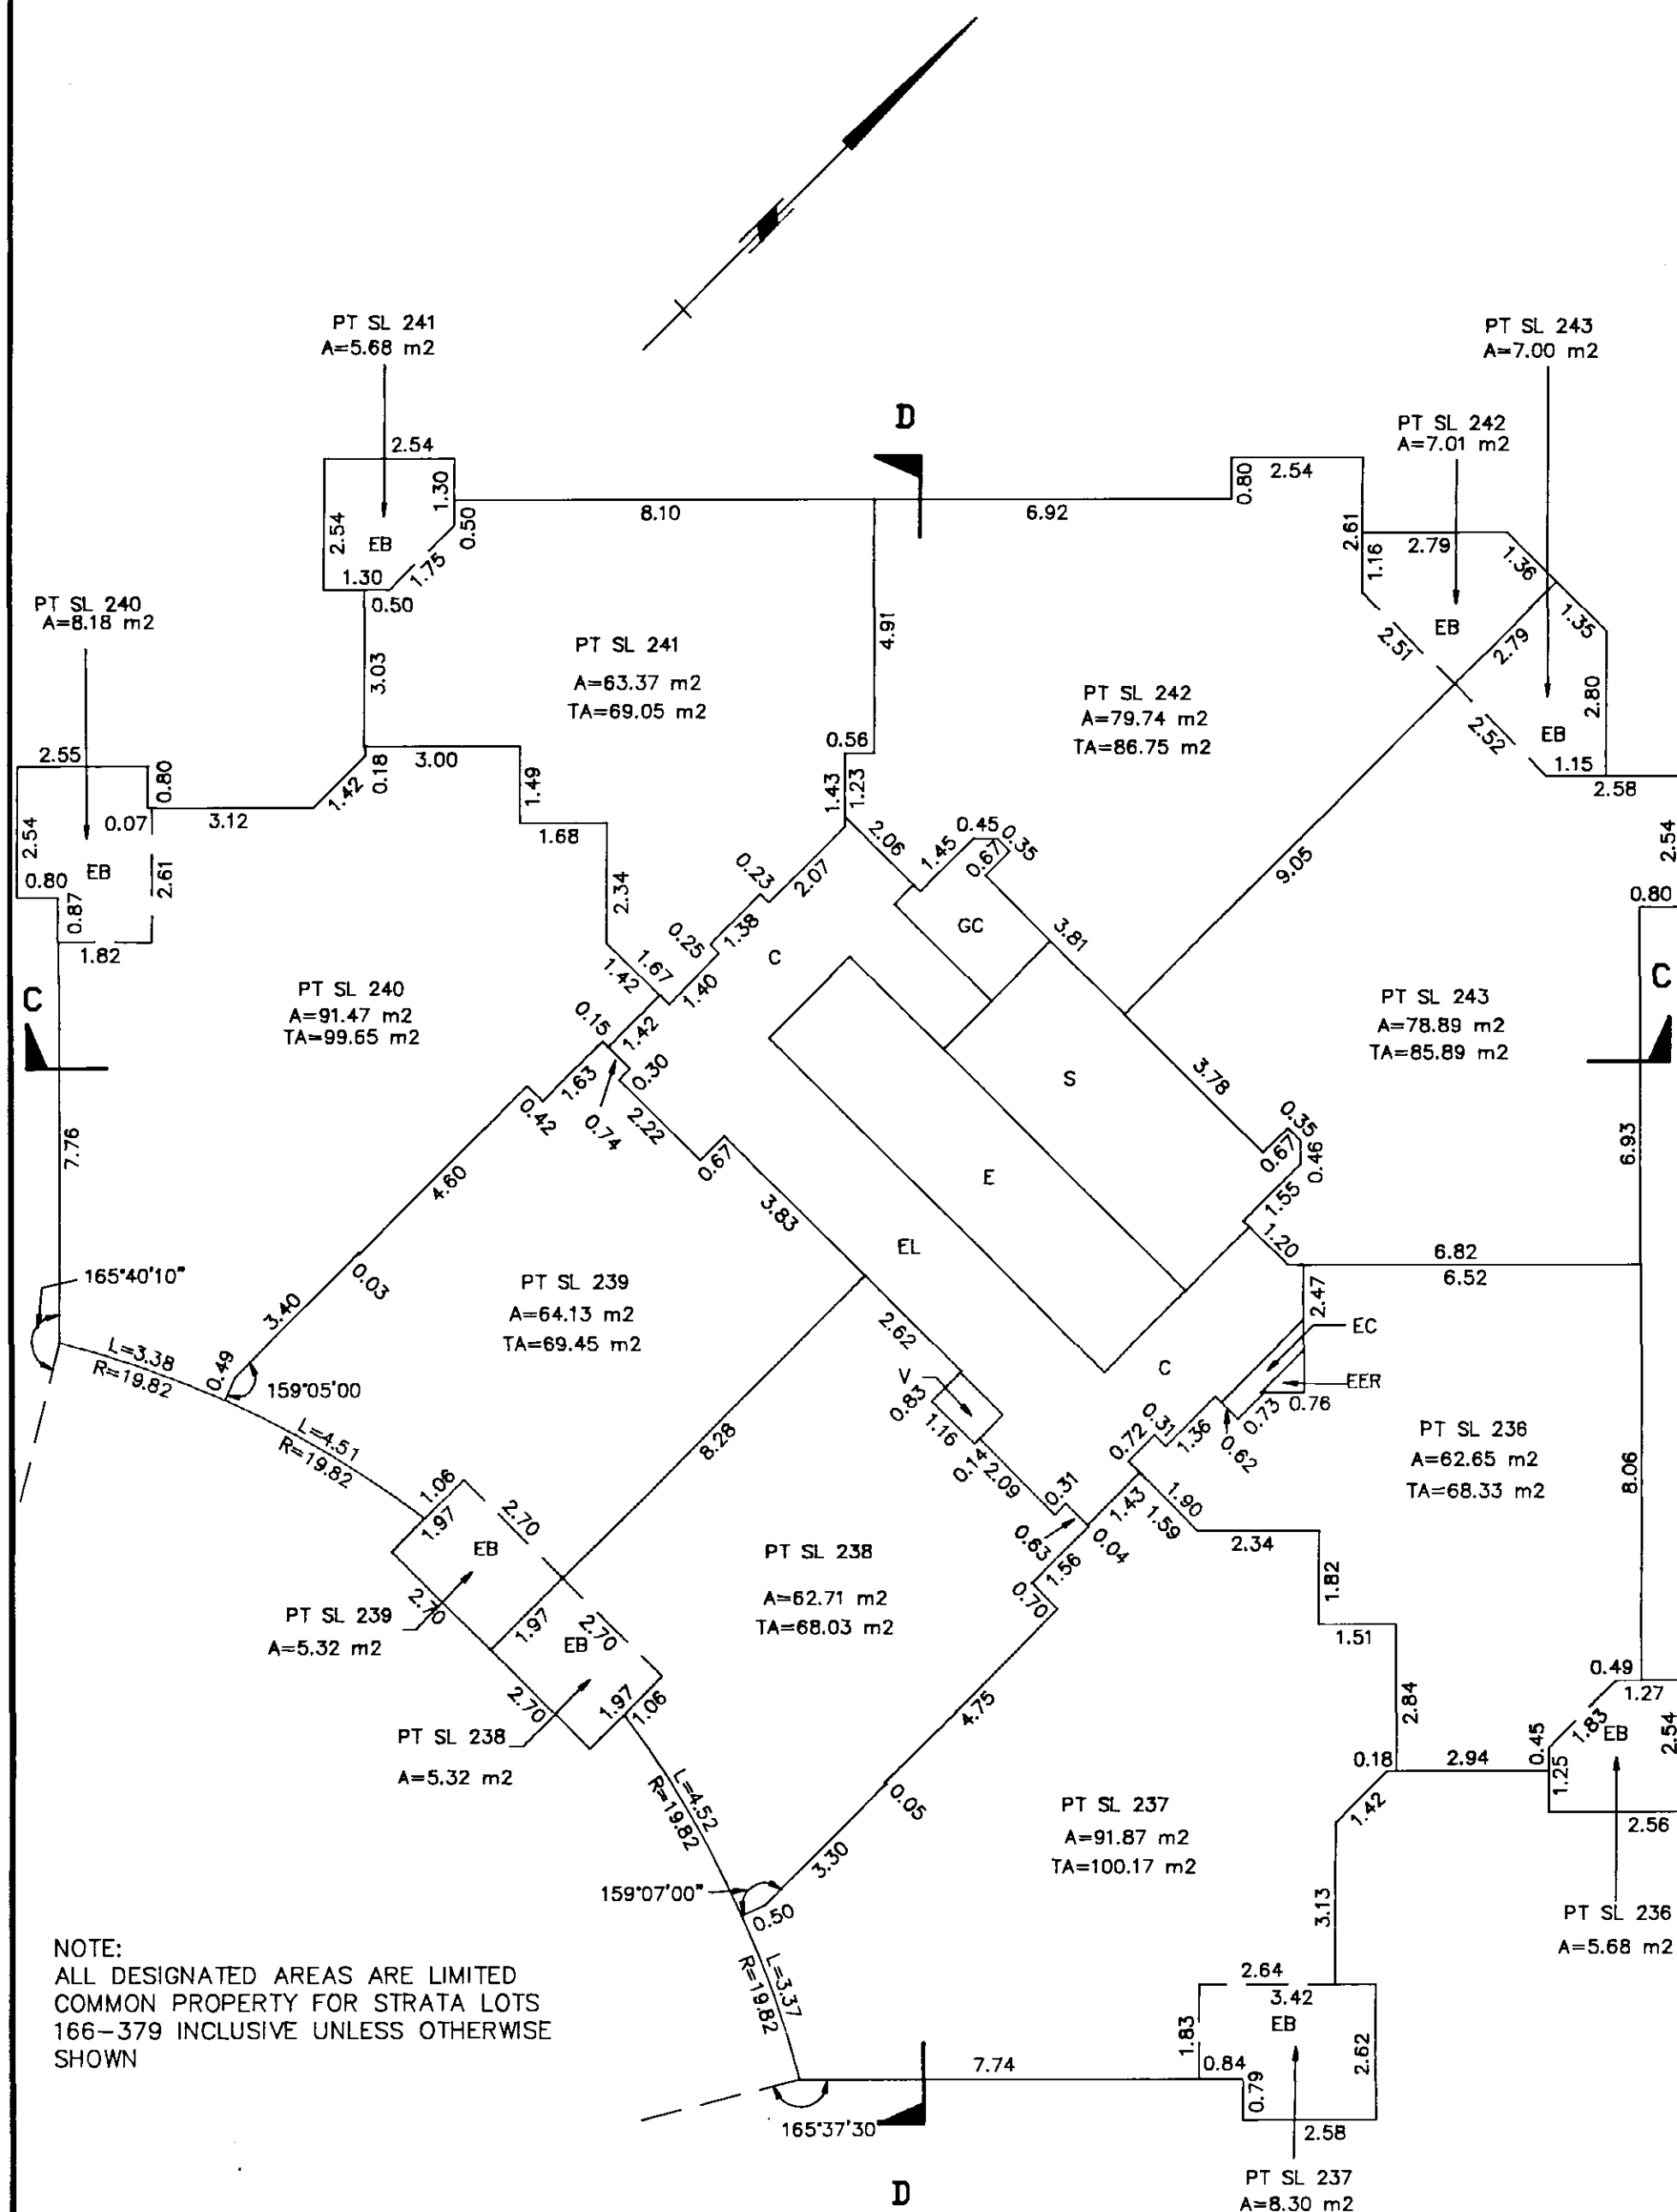


NOTE:  
ALL DESIGNATED AREAS ARE LIMITED  
COMMON PROPERTY FOR STRATA LOTS  
166-379 INCLUSIVE UNLESS OTHERWISE  
SHOWN

**MORGAN STEWART & COMPANY**  
Surveyors and Engineers  
1055-Seymour St, Vancouver, B.C.

DATE 29<sup>th</sup> June 1992 BwB.C.L.S.

FILE: 5597

SCALE 1:125

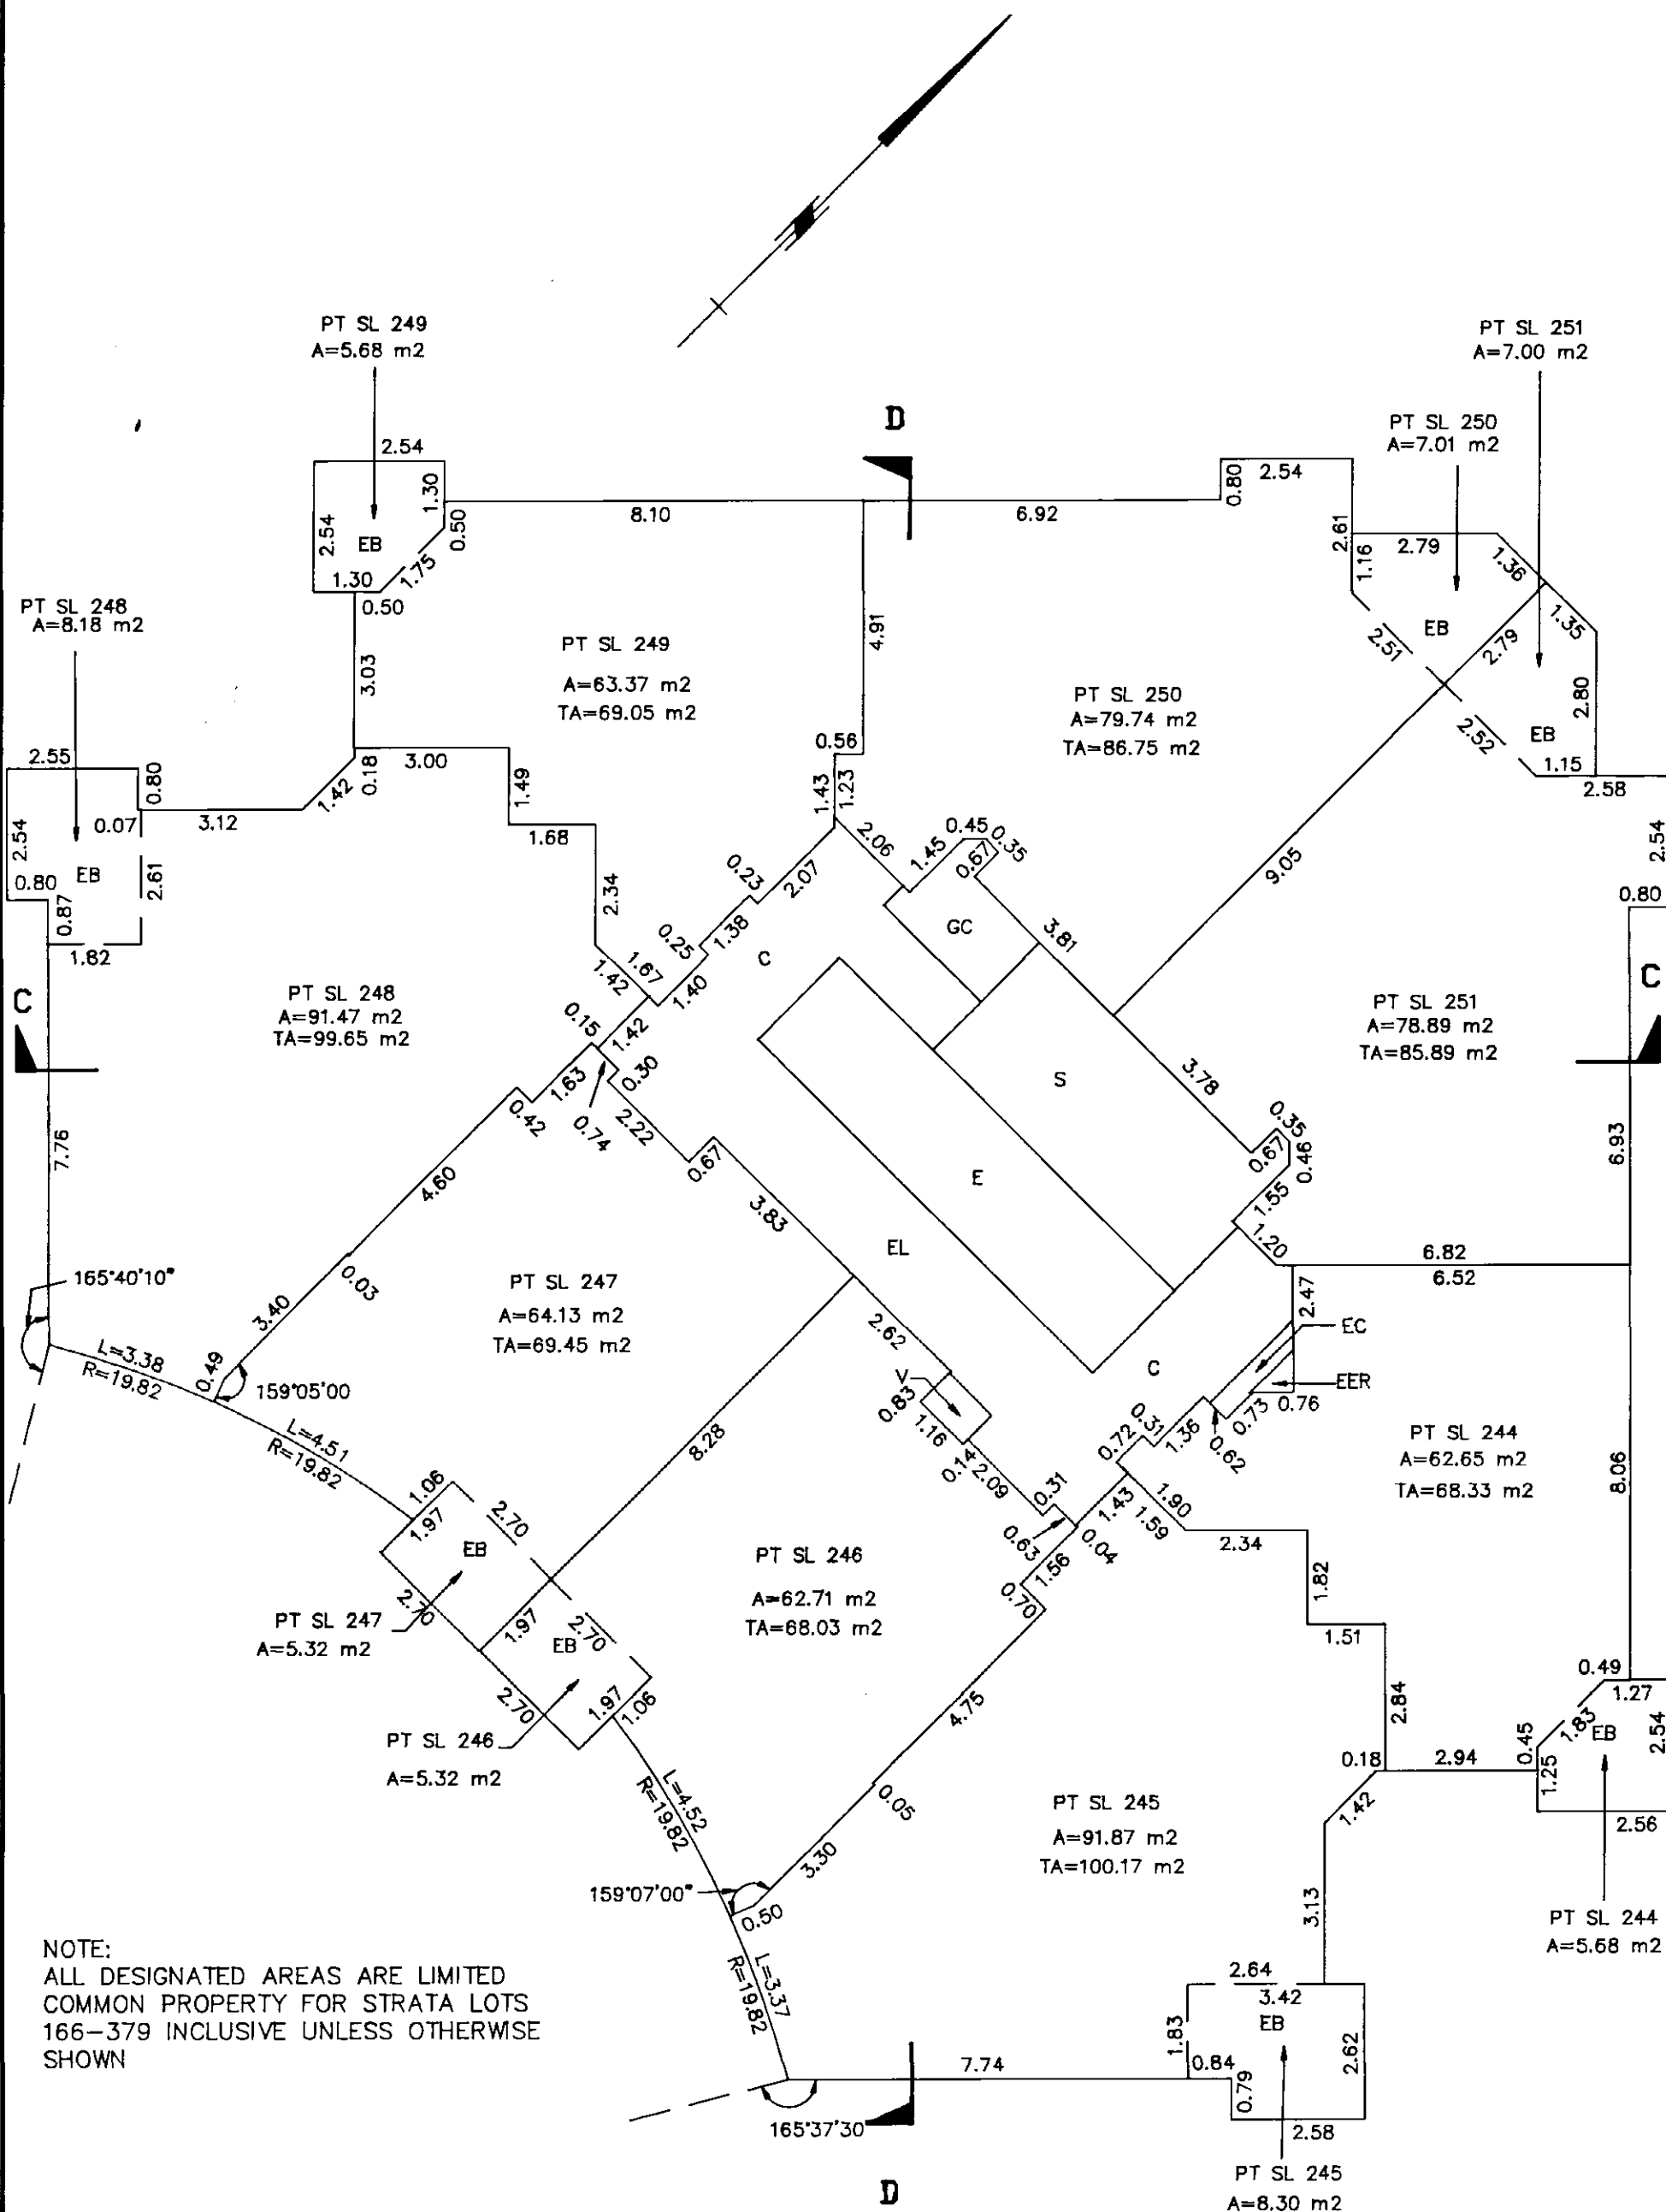

NOTE:  
ALL DESIGNATED AREAS ARE LIMITED  
COMMON PROPERTY FOR STRATA LOTS  
166-379 INCLUSIVE UNLESS OTHERWISE  
SHOWN

**MORGAN STEWART & COMPANY**  
Surveyors and Engineers  
1055-Seymour St, Vancouver, B.C.


DATE 29<sup>th</sup> June 1992 Bue B.C.L.S.

# THIRTEENTH FLOOR

SCALE 1:125

PHASE 2

STRATA PLAN VR. 2540

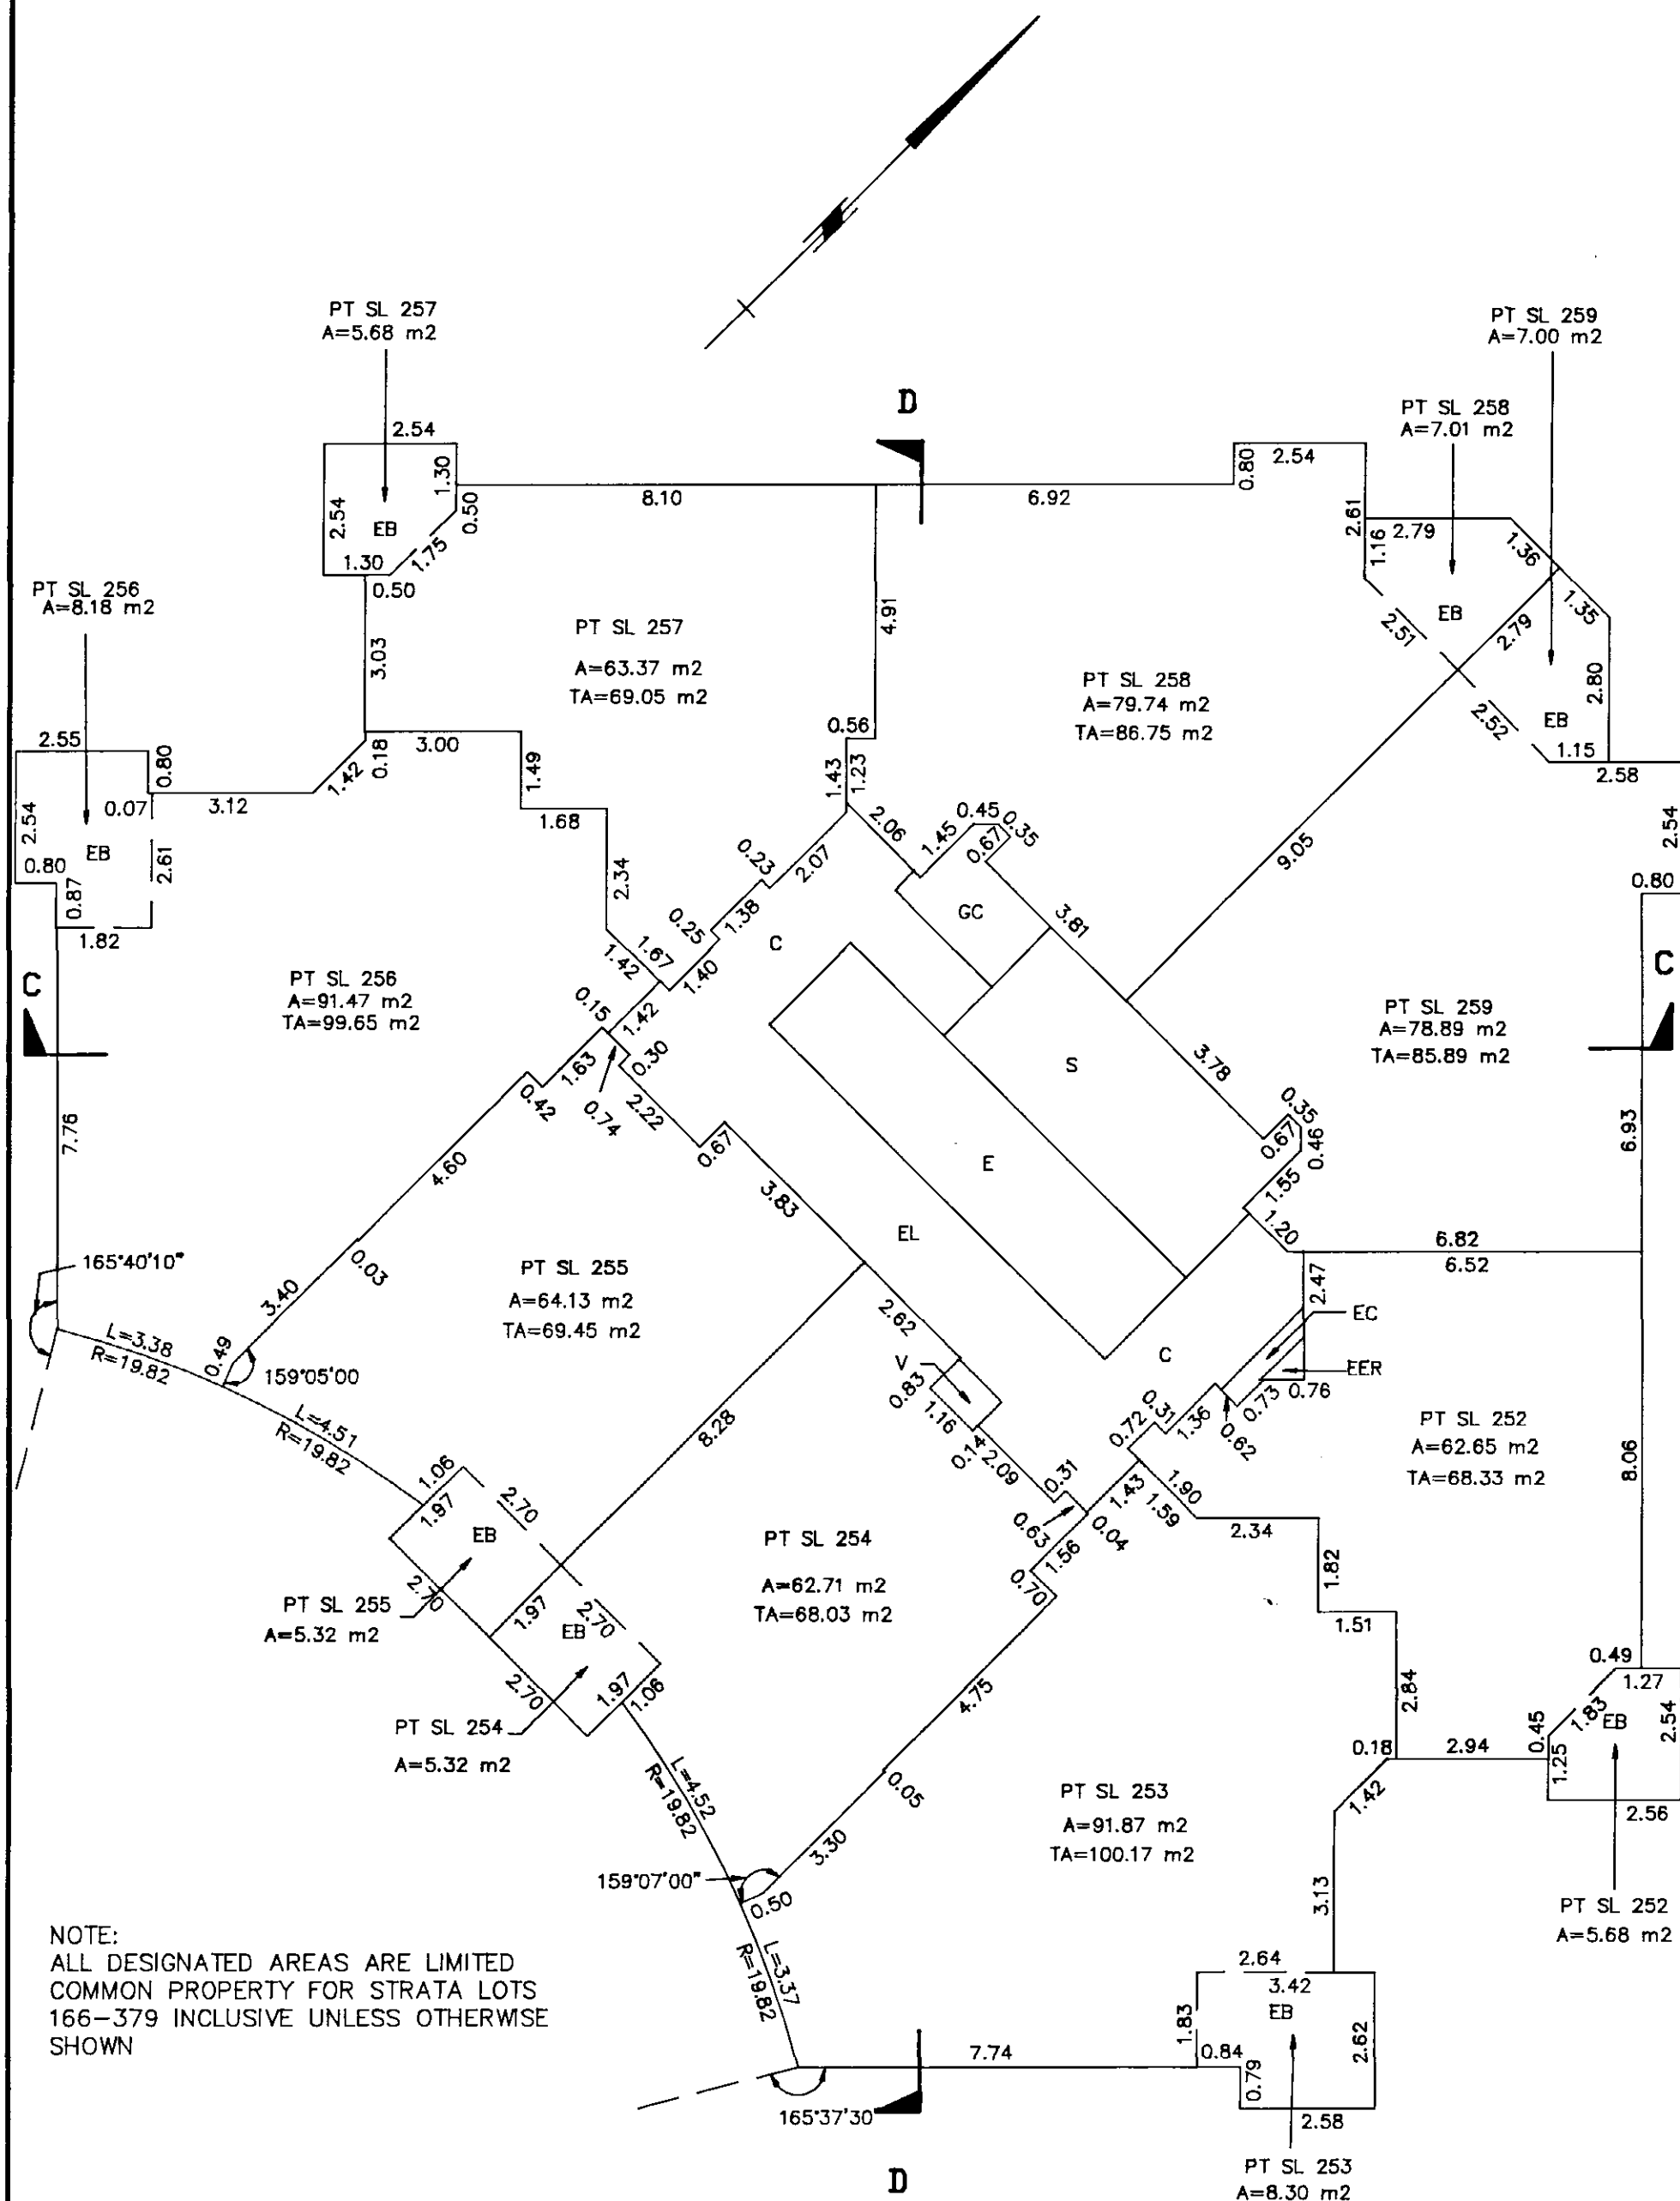


NOTE:  
ALL DESIGNATED AREAS ARE LIMITED  
COMMON PROPERTY FOR STRATA LOTS  
166-379 INCLUSIVE UNLESS OTHERWISE  
SHOWN

MORGAN STEWART & COMPANY  
Surveyors and Engineers  
1055-Seymour St, Vancouver, B.C.

DATE 29<sup>th</sup> June 1992 B.W.B.C.L.S.

SCALE 1:125

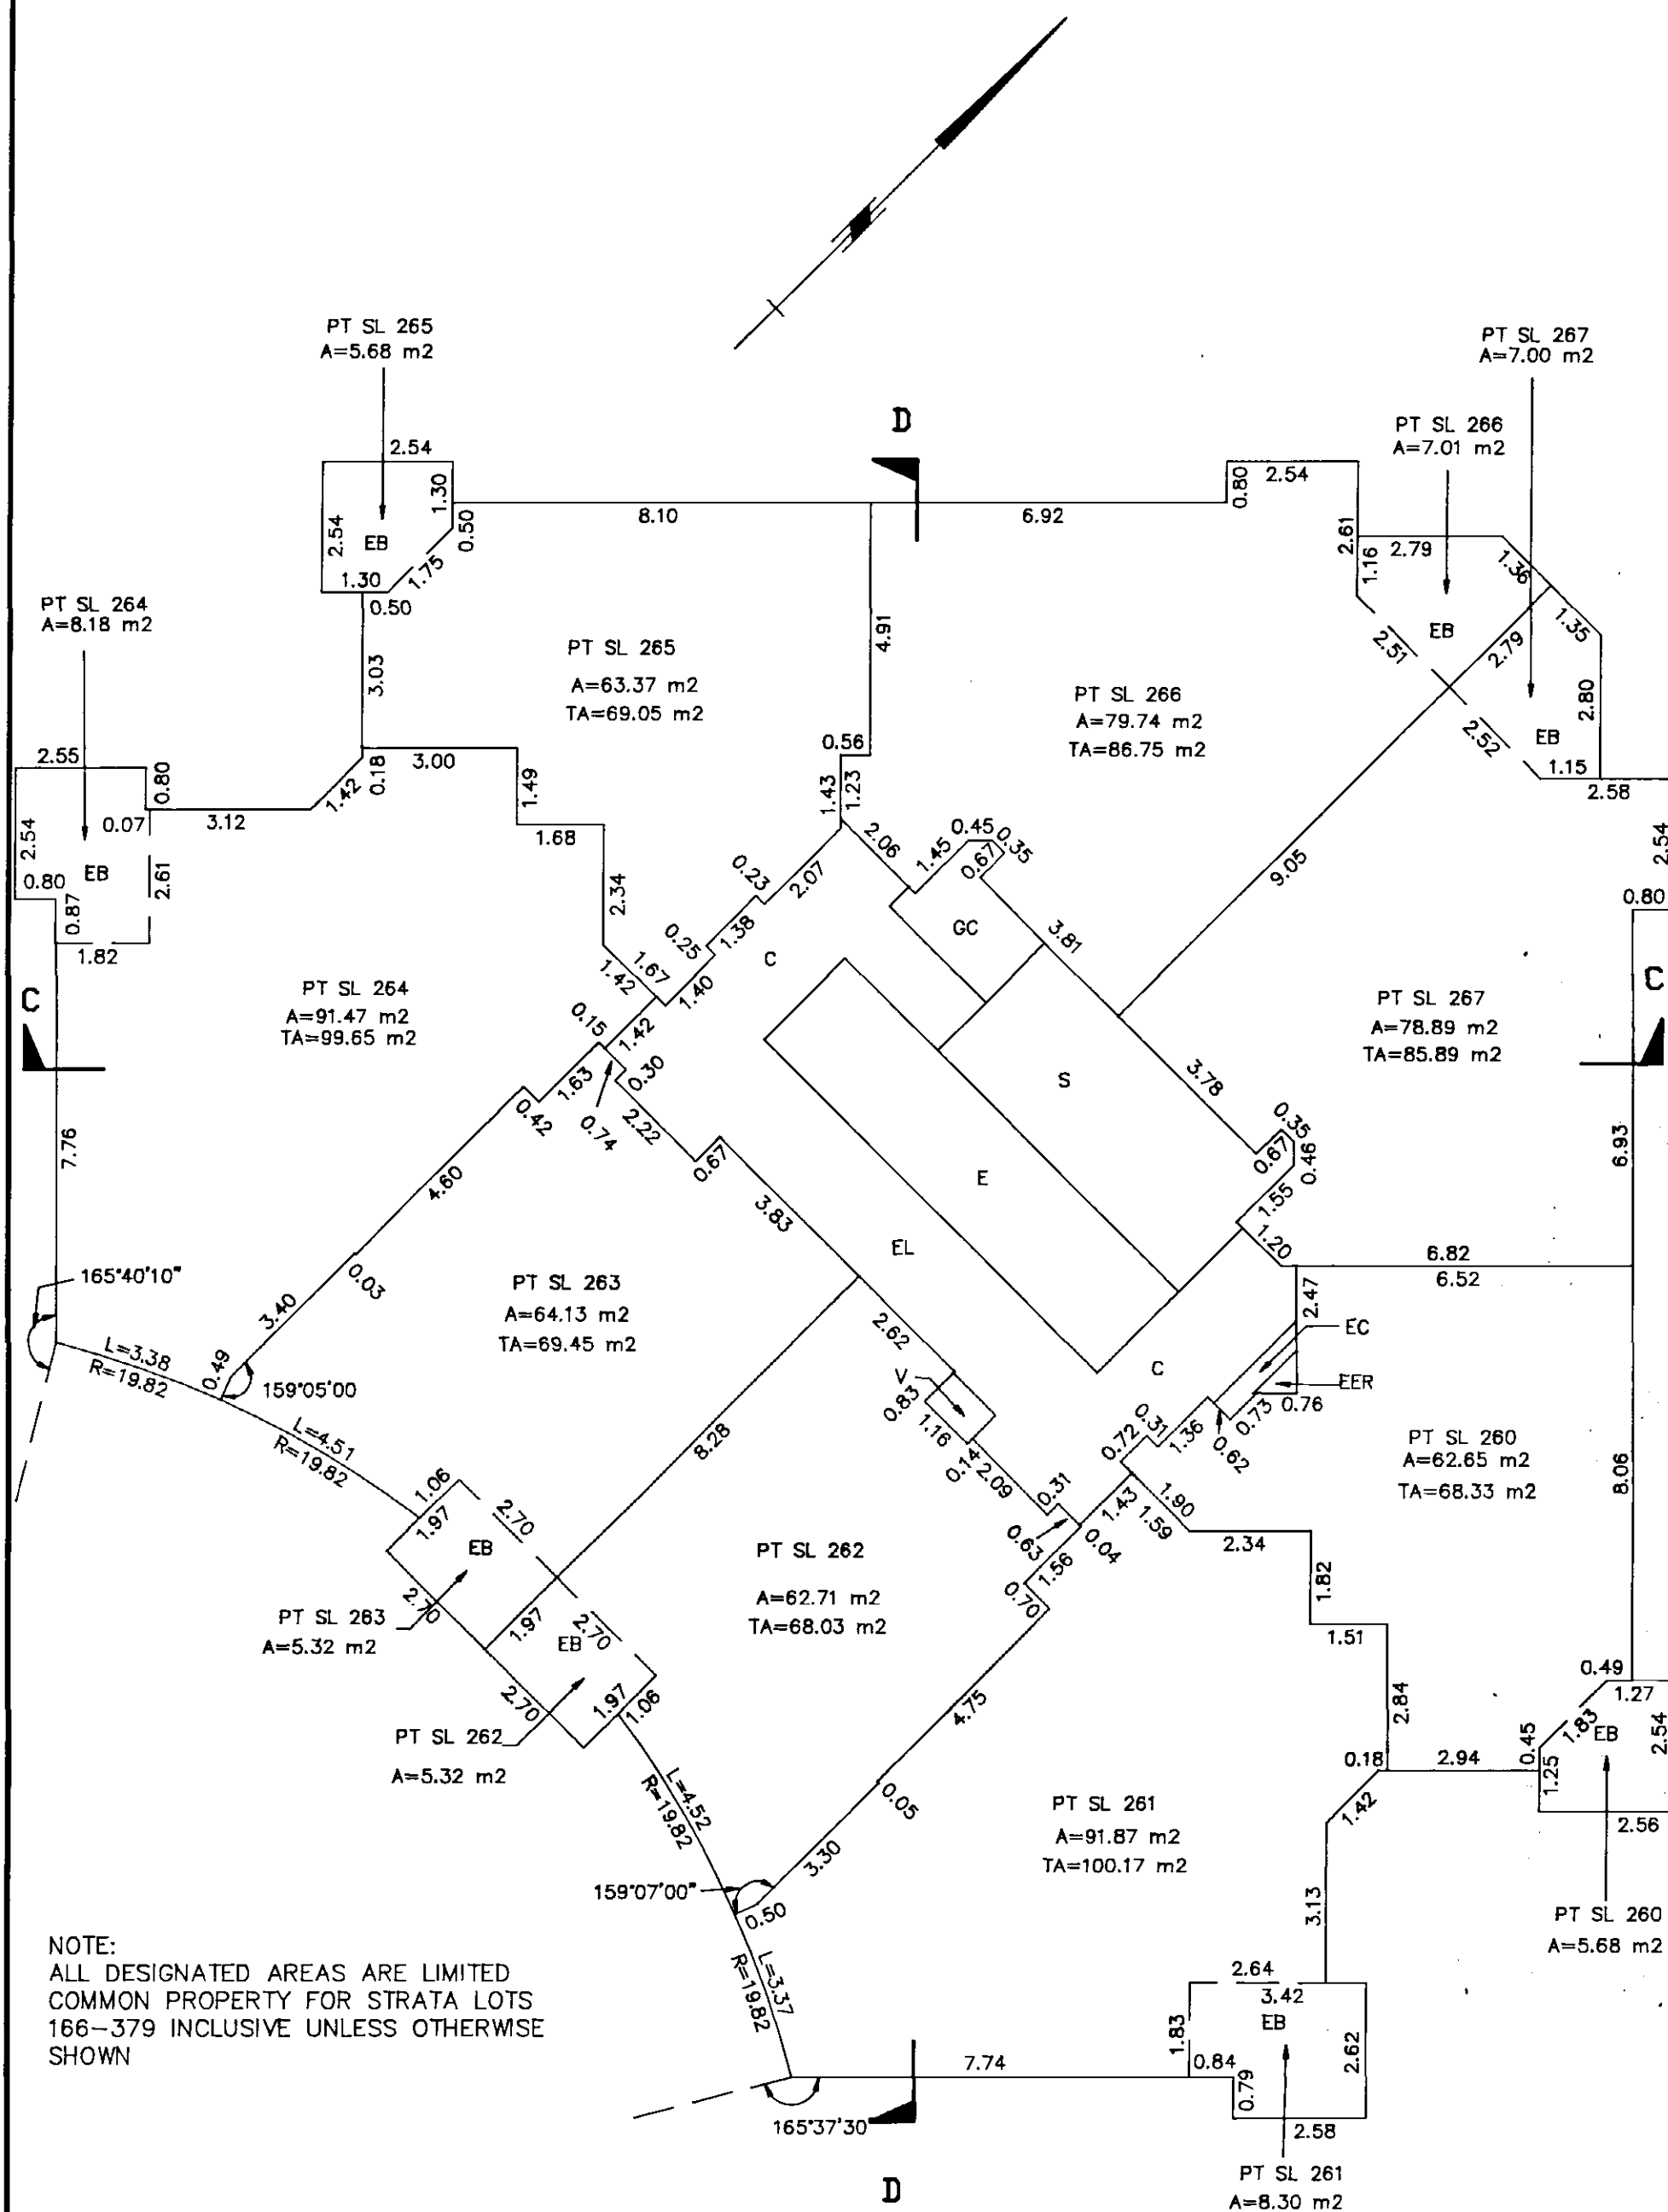


NOTE:  
ALL DESIGNATED AREAS ARE LIMITED  
COMMON PROPERTY FOR STRATA LOTS  
166-379 INCLUSIVE UNLESS OTHERWISE  
SHOWN

**MORGAN STEWART & COMPANY**  
Surveyors and Engineers  
1055-Seymour St, Vancouver, B.C.

DATE 29<sup>th</sup> June 1992 BCB.C.L.S.

SCALE 1:125

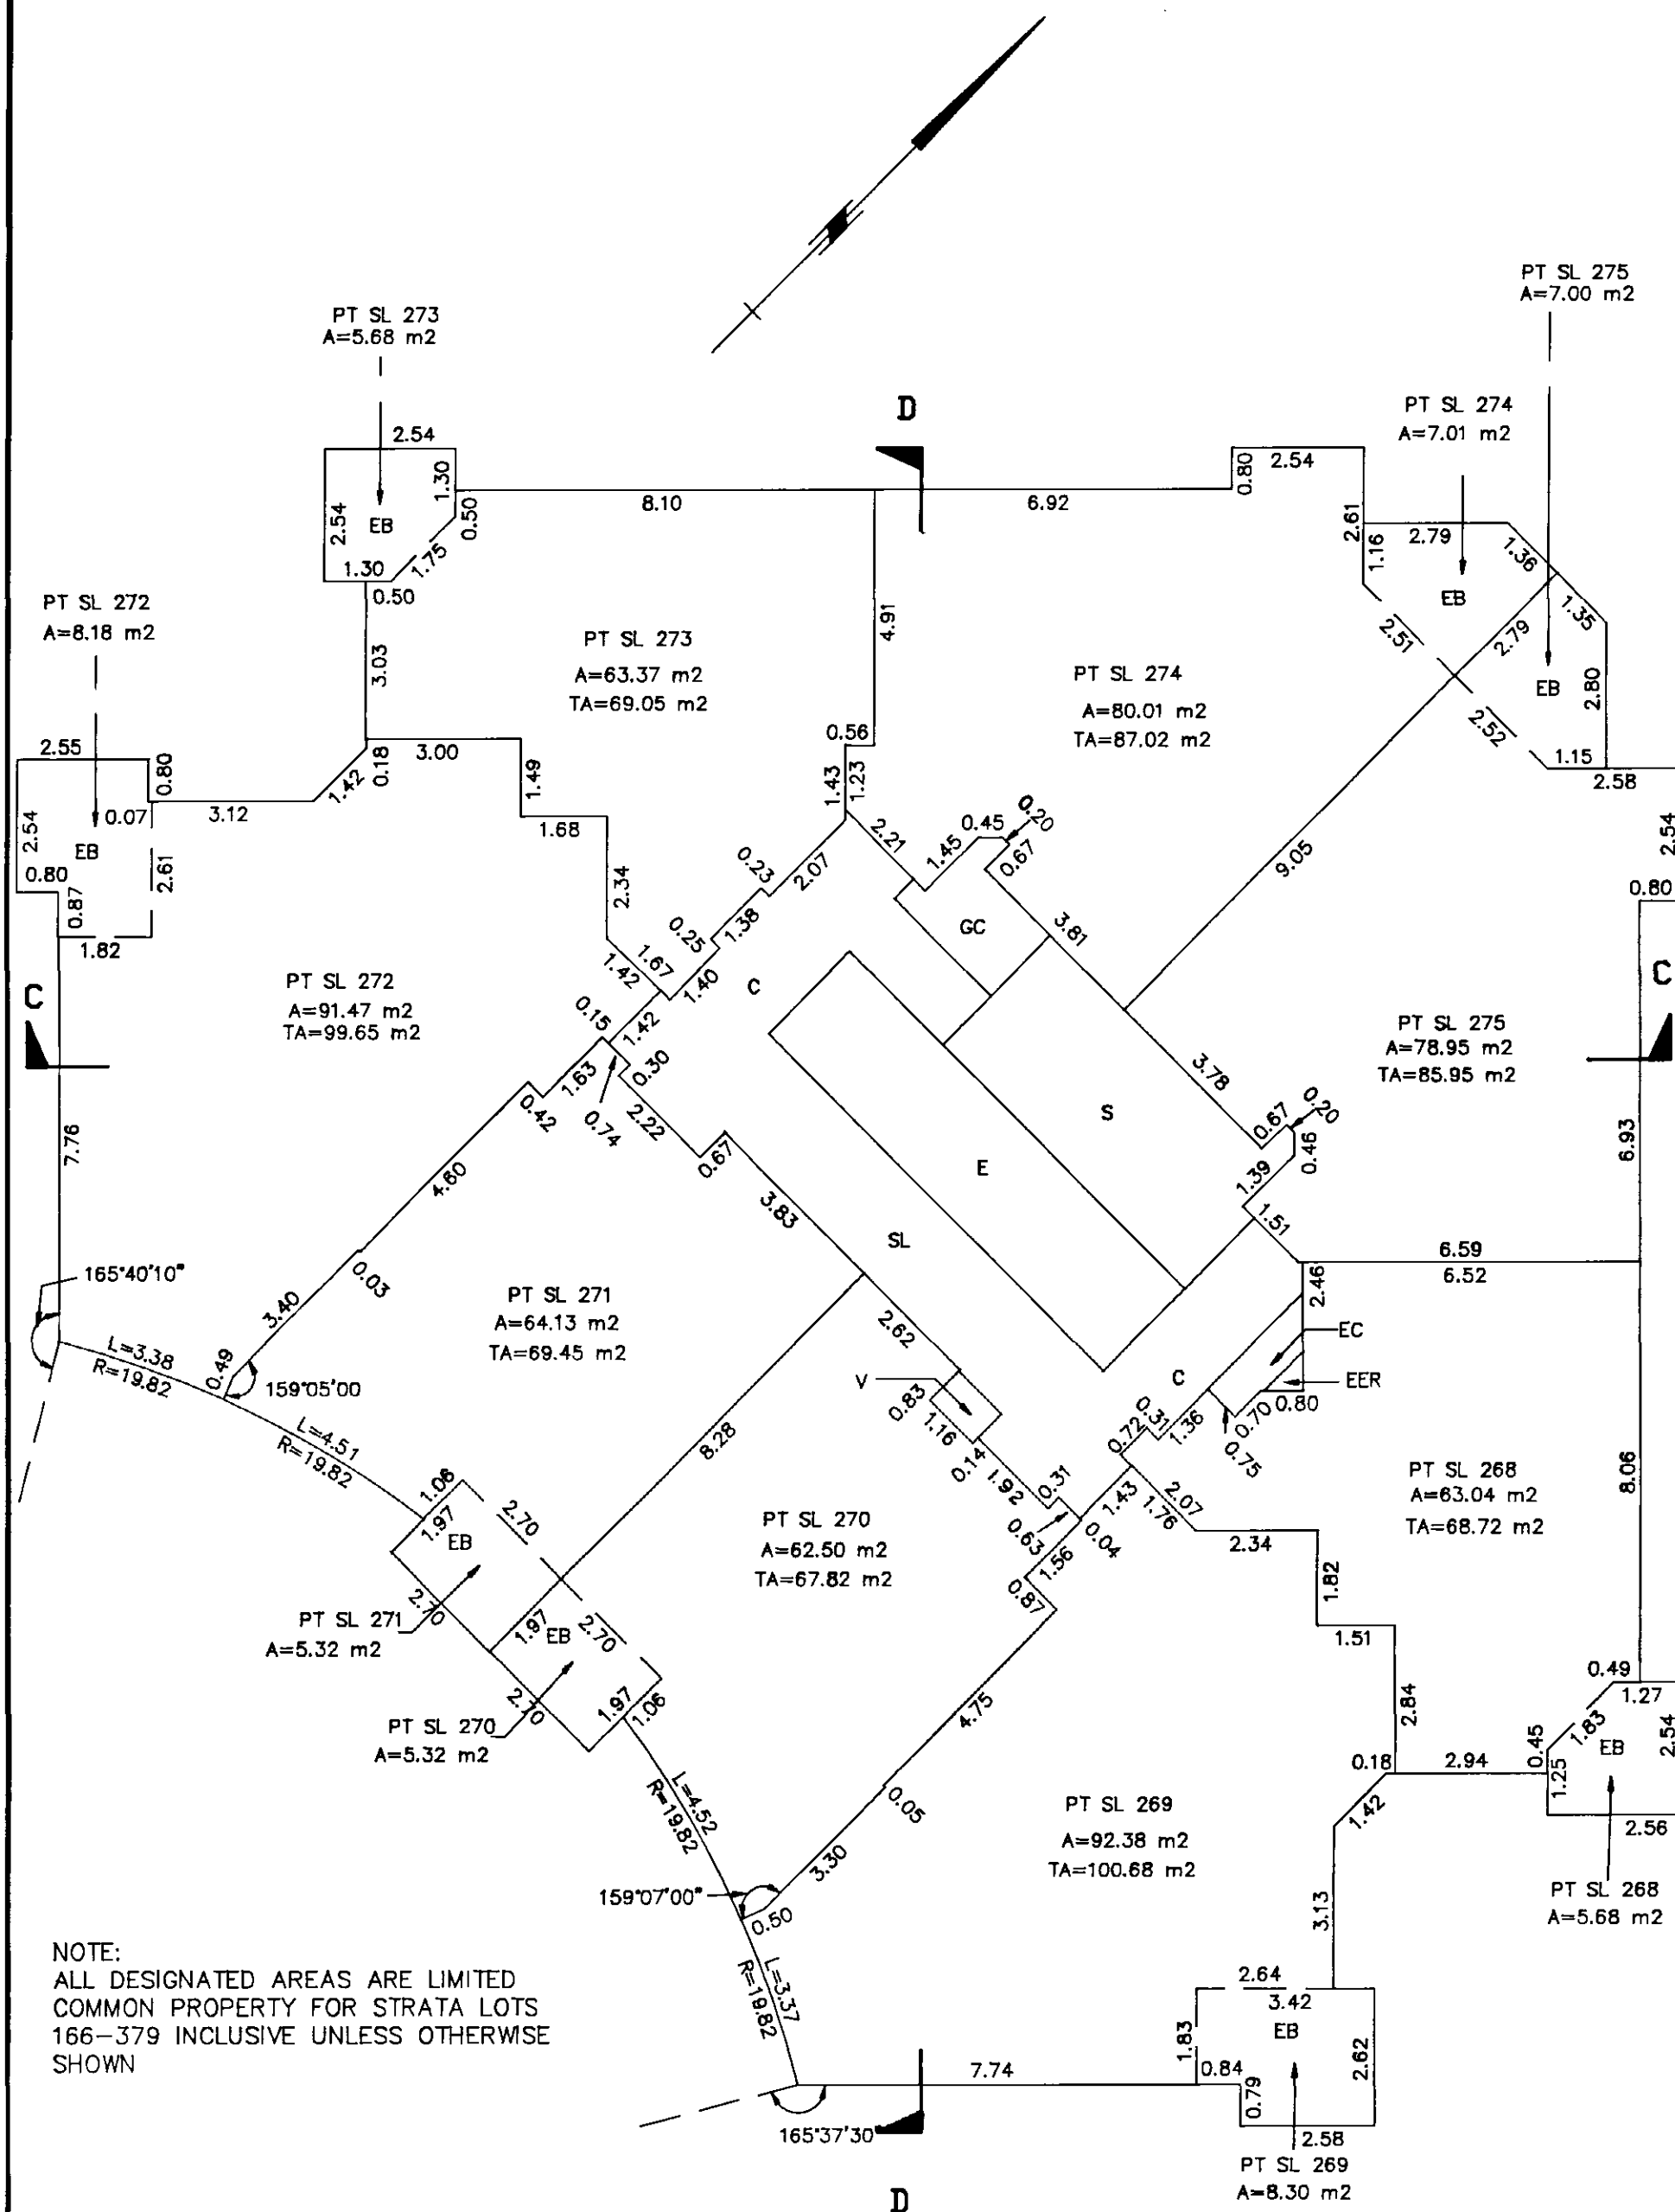

NOTE:  
ALL DESIGNATED AREAS ARE LIMITED  
COMMON PROPERTY FOR STRATA LOTS  
166-379 INCLUSIVE UNLESS OTHERWISE  
SHOWN

**MORGAN STEWART & COMPANY**  
Surveyors and Engineers  
1055-Seymour St, Vancouver, B.C.

DATE 29<sup>th</sup> JUNE 1992 BWT B.C.L.S.


FILE: 5597

# SIXTEENTH FLOOR

PHASE 2

STRATA PLAN VR. 2540

SCALE 1:125

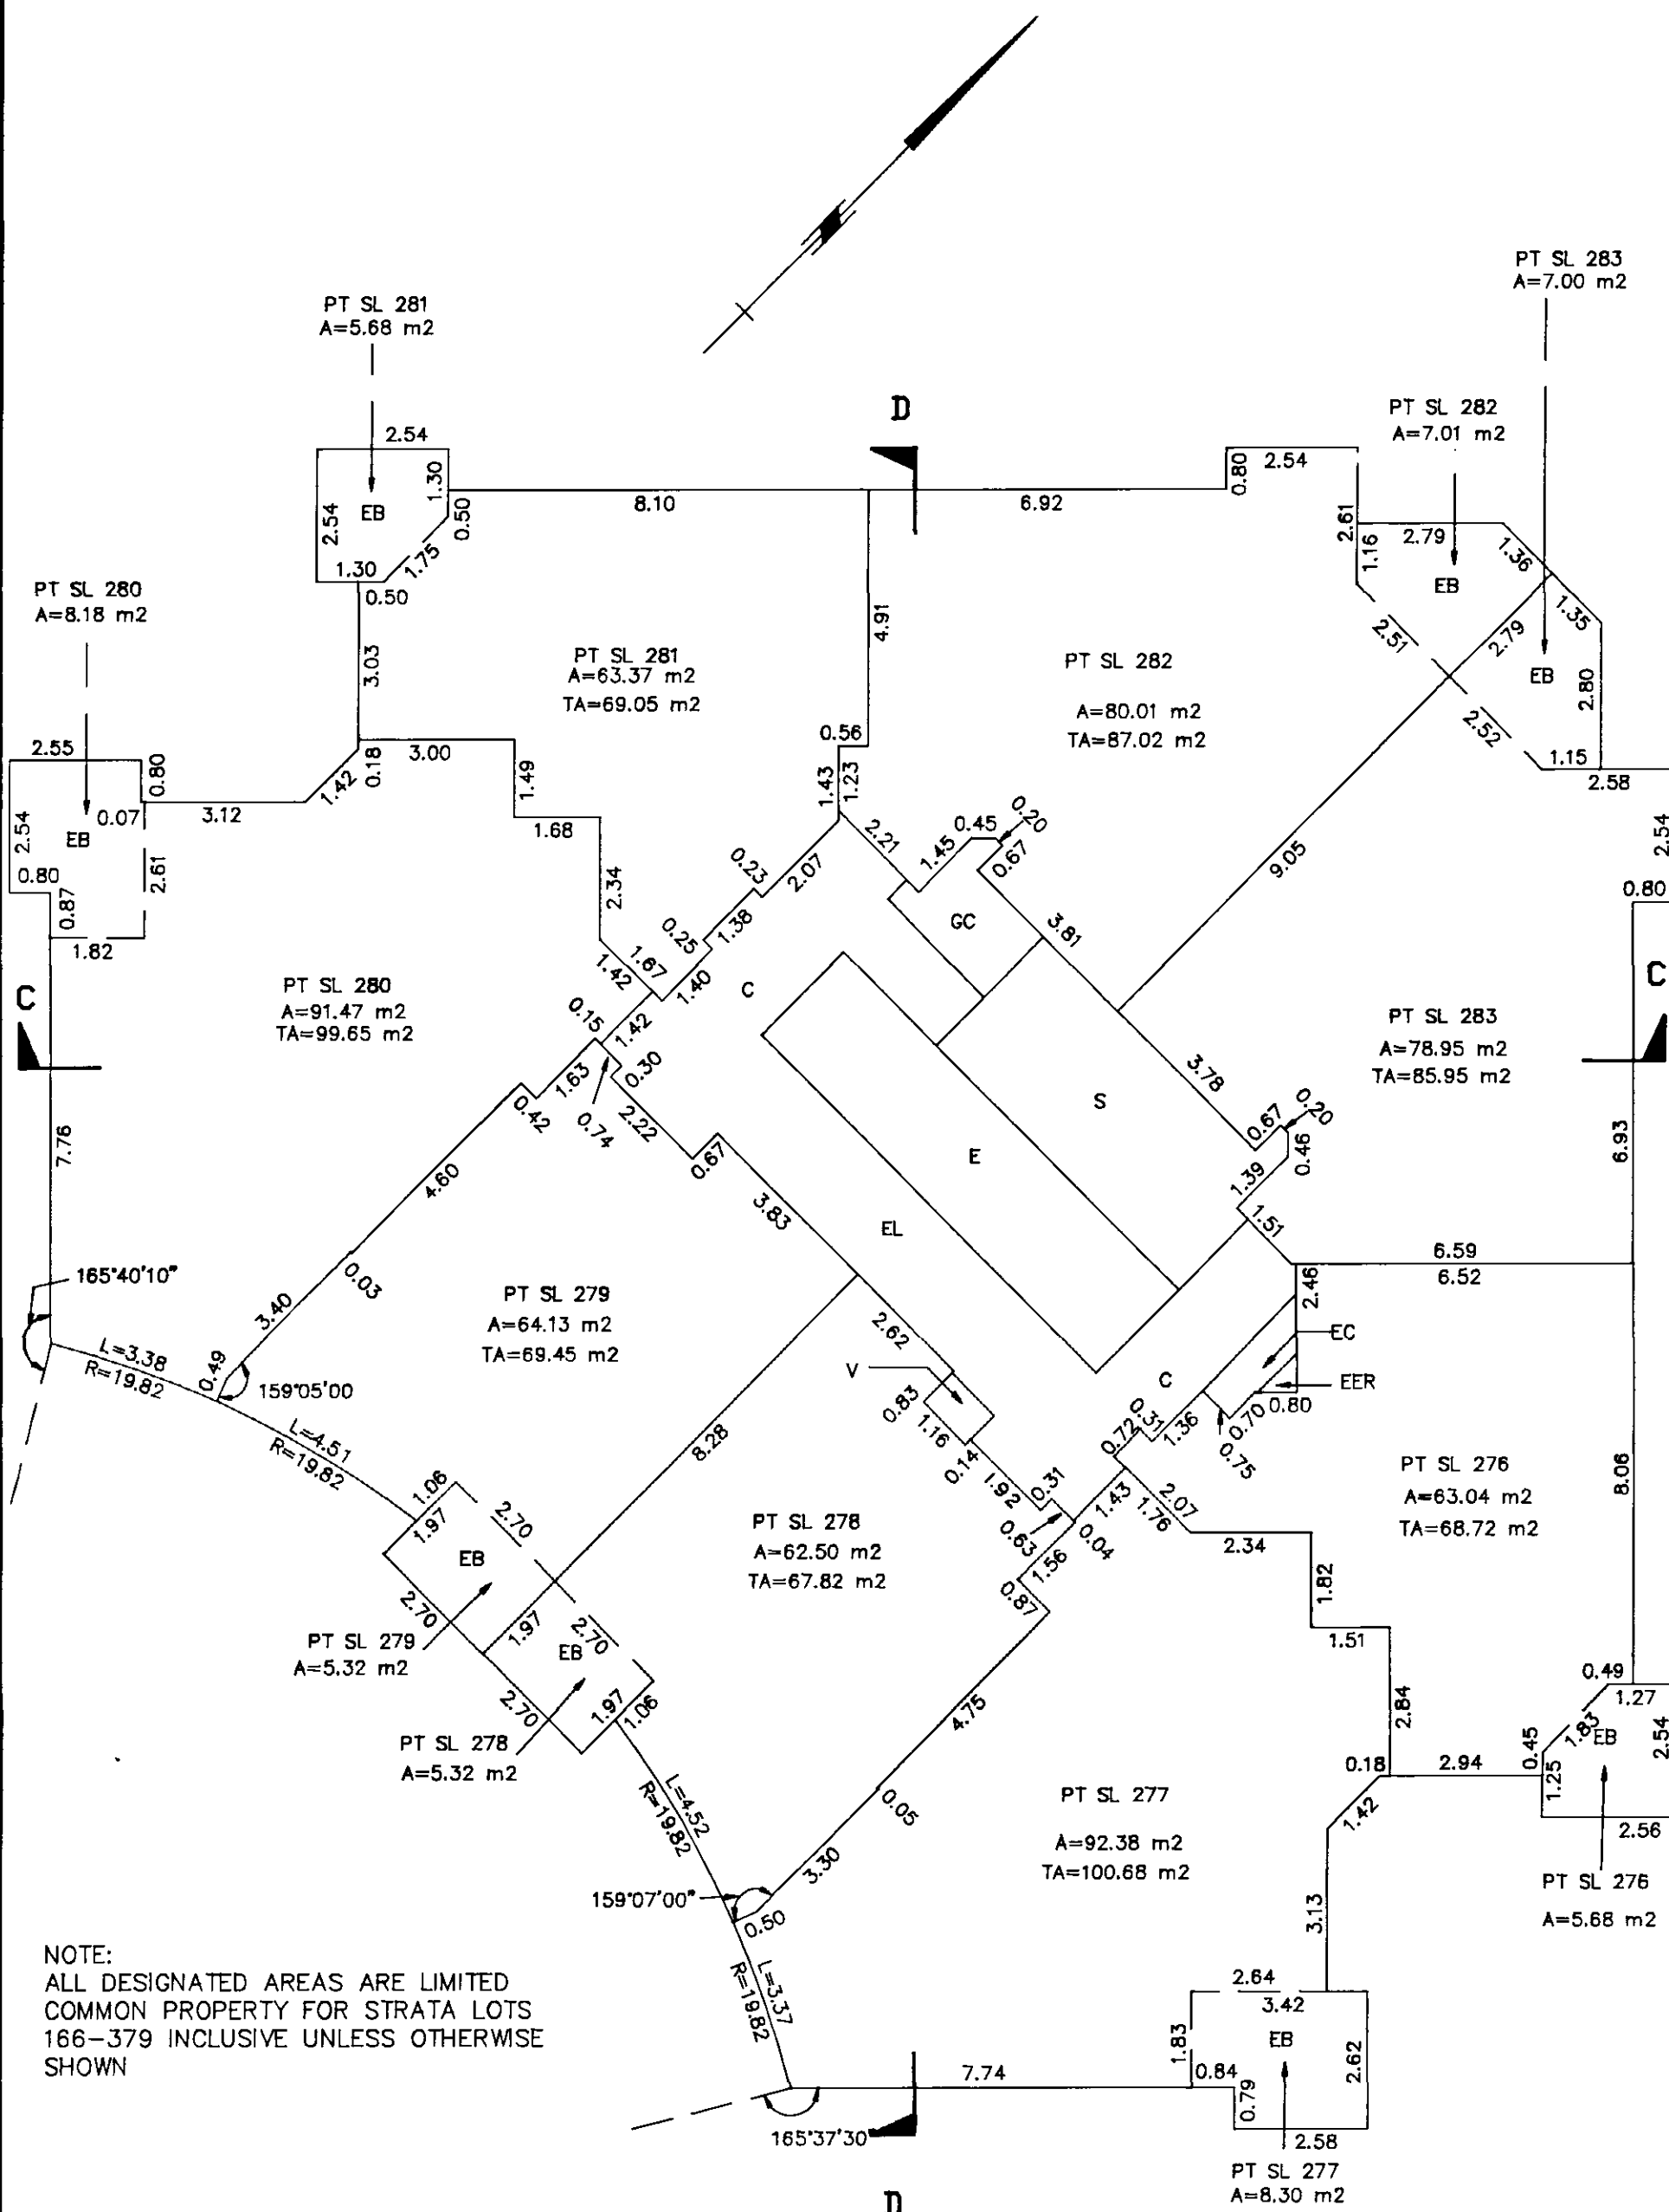

MORGAN STEWART & COMPANY  
Surveyors and Engineers  
1055-Seymour St, Vancouver, B.C.


DATE 29 JUNE 1992 BWC B.C.L.S.

## SEVENTEENTH FLOOR

PHASE 2

STRATA PLAN VR. 2540

SCALE 1:125

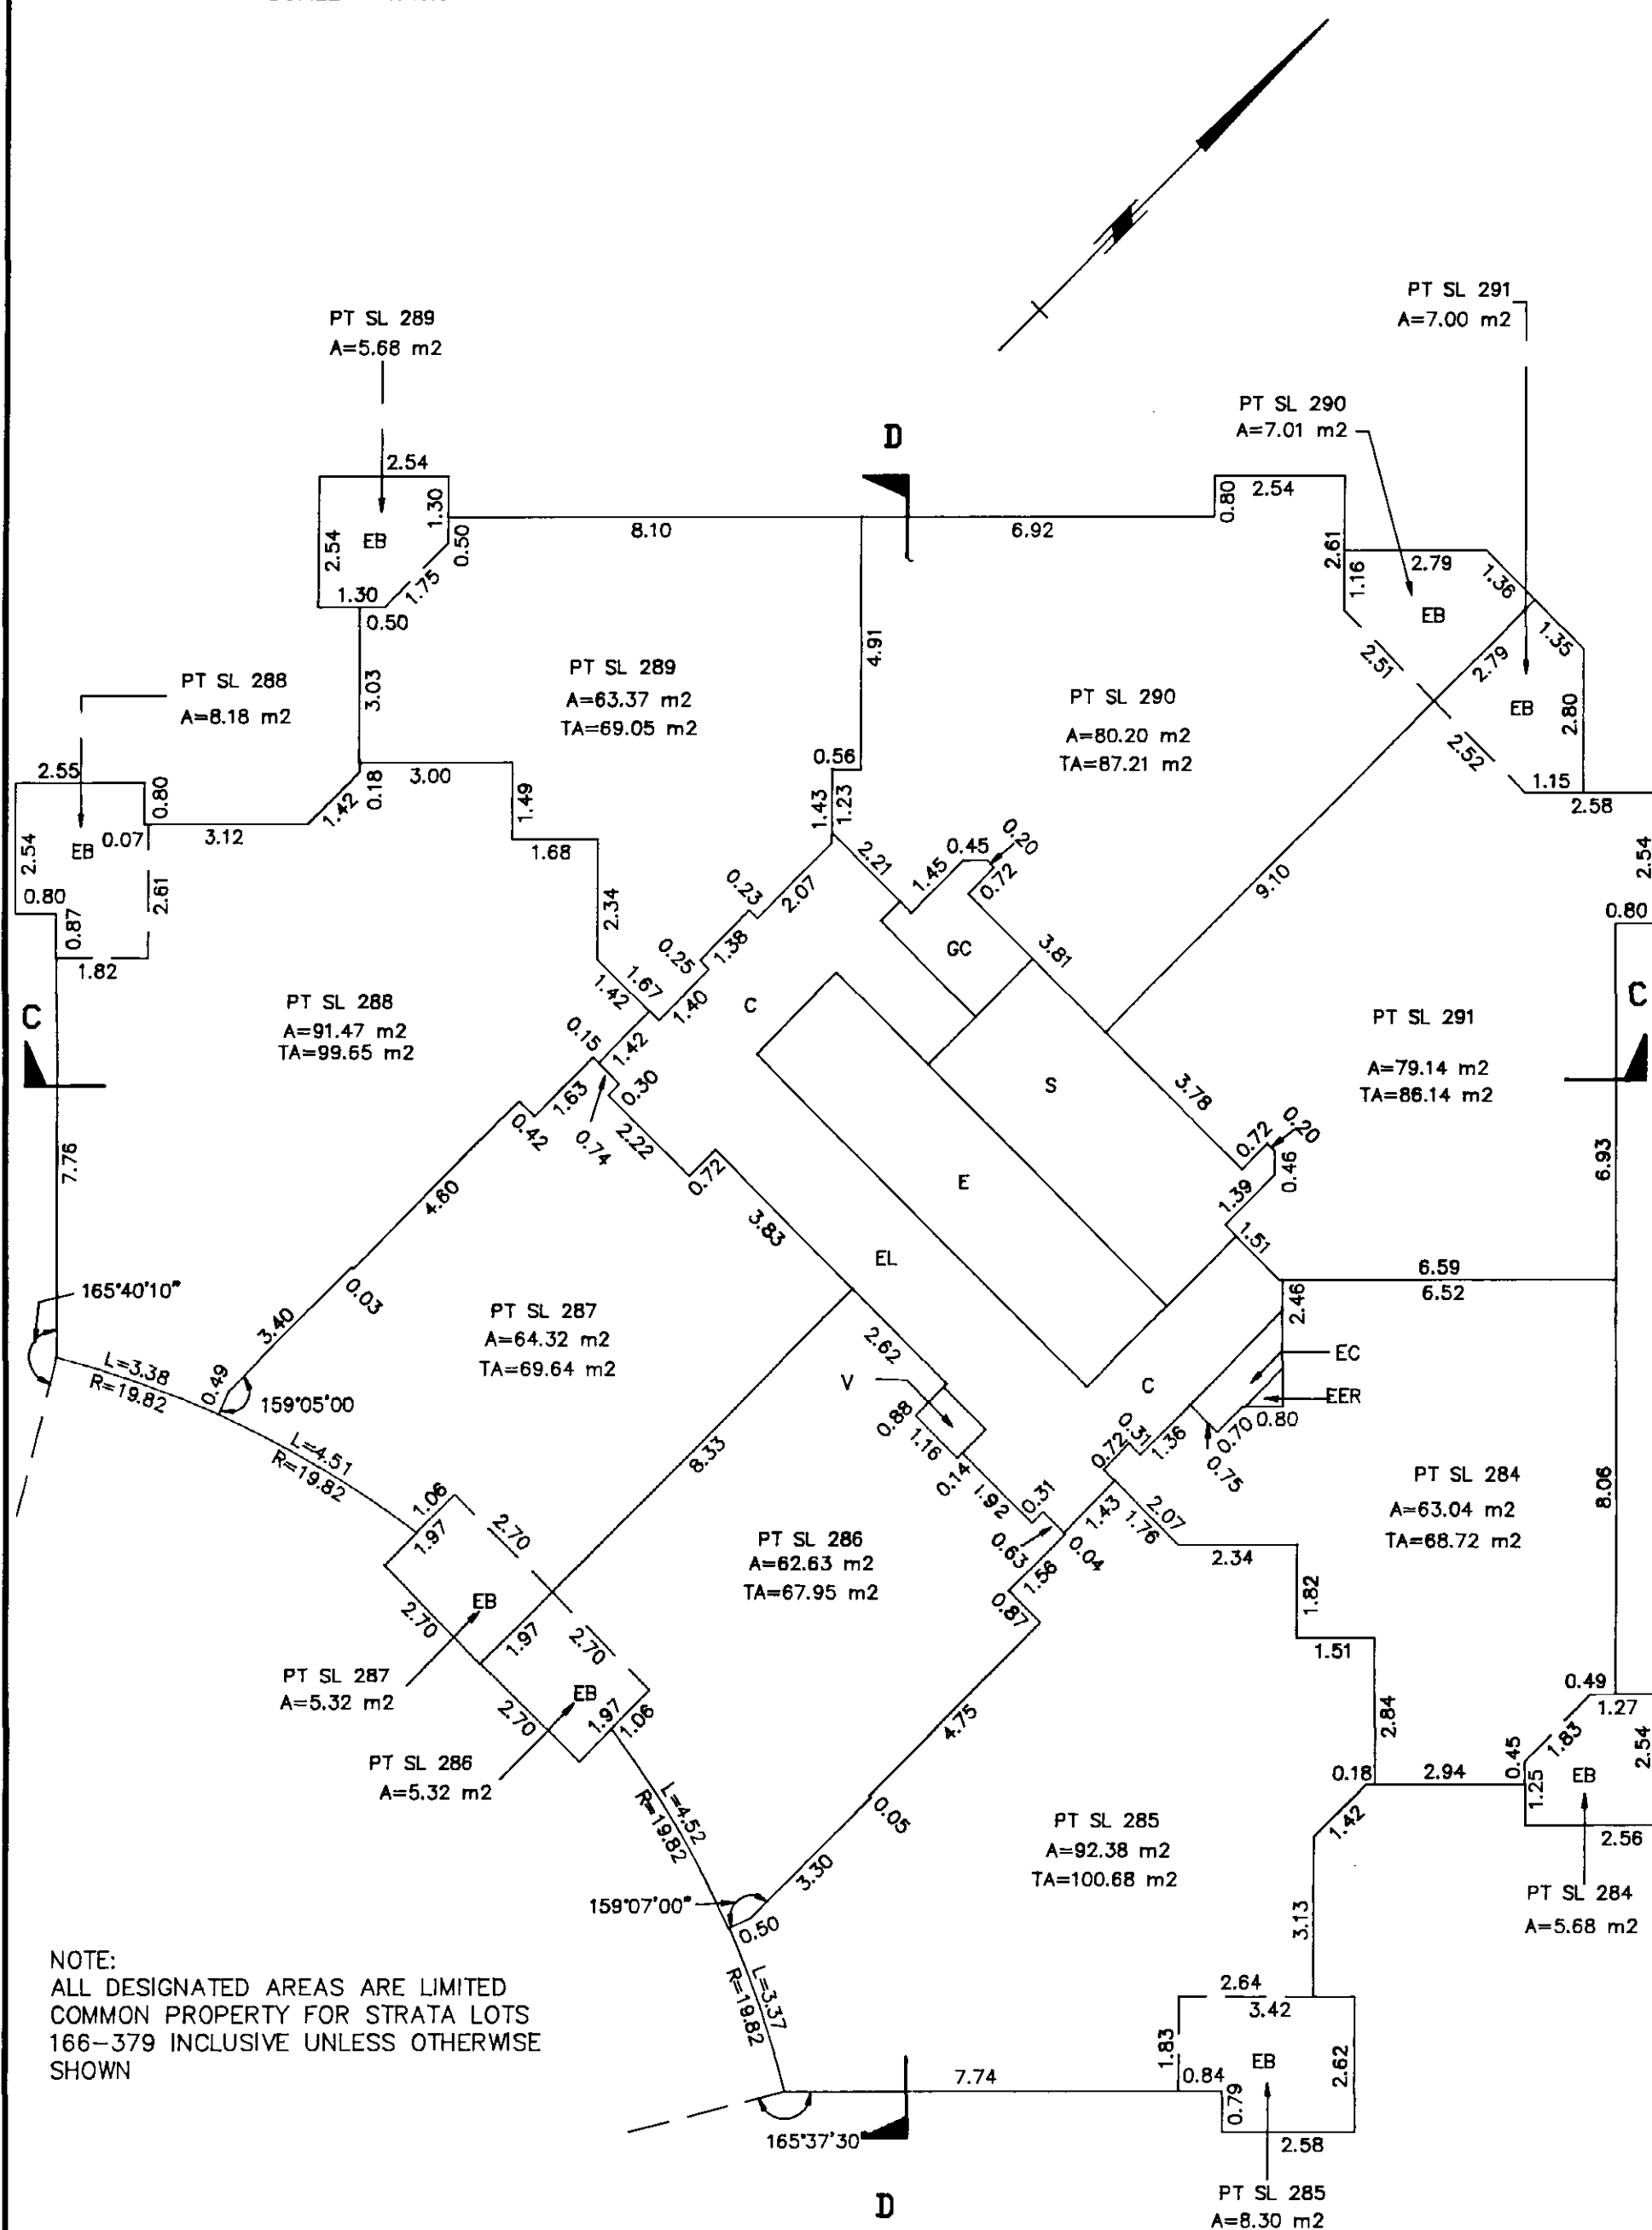

NOTE:  
ALL DESIGNATED AREAS ARE LIMITED  
COMMON PROPERTY FOR STRATA LOTS  
166-379 INCLUSIVE UNLESS OTHERWISE  
SHOWN

MORGAN STEWART & COMPANY  
Surveyors and Engineers  
1055-Seymour St, Vancouver, B.C.

DATE 29<sup>th</sup> JUNE 1992 BWC B.C.L.S.

FILED 196489 2002-08-16-10-07.37.118870

VAVAS2540

FILED


FILE: 5597

**EIGHTEENTH FLOOR**

PHASE 2

**STRATA PLAN VR. 2540**

SCALE 1:125

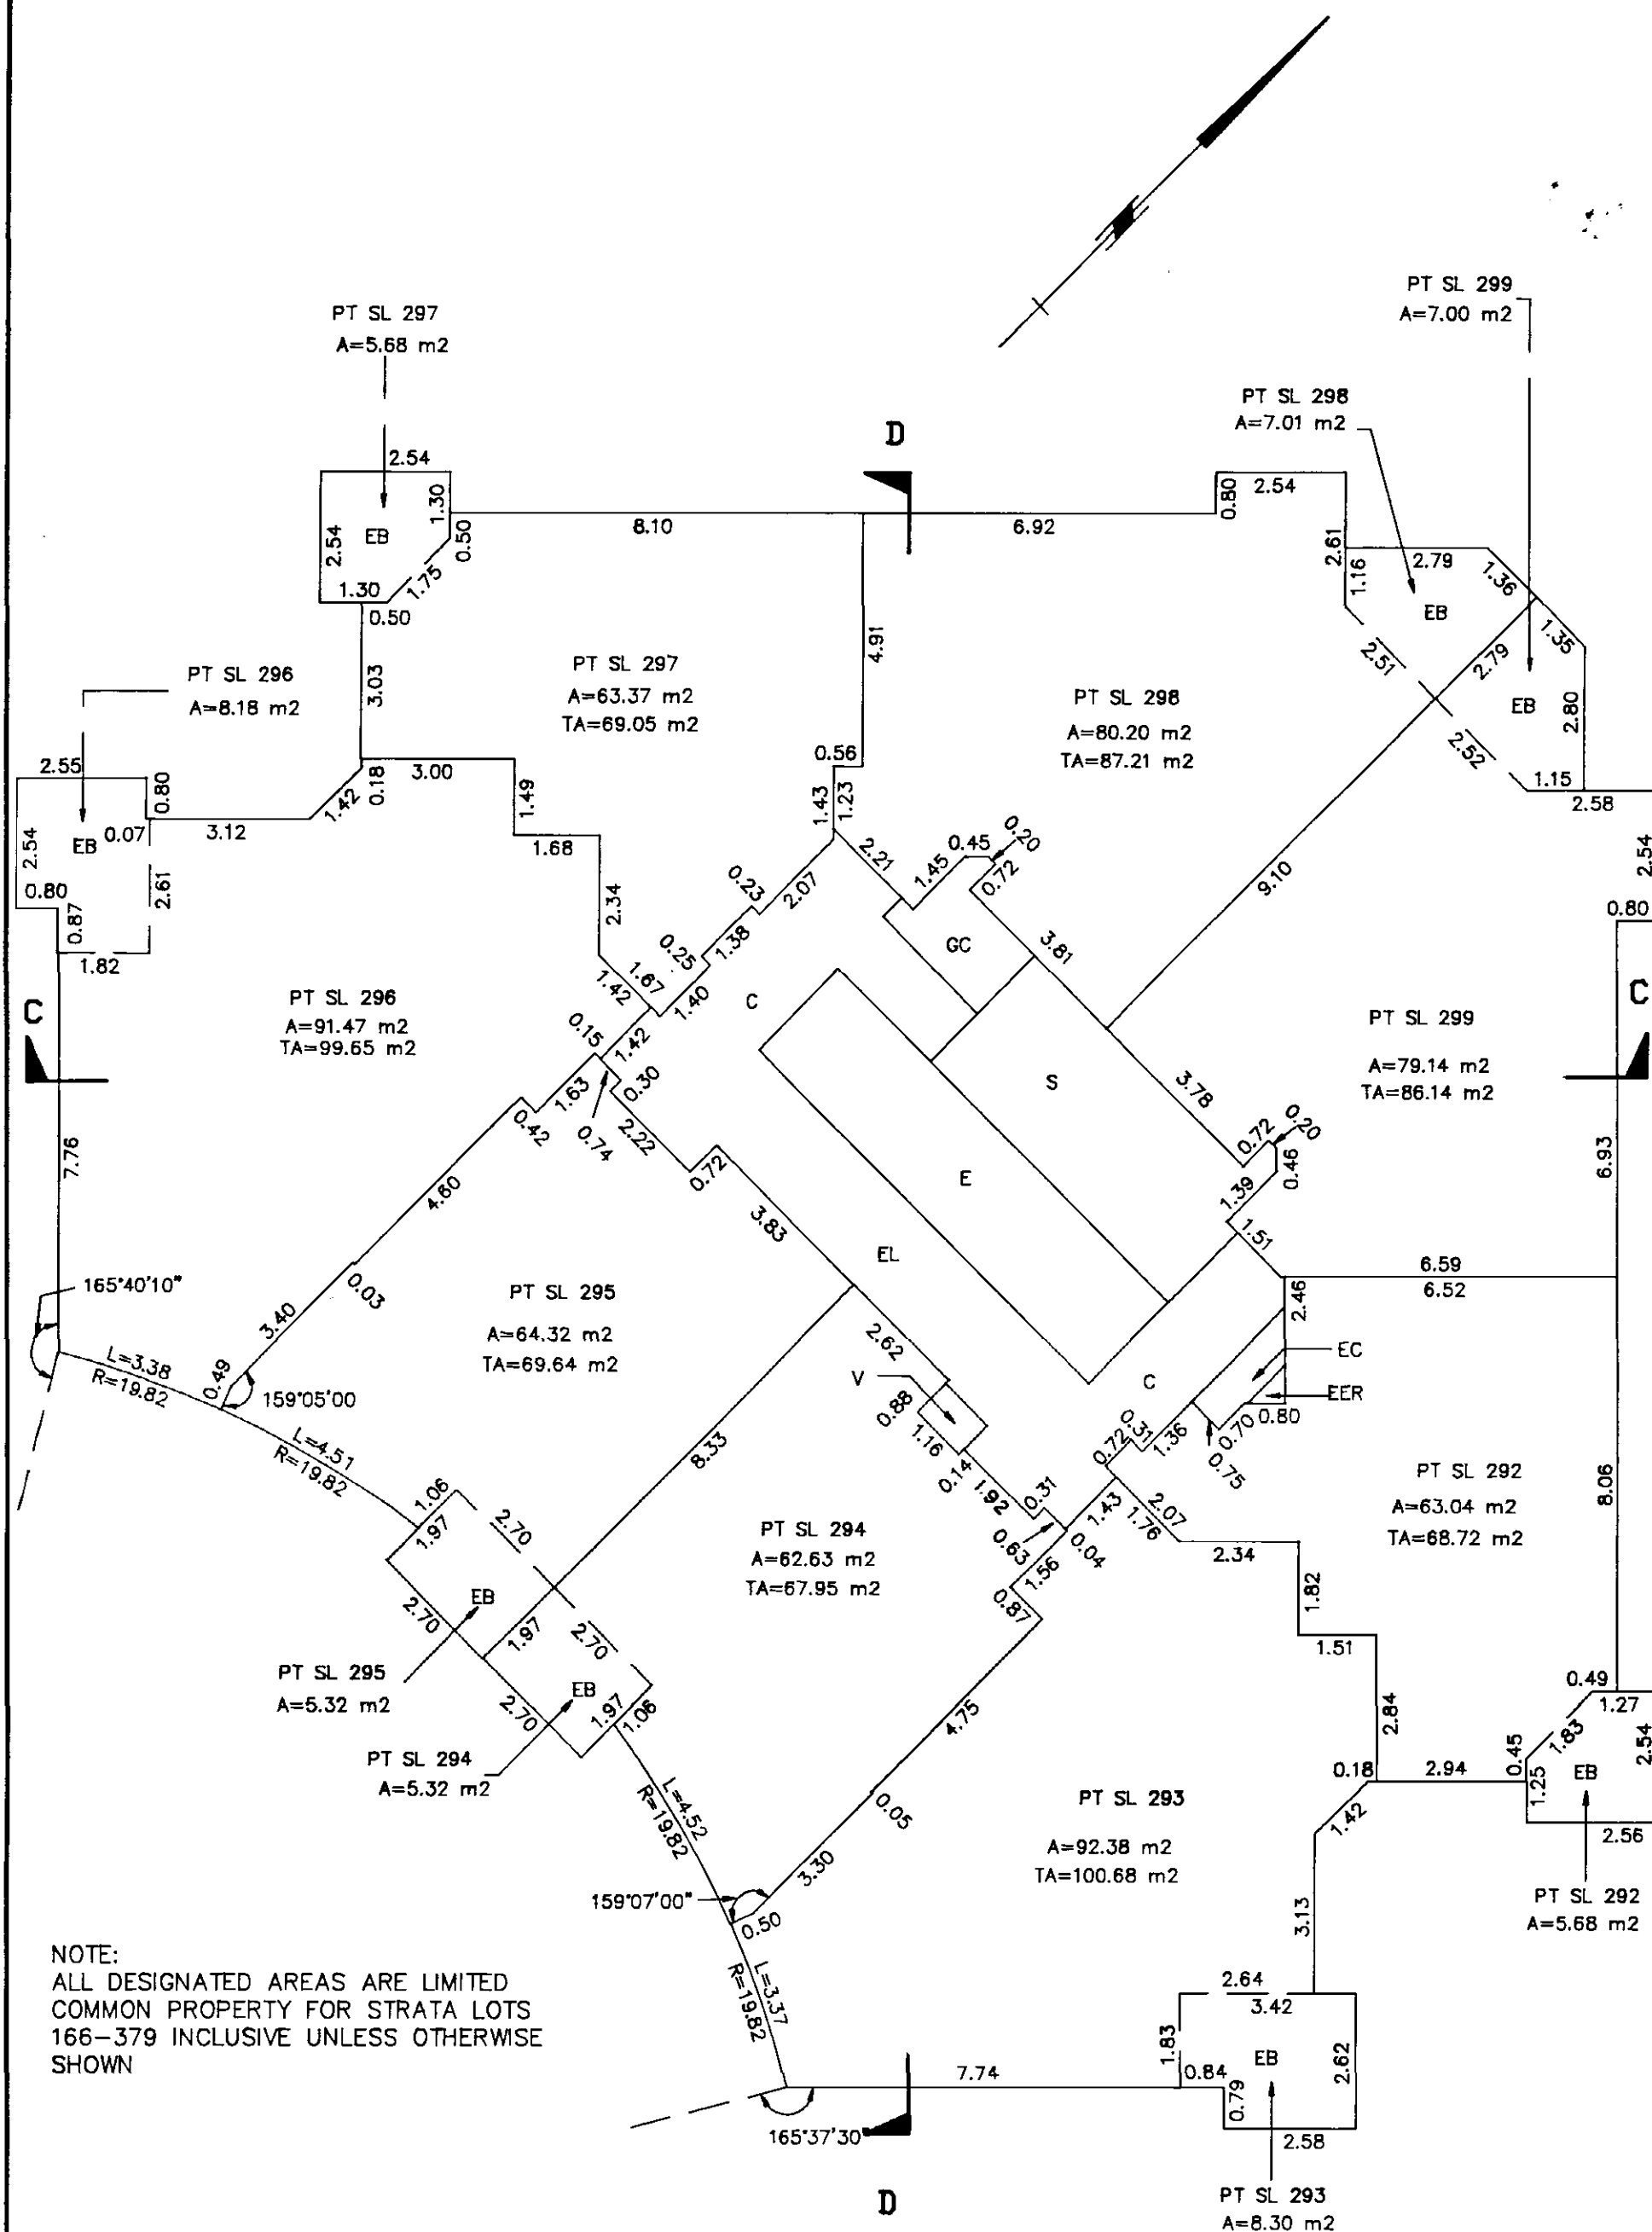


**MORGAN STEWART & COMPANY**  
Surveyors and Engineers  
1055-Seymour St, Vancouver, B.C.

DATE 29<sup>th</sup> June 1992 Bur B.C.L.S.

# NINETEENTH FLOOR

SCALE 1:125

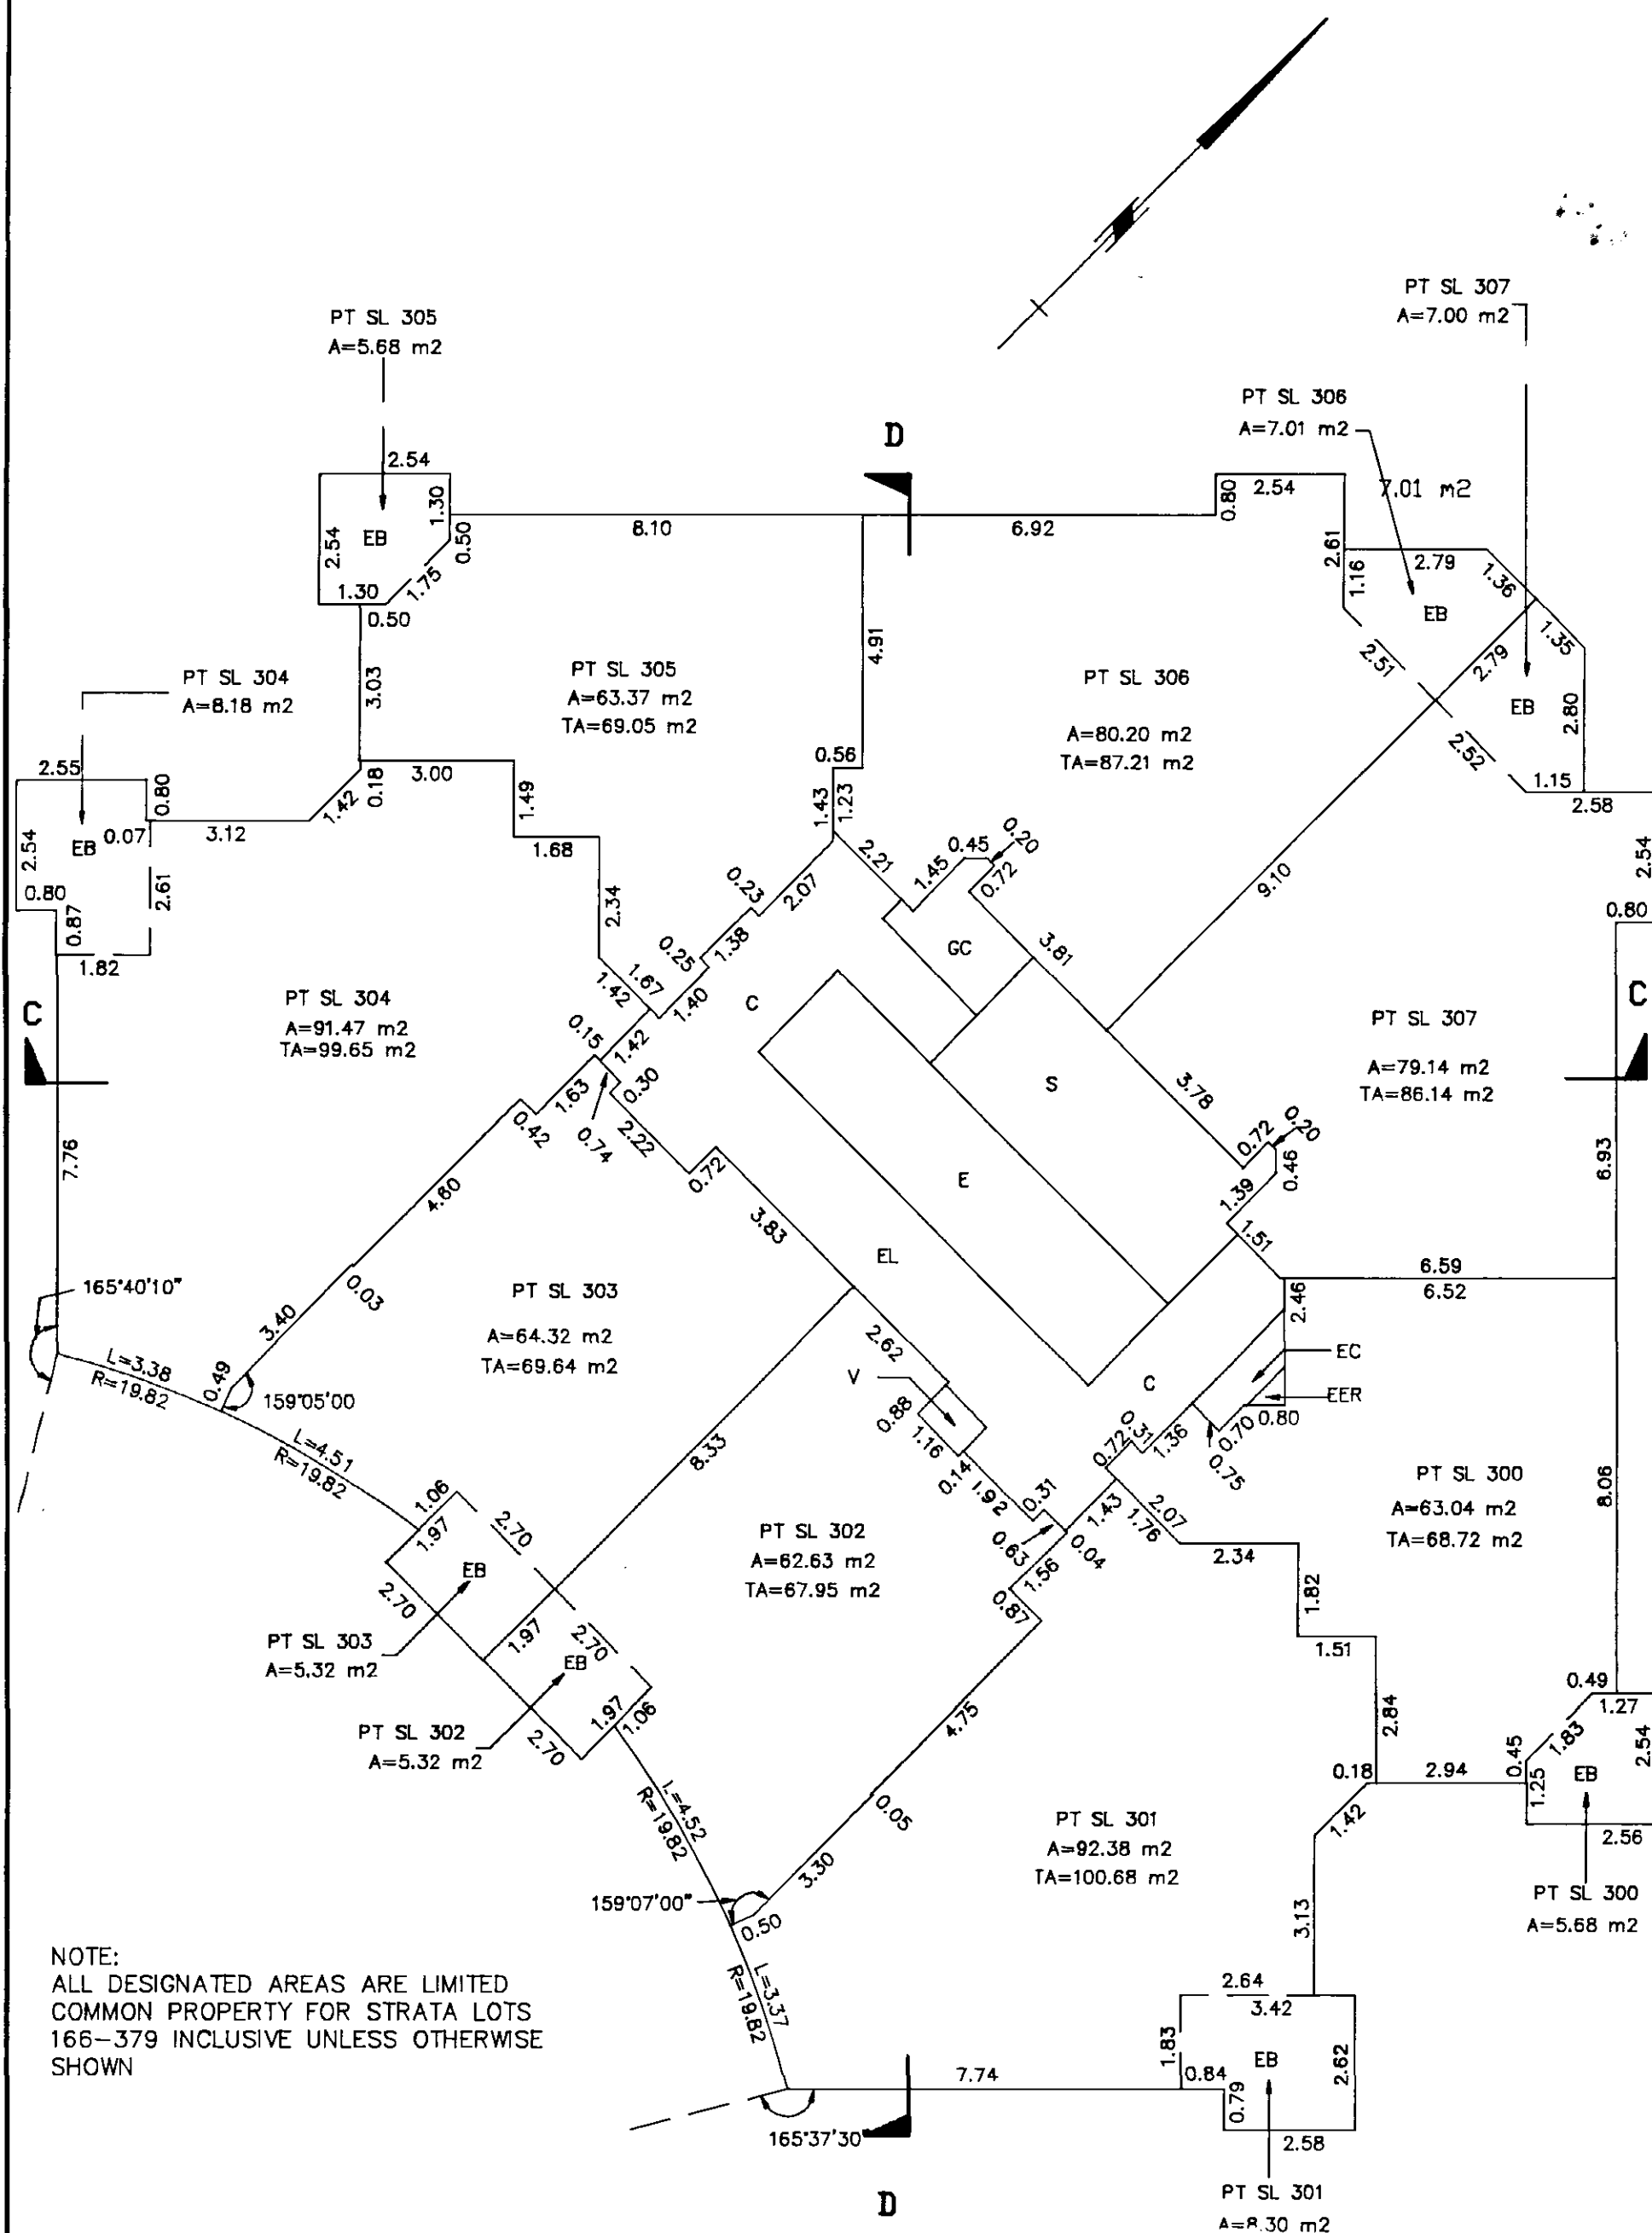 PHASE 2  
 STRATA PLAN VR. 2540

 196489 2002-08-16-10.07.37.118870  
 VAVAS2540

VAVAS2540


FILED

# TWENTIETH FLOOR

SCALE 1:125


PHASE 2

STRATA PLAN V R. 2540

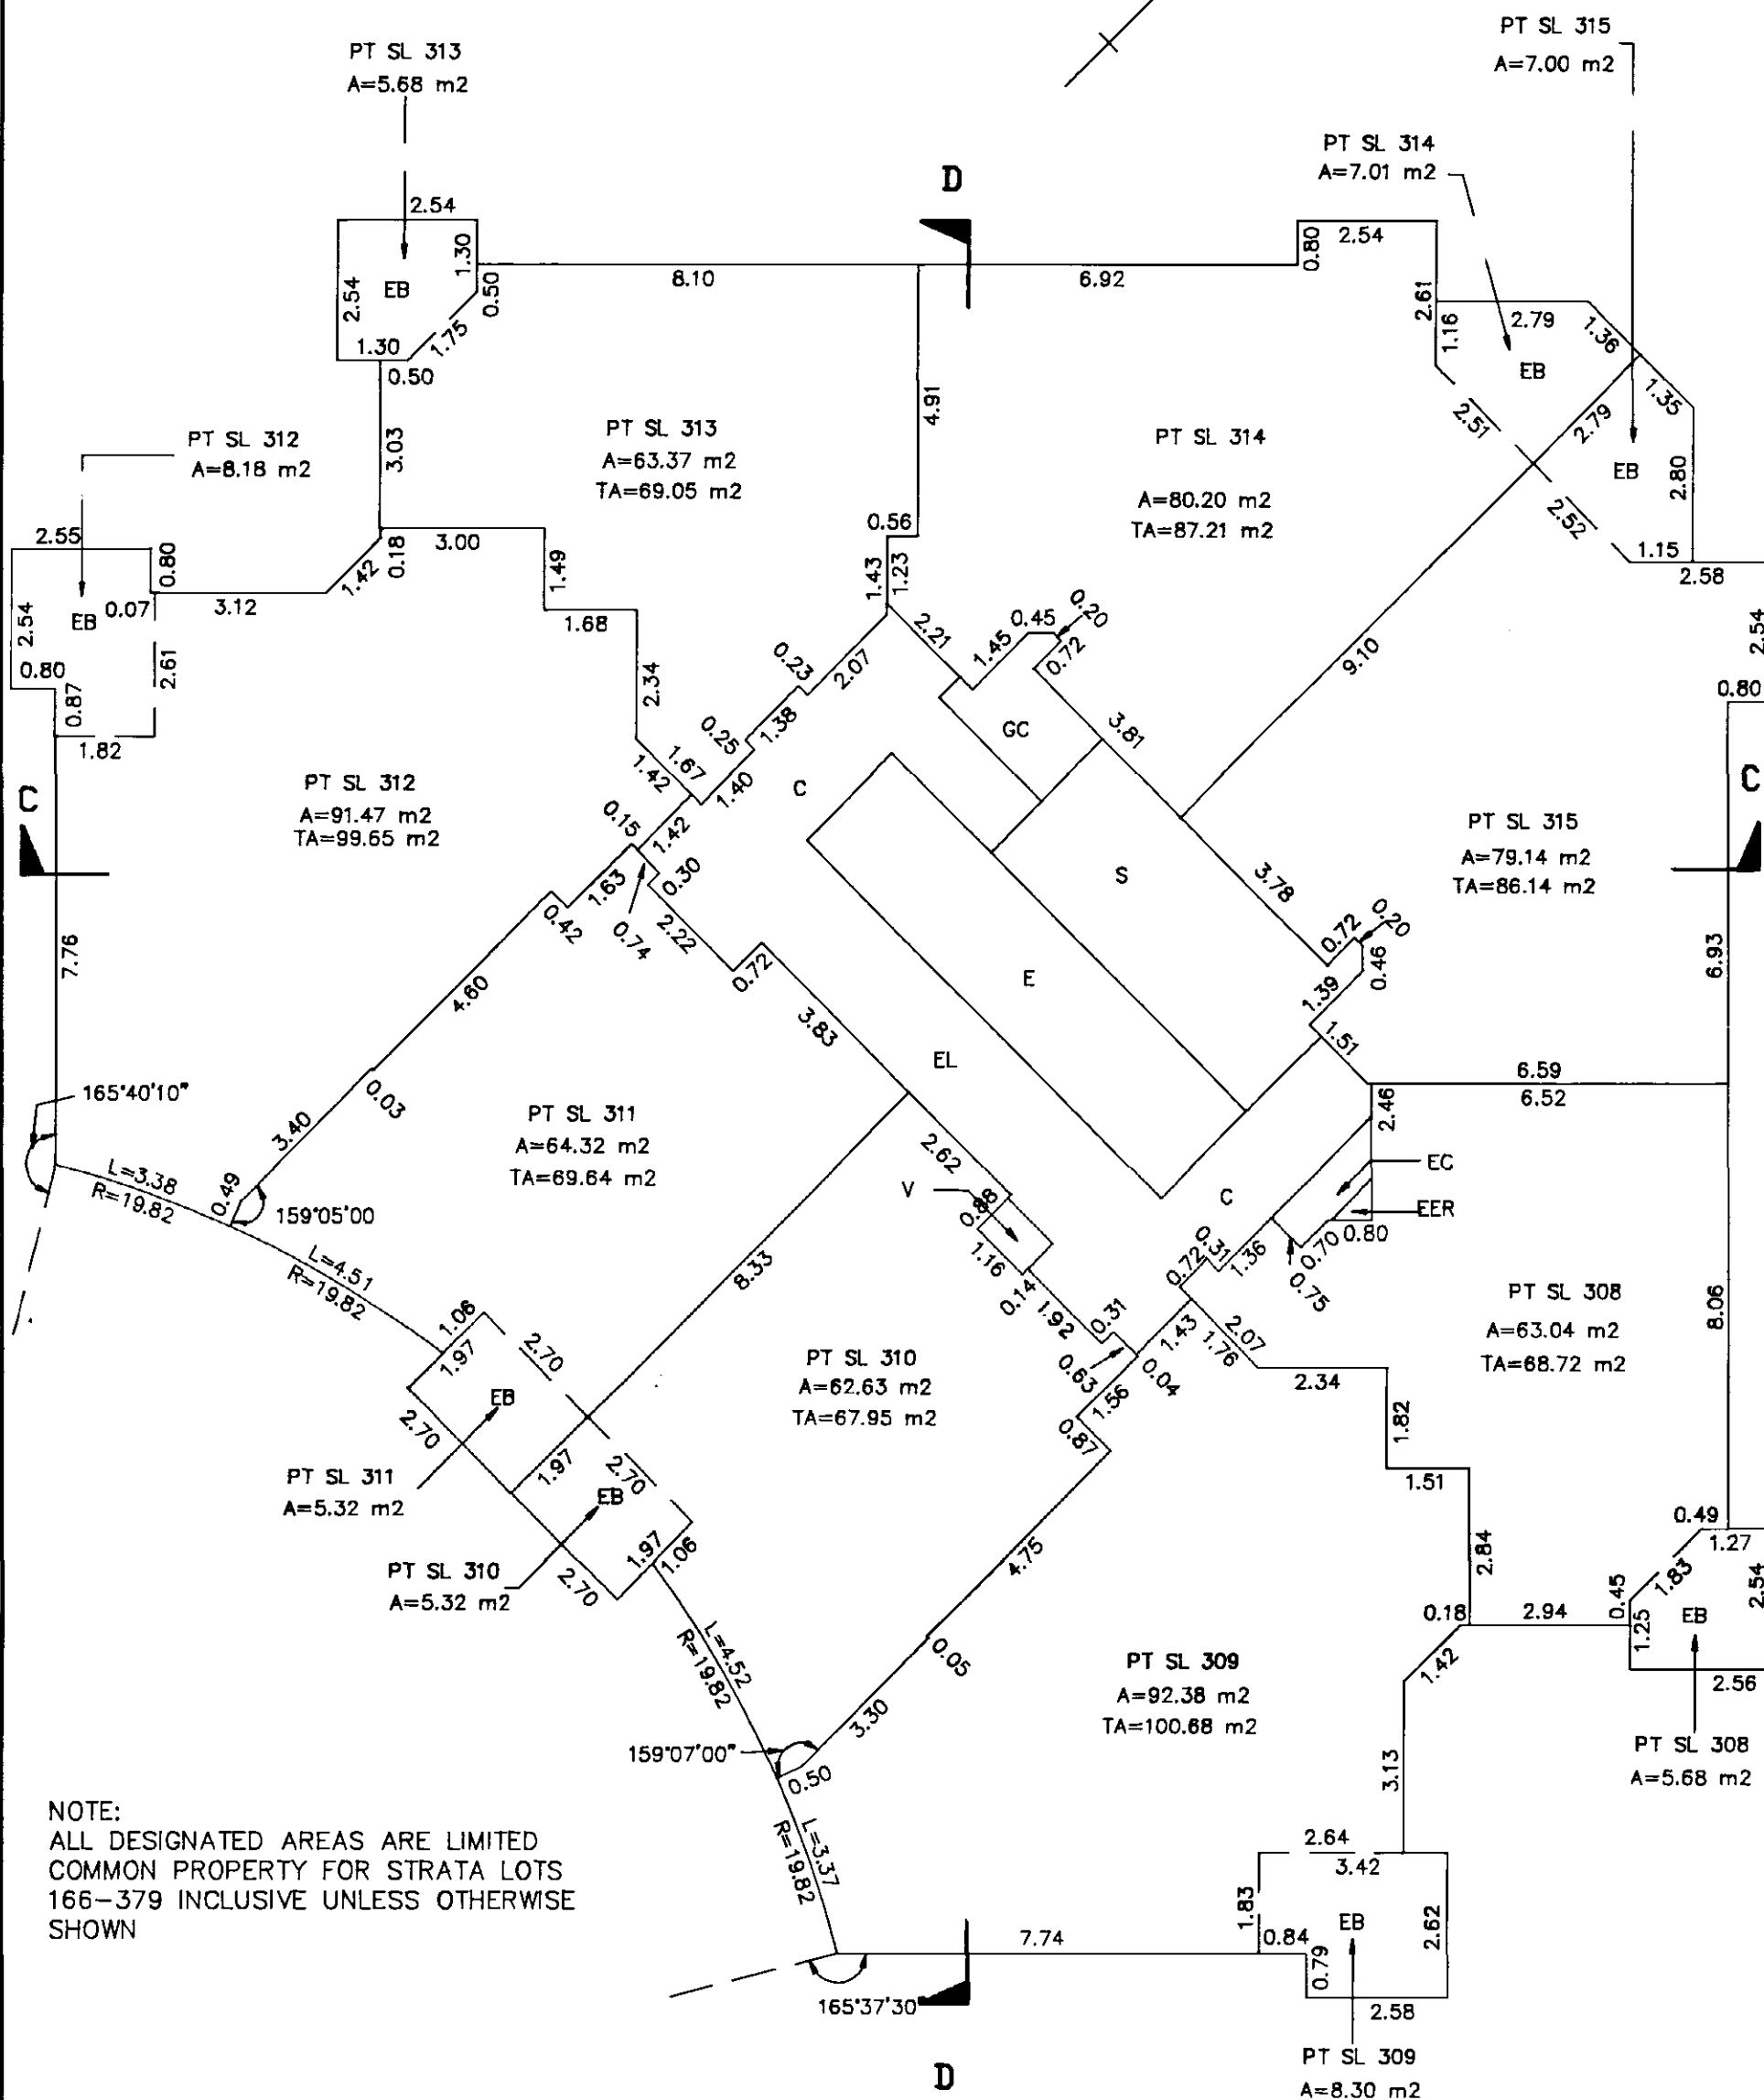

MORGAN STEWART & COMPANY  
Surveyors and Engineers  
1055-Seymour St, Vancouver, B.C.

SCALE 1:125

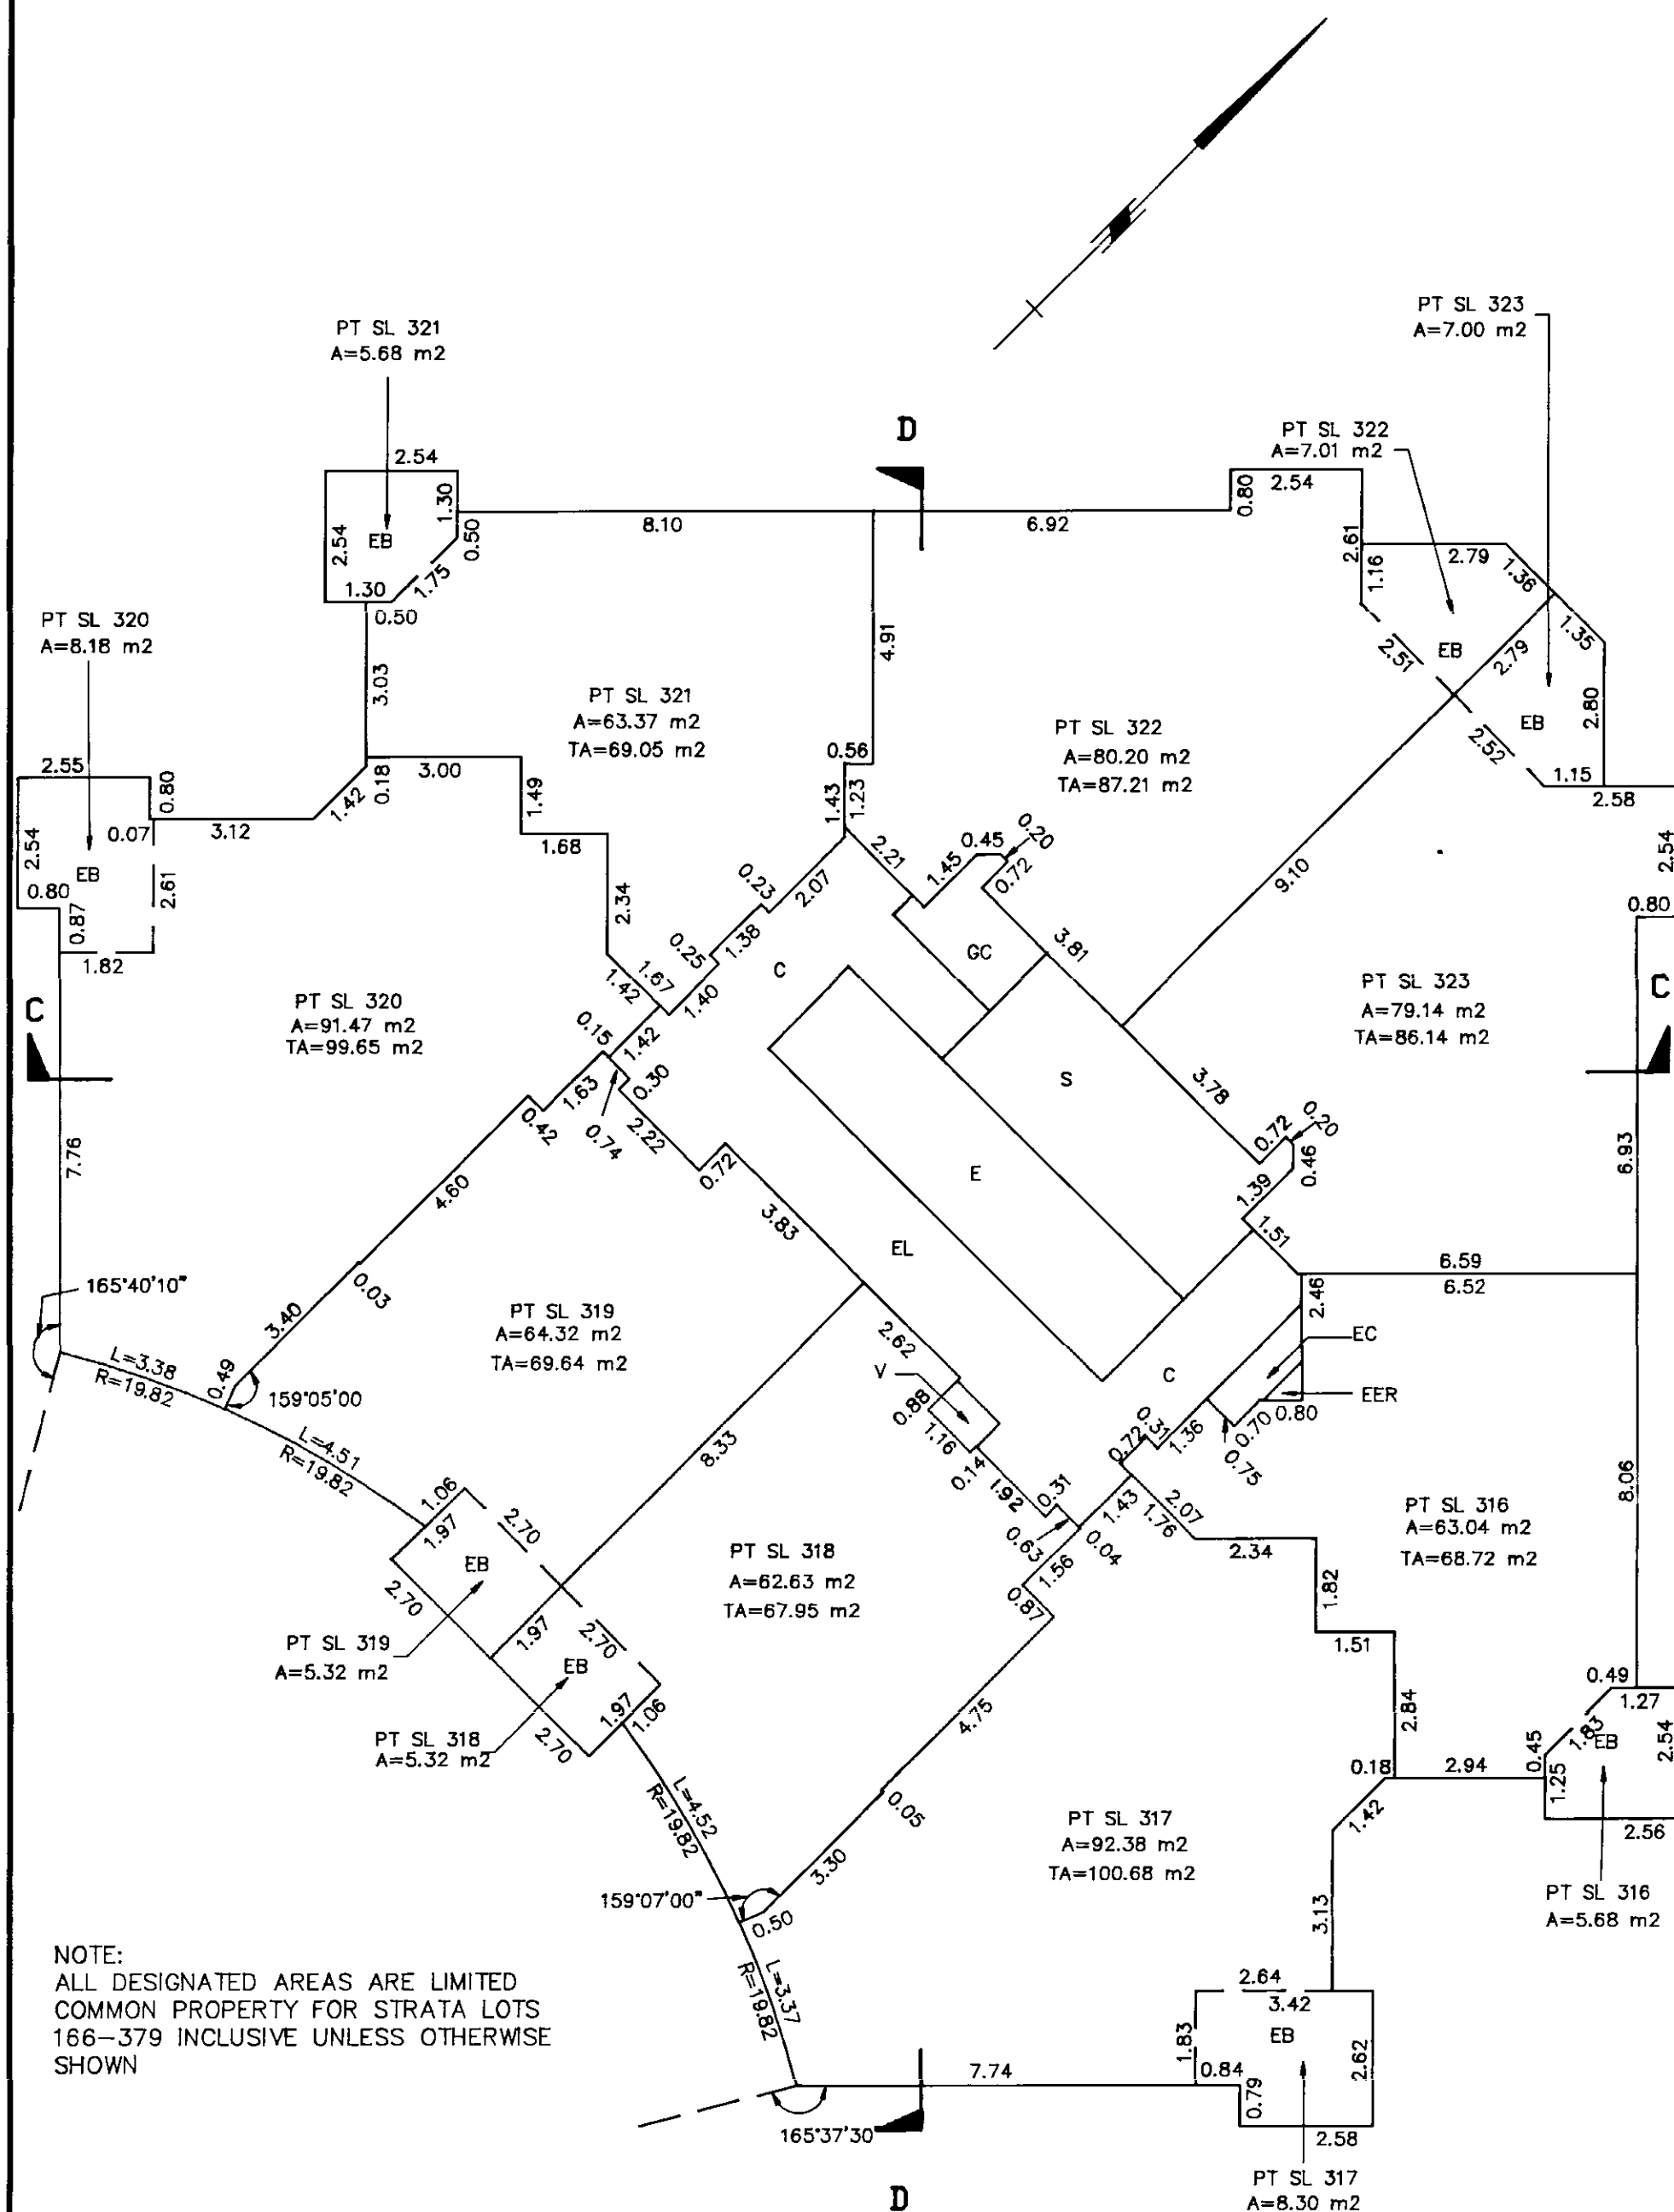


NOTE:  
ALL DESIGNATED AREAS ARE LIMITED  
COMMON PROPERTY FOR STRATA LOTS  
166-379 INCLUSIVE UNLESS OTHERWISE  
SHOWN

**MORGAN STEWART & COMPANY**  
Surveyors and Engineers  
1055-Seymour St, Vancouver, B.C.

DATE 29<sup>th</sup> June 1992 BCB.C.L.S.

# TWENTY SECOND FLOOR

SCALE 1:125

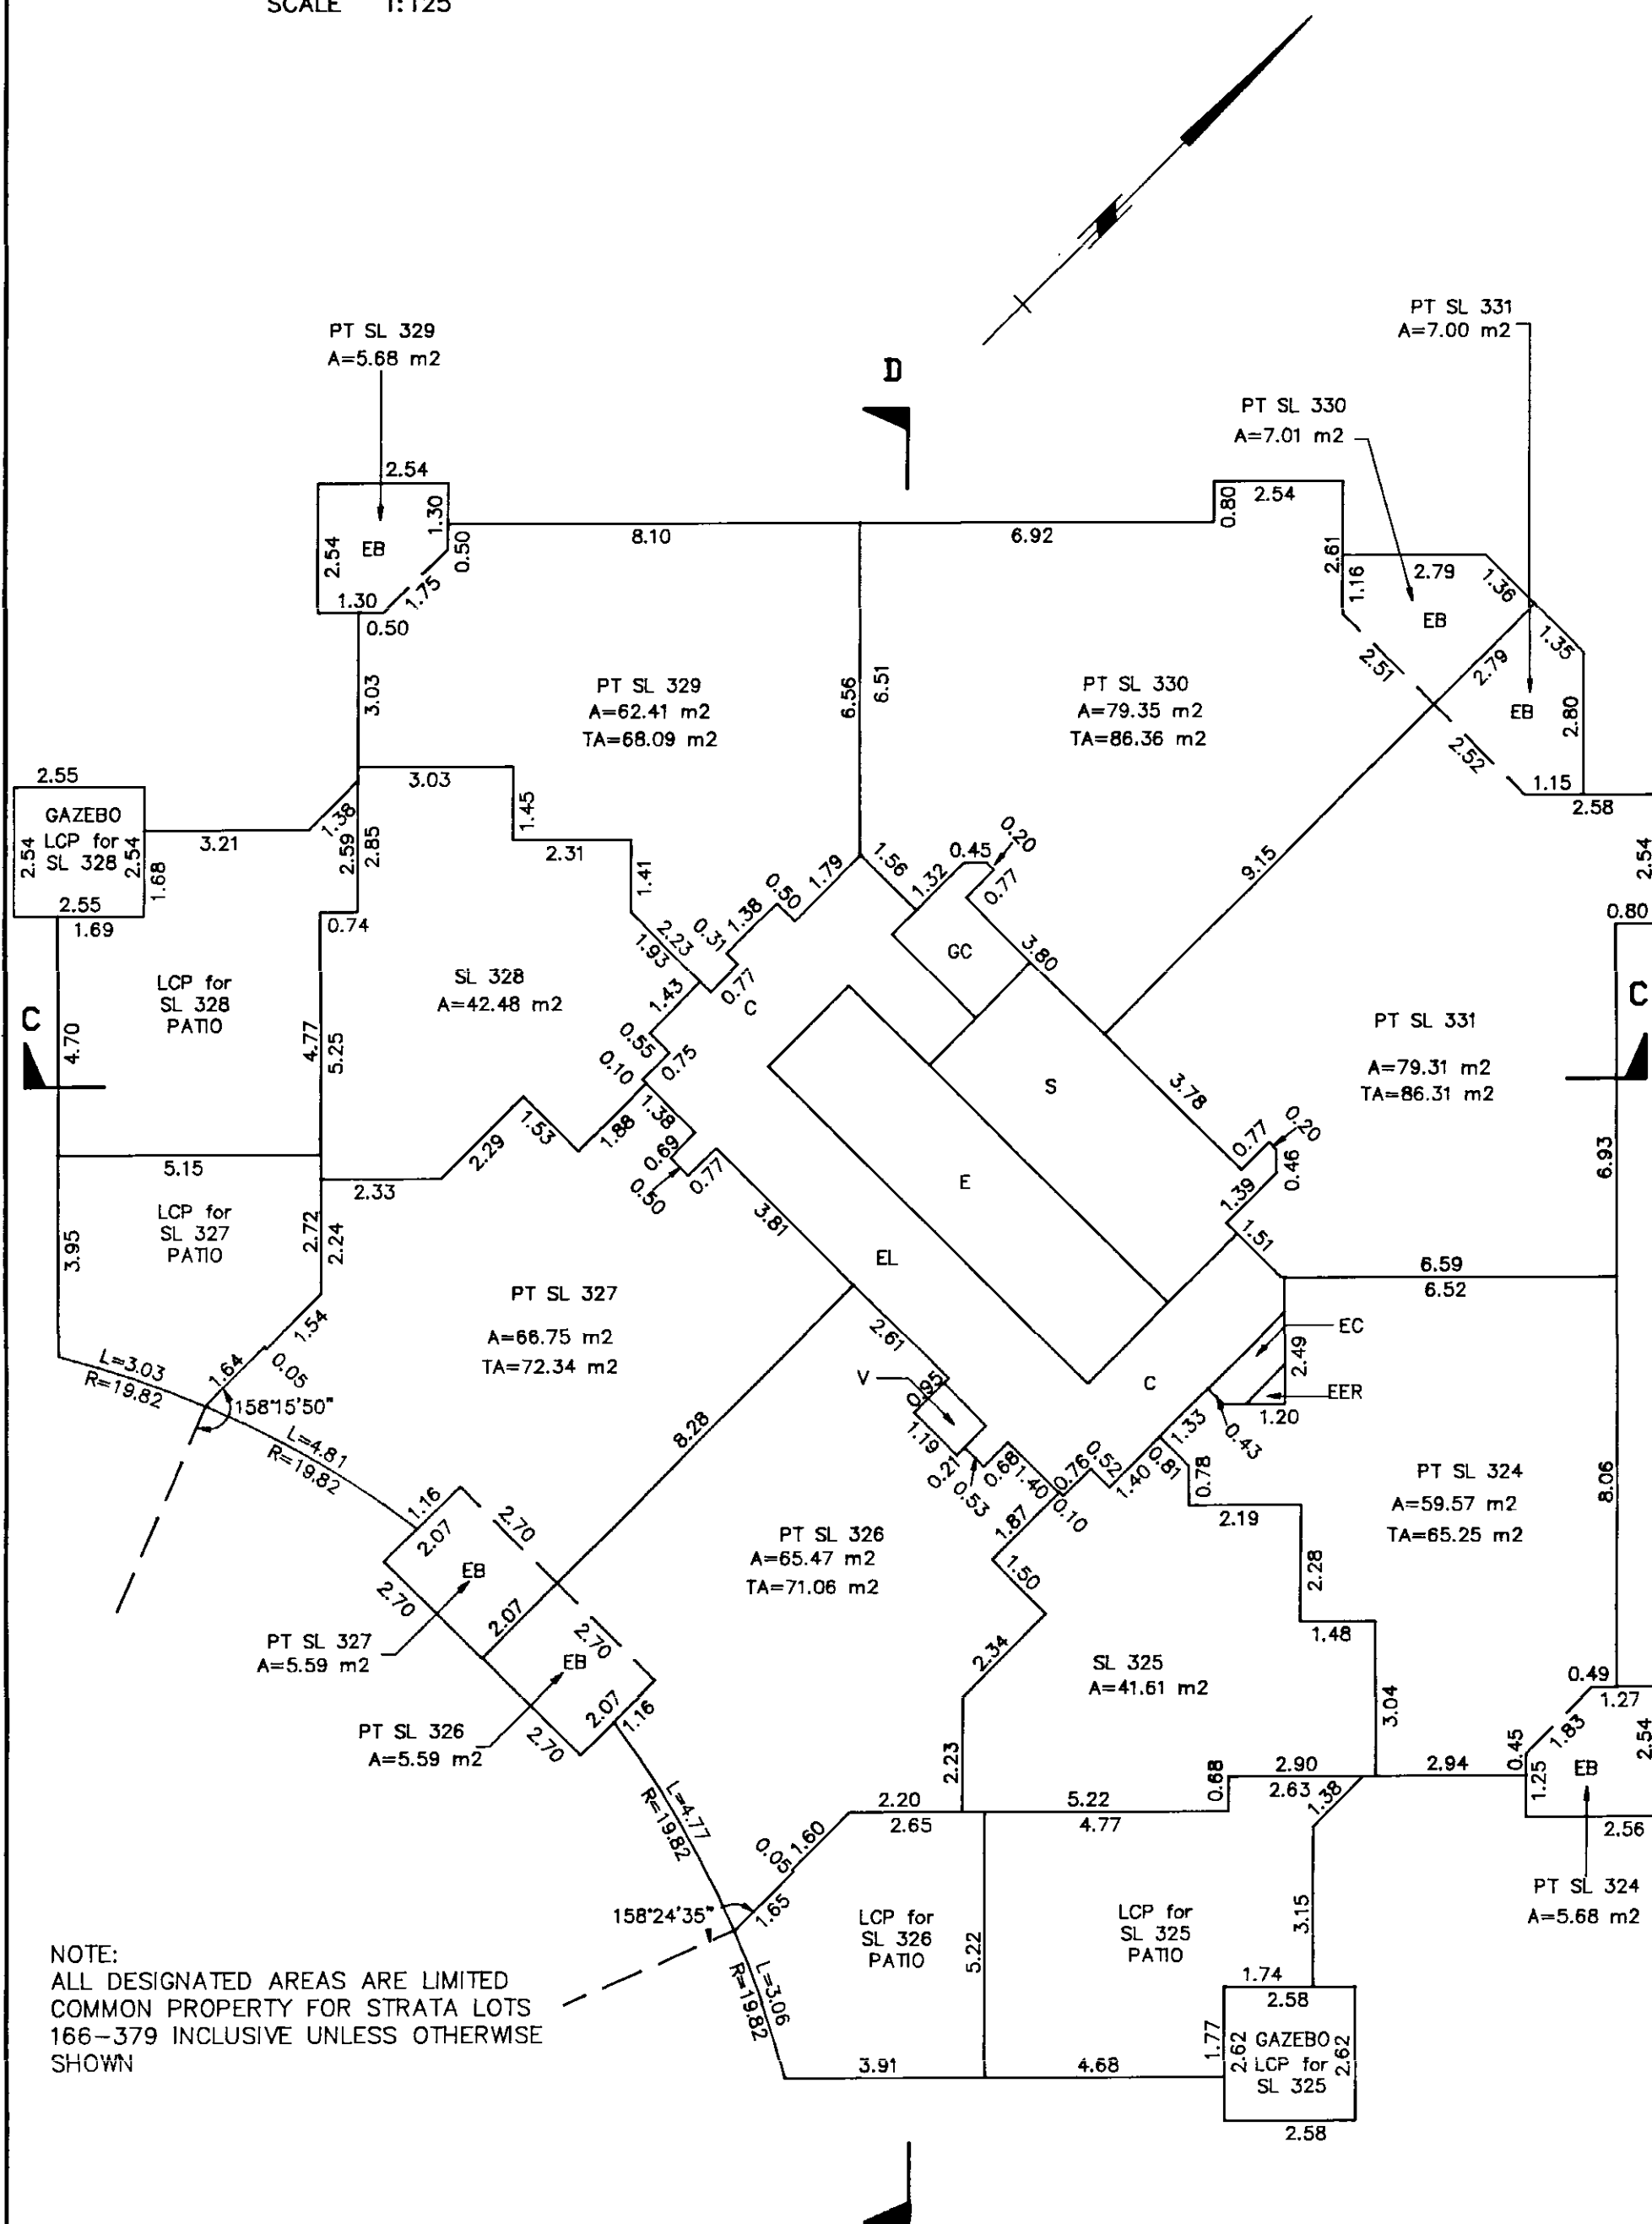 PHASE 2  
 STRATA PLAN VR. 2540


NOTE:  
 ALL DESIGNATED AREAS ARE LIMITED  
 COMMON PROPERTY FOR STRATA LOTS  
 166-379 INCLUSIVE UNLESS OTHERWISE  
 SHOWN

MORGAN STEWART & COMPANY  
 Surveyors and Engineers  
 1055-Seymour St, Vancouver, B.C.


 DATE 29 June 1992 Bur B.C.L.S.

# TWENTY THIRD FLOOR

SCALE 1:125

PHASE 2

STRATA PLAN VR. 2540

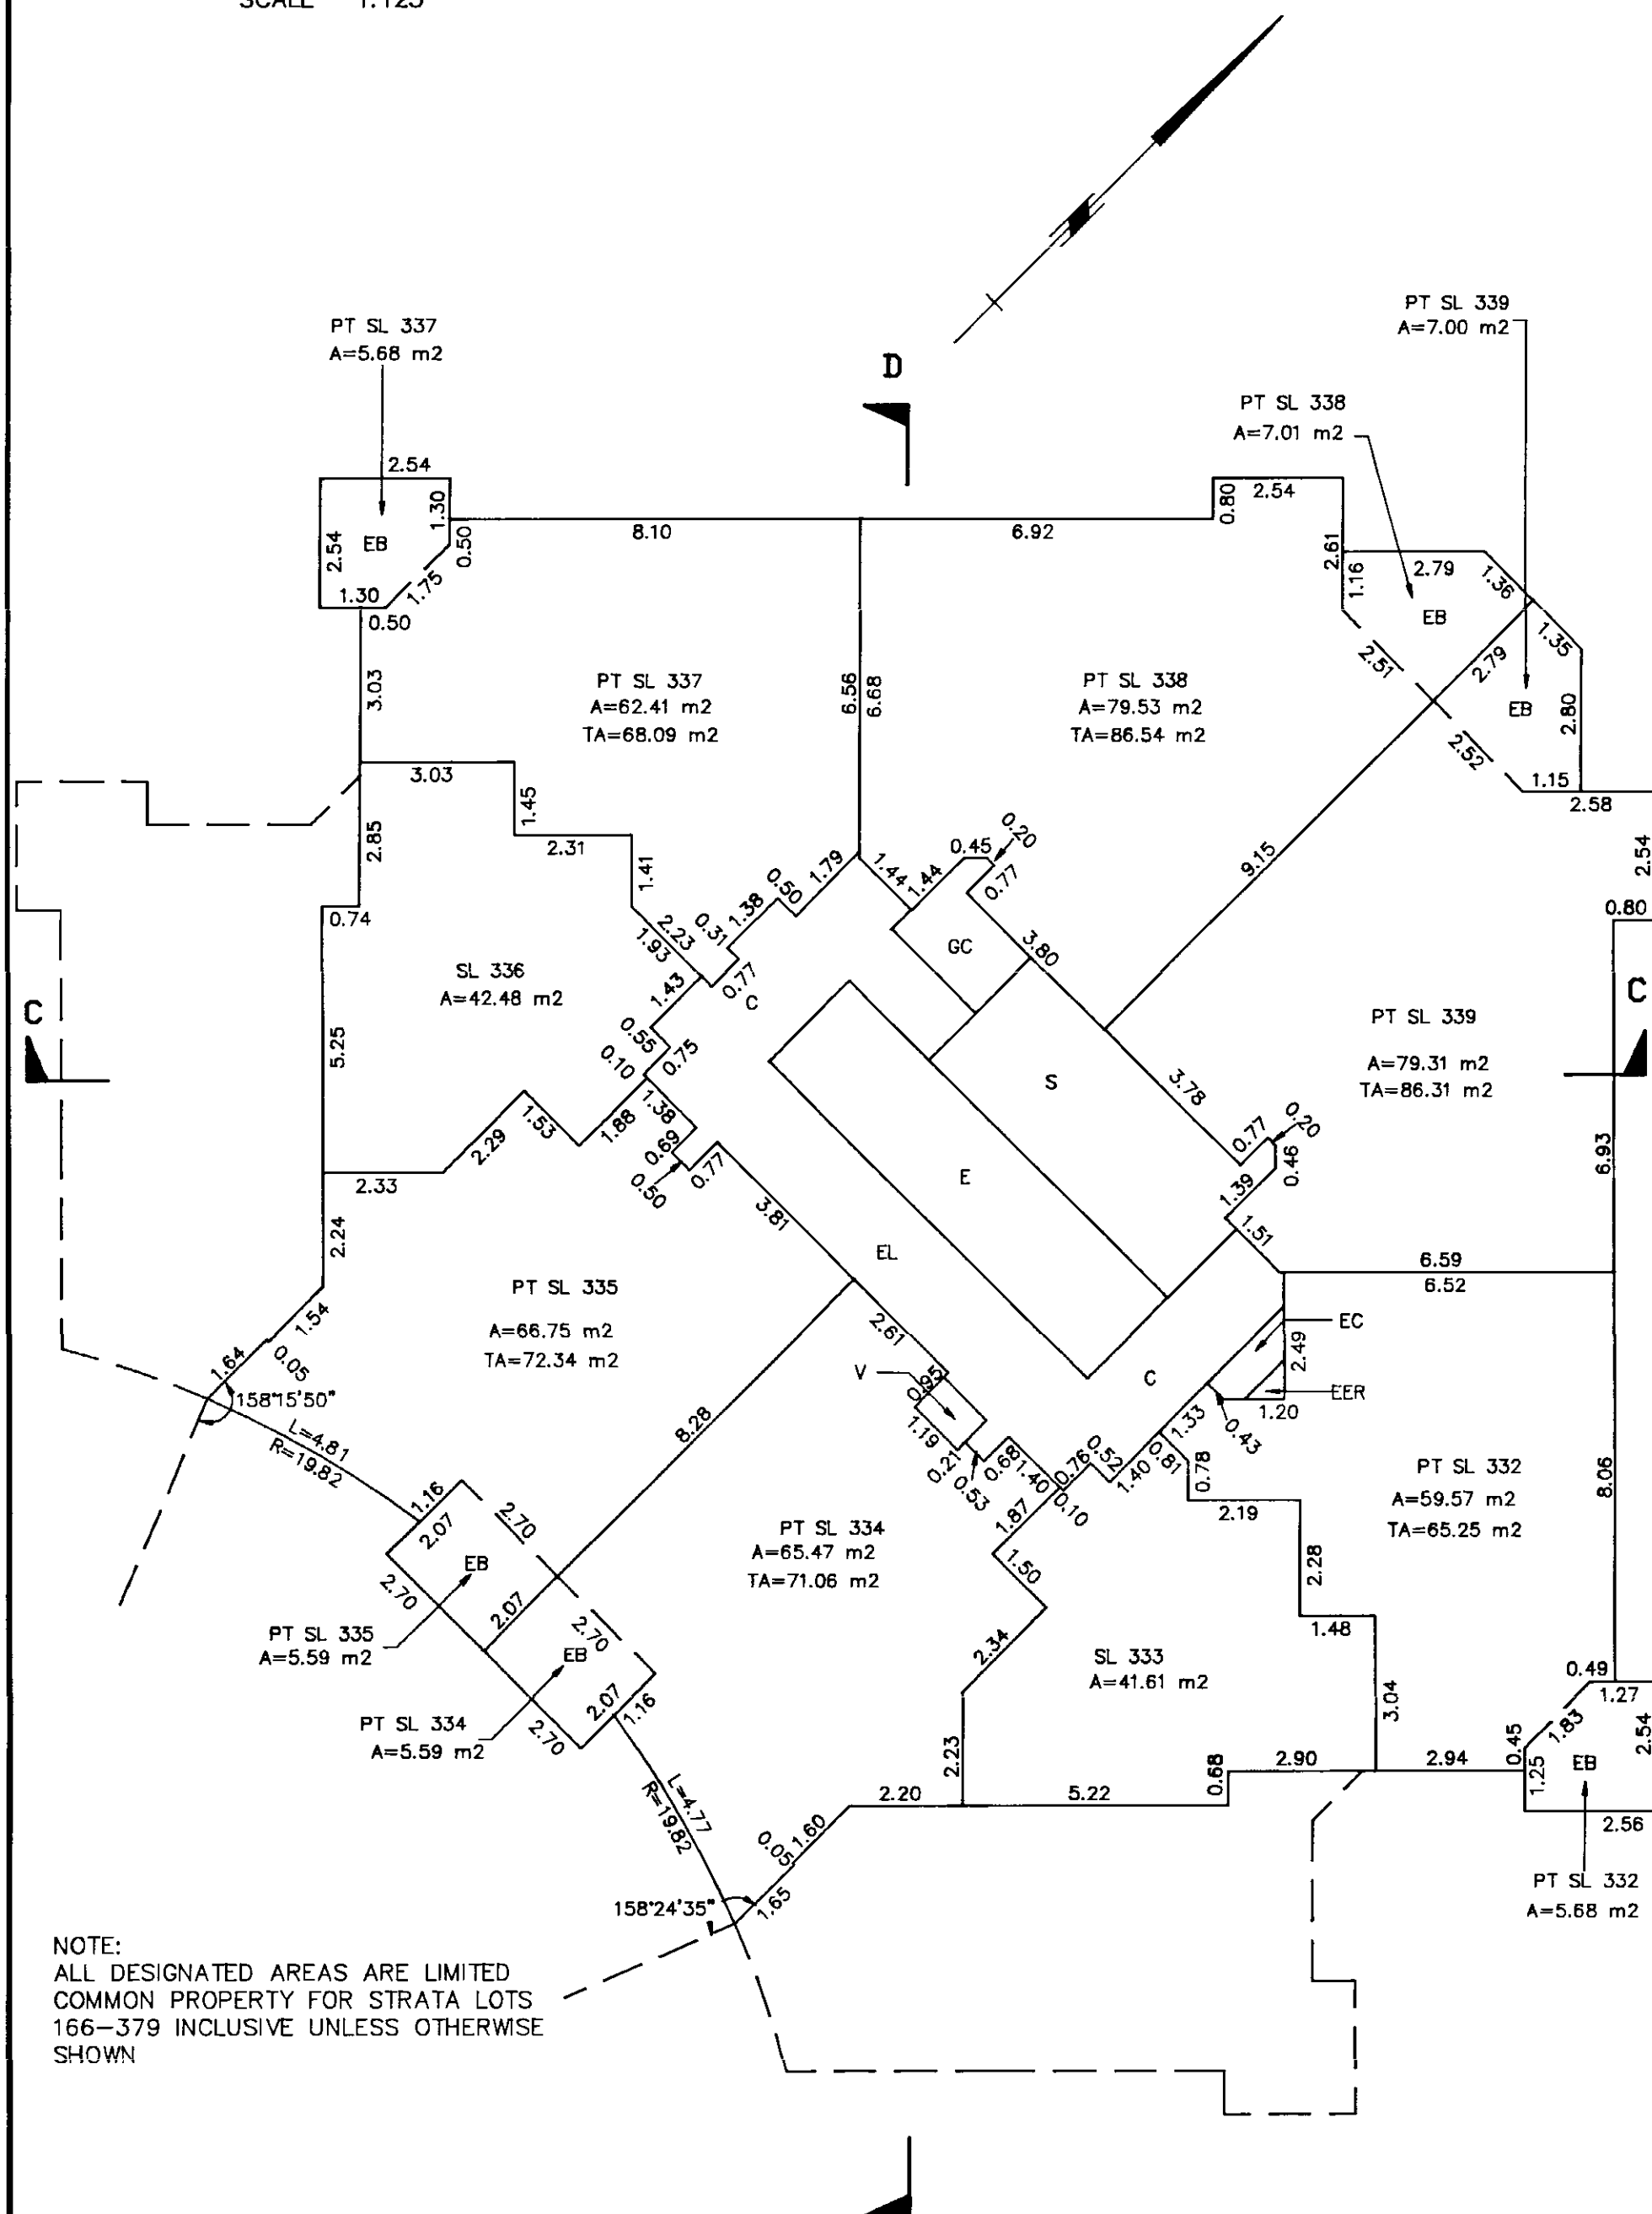

196489 2002-08-16-10.07.37.118870


VAVAS2540

FILED

# TWENTY FOURTH FLOOR

PHASE 2  
STRATA PLAN VR. 2540

SCALE 1:125

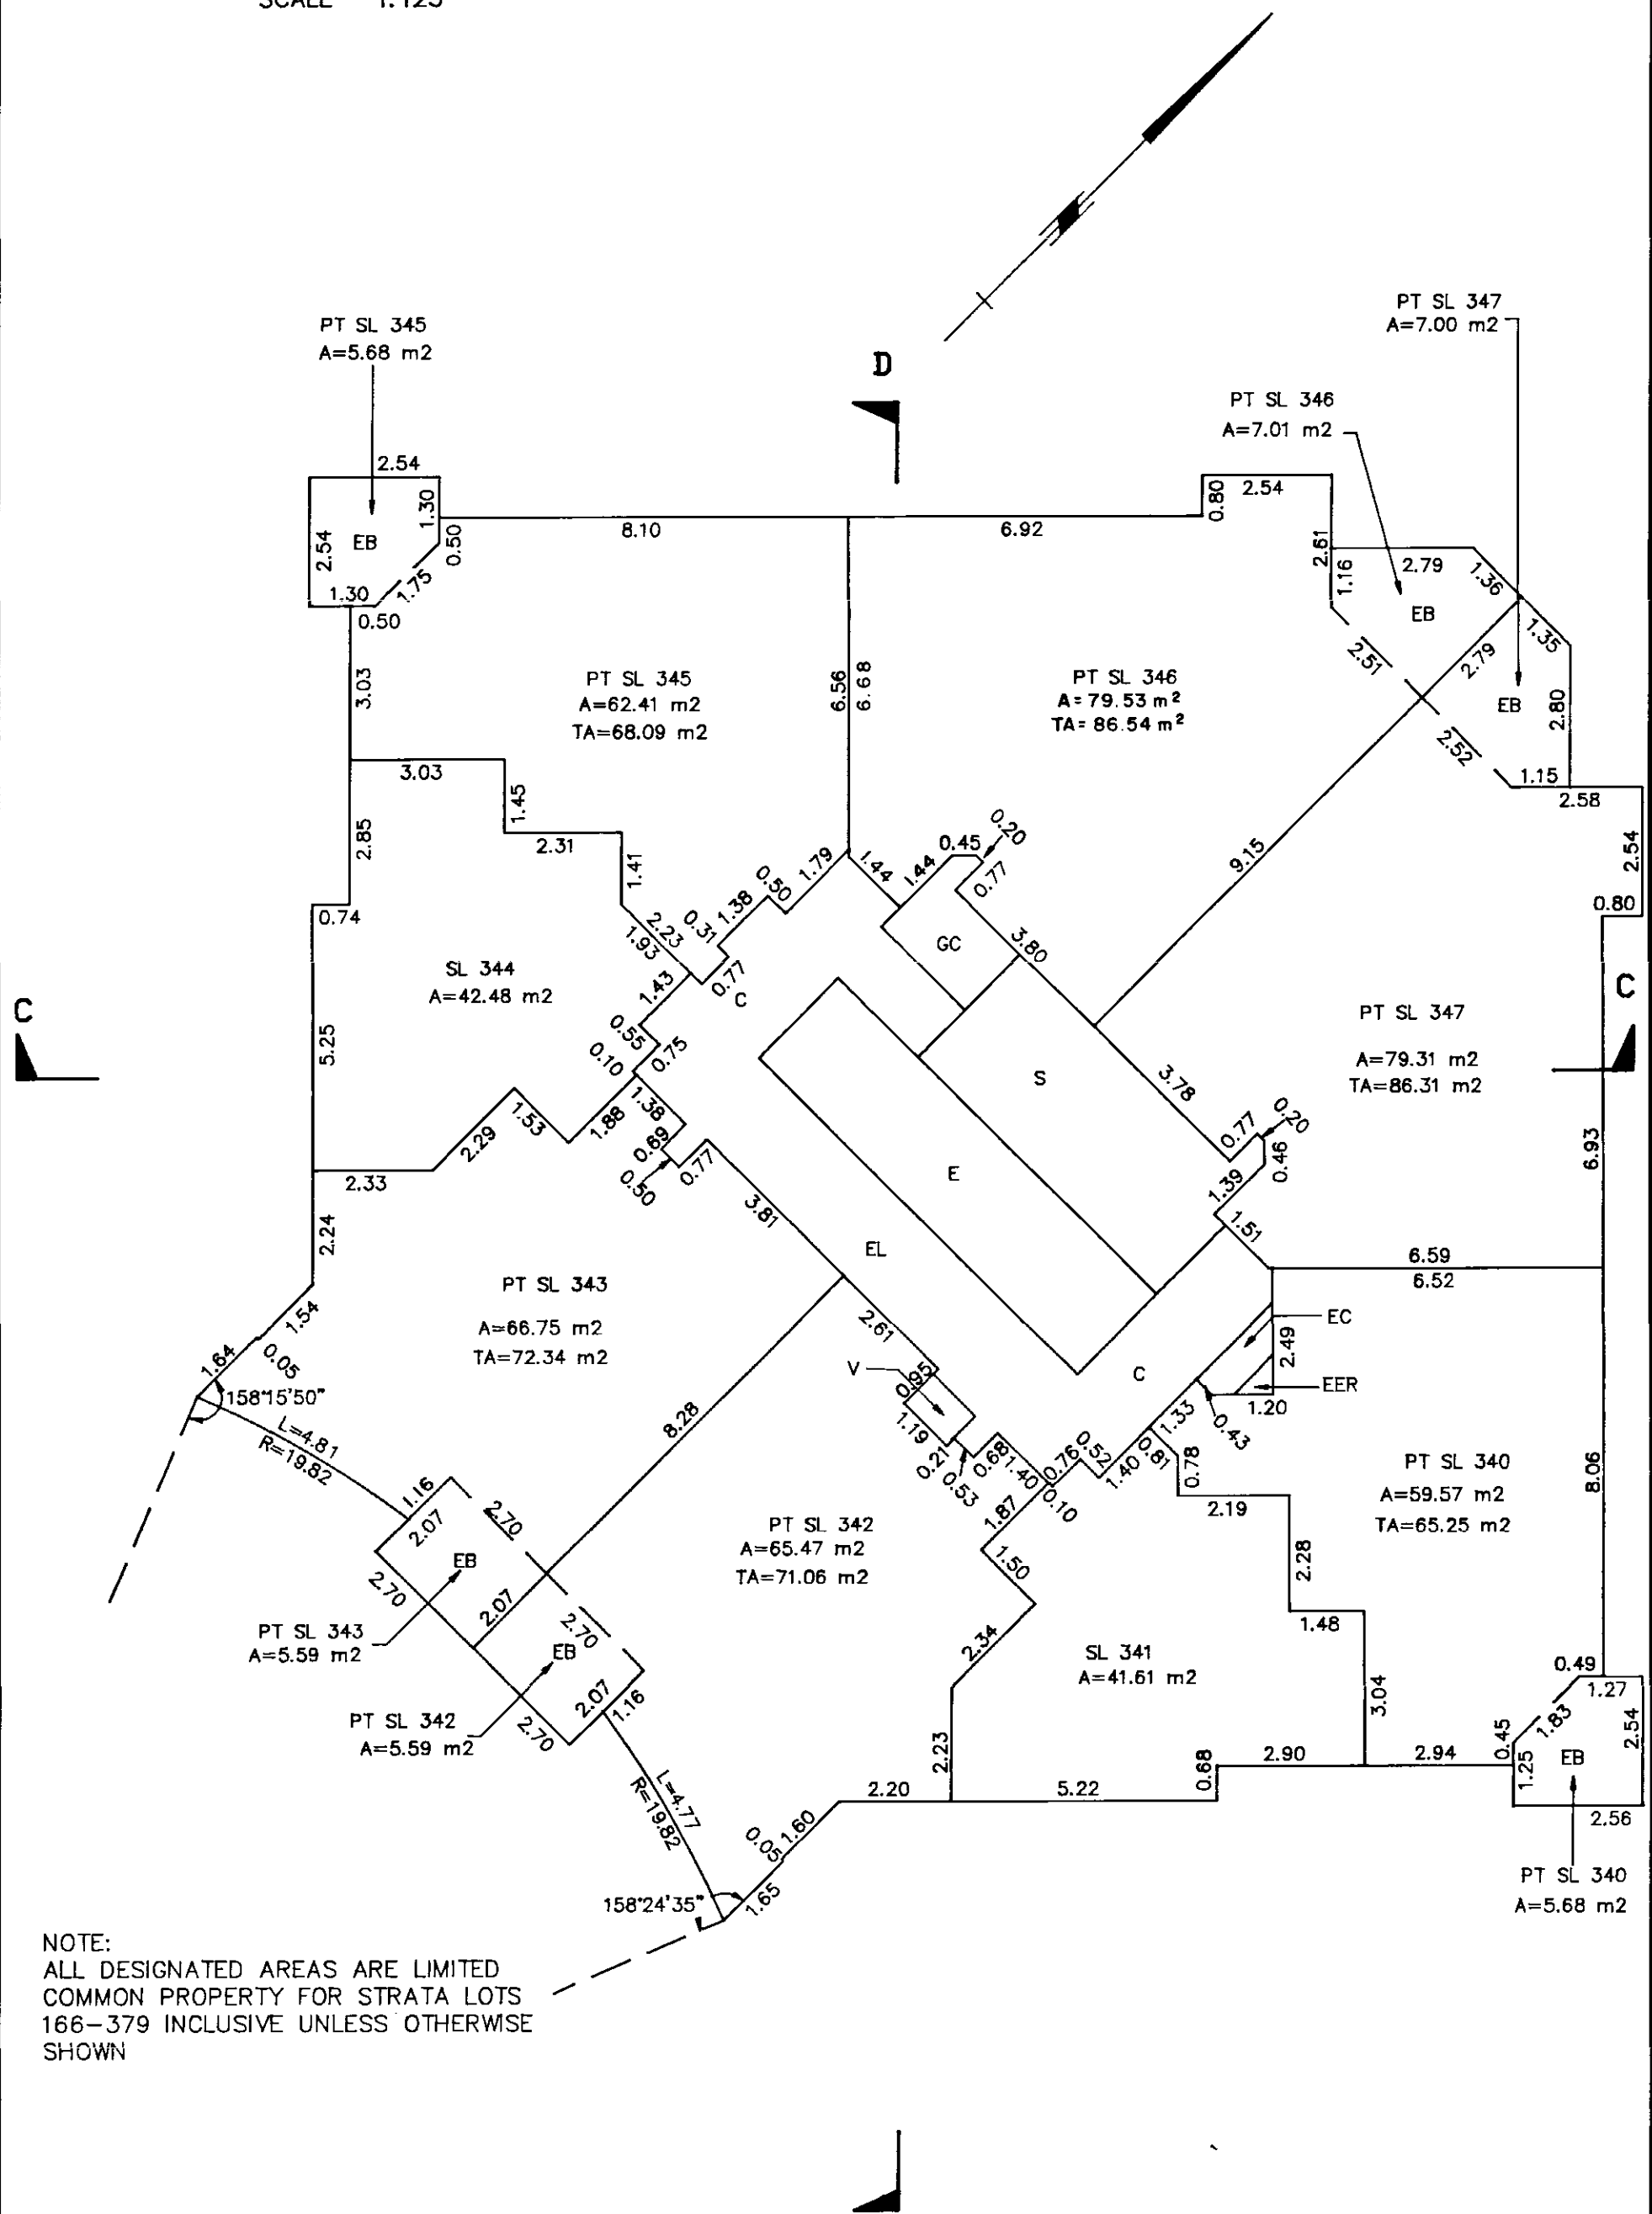


NOTE:  
ALL DESIGNATED AREAS ARE LIMITED  
COMMON PROPERTY FOR STRATA LOTS  
166-379 INCLUSIVE UNLESS OTHERWISE  
SHOWN

MORGAN STEWART & COMPANY  
Surveyors and Engineers  
1055-Seymour St, Vancouver, B.C.

DATE 29<sup>th</sup> June 1992 B.C.L.S.

SCALE 1:125

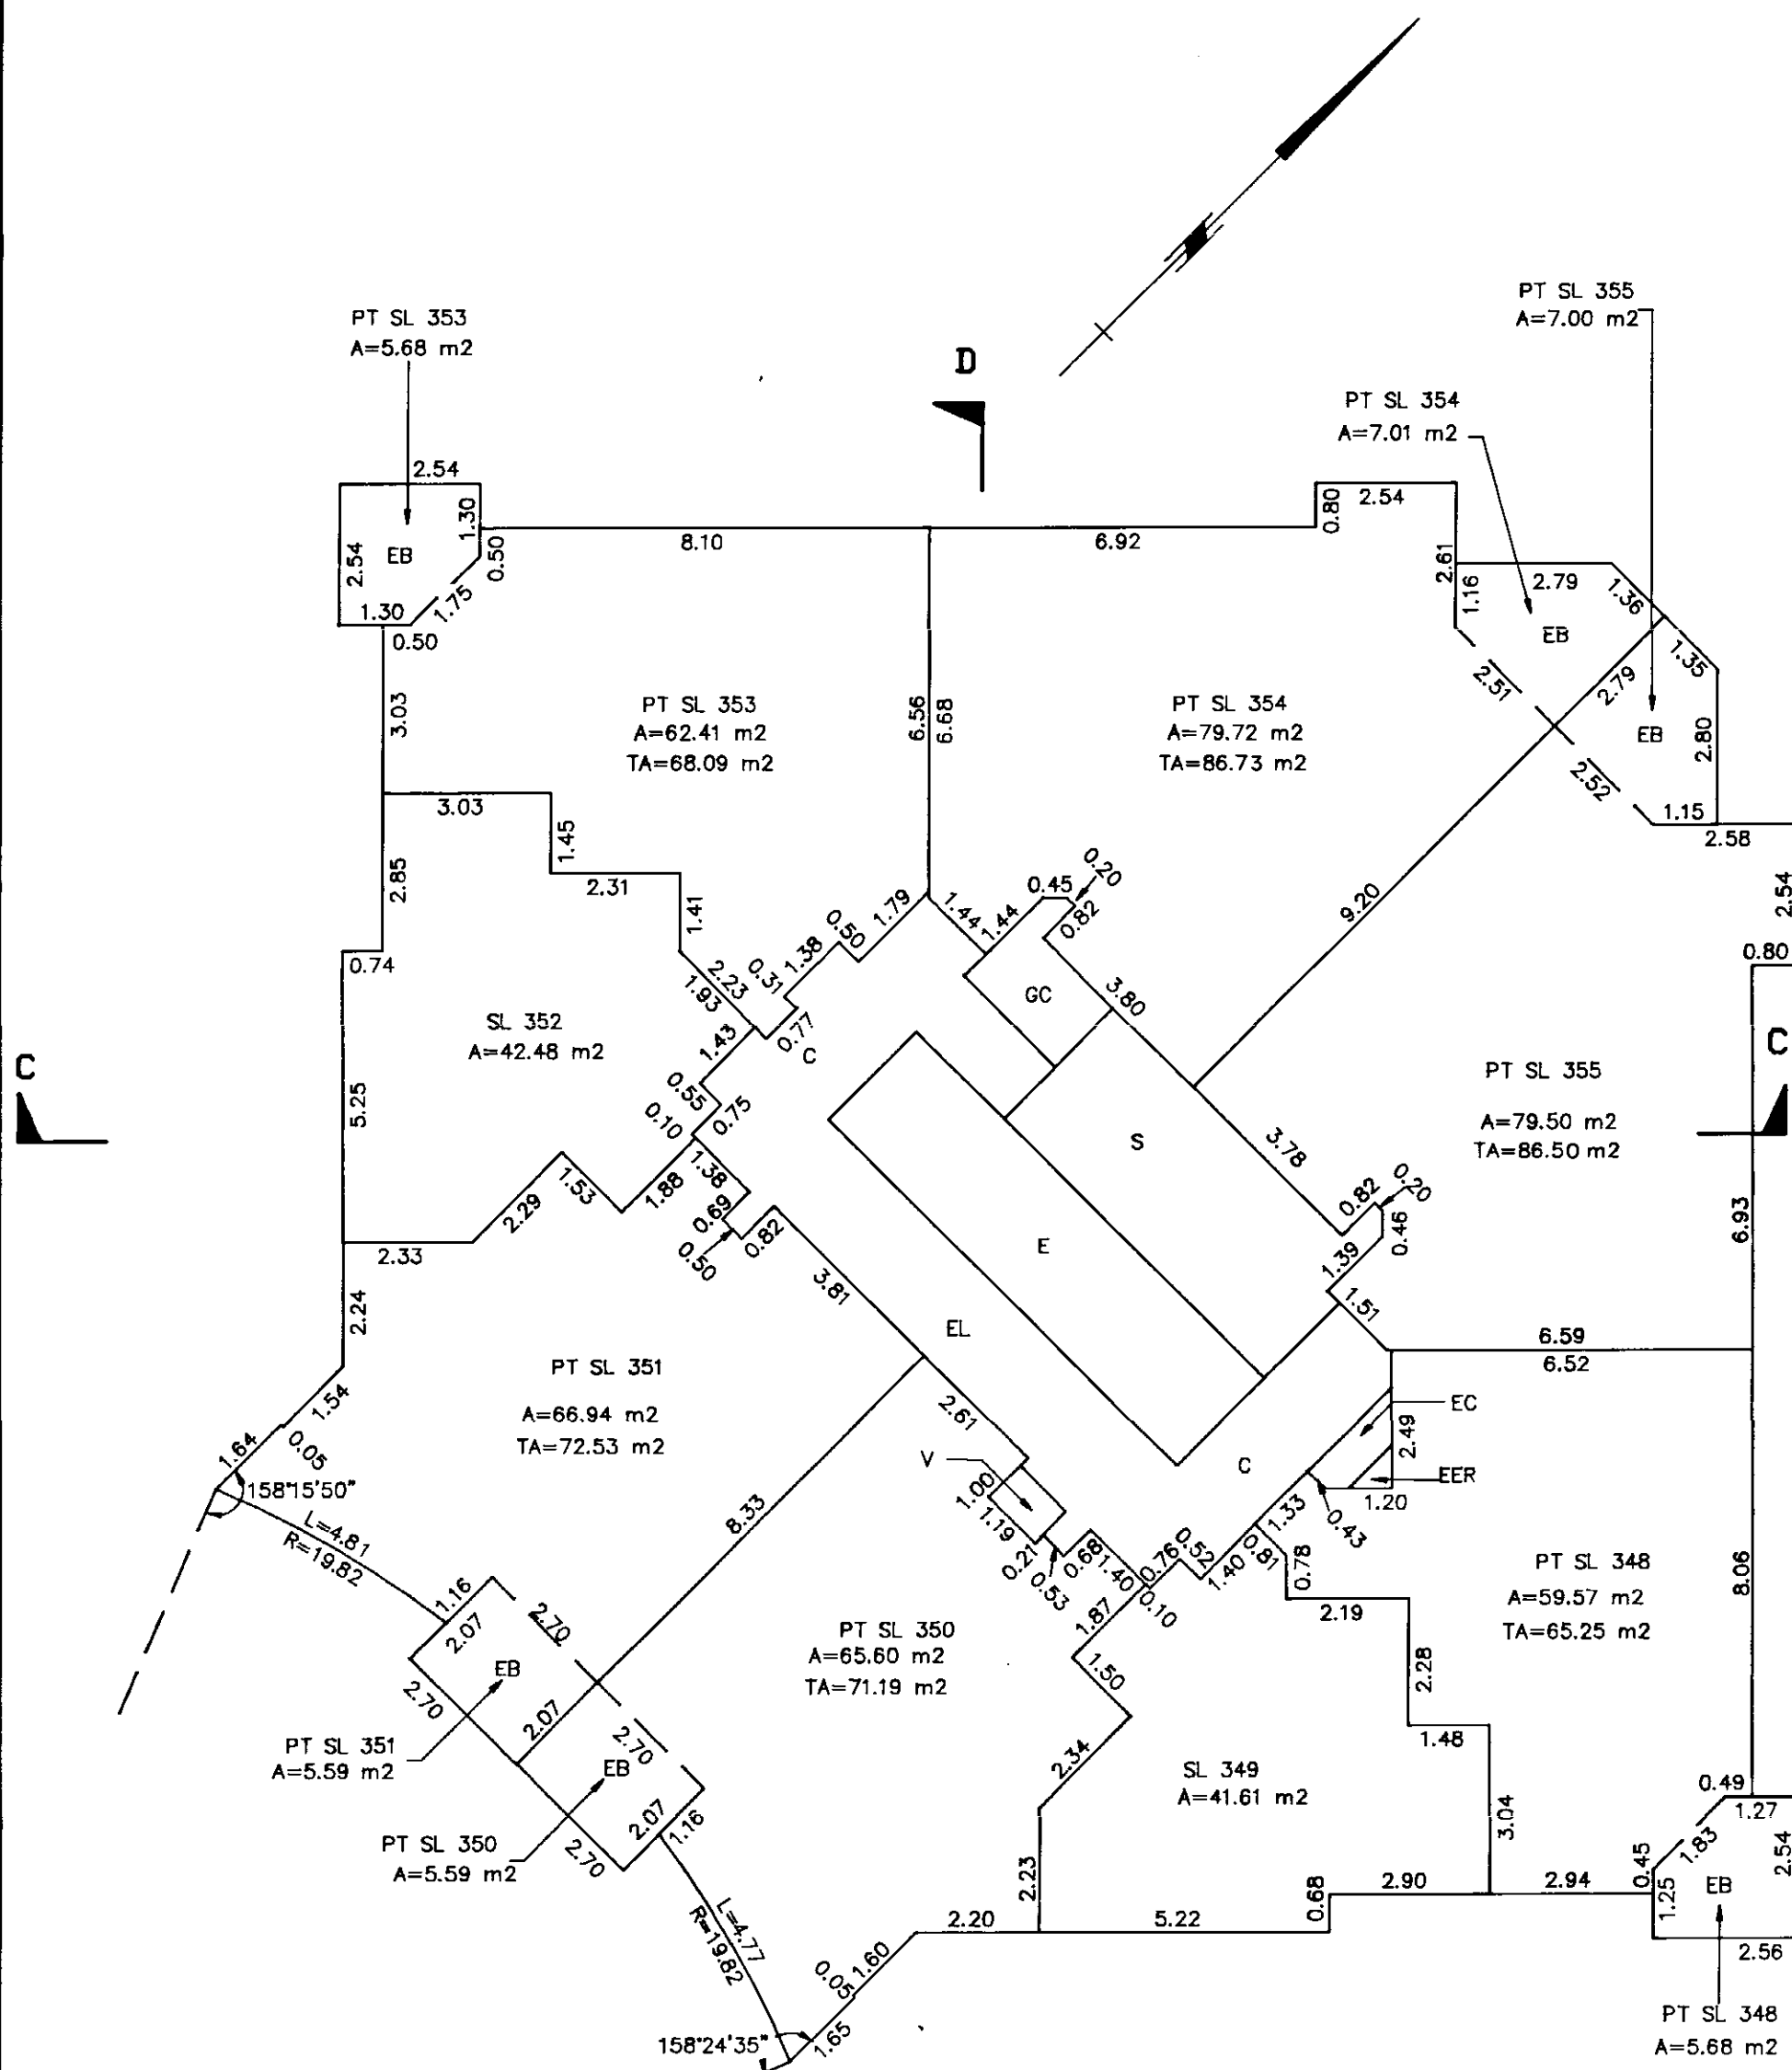


NOTE:  
ALL DESIGNATED AREAS ARE LIMITED  
COMMON PROPERTY FOR STRATA LOTS  
166-379 INCLUSIVE UNLESS OTHERWISE  
SHOWN

**MORGAN STEWART & COMPANY**  
Surveyors and Engineers  
1055-Seymour St, Vancouver, B.C.

DATE 29<sup>th</sup> June 1992 Bux B.C.L.S.

SCALE 1:125

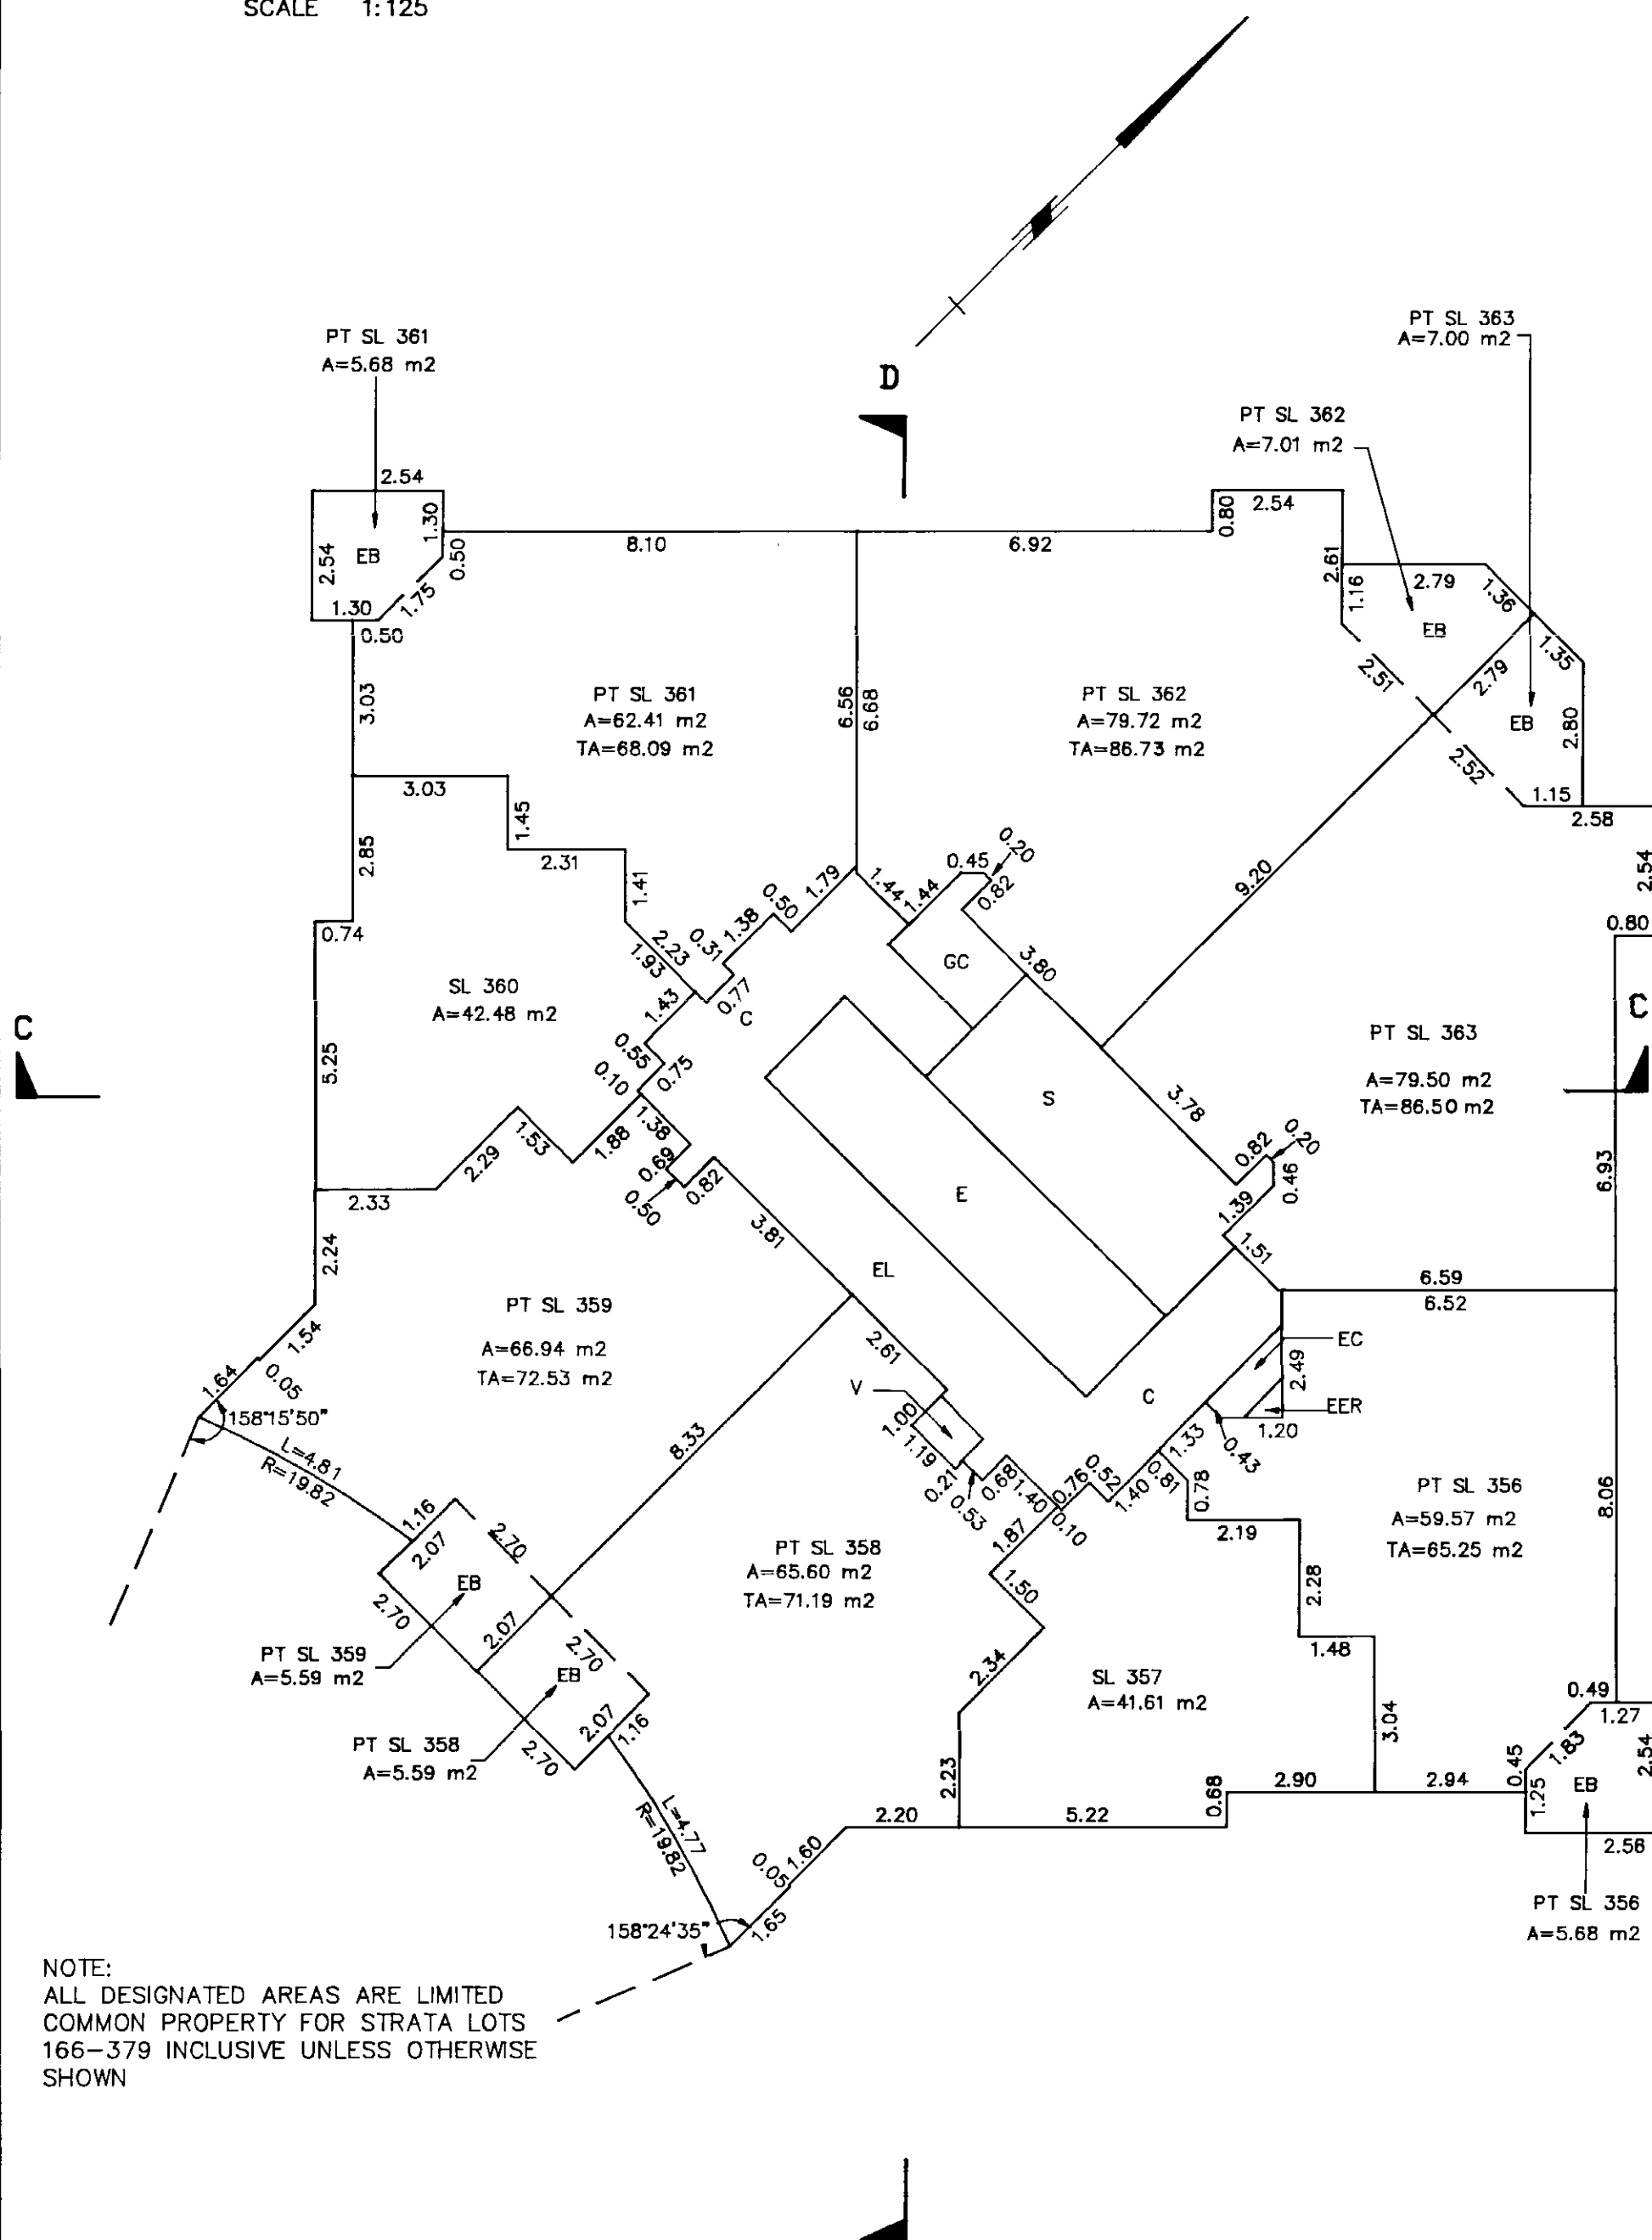

NOTE:  
ALL DESIGNATED AREAS ARE LIMITED  
COMMON PROPERTY FOR STRATA LOTS  
166-379 INCLUSIVE UNLESS OTHERWISE  
SHOWN

**MORGAN STEWART & COMPANY**  
Surveyors and Engineers  
1055-Seymour St, Vancouver, B.C.

DATE 29<sup>th</sup> June 1992 Bux B.C.L.S.


# TWENTY SEVENTH FLOOR

PHASE 2

STRATA PLAN

VR. 2540

SCALE 1:125

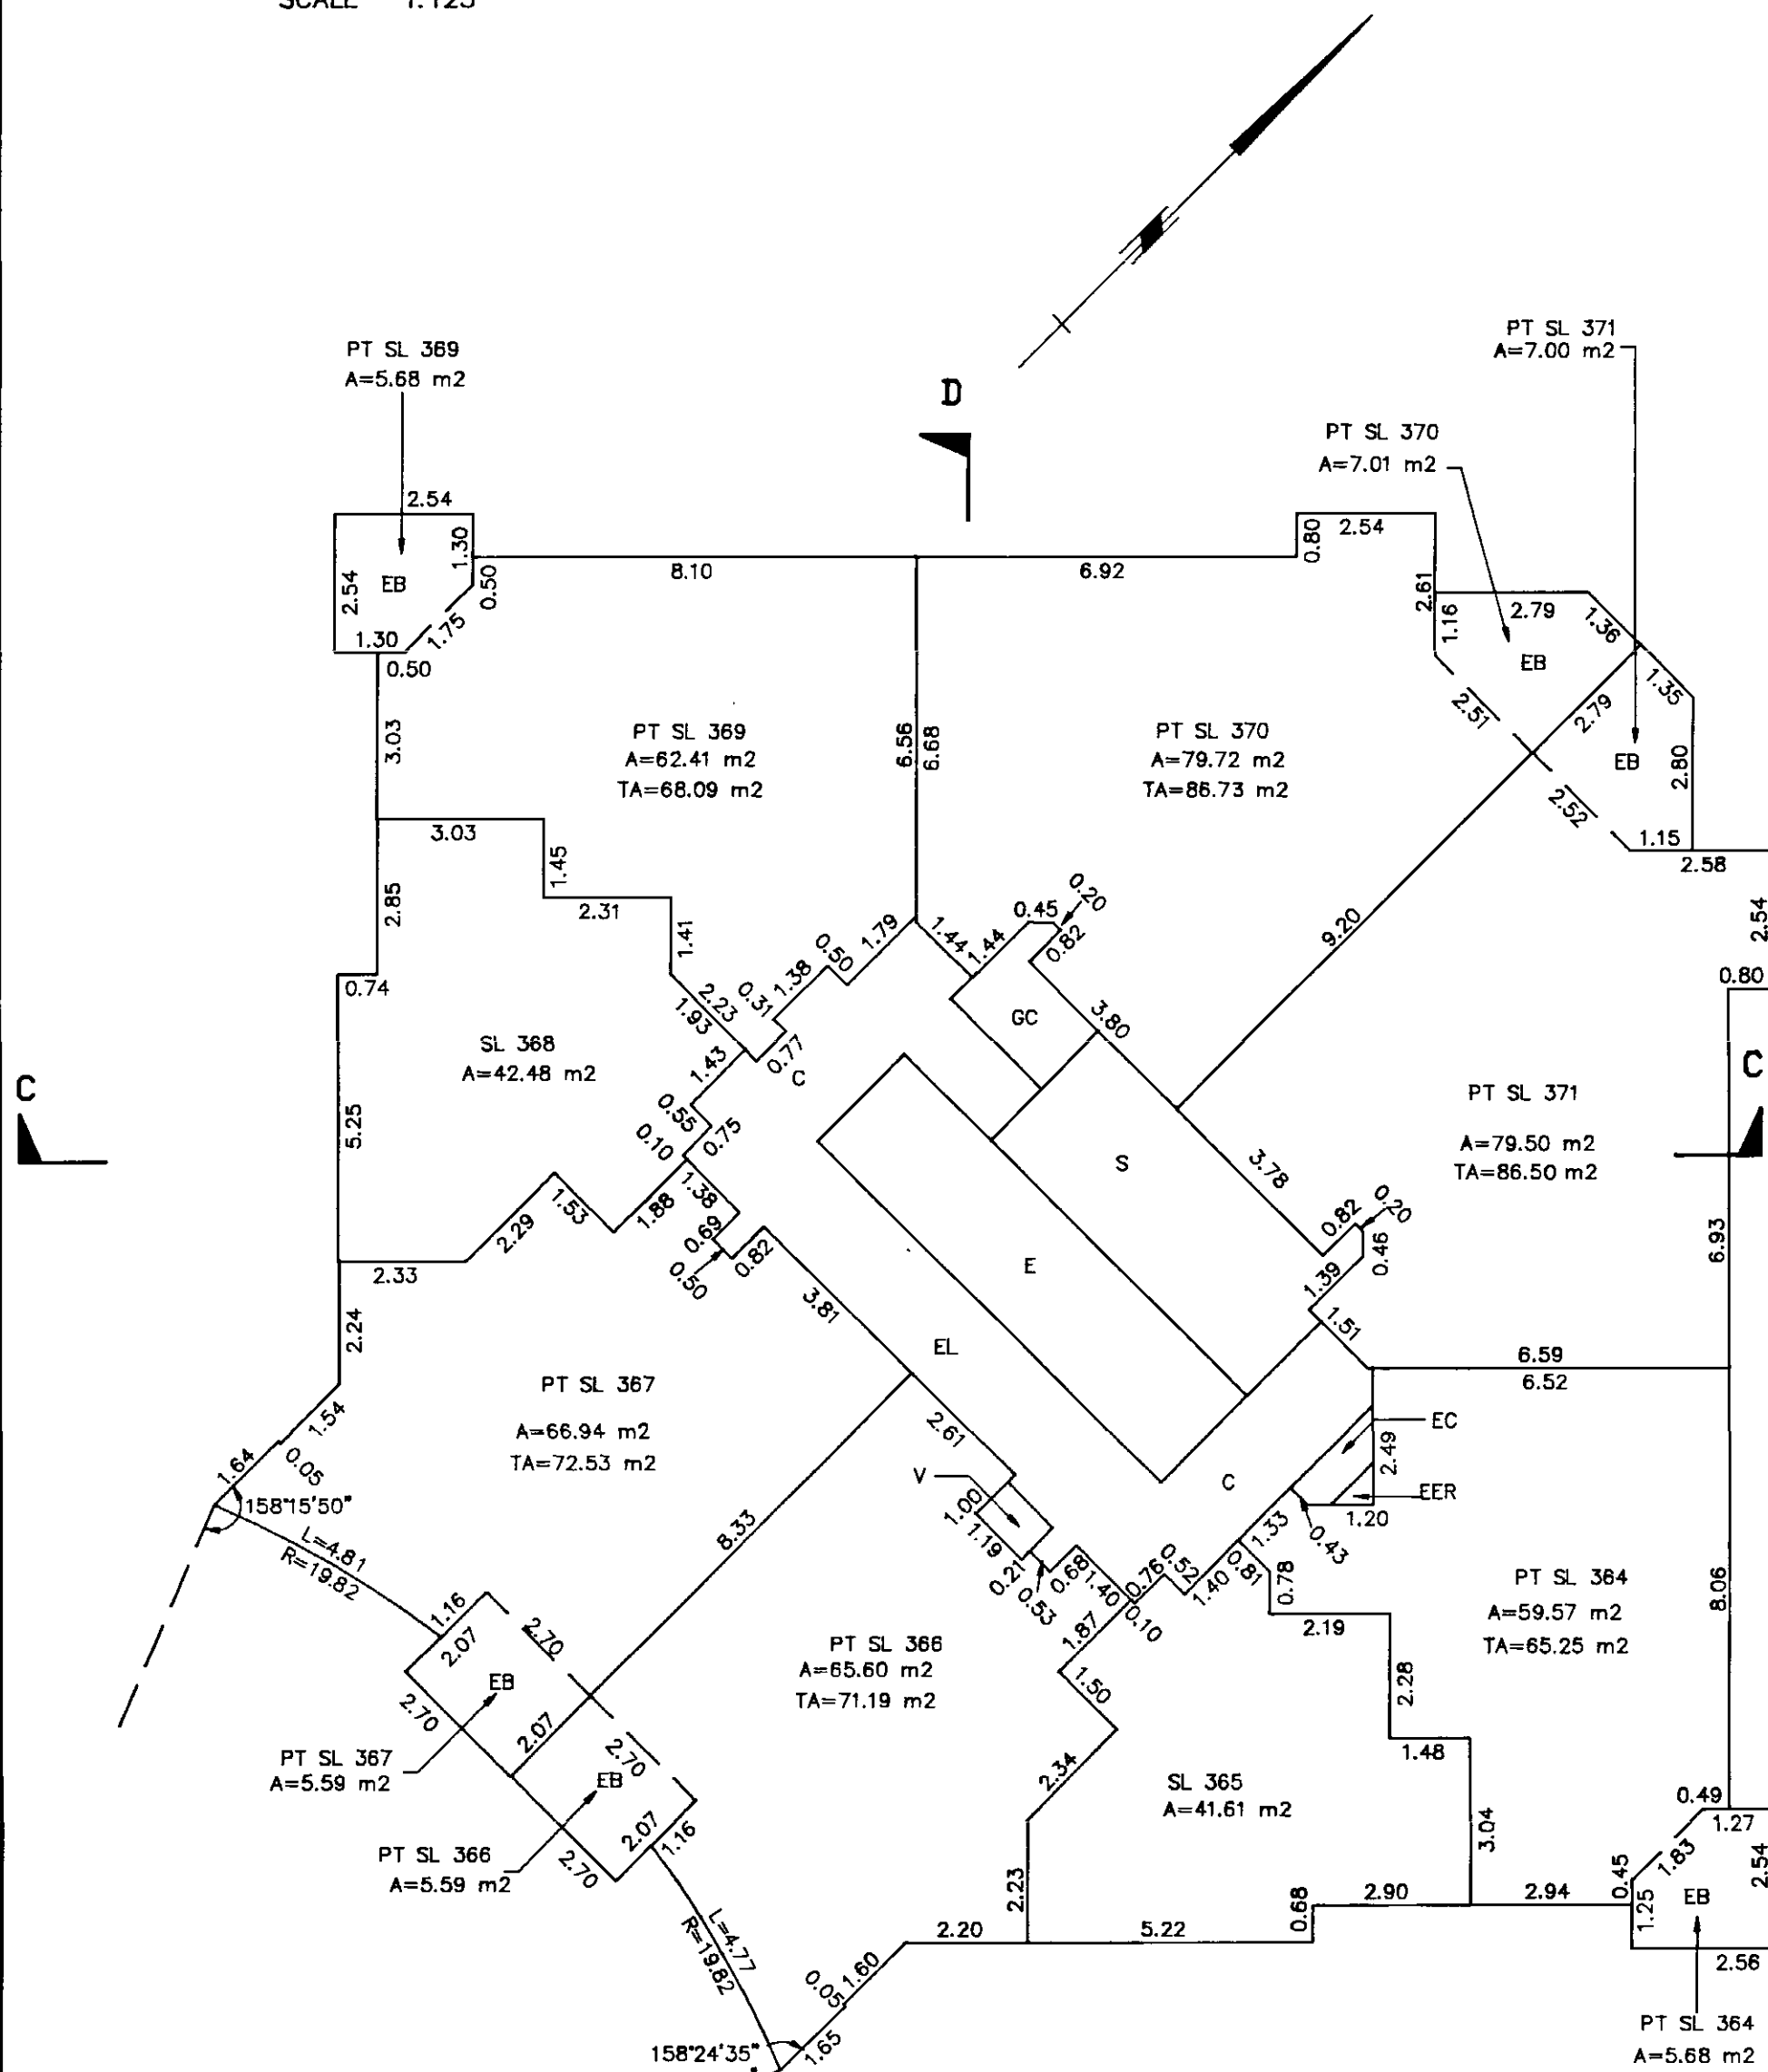

MORGAN STEWART & COMPANY  
Surveyors and Engineers  
1055-Seymour St, Vancouver, B.C.

DATE 29<sup>th</sup> JUNE 1992 BUC B.C.L.S.

FILED


# UPPER PENTHOUSE (29TH) FLOOR

PHASE 2

STRATA PLAN

VR. 2540

SCALE 1:125

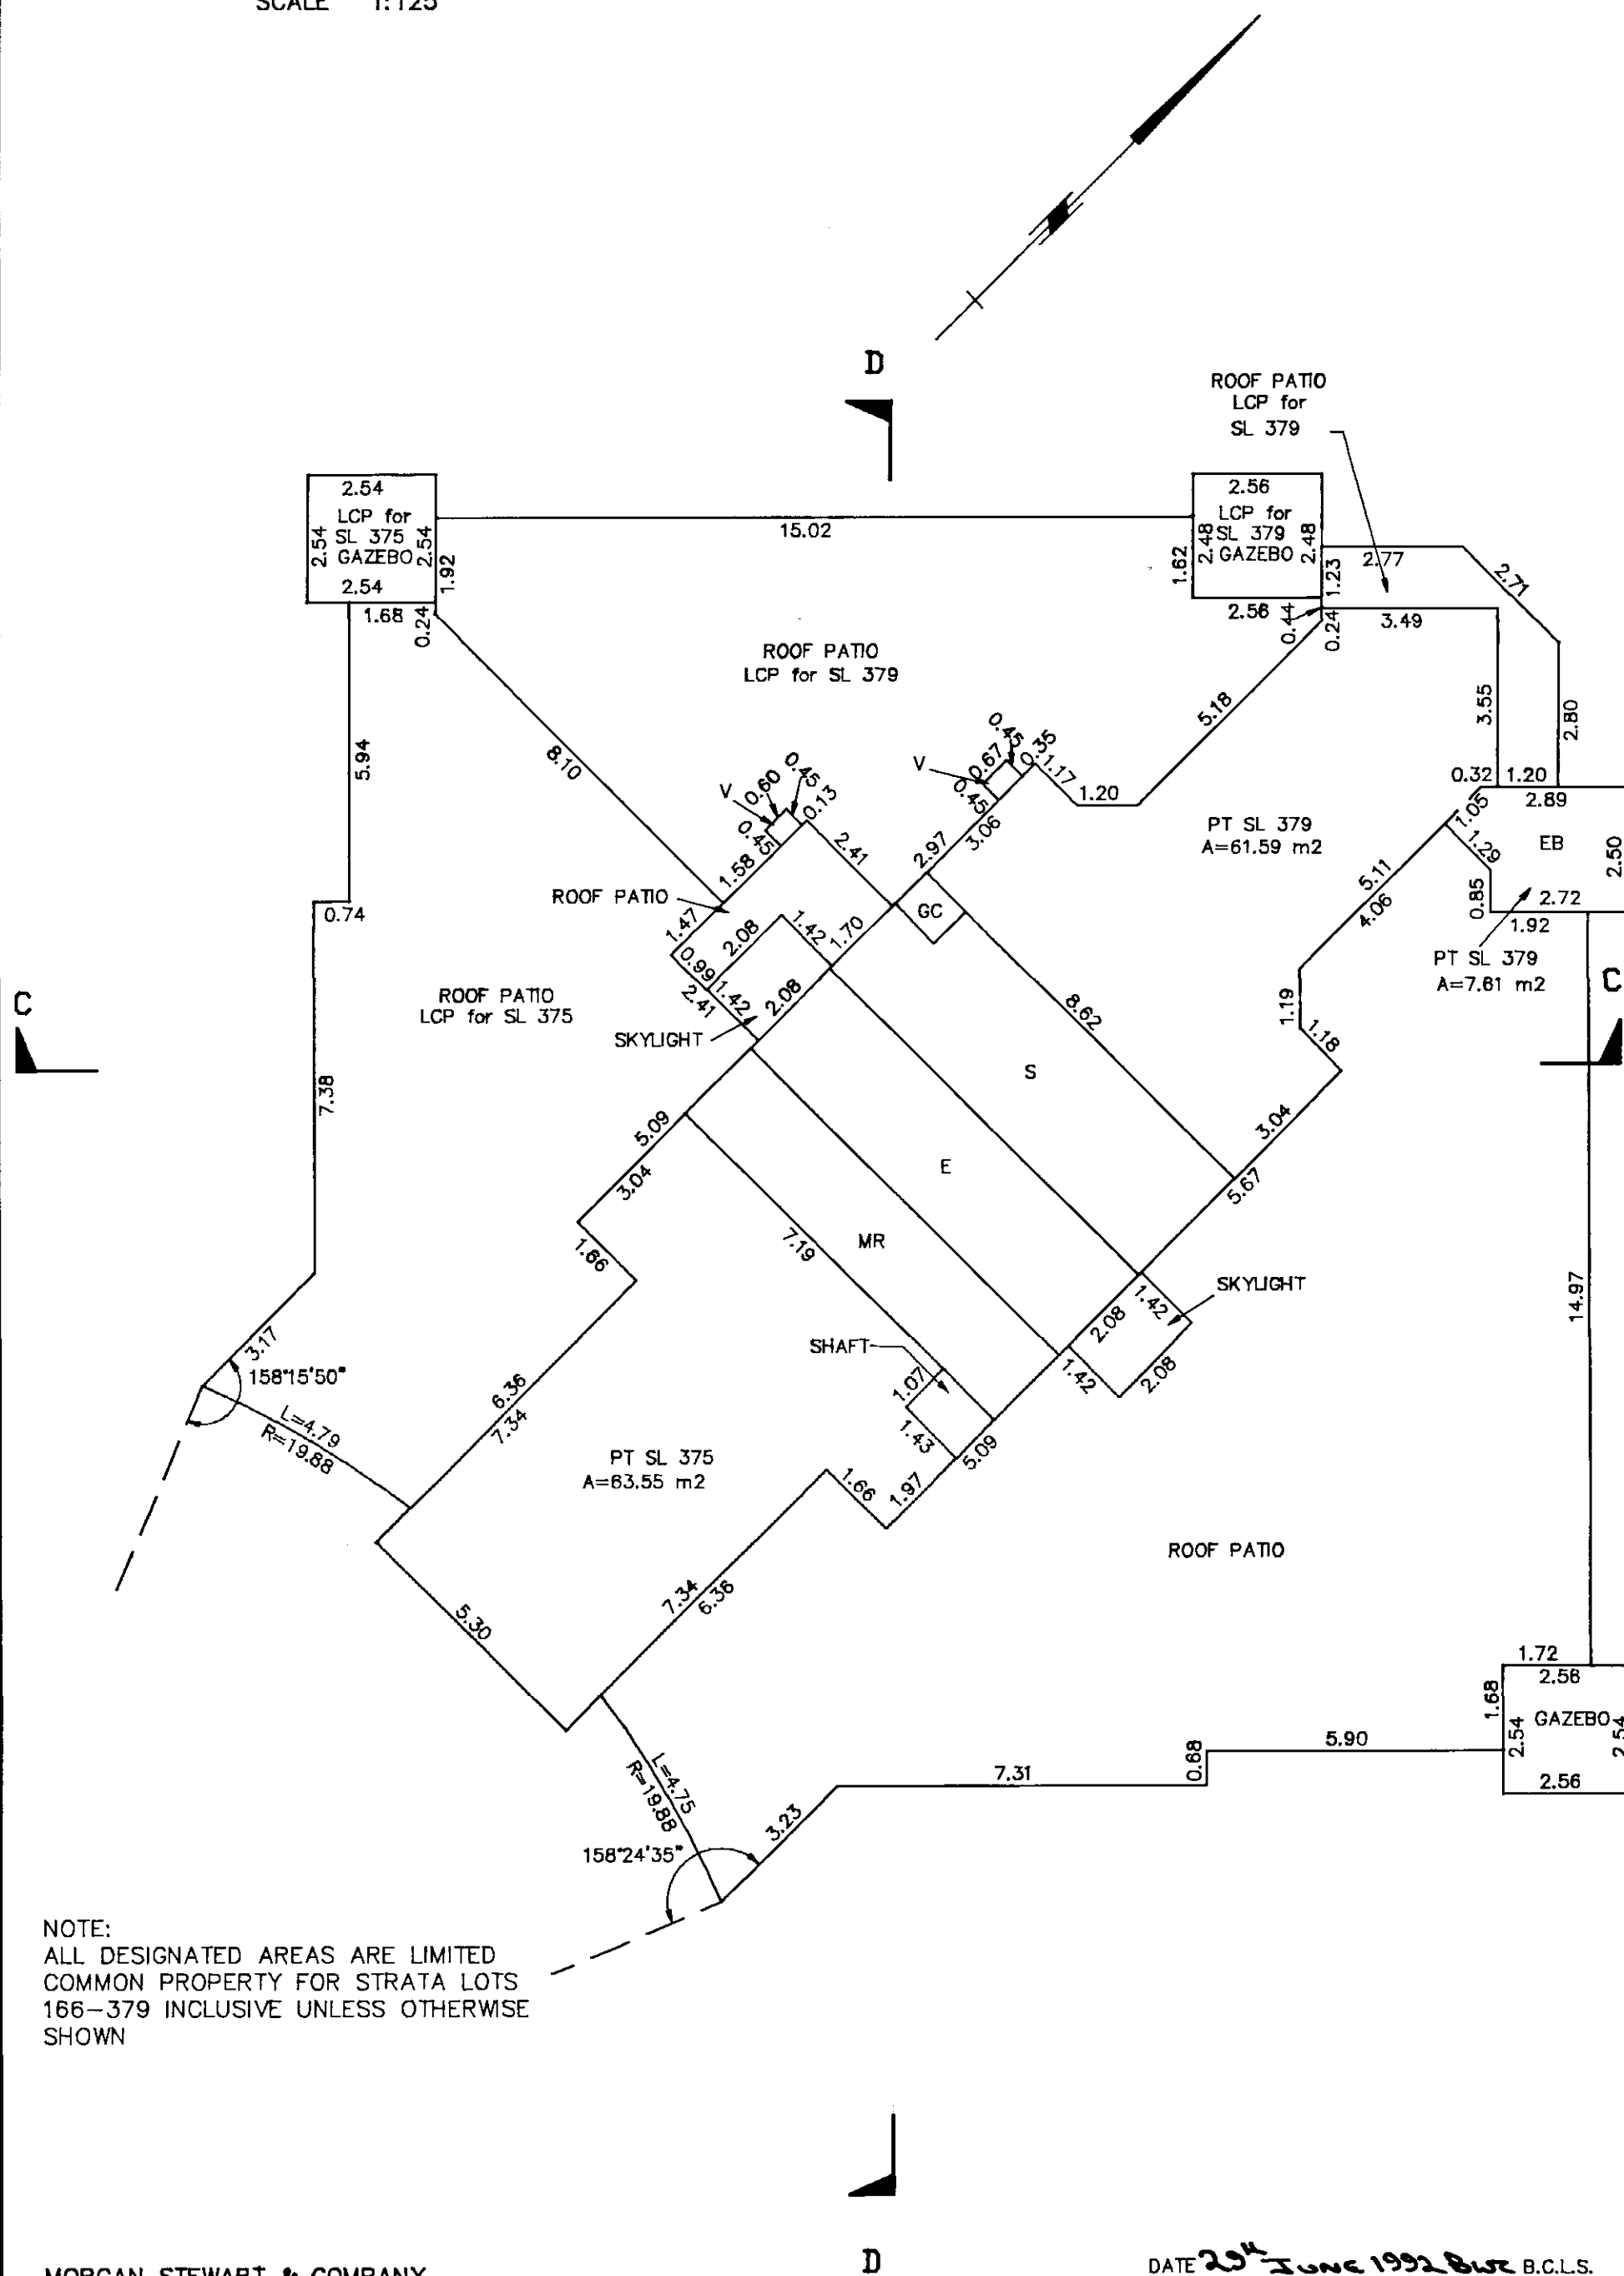

I96489 2002-08-16-10.07.37.118870

VAVAS2540


FILED

**ELEVATOR MACHINE ROOM FLOOR**

PHASE 2

STRATA PLAN VR. 2540

SCALE 1:125

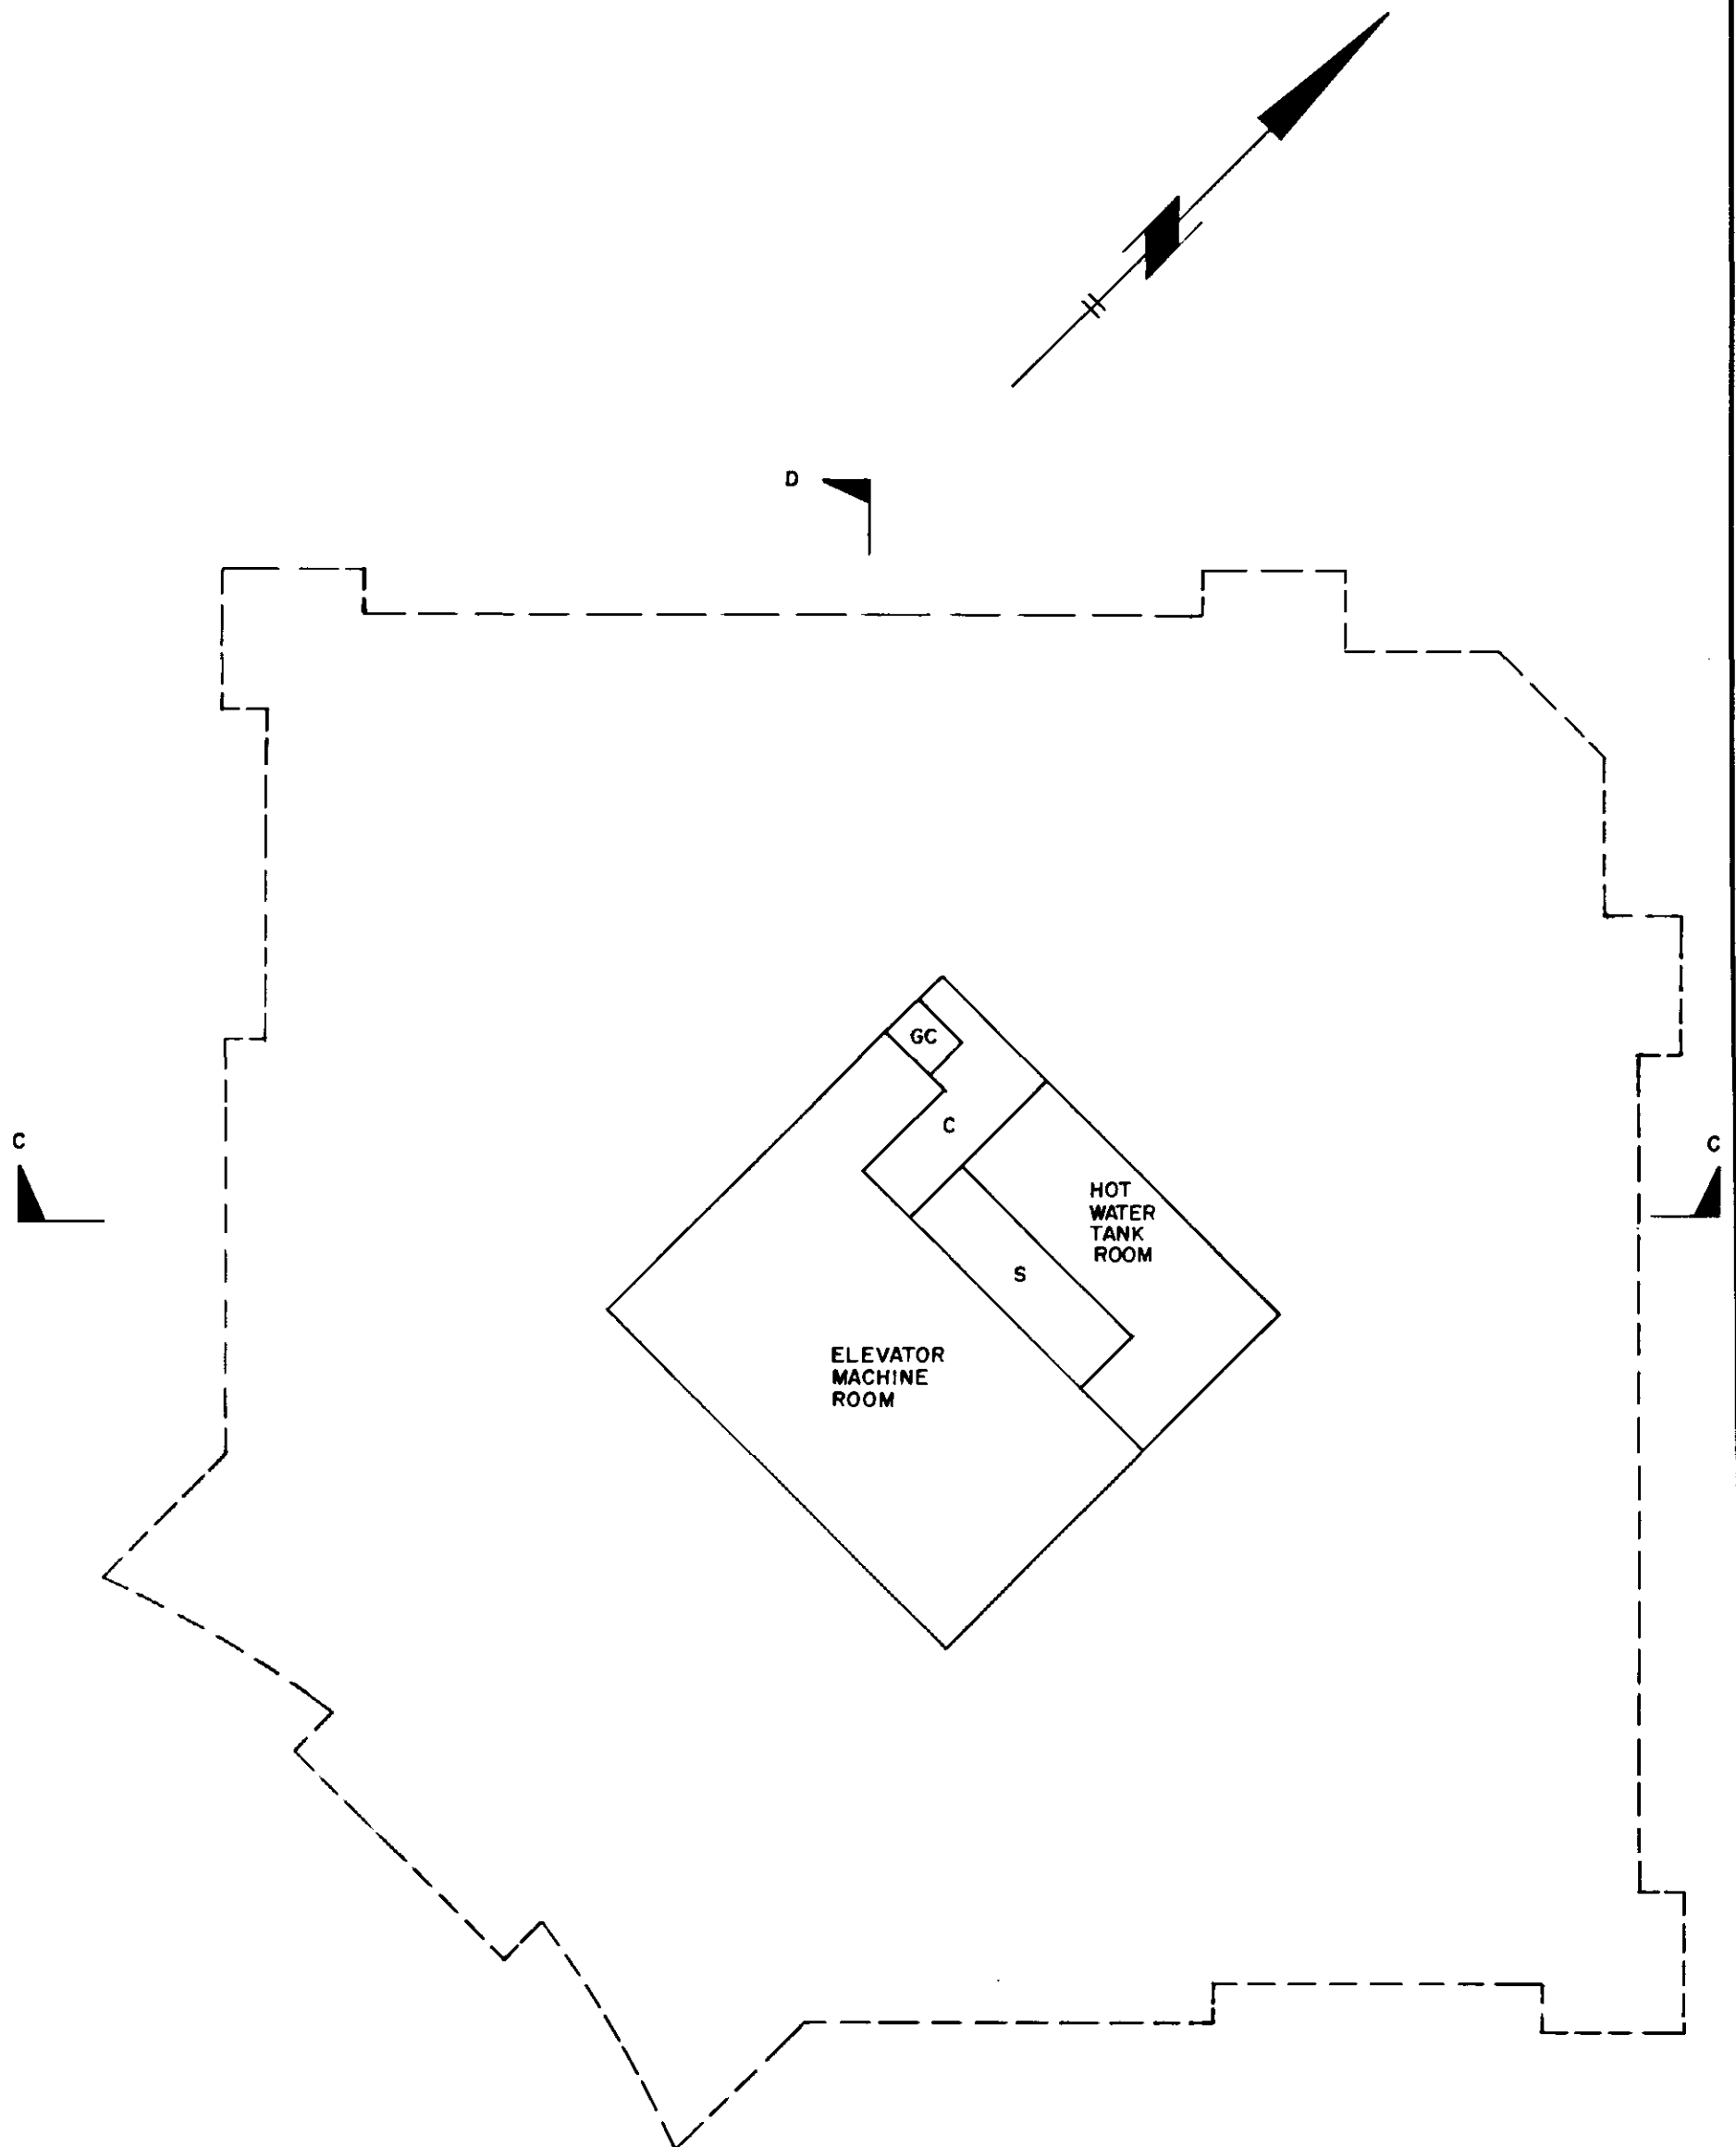**NOTE :**

ALL DESIGNATED AREAS ARE LIMITED COMMON  
PROPERTY FOR STRATA LOTS 166 - 379 INCLUSIVE  
UNLESS OTHERWISE SHOWN .

**MORGAN STEWART AND COMPANY**  
Surveyors and Engineers  
1055 Seymour St, Vancouver, B.C.

DATE 29<sup>th</sup> JUNE 1992 Bur B.C.L.S.

196489 2002-08-16-10.07.37.118870

VAVAS2540

FILED