

**STRATA PLAN OF LOT K,
DISTRICT LOTS 196 AND 2037,
N.W.D. PLAN LMP1305**

* CITY OF VANCOUVER *

CIVIC ADDRESS


CITY GATE 2,
1159 MAIN STREET,
VANCOUVER, B.C.

SCALE 1:500



NATIONAL AVENUE

LOT L
PLAN LMP4780

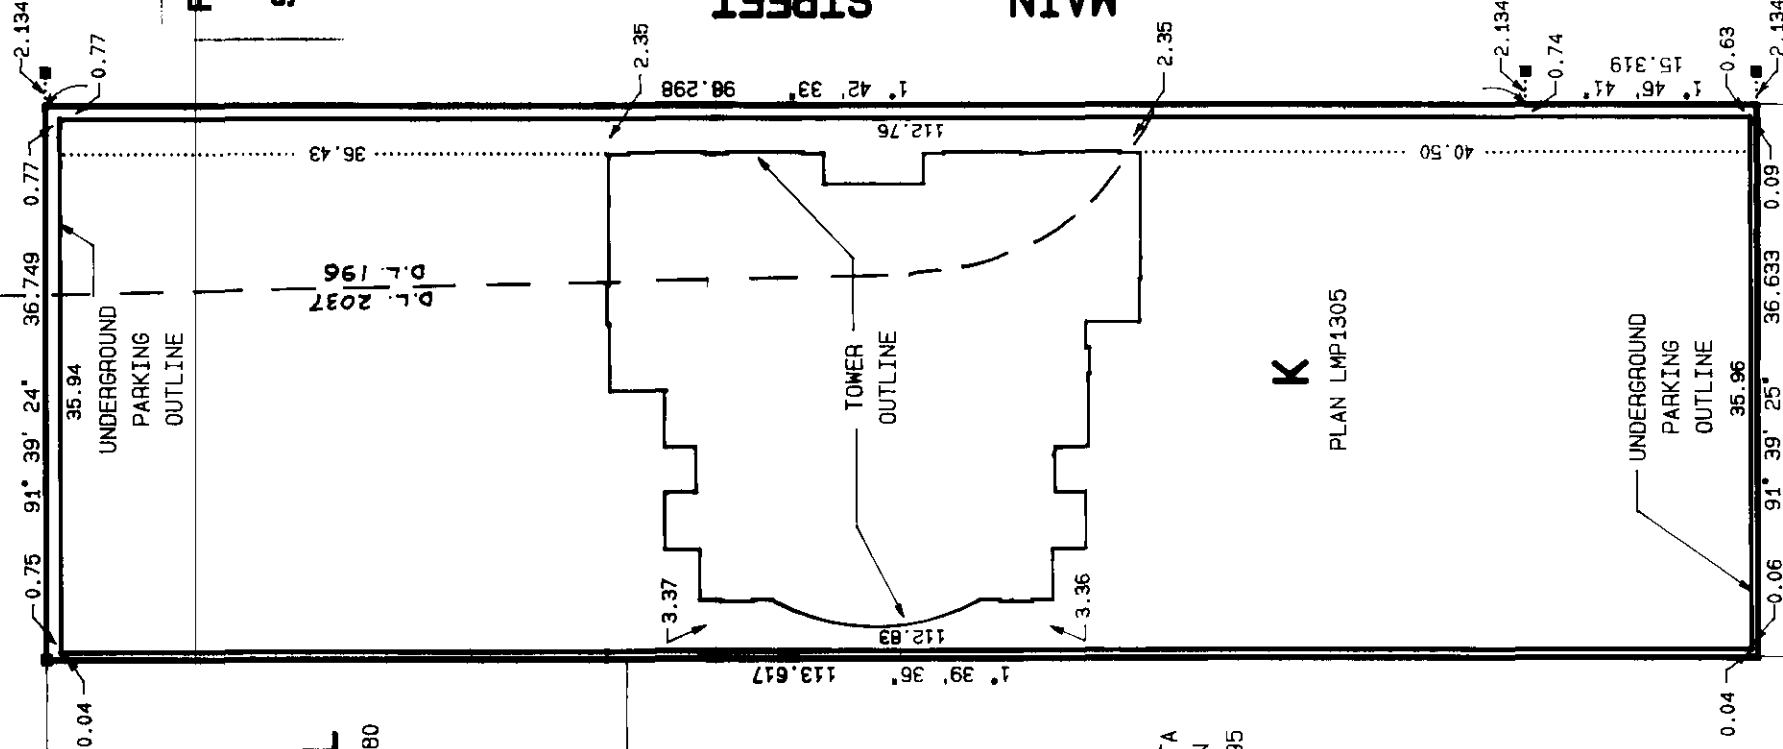

STRATA
PLAN
LMS195

K
PLAN LMP1305

REM. G
PLAN 22693

STRATA PLAN LMS 519

DEPOSITED AND REGISTERED IN
THE LAND TITLE OFFICE
AT NEW WESTMINSTER, B.C.
THIS 1ST DAY OF SEPTEMBER 1992

DEPUTY REGISTRAR
BF 332 663 - BF 332 745

THE ADDRESS FOR SERVICE OF DOCUMENTS
ON THE STRATA CORPORATION IS :

THE OWNERS, STRATA PLAN
P.O. BOX 49130,
2800 - 395 BURRIARD STREET
VANCOUVER, B.C. V7X 1J5

**FOR STRATA CORP
MAIL ADDRESS
SEE STRATA PLAN
GENERAL INDEX**



**FOR BUILDING LOCATION IN RELATION TO
AIRSPACE PLANS VAP23194 AND LMP267
SEE FLOOR PLANS**

LEGEND

THIS STRATA PLAN CONTAINS LIMITED
COMMON PROPERTY ACCORDING TO SEC. 53 (2)
OF THE CONDOMINIUM ACT.

GRID BEARINGS ARE DERIVED FROM PLAN LMP1305

- -- DENOTES LEAD PLUG FOUND
- S.L. -- -- DENOTES STRATA LOT
- PT -- -- DENOTES PART
- m² -- -- DENOTES SQUARE METRES
- ⊙ -- -- DENOTES COMMON PROPERTY
- 0/8 -- -- DENOTES OPEN TO FLOOR BELOW, PART OF S.L.
- BUT AREA EXCLUDED FROM AREA CALCULATION
- ① -- -- DENOTES VOID
- ③7 -- -- DENOTES LIMITED COMMON PROPERTY FOR THE EXCLUSIVE USE OF S.L. 37 TYPICAL
- Ⓟ37 -- -- DENOTES PATIO, LIMITED COMMON PROPERTY FOR THE EXCLUSIVE USE OF S.L. 37 TYPICAL
- Ⓣ37 -- -- DENOTES DECK, LIMITED COMMON PROPERTY FOR THE EXCLUSIVE USE OF S.L. 37 TYPICAL

I, MIKE E. SHAW, OF LANGLEY, B.C.,
BRITISH COLUMBIA LAND SURVEYOR, HEREBY CERTIFY
(4) THAT THE BUILDINGS ERECTED ON THE PARCEL
DESCRIBED ABOVE ARE WHOLLY WITHIN THE EXTERNAL
BOUNDARIES OF THAT PARCEL

BENNETT & ASSOCIATES
B.C. LAND SURVEYORS
15483 104th AVENUE
SURREY, B.C.

PH. 582-0717
FX. 582-0770

DRAWING # st10315.50
FILE # 10315

THIS PLAN LIES WITHIN
THE GREATER VANCOUVER REGIONAL DISTRICT

DATED AT SURREY, B.C. THIS 26th DAY OF AUGUST, 1992.

B.C.L.S.

STRATA PLAN LMS 519

CONDOMINIUM ACT

LOT NUMBER	SHEET NUMBER	FORM 1	FORM 2	FORM 3
		SCHEDULE OF UNIT ENTITLEMENT UNIT ENTITLEMENT	SCHEDULE OF INTEREST UPON DESTRUCTION INTEREST UPON DESTRUCTION	SCHEDULE OF VOTING RIGHTS NUMBER OF VOTES
1	8, 27	877	1247	1
2	8, 27	1027	1506	1
3	5, 27	1299	1657	1
4	5, 27	1073	1422	1
5	5, 27	873	1117	1
6	5, 27	1290	1616	1
7	8, 27	947	1404	1
8	8, 27	876	1246	1
9	8, 28	877	1286	1
10	8, 28	1026	1546	1
11	5, 28	1296	1697	1
12	5, 28	1076	1461	1
13	5, 28	873	1157	1
14	5, 28	1292	1656	1
15	8, 28	946	1444	1
16	8, 28	877	1286	1
17	8, 29	877	1318	1
18	8, 29	1024	1582	1
19	5, 29	1185	1658	1
20	5, 29	677	1052	1
21	5, 29	661	1026	1
22	5, 29	997	1456	1
23	8, 29	944	1503	1
24	8, 29	876	1318	1
25	8, 30	1195	2053	1
26	8, 30	979	1635	1
27	5, 30	1139	1612	1
28	5, 30	1162	1674	1
29	5, 30	984	1456	1
30	8, 30	897	1510	1
31	8, 31	1180	1998	1
32	8, 31	1183	2086	1
33	5, 31	1212	1945	1
34	5, 31	1165	1873	1
35	8, 31	1093	1946	1
36	8, 32	1185	2076	1
37	8, 32	1184	2116	1
38	5, 32	1217	1945	1
39	5, 32	1170	1873	1
40	8, 32	1093	1955	1
41	8, 33	1185	2128	1
42	8, 33	1185	2168	1

STRATA PLAN LMS 519

FILED

LMLMS519

L04432 2003-07-07-15.51.13.336987

CONDOMINIUM ACT


LOT NUMBER	SHEET NUMBER	FORM 1	FORM 2	FORM 3
		SCHEDULE OF UNIT ENTITLEMENT UNIT ENTITLEMENT	SCHEDULE OF INTEREST UPON DESTRUCTION INTEREST UPON DESTRUCTION	SCHEDULE OF VOTING RIGHTS NUMBER OF VOTES
43	5, 33	1217	1998	1
44	5, 33	1170	1925	1
45	8, 33	1093	2002	1
46	8, 34	1185	2179	1
47	8, 34	1185	2219	1
48	5, 34	1217	2051	1
49	5, 34	1170	1976	1
50	8, 34	1093	2050	1
51	8, 35	1185	2230	1
52	8, 35	1185	2270	1
53	5, 35	1217	2104	1
54	5, 35	1170	2026	1
55	8, 35	1093	2097	1
56	8, 36	1185	2282	1
57	8, 36	1185	2322	1
58	5, 36	1195	2103	1
59	5, 36	1148	1997	1
60	8, 36	1094	2144	1
61	8, 37	1185	2332	1
62	8, 37	1185	2373	1
63	5, 37	1195	2154	1
64	5, 37	1148	2046	1
65	8, 37	1094	2191	1
66	8, 38	1185	2384	1
67	8, 38	1185	2425	1
68	5, 38	1195	2206	1
69	5, 38	1148	2096	1
70	8, 38	1094	2239	1
71	8, 39	1141	2436	1
72	5, 8, 39	1551	3233	1
73	5, 8, 39	1484	3000	1
74	5, 8, 40	1711	3733	1
75	5, 8, 40	1621	3433	1
76	6, 11, 22, 23	461	518	1
77	6, 22, 23	1284	1274	1
78	9, 11, 24	1396	1688	1
79	7, 20, 21	1112	1485	1
80	7, 20, 21	1003	1164	1
81	6, 22	1267	1419	1
82	7, 20, 22	1123	1291	1
83	6, 7, 9, 10 16, 17, 18 19	2260	5333	1
TOTAL AGGREGATE		9 4189	15 8138	83

STRATA PLAN LMS 519SATUTORY DECLARATION

I, THE UNDERSIGNED DO SOLEMNLY DECLARE THAT

- (1) I, THE UNDERSIGNED AM THE DULY AUTHORIZED AGENT OF THE OWNER DEVELOPER.
 (2) THE STRATA PLAN IS FOR RESIDENTIAL AND COMMERCIAL USE.

I MAKE THIS SOLEMN DECLARATION CONSCIENTIOUSLY BELIEVING IT TO BE TRUE AND KNOWING THAT IT IS OF THE SAME FORCE AND EFFECT AS IF MADE UNDER OATH

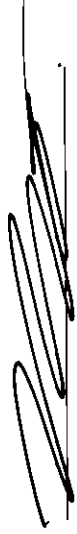


DECLARED BEFORE ME AT Vancouver
 IN THE PROVINCE OF BRITISH COLUMBIA
 THIS 27th DAY OF August 1991.


 A COMMISSIONER FOR TAKING AFFIDAVITS
 WITHIN THE PROVINCE OF BRITISH COLUMBIA.
J. David Dunn

ACCEPTED AS TO FORMS 1, 2 AND 3

THIS 27 DAY OF August, 1992.

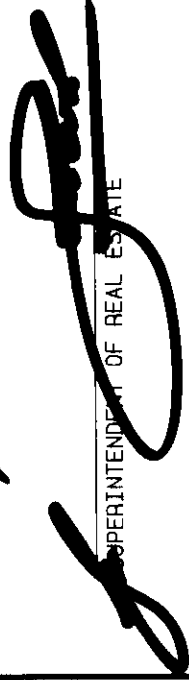
 SUPERINTENDENT OF REAL ESTATE

I, MIKE E. SHAW, OF LANGLEY, A BRITISH COLUMBIA LAND SURVEYOR, HEREBY CERTIFY THAT THE BUILDINGS SHOWN IN THIS STRATA PLAN HAVE NOT AS OF THE 25th DAY OF AUGUST 1992
 BEEN PREVIOUSLY OCCUPIED, DATED THIS

26th DAY OF AUGUST 1992

Mike E Shaw
 B.C.L.S.

OWNER
BOSA DEVELOPMENT CORPORATION
 (INC. NO. 337862)


 AUTHORIZED SIGNATORY
NAT BOSA

AUTHORIZED SIGNATORY

WITNESS AS TO BOTH SIGNATURES


2900-595 Burrard Street
 ADDRESS OF WITNESS

Solicitor
 OCCUPATION OF WITNESS
J. DAVID DUNN

MORTGAGEE
NATIONAL TRUST COMPANY


BENJAMIN HEYBOER
W. S. Miles
WILLIAM S. MILES

WITNESS AS TO BOTH SIGNATURES



2900-595 Burrard Street
 ADDRESS OF WITNESS

Solicitor
 OCCUPATION OF WITNESS
J. David Dunn

STRATA PLAN LMS 519

SECTION A - A'

SCALE 1: 200

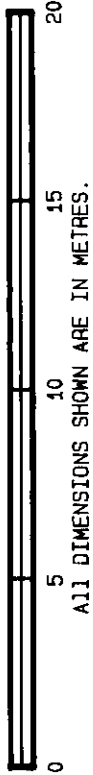

ROOF ③				SIXTEENTH FLOOR
D 75	S.L. 75	S.L. 74	D 74	FIFTEENTH FLOOR
D 73	S.L. 73	S.L. 72	D 72	FOURTEENTH FLOOR
	S.L. 69	S.L. 68		THIRTEENTH FLOOR
	S.L. 64	S.L. 63		TWELFTH FLOOR
	S.L. 59	S.L. 58		ELEVENTH FLOOR
	S.L. 54	S.L. 53		TENTH FLOOR
	S.L. 49	S.L. 48		NINTH FLOOR
	S.L. 44	S.L. 43		EIGHTH FLOOR
	S.L. 39	S.L. 38		SEVENTH FLOOR
D 34	S.L. 34	S.L. 33	D 33	SIXTH FLOOR
S.L. 29	S.L. 28	S.L. 27		FIFTH FLOOR
S.L. 22	S.L. 21	S.L. 19		FOURTH FLOOR
S.L. 14	S.L. 13	S.L. 11		THIRD FLOOR
S.L. 6	S.L. 5	S.L. 4	S.L. 3	SECOND FLOOR
OPEN TO S.L. 81	OPEN TO MAIN LOBBY ③	OPEN TO S.L. 82		UPPER GROUND FLOOR



AIRSPACE
PCL. I
A.S.P.
VAP 23194

SEE SHEET 6

SEE SHEET 7

MATCH LINE


STRATA PLAN LMS 519

SECTION A - A' SOUTH PART

Scale 1:250





All distances are in Metres.

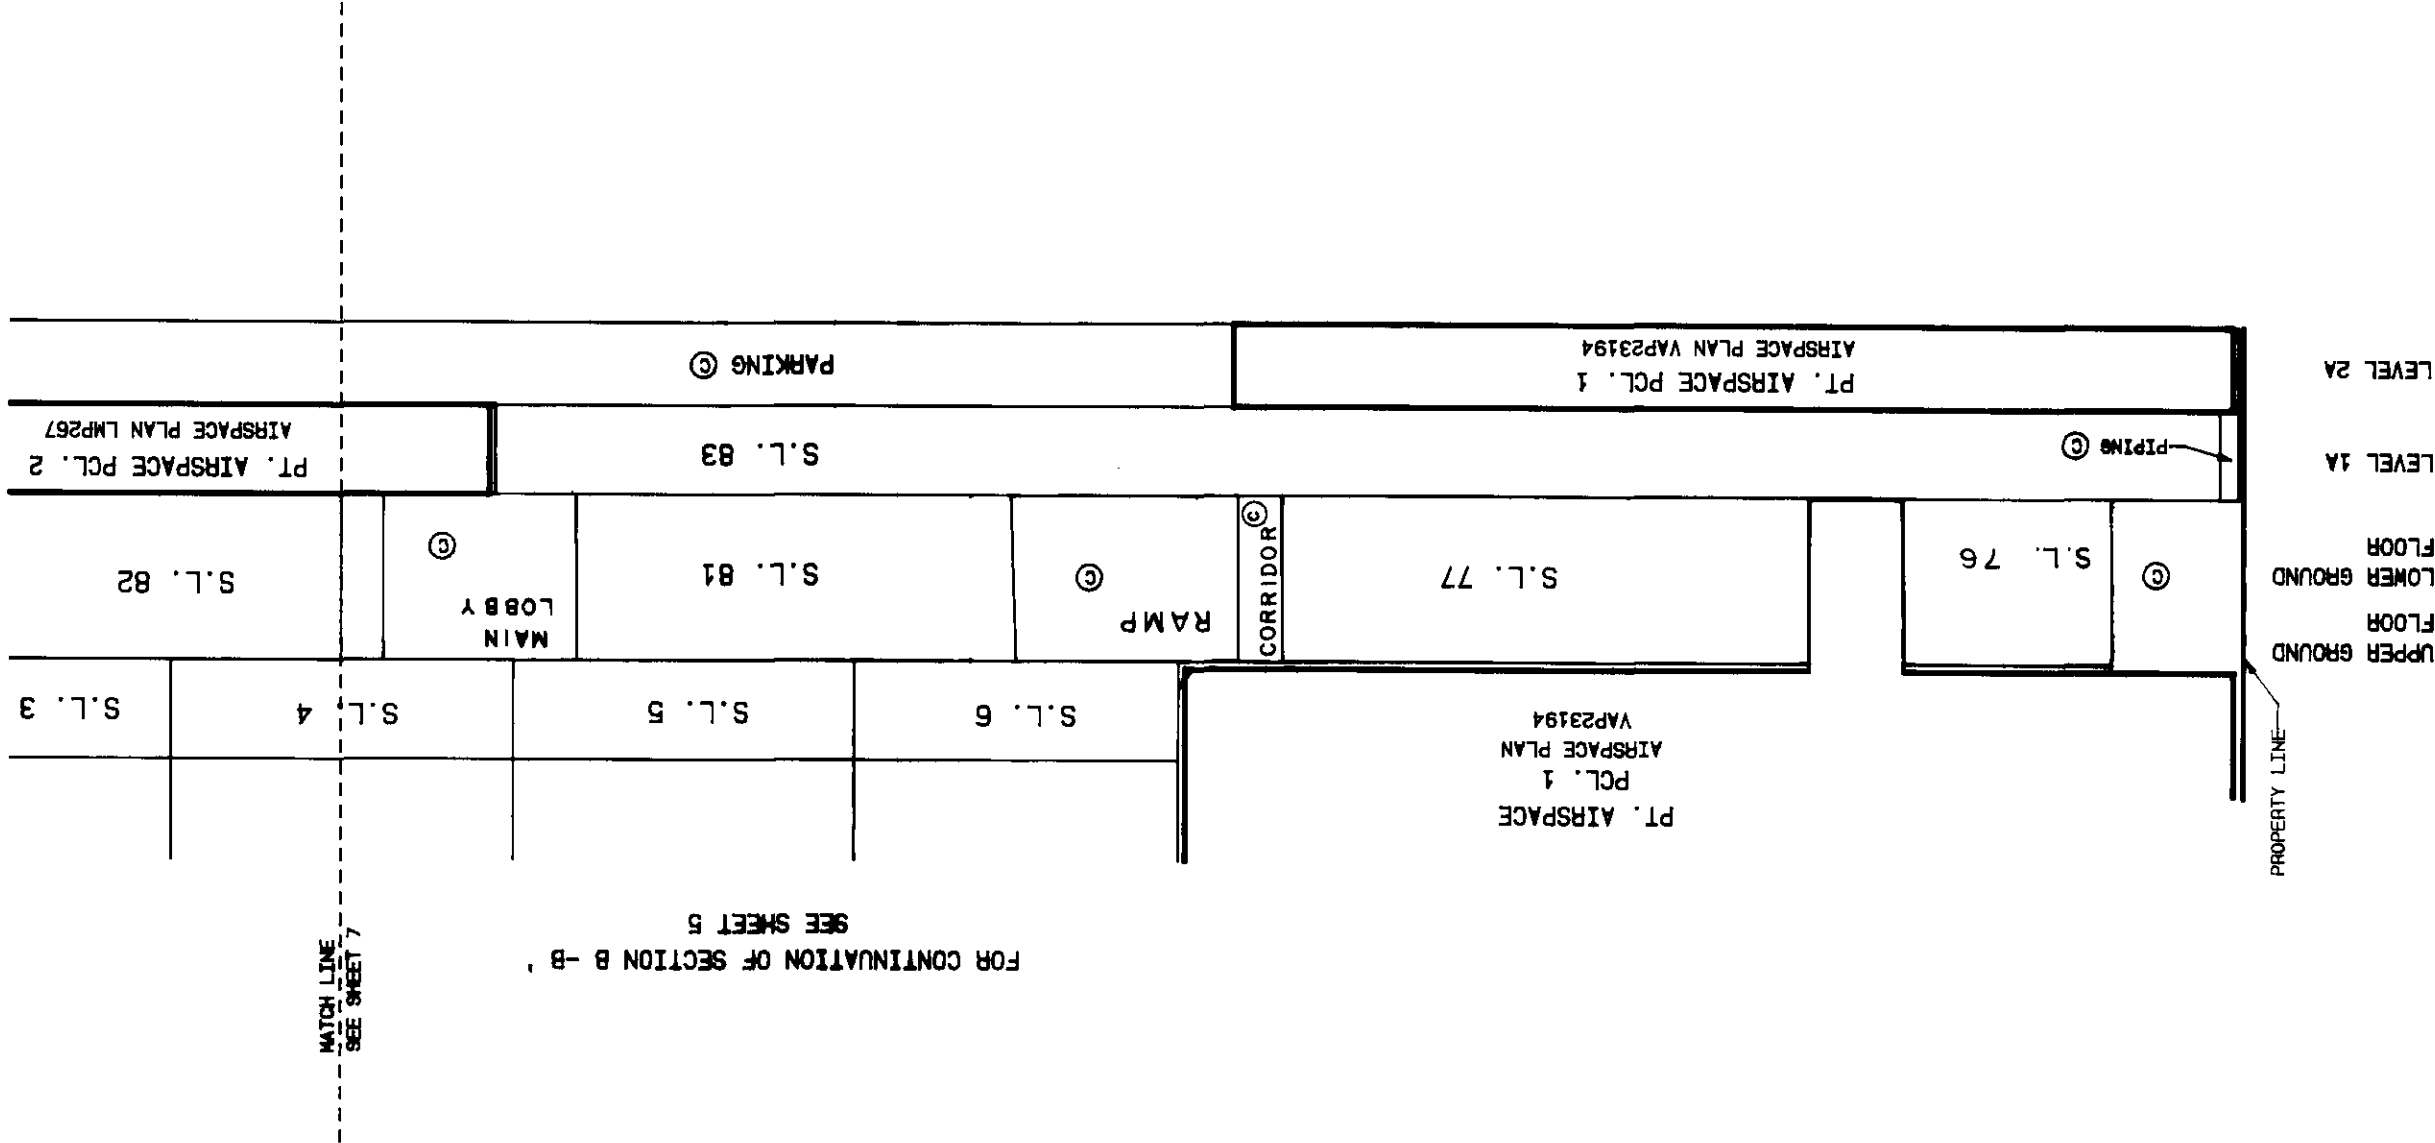


STRATA PLAN LMS 519

SECTION A - A' NORTH PART

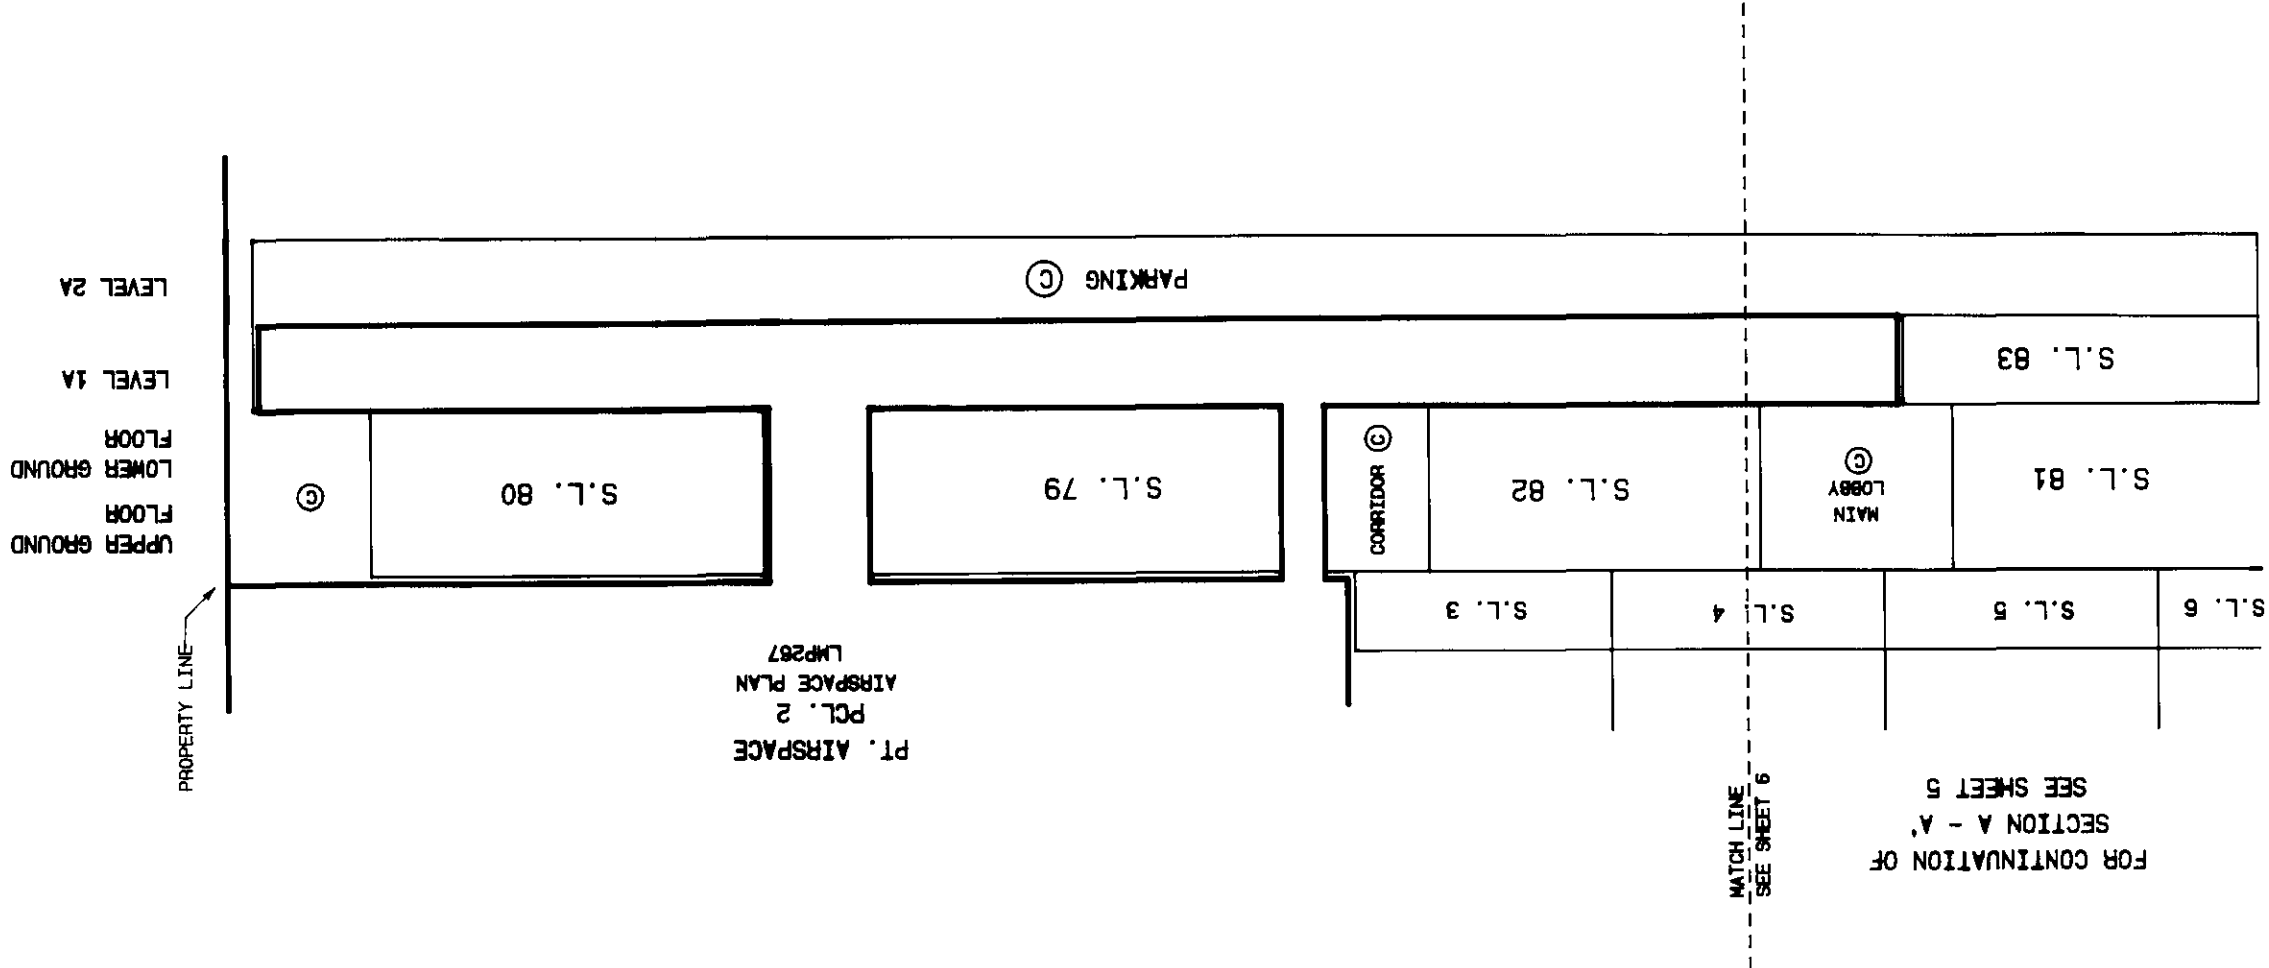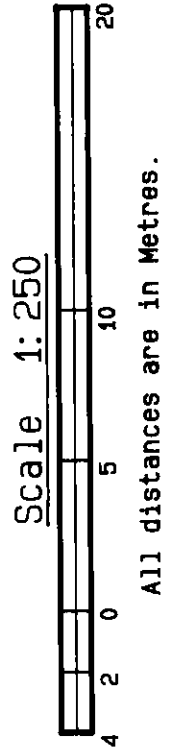

STRATA PLAN LMS 519

SECTION B - B'

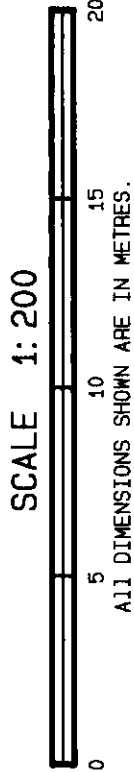

ROOF ③					SIXTEENTH FLOOR
D 76		S.L. 75	S.L. 74	D 74	FIFTEENTH FLOOR
D 73	S.L. 73	S.L. 71		S.L. 72	FOURTEENTH FLOOR
	S.L. 70	S.L. 66		S.L. 67	THIRTEENTH FLOOR
	S.L. 65	S.L. 61		S.L. 62	TWELFTH FLOOR
	S.L. 60	S.L. 56		S.L. 57	ELEVENTH FLOOR
	S.L. 55	S.L. 51		S.L. 52	TENTH FLOOR
	S.L. 50	S.L. 46		S.L. 47	NINTH FLOOR
	S.L. 45	S.L. 41		S.L. 42	EIGHTH FLOOR
	S.L. 40	S.L. 36		S.L. 37	SEVENTH FLOOR
	S.L. 35	S.L. 31		S.L. 32	SIXTH FLOOR
	S.L. 30	S.L. 25		S.L. 26	FIFTH FLOOR
	S.L. 23	S.L. 24	S.L. 17	S.L. 18	FOURTH FLOOR
	S.L. 15	S.L. 16	S.L. 9	S.L. 10	THIRD FLOOR
	S.L. 7	S.L. 8	S.L. 1	S.L. 2	SECOND FLOOR

UPPER
GROUND FLOOR



SEE SHEET 9

MATCH LINE

SEE SHEET 10



STRATA PLAN LMS 519

SECTION B - B' SOUTH PART

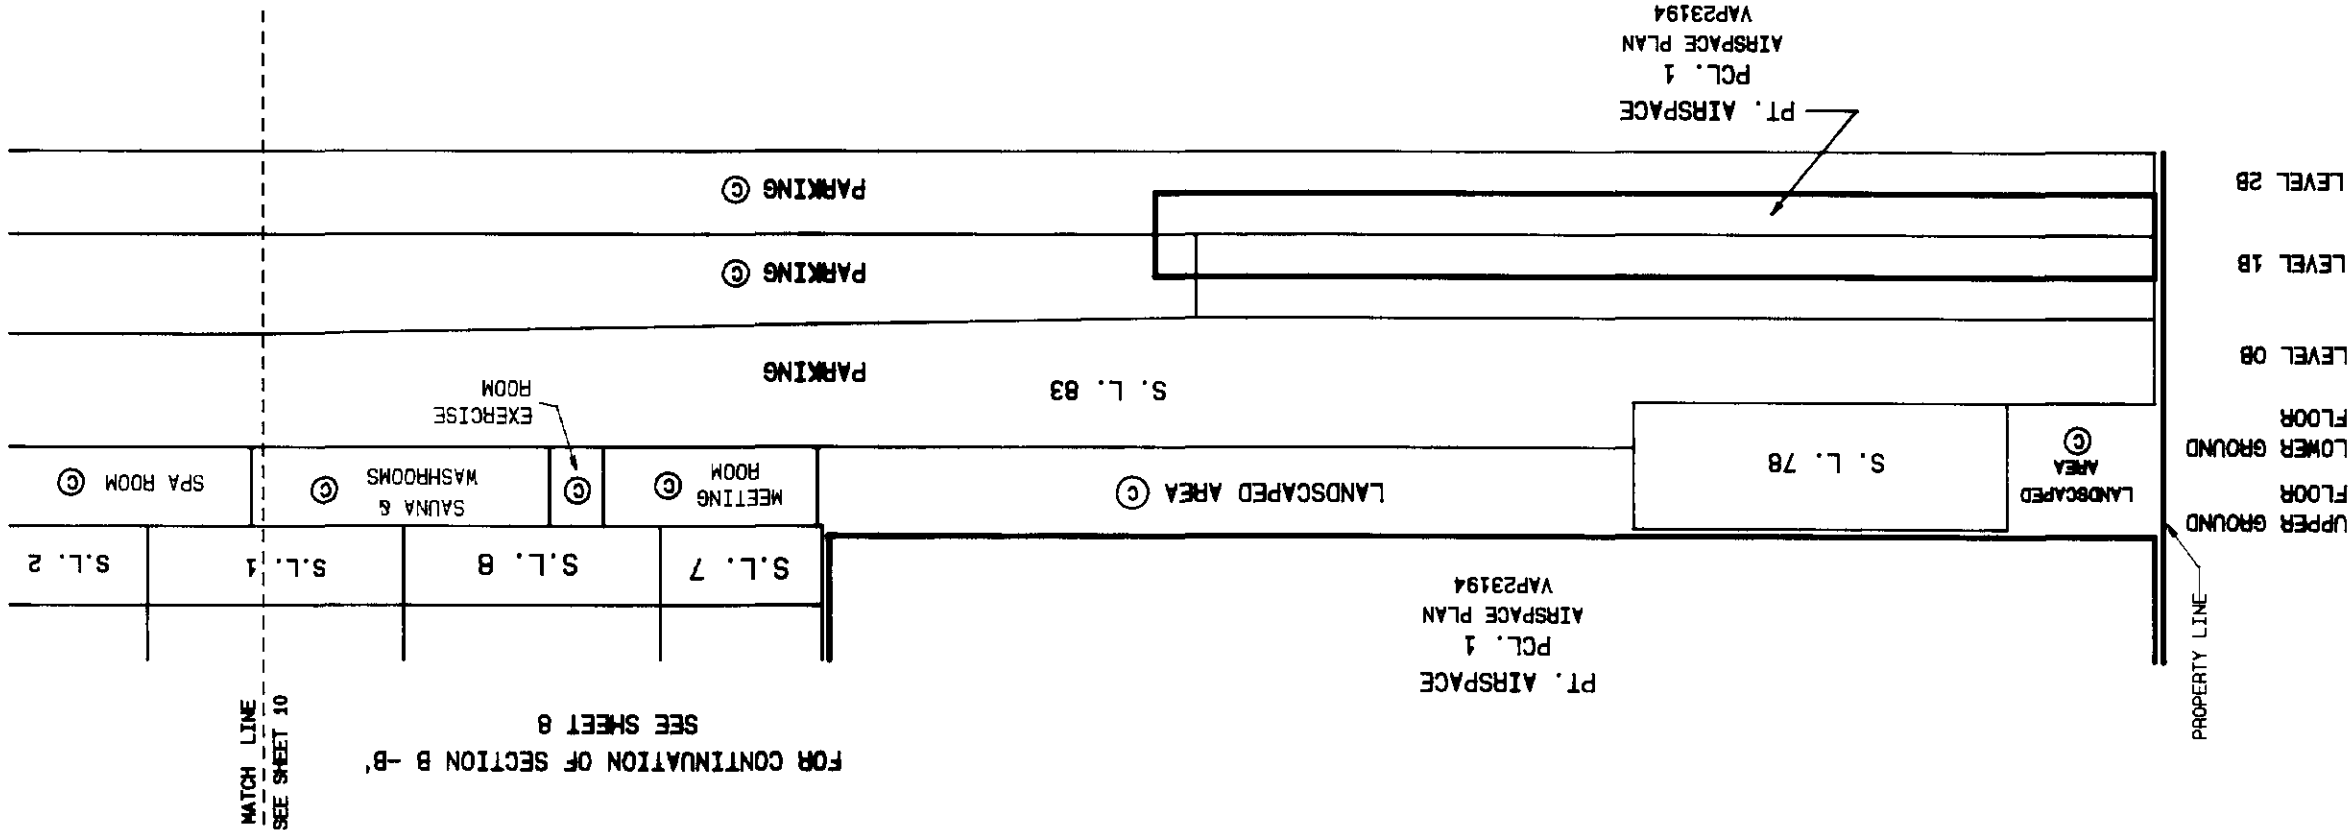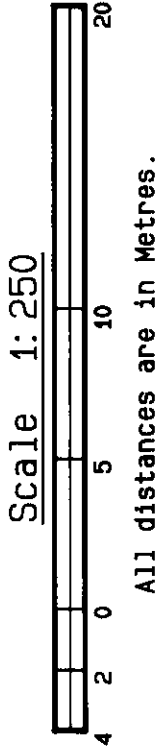

STRATA PLAN LMS 519

SECTION B - B' NORTH PART

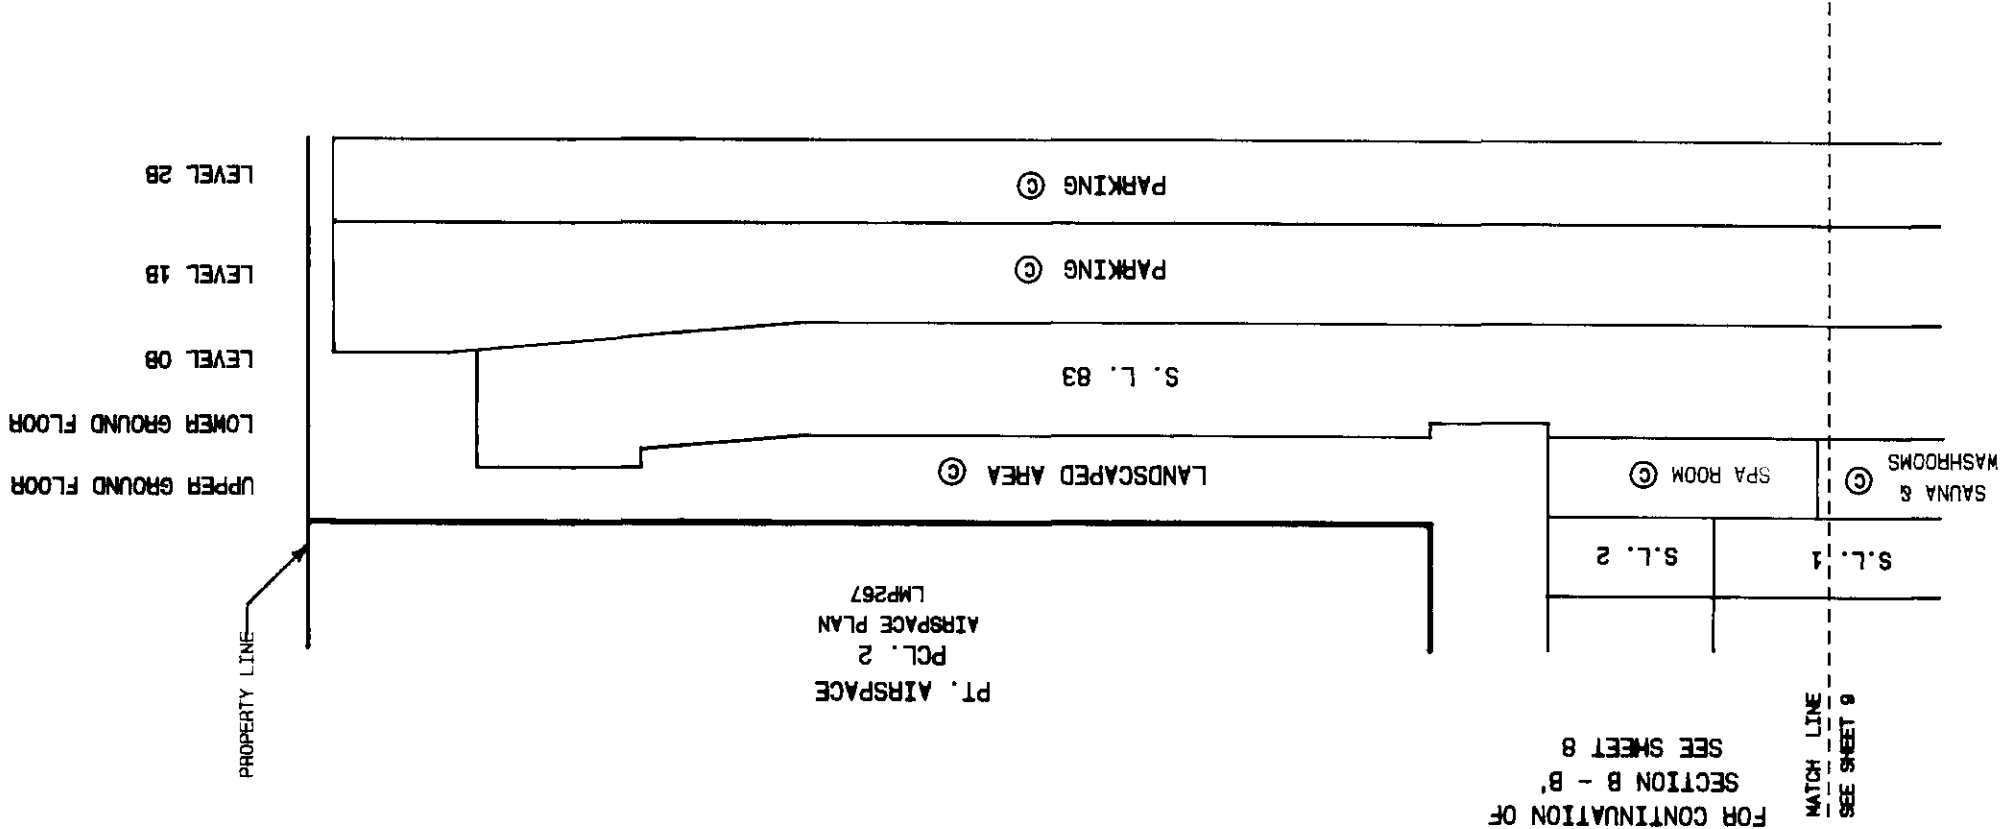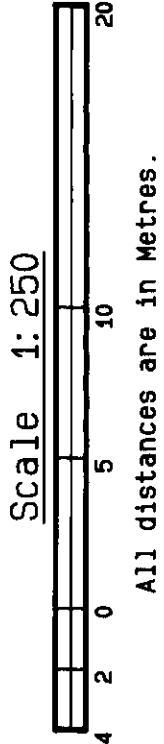


STRATA PLAN LMS 519

PARKING LEVEL 2B NORTH PART

Scale 1:250





All distances are in Metres.

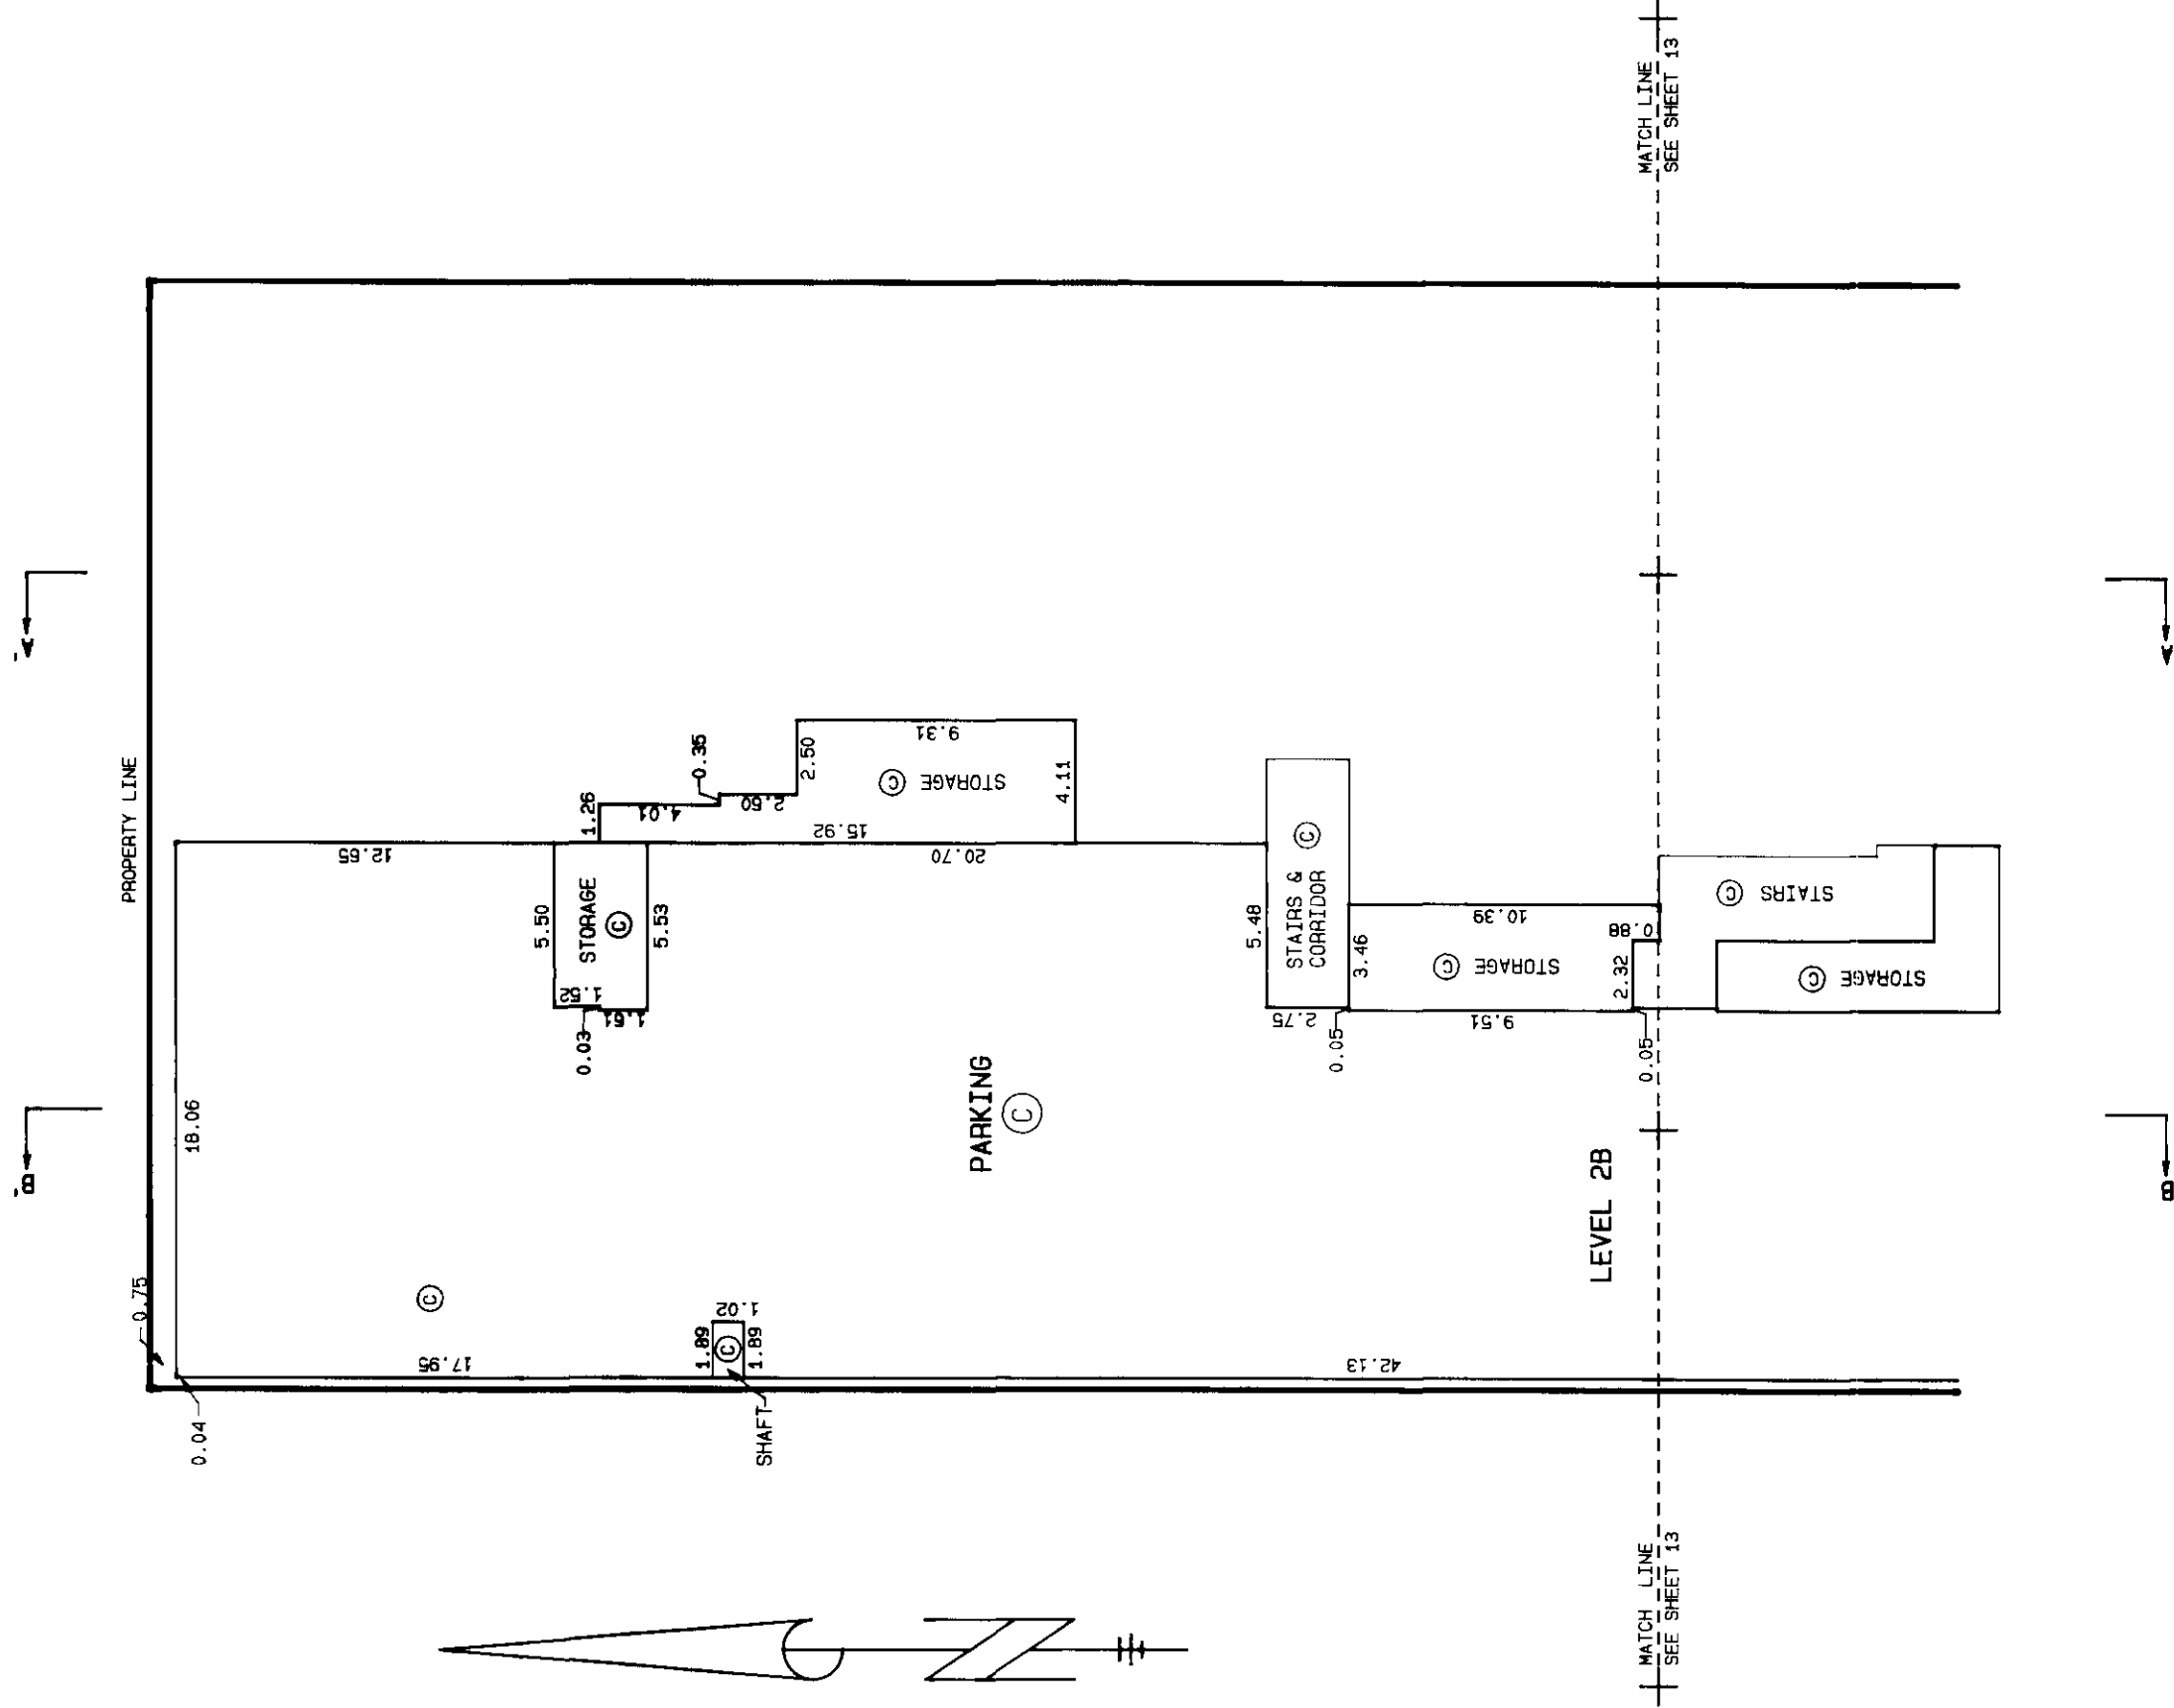



STRATA PLAN LMS 519

PARKING LEVEL 1B AND 2A NORTH PART

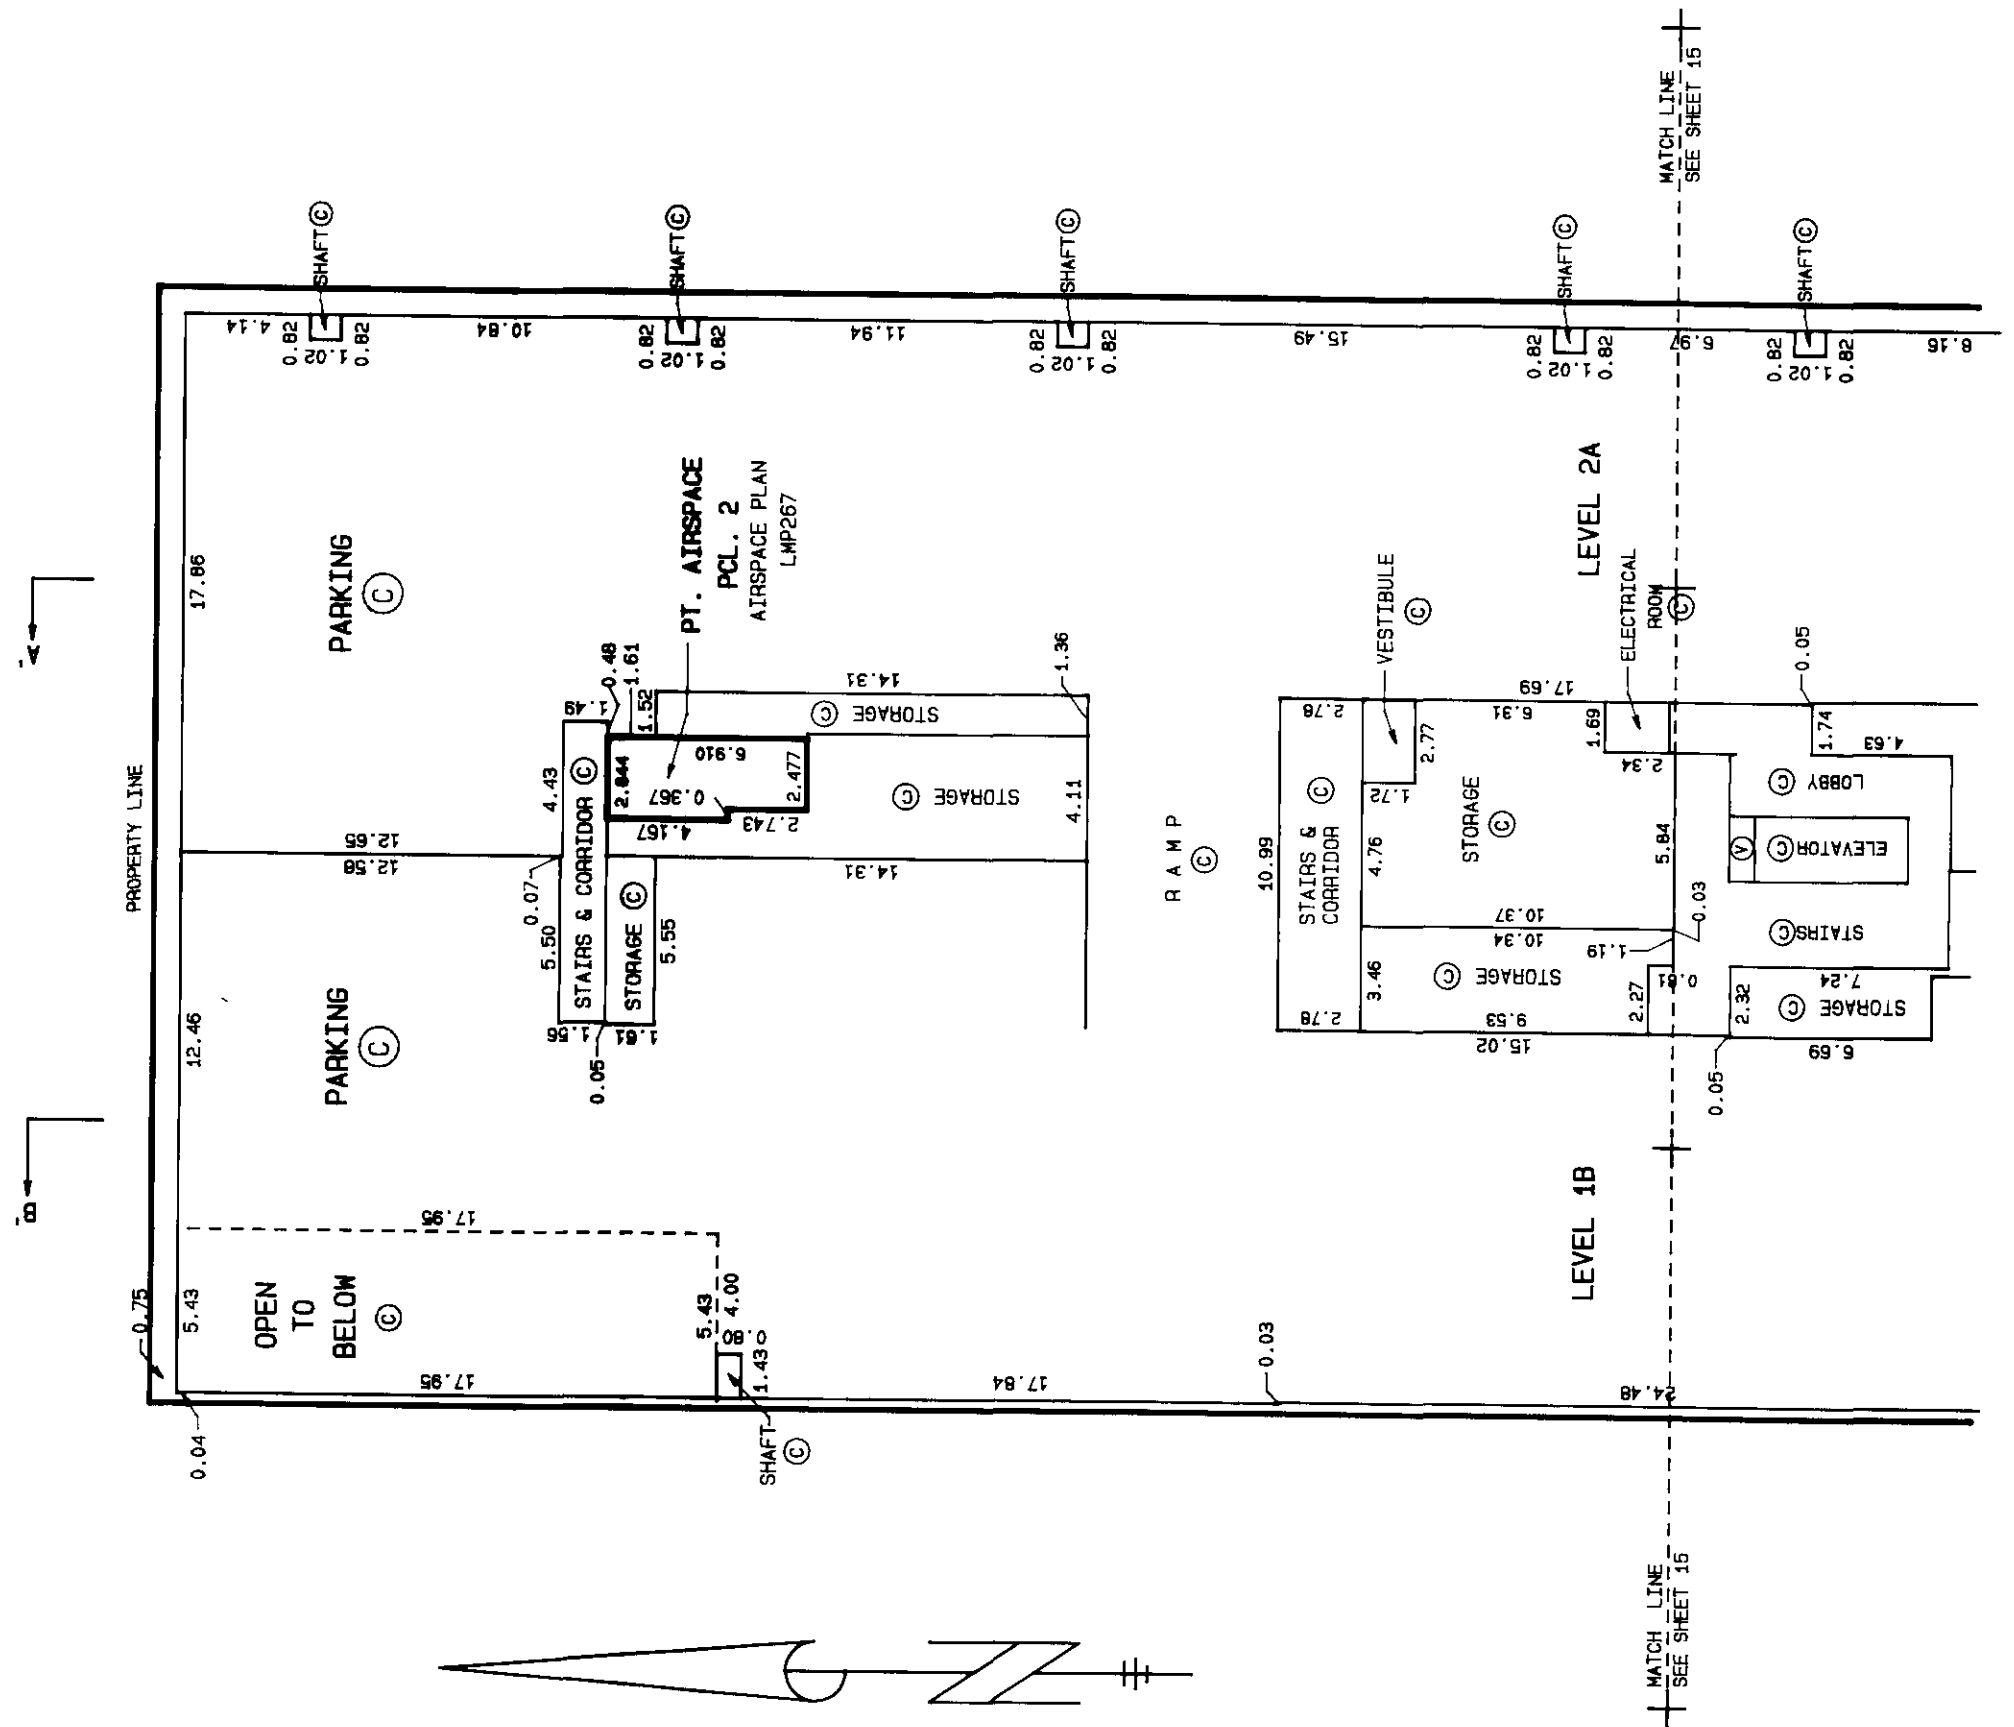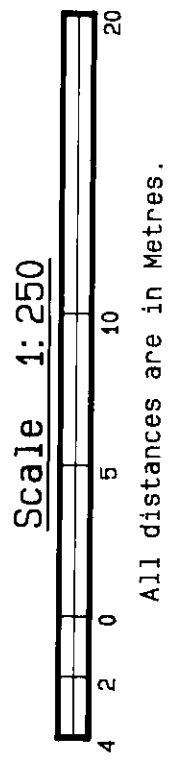



STRATA PLAN LMS 519

PARKING LEVEL 1B AND 2A SOUTH PART

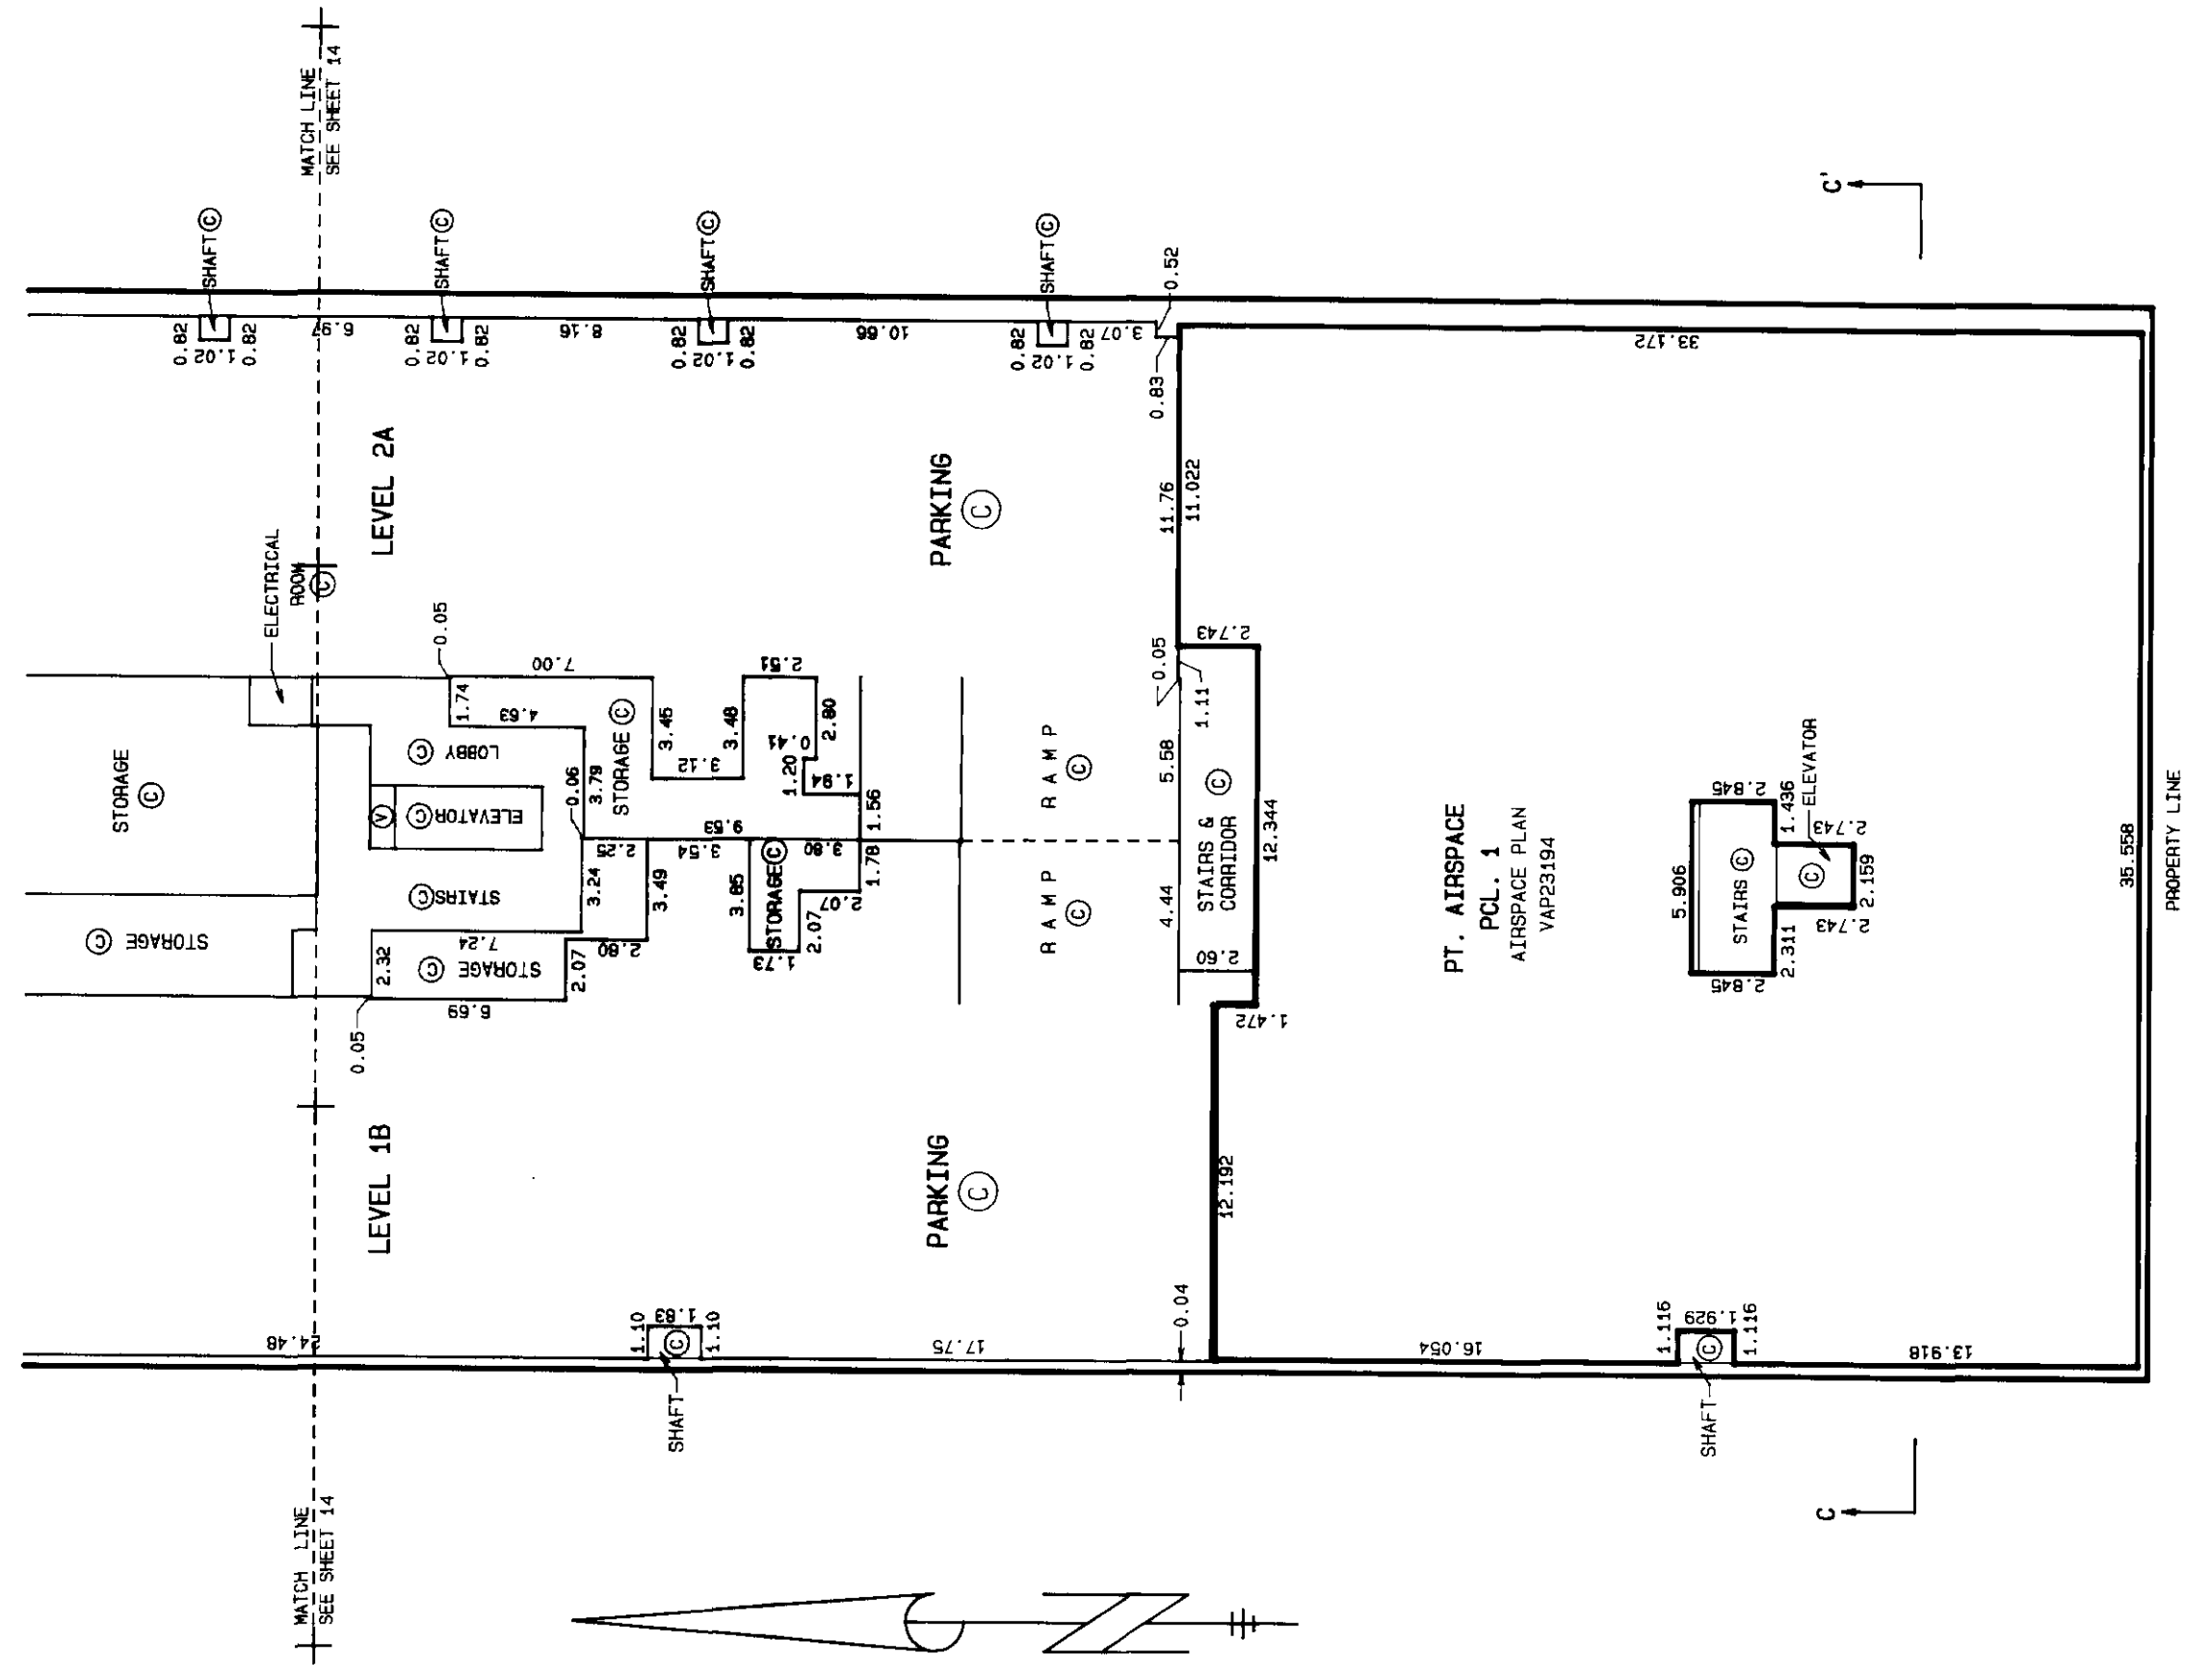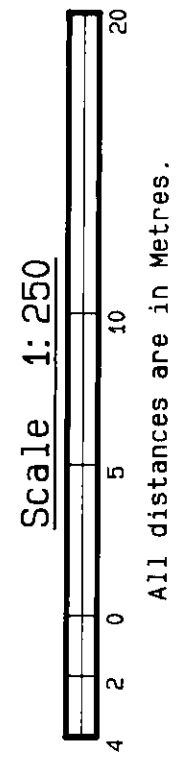


STRATA PLAN LMS 519

PARKING LEVEL OB AND 1A NORTH PART

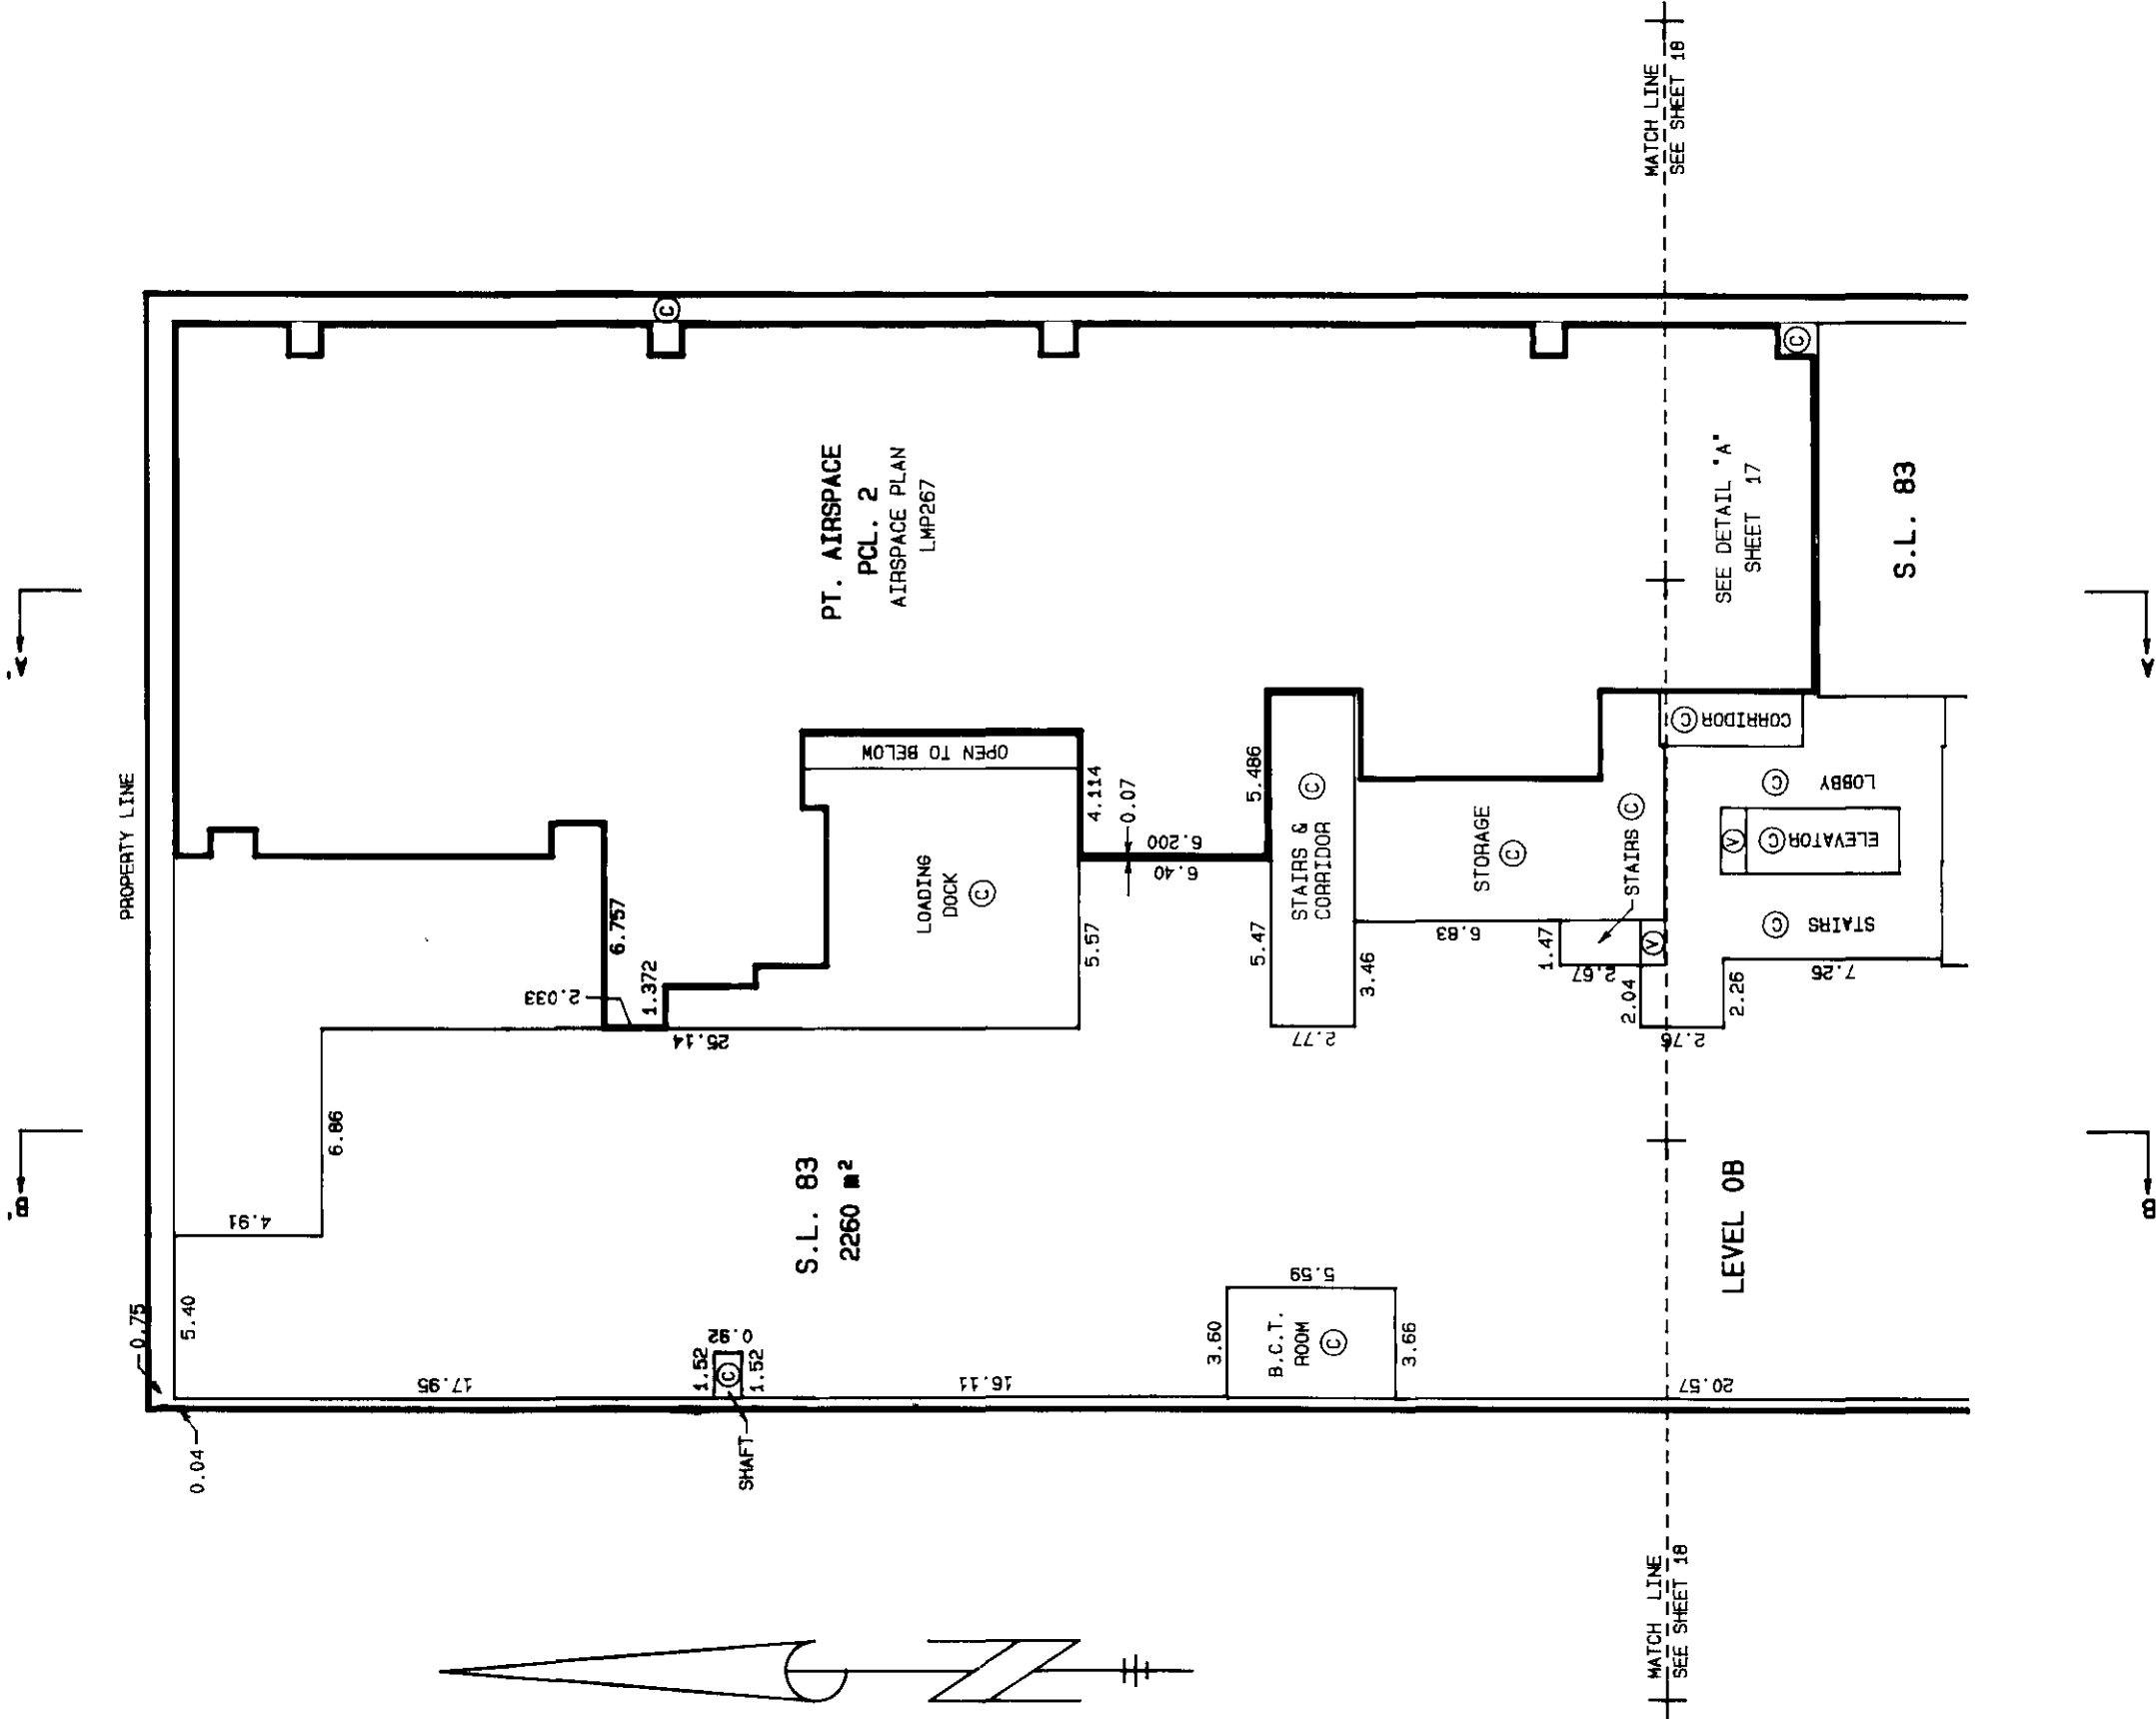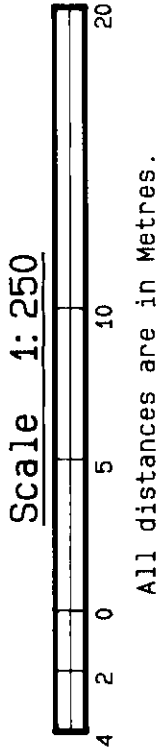

STRATA PLAN LMS 519


PARKING LEVEL OB & 1A SOUTH PART
DETAIL "A"

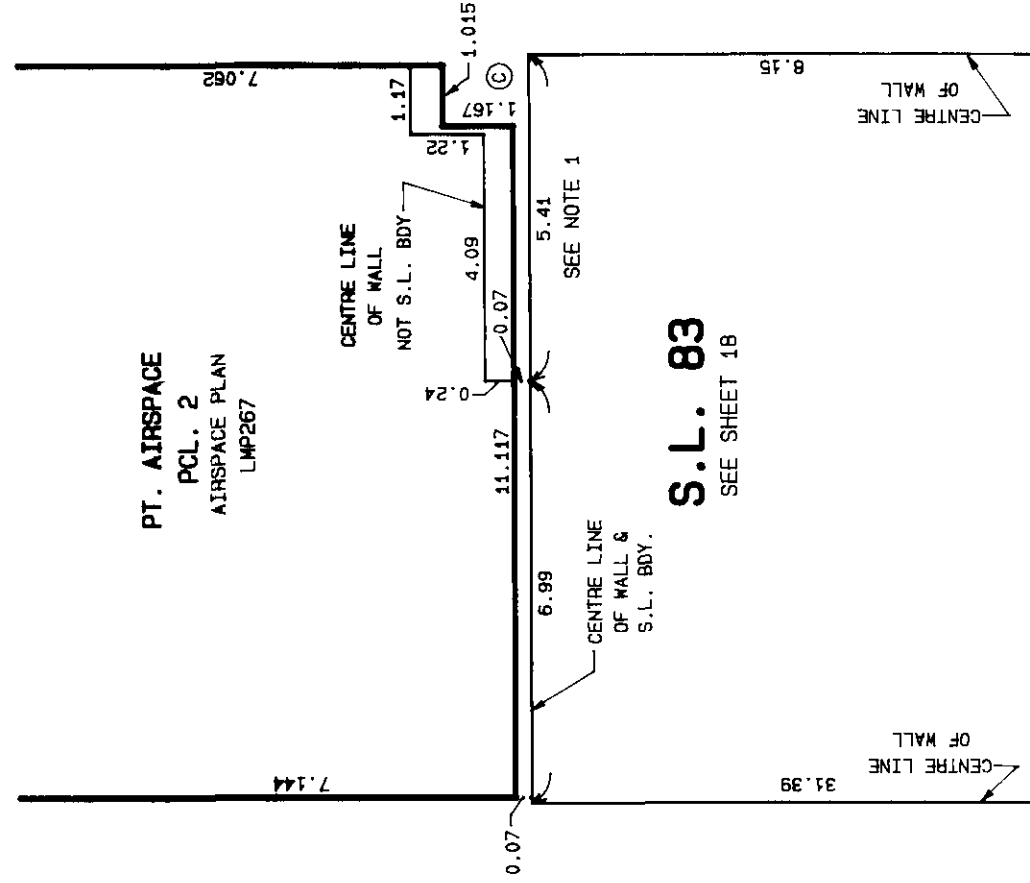


NOTE 1 : BOUNDARY OF S.L. 83 SHOWN AS 5.41
IS NOT BASED ON CENTRE LINE OF WALL

STRATA PLAN LMS 519

PARKING LEVEL 0B AND 1A SOUTH PART


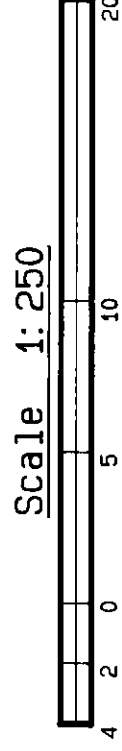


All distances are in Metres.

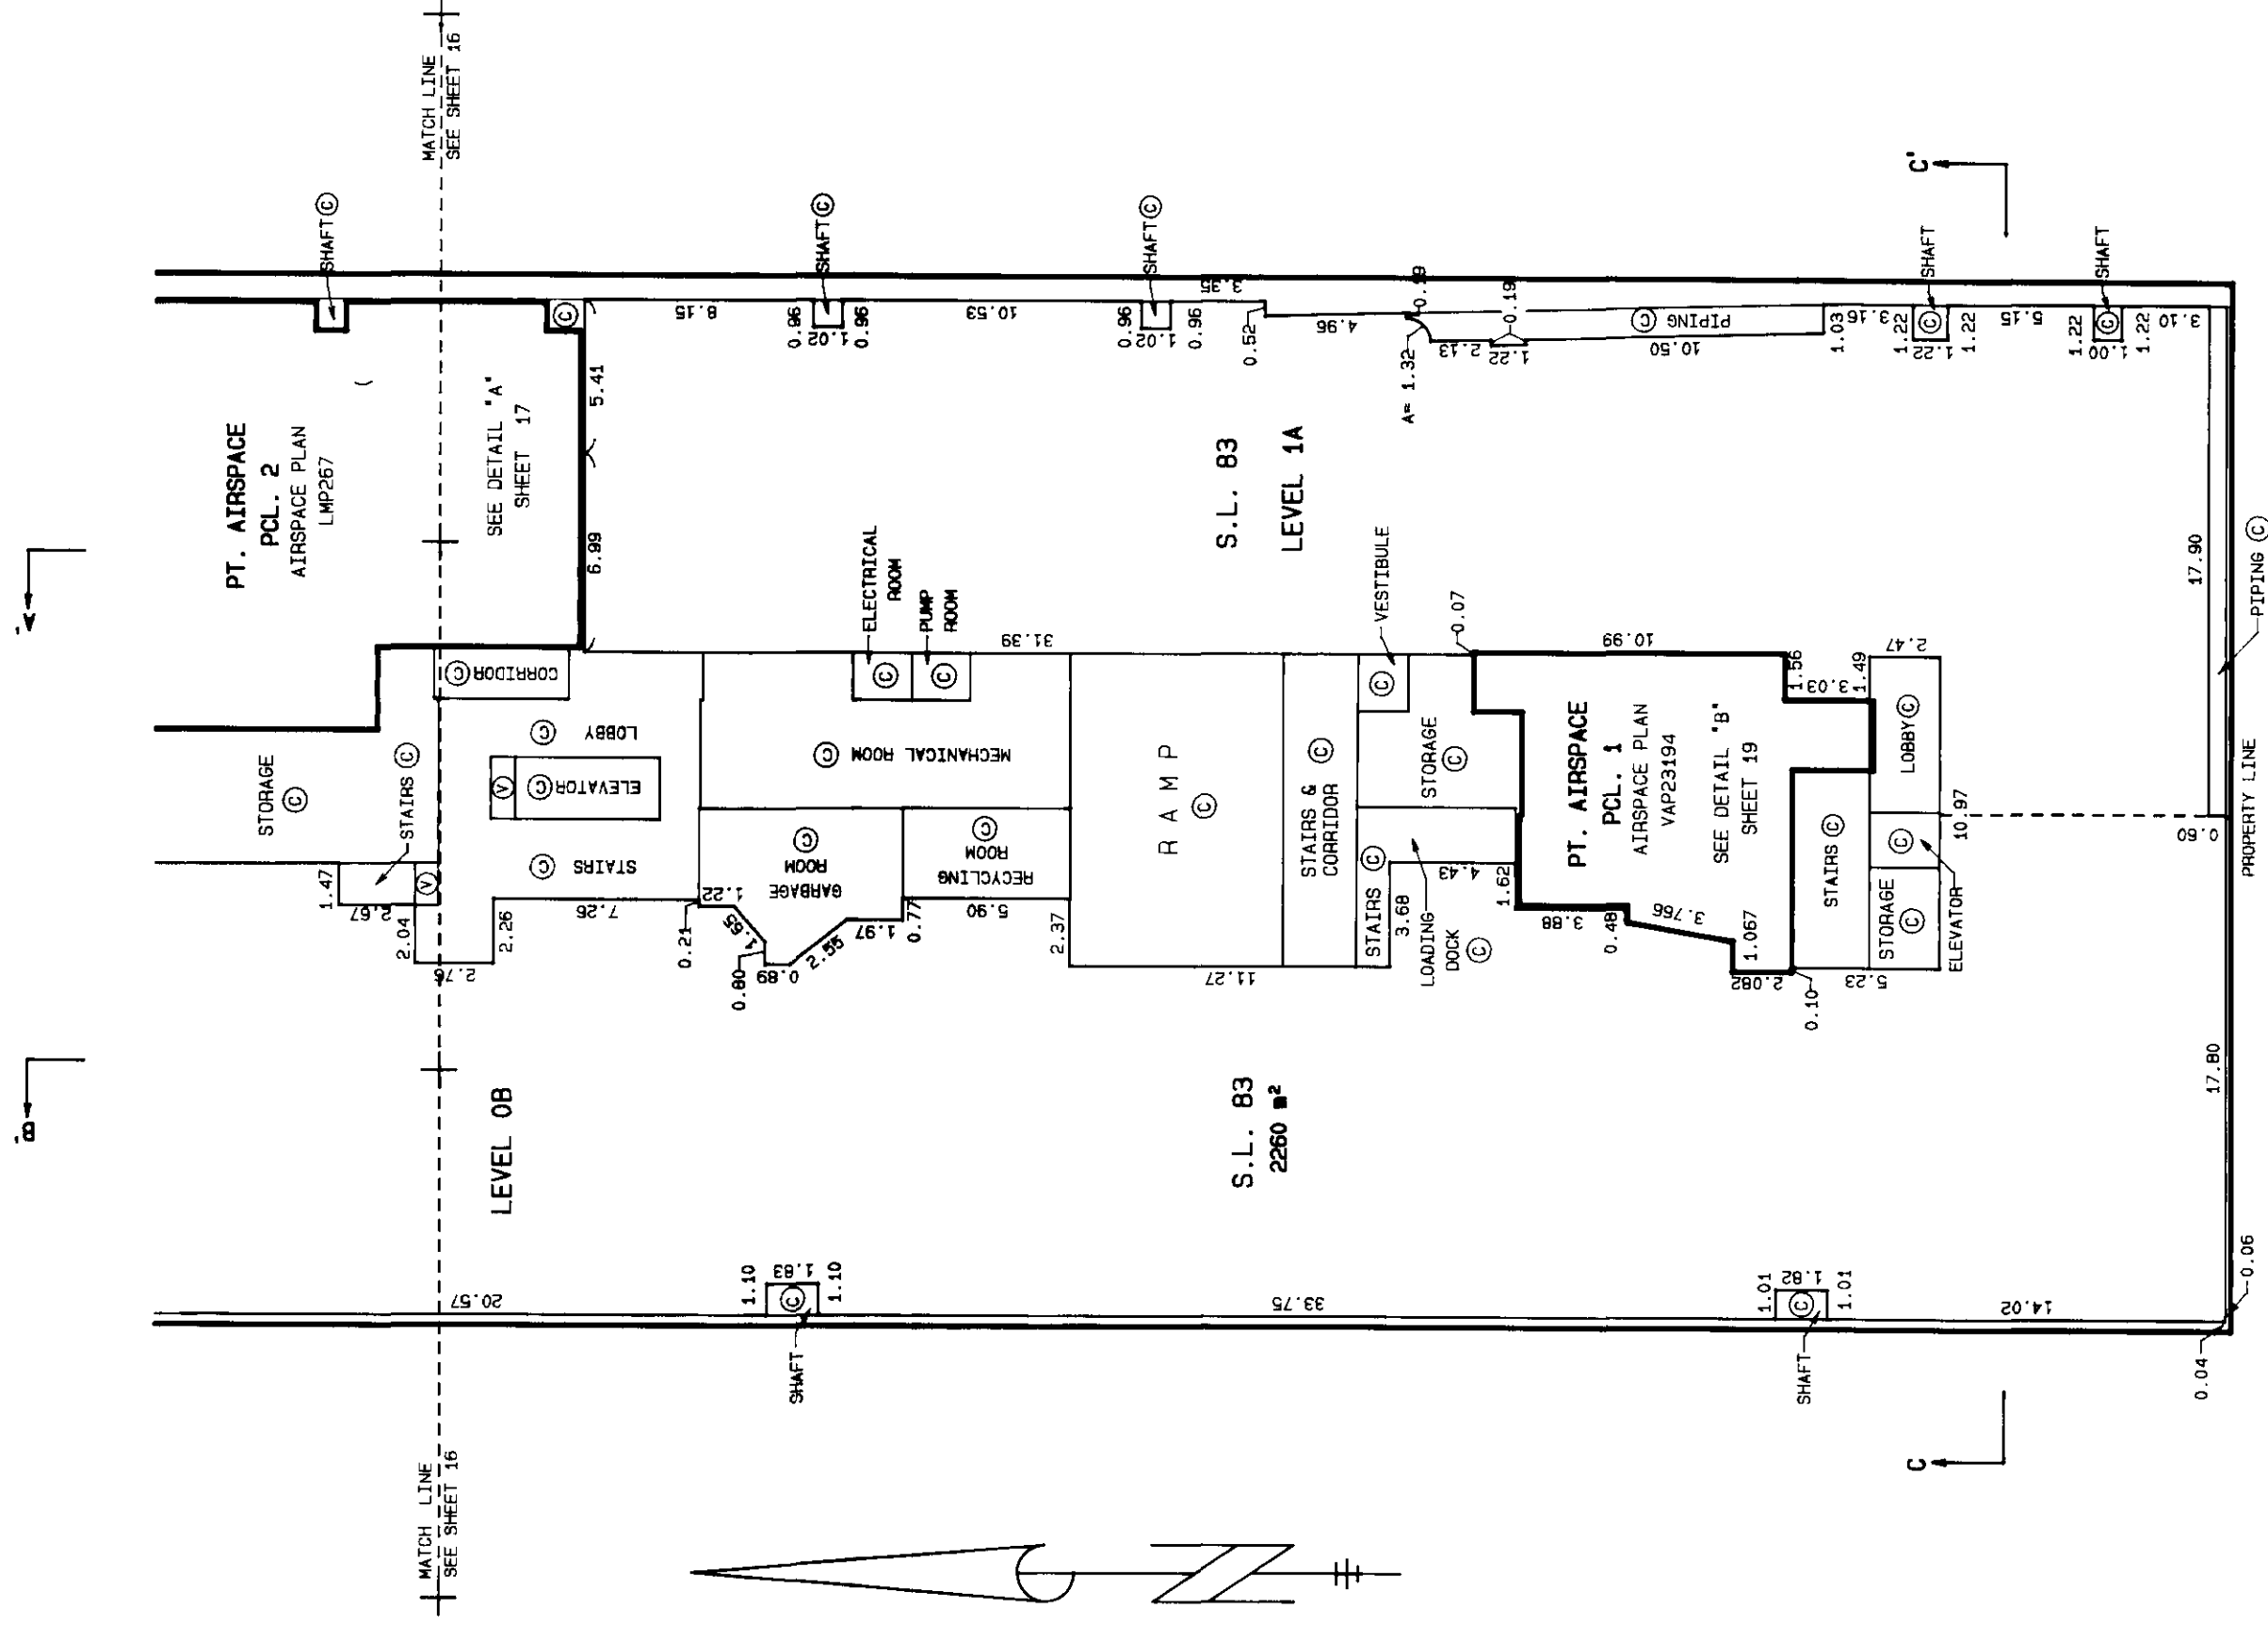

STRATA PLAN LMS 519

PARKING LEVEL OB & 1A SOUTH PART
DETAIL "B"

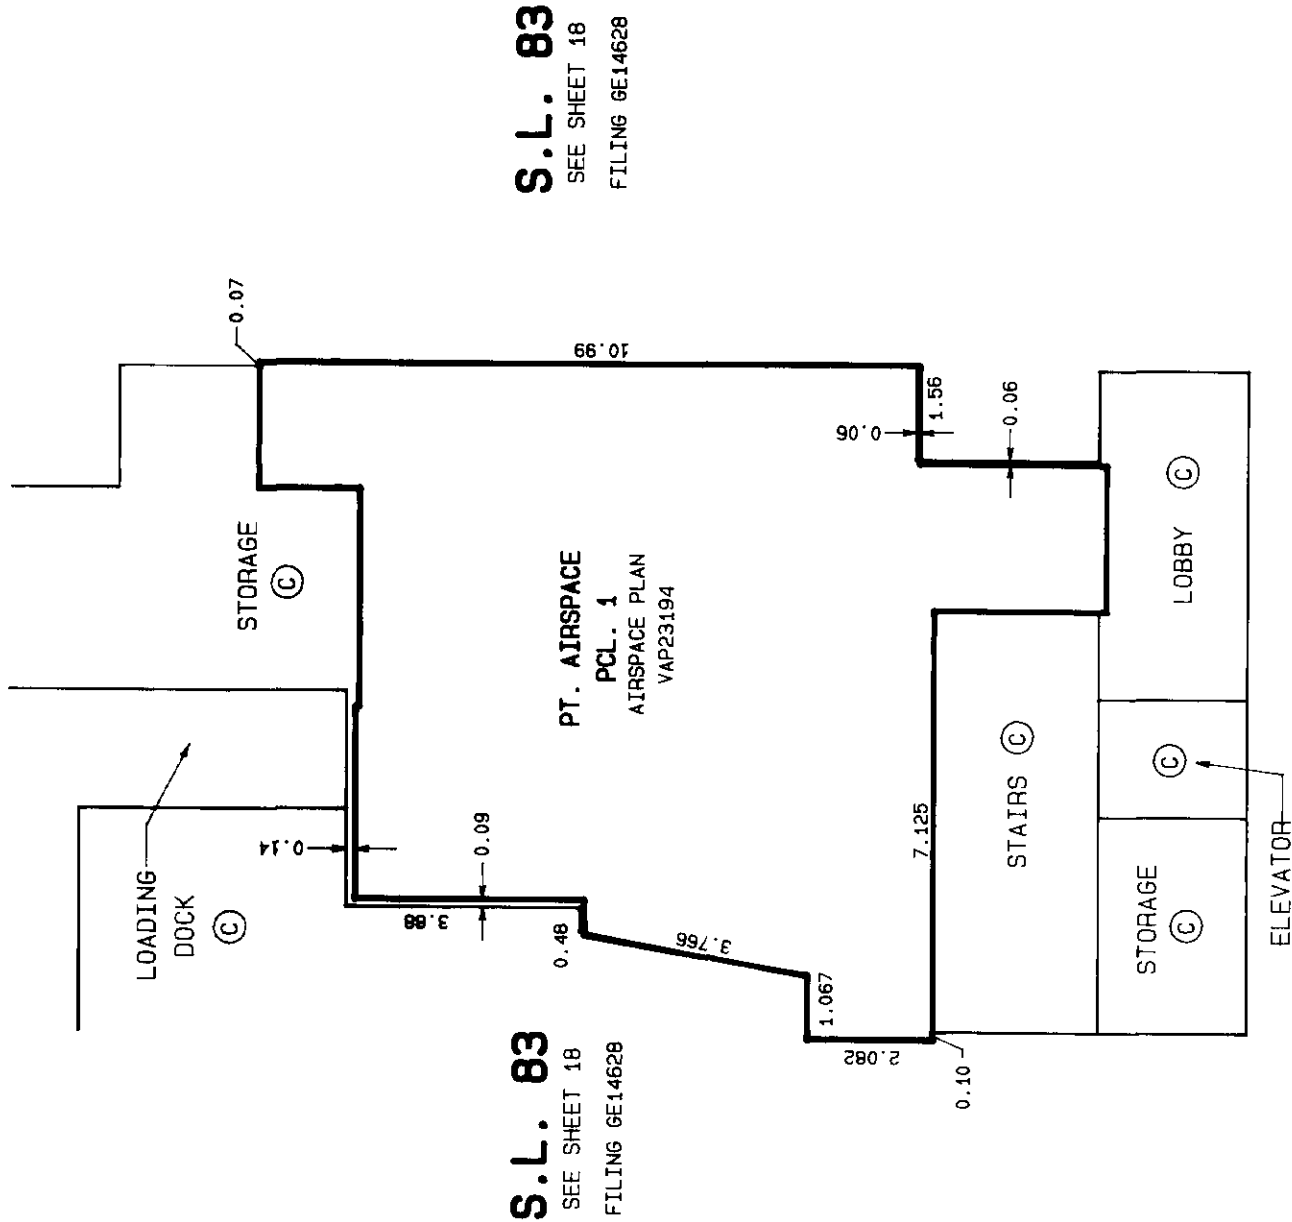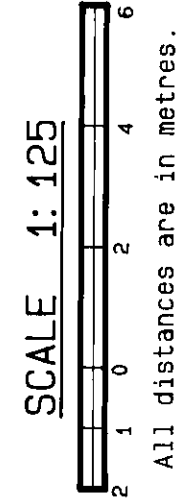

LOWER GROUND FLOOR NORTH PART

[illegible]

Architectural floor plan of the PT. AIRSPACE PCL. 2 AIRSPACE PLAN LMP267. The plan shows various rooms including PT. AIRSPACE PCL. 2 (S.L. 80, 100.3m²), PT. AIRSPACE PCL. 2 (S.L. 79, 111.2m²), PT. AIRSPACE PCL. 2 (S.L. 82, 112.3m²), LOADING BAYS, LOADING DOCK, ELECTRICAL ROOM, STAIRS, MAIN LOBBY, and an ELEVATOR. It also includes a SHAFT, OPEN TO S.L. 83, and a B.C.T. ROOM. The plan is bounded by a PROPERTY LINE and includes match lines to sheets 21 and 22. A north arrow is located at the bottom center.





STRATA PLAN LMS 519

LOWER GROUND FLOOR SOUTH PART

Scale 1:250



All distances are in metres.

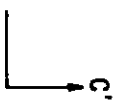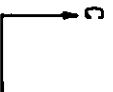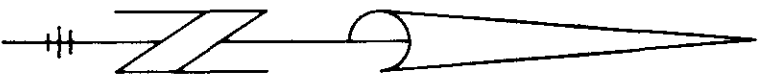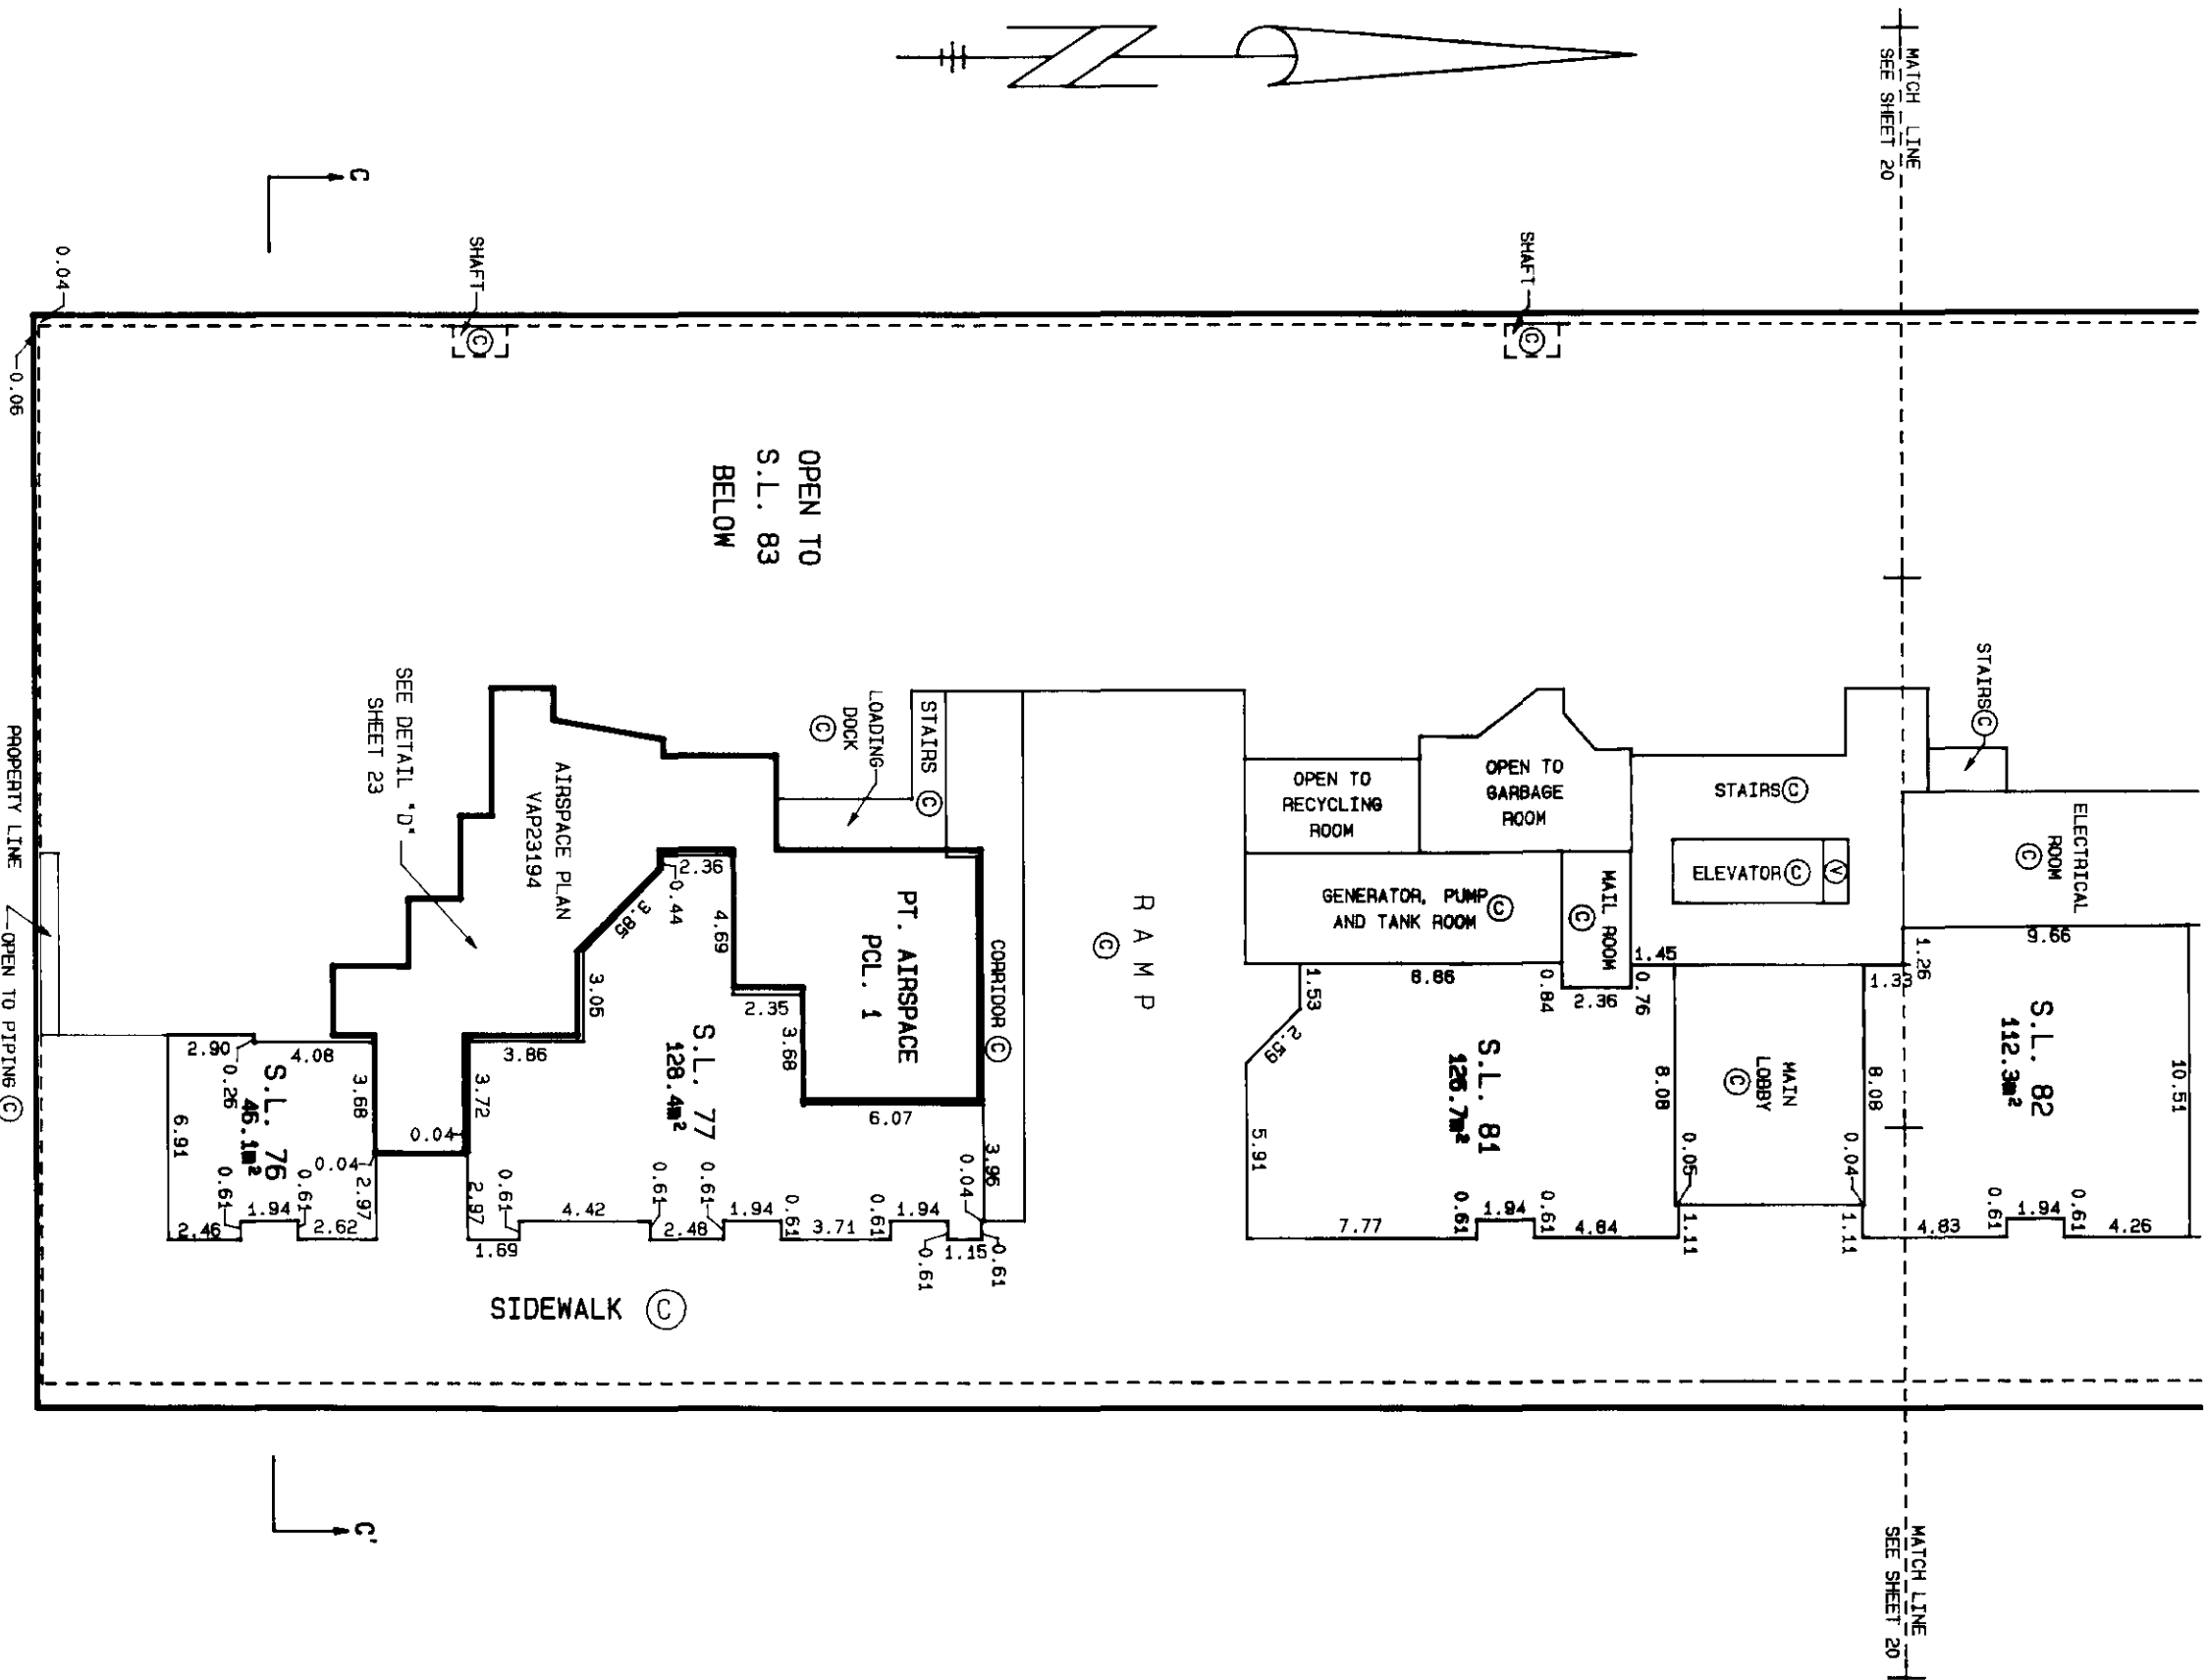

DRAWING # ST10315-40
FILE # 10315

DATE: AUGUST 26, 1992

M.E.S.

STRATA PLAN LMS 519


LOWER GROUND FLOOR SOUTH PART

DETAIL "D"

SCALE 1:125




All distances are in metres.

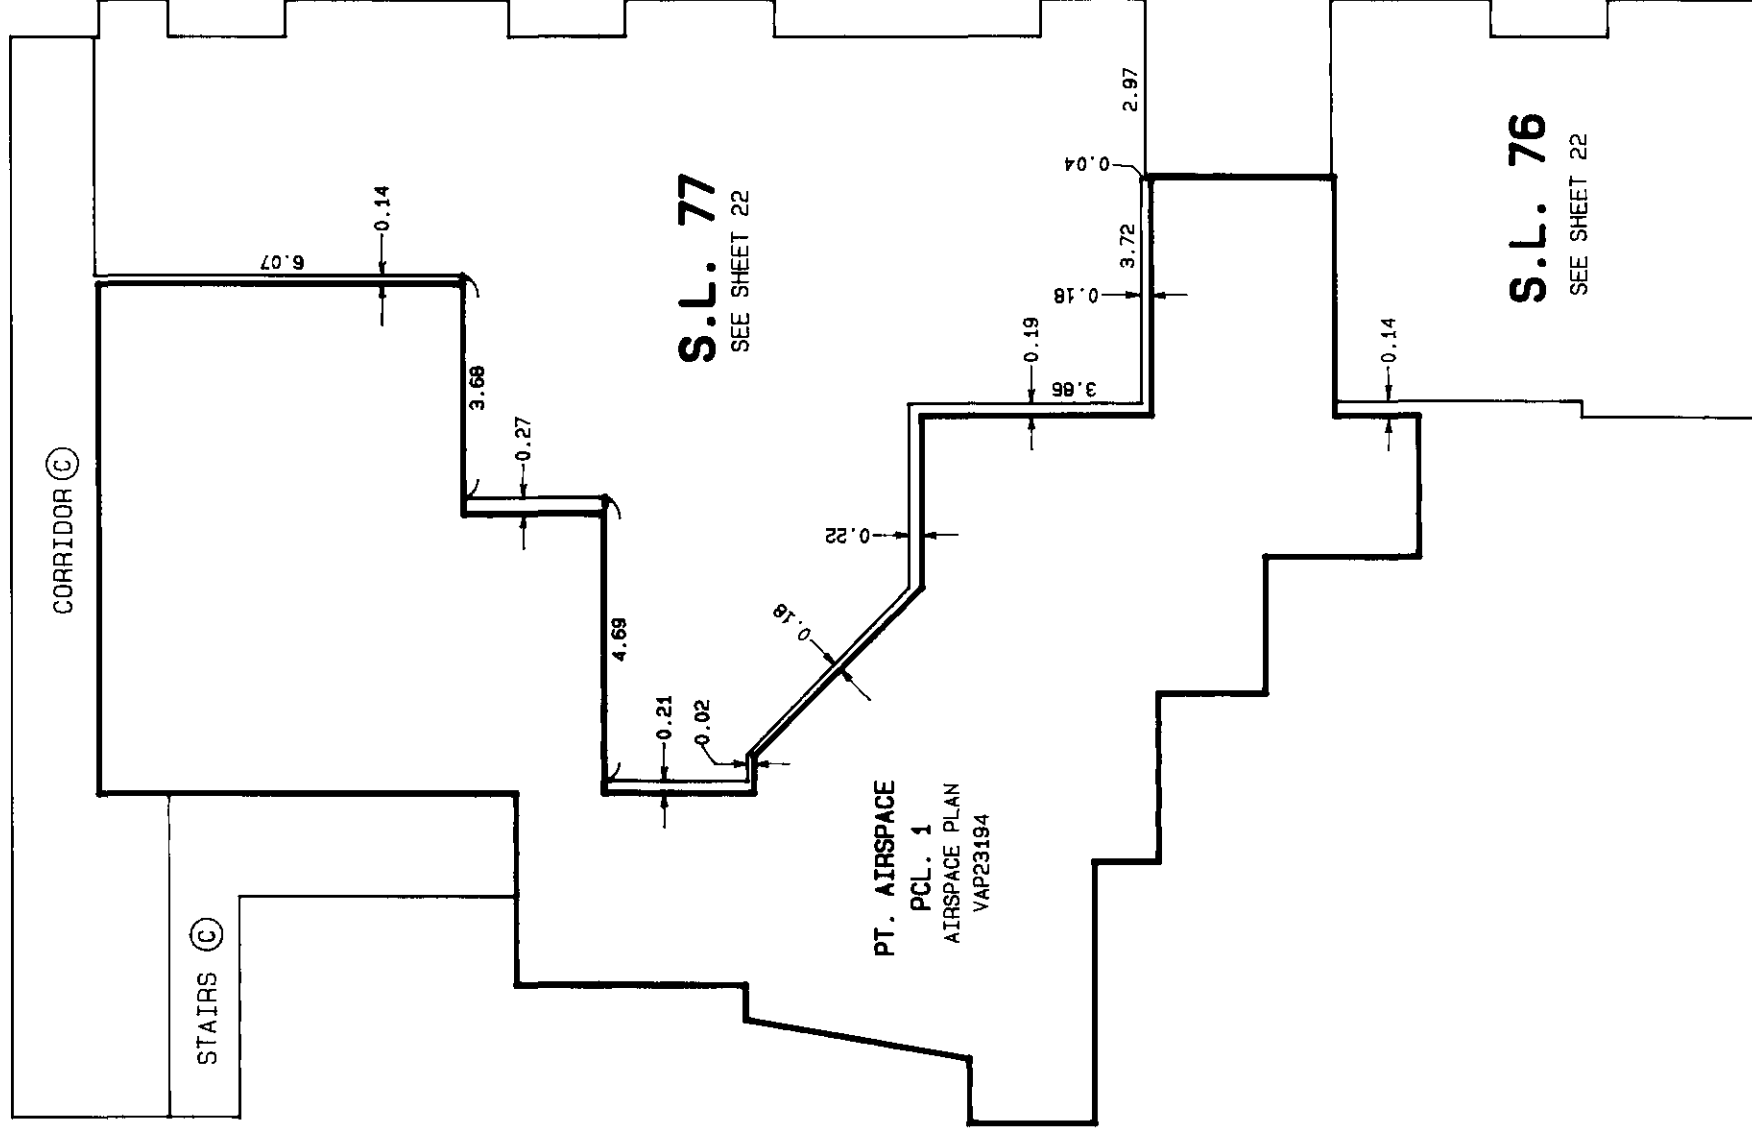


STRATA PLAN LMS 519

UPPER GROUND FLOOR SOUTH PART

Scale 1:250

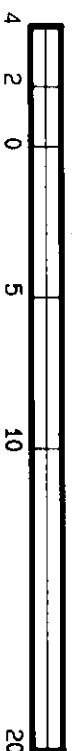

All distances are in metres.

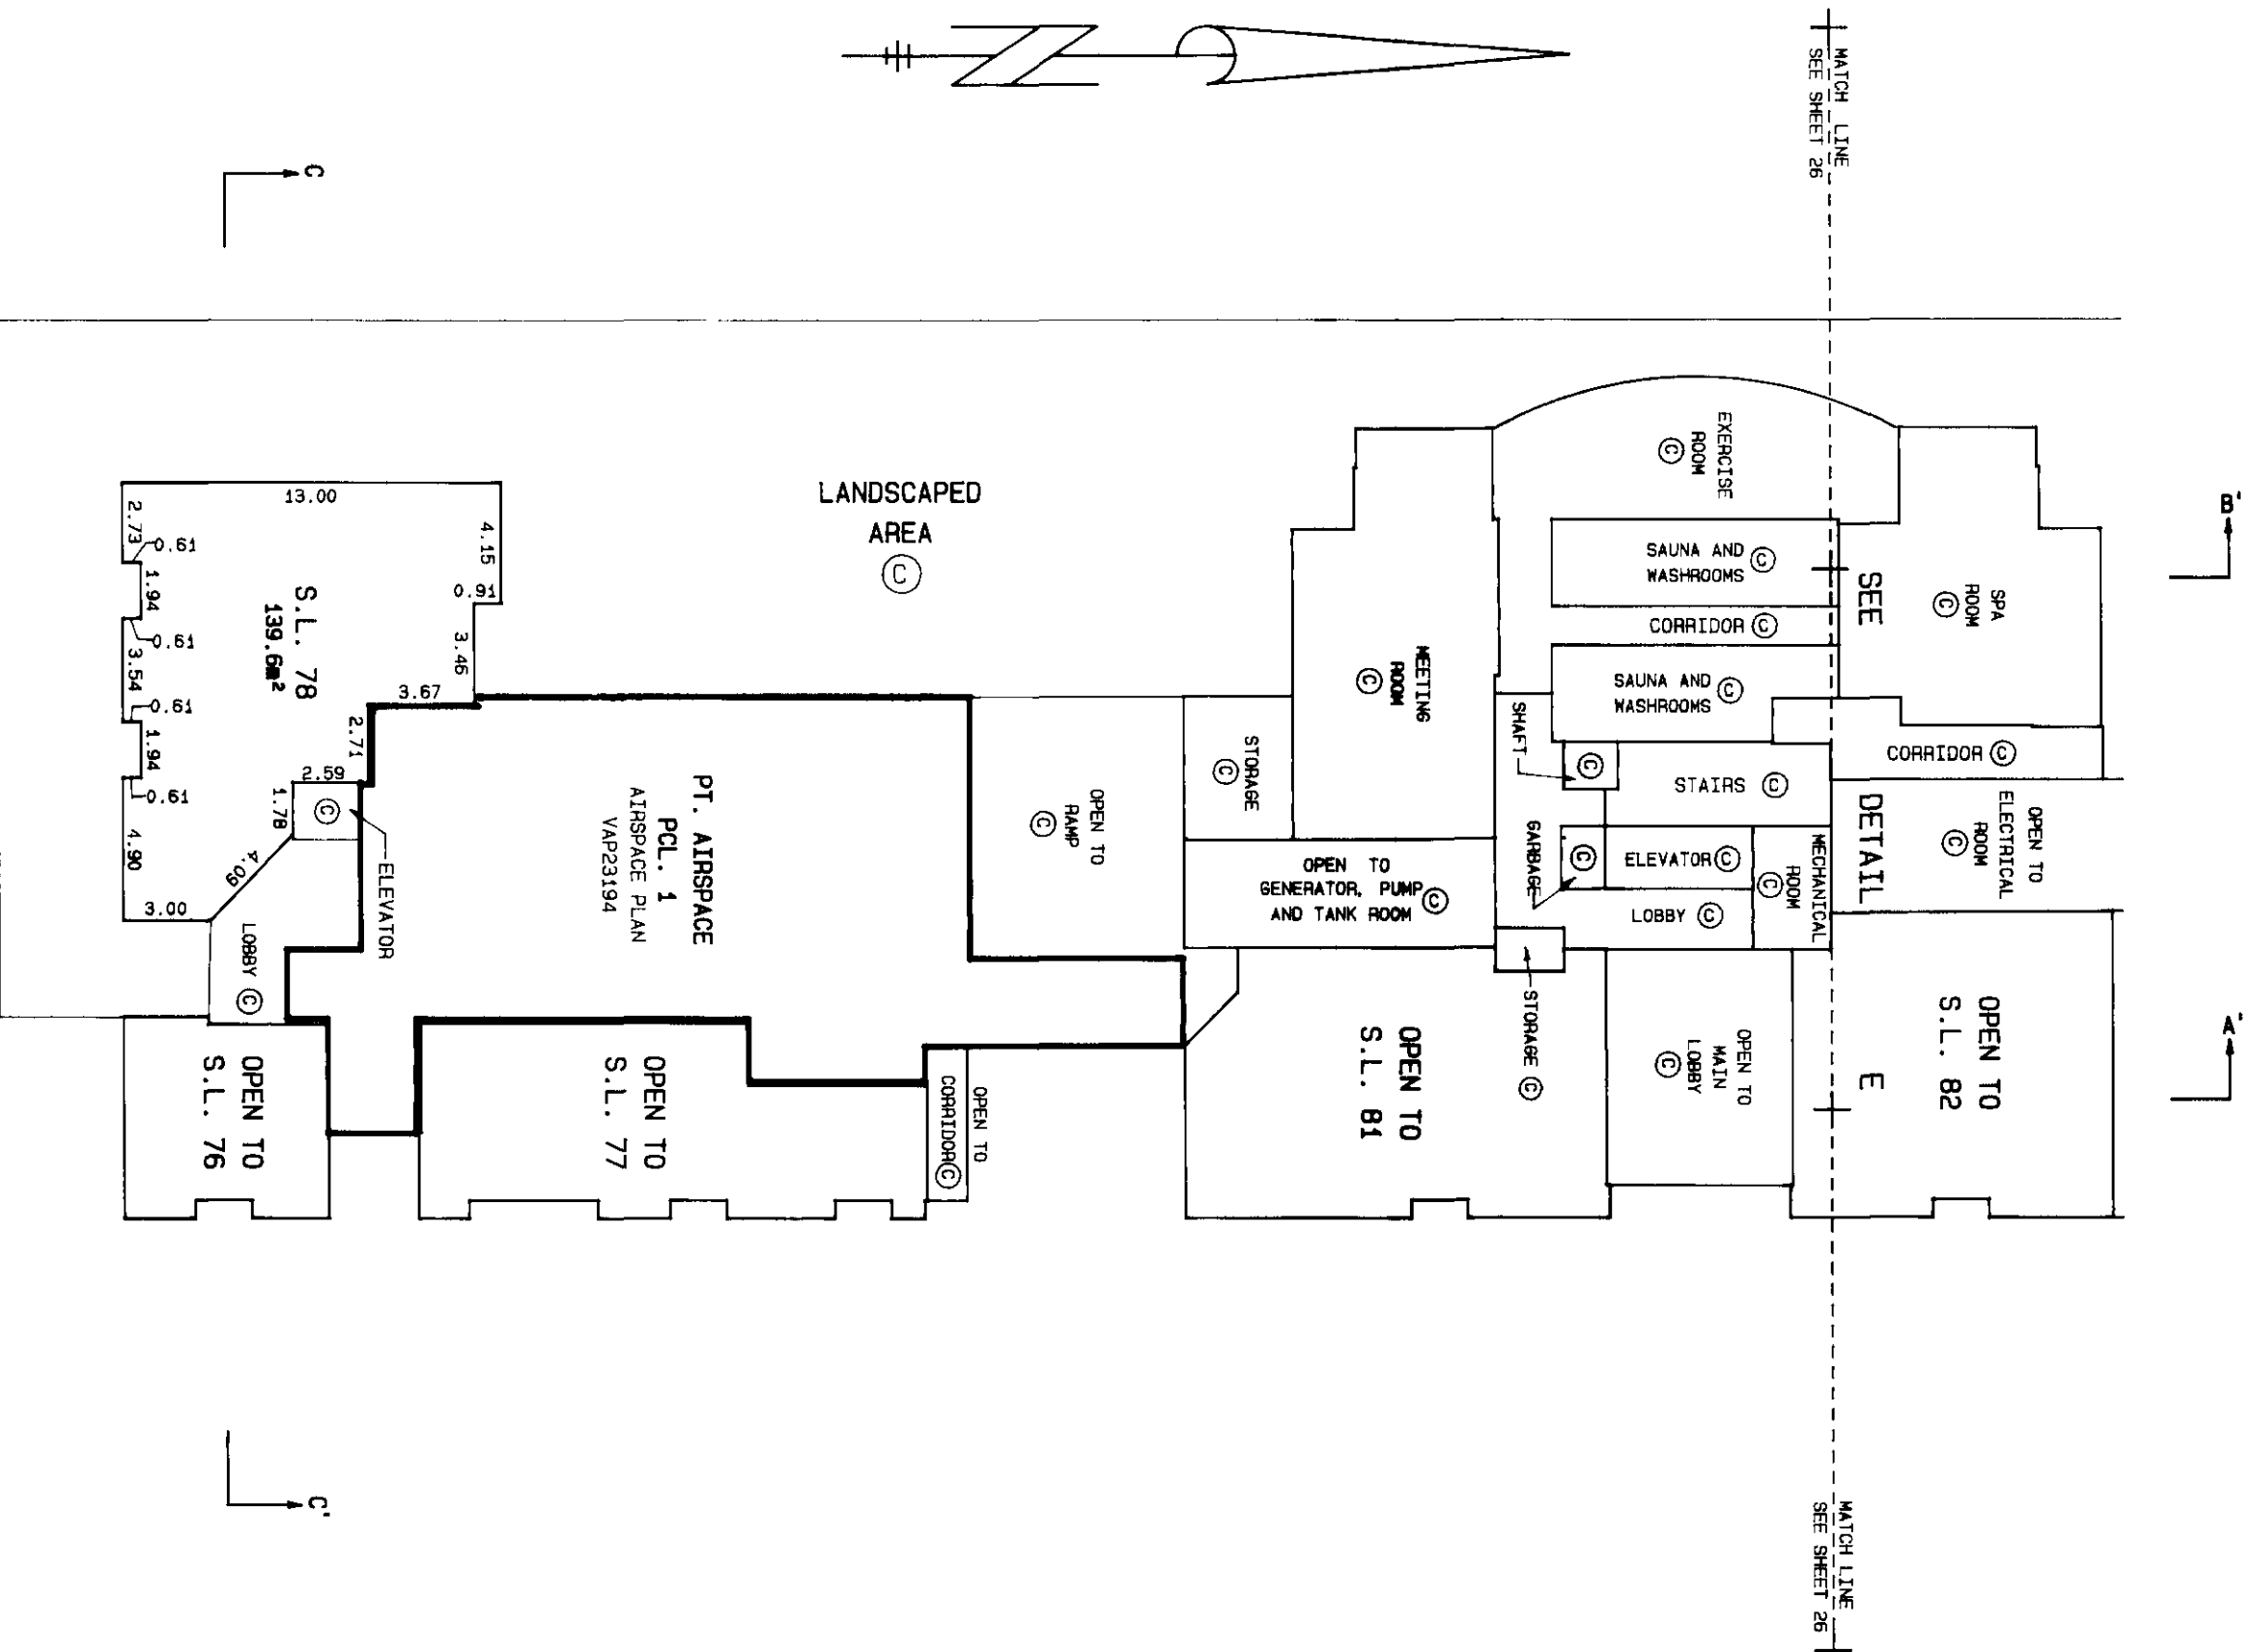

DRAWING # ST10315-42
FILE # 10315




DATE: AUGUST 26, 1992

M.C. 8.

STRATA PLAN LMS 519

UPPER GROUND FLOOR
DETAIL 'E'

SCALE 1:200

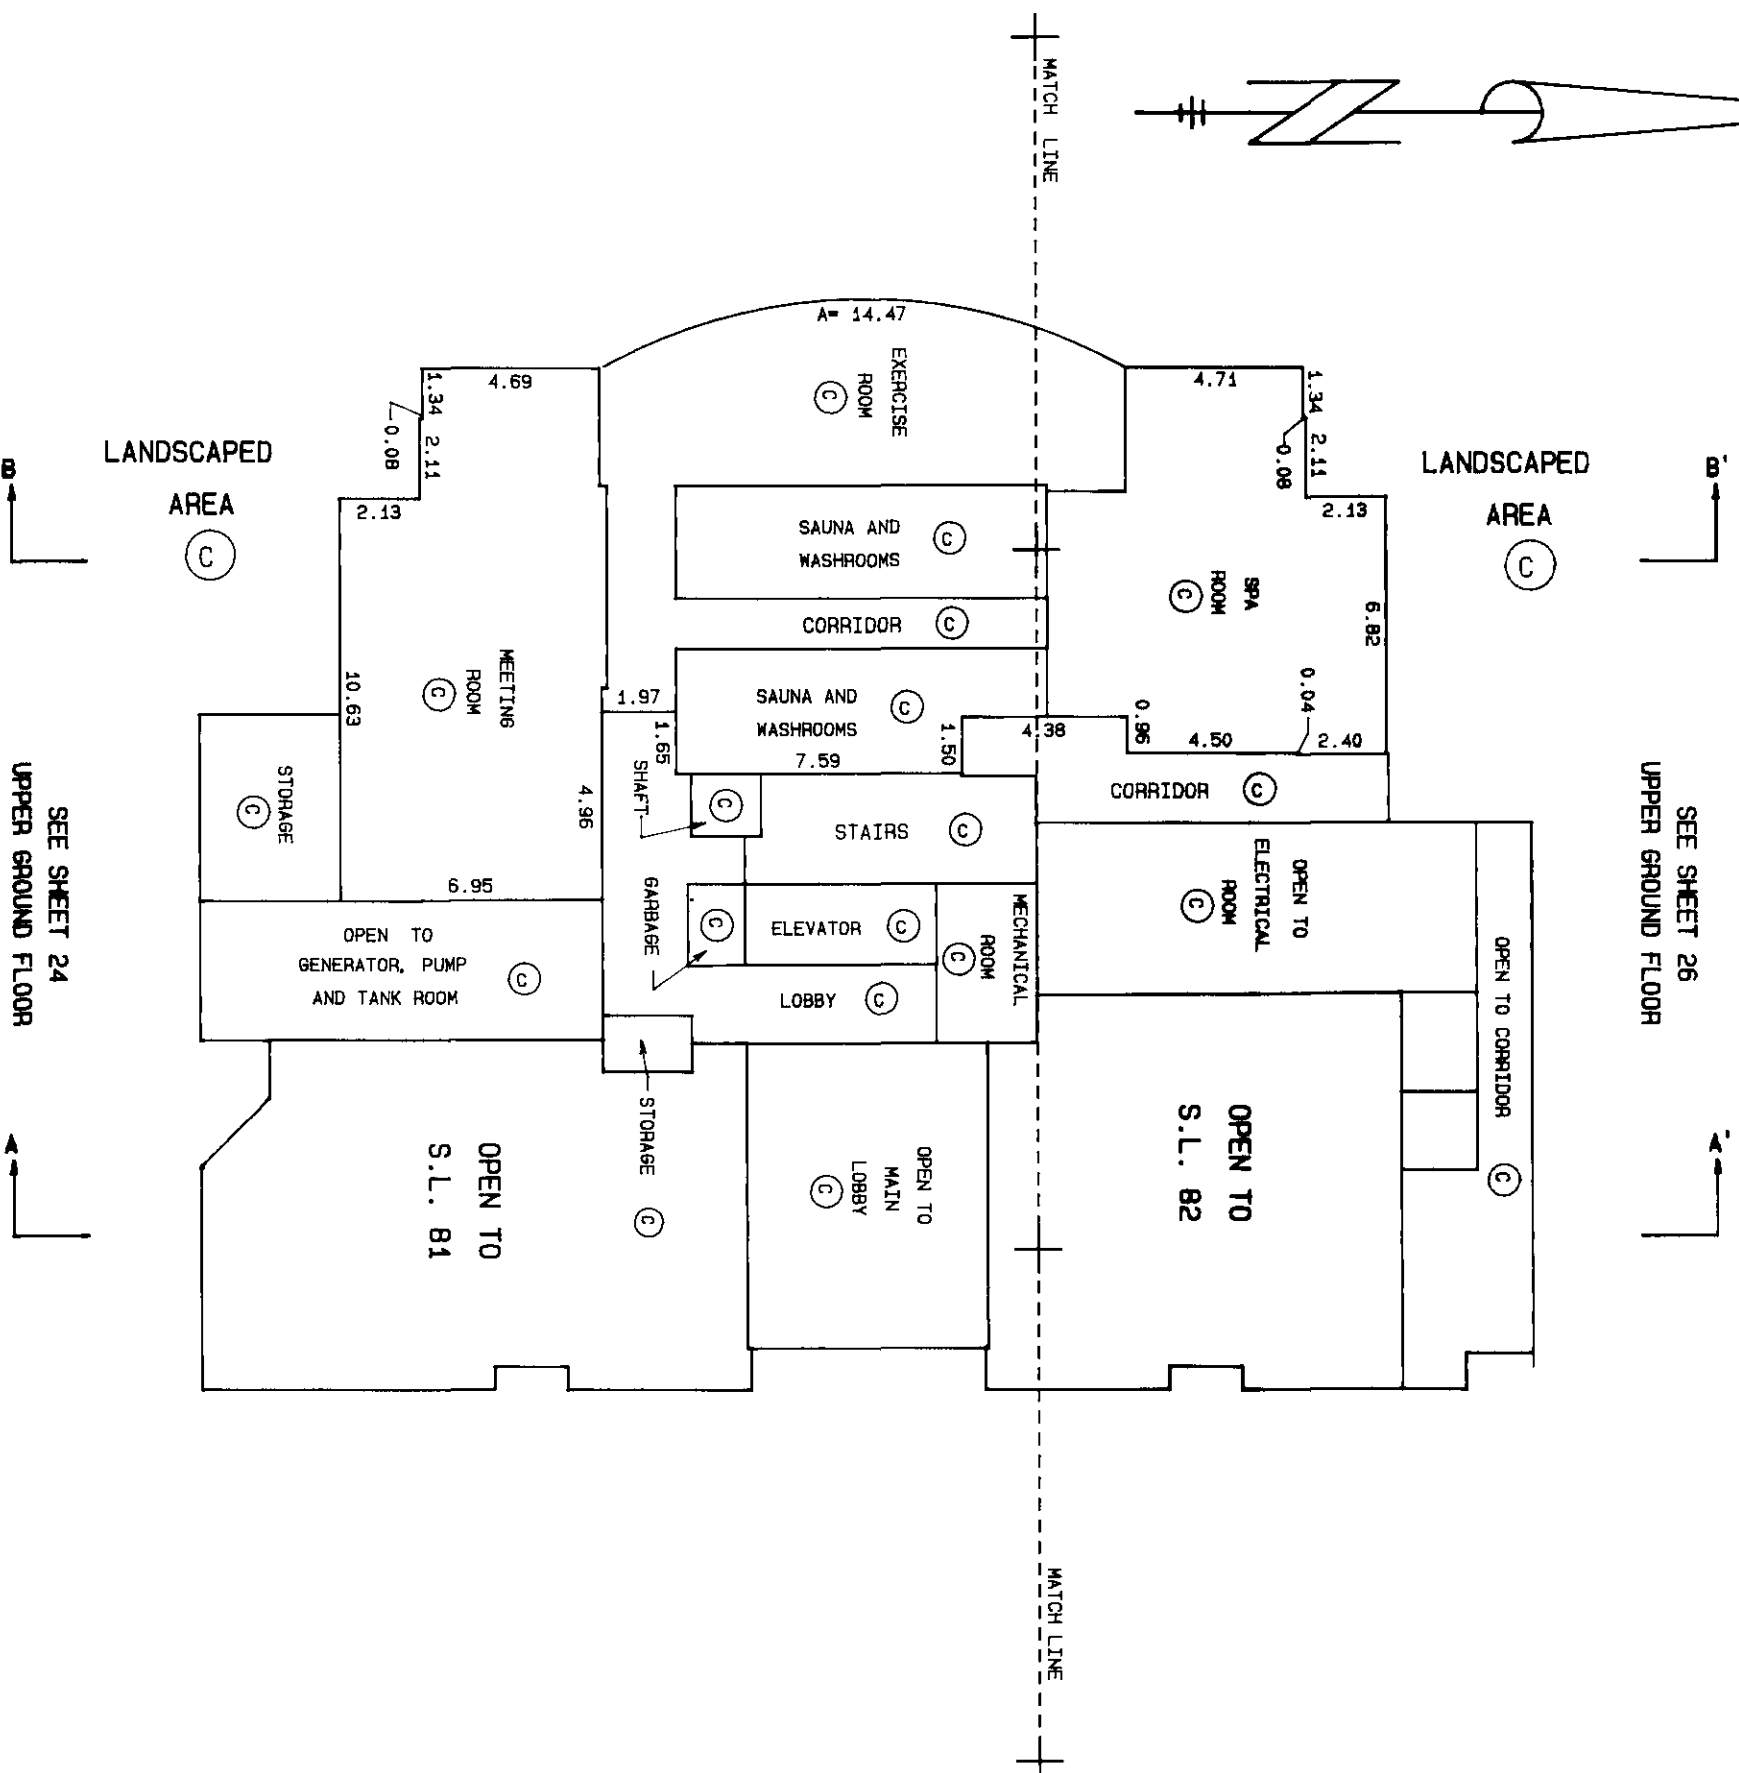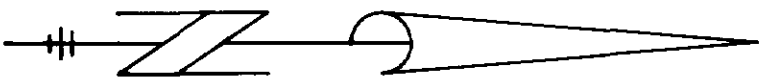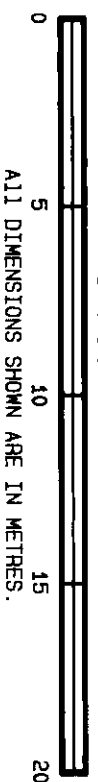

M.E. 8


STRATA PLAN LMS 519

UPPER GROUND FLOOR NORTH PART

Scale 1:250



All distances are in Metres.

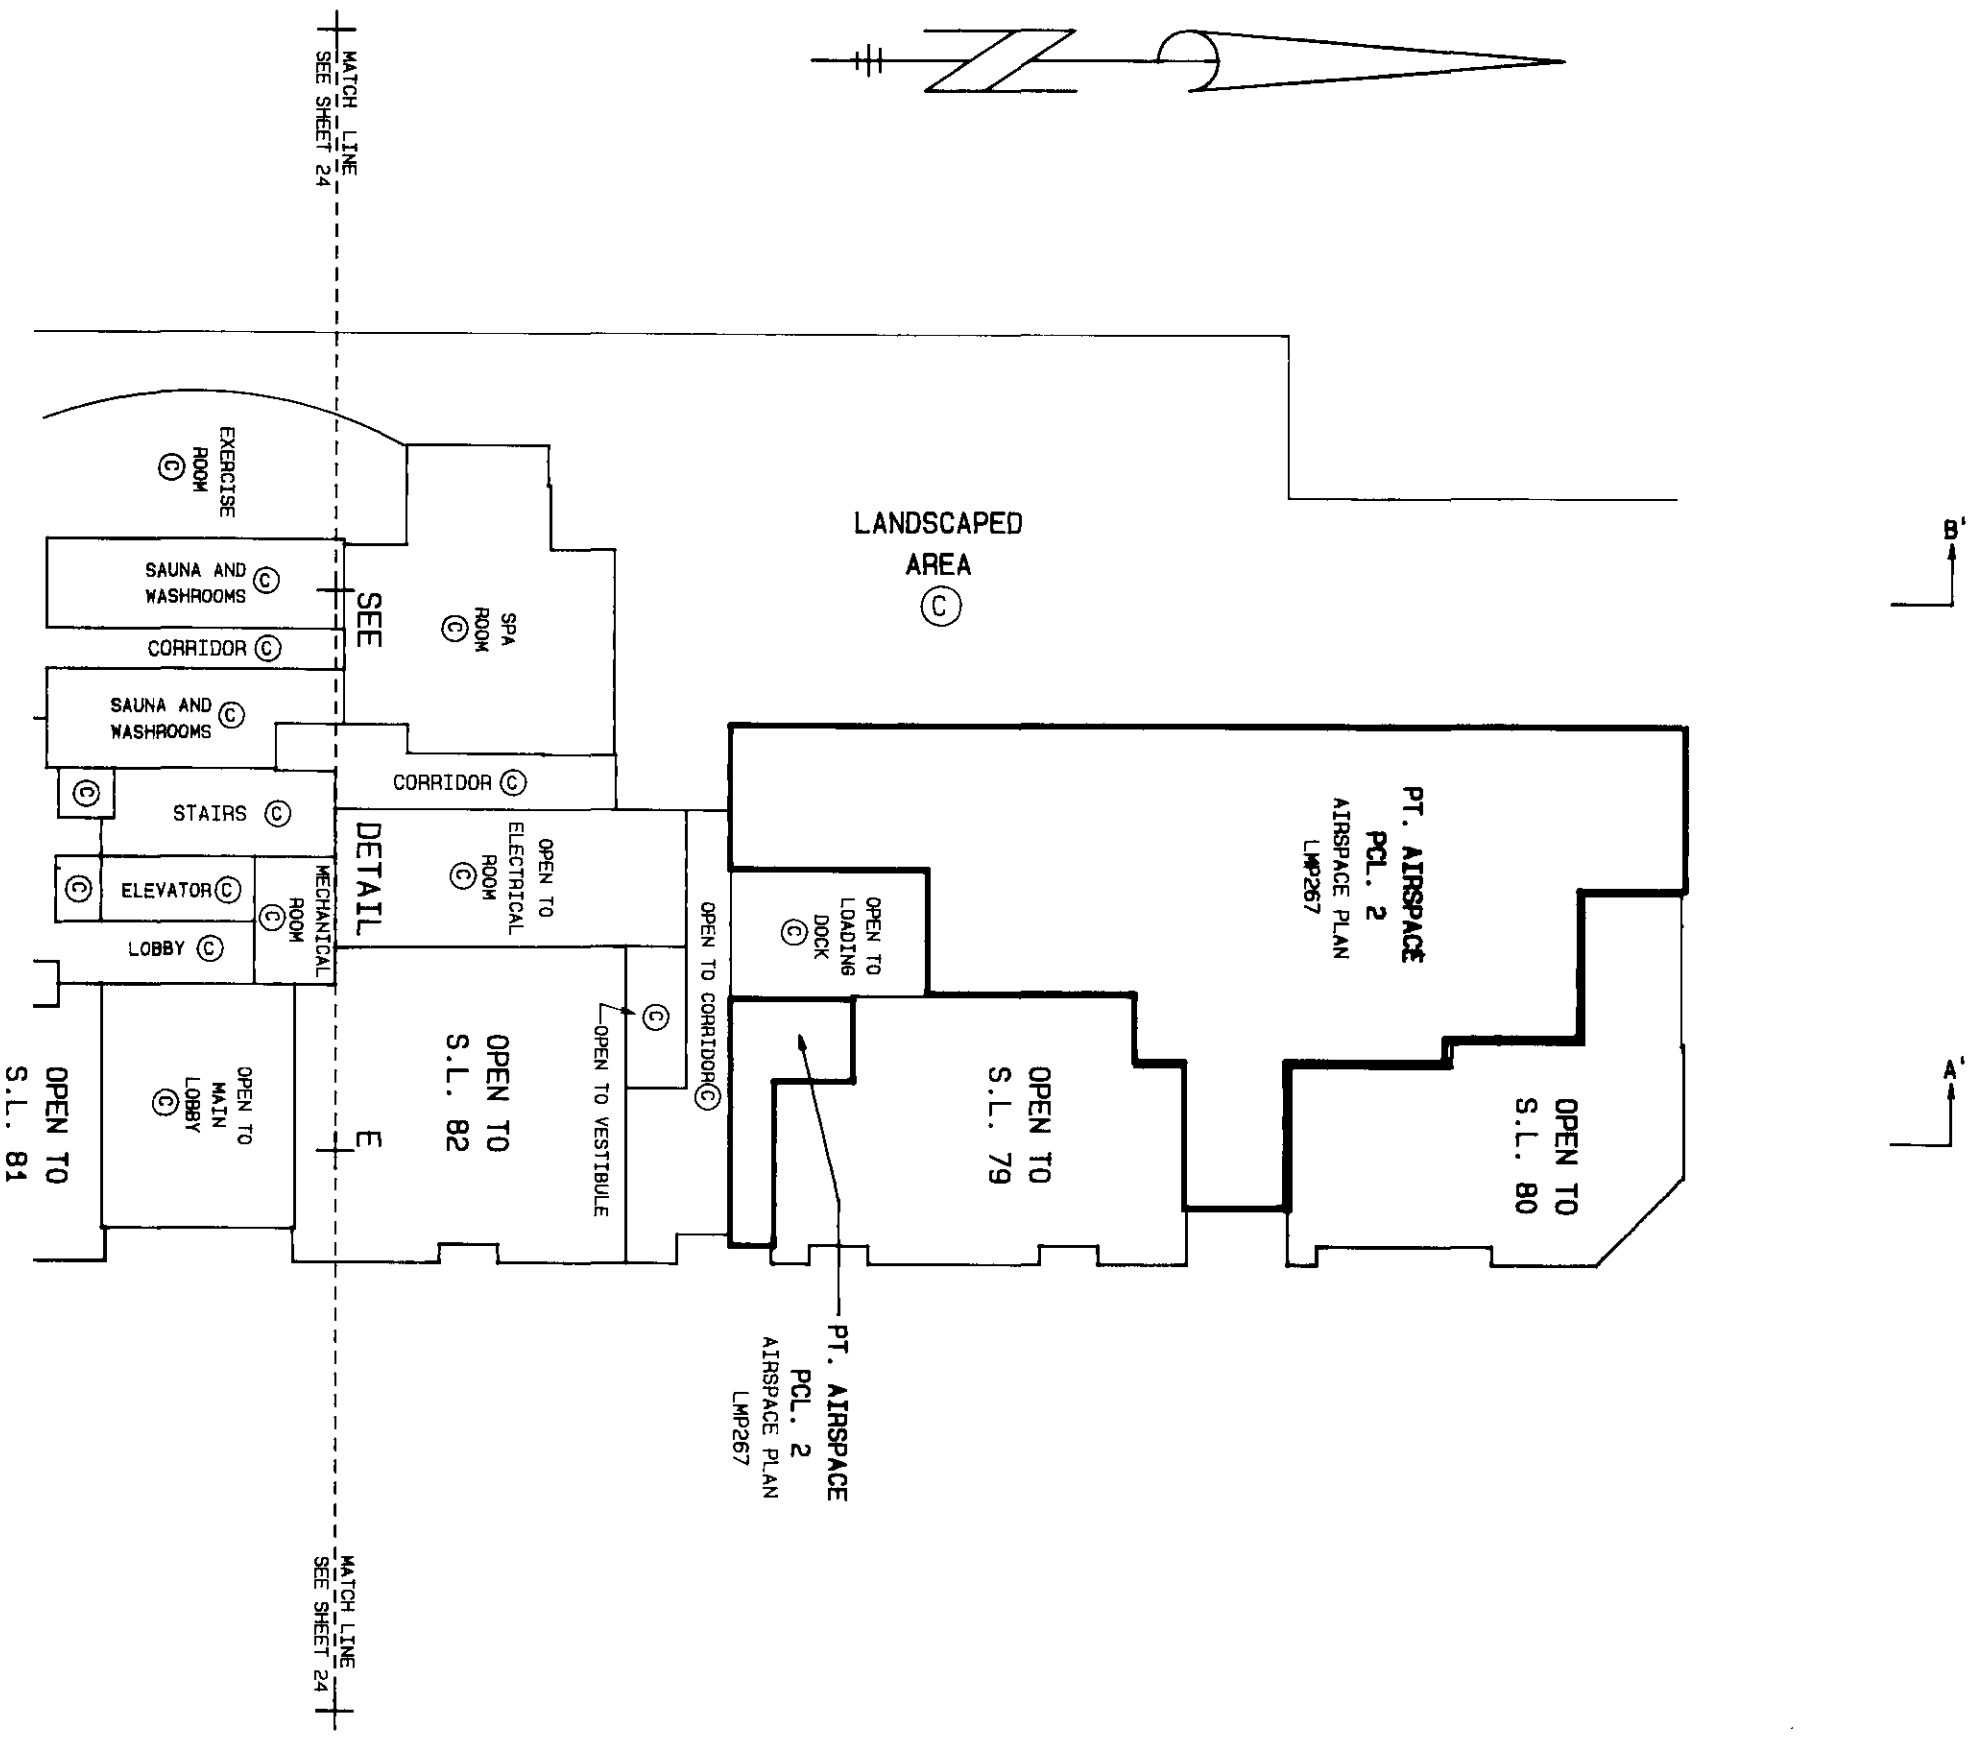

DRAWING # ST10315-41
FILE # 10315




DATE: AUGUST 26, 1992

M.E. 8.

STRATA PLAN LMS 519



SECOND FLOOR

SCALE 1:200

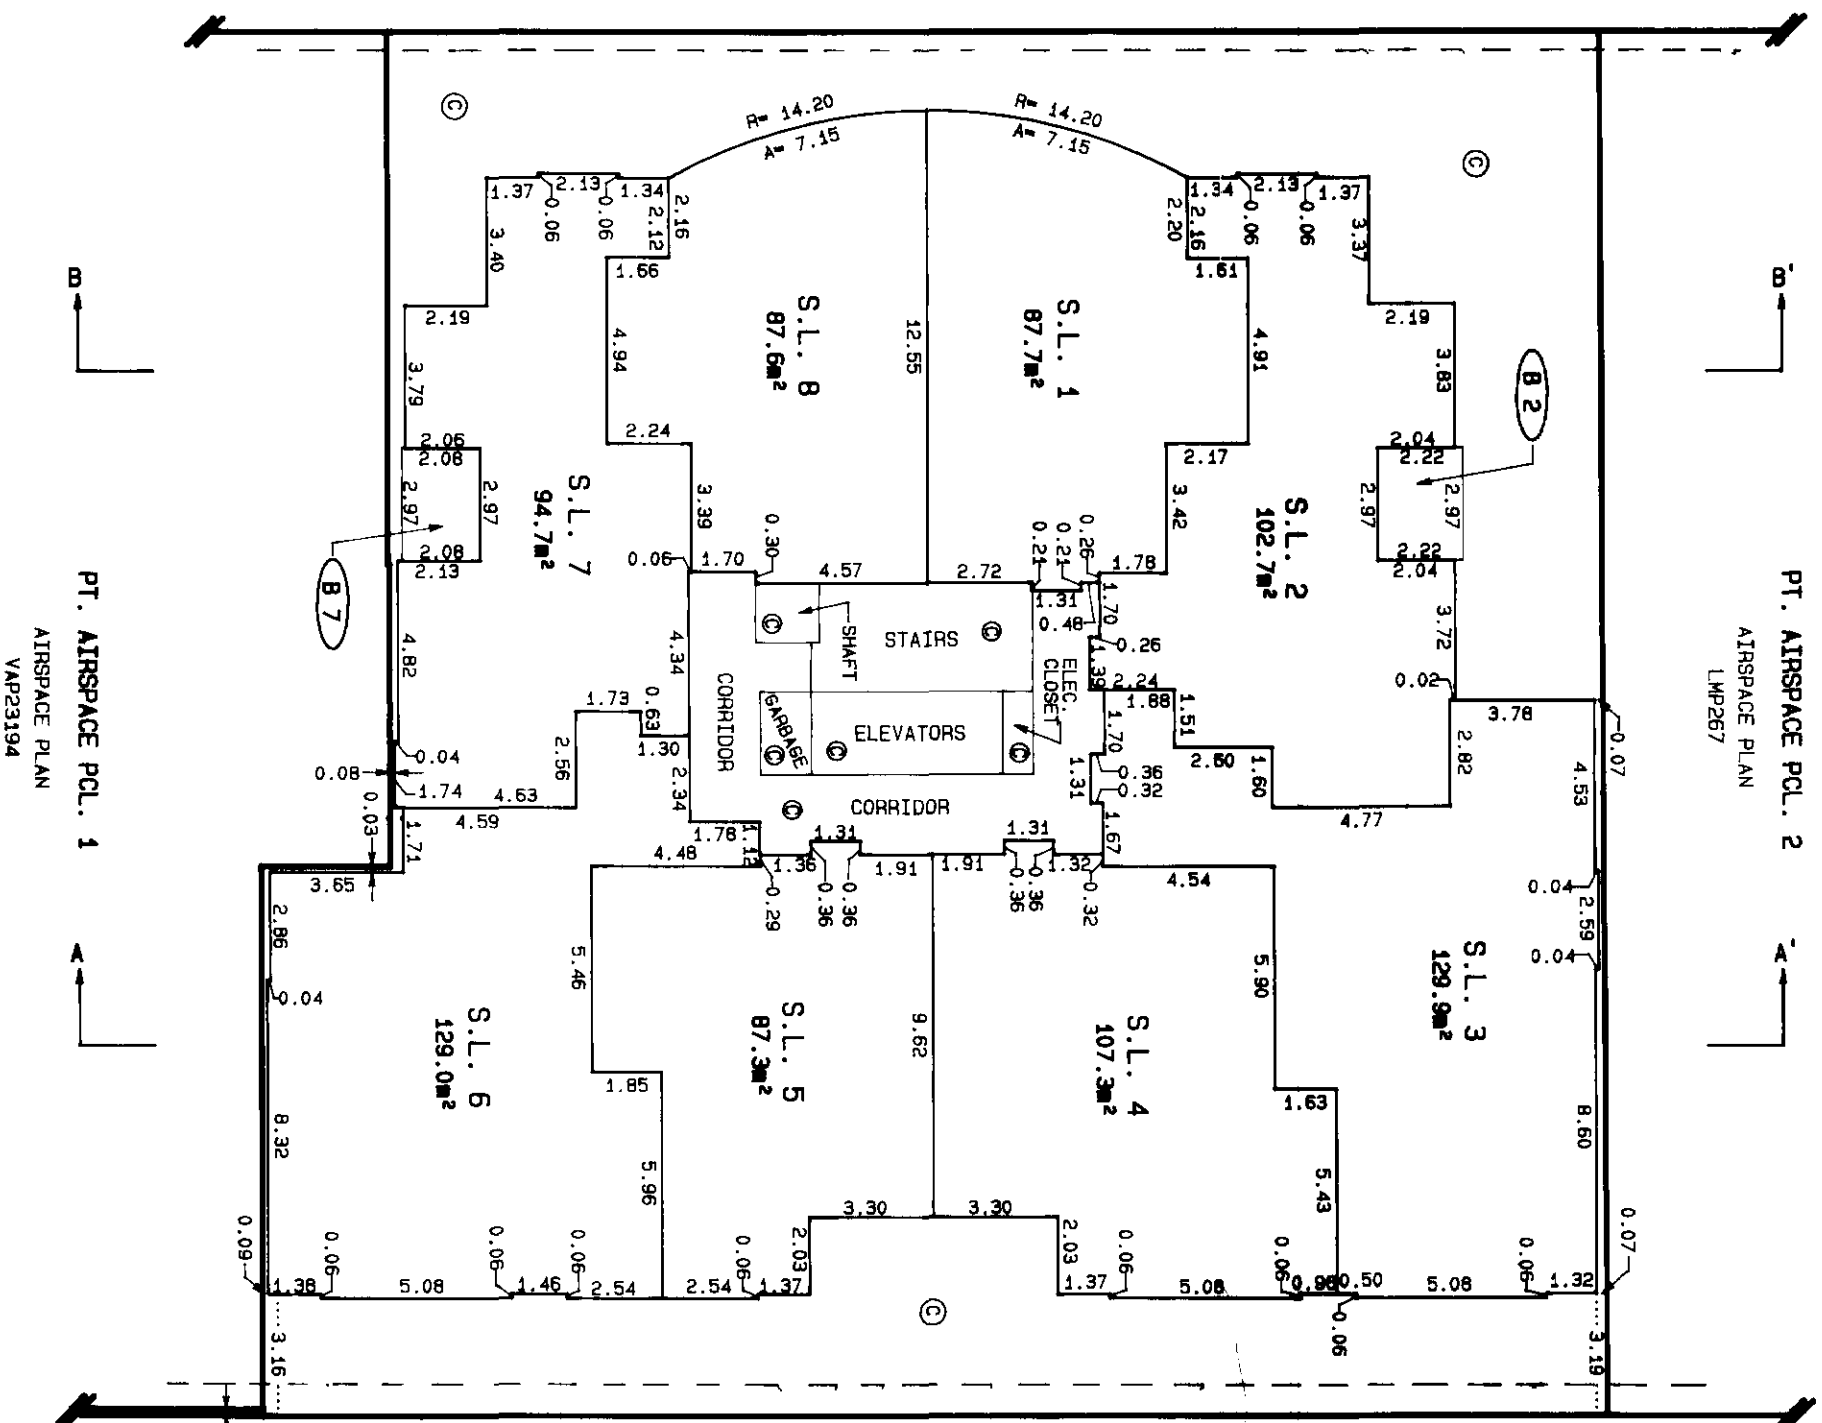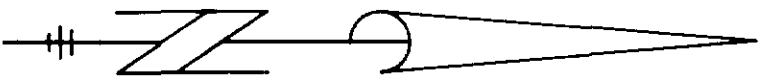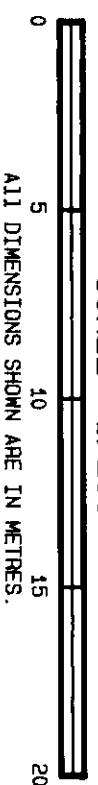

STRATA PLAN LMS 519




THIRD FLOOR

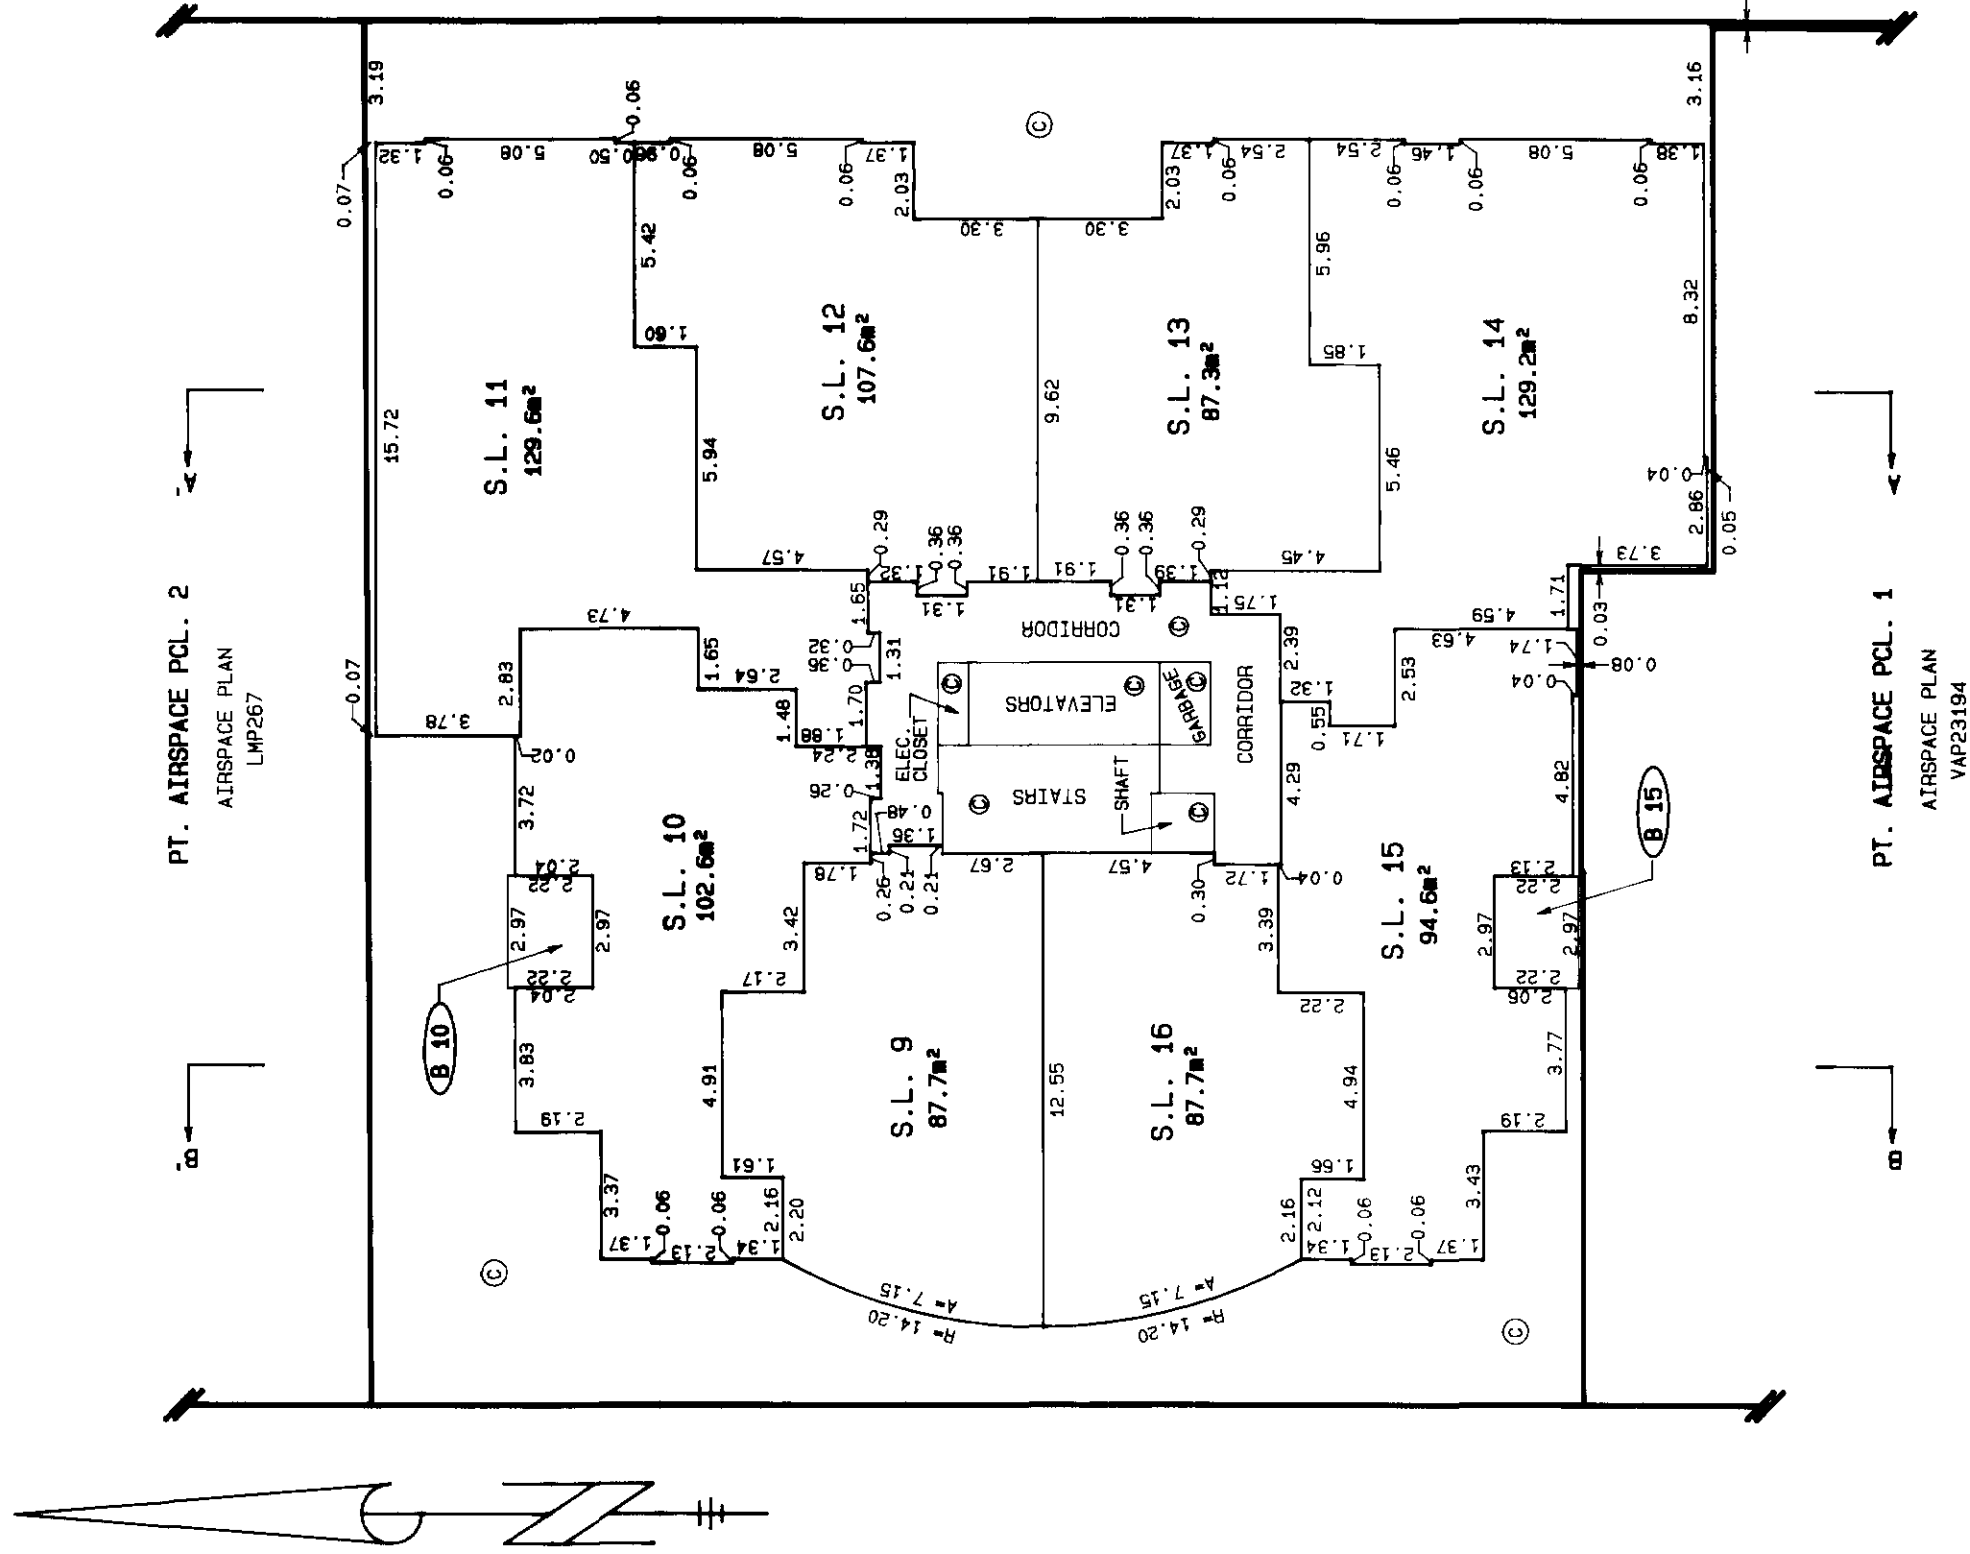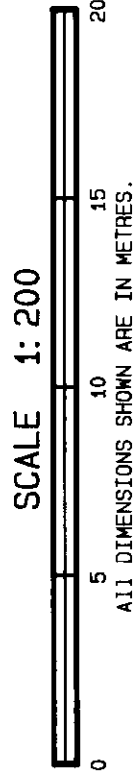

STRATA PLAN LMS 519

FOURTH FLOOR

SCALE 1:200

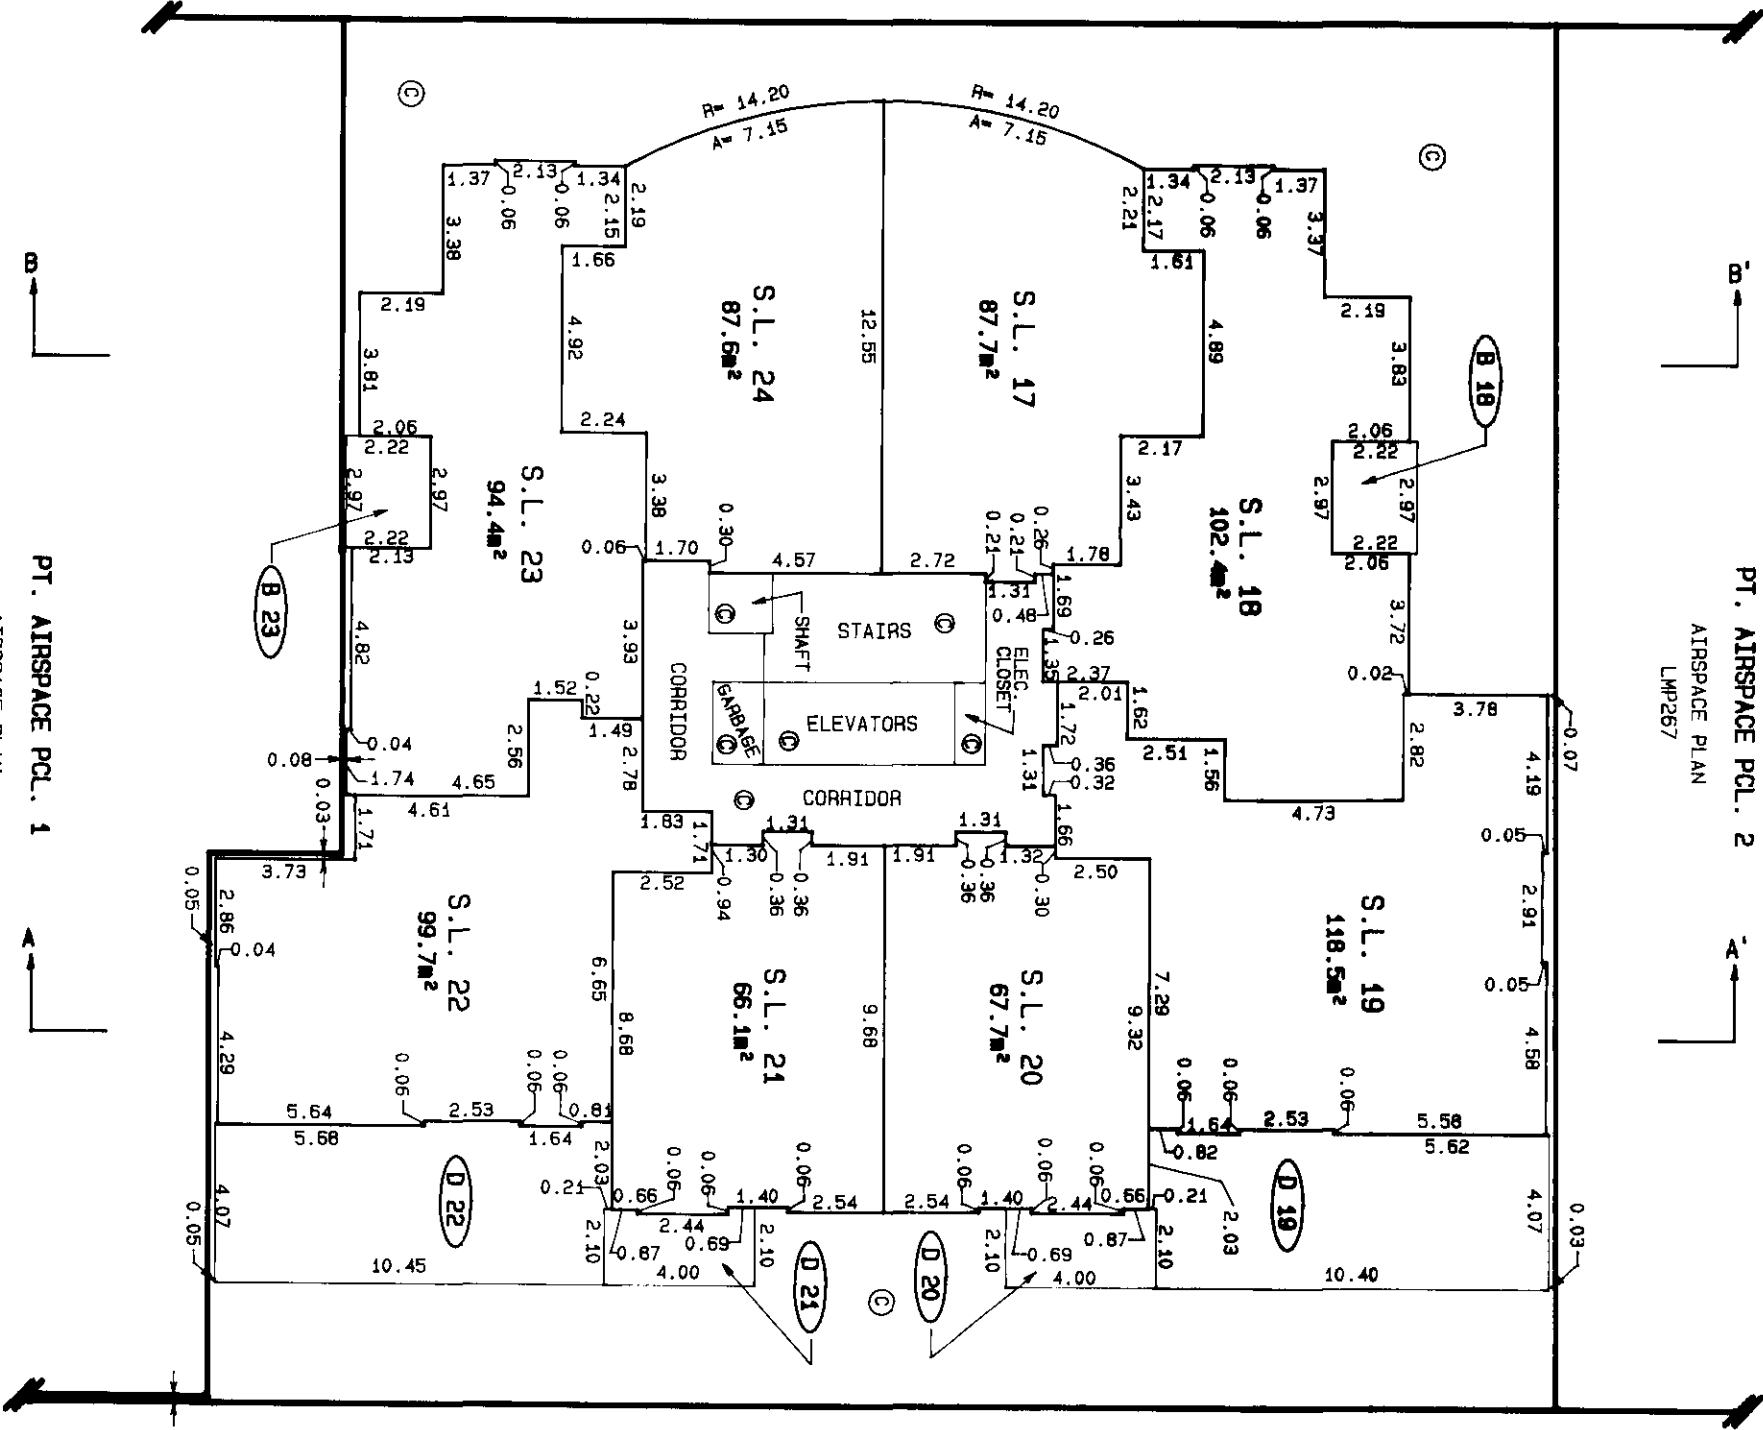
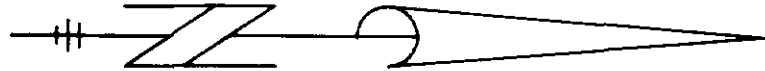
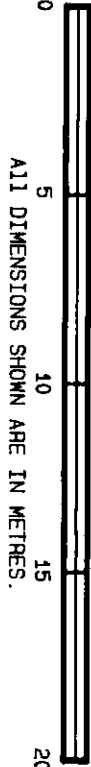


M.E.D.

STRATA PLAN LMS 519

FIFTH FLOOR

SCALE 1:200

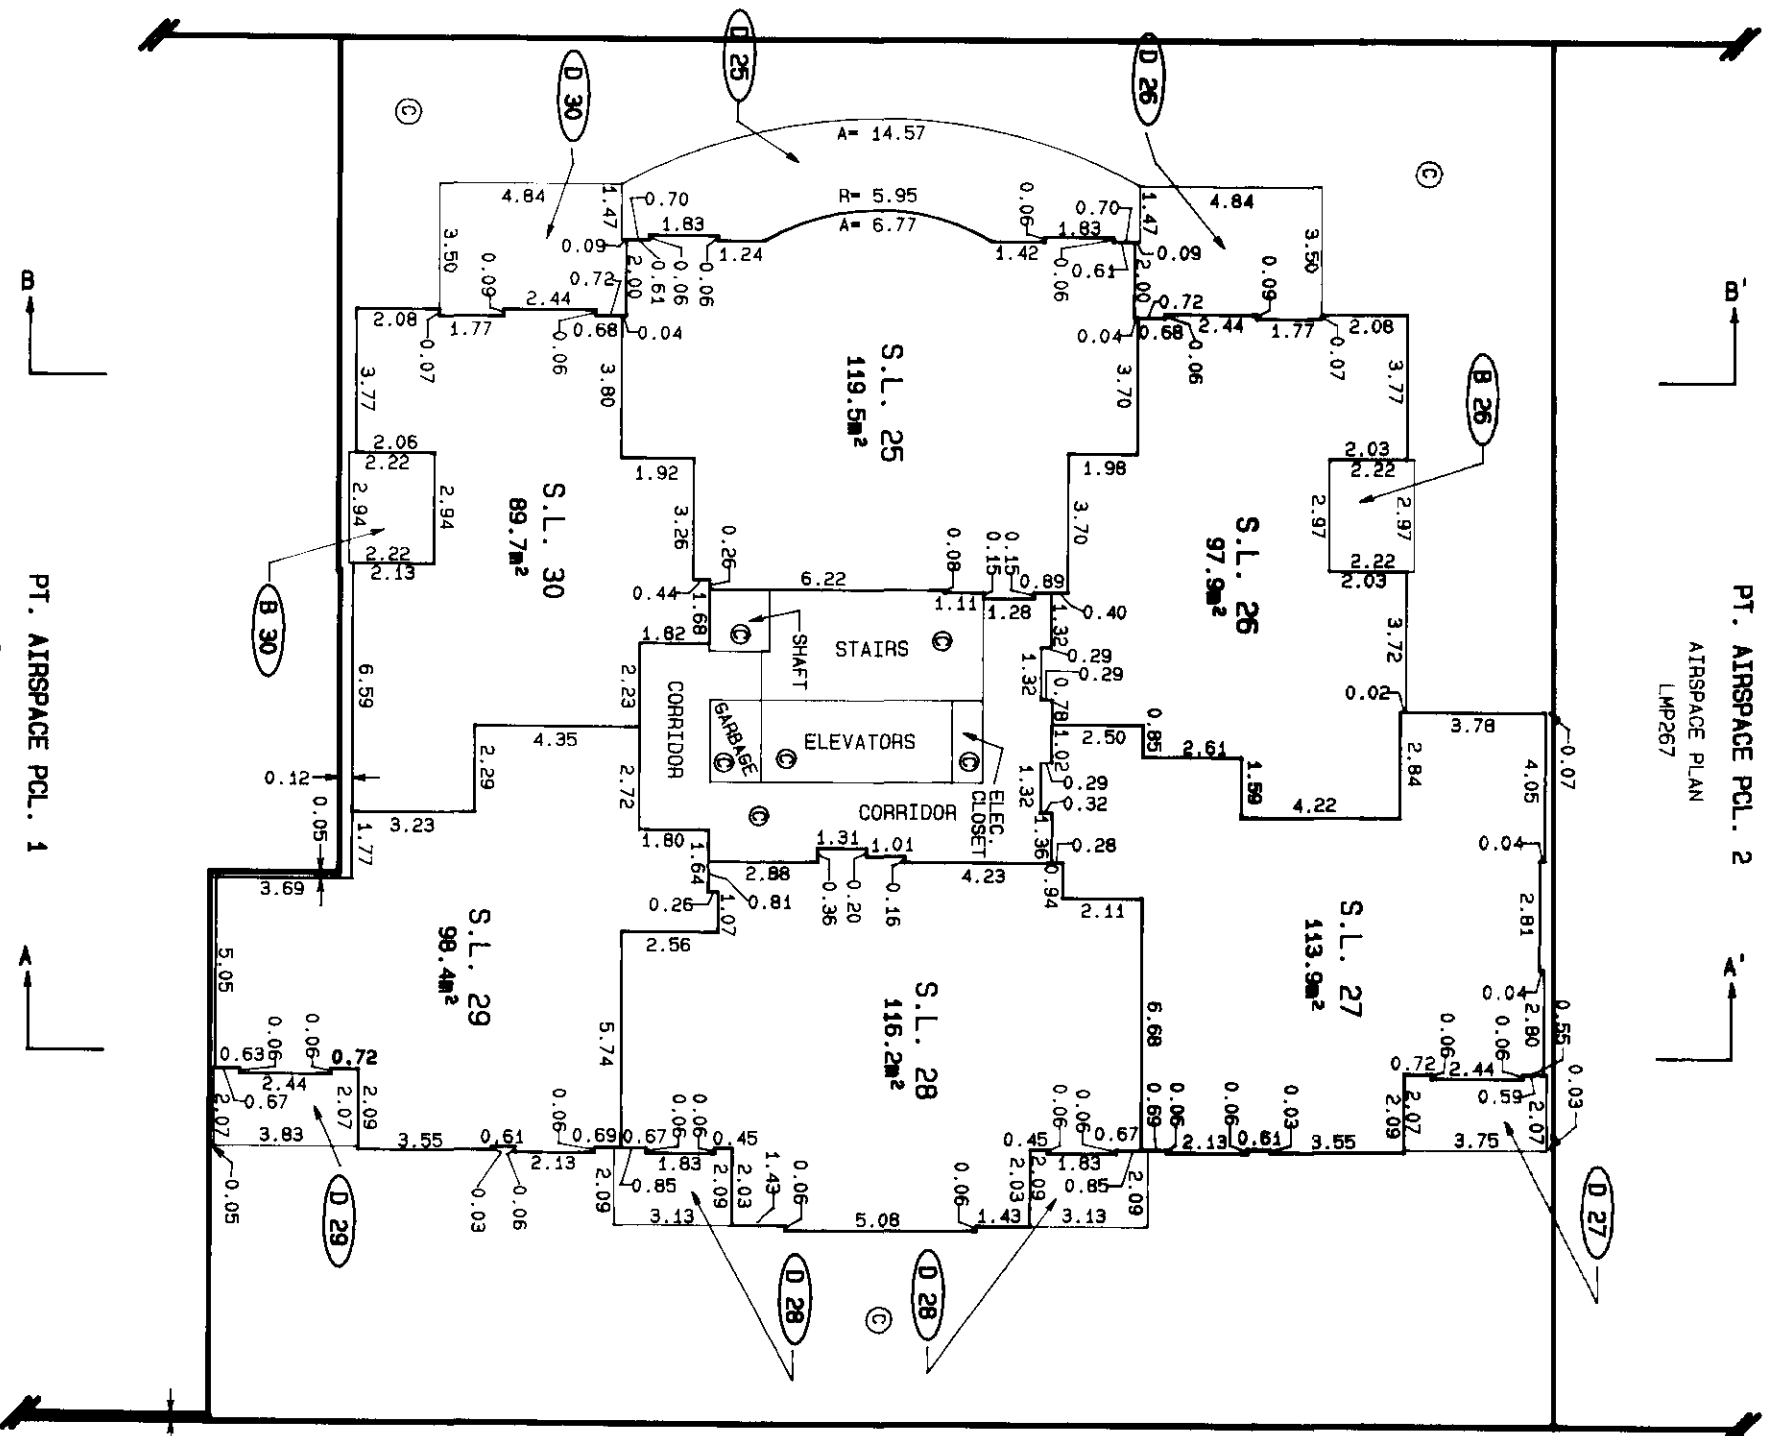
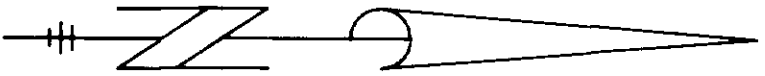
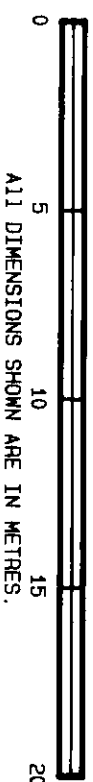


M.E. 28

STRATA PLAN LMS 519

SIXTH FLOOR

SCALE 1:200

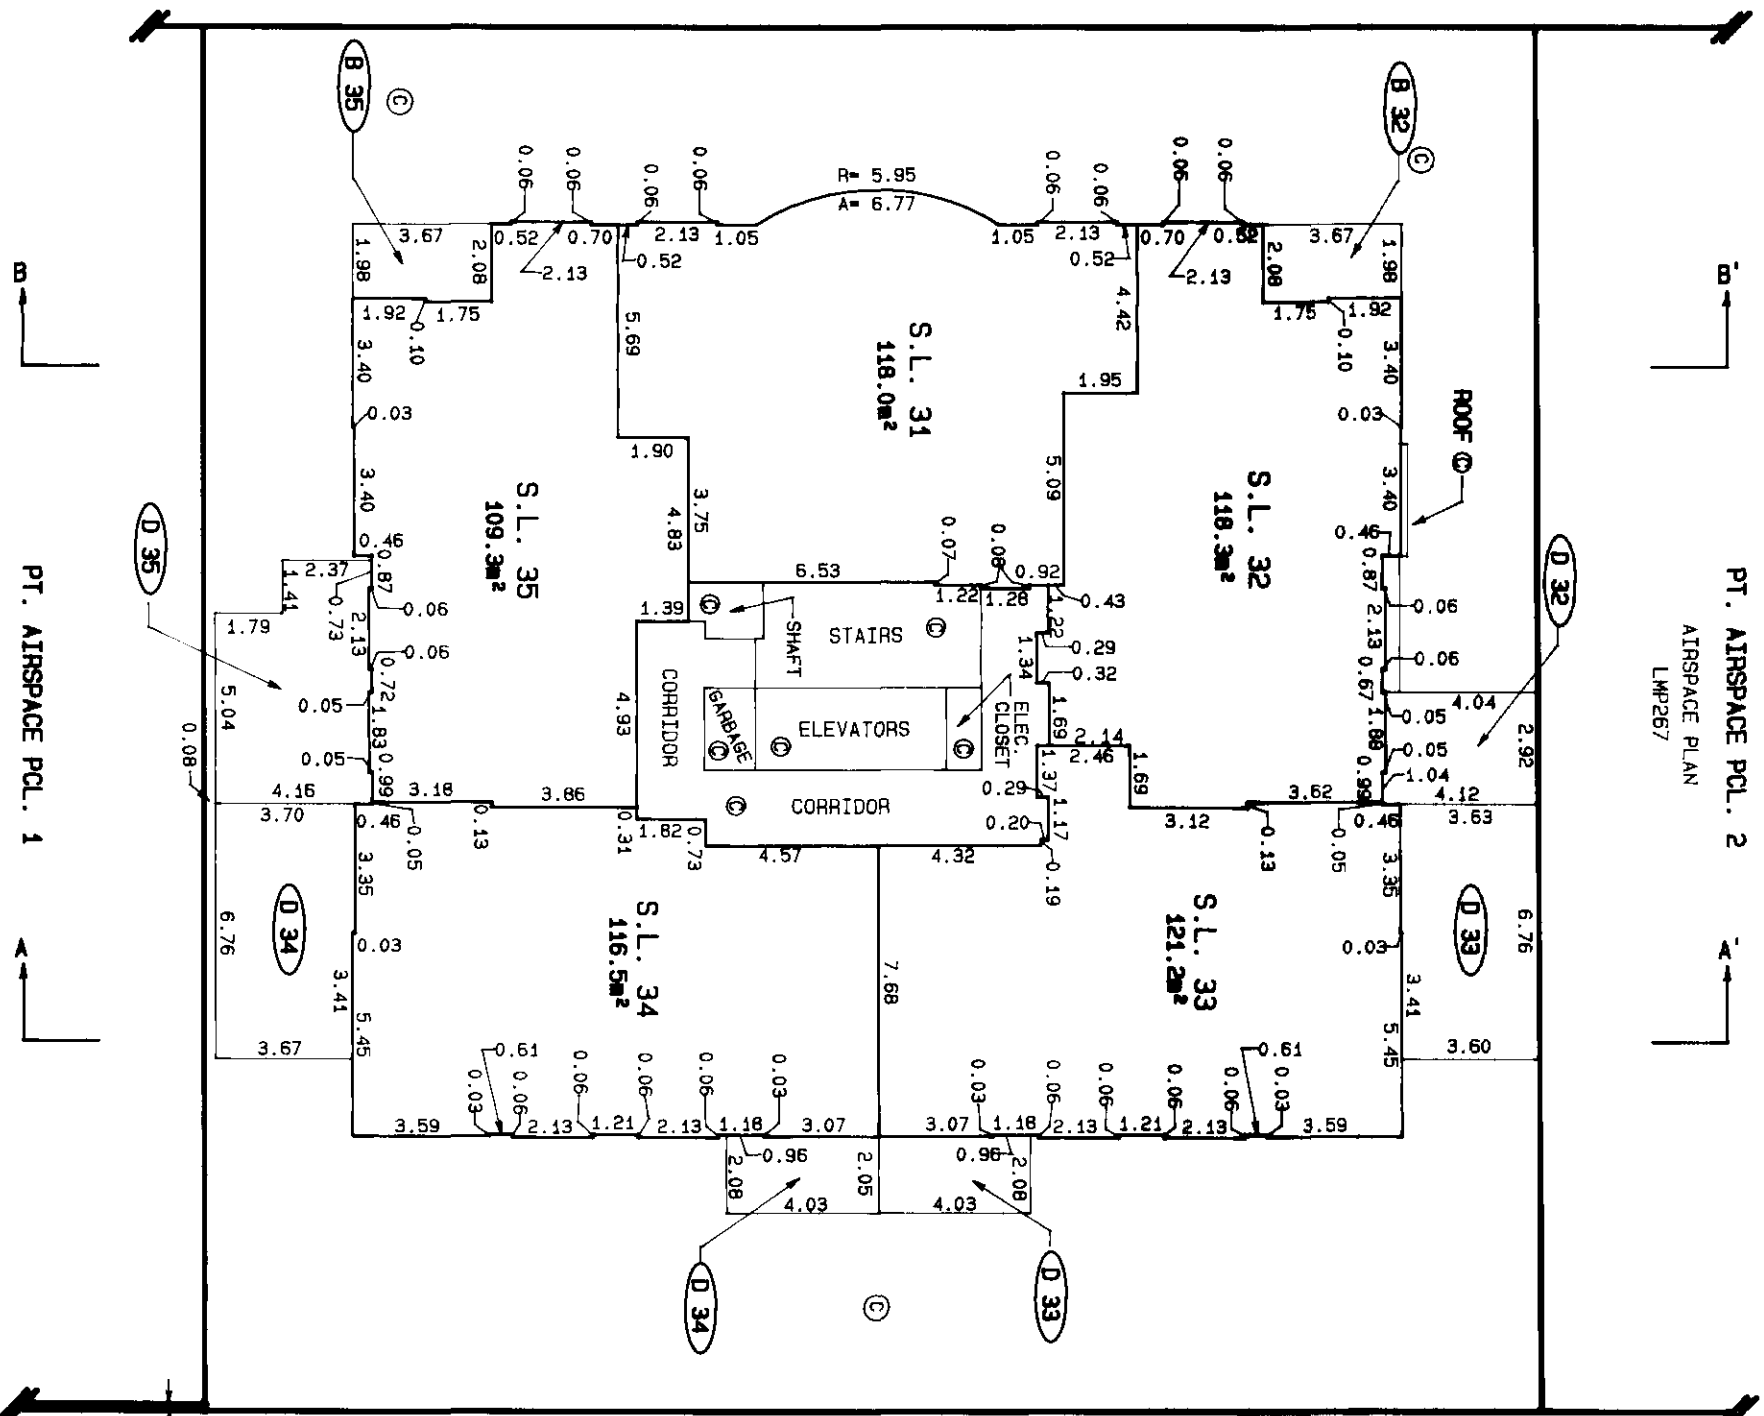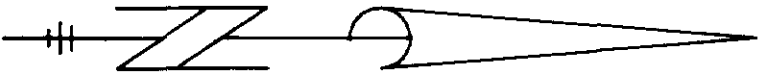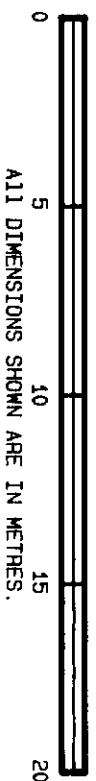

PT. AIRSPACE PCL. 2
AIRSPACE PLAN
LMP267


PT. AIRSPACE PCL. 1
AIRSPACE PLAN
VAP23194

M.E.B.



STRATA PLAN LMS 519

SEVENTH FLOOR

SCALE 1:200

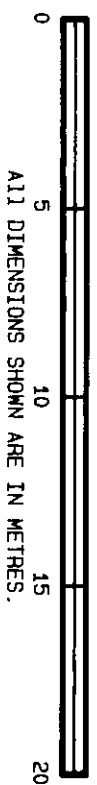

PT. AIRSPACE PCL. 2
AIRSPACE PLAN
LMP267

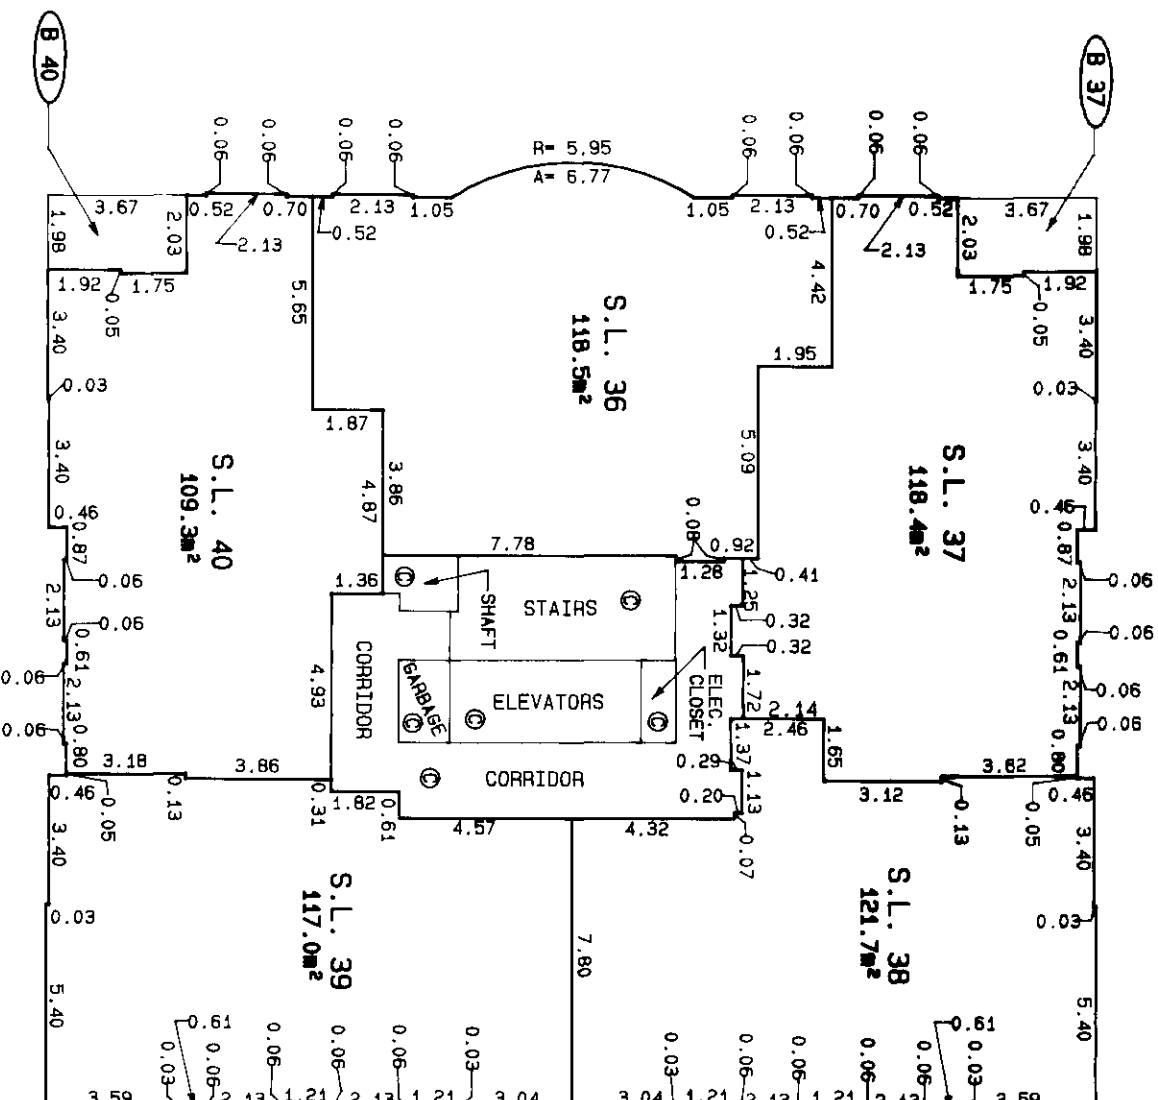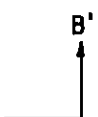



PT. AIRSPACE PCL. 1
AIRSPACE PLAN
VAP23194



M.E. 08.



STRATA PLAN LMS 519

EIGHTH FLOOR

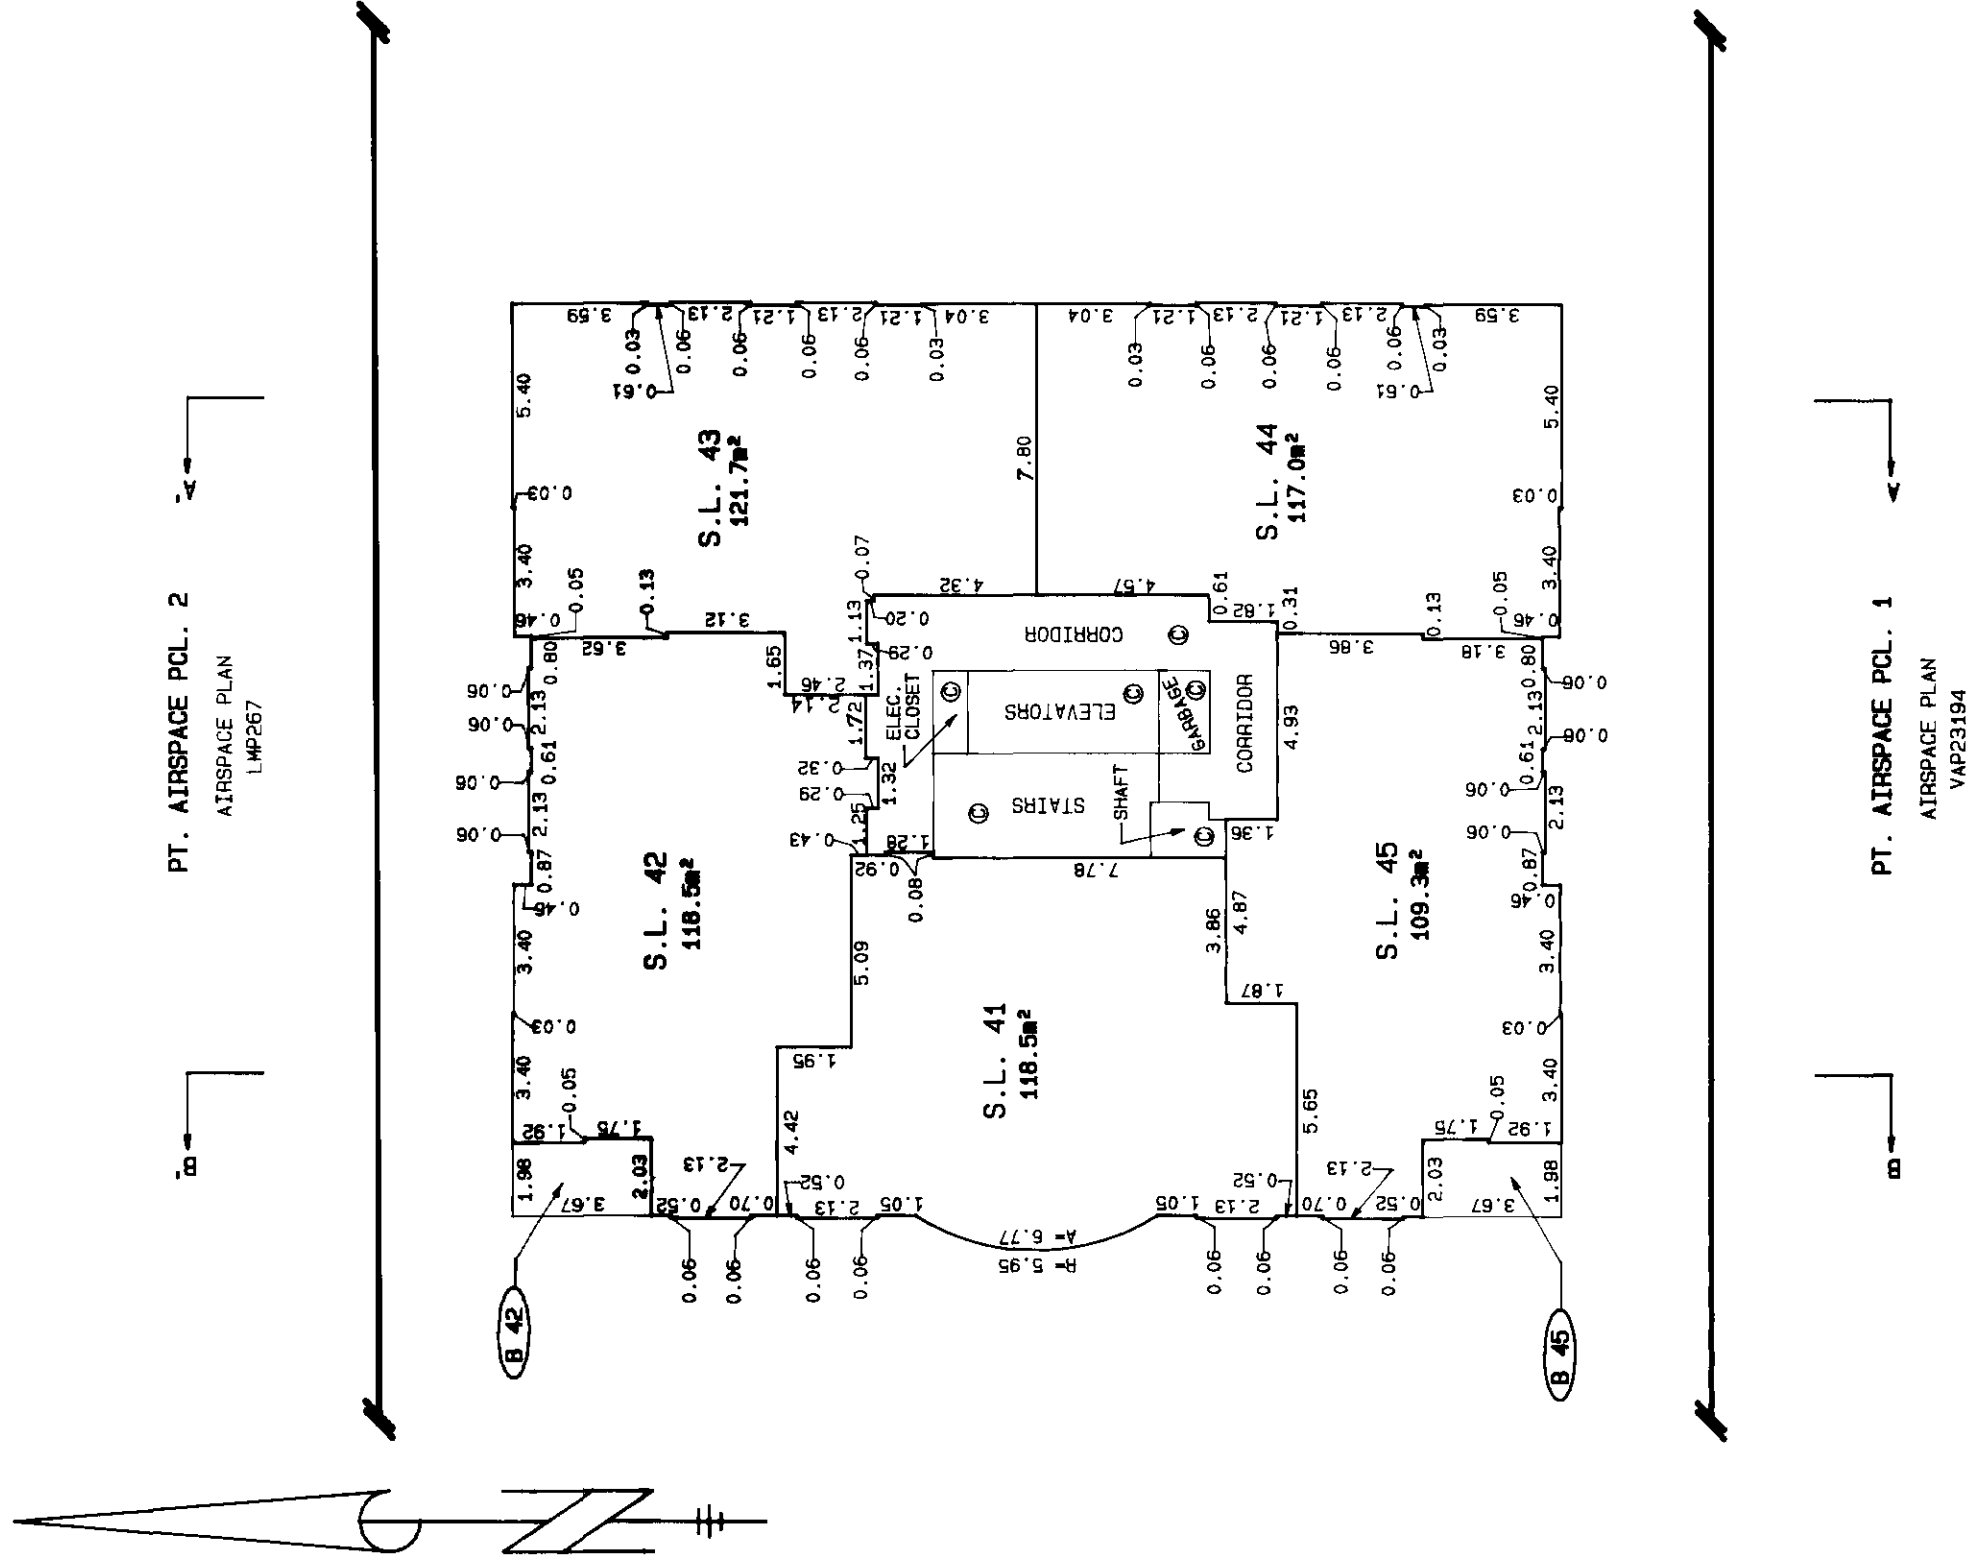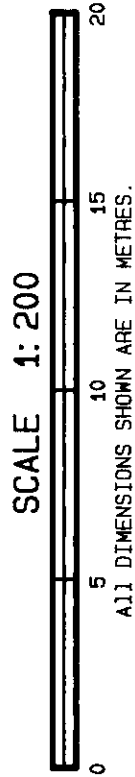

STRATA PLAN LMS 519



NINTH FLOOR

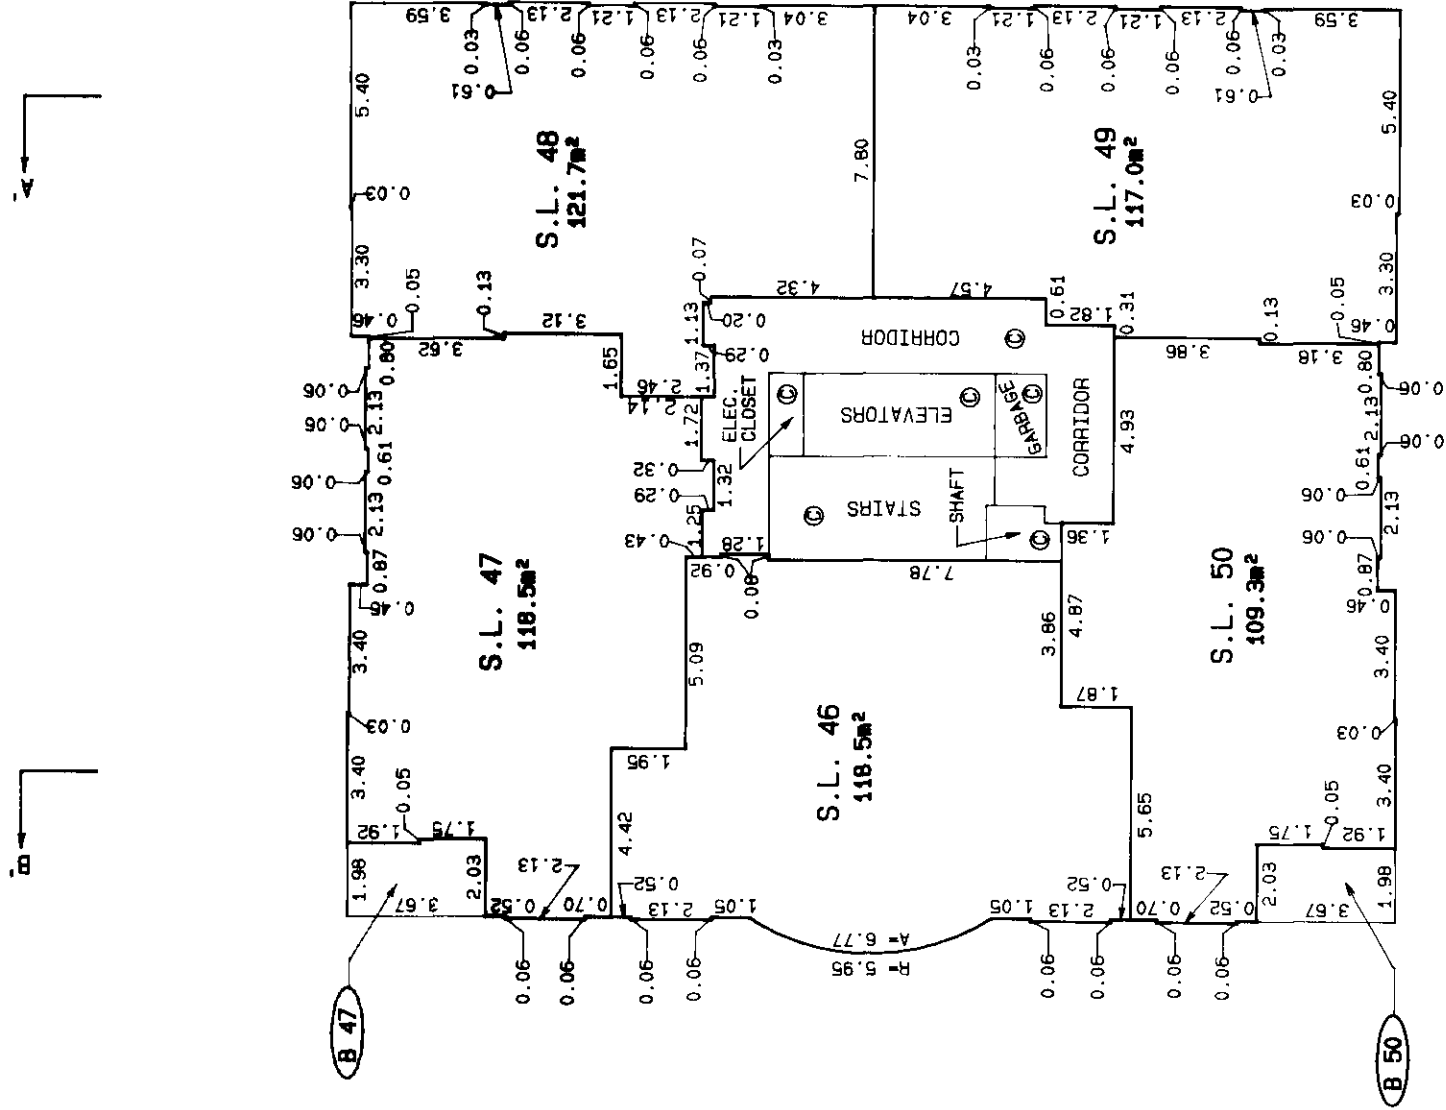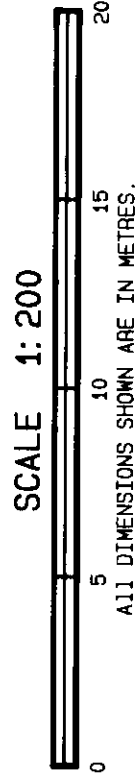

STRATA PLAN LMS 519

TENTH FLOOR




SCALE 1:200

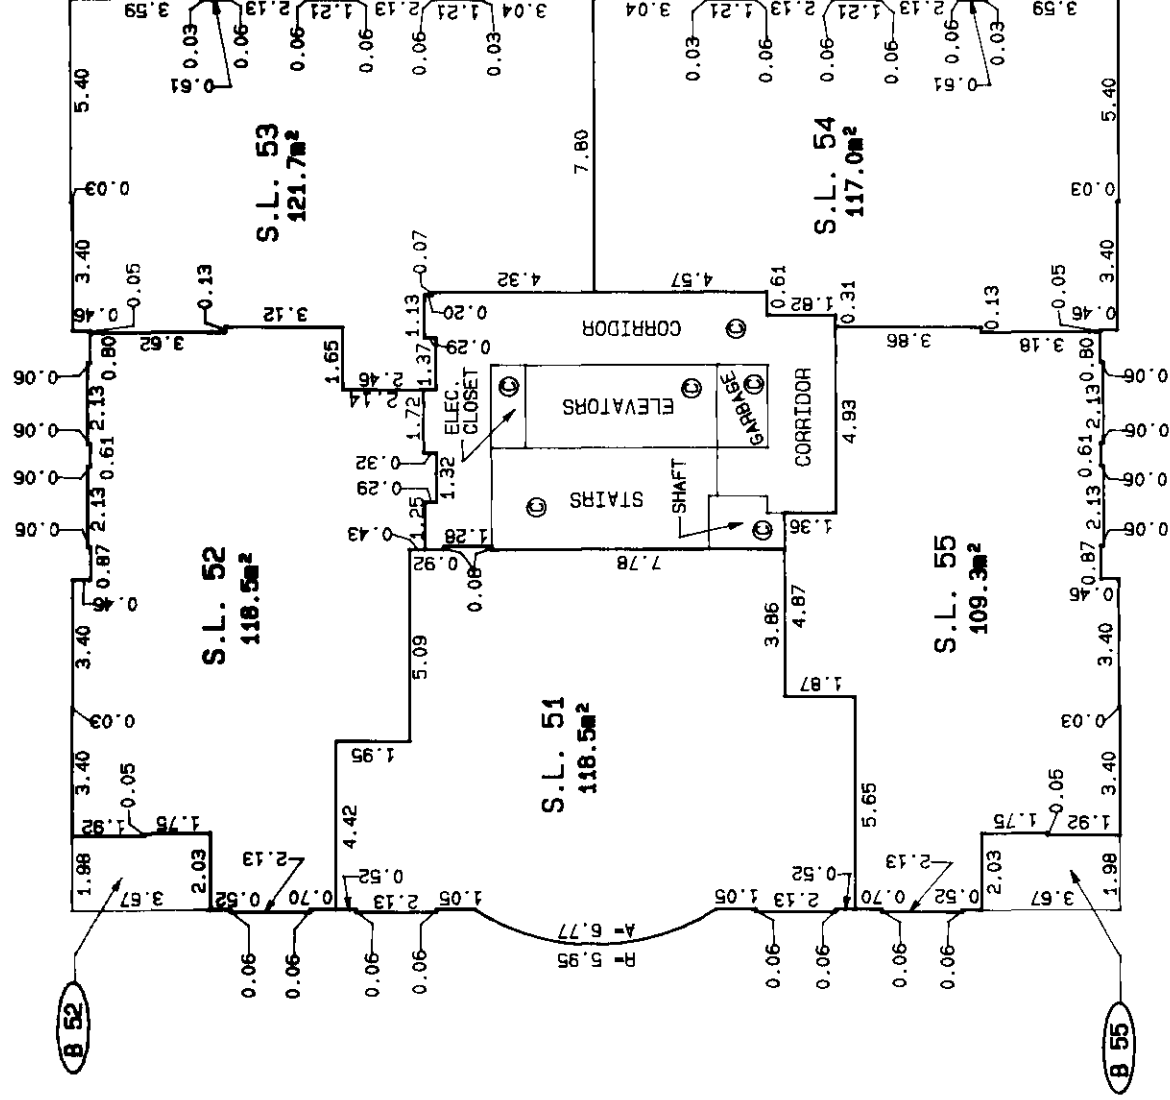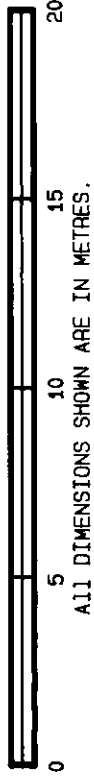

STRATA PLAN LMS 519

ELEVENTH FLOOR

SCALE 1:200

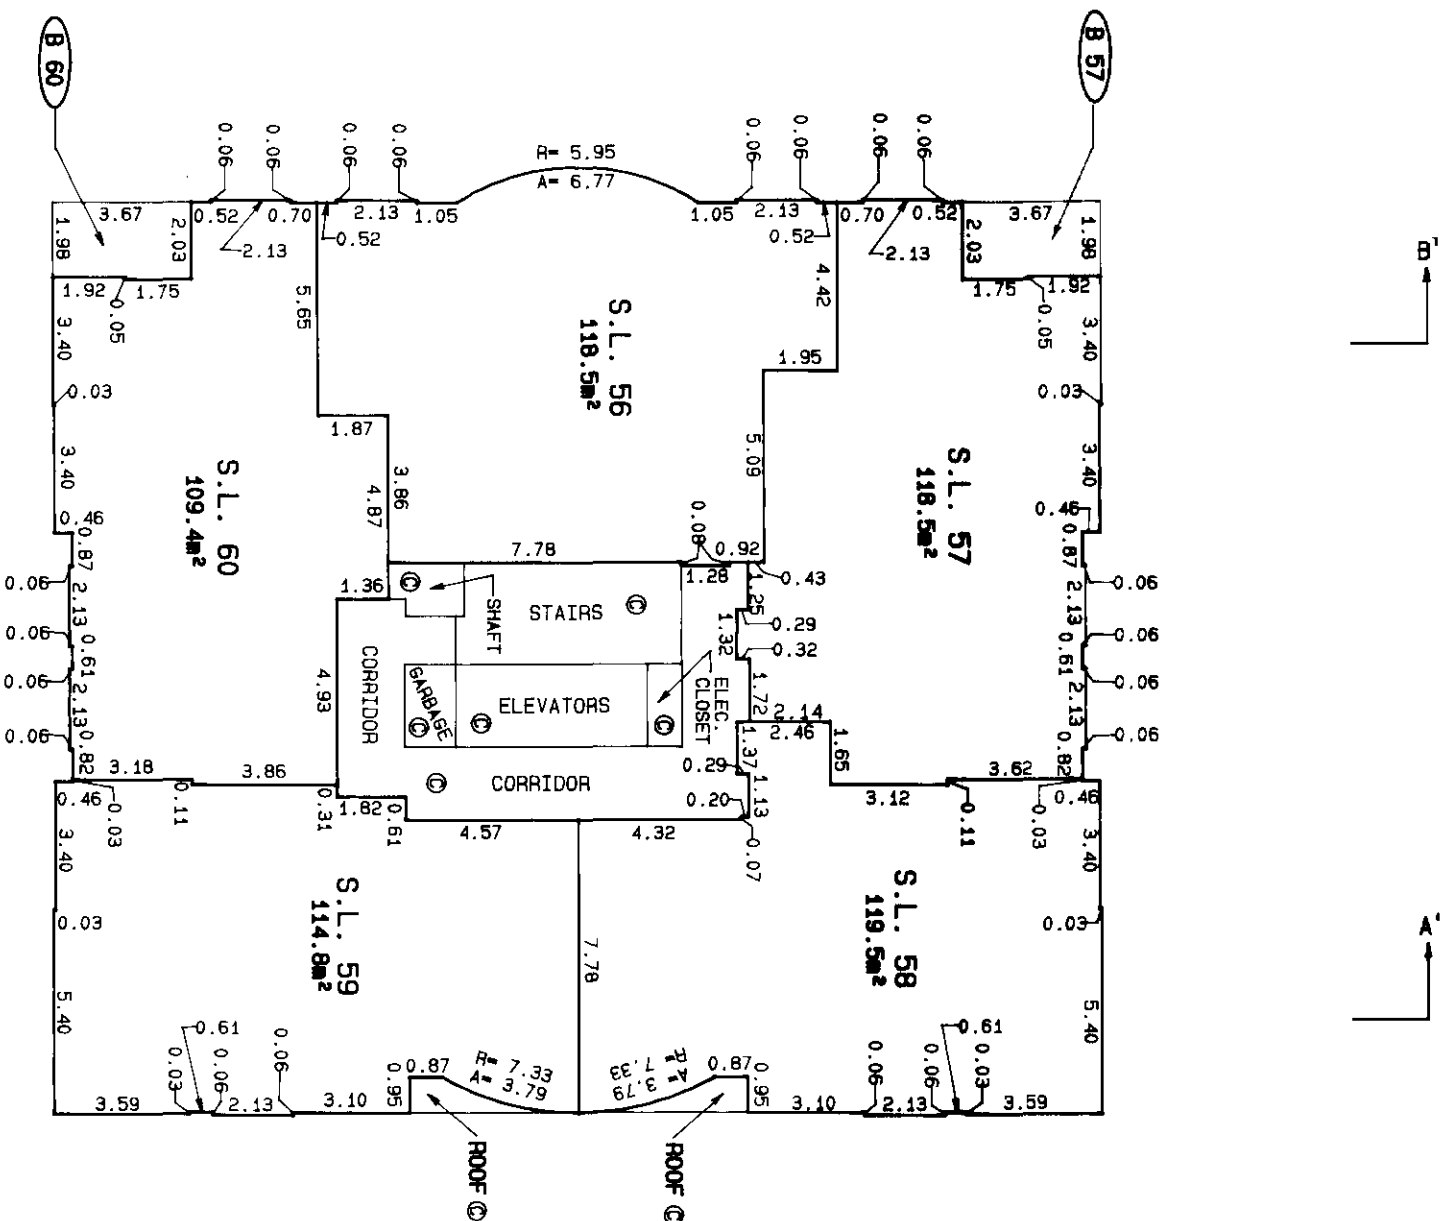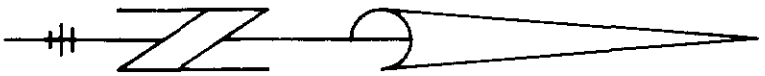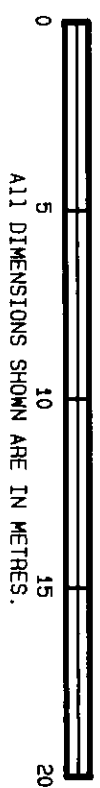


M.C.D.


STRATA PLAN LMS 519

THIRTEENTH FLOOR

SCALE 1:200

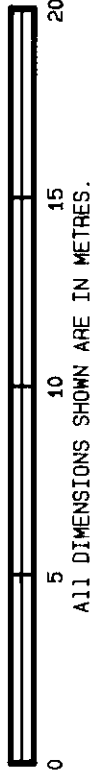



ALL DIMENSIONS SHOWN ARE IN METRES.

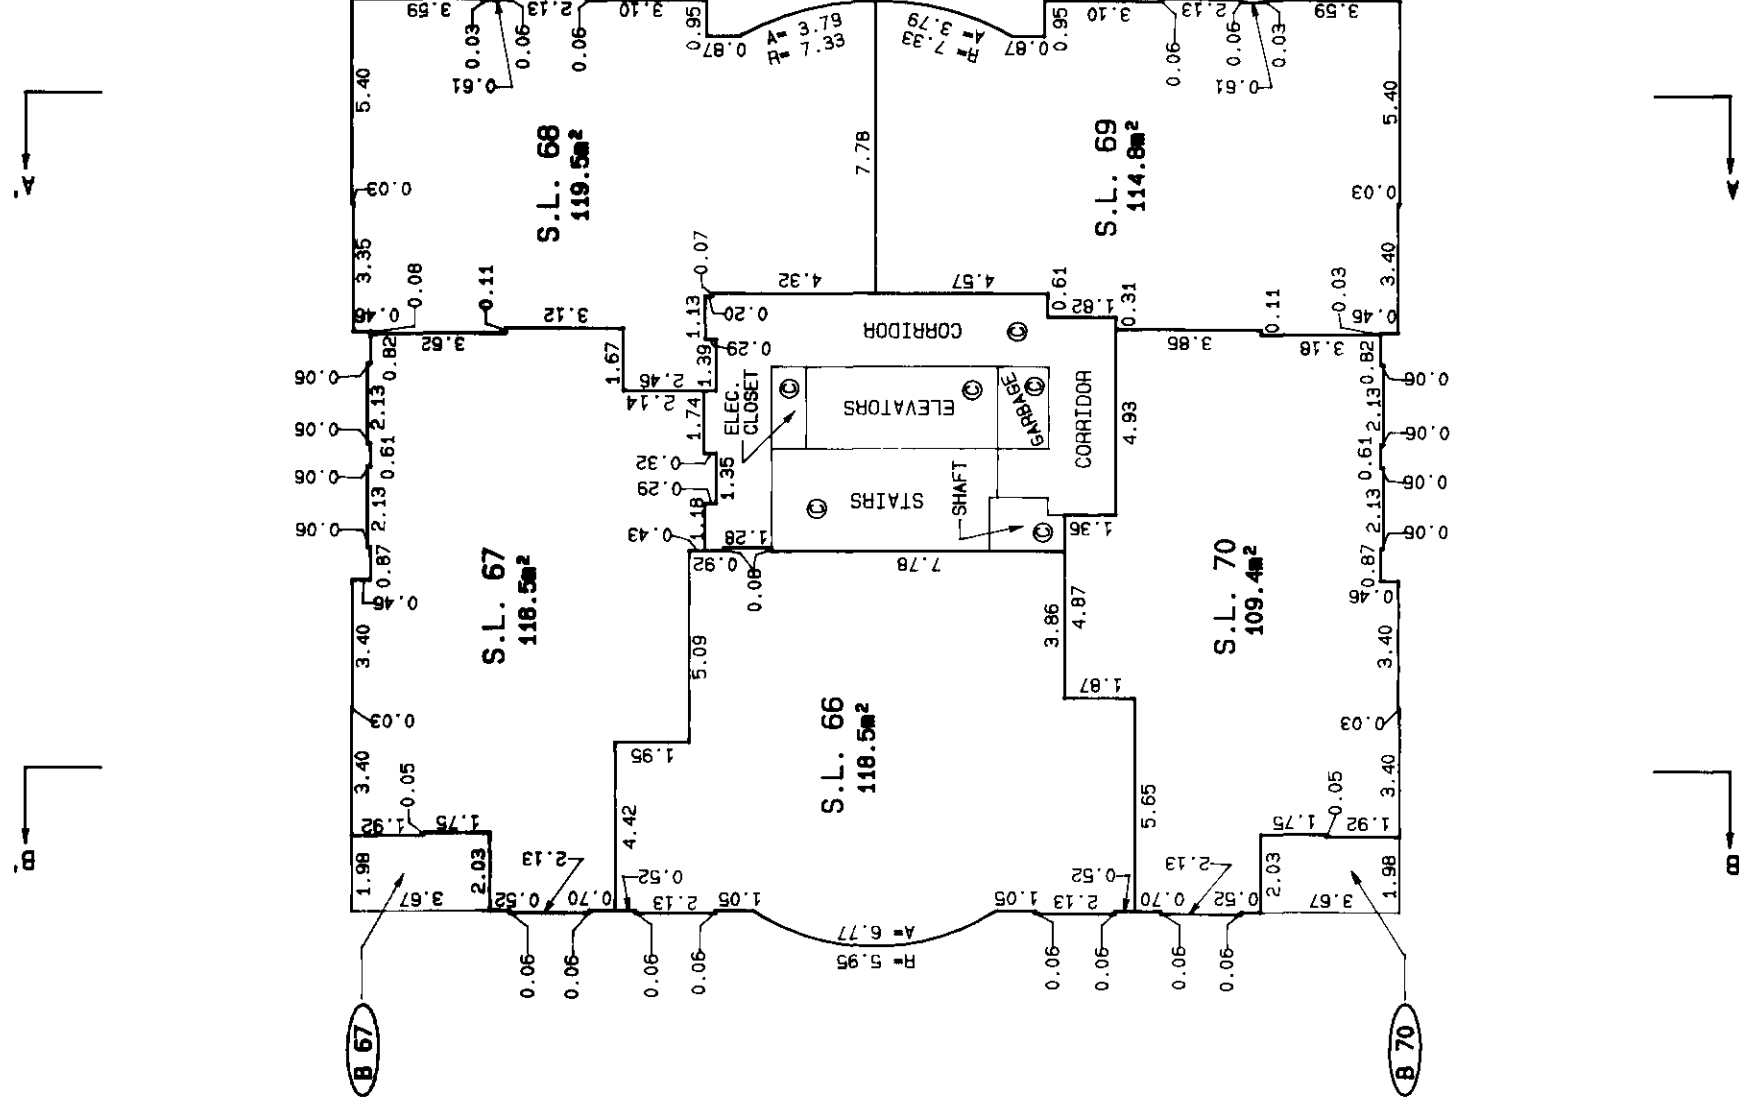

STRATA PLAN LMS 519

FOURTEENTH FLOOR



SCALE 1:200

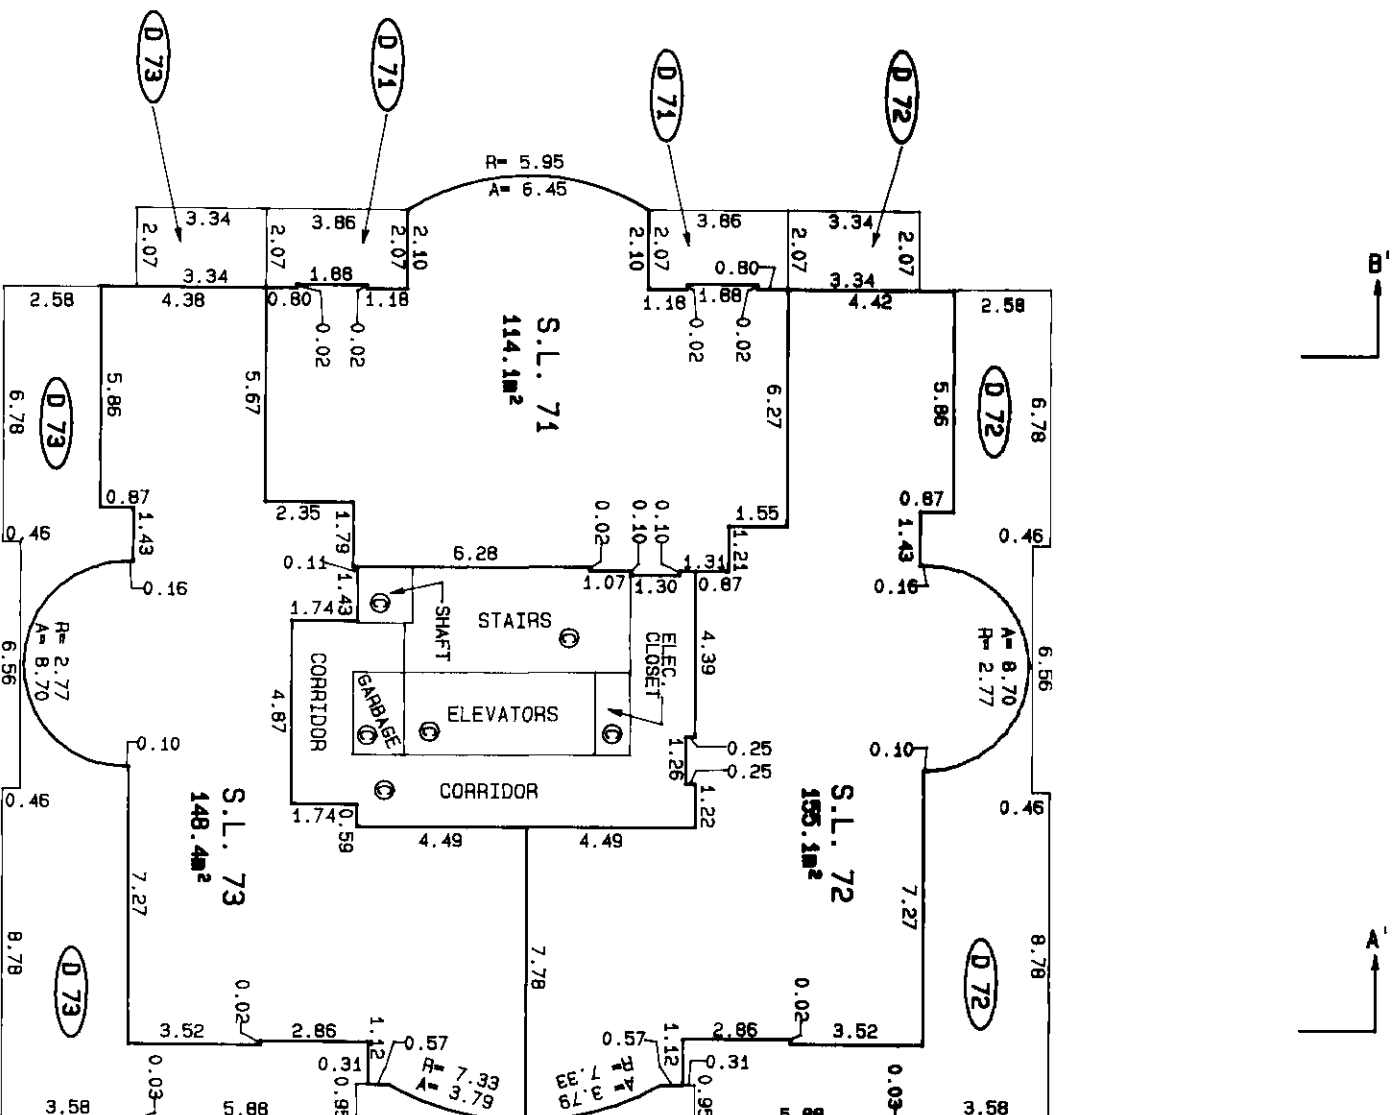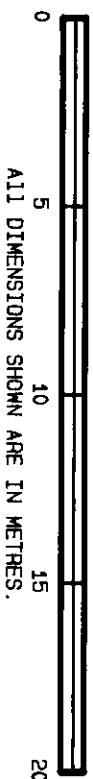

m.e.d.



STRATA PLAN LMS 519

FIFTEENTH FLOOR

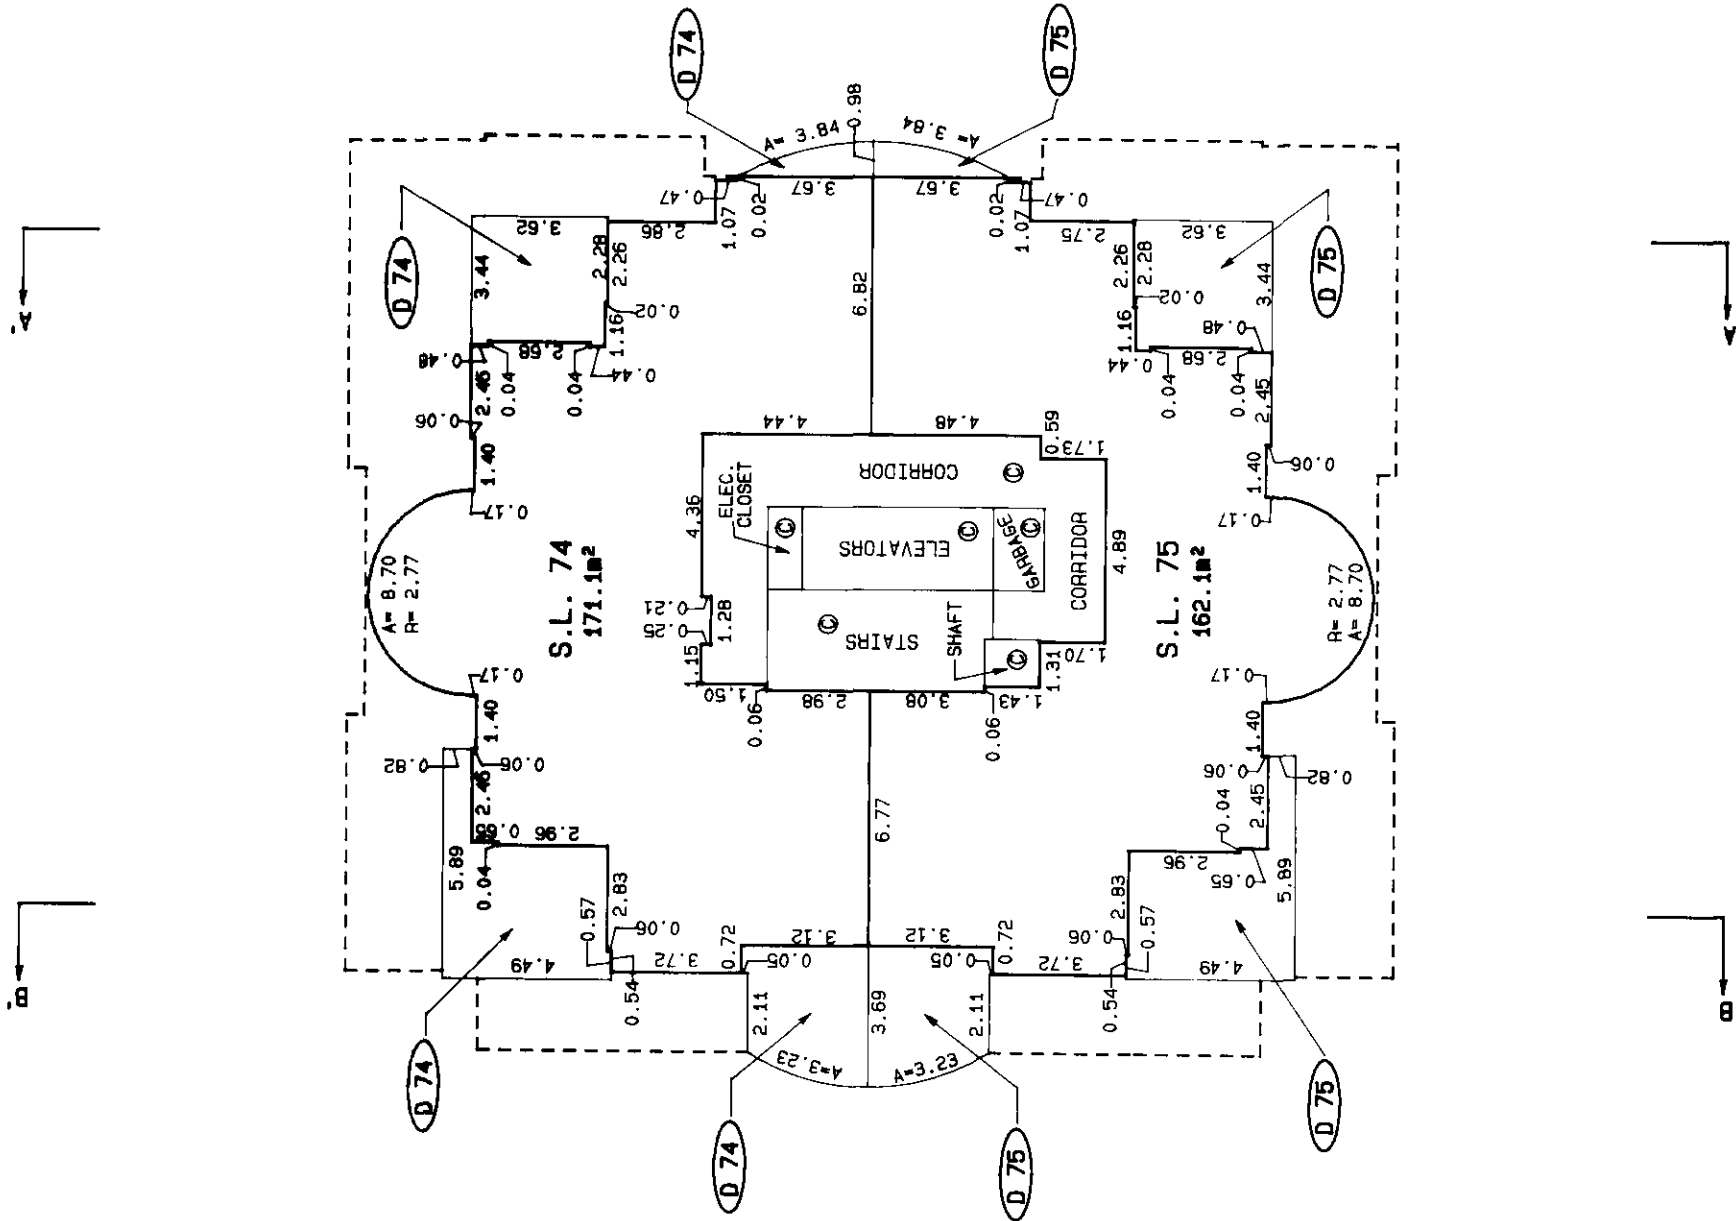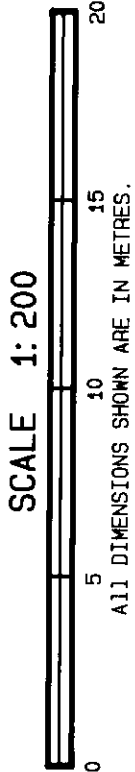

STRATA PLAN LMS 519



SIXTEENTH FLOOR

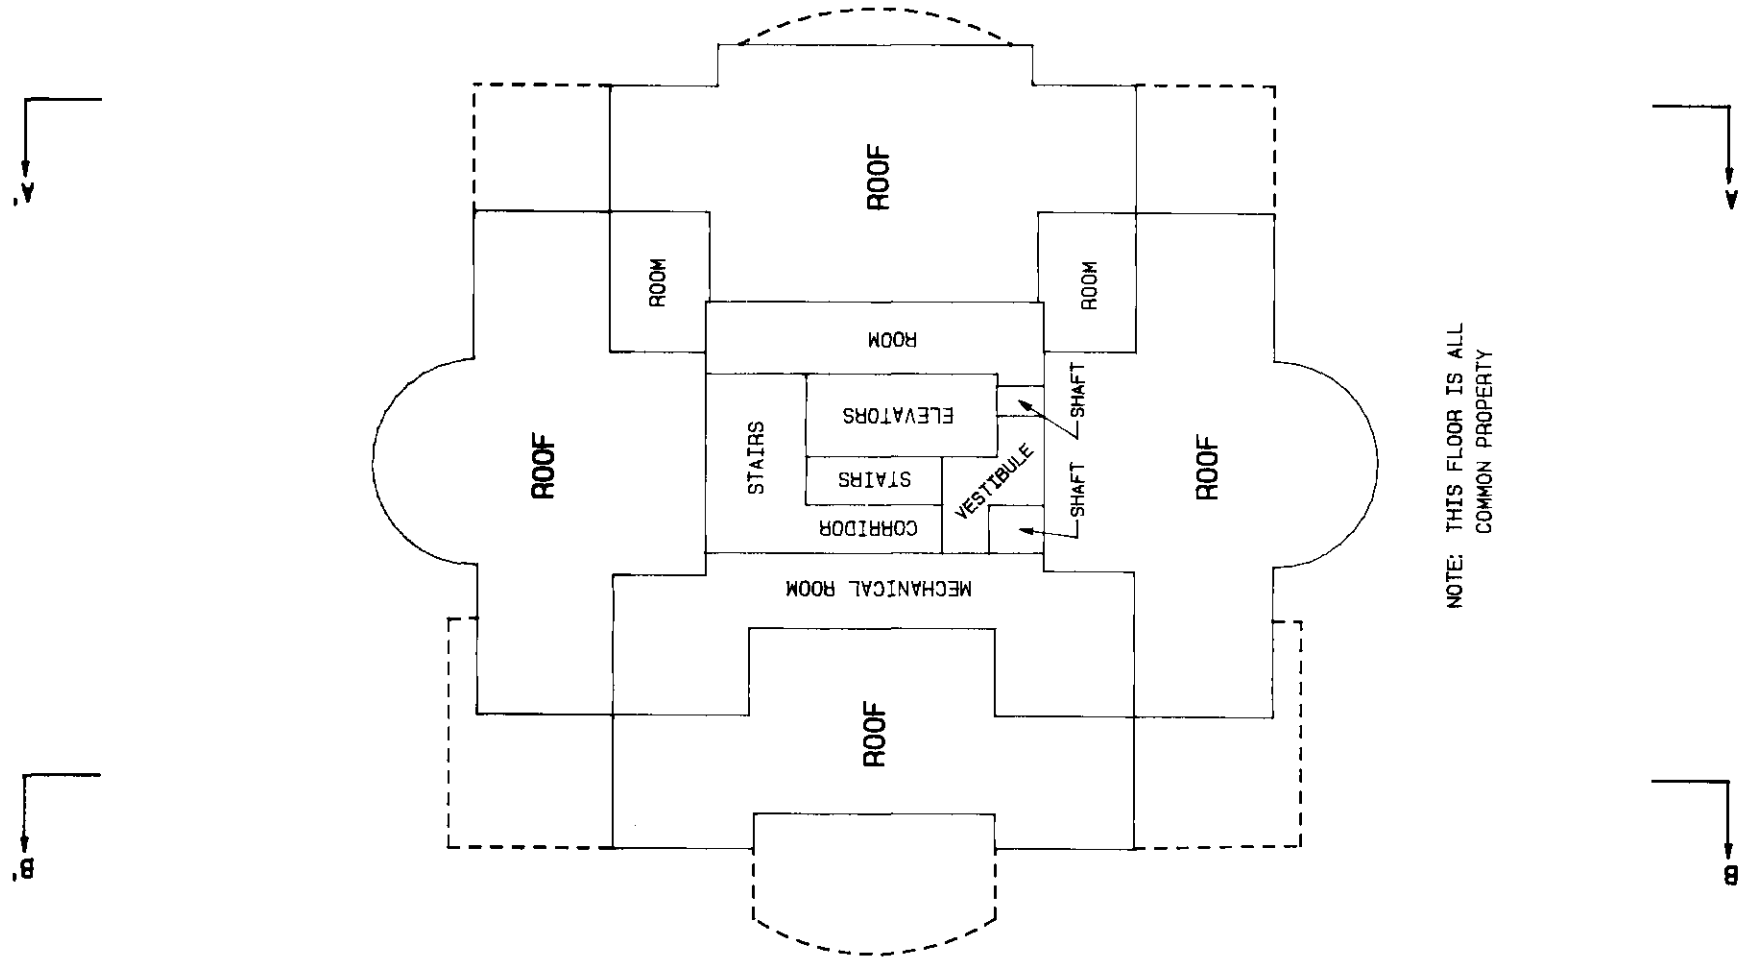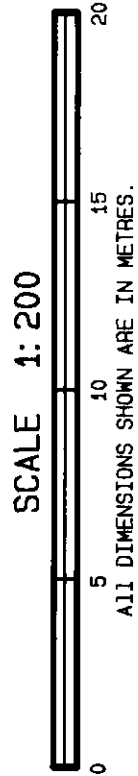

NOTE: THIS FLOOR IS ALL
COMMON PROPERTY

STRATA PLAN LMS 519

SEVENTEENTH FLOOR

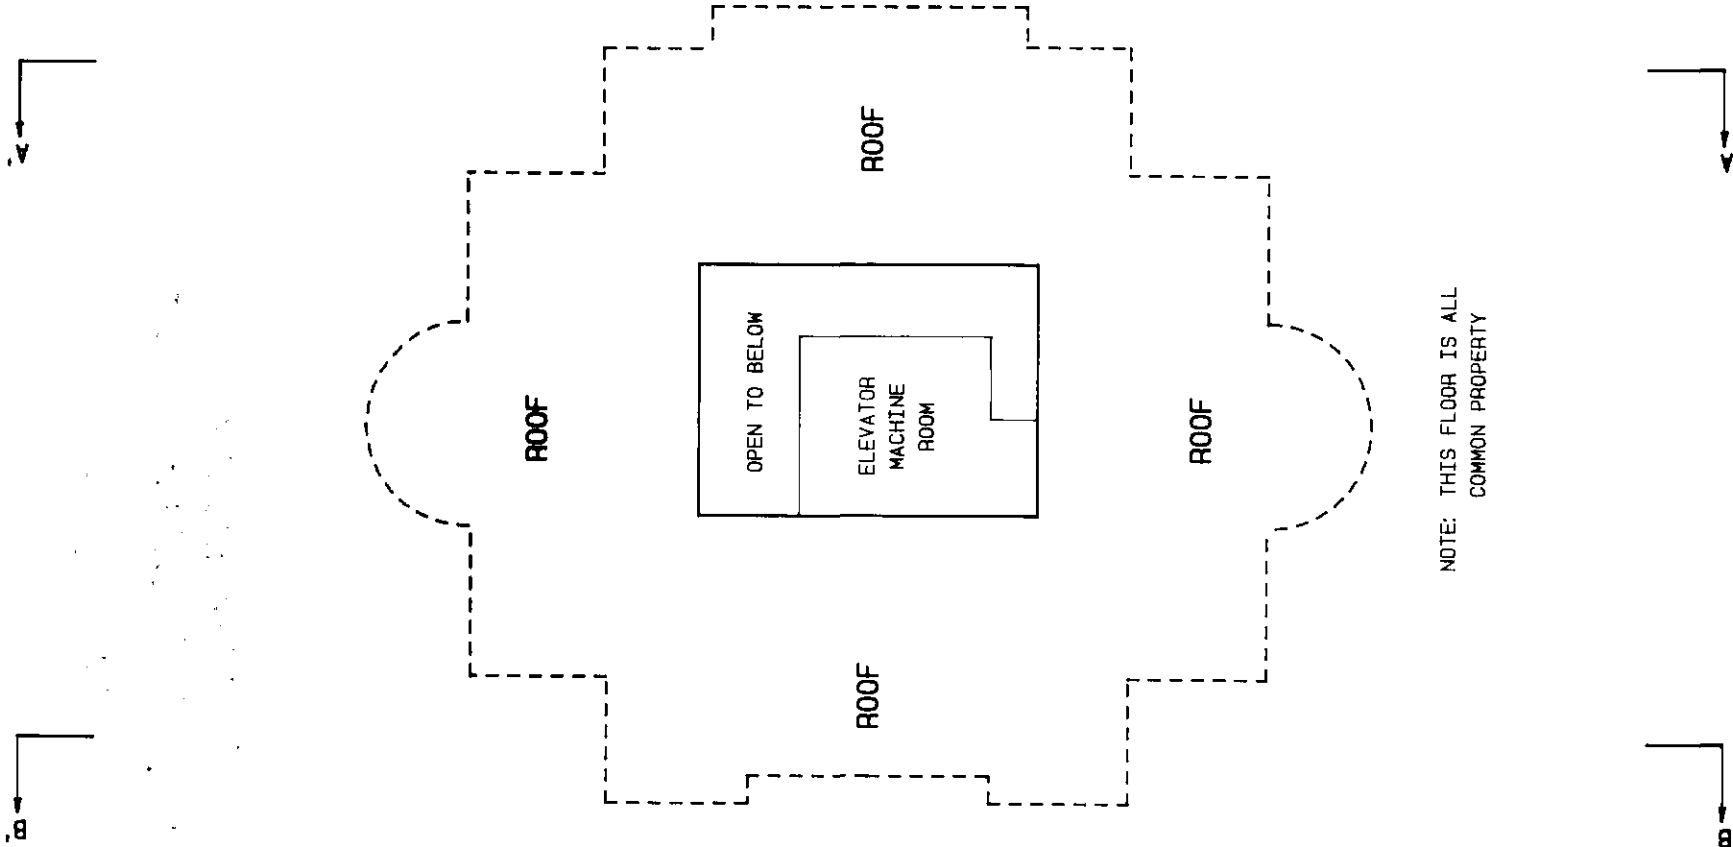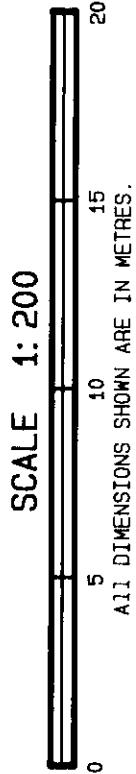


NOTE: THIS FLOOR IS ALL
COMMON PROPERTY

Conveyance Property Sheet Closed 14/12/93

Search ALTOS2 or BC OnLine for
THE Information. BC Reg 76/93DEALINGS AFFECTINGCOMMON PROPERTY

STRATA PLAN LMS 519

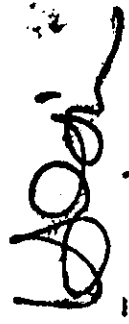LINDA J. O'SHEA, Registrar
Vancouver/New Westminster Land Title Division

REGISTRATION		DOCUMENT	
NUMBER	DATE	DATE	NATURE and PARTICULARS
HERETO IS ANNEXED			EASEMENT GE14627 OVER AIR SPACE
PARCEL 1 AIR SPACE			PLAN VAP 23194
HERETO IS ANNEXED			EASEMENT GE14628 OVER AIR SPACE
PARCEL 1 AIR SPACE			PLAN VAP 23194
HERETO IS ANNEXED			EASEMENT BE33846 OVER AIR SPACE
PARCEL 2 AIR SPACE			PLAN LMP 267
HERETO IS ANNEXED			EASEMENT BE33847 OVER AIR SPACE
PARCEL 2 AIR SPACE			PLAN LMP 267
HERETO IS ANNEXED			EASEMENT DE33848 OVER AIR SPACE
PARCEL 2 AIR SPACE			PLAN LMP 267
233878M	27/07/1956		EASEMENT AND INDEMNITY
			AGREEMENT IN FAVOUR OF
			THE CITY OF VANCOUVER;
			EXTENDED BY GE12125,
			18/02/1991 PART THEREIN
			DESCRIBED; INTER ALIA
550949M	21/02/1972		EASEMENT AND INDEMNITY
			AGREEMENT IN FAVOUR OF
			THE CITY OF VANCOUVER;
			INTER ALIA; PART THEREIN
			DESCRIBED EXTENDED BY
			GC99864, 02/08/1989;
			EXTENDED BY GE8102, 04/02/91
G38196	12/06/1979		EASEMENT AND INDEMNITY
			AGREEMENT IN FAVOUR OF
			THE CITY OF VANCOUVER;
			PART THEREIN DESCRIBED
			EXTENDED BY GC99865,
			02/08/1989; EXTENDED BY
			GE8103, 04/04/1991; INTER ALIA
HERETO IS ANNEXED			EASEMENT GE14629 OVER
AIR SPACE PARCEL 1 AIR SPACE			PLAN VAP 23194

SHEET 44 A OF 44 SHEETS.

STRATA PLAN

LMS. 519

Common Property Sheet Closed 14/12/95

Search ALTOS2 or BC OnLine for
Current Information. BC Reg. 76/95

LINDA J. O'SULLIVAN, G.S.
Vancouver/Neer Westminster Land Title Districts

AFFECTING THE COMMON PROPERTY

REGISTRATION		DOCUMENT	
NUMBER	DATE	TIME	NATURE AND PARTICULARS
GC 99864	02/08/1989		EASEMENT AND INDEMNITY AGREEMENT IN FAVOUR OF THE CITY OF VANCOUVER; EXTENSION OF EASEMENT AND INDEMNITY AGREEMENT 550949M; EXTENDED BY GE 8012 04/02/1991, PART THEREIN DESCRIBED, INTER ALIA.
GC 99865	02/08/1989		EASEMENT AND INDEMNITY AGREEMENT IN FAVOUR OF THE CITY OF VANCOUVER; EXTENSION OF EASEMENT AND INDEMNITY AGREEMENT 638196, EXTENDED BY GE 8013 04/02/1991 PART THEREIN DESCRIBED; INTER ALIA.
GD 17853	06/02/1990		COVENANT IN FAVOUR OF THE CITY OF VANCOUVER; L.T.A. SEC. 215; INTER ALIA <i>Cancelled BR 26.01998.1499</i>
GD 80598	10/07/1990		COVENANT IN FAVOUR OF THE CITY OF VANCOUVER; S. 215 L.T.A. INCLUDES INDEMNITY UNDER S. 215 (2)(A) L.T.A. PART THEREIN DESCRIBED; INTER ALIA
GD 80599	10/07/1990		STATUTORY RIGHT OF WAY IN FAVOUR OF THE CITY OF VANCOUVER; SEE GD 80598 PARAGRAPH 3 PART THEREIN DESCRIBED; INTER ALIA
GD 80605	10/07/1990		COVENANT IN FAVOUR OF THE CITY OF VANCOUVER; S. 215 L.T.A PART THEREIN DESCRIBED; INTER ALIA
GD 80611	10/07/1990		EASEMENT; APPURTENANT TO LOT H, PLAN 22913 PART THEREIN DESCRIBED; INTER ALIA.
GD 80618	10/07/1990		EASEMENT; APPURTENANT TO LOT H, PLAN 22913 PART THEREIN DESCRIBED INTER ALIA.
GD 80625	10/07/1990		COVENANT IN FAVOUR OF THE CITY OF VANCOUVER; SECTION 215 L.T.A; INCLUDES INDEMNITY UNDER S. 215 (2)(A) L.T.A. PART THEREIN DESCRIBED; INTER ALIA.


W. J. O'Shea

LINDA J. O'SHEA, REGISTRAR
Vancouver/New Westminster Land Title District

AFFECTING THE COMMON PROPERTY

REGISTRATION			DOCUMENT
NUMBER	DATE	TIME	NATURE AND PARTICULARS
GD 108 707	11/10/1990		COVENANT IN FAVOUR OF THE CITY OF VANCOUVER; L.T.A. SECTION 215; INTER ALIA; PART THEREIN DESCRIBED
GD 109 708	11/10/1990		STATUTORY RIGHT OF WAY IN FAVOUR OF THE CITY OF VANCOUVER; INTER ALIA PART THEREIN DESCRIBED
GD 108 710	11/10/1990		COVENANT IN FAVOUR OF THE CITY OF VANCOUVER; L.T.A. SECTION 215; PART THEREIN DESCRIBED; INTER ALIA
GD 806 04	10/07/1990		STATUTORY RIGHT OF WAY IN FAVOUR OF THE CITY OF VANCOUVER; PART THEREIN DESCRIBED; INTER ALIA
GE 8102	09/02/1991		EASEMENT AND INDEMNITY AGREEMENT IN FAVOUR OF THE CITY OF VANCOUVER; EXTENSION OF 550949M AS EXTENDED; BY GC99864 PART THEREIN DESCRIBED; INTER ALIA.
GE 8103	09/02/1991		EASEMENT AND INDEMNITY AGREEMENT IN FAVOUR OF THE CITY OF VANCOUVER; EXTENSION OF 638196 AS MODIFIED BY GC99865 PART THEREIN DESCRIBED INTER ALIA.
GE 7345	31/01/1991		EASEMENT; APPURTENANT TO LOTG PLAN 22693; INTER ALIA.
GE 12125	15/02/1991		EASEMENT AND INDEMNITY AGREEMENT IN FAVOUR OF THE CITY OF VANCOUVER; EXTENSION OF 233878M; PART THEREIN DESCRIBED; INTER ALIA.
GE 14622	27/02/1991		EASEMENT; APPURTENANT TO AIR SPACE PARCEL 1 AIR SPACE PLAN VAP 23194; INTER ALIA.
GE 14623	27/02/1991		EASEMENT; APPURTENANT TO AIR SPACE PARCEL 1 AIR SPACE PLAN VAP 23194; INTER ALIA.
GE 14624	27/02/1991		EASEMENT; APPURTENANT TO AIR SPACE PARCEL 1 AIR SPACE PLAN VAP 23194; INTER ALIA.

Common Property Sheet Closed 14/12/95

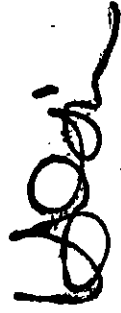Search ALTOS2 or BC OnLine for
Current Information. BC Reg. 76/95

LINDA E. GILLINGHAM
Vancouver/New Westminster Land Title District

AFFECTING THE COMMON PROPERTY

REGISTRATION		DOCUMENT	
NUMBER	DATE	TIME	NATURE AND CONTENT
GE 14625	27/02/1991		EASEMENT; APPURTENANT TO AIR SPACE PARCEL 1 AIR SPACE PLAN VAP23194; INTER ALIA.
GE 14626	27/02/1991		EASEMENT; APPURTENANT TO AIR SPACE PARCEL 1 AIR SPACE PLAN VAP 23194; INTER ALIA.
GE 14630	27/02/1991		COVENANT IN FAVOUR OF THE CITY OF VANCOUVER; L.T.A. S.215 INCLUDES INDEMNITY UNDER S.215 (2)(A) L.T.A.; INTER ALIA.
BE 33841	29/04/1991		EASEMENT; APPURTENANT TO AIR SPACE PARCEL 2 AIR SPACE PLAN LMP267; INTER ALIA
BE 33842	29/04/1991		EASEMENT; APPURTENANT TO AIR SPACE PARCEL 2 AIR SPACE PLAN LMP 267; INTER ALIA.
BE 33843	29/04/1991		EASEMENT; APPURTENANT TO AIR SPACE PARCEL 2 AIR SPACE PLAN LMP 267; INTER ALIA
BE 33844	29/04/1991		EASEMENT; APPURTENANT TO AIR SPACE PARCEL 2 AIR SPACE PLAN LMP267; INTER ALIA
BE 33845	29/04/1991		EASEMENT; APPURTENANT TO AIR SPACE PARCEL 2 AIR SPACE PLAN LMP 267; INTER ALIA
BE 33849	29/04/1991		COVENANT IN FAVOUR OF THE CITY OF VANCOUVER; INTER ALIA.
BE 321716	26/11/1991		EASEMENT; PART IN EXPLANATORY PLAN LMP2911; APPURTENANT TO LOT 4 PLAN 22913
BF 95201	19/03/1992		STATUTORY RIGHT OF WAY IN FAVOUR OF THE BRITISH COLUMBIA TELEPHONE COMPANY (REG. NO. 1801A); INTER ALIA.
BF 192862	25/05/1992		STATUTORY RIGHT OF WAY IN FAVOUR OF THE CITY OF VANCOUVER; PART IN EXPLANATORY PLAN LMP 4781; INTER ALIA

STRATA PLAN LMS 5/9

LINDA J. O'SHEA, Registrar
Vancouver/New Westminster Land Title Districts

[illegible]