LEASEHOLD STRATA PLAN OF LOT 6, DISTRICT LOTS 31, 102 AND 211, GROUP 1, N.W.D., PLAN BCP3161

INTEGRATED SURVEY AREA No. 25, NAD 83 (C.S.R.S.) 2005
CITY OF BURNABY
B.C.G.S. 92G. 026

CIVIC ADDRESS:
9232 UNIVERSITY CRESCENT,
BURNABY, B.C.

"NOVO II"

SCALE 1:600

10 5 0 5 10 25

ALL DISTANCES ARE IN METRES AND DECIMALS THEREOF.

STRATA PLAN BCS 1893

DEPOSITED AND REGISTERED IN THE LAND TITLE OFFICE AT NEW WESTMINSTER, B.C.

THIS 13 DAY OF JUNE, 2006.

J. MacDonald LCP
REGISTRAR

BA 388447-621

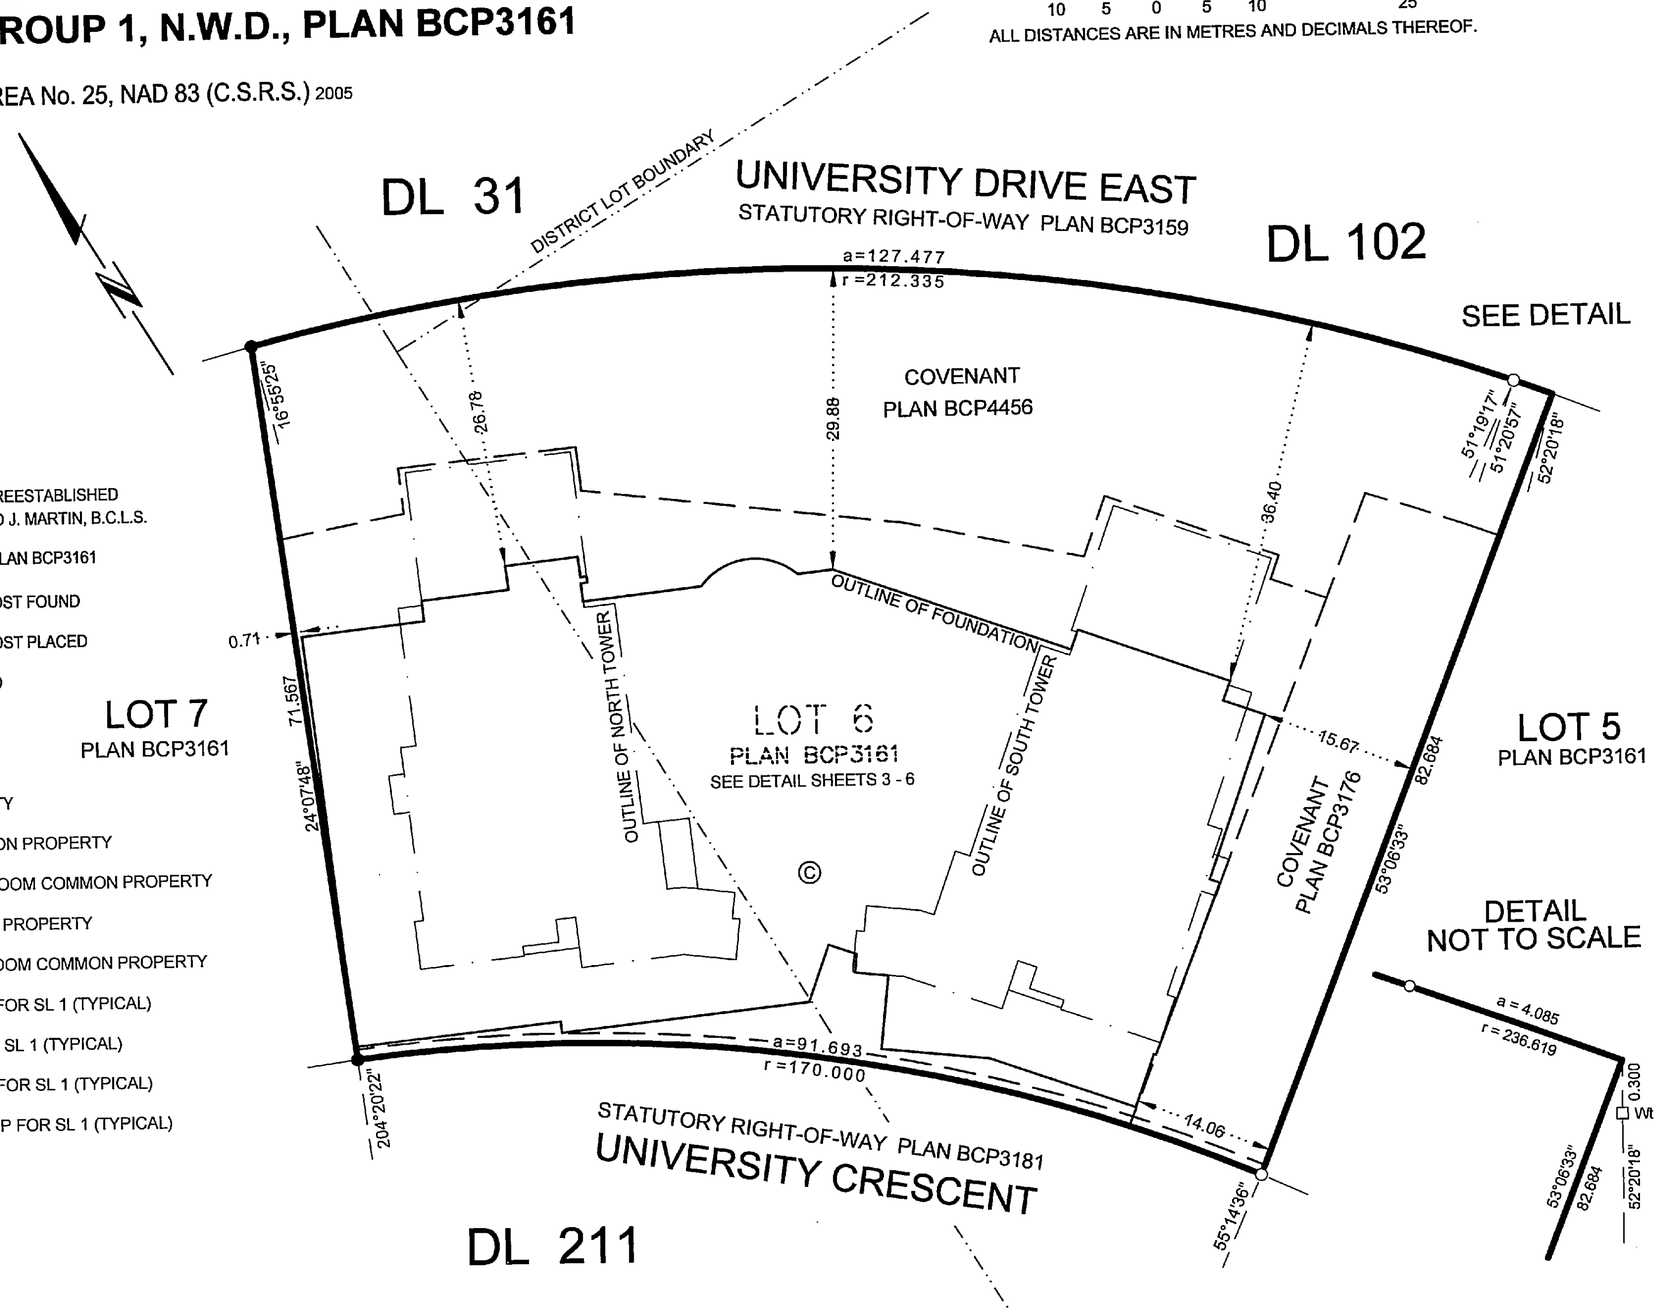

LOT 7
PLAN BCP3161

LEGEND

NOTE: MISSING PROPERTY CORNERS REESTABLISHED FROM REFERENCE NOTES OF RICHARD J. MARTIN, B.C.L.S.

GRID BEARINGS ARE DERIVED FROM PLAN BCP3161

- ● - DENOTES STANDARD IRON POST FOUND
- ○ - DENOTES STANDARD IRON POST PLACED
- □ - DENOTES LEAD PLUG PLACED
- Wt - DENOTES WITNESS
- SL - DENOTES STRATA LOT
- Ⓒ - DENOTES COMMON PROPERTY
- LCP - DENOTES LIMITED COMMON PROPERTY
- Ⓜ - DENOTES MECHANICAL ROOM COMMON PROPERTY
- Ⓥ - DENOTES VENT COMMON PROPERTY
- Ⓔ - DENOTES ELECTRICAL ROOM COMMON PROPERTY
- (B1) - DENOTES BALCONY LCP FOR SL 1 (TYPICAL)
- (P1) - DENOTES PATIO LCP FOR SL 1 (TYPICAL)
- (T1) - DENOTES TERRACE LCP FOR SL 1 (TYPICAL)
- (R1) - DENOTES ROOF DECK LCP FOR SL 1 (TYPICAL)

BENNETT & ASSOCIATES
B.C. LAND SURVEYORS
#201 - 275 FELL AVENUE
NORTH VANCOUVER, B.C.
V7P 3R5
PH. 604-980-4868
FX. 604-980-5856
www.bennettsurveys.com

JOB DIRECTORY: \NV2005\13105-SFU\
PROJECT: 13105-Final Strata\Dwg\
DRAWING PATH: ST13105-01F.Dwg (NW/SL)

THIS PLAN LIES WITHIN THE GREATER VANCOUVER REGIONAL DISTRICT

DETAIL
NOT TO SCALE

I, J. NEIL BENNETT, A BRITISH COLUMBIA LAND SURVEYOR, CERTIFY THAT THE BUILDINGS SHOWN ON THIS STRATA PLAN ARE WITHIN THE EXTERNAL BOUNDARIES OF THE LAND THAT IS THE SUBJECT OF THE STRATA PLAN.

DATED

THIS 30th DAY OF MAY, 2006.

B.C.L.S.

I, J. NEIL BENNETT, A BRITISH COLUMBIA LAND SURVEYOR, CERTIFY THAT THE BUILDINGS INCLUDED IN THIS STRATA PLAN HAVE NOT, AS OF

THE 30th DAY OF MAY, 2006.

BEEN PREVIOUSLY OCCUPIED.

B.C.L.S.

I, J. NEIL BENNETT, A BRITISH COLUMBIA LAND SURVEYOR OF NORTH VANCOUVER, IN BRITISH COLUMBIA, CERTIFY THAT I WAS PRESENT AT AND PERSONALLY SUPERINTENDED THE SURVEY REPRESENTED BY THIS PLAN, AND THAT THE SURVEY AND PLAN ARE CORRECT. THE SURVEY WAS COMPLETED

ON THE 30th DAY OF MAY, 2006.

THE PLAN WAS COMPLETED AND CHECKED, AND THE CHECKLIST FILED UNDER # ECP-49425

ON THE 5th DAY OF JUNE, 2006.

B.C.L.S.

ORIGINAL

STRATA PLAN BCS 1893

OWNER:

SIMON FRASER UNIVERSITY

AUTHORIZED SIGNATORY Michael Stevenson
(PRINT AND SIGN NAME)

AUTHORIZED SIGNATORY PAT HIBBITTS
(PRINT AND SIGN NAME)

D. BÉRUBÉ
WITNESS AS TO BOTH SIGNATURES
(PRINT AND SIGN NAME)

DIRECTOR OF FINANCE SFU
OCCUPATION OF WITNESS

8888 UNIVERSITY DRIVE
BURNABY V5A 1S6
ADDRESS OF WITNESS

MORTGAGEE:

HSBC BANK CANADA

AUTHORIZED SIGNATORY GARTH STOLL
(PRINT AND SIGN NAME)

AUTHORIZED SIGNATORY JOSEPH RANGEL
(PRINT AND SIGN NAME)

MARIC TIU
WITNESS AS TO BOTH SIGNATURES
(PRINT AND SIGN NAME)

SR. CFSO
OCCUPATION OF WITNESS

885 W. GEORGIA ST.
VANCOUVER, BC V6C 3G1
ADDRESS OF WITNESS

LEASEE:

INTERGULF DEVELOPMENT (MOUNTAIN) CORP
INC. NO. 654609

AUTHORIZED SIGNATORY HAREESH SARA
(PRINT AND SIGN NAME)

AUTHORIZED SIGNATORY NABIH FARIS
(PRINT AND SIGN NAME)

WITNESS AS TO BOTH SIGNATURES
(PRINT AND SIGN NAME) JIHAD N. FARIS

MARKETING MANAGER
OCCUPATION OF WITNESS

1750 - 1055 W. Georgia St.
ADDRESS OF WITNESS VANCOUVER, BC

May 30/06
B.C.L.S.

JOB DIRECTORY: \NV-2006\13105-SFU\13105-Final Strata\DWG\ST13105-01F.DWG

ORIGINAL

FOUNDATION LOCATION

STRATA PLAN BCS 1893

SCALE 1:250

5 0 5 10

ALL DISTANCES ARE IN METRES AND DECIMALS THEREOF.

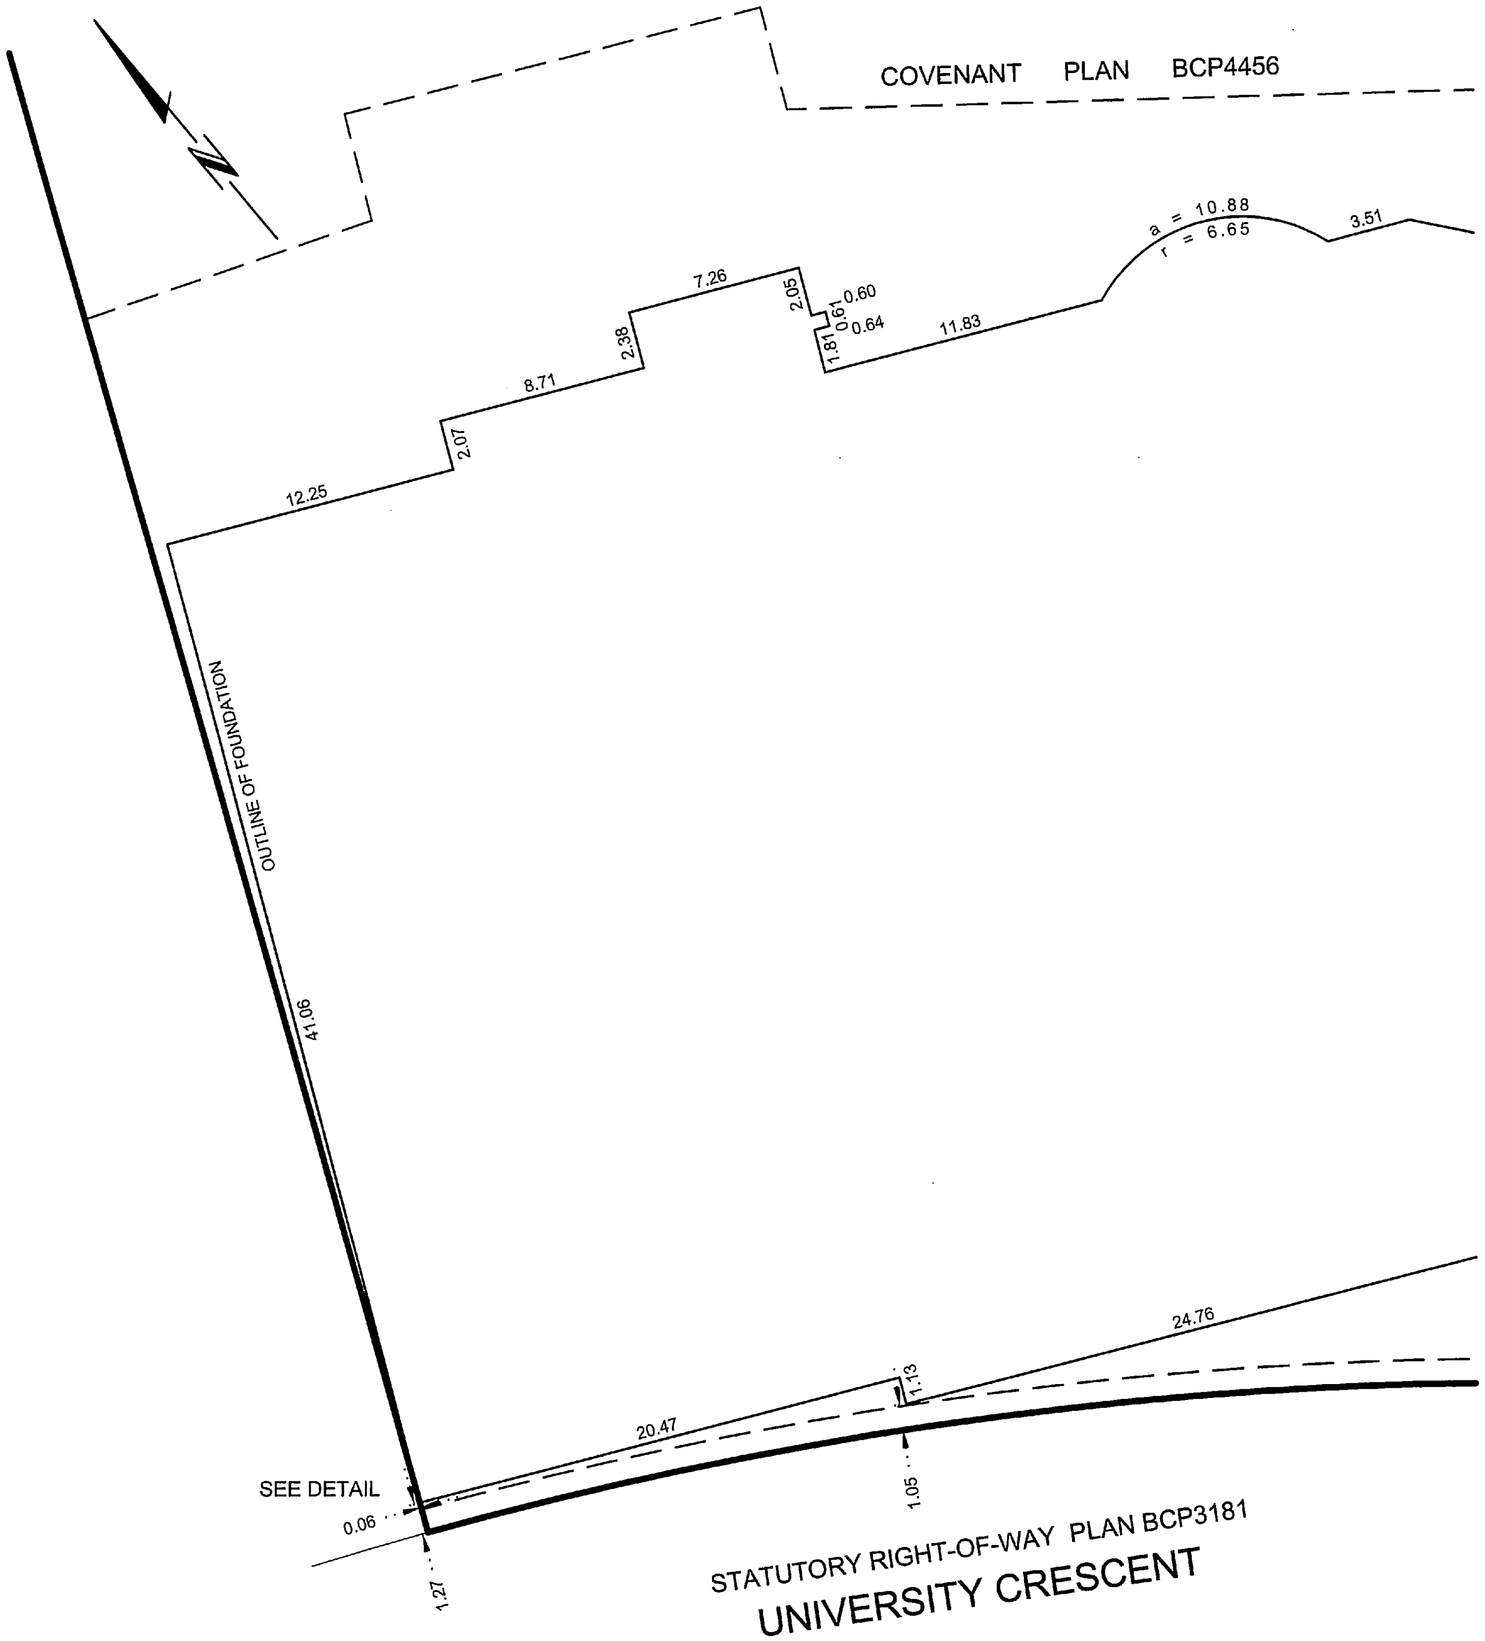

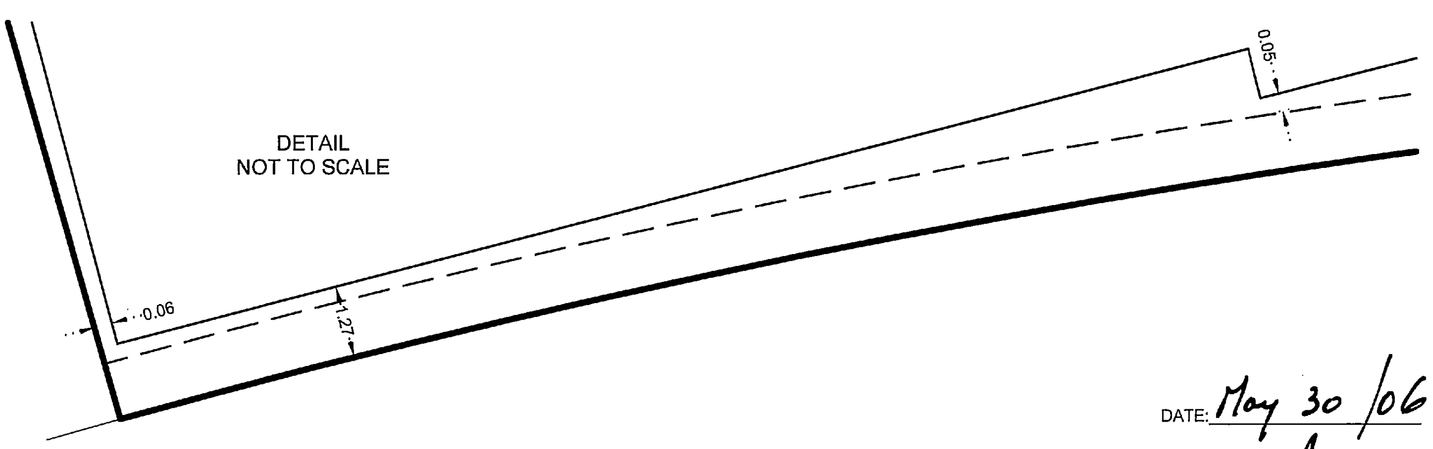

DATE: May 30 /06

B.C.L.S.

JOB DIRECTORY: \NV-2006\13105-SFU\13105-Final Strata\DWG\ST13105-01F.DWG

ORIGINAL

FILED NWBCS1893 RCVD:2006-06-13 PRNT: 2009-06-18-16.22.33.952616

FOUNDATION LOCATION

STRATA PLAN BCS 1893

SCALE 1:250

5 0 5 10

ALL DISTANCES ARE IN METRES AND DECIMALS THEREOF.

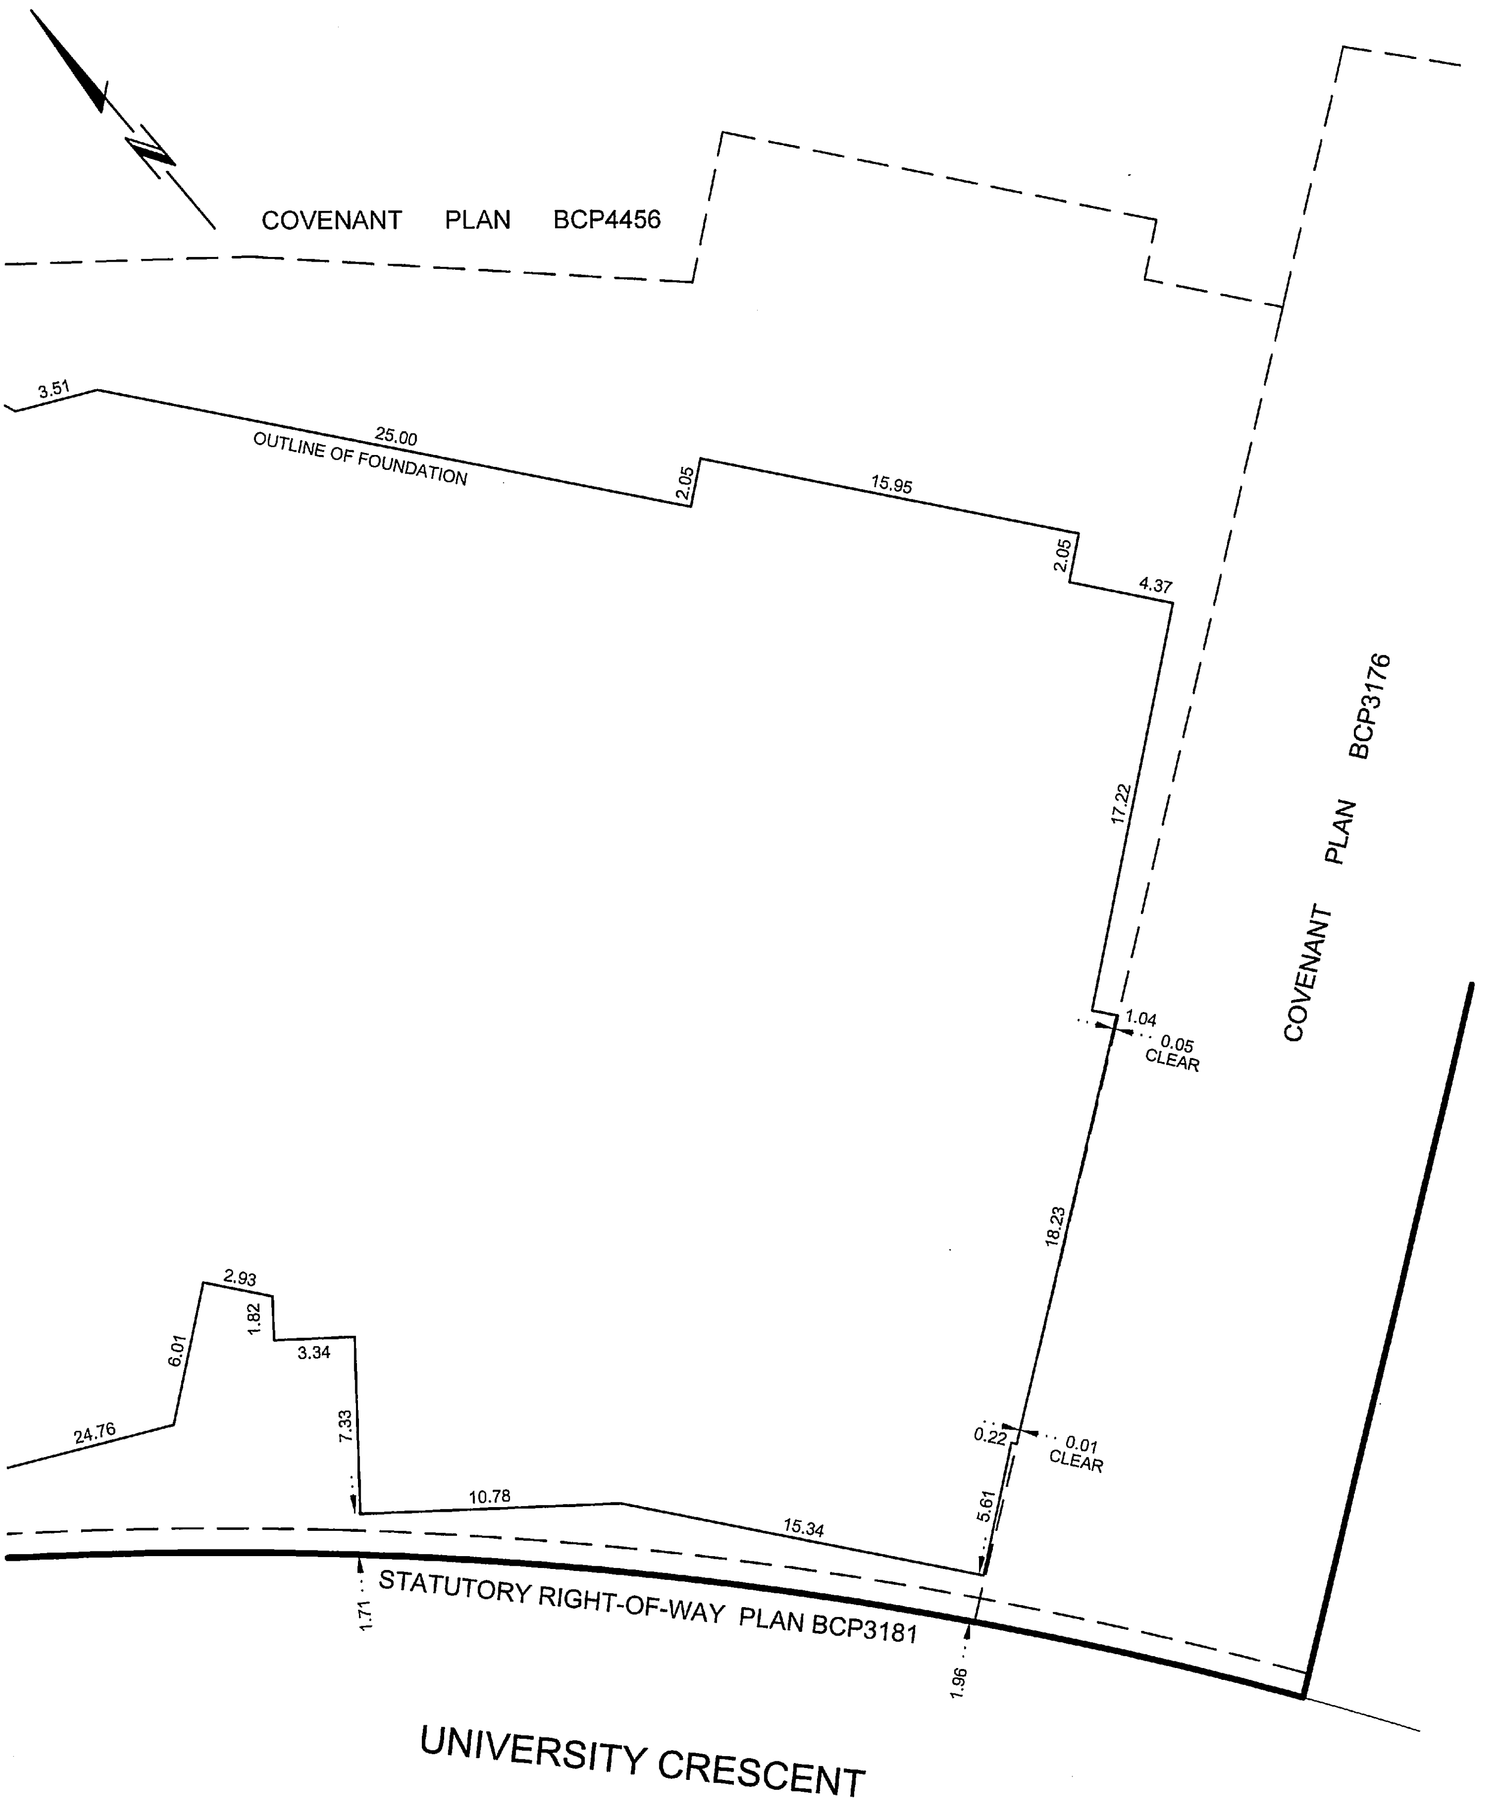

DATE: May 30 /06

B.C.L.S.

JOB DIRECTORY: \NV-2006\13105-SFU\13105-Final Strata\DWG\ST13105-01F.DWG

ORIGINAL

FILED NWBCS1893 RCVD:2006-06-13 PRNT: 2009-06-18-16.22.33.952616

NORTH TOWER LOCATION

STRATA PLAN BCS 1893

SCALE 1:250

5 0 5 10

ALL DISTANCES ARE IN METRES AND DECIMALS THEREOF.

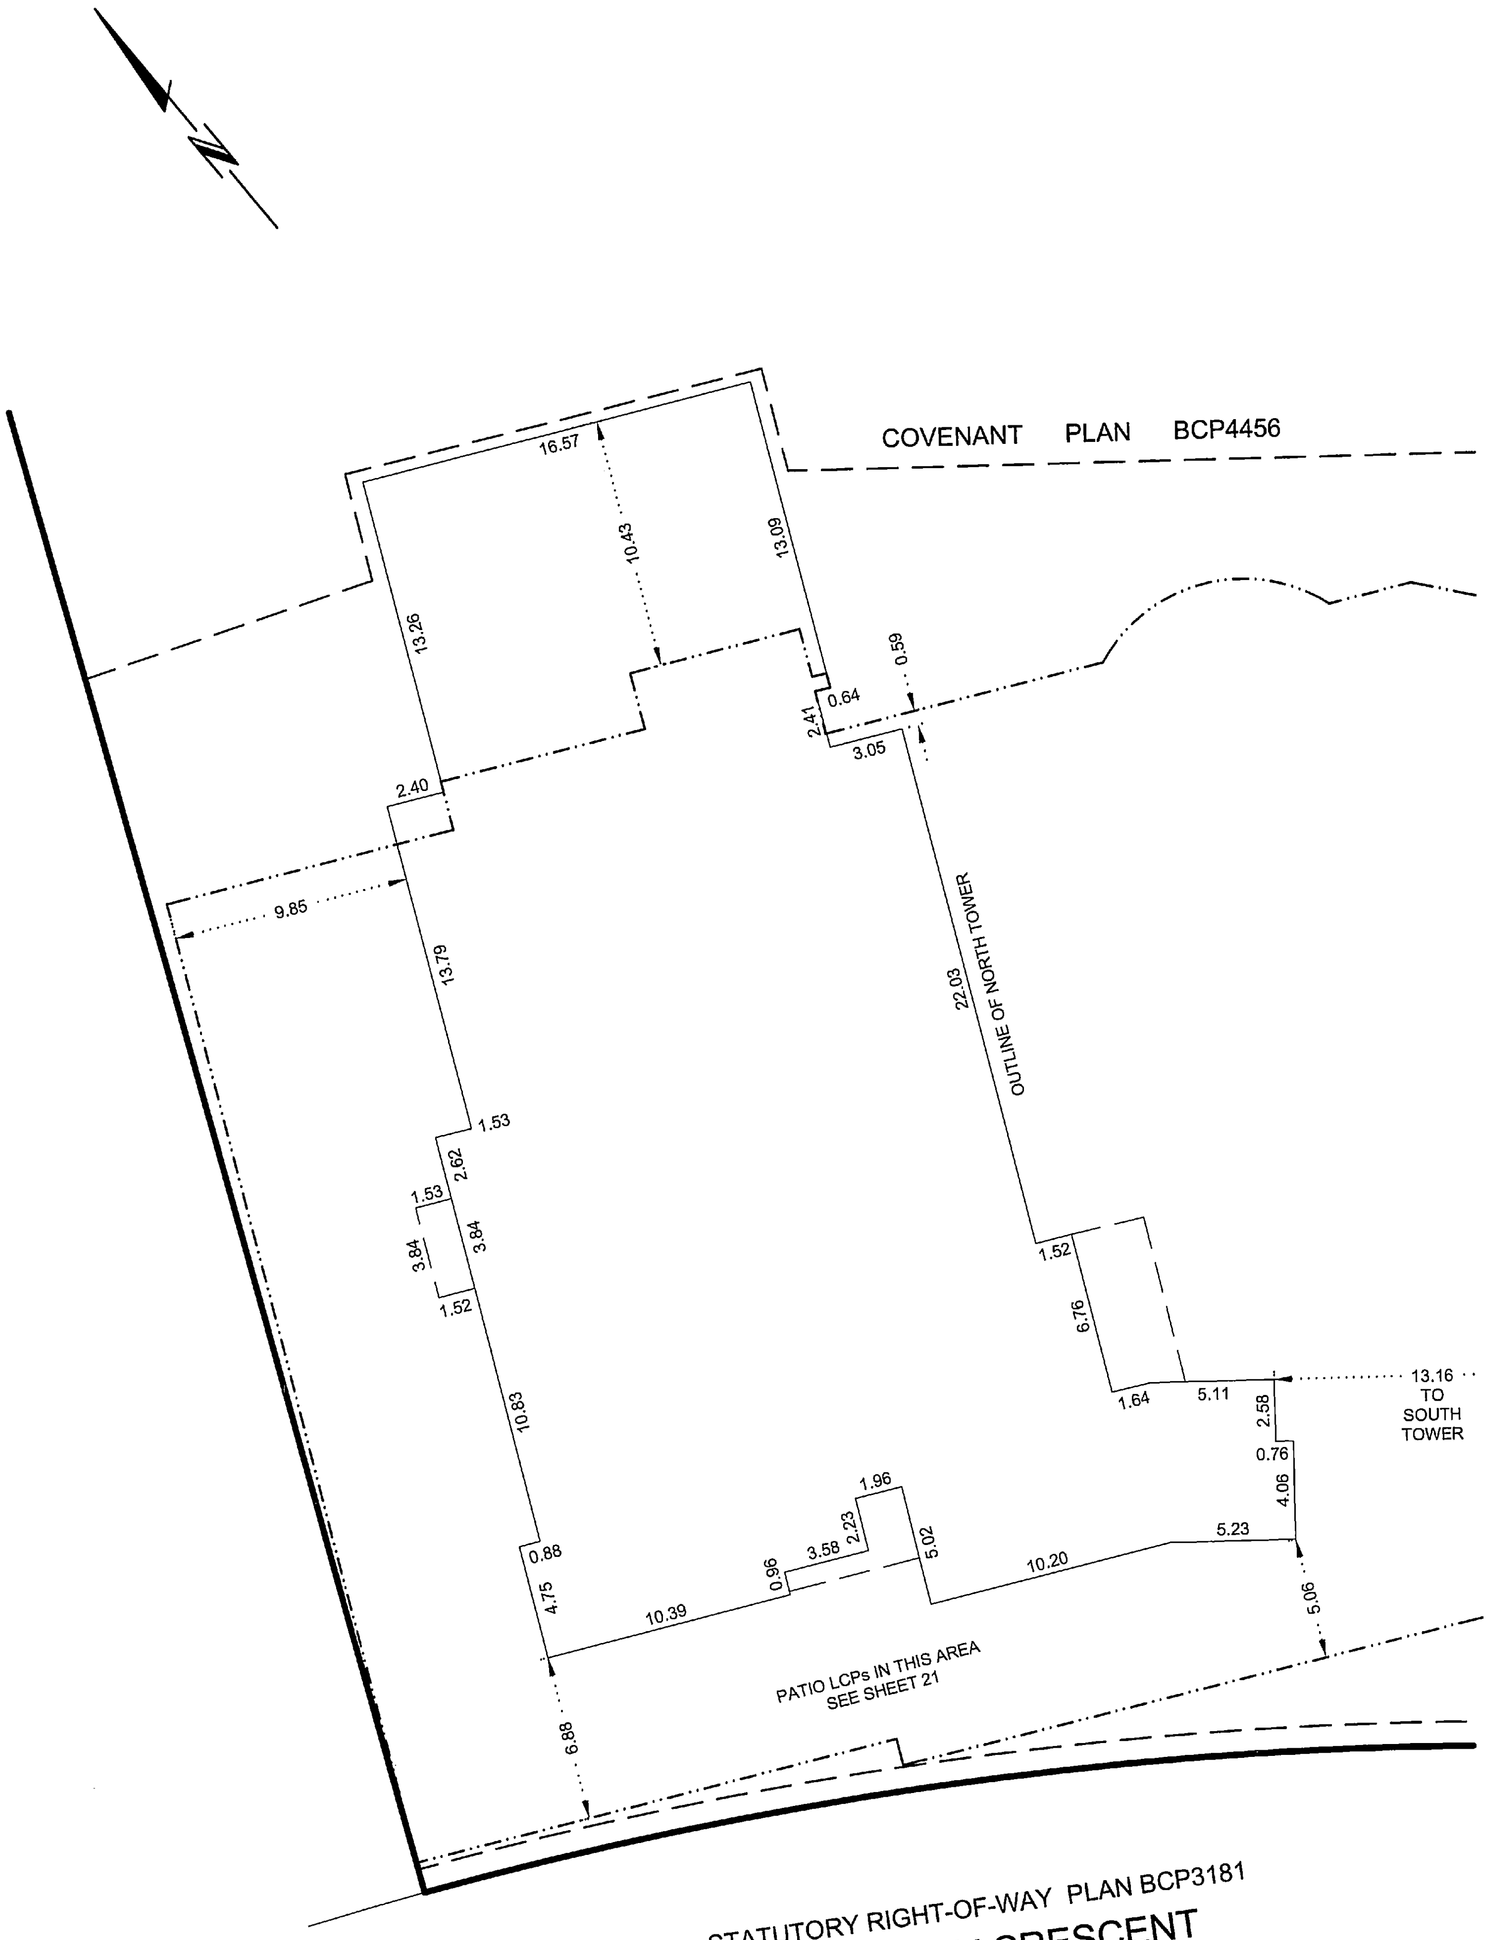

DATE: May 30/06

B.C.L.S.

JOB DIRECTORY: \NV-2006\13105-SFU\13105-Final Strata\DWG\ST13105-01F.DWG

ORIGINAL

FILED NWBCS1893 RCVD:2006-06-13 PRNT: 2009-06-18-16.22.33.952616

SOUTH TOWER LOCATION

STRATA PLAN BCS 1893

SCALE 1:250

5 0 5 10

ALL DISTANCES ARE IN METRES AND DECIMALS THEREOF.

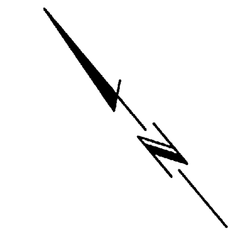

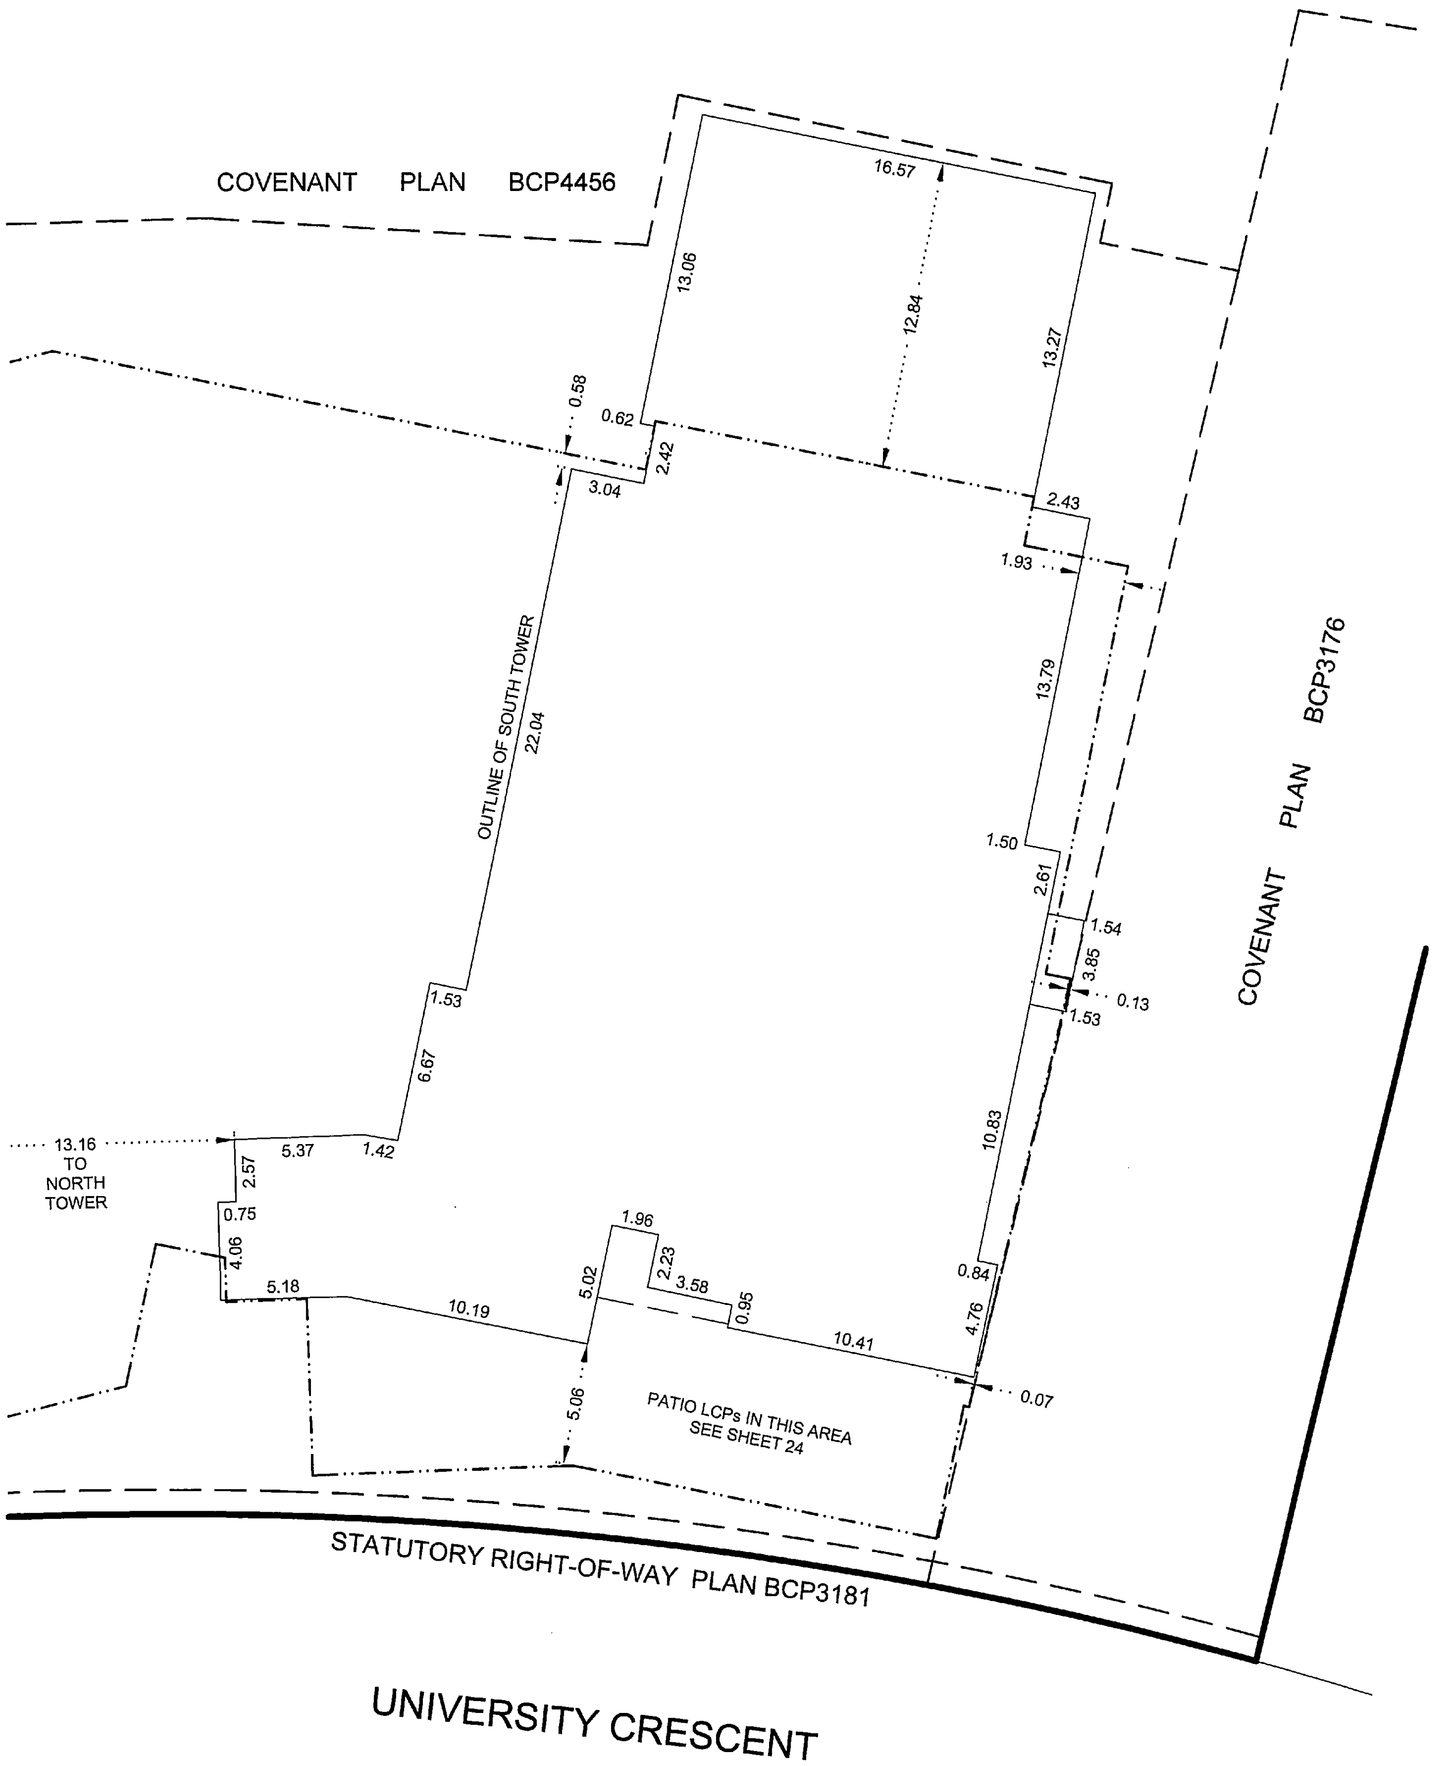

DATE: May 30/06

B.C.L.S.

JOB DIRECTORY: \NV-2006\13105-SFU\13105-Final Strata\DWG\ST13105-01F.DWG

ORIGINAL

FILED NWBCS1893 RCVD:2006-06-13 PRNT: 2009-06-18-16.22.33.952616

FILED NWBCS1893 RCVD:2006-06-13 PRNT: 2009-06-18-16.22.33.952616

PARKING LEVEL 2 FLOOR PLAN

STRATA PLAN BCS /893

AMENDED PURSUANT TO SEC 258
STRATA PROPERTY ACT.
THIS 23RD DAY AUGUST 2006
SEE AMENDED SHEET 7A
(BA205123)

SCALE 1:150

1 0 1 2 3 4 5 10

ALL DISTANCES ARE IN METRES AND DECIMALS THEREOF.

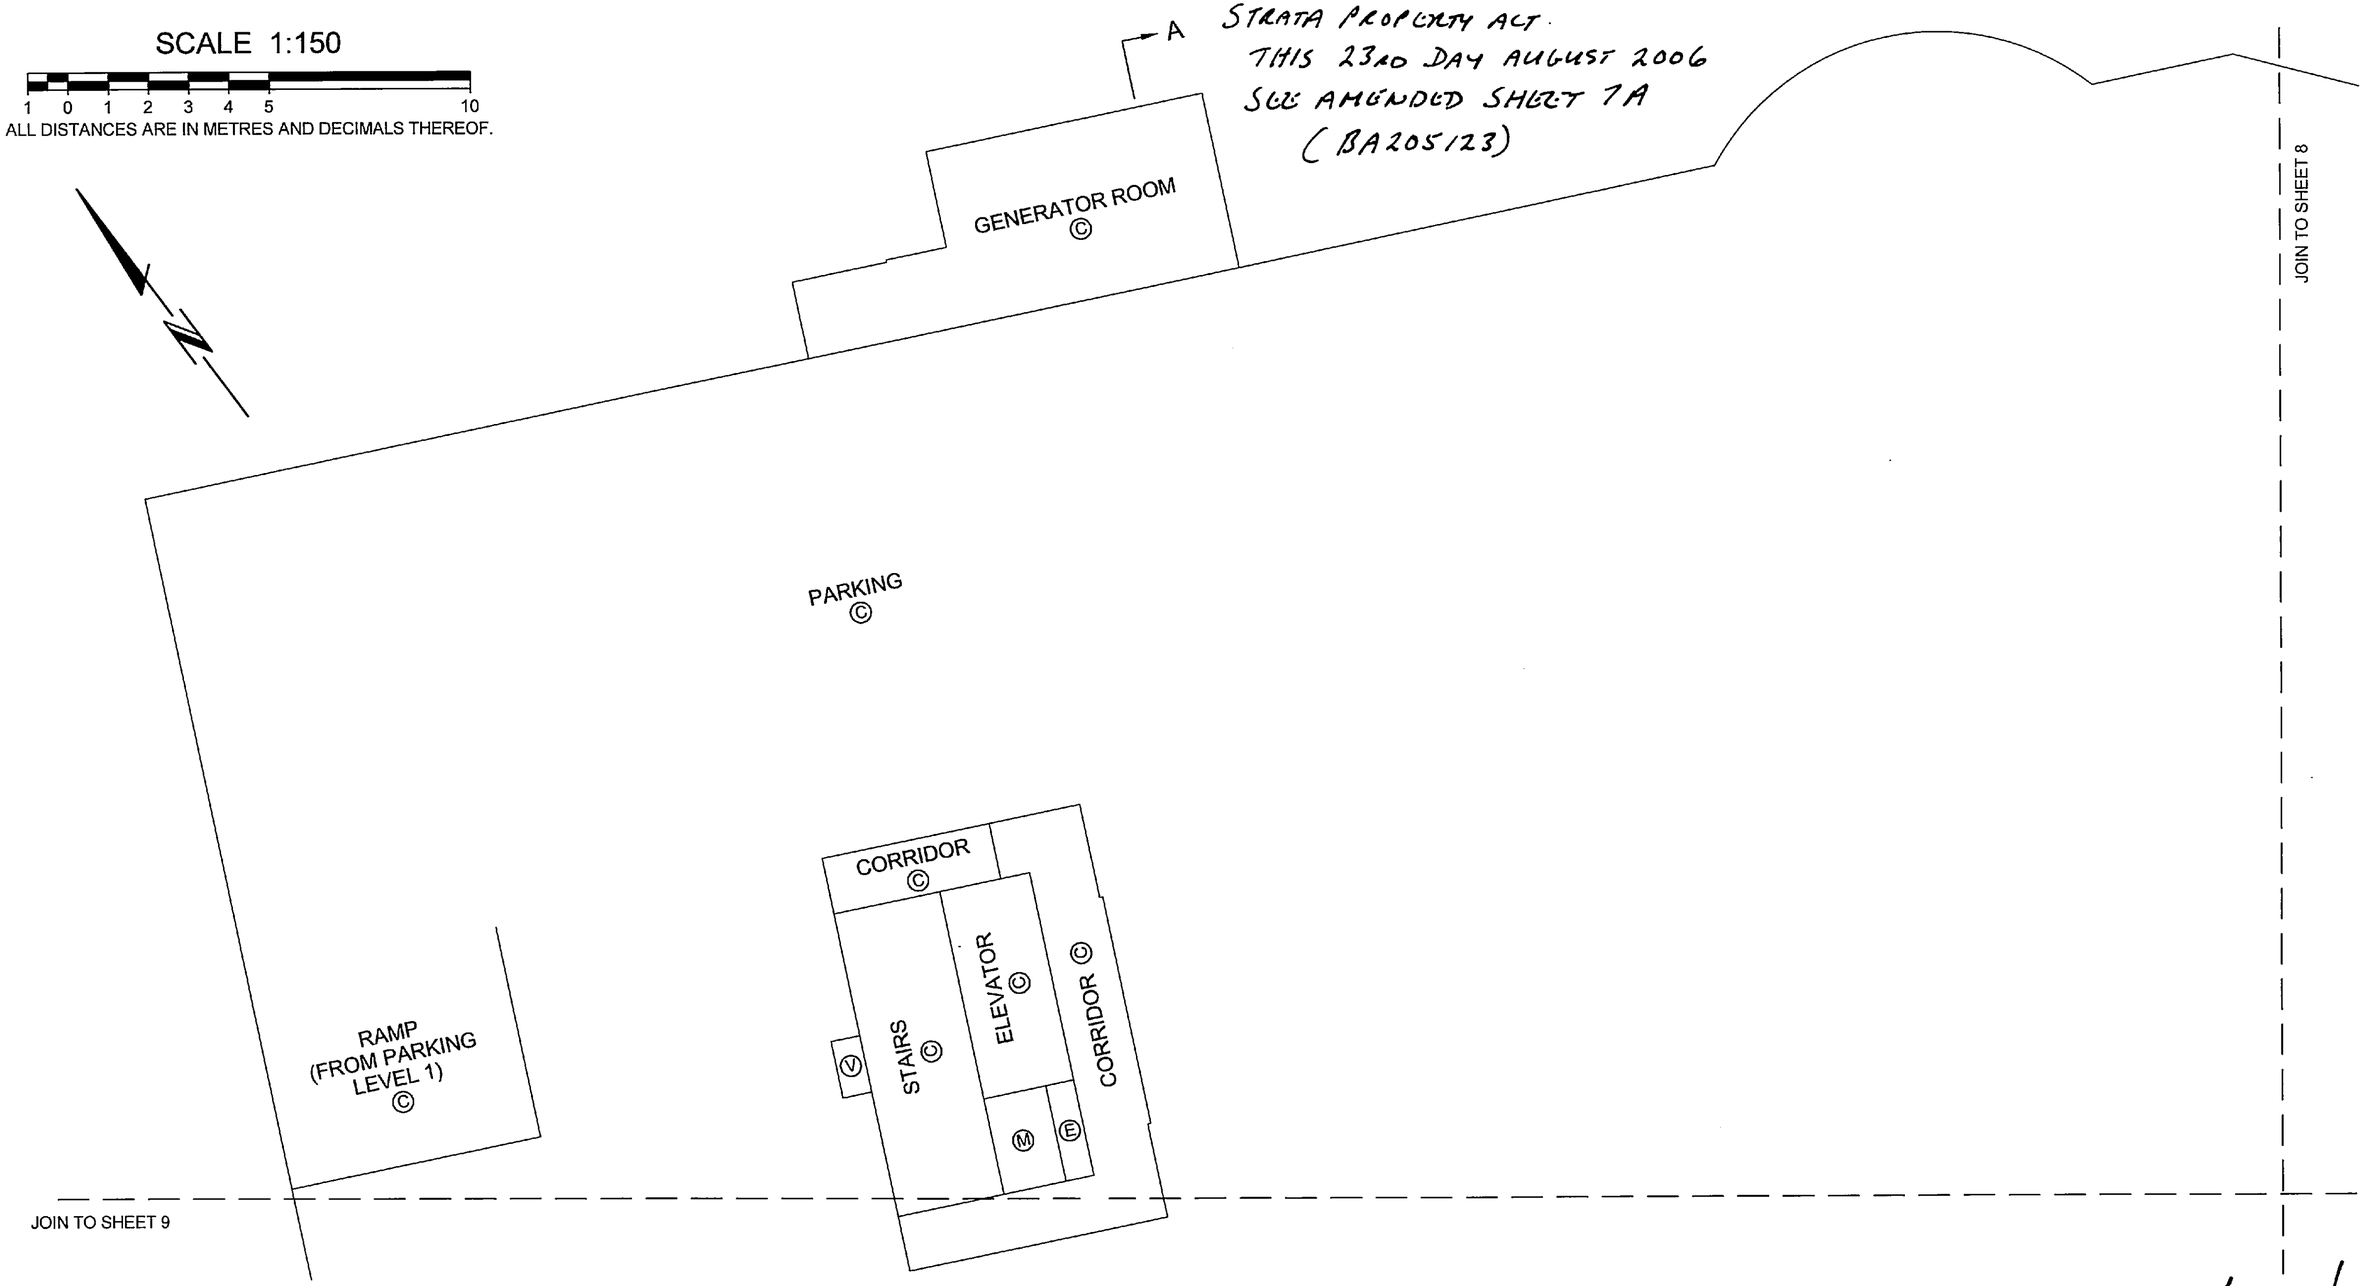

DATE: May 30/06

B.C.L.S.

JOB DIRECTORY: \NV2005\13105-SFU\13105-Final Strata\DWG\ST13105-01F.DWG

ORIGINAL

EXPLANATORY PLAN TO AMEND LEASEHOLD STRATA PLAN BCS1893, TO DESIGNATE LIMITED COMMON PROPERTY FOR STRATA LOTS 1 TO 175 INCLUSIVE

PURSUANT TO SECTION 258 OF THE STRATA PROPERTY ACT.

PARKING LEVEL P2 - WESTERN PORTION

STRATA PLAN BCS1893

DEPOSITED AND REGISTERED IN THE LAND TITLE OFFICE AT NEW WESTMINSTER, B.C.

THIS 23 DAY OF AUGUST, 2006.

Ian MacDonald LCP.
REGISTRAR
BA205123

SCALE 1:250

5 0 5 10

ALL DISTANCES ARE IN METRES AND DECIMALS THEREOF.

ALL ANGLES ARE 45° OR 90° AND MULTIPLES THEREOF, UNLESS OTHERWISE SHOWN.

"NOVO II"

CIVIC ADDRESS:
9232-9262 UNIVERSITY CRESCENT
BURNABY, BC

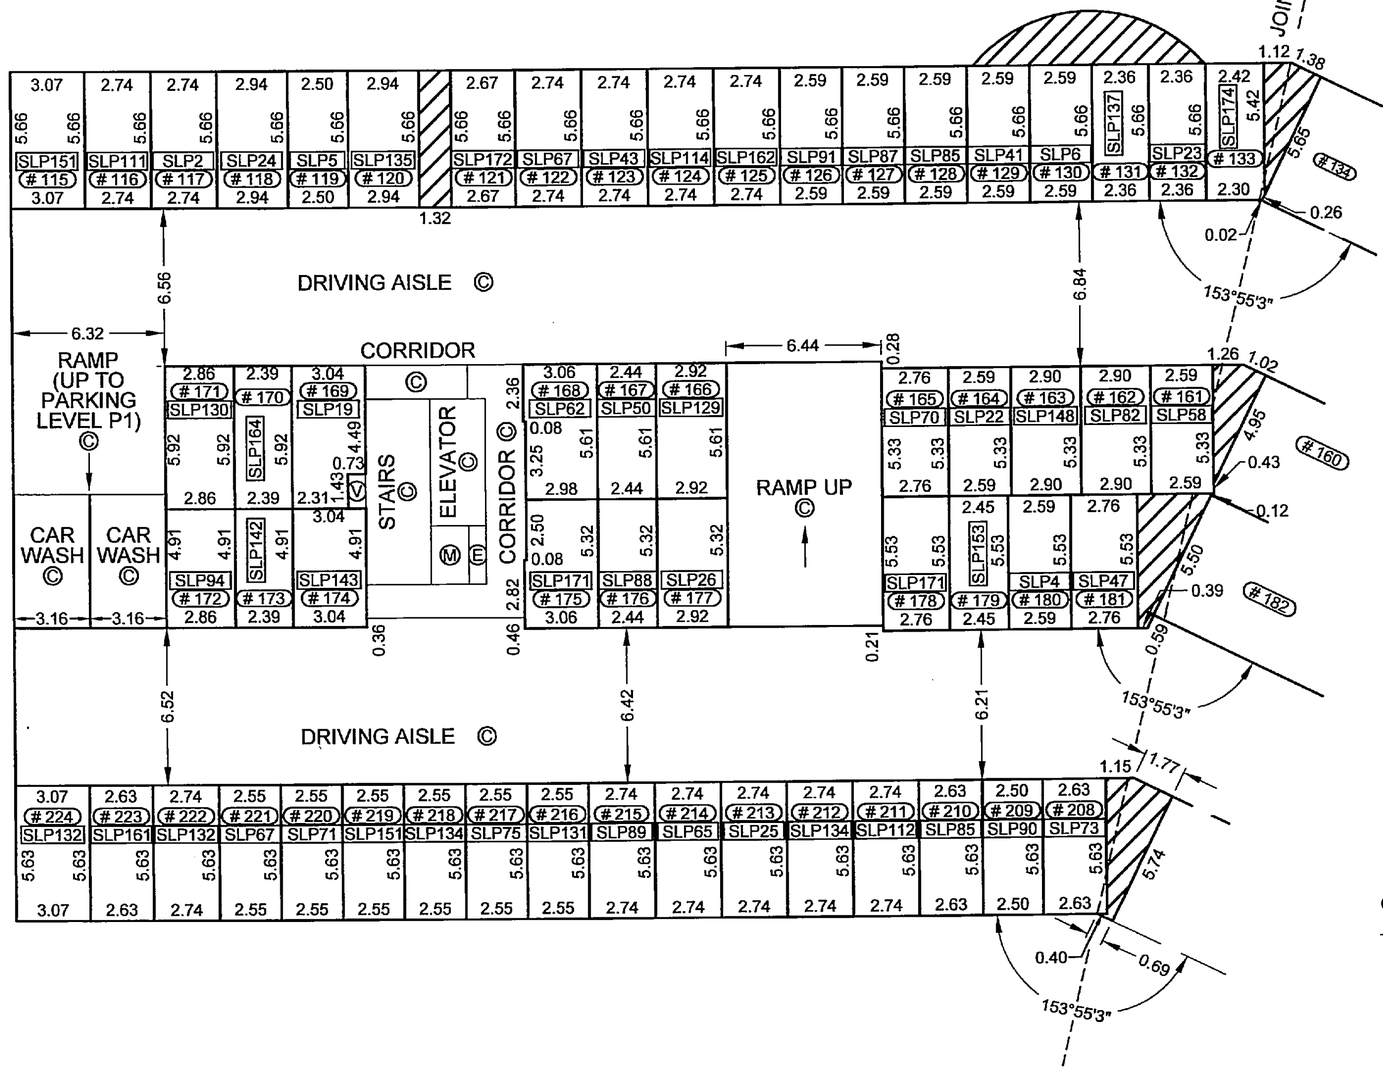

LEGEND

- SL - DENOTES STRATA LOT
- Ⓒ - DENOTES COMMON PROPERTY
- Ⓔ - DENOTES ELECTRICAL COMMON PROPERTY
- Ⓜ - DENOTES MECHANICAL COMMON PROPERTY
- Ⓥ - DENOTES VENT COMMON PROPERTY
- B1 - DENOTES BALCONY LCP FOR SL 1 (TYPICAL)
- P1 - DENOTES PATIO LCP FOR SL 1 (TYPICAL)
- #1 - DENOTES PARKING STALL NUMBER 1 (TYPICAL)
- SLP101 - DENOTES PARKING LCP FOR SL 101 (TYPICAL)
- VIS - DENOTES VISITOR PARKING (COMMON PROPERTY)
- —o— - DENOTES WIRE SECURITY FENCE
- - DENOTES WALKWAY PORTIONS OF PARKING AREA (COMMON PROPERTY)

DATE: 16th Aug 2006

B.C.L.S.

CERTIFIED CORRECT:
THIS 16th DAY OF Aug, 2006

J. NEIL BENNETT, B.C.L.S.

BENNETT & ASSOCIATES
B.C. LAND SURVEYORS
#201 - 275 FELL AVENUE
NORTH VANCOUVER, B.C.
V7P 3R5
PH. 604-980-4868
FX. 604-980-5856
www.bennettsurveys.com

FILE: \NV2006\13105-SFU\13105-Final Strata\ST13105-O2F.dwg DWS

ORIGINAL

FILED NWBCS1893 RCVD:2006-06-13 PRNT: 2009-06-18-16.22.33.952616

PARKING LEVEL 2 FLOOR PLAN

AMENDED PURSUANT TO SEC. 258
STRATA PROPERTY ACT.
THIS 23RD DAY AUGUST 2006
SEE AMENDED SHEET 8A
(BA 205123)

STRATA PLAN BCS /893

SCALE 1:150

1 0 1 2 3 4 5 10

ALL DISTANCES ARE IN METRES AND DECIMALS THEREOF.

B

JOIN TO SHEET 7

PARKING Ⓒ

CORRIDOR Ⓒ

ELEVATOR Ⓒ

STAIRS Ⓒ

Ⓔ

Ⓜ

JOIN TO SHEET 10

DATE: May 30/06

B.C.L.S.

JOB DIRECTORY: \NV2005\13105-SFU\13105-Final Strata\DWG\ST13105-01F.DWG

ORIGINAL

AMENDMENT SHEET OF A PORTION OF LEASEHOLD STRATA PLAN BCS1893 SHOWING PARKING STALLS LIMITED COMMON PROPERTY.

PARKING LEVEL P2 - EASTERN PORTION STRATA PLAN BCS1893

SCALE 1:200

5 0 5 10

ALL DISTANCES ARE IN METRES AND DECIMALS THEREOF.

ALL ANGLES ARE 45° OR 90° AND MULTIPLES THEREOF, UNLESS OTHERWISE SHOWN.

"NOVO II"

CIVIC ADDRESS:
9232-9262 UNIVERSITY CRESCENT
BURNABY, BC

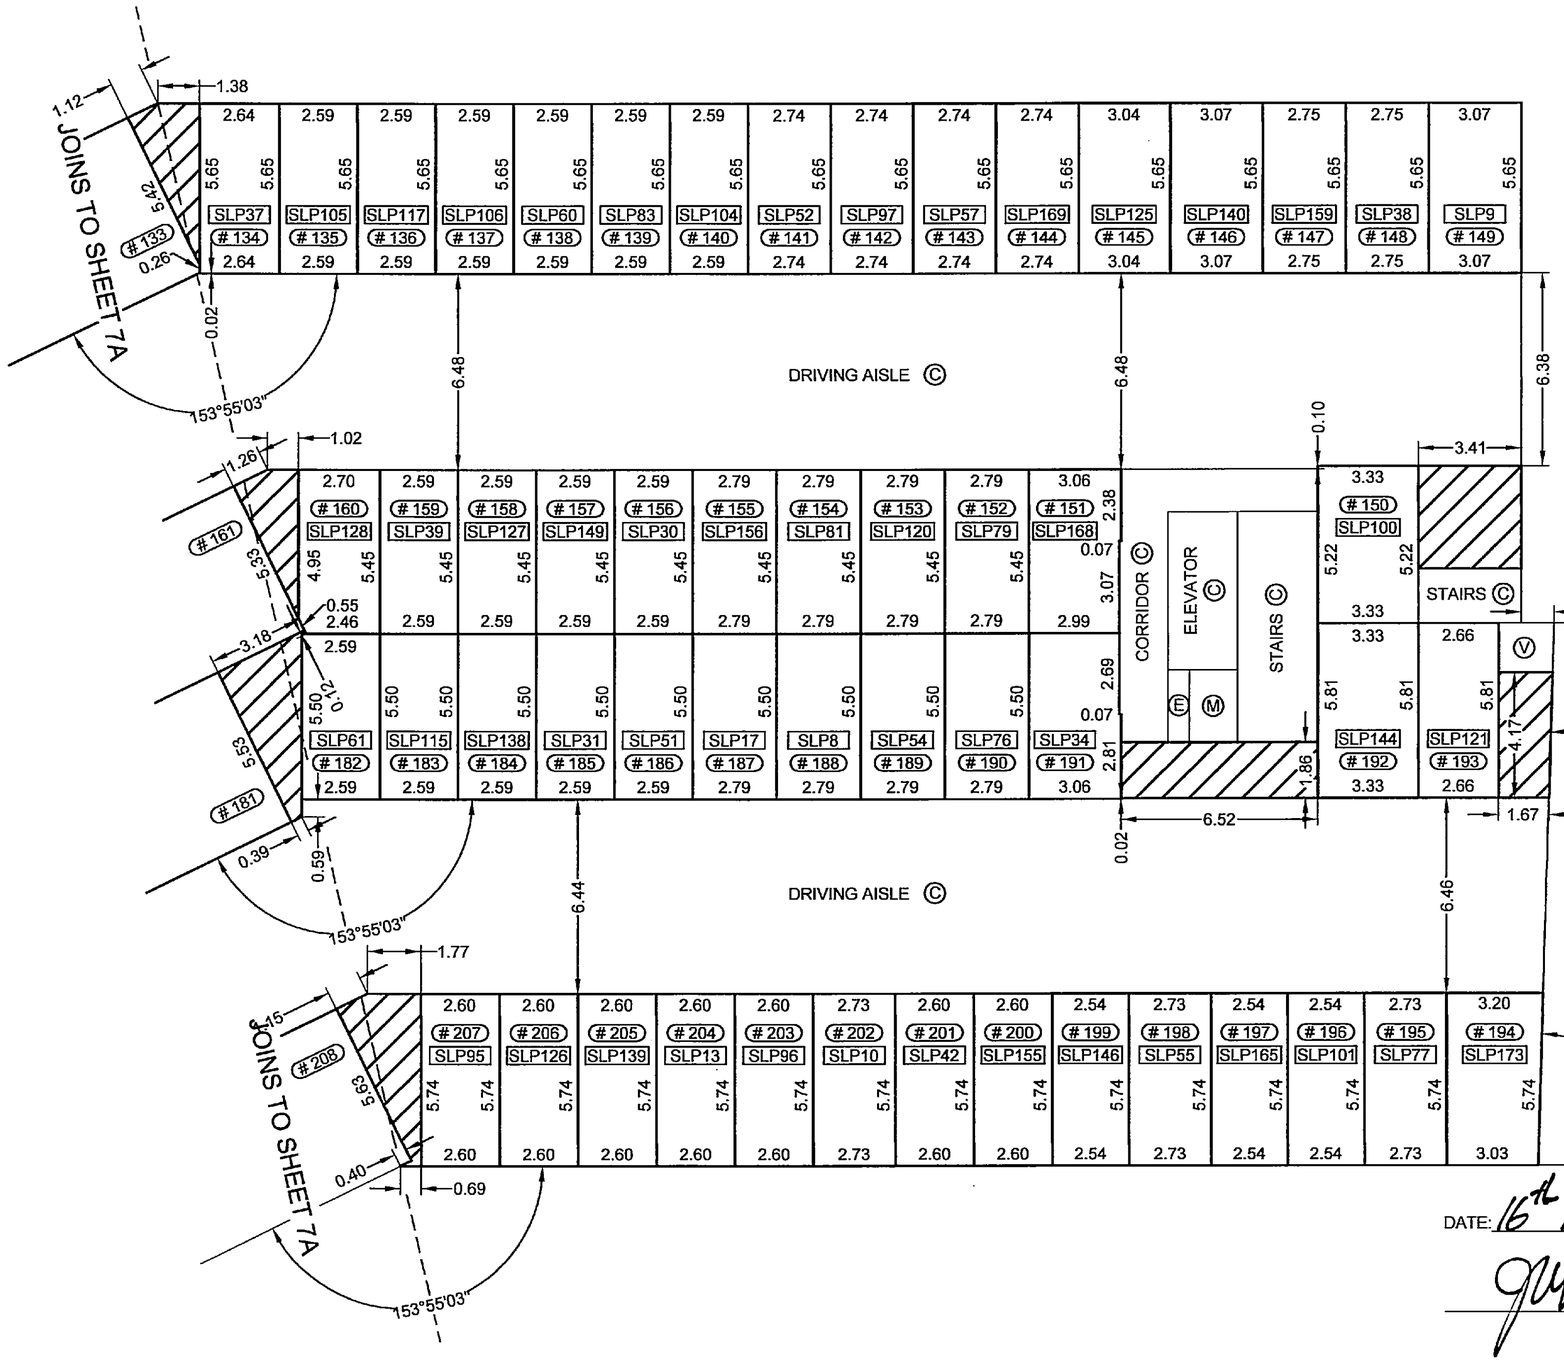

LEGEND

- SL - DENOTES STRATA LOT
- Ⓒ - DENOTES COMMON PROPERTY
- Ⓔ - DENOTES ELECTRICAL COMMON PROPERTY
- Ⓜ - DENOTES MECHANICAL COMMON PROPERTY
- Ⓥ - DENOTES VENT COMMON PROPERTY
- (B 1) - DENOTES BALCONY LCP FOR SL 1 (TYPICAL)
- (P 1) - DENOTES PATIO LCP FOR SL 1 (TYPICAL)
- (# 1) - DENOTES PARKING STALL NUMBER 1 (TYPICAL)
- [SLP101] - DENOTES PARKING LCP FOR SL 101 (TYPICAL)
- [VIS] - DENOTES VISITOR PARKING (COMMON PROPERTY)
- —o— - DENOTES WIRE SECURITY FENCE
- - DENOTES WALKWAY PORTIONS OF PARKING AREA (COMMON PROPERTY)

BENNETT & ASSOCIATES
B.C. LAND SURVEYORS
#201 - 275 FELL AVENUE
NORTH VANCOUVER, B.C.
V7P 3R5
PH. 604-980-4868
FX. 604-980-5856
www.bennettsurveys.com

FILE: \NV2006\13105-SFU\13105-Final Strata\ST13105-O2F.dwg DWS

DATE: 16th Aug 2006

B.C.L.S.

ORIGINAL

FILED NWBCS1893 RCVD:2006-06-13 PRNT: 2009-06-18-16.22.33.952616

PARKING LEVEL 2 FLOOR PLAN

STRATA PLAN BCS /893

SCALE 1:150

1 0 1 2 3 4 5 10

ALL DISTANCES ARE IN METRES AND DECIMALS THEREOF.

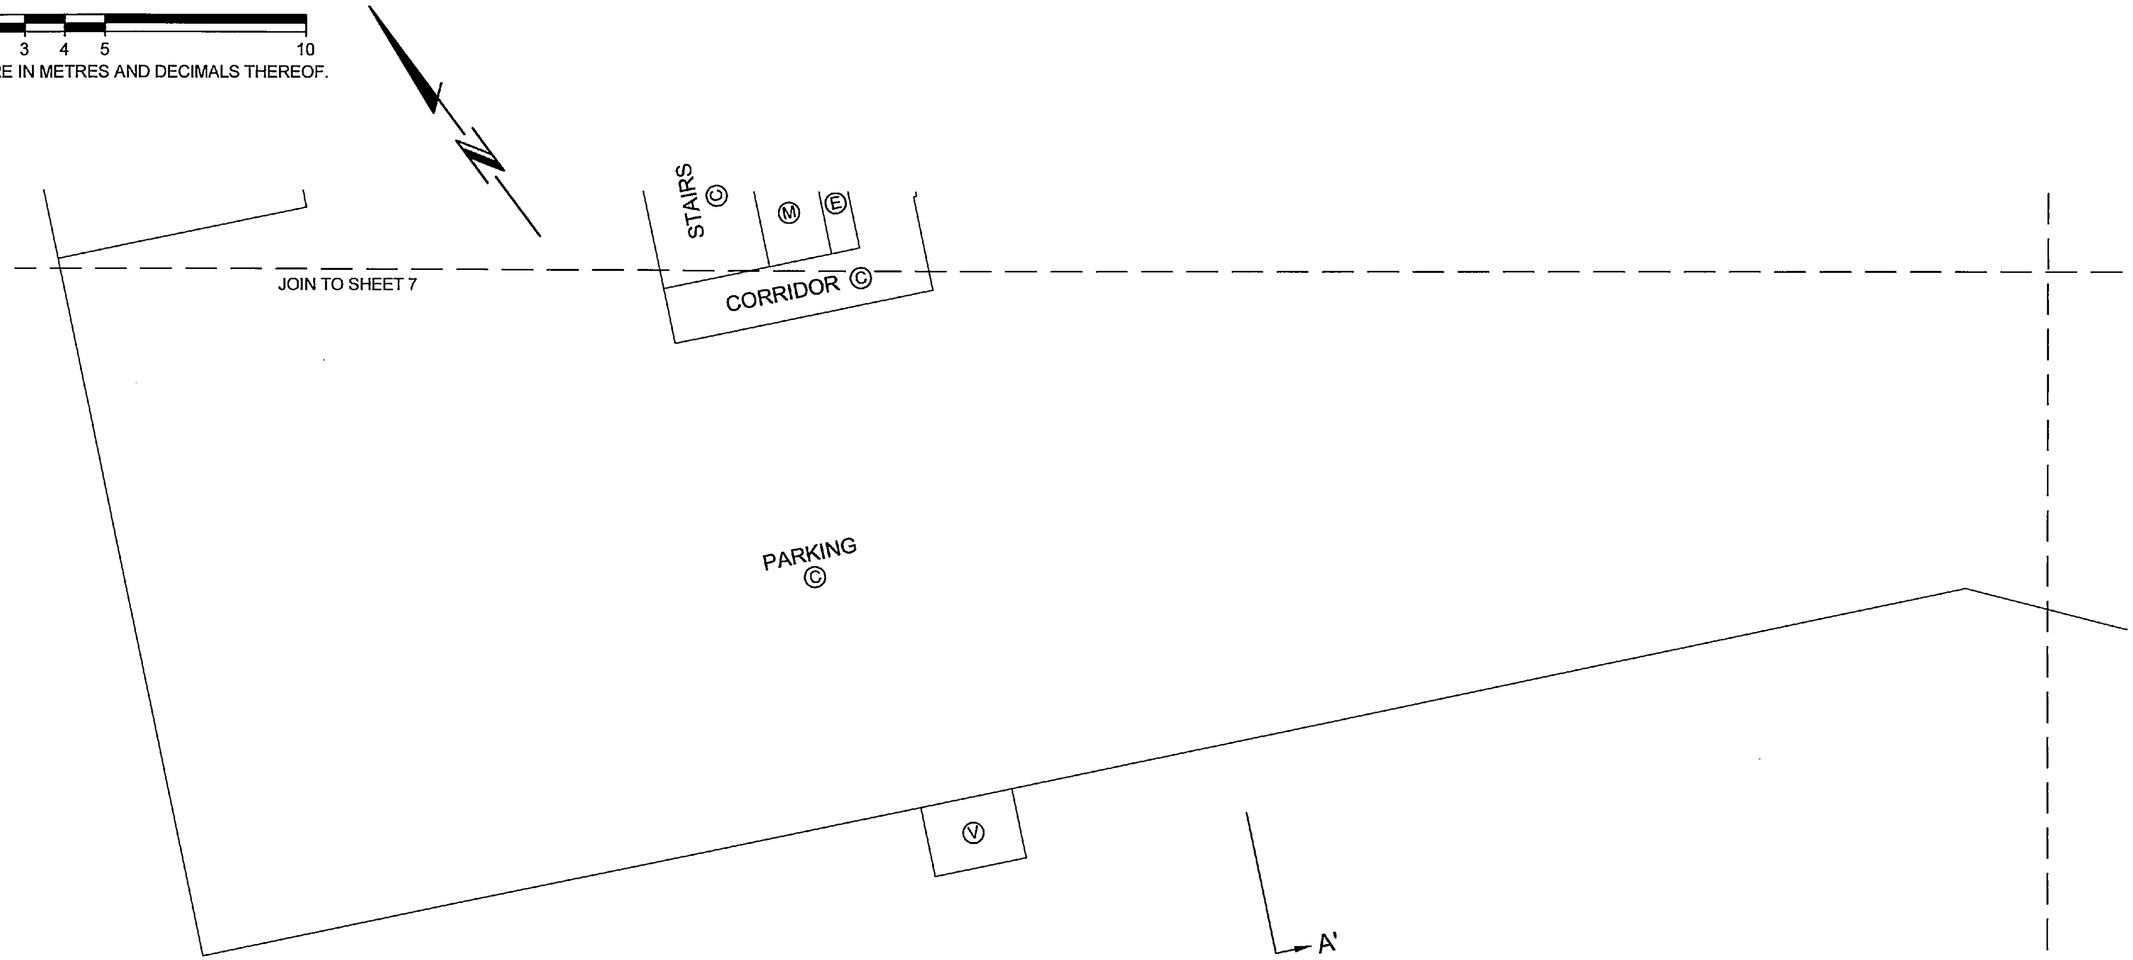

DATE: May 30/06

B.C.L.S.

JOB DIRECTORY: \NV2005\13105-SFU\13105-Final Strata\DWG\ST13105-01F.DWG

ORIGINAL

FILED NWBCS1893 RCVD:2006-06-13 PRNT: 2009-06-18-16.22.33.952616

PARKING LEVEL 2 FLOOR PLAN

STRATA PLAN BCS 1893

SCALE 1:150

1 0 1 2 3 4 5 10

ALL DISTANCES ARE IN METRES AND DECIMALS THEREOF.

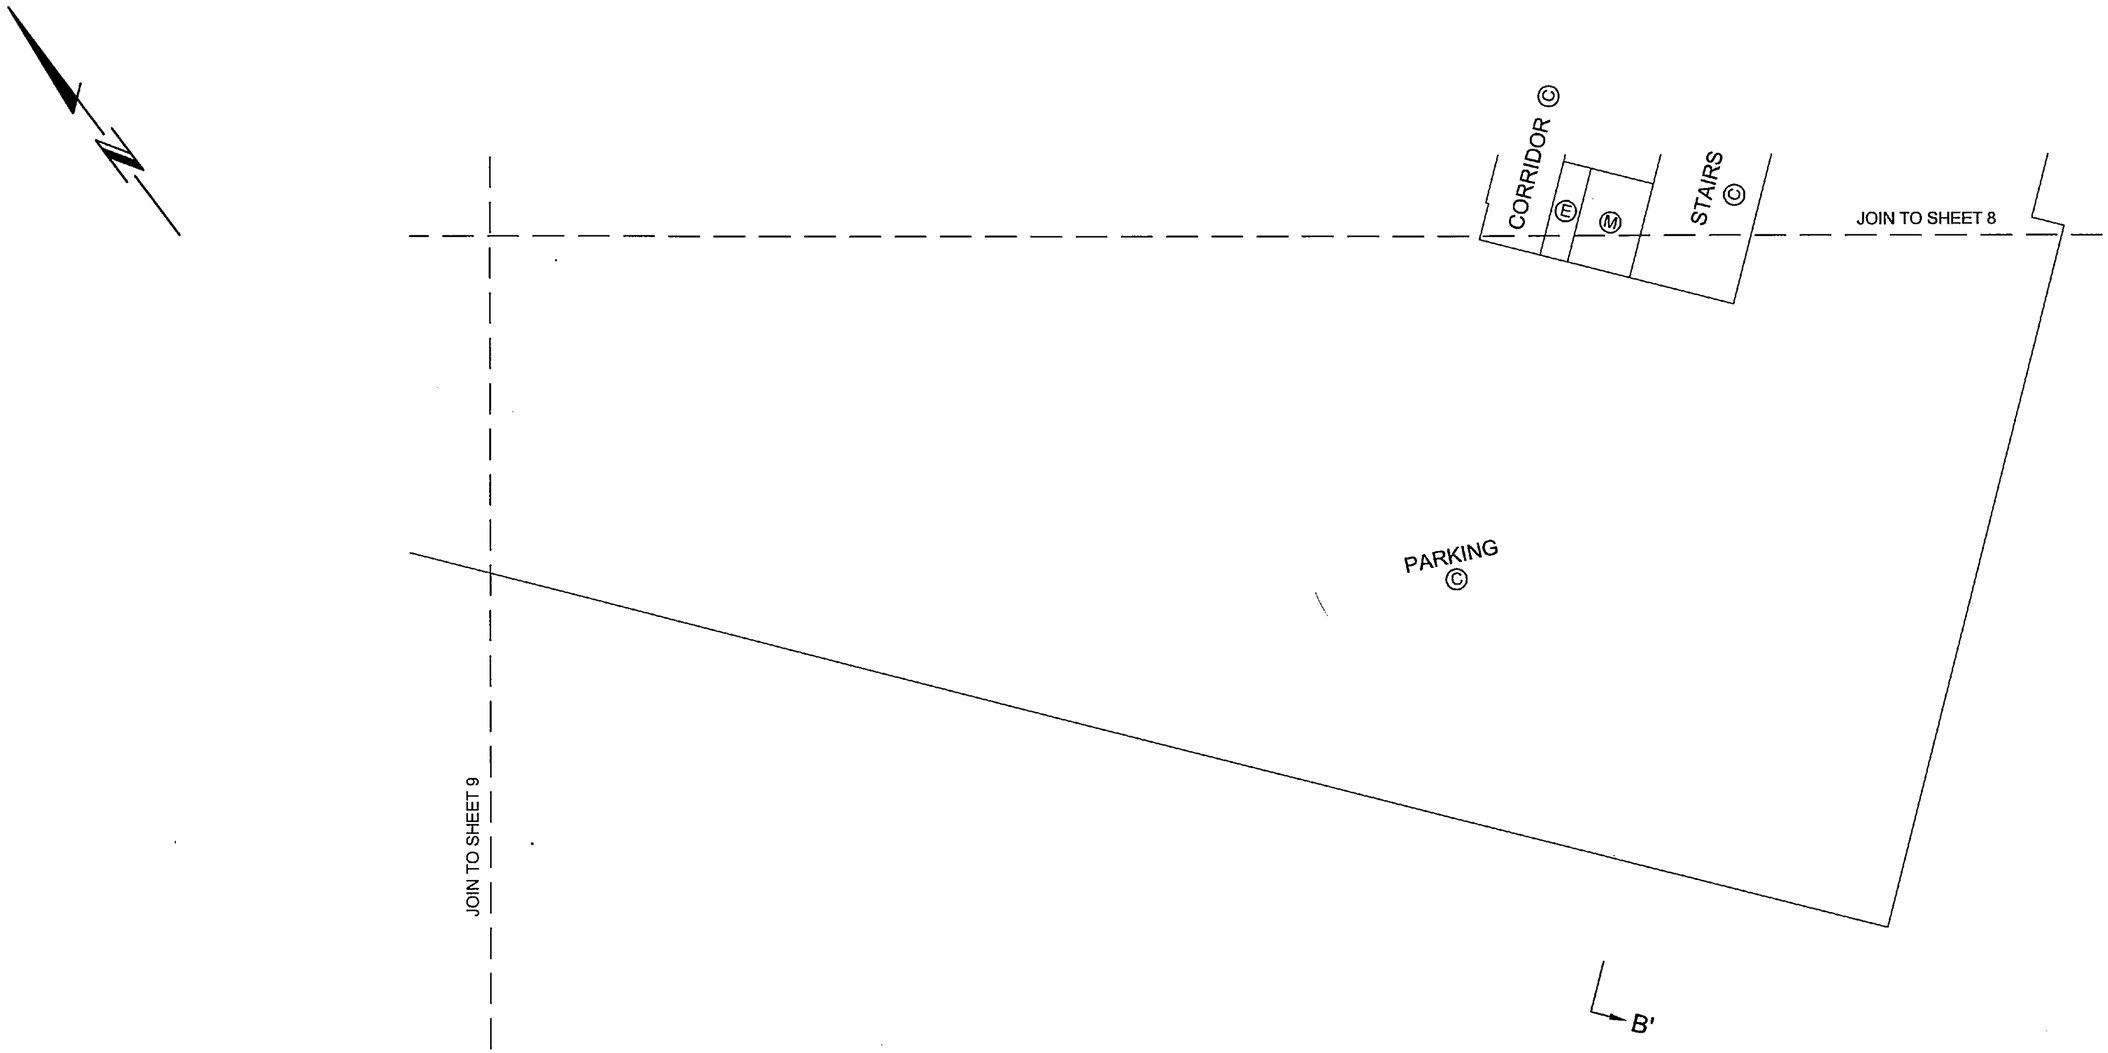

DATE: May 30/06

B.C.L.S.

JOB DIRECTORY: \NV2005\13105-SFU\13105-Final Strata\DWG\ST13105-01F.DWG

ORIGINAL

PARKING LEVEL 1 FLOOR PLAN

AMENDED PURSUANT TO SEC 258
STRATA PROPERTY ACT
THIS 23RD DAY AUGUST 2006
SEE AMENDED SHEET 11A
(BA205123)

STRATA PLAN BCS 1893

SCALE 1:150

1 0 1 2 3 4 5 10

ALL DISTANCES ARE IN METRES AND DECIMALS THEREOF.

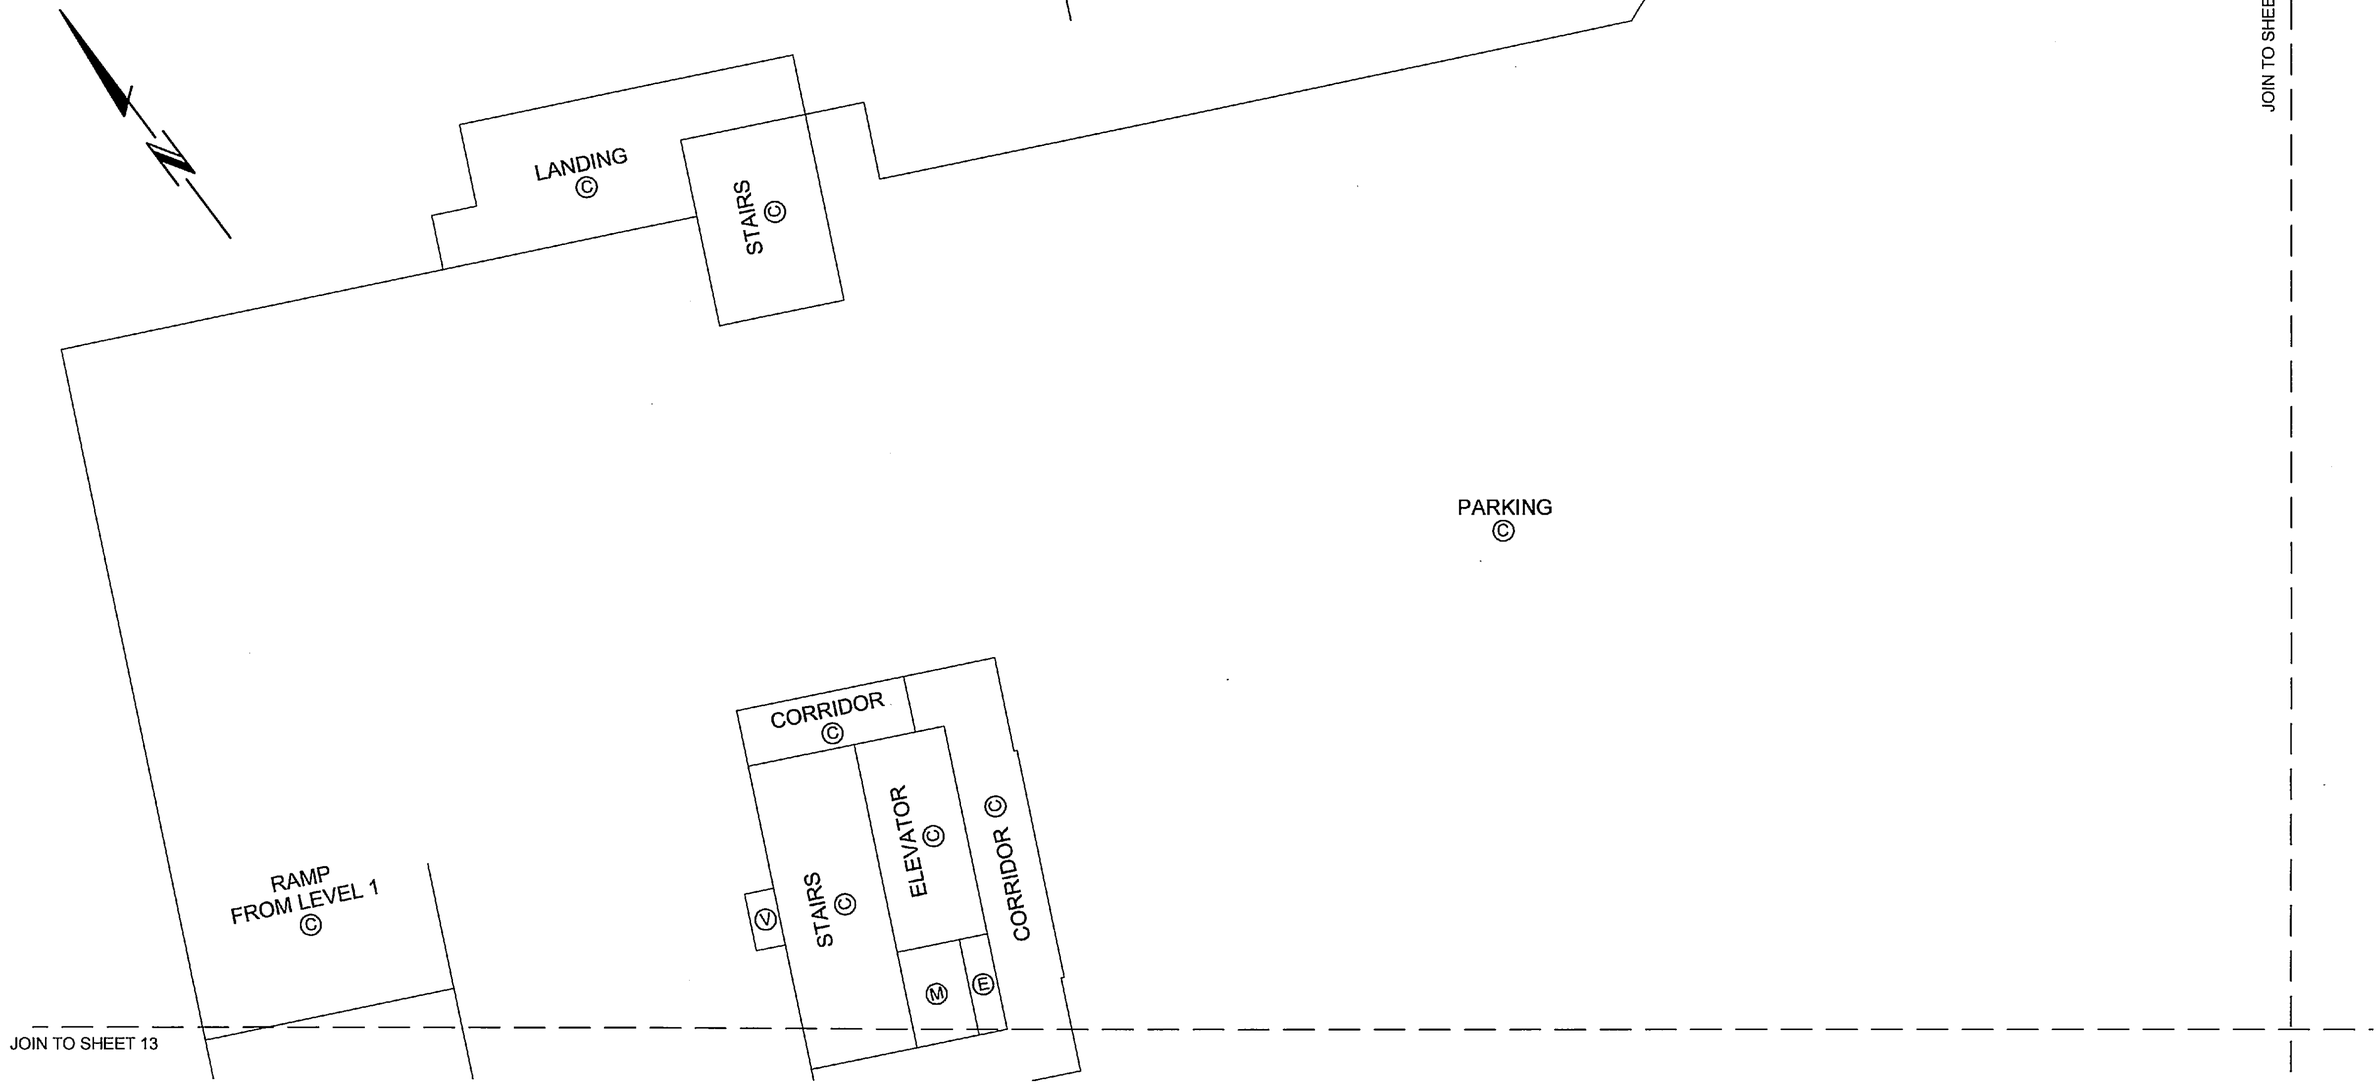

DATE: May 30/06

B.C.L.S.

JOB DIRECTORY: \NV2005\13105-SFU\13105-Final Strata\DWG\ST13105-01F.DWG

ORIGINAL

AMENDMENT SHEET OF A PORTION OF LEASEHOLD STRATA PLAN BCS1893 SHOWING PARKING STALLS LIMITED COMMON PROPERTY.

PARKING LEVEL P1 - WESTERN PORTION STRATA PLAN BCS1893

SCALE 1:200

5 0 5 10

ALL DISTANCES ARE IN METRES AND DECIMALS THEREOF.

ALL ANGLES ARE 45° OR 90° AND MULTIPLES THEREOF, UNLESS OTHERWISE SHOWN.

"NOVO II"

CIVIC ADDRESS:
9232-9262 UNIVERSITY CRESCENT
BURNABY, BC

LEGEND

- SL - DENOTES STRATA LOT
- Ⓒ - DENOTES COMMON PROPERTY
- Ⓔ - DENOTES ELECTRICAL COMMON PROPERTY
- Ⓜ - DENOTES MECHANICAL COMMON PROPERTY
- Ⓥ - DENOTES VENT COMMON PROPERTY
- (B1) - DENOTES BALCONY LCP FOR SL 1 (TYPICAL)
- (P1) - DENOTES PATIO LCP FOR SL 1 (TYPICAL)
- (#1) - DENOTES PARKING STALL NUMBER 1 (TYPICAL)
- [SLP101] - DENOTES PARKING LCP FOR SL 101 (TYPICAL)
- [VIS] - DENOTES VISITOR PARKING (COMMON PROPERTY)
- —o— - DENOTES WIRE SECURITY FENCE
- ▨ - DENOTES WALKWAY PORTIONS OF PARKING AREA (COMMON PROPERTY)

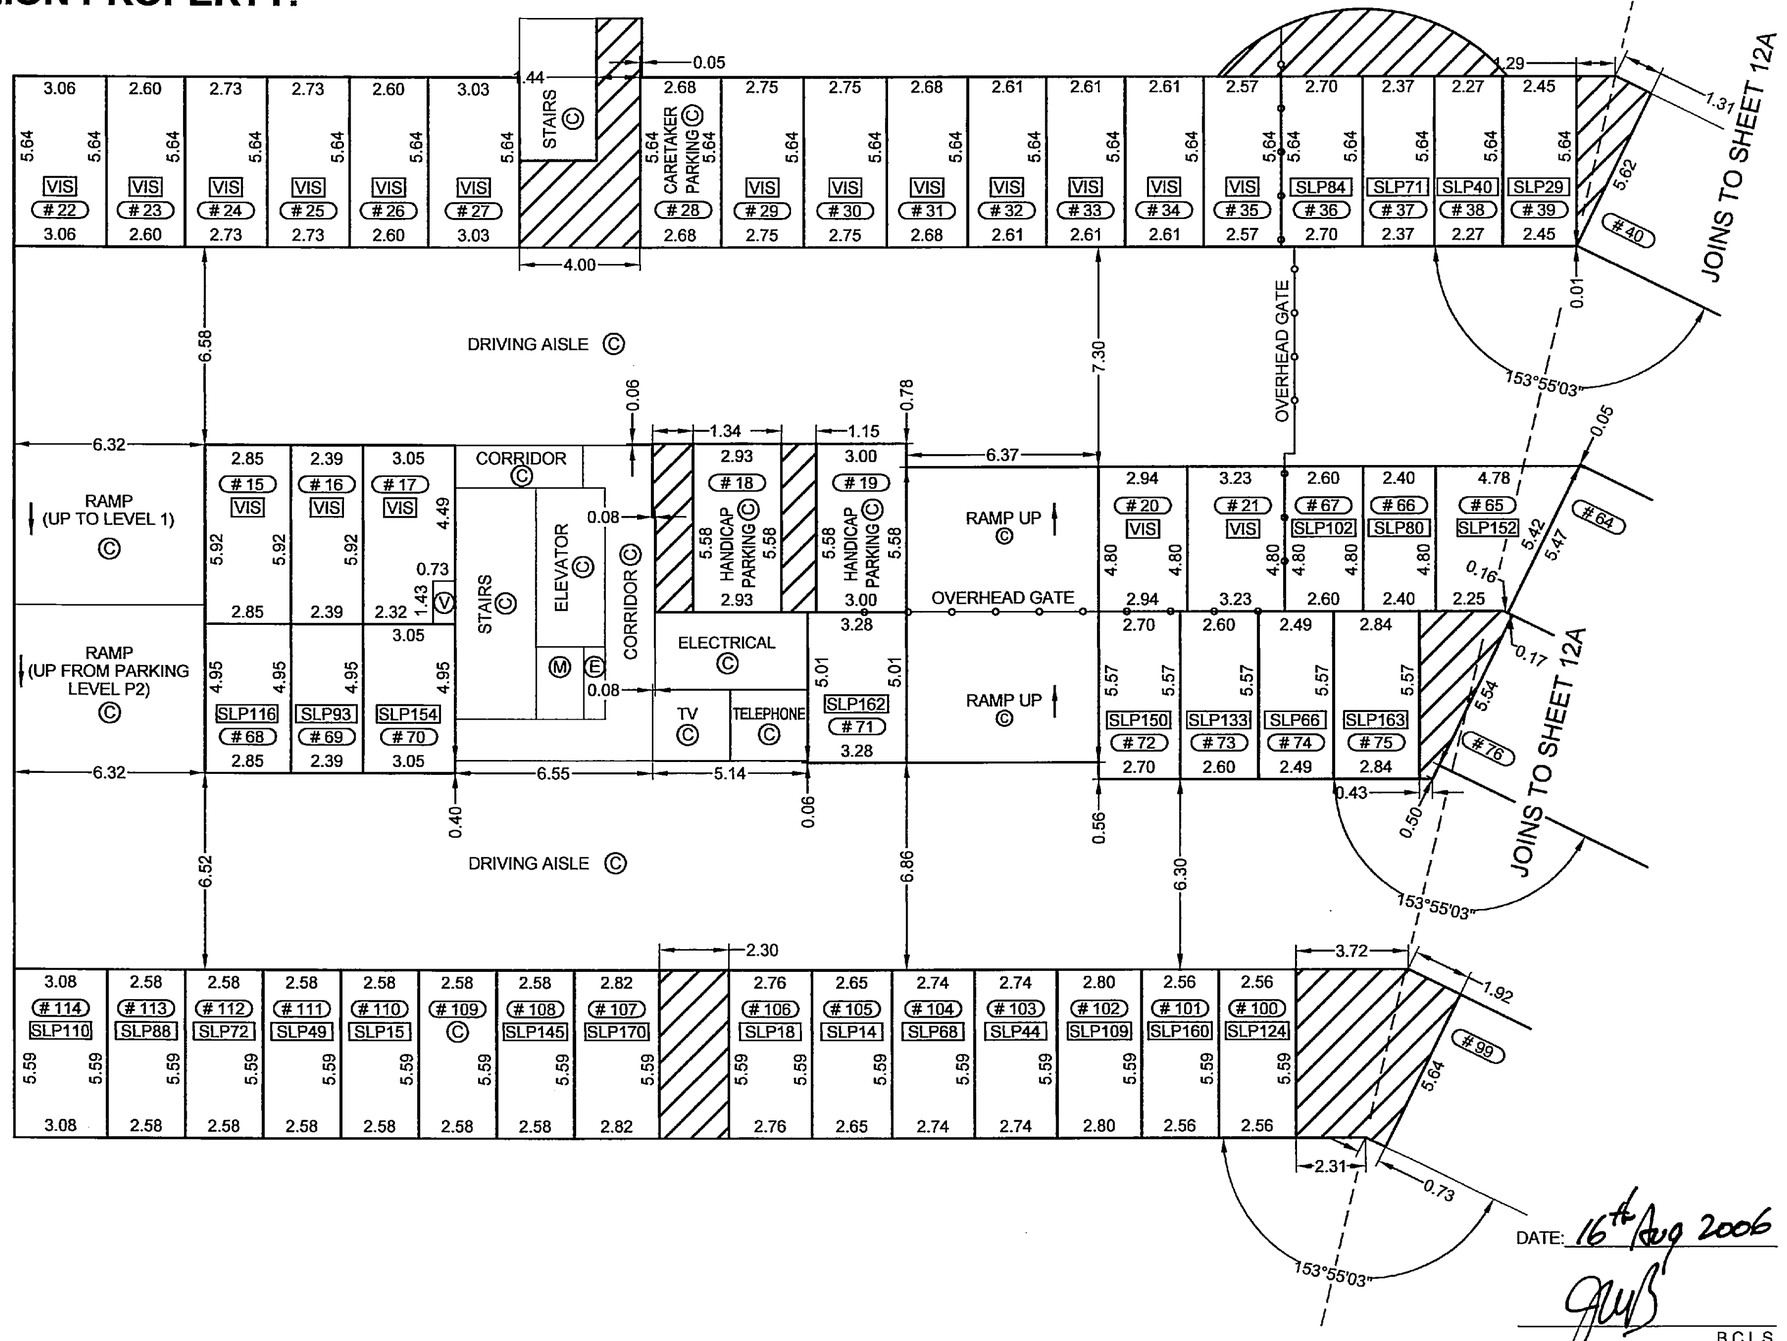

BENNETT & ASSOCIATES
B.C. LAND SURVEYORS
#201 - 275 FELL AVENUE
NORTH VANCOUVER, B.C.
V7P 3R5
PH. 604-980-4868
FX. 604-980-5856
www.bennettsurveys.com

FILE: \NV2006\13105-SFU\13105-Final Strata\ST13105-O2F.dwg DWS

DATE: 16th Aug 2006

B.C.L.S.

ORIGINAL

FILED NWBCS1893 RCVD:2006-06-13 PRNT: 2009-06-18-16.22.33.952616

PARKING LEVEL 1 FLOOR PLAN

AMENDED PURSUANT TO SEC 258
STRATA PROPERTY ACT.
THIS 23RD DAY AUGUST 2006
SEE AMENDED SHEET 12A
(CA 205123)

STRATA PLAN BCS 1893

SCALE 1:150

1 0 1 2 3 4 5 10

ALL DISTANCES ARE IN METRES AND DECIMALS THEREOF.

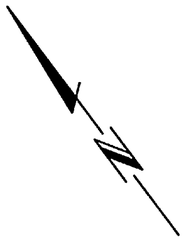

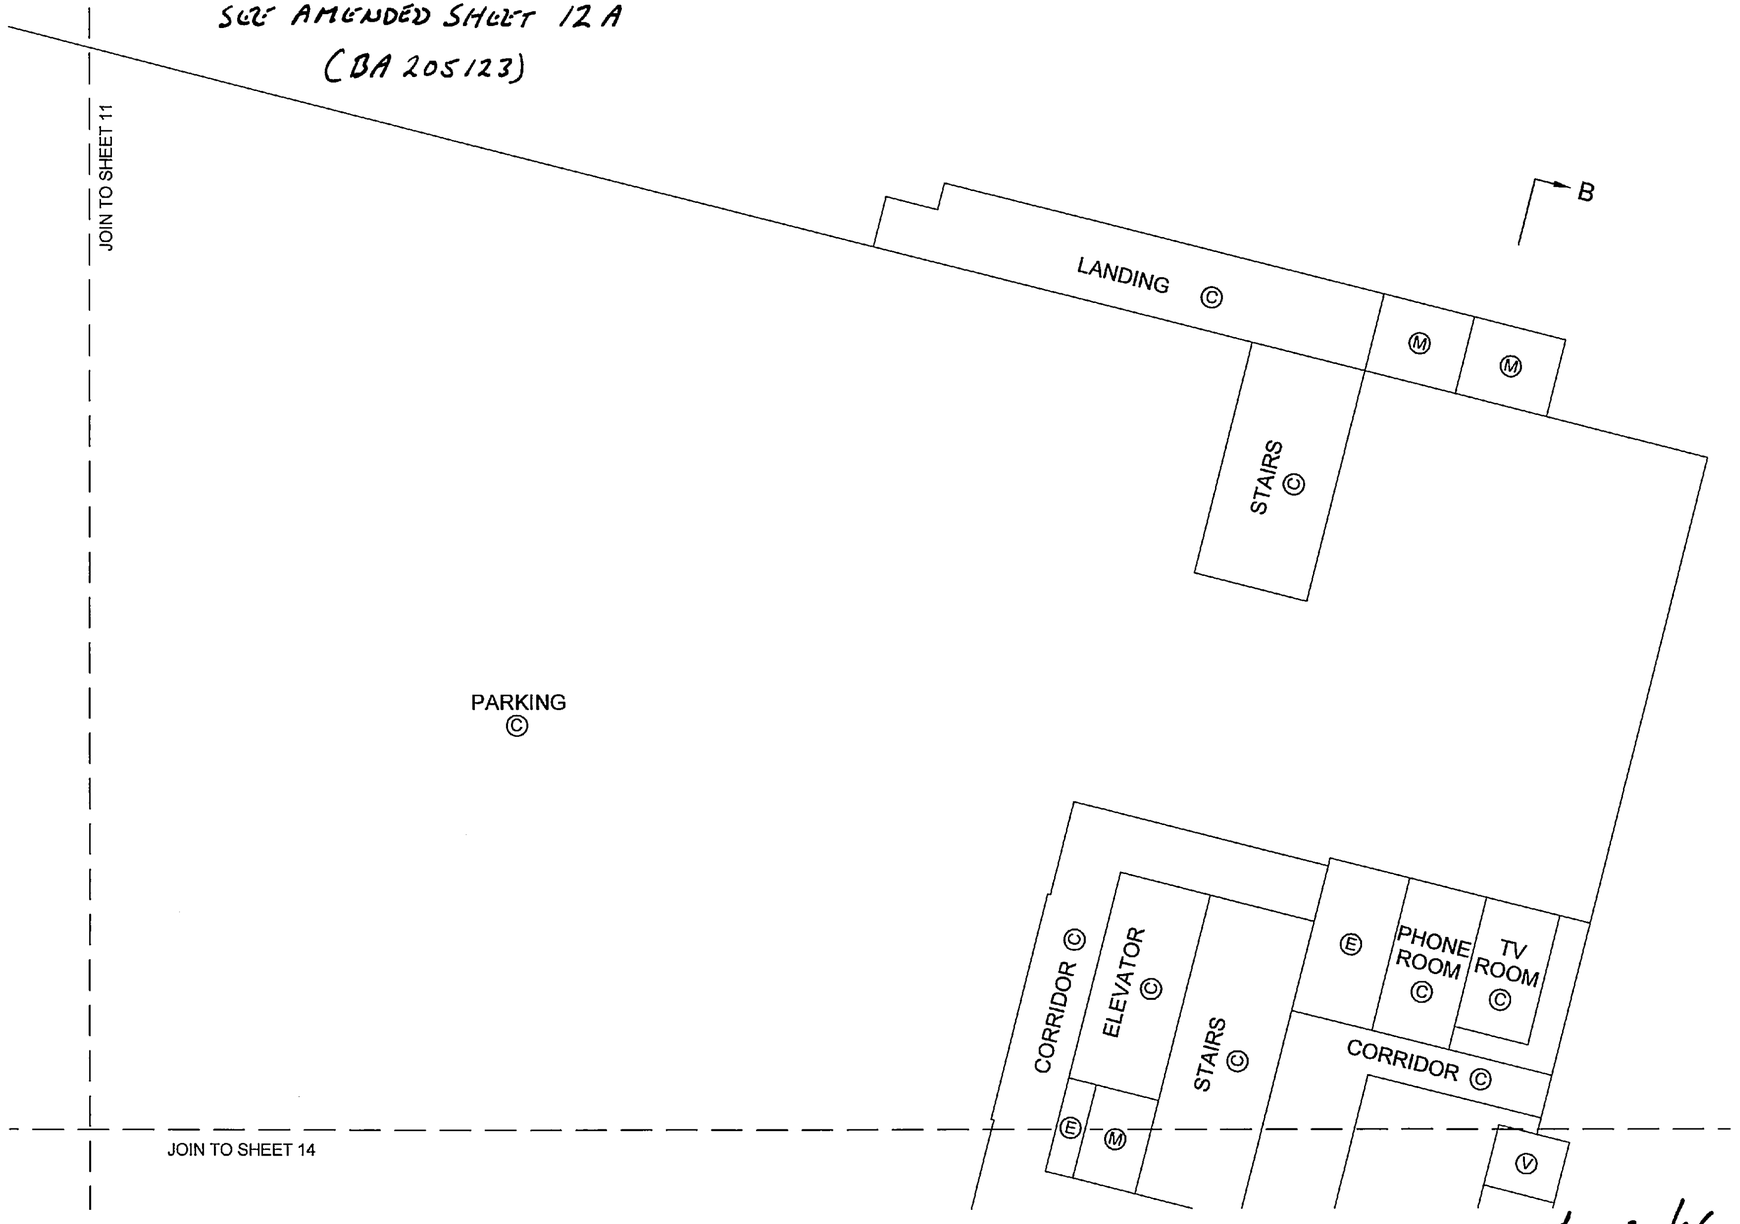

DATE: May 30 /06

B.C.L.S.

JOB DIRECTORY: \NV2005\13105-SFU\13105-Final Strata\DWG\ST13105-01F.DWG

ORIGINAL

AMENDMENT SHEET OF A PORTION OF LEASEHOLD STRATA PLAN BCS1893 SHOWING PARKING STALLS LIMITED COMMON PROPERTY.

PARKING LEVEL P1 - EASTERN PORTION STRATA PLAN BCS1893

SCALE 1:200

5 0 5 10

ALL DISTANCES ARE IN METRES AND DECIMALS THEREOF.

ALL ANGLES ARE 45° OR 90° AND MULTIPLES THEREOF, UNLESS OTHERWISE SHOWN.

"NOVO II"

CIVIC ADDRESS:
9232-9262 UNIVERSITY CRESCENT
BURNABY, BC

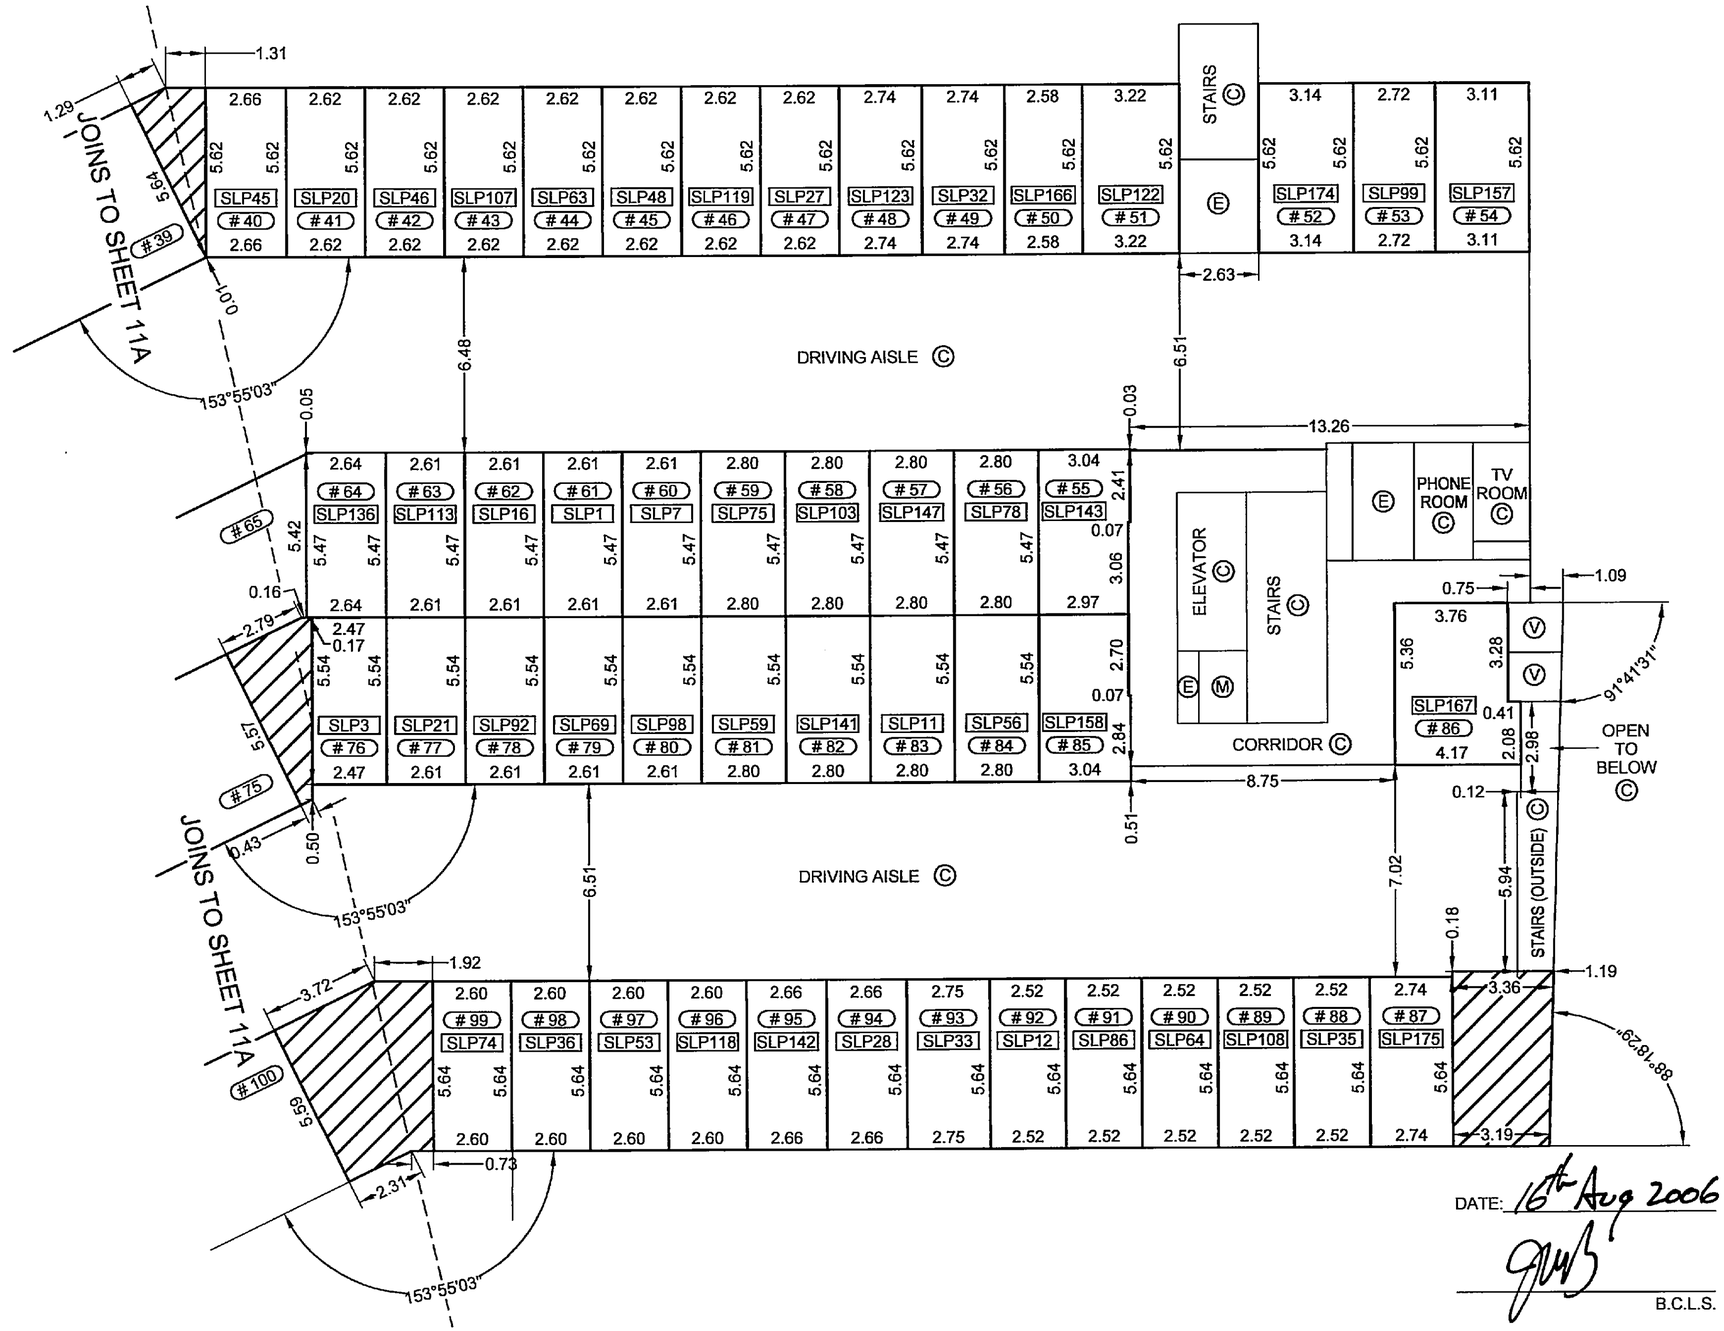

LEGEND

- SL - DENOTES STRATA LOT
- Ⓒ - DENOTES COMMON PROPERTY
- Ⓔ - DENOTES ELECTRICAL COMMON PROPERTY
- Ⓜ - DENOTES MECHANICAL COMMON PROPERTY
- Ⓥ - DENOTES VENT COMMON PROPERTY
- (B1) - DENOTES BALCONY LCP FOR SL 1 (TYPICAL)
- (P1) - DENOTES PATIO LCP FOR SL 1 (TYPICAL)
- (#1) - DENOTES PARKING STALL NUMBER 1 (TYPICAL)
- SLP101 - DENOTES PARKING LCP FOR SL 101 (TYPICAL)
- VIS - DENOTES VISITOR PARKING (COMMON PROPERTY)
- —o— - DENOTES WIRE SECURITY FENCE
- - DENOTES WALKWAY PORTIONS OF PARKING AREA (COMMON PROPERTY)

BENNETT & ASSOCIATES
B.C. LAND SURVEYORS
#201 - 275 FELL AVENUE
NORTH VANCOUVER, B.C.
V7P 3R5
PH. 604-980-4868
FX. 604-980-5856
www.bennettsurveys.com

FILE: \NV2006\13105-SFU\13105-Final Strata\ST13105-O2F.dwg DWS

DATE: 16th Aug 2006

B.C.L.S.

ORIGINAL

FILED NWBCS1893 RCVD:2006-06-13 PRNT: 2009-06-18-16.22.33.952616

PARKING LEVEL 1 FLOOR PLAN

STRATA PLAN BCS 1893

SCALE 1:150

1 0 1 2 3 4 5 10

ALL DISTANCES ARE IN METRES AND DECIMALS THEREOF.

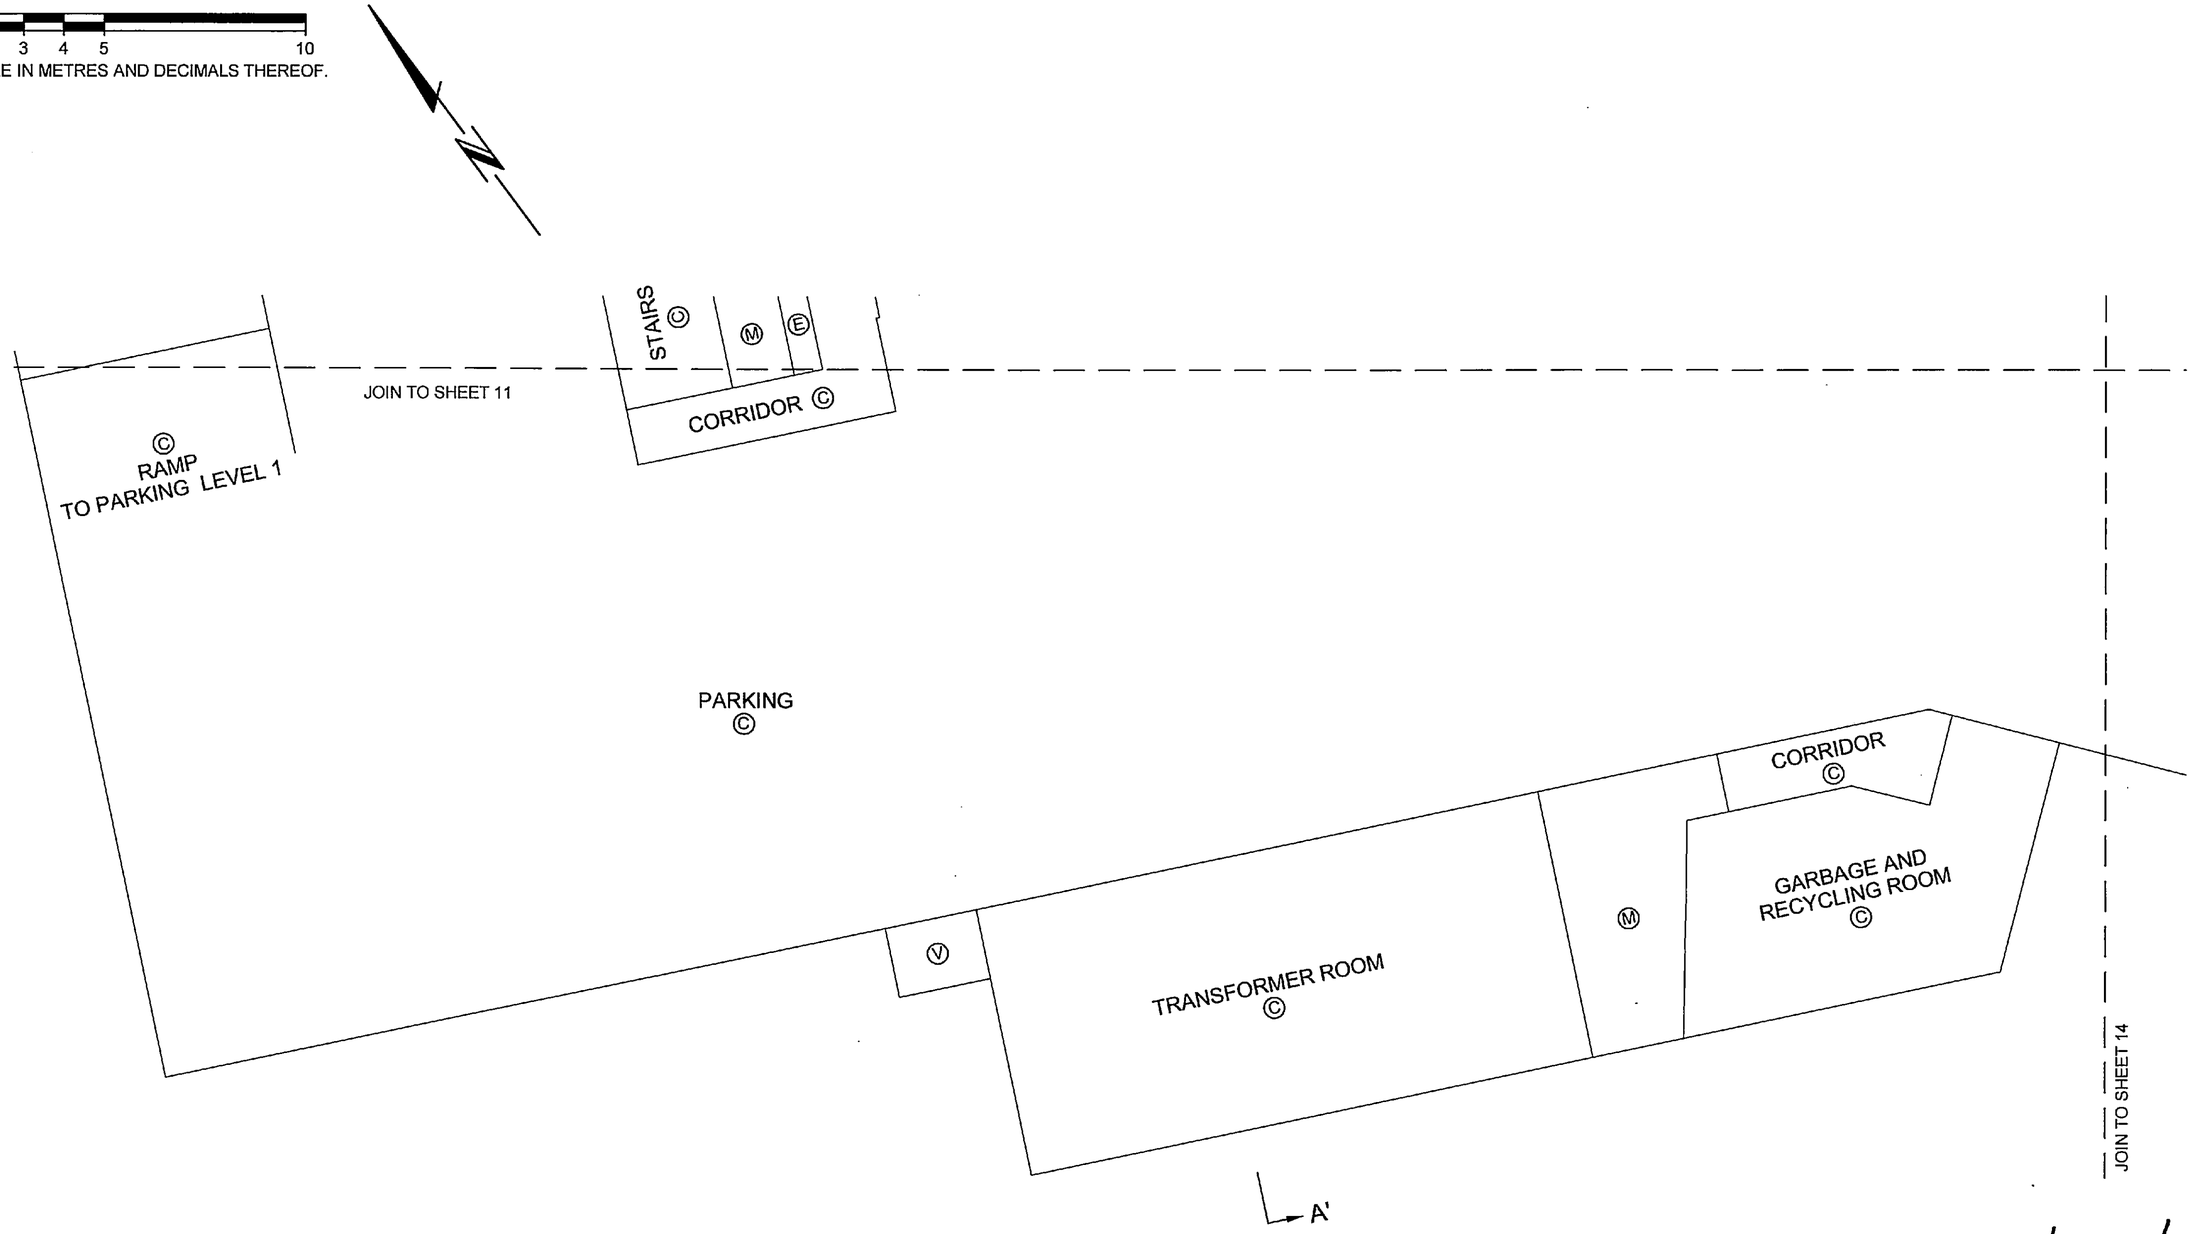

DATE: May 30/06

B.C.L.S.

JOB DIRECTORY: \NV2005\13105-SFU\13105-Final Strata\DWG\ST13105-01F.DWG

ORIGINAL

FILED NWBCS1893 RCVD:2006-06-13 PRNT: 2009-06-18-16.22.33.952616

PARKING LEVEL 1 FLOOR PLAN

STRATA PLAN BCS 1893

SCALE 1:150

1 0 1 2 3 4 5 10

ALL DISTANCES ARE IN METRES AND DECIMALS THEREOF.

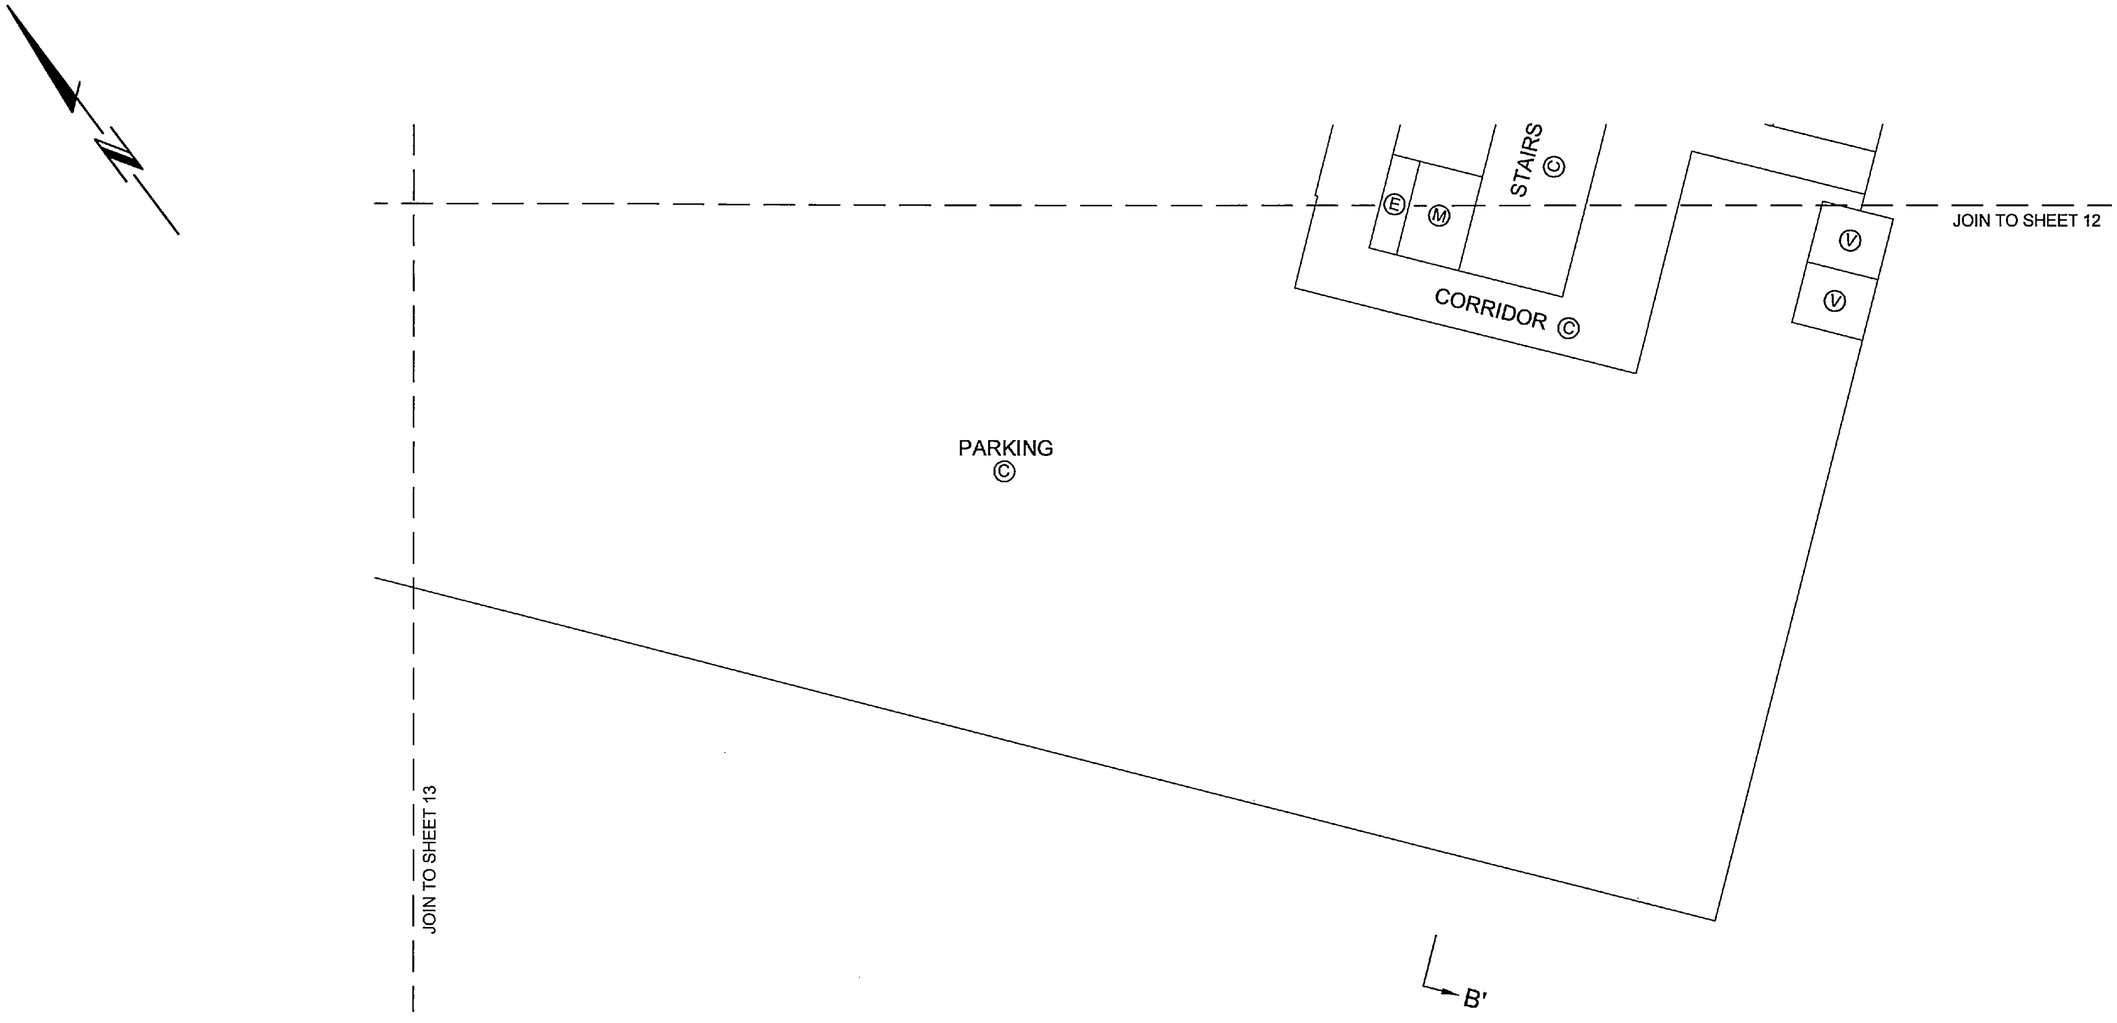

DATE: May 30/06

B.C.L.S.

JOB DIRECTORY: \NV2005\13105-SFU\13105-Final Strata\DWG\ST13105-01F.DWG

ORIGINAL

LEVEL 1 FLOOR PLAN

STRATA PLAN BCS 1893

SCALE 1:150

1 0 1 2 3 4 5 10

ALL DISTANCES ARE IN METRES AND DECIMALS THEREOF.

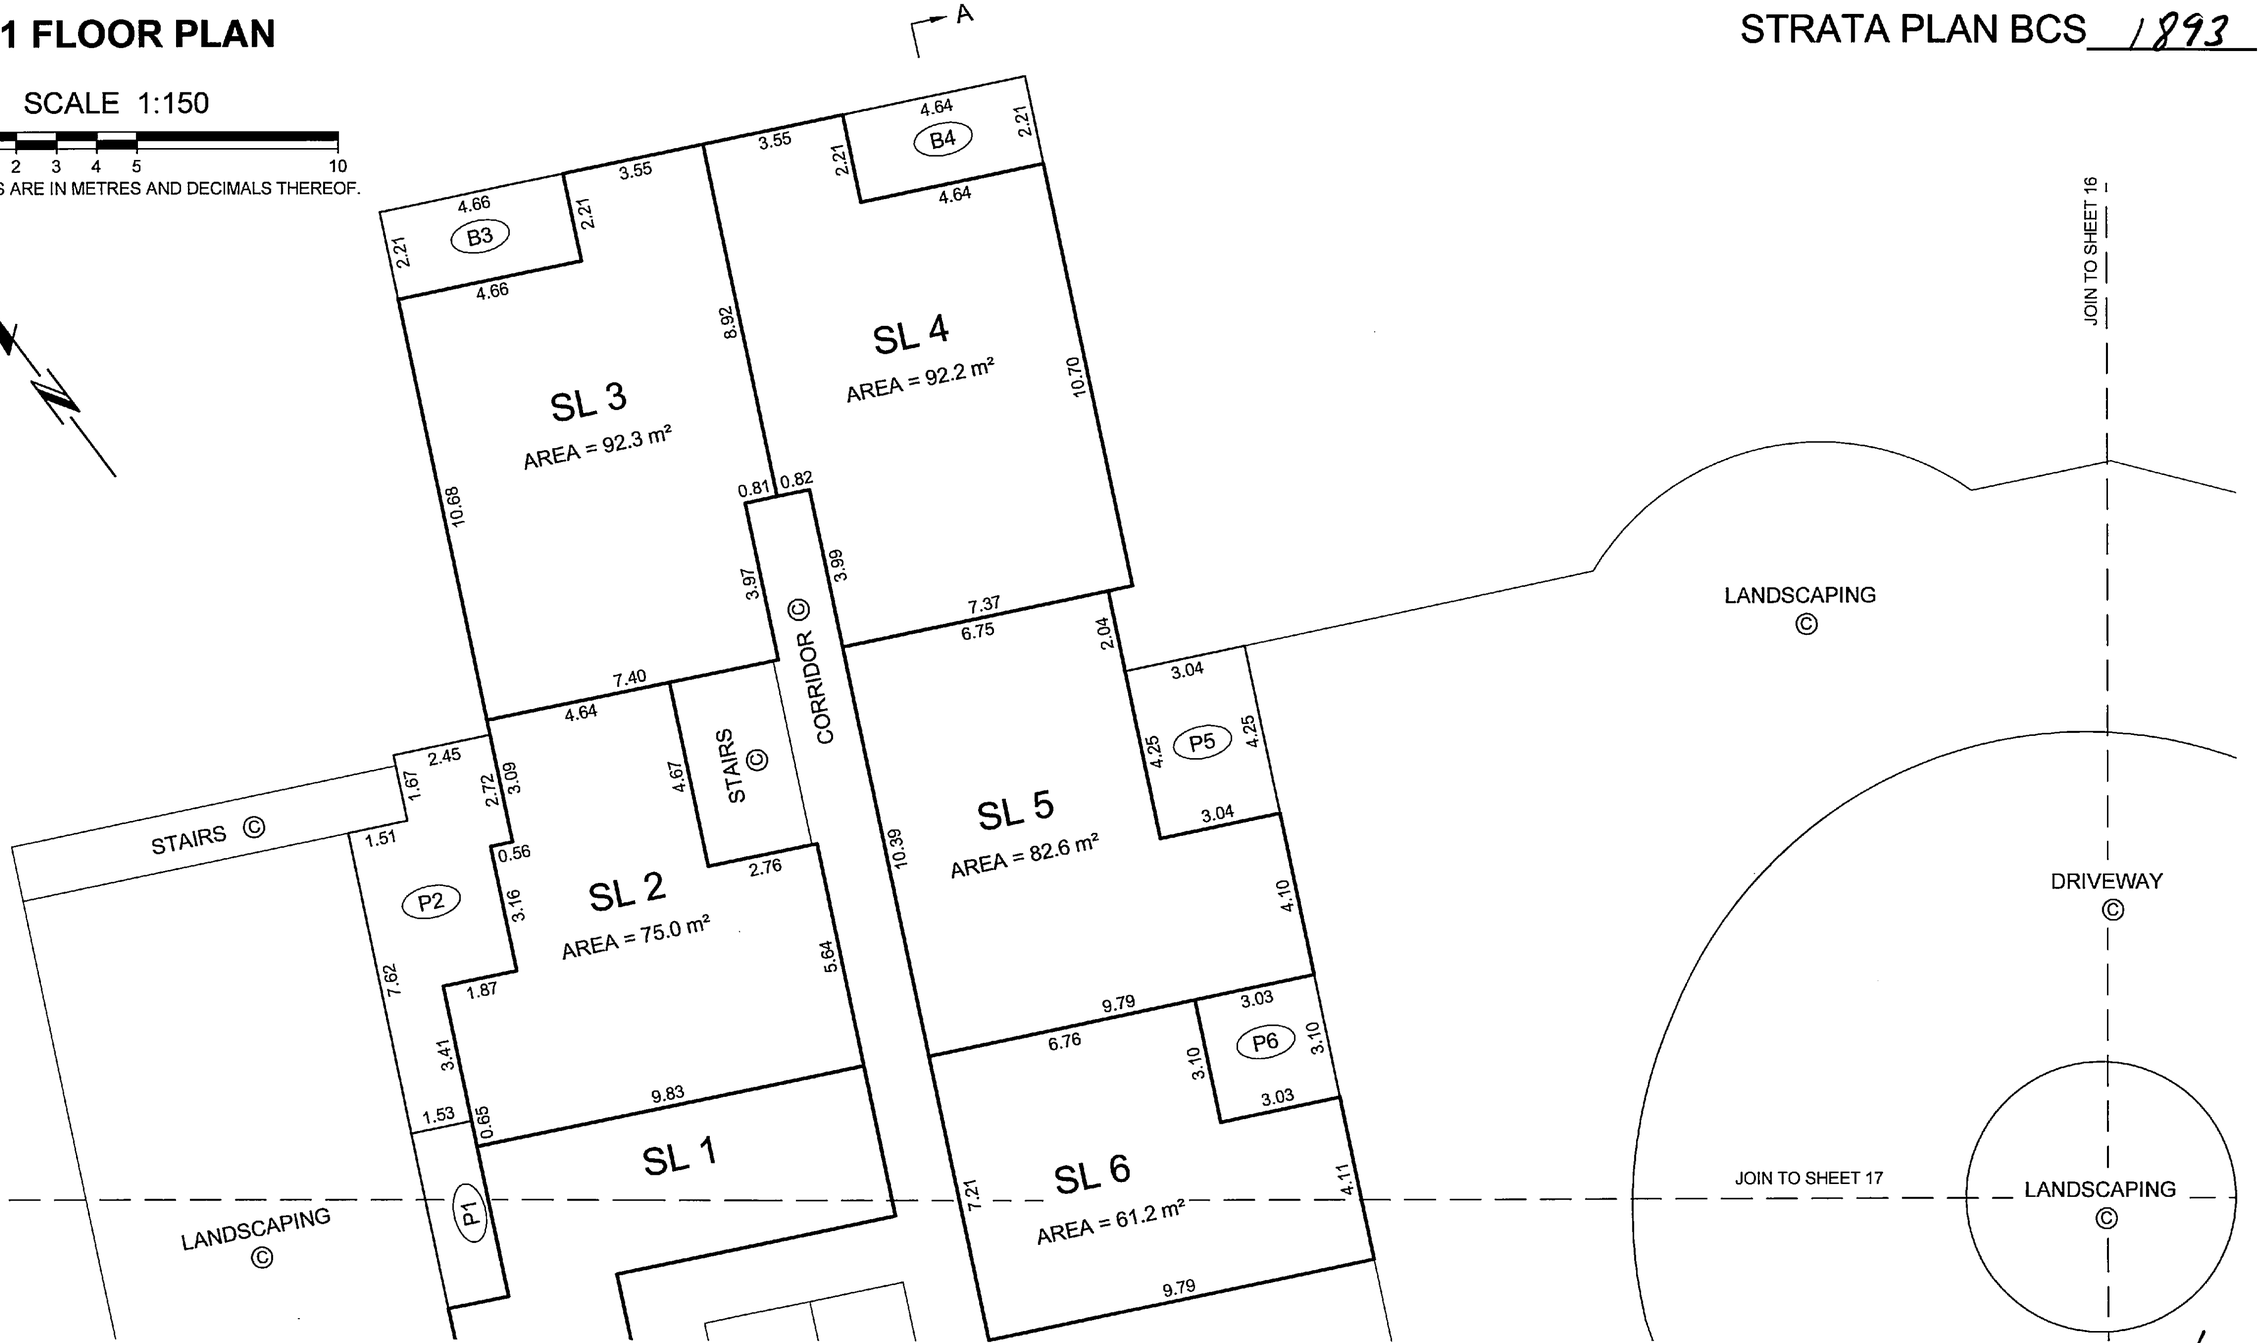

BALCONY AND PATIO AREAS ARE DEFINED AS TO HEIGHT BY THE CENTRE OF THE FLOOR ABOVE OR ITS EXTENSIONS OR WHERE THERE IS NO FLOOR ABOVE, BY THE AVERAGE HEIGHT OF A STRATA LOT WITHIN THE SAME BUILDING, UNLESS OTHERWISE NOTED.

JOB DIRECTORY: \NV2005\13105-SFU\13105-Final Strata\DWG\ST13105-01F.DWG

DATE: May 30/06

B.C.L.S.

ORIGINAL

LEVEL 1 FLOOR PLAN

STRATA PLAN BCS 1893

SCALE 1:150

1 0 1 2 3 4 5 10

ALL DISTANCES ARE IN METRES AND DECIMALS THEREOF.

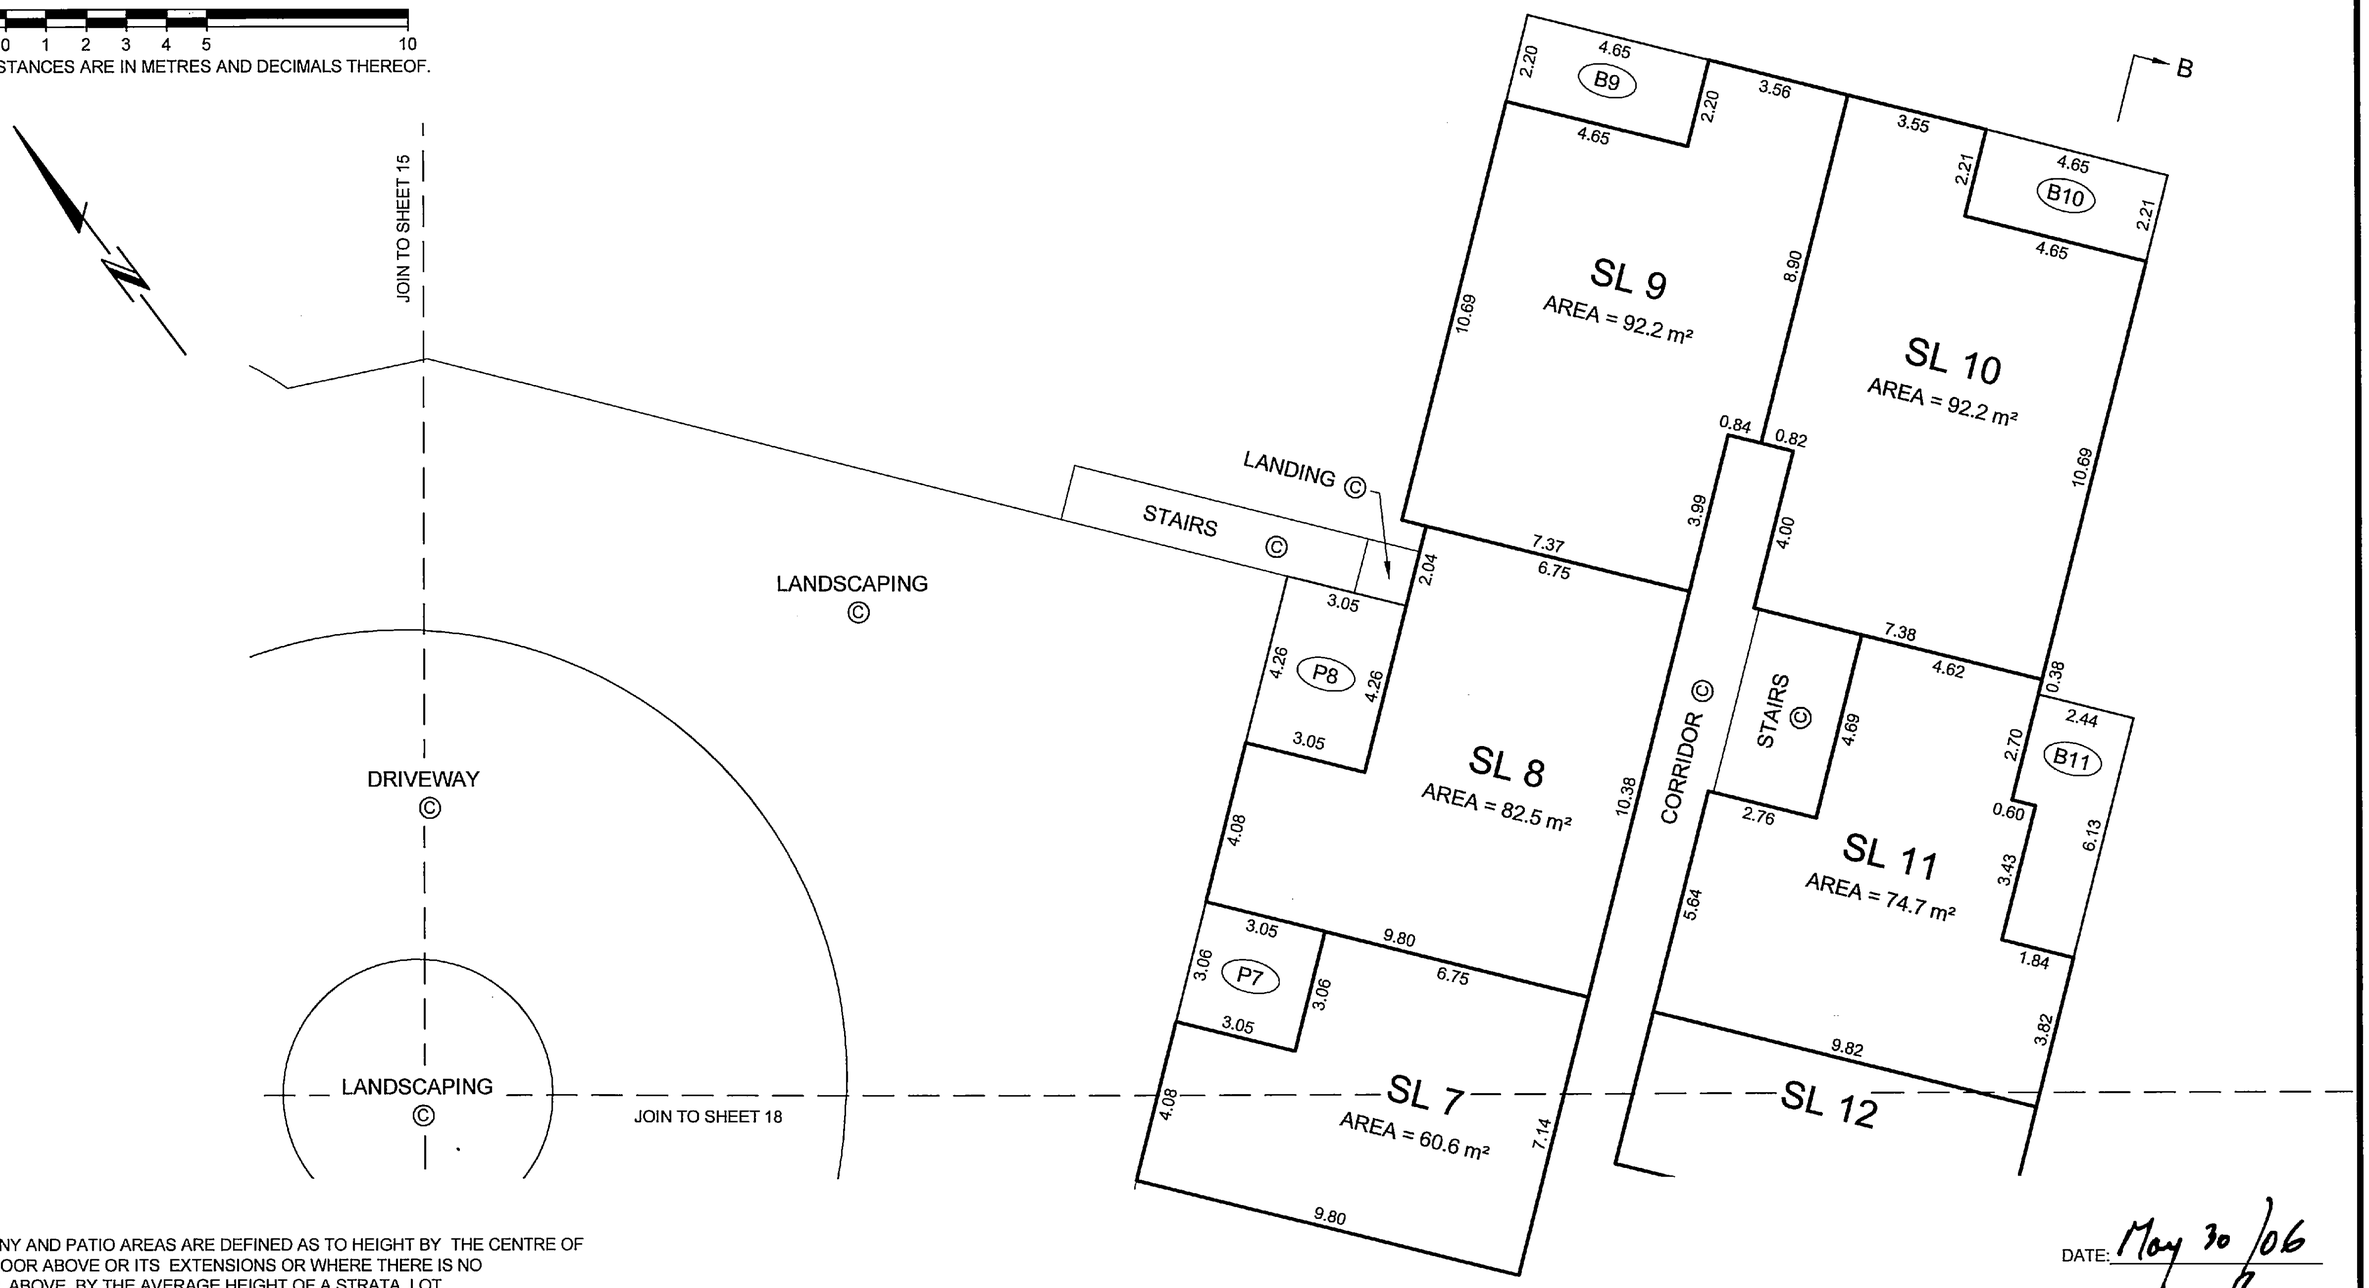

BALCONY AND PATIO AREAS ARE DEFINED AS TO HEIGHT BY THE CENTRE OF THE FLOOR ABOVE OR ITS EXTENSIONS OR WHERE THERE IS NO FLOOR ABOVE, BY THE AVERAGE HEIGHT OF A STRATA LOT WITHIN THE SAME BUILDING, UNLESS OTHERWISE NOTED.

JOB DIRECTORY: \NV2005\13105-SFU\13105-Final Strata\DWG\ST13105-01F.DWG

DATE: May 30 /06

B.C.L.S.

ORIGINAL

FILED NWBCS1893 RCVD:2006-06-13 PRNT: 2009-06-18-16.22.33.952616

LEVEL 1 FLOOR PLAN

STRATA PLAN BCS 1893

SCALE 1:150

1 0 1 2 3 4 5 10

ALL DISTANCES ARE IN METRES AND DECIMALS THEREOF.

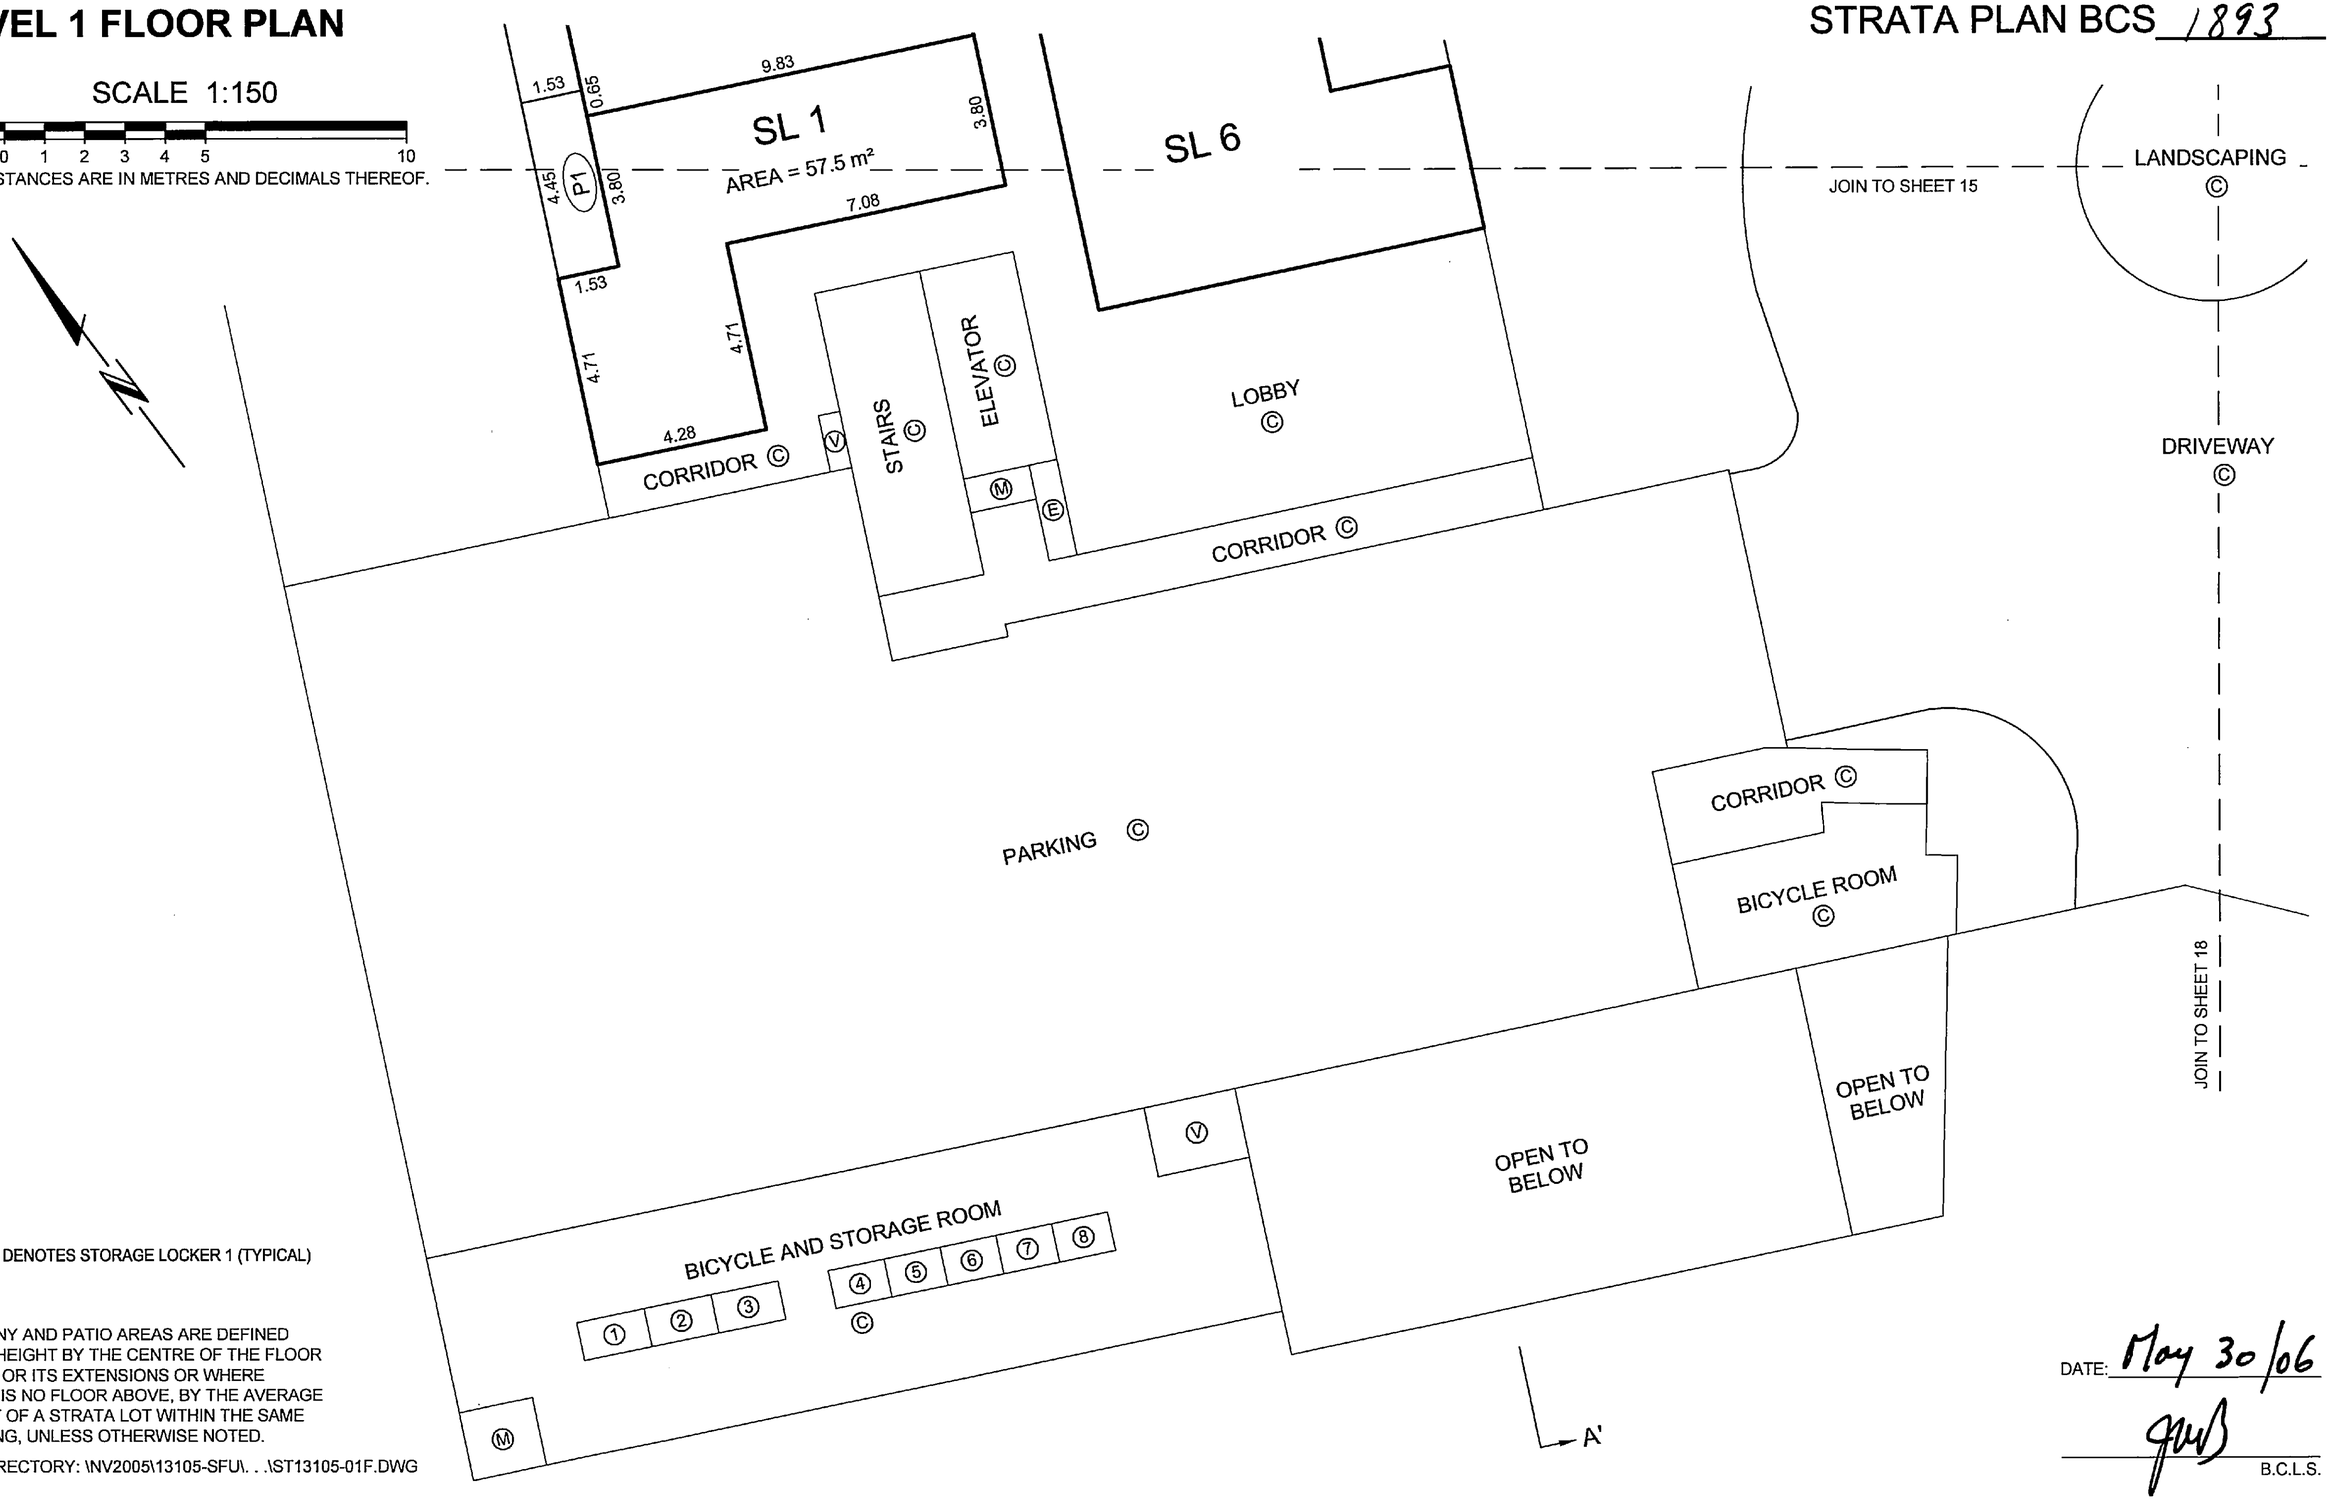

① - DENOTES STORAGE LOCKER 1 (TYPICAL)

BALCONY AND PATIO AREAS ARE DEFINED AS TO HEIGHT BY THE CENTRE OF THE FLOOR ABOVE OR ITS EXTENSIONS OR WHERE THERE IS NO FLOOR ABOVE, BY THE AVERAGE HEIGHT OF A STRATA LOT WITHIN THE SAME BUILDING, UNLESS OTHERWISE NOTED.

JOB DIRECTORY: \NV2005\13105-SFU\. . .\ST13105-01F.DWG

DATE: May 30/06

B.C.L.S.

ORIGINAL

LEVEL 1 FLOOR PLAN

STRATA PLAN BCS 1893

SCALE 1:150

1 0 1 2 3 4 5 10

ALL DISTANCES ARE IN METRES AND DECIMALS THEREOF.

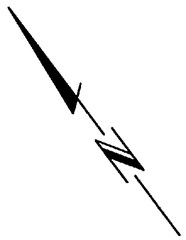

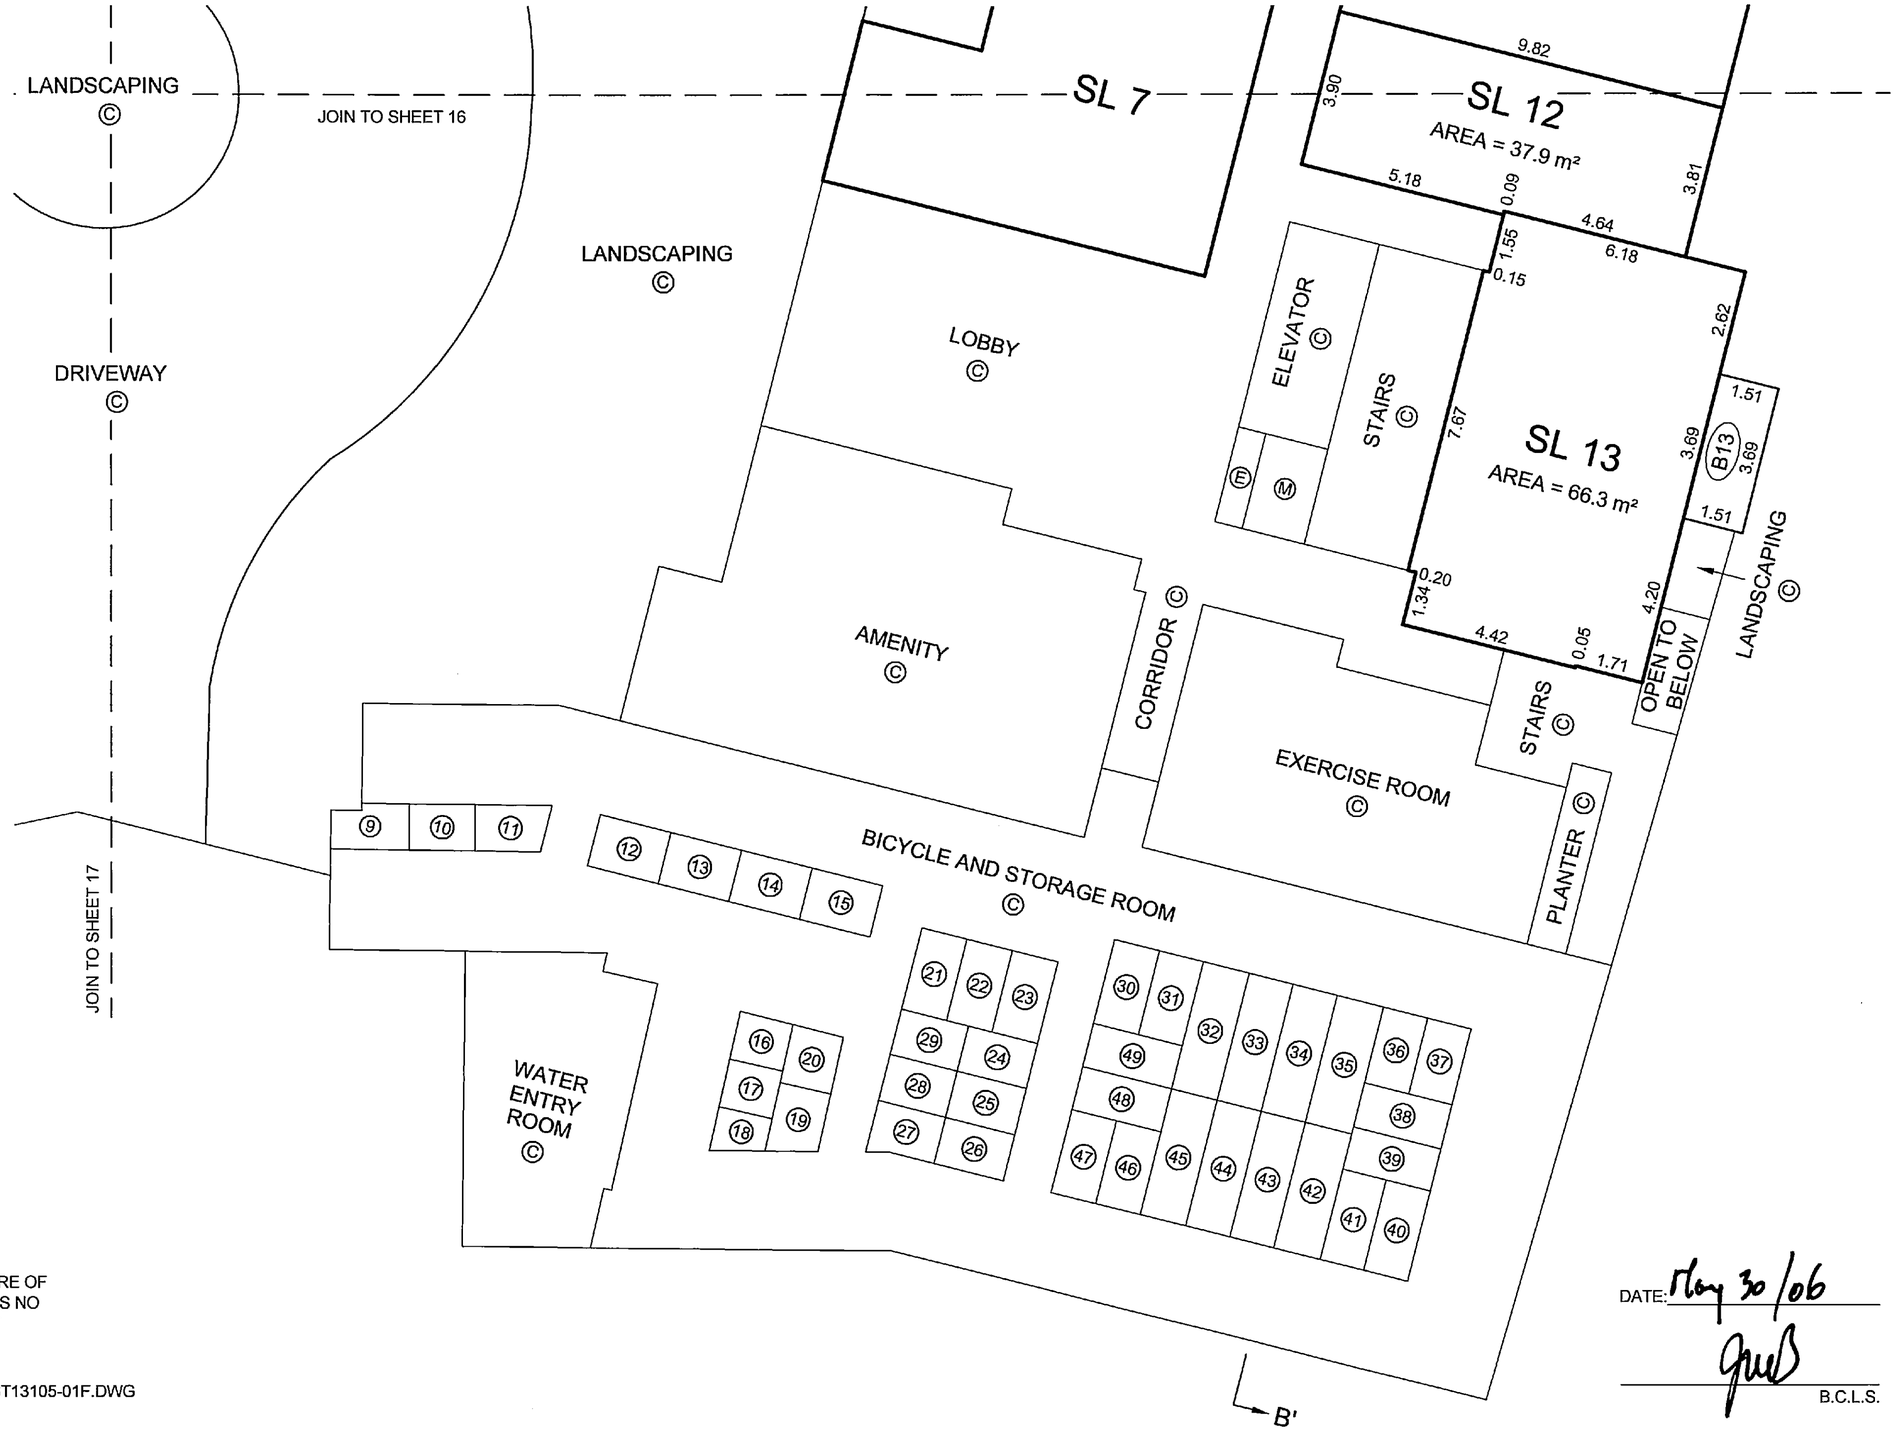

⑨ - DENOTES STORAGE LOCKER 9 (TYPICAL)

BALCONY AREAS ARE DEFINED AS TO HEIGHT BY THE CENTRE OF THE FLOOR ABOVE OR ITS EXTENSIONS OR WHERE THERE IS NO FLOOR ABOVE, BY THE AVERAGE HEIGHT OF A STRATA LOT WITHIN THE SAME BUILDING, UNLESS OTHERWISE NOTED.

JOB DIRECTORY: \NV2005\13105-SFU\13105-Final Strata\DWG\ST13105-01F.DWG

DATE: May 30/06

B.C.L.S.

ORIGINAL

NORTH TOWER LEVEL 2 FLOOR PLAN

STRATA PLAN BCS 1893

SCALE 1:150

1 0 1 2 3 4 5 10

ALL DISTANCES ARE IN METRES AND DECIMALS THEREOF.

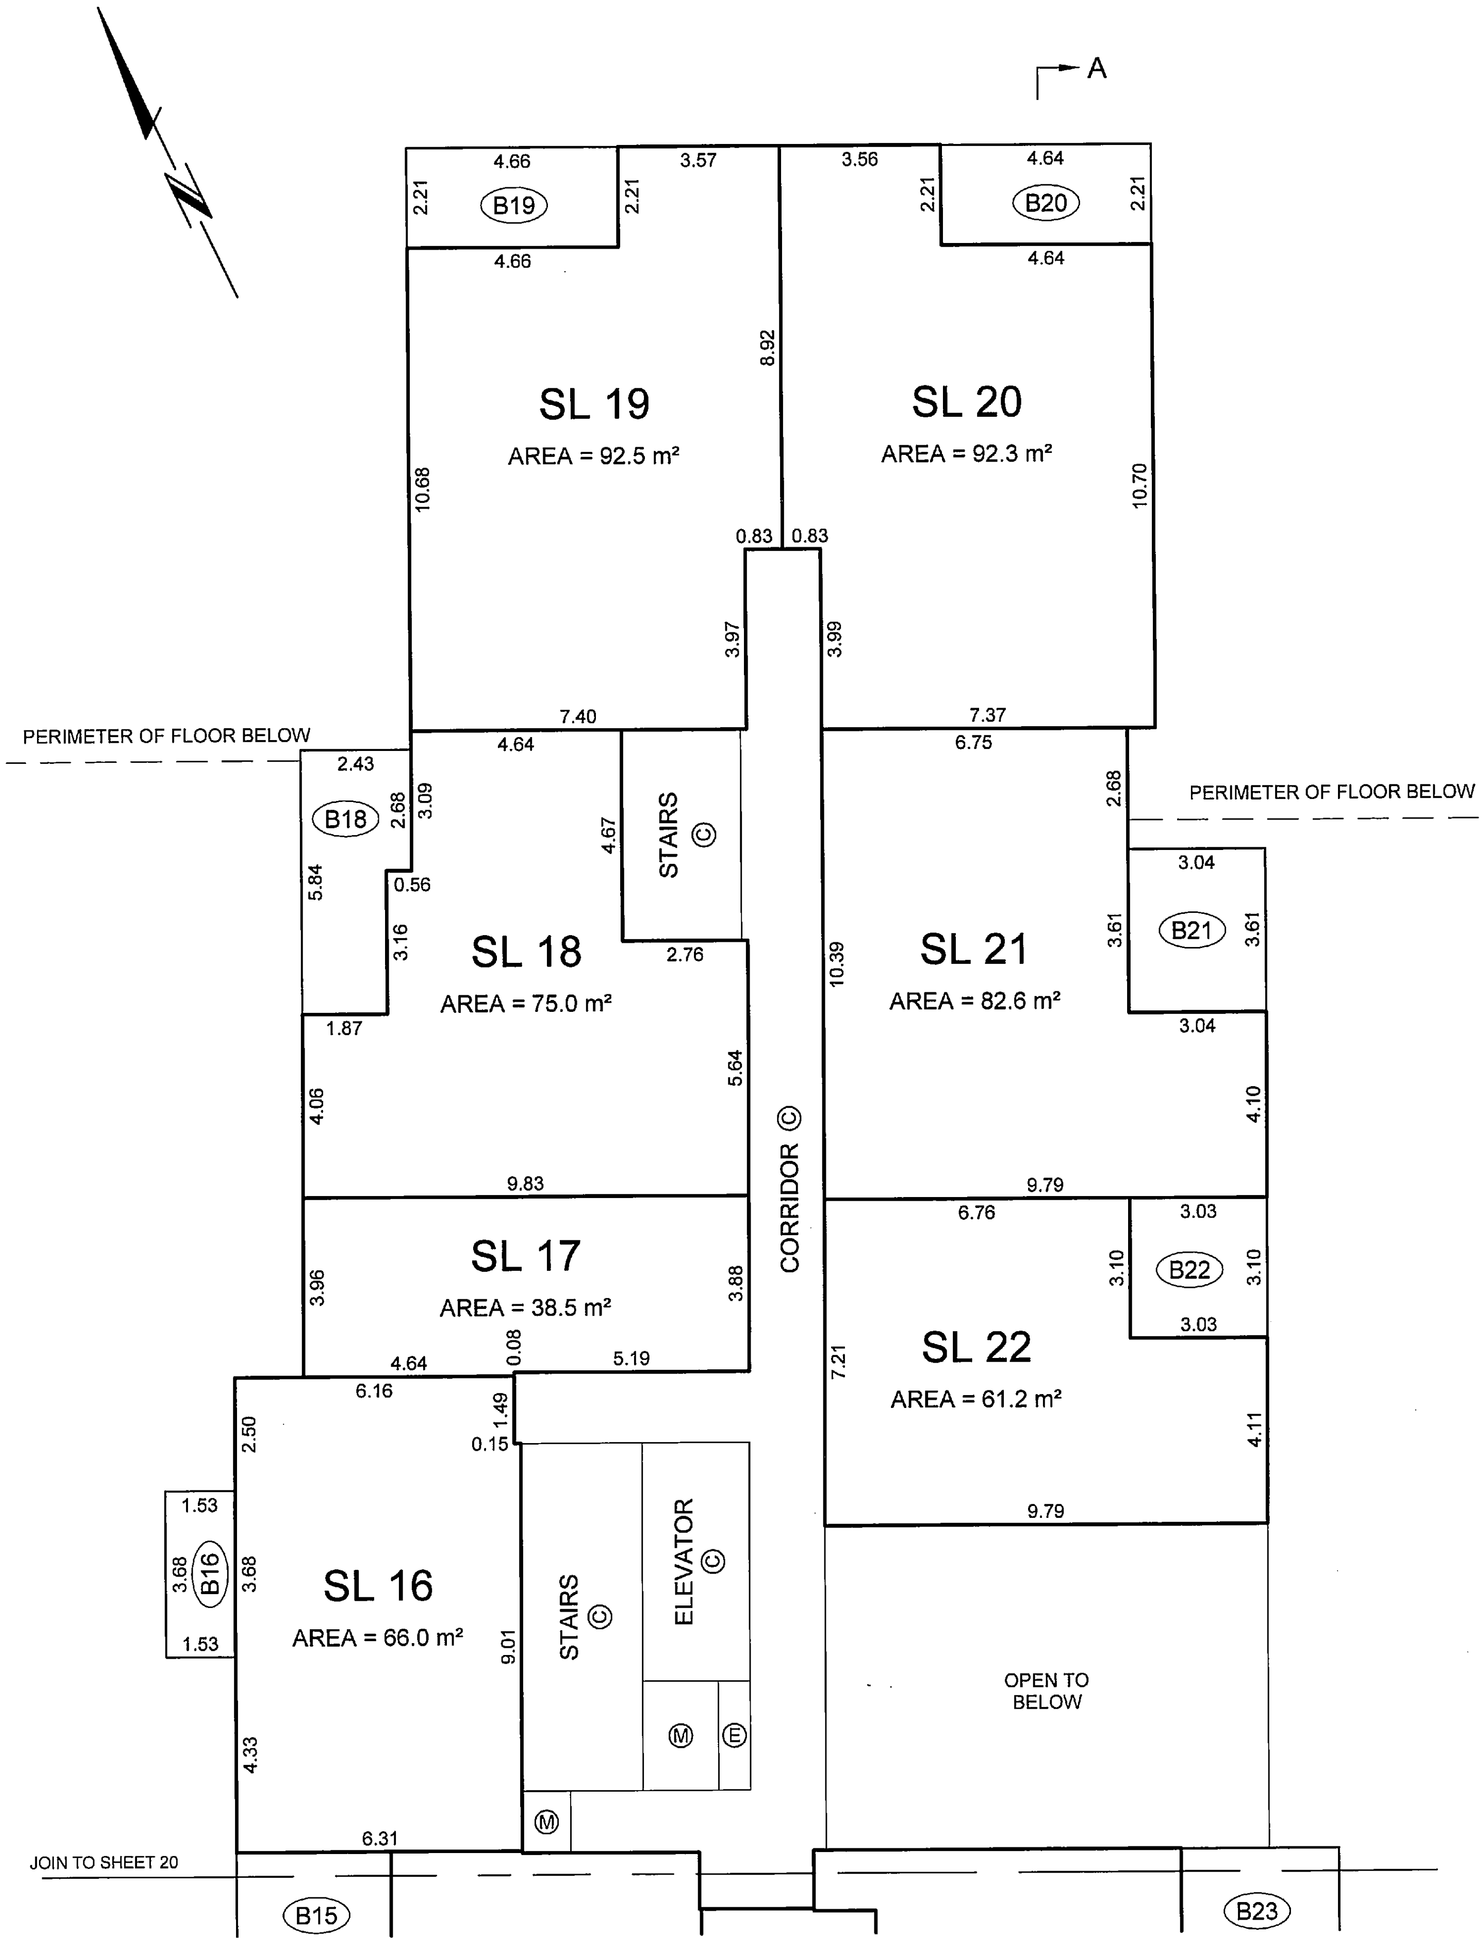

ALL ANGLES ARE 45° OR 90° AND MULTIPLES THEREOF, UNLESS OTHERWISE SHOWN.

BALCONY AREAS ARE DEFINED AS TO HEIGHT BY THE CENTRE OF THE FLOOR ABOVE OR ITS EXTENSIONS OR WHERE THERE IS NO FLOOR ABOVE, BY THE AVERAGE HEIGHT OF A STRATA LOT WITHIN THE SAME BUILDING, UNLESS OTHERWISE NOTED.

JOB DIRECTORY: \NV2005\13105-SFU\13105-Final Strata\DWG\ST13105-01F.DWG

DATE: May 30/06

B.C.L.S.

ORIGINAL

FILED NMBCS1893 RCVD:2006-06-13 PRNT: 2009-06-18-16.22.33.952616

FILED NWBCS1893 RCVD:2006-06-13 PRNT: 2009-06-18-16.22.33.952616

NORTH TOWER LEVEL 2 FLOOR PLAN

STRATA PLAN BCS 1893

SCALE 1:150

1 0 1 2 3 4 5 10

ALL DISTANCES ARE IN METRES AND DECIMALS THEREOF.

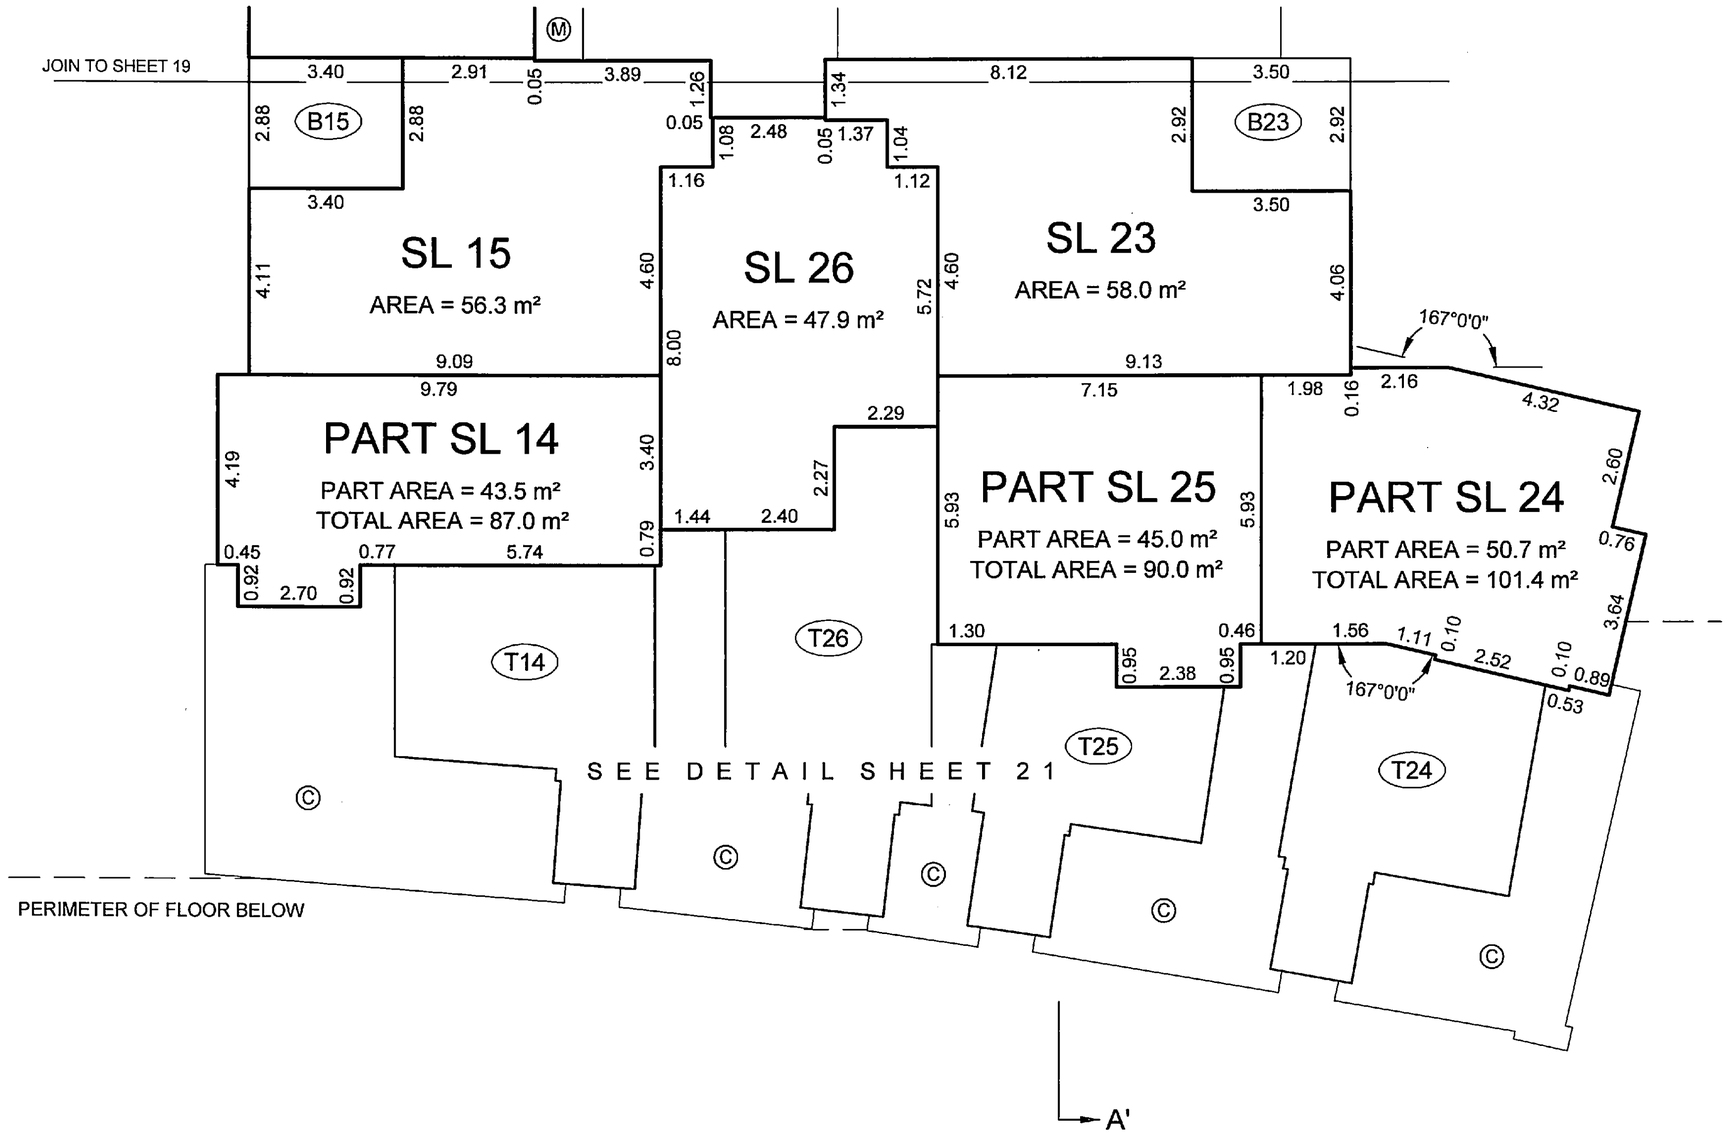

ALL ANGLES ARE 45° OR 90° AND MULTIPLES THEREOF, UNLESS OTHERWISE SHOWN.

BALCONY AND TERRACE AREAS ARE DEFINED AS TO HEIGHT BY THE CENTRE OF THE FLOOR ABOVE OR ITS EXTENSIONS OR WHERE THERE IS NO FLOOR ABOVE, BY THE AVERAGE HEIGHT OF A STRATA LOT WITHIN THE SAME BUILDING, UNLESS OTHERWISE NOTED.

JOB DIRECTORY: \NV2005\13105-SFU\13105-Final Strata\DWG\ST13105-01F.DWG

DATE: May 30 /06

B.C.L.S.

ORIGINAL

NORTH TOWER LEVEL 2 DETAIL

STRATA PLAN BCS 1893

SCALE 1:100

1 0 1 2 5

ALL DISTANCES ARE IN METRES AND DECIMALS THEREOF.

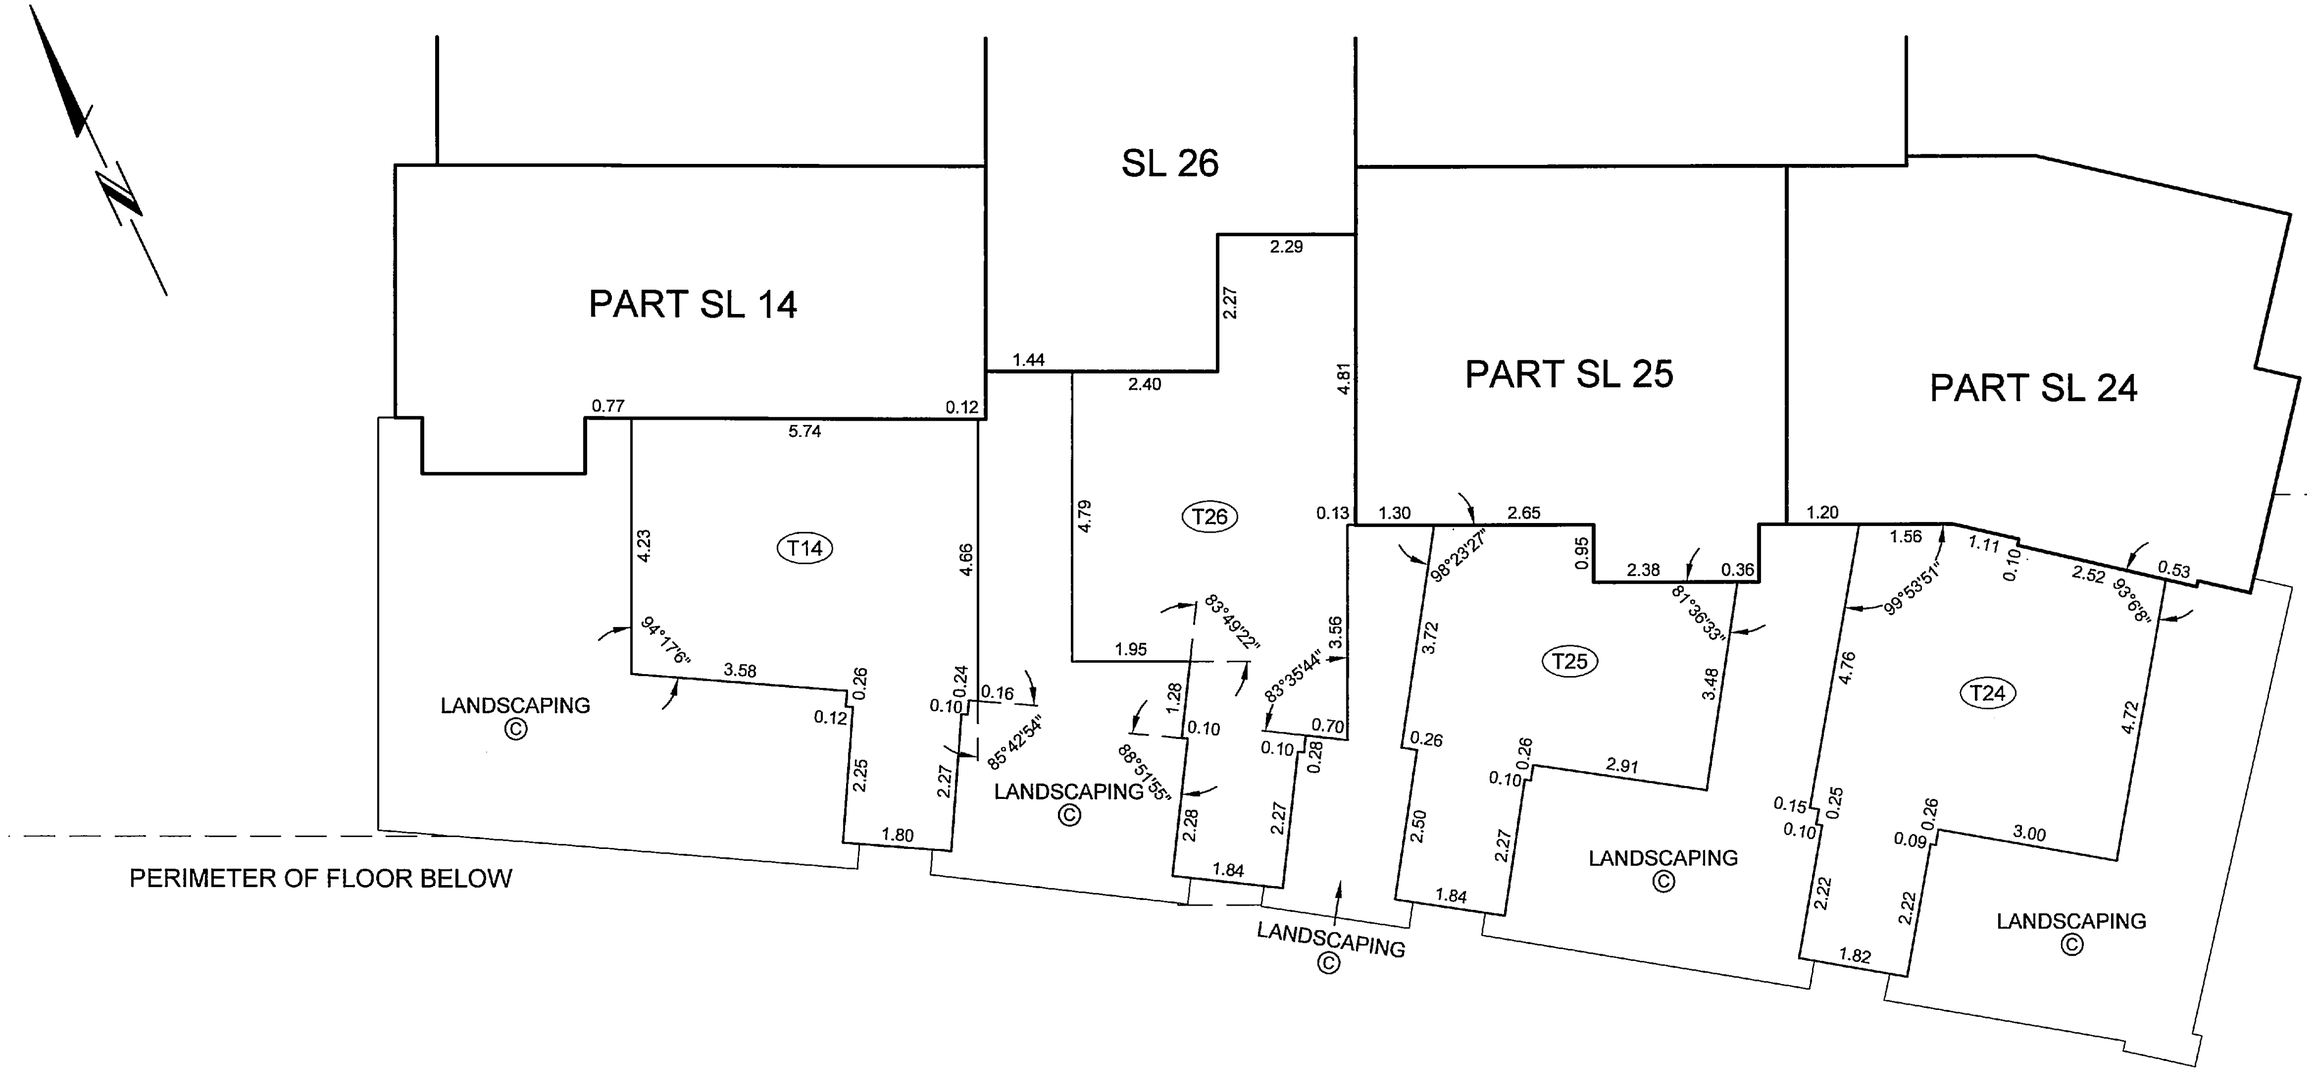

ALL ANGLES ARE 45° OR 90° AND MULTIPLES THEREOF, UNLESS OTHERWISE SHOWN.

BALCONY AND TERRACE AREAS ARE DEFINED AS TO HEIGHT BY THE CENTRE OF THE FLOOR ABOVE OR ITS EXTENSIONS OR WHERE THERE IS NO FLOOR ABOVE, BY THE AVERAGE HEIGHT OF A STRATA LOT WITHIN THE SAME BUILDING, UNLESS OTHERWISE NOTED.

JOB DIRECTORY: \NV2005\13105-SFU\13105-Final Strata\DWG\ST13105-01F.DWG

DATE: May 30 /06

B.C.L.S.

ORIGINAL

SOUTH TOWER LEVEL 2 FLOOR PLAN

STRATA PLAN BCS 1893

SCALE 1:150

1 0 1 2 3 4 5 10

ALL DISTANCES ARE IN METRES AND DECIMALS THEREOF.

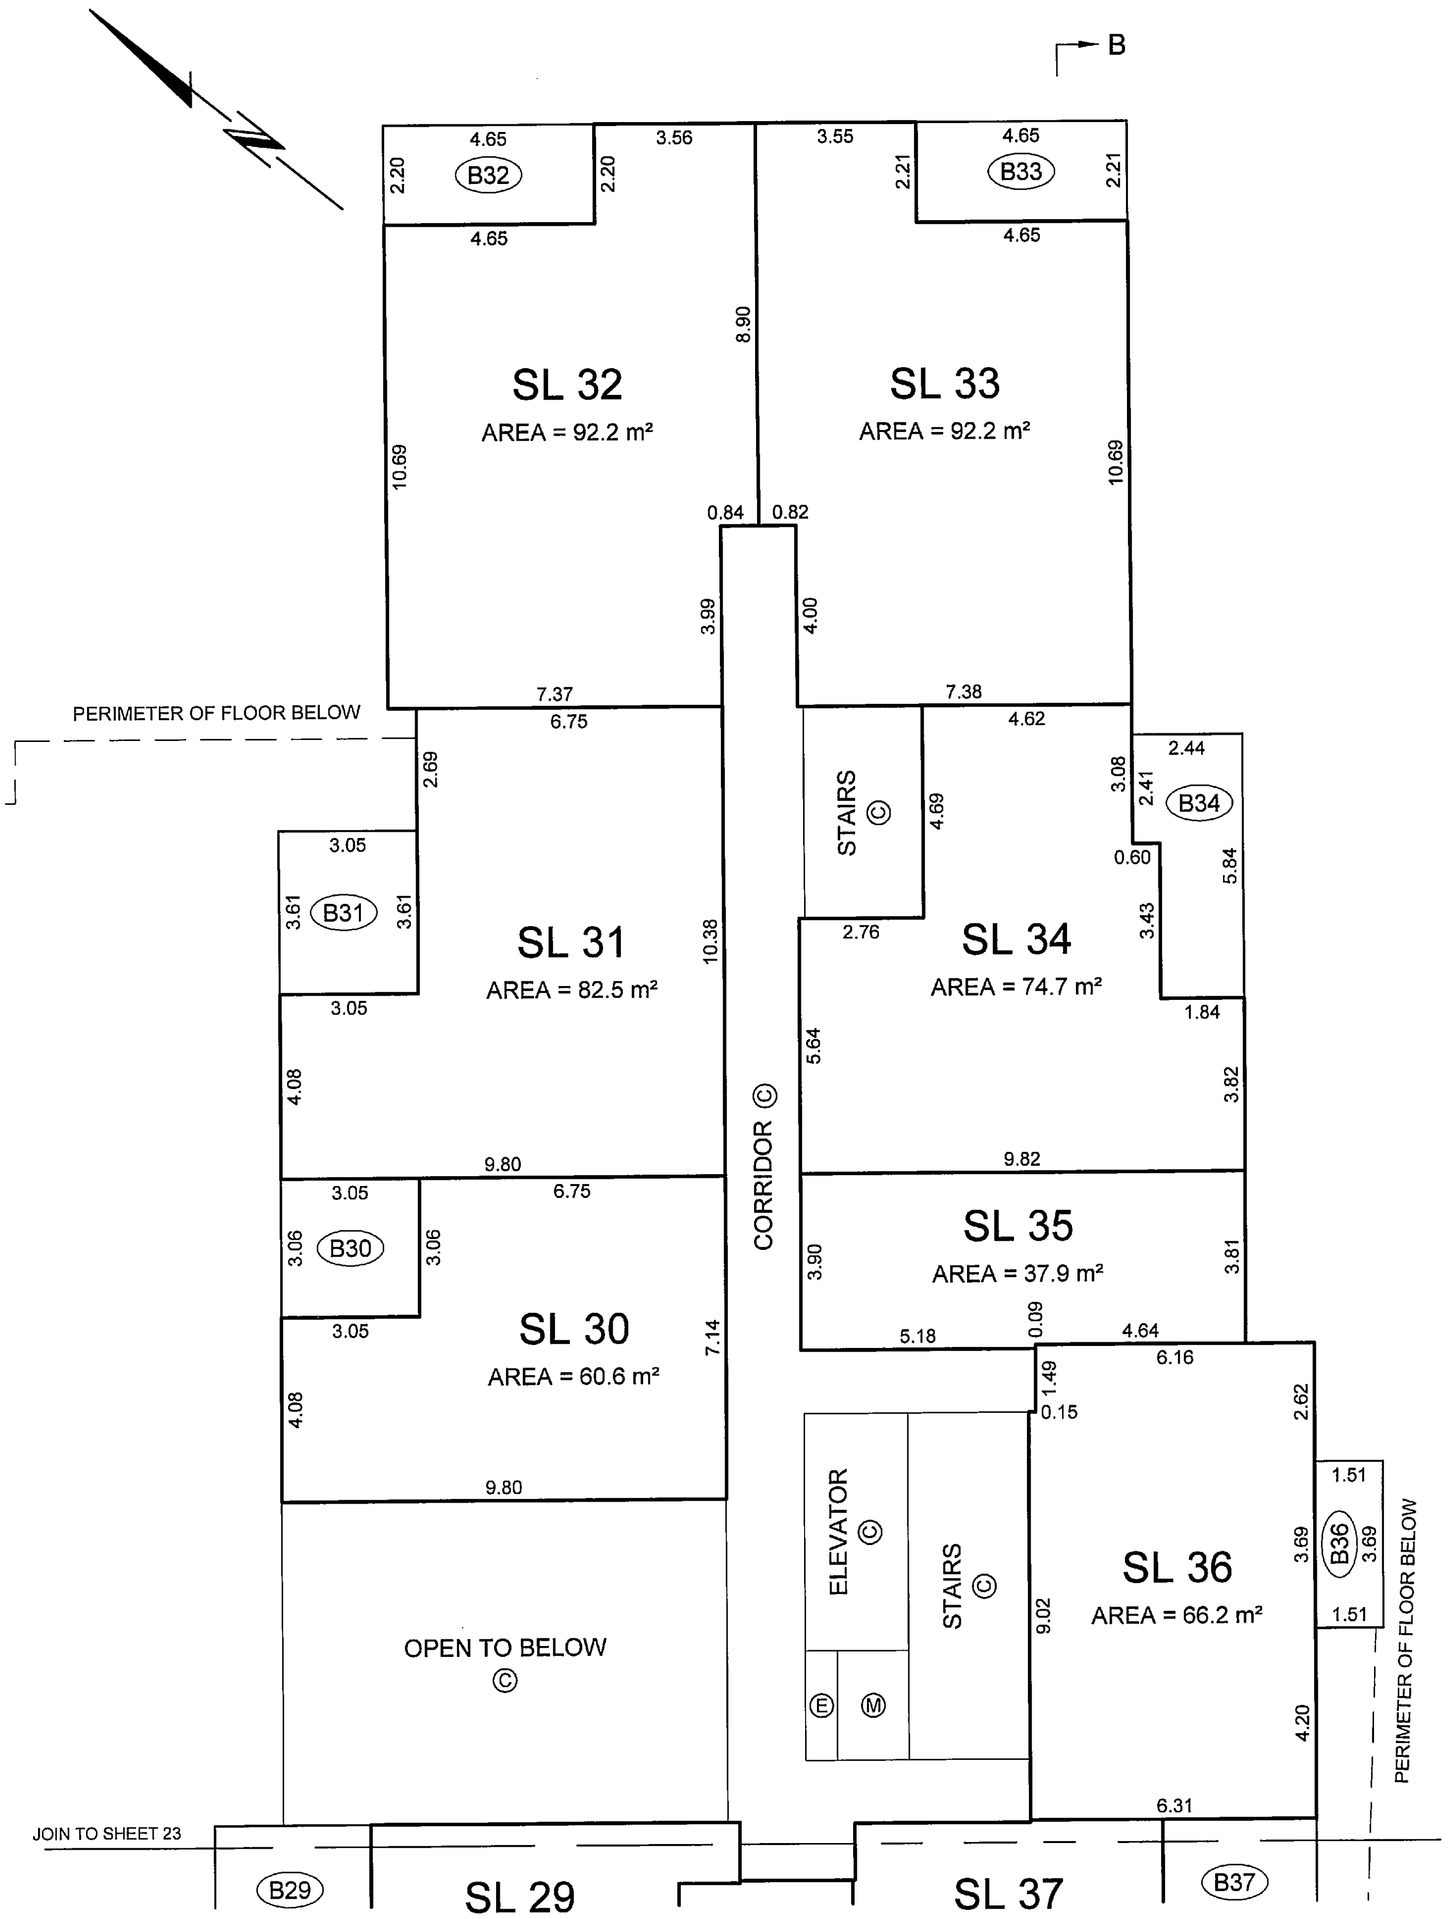

ALL ANGLES ARE 45° OR 90° AND MULTIPLES THEREOF, UNLESS OTHERWISE SHOWN.

BALCONY AREAS ARE DEFINED AS TO HEIGHT BY THE CENTRE OF THE FLOOR ABOVE OR ITS EXTENSIONS OR WHERE THERE IS NO FLOOR ABOVE, BY THE AVERAGE HEIGHT OF A STRATA LOT WITHIN THE SAME BUILDING, UNLESS OTHERWISE NOTED.

JOB DIRECTORY: \NV2005\13105-SFU\13105-Final Strata\DWG\ST13105-01F.DWG

DATE: May 30/06

B.C.L.S.

ORIGINAL

FILED NMBCS1893 RCVD:2006-06-13 PRNT: 2009-06-18-16.22.33.952616

FILED NWBCS1893 RCVD:2006-06-13 PRNT: 2009-06-18-16.22.33.952616

SOUTH TOWER LEVEL 2 FLOOR PLAN

STRATA PLAN BCS 1893

SCALE 1:150

1 0 1 2 3 4 5 10

ALL DISTANCES ARE IN METRES AND DECIMALS THEREOF.

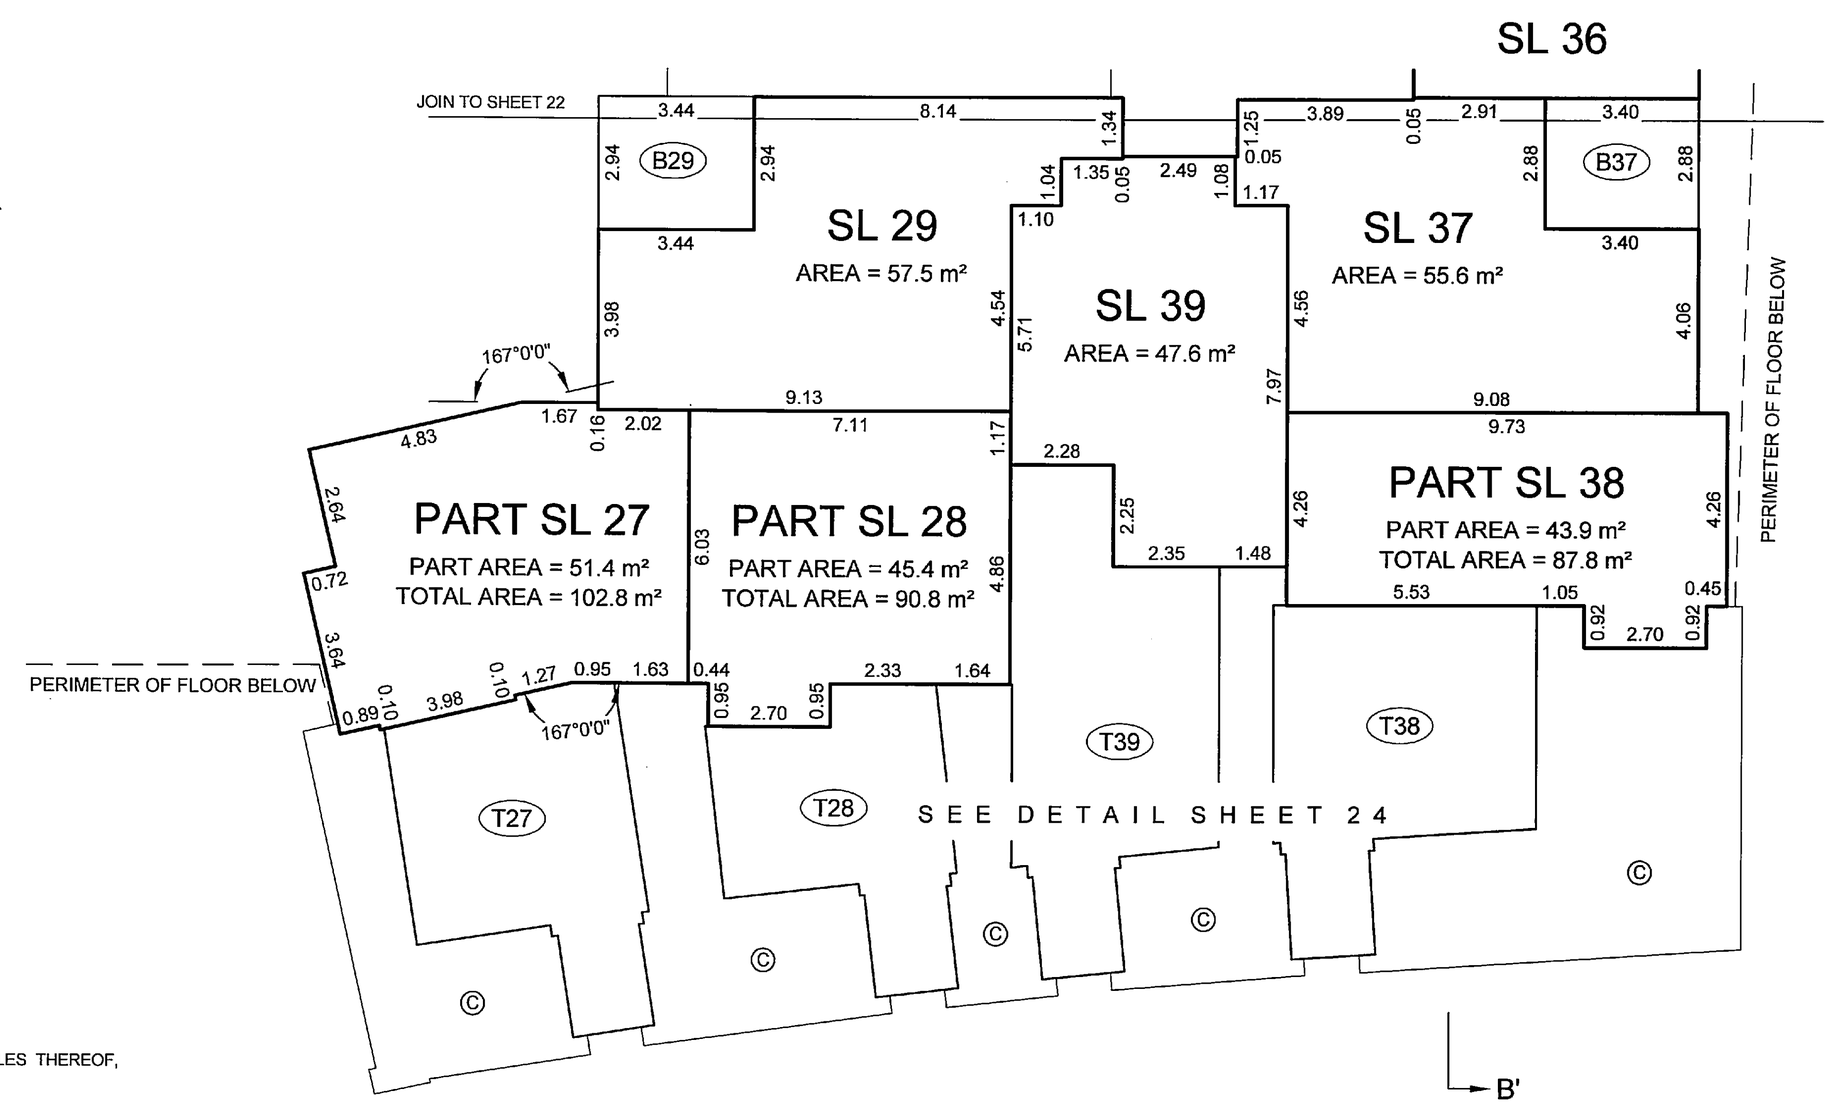

ALL ANGLES ARE 45° OR 90° AND MULTIPLES THEREOF, UNLESS OTHERWISE SHOWN.

BALCONY AND TERRACE AREAS ARE DEFINED AS TO HEIGHT BY THE CENTRE OF THE FLOOR ABOVE OR ITS EXTENSIONS OR WHERE THERE IS NO FLOOR ABOVE, BY THE AVERAGE HEIGHT OF A STRATA LOT WITHIN THE SAME BUILDING, UNLESS OTHERWISE NOTED.

JOB DIRECTORY: \NV2005\13105-SFU\13105-Final Strata\DWG\ST13105-01F.DWG

DATE: May 30 /06

B.C.L.S.

ORIGINAL

SOUTH TOWER LEVEL 2 DETAIL

STRATA PLAN BCS 1893

SCALE 1:100

1 0 1 2 5

ALL DISTANCES ARE IN METRES AND DECIMALS THEREOF.

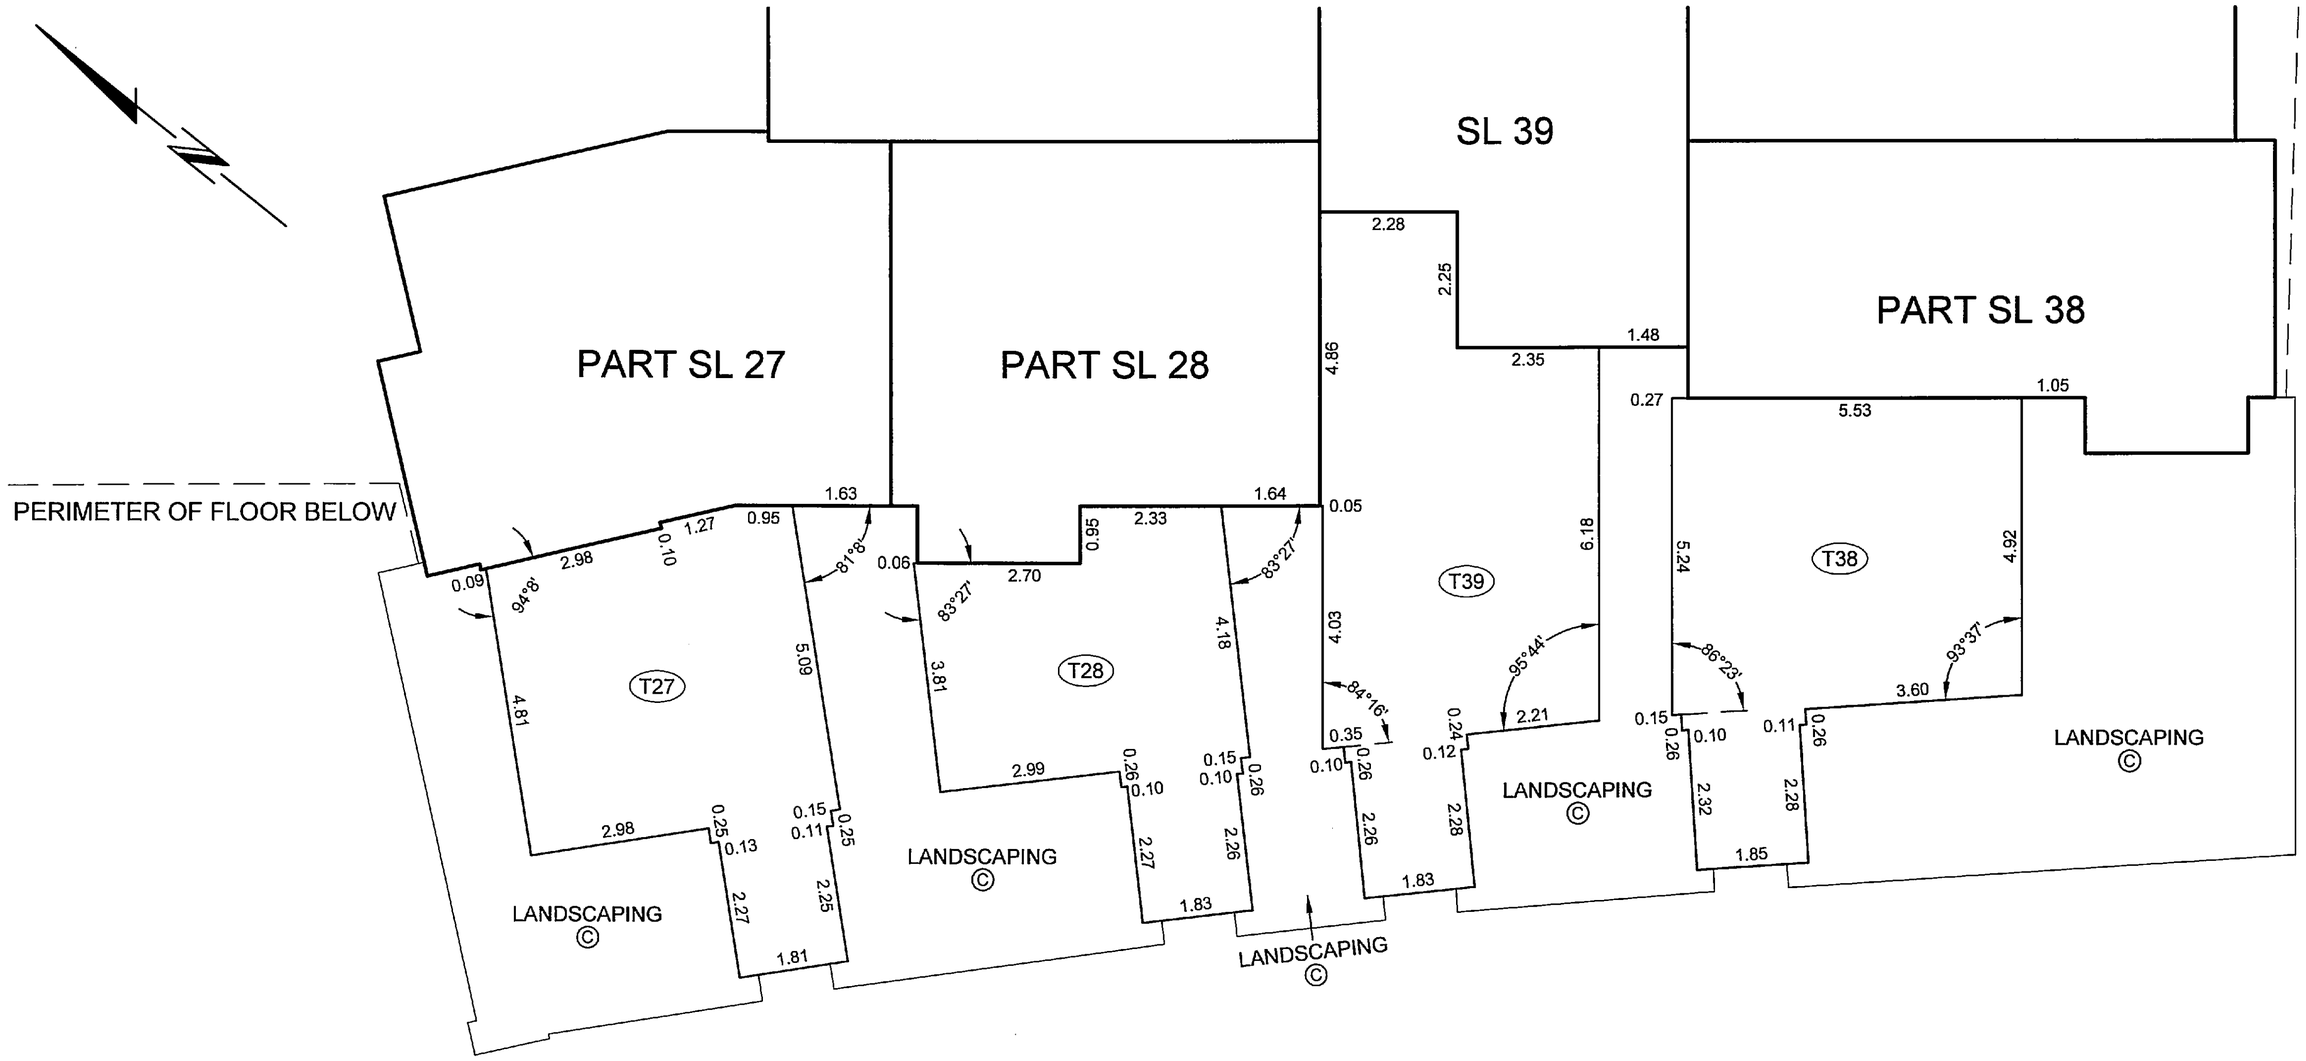

ALL ANGLES ARE 45° OR 90° AND MULTIPLES THEREOF, UNLESS OTHERWISE SHOWN.

BALCONY AND TERRACE AREAS ARE DEFINED AS TO HEIGHT BY THE CENTRE OF THE FLOOR ABOVE OR ITS EXTENSIONS OR WHERE THERE IS NO FLOOR ABOVE, BY THE AVERAGE HEIGHT OF A STRATA LOT WITHIN THE SAME BUILDING, UNLESS OTHERWISE NOTED.

JOB DIRECTORY: \NV2005\13105-SFU\13105-Final Strata\DWG\ST13105-01F.DWG

DATE: May 30/06

B.C.L.S.

ORIGINAL

NORTH TOWER LEVEL 3 FLOOR PLAN

STRATA PLAN BCS 1893

SCALE 1:150

1 0 1 2 3 4 5 10

ALL DISTANCES ARE IN METRES AND DECIMALS THEREOF.

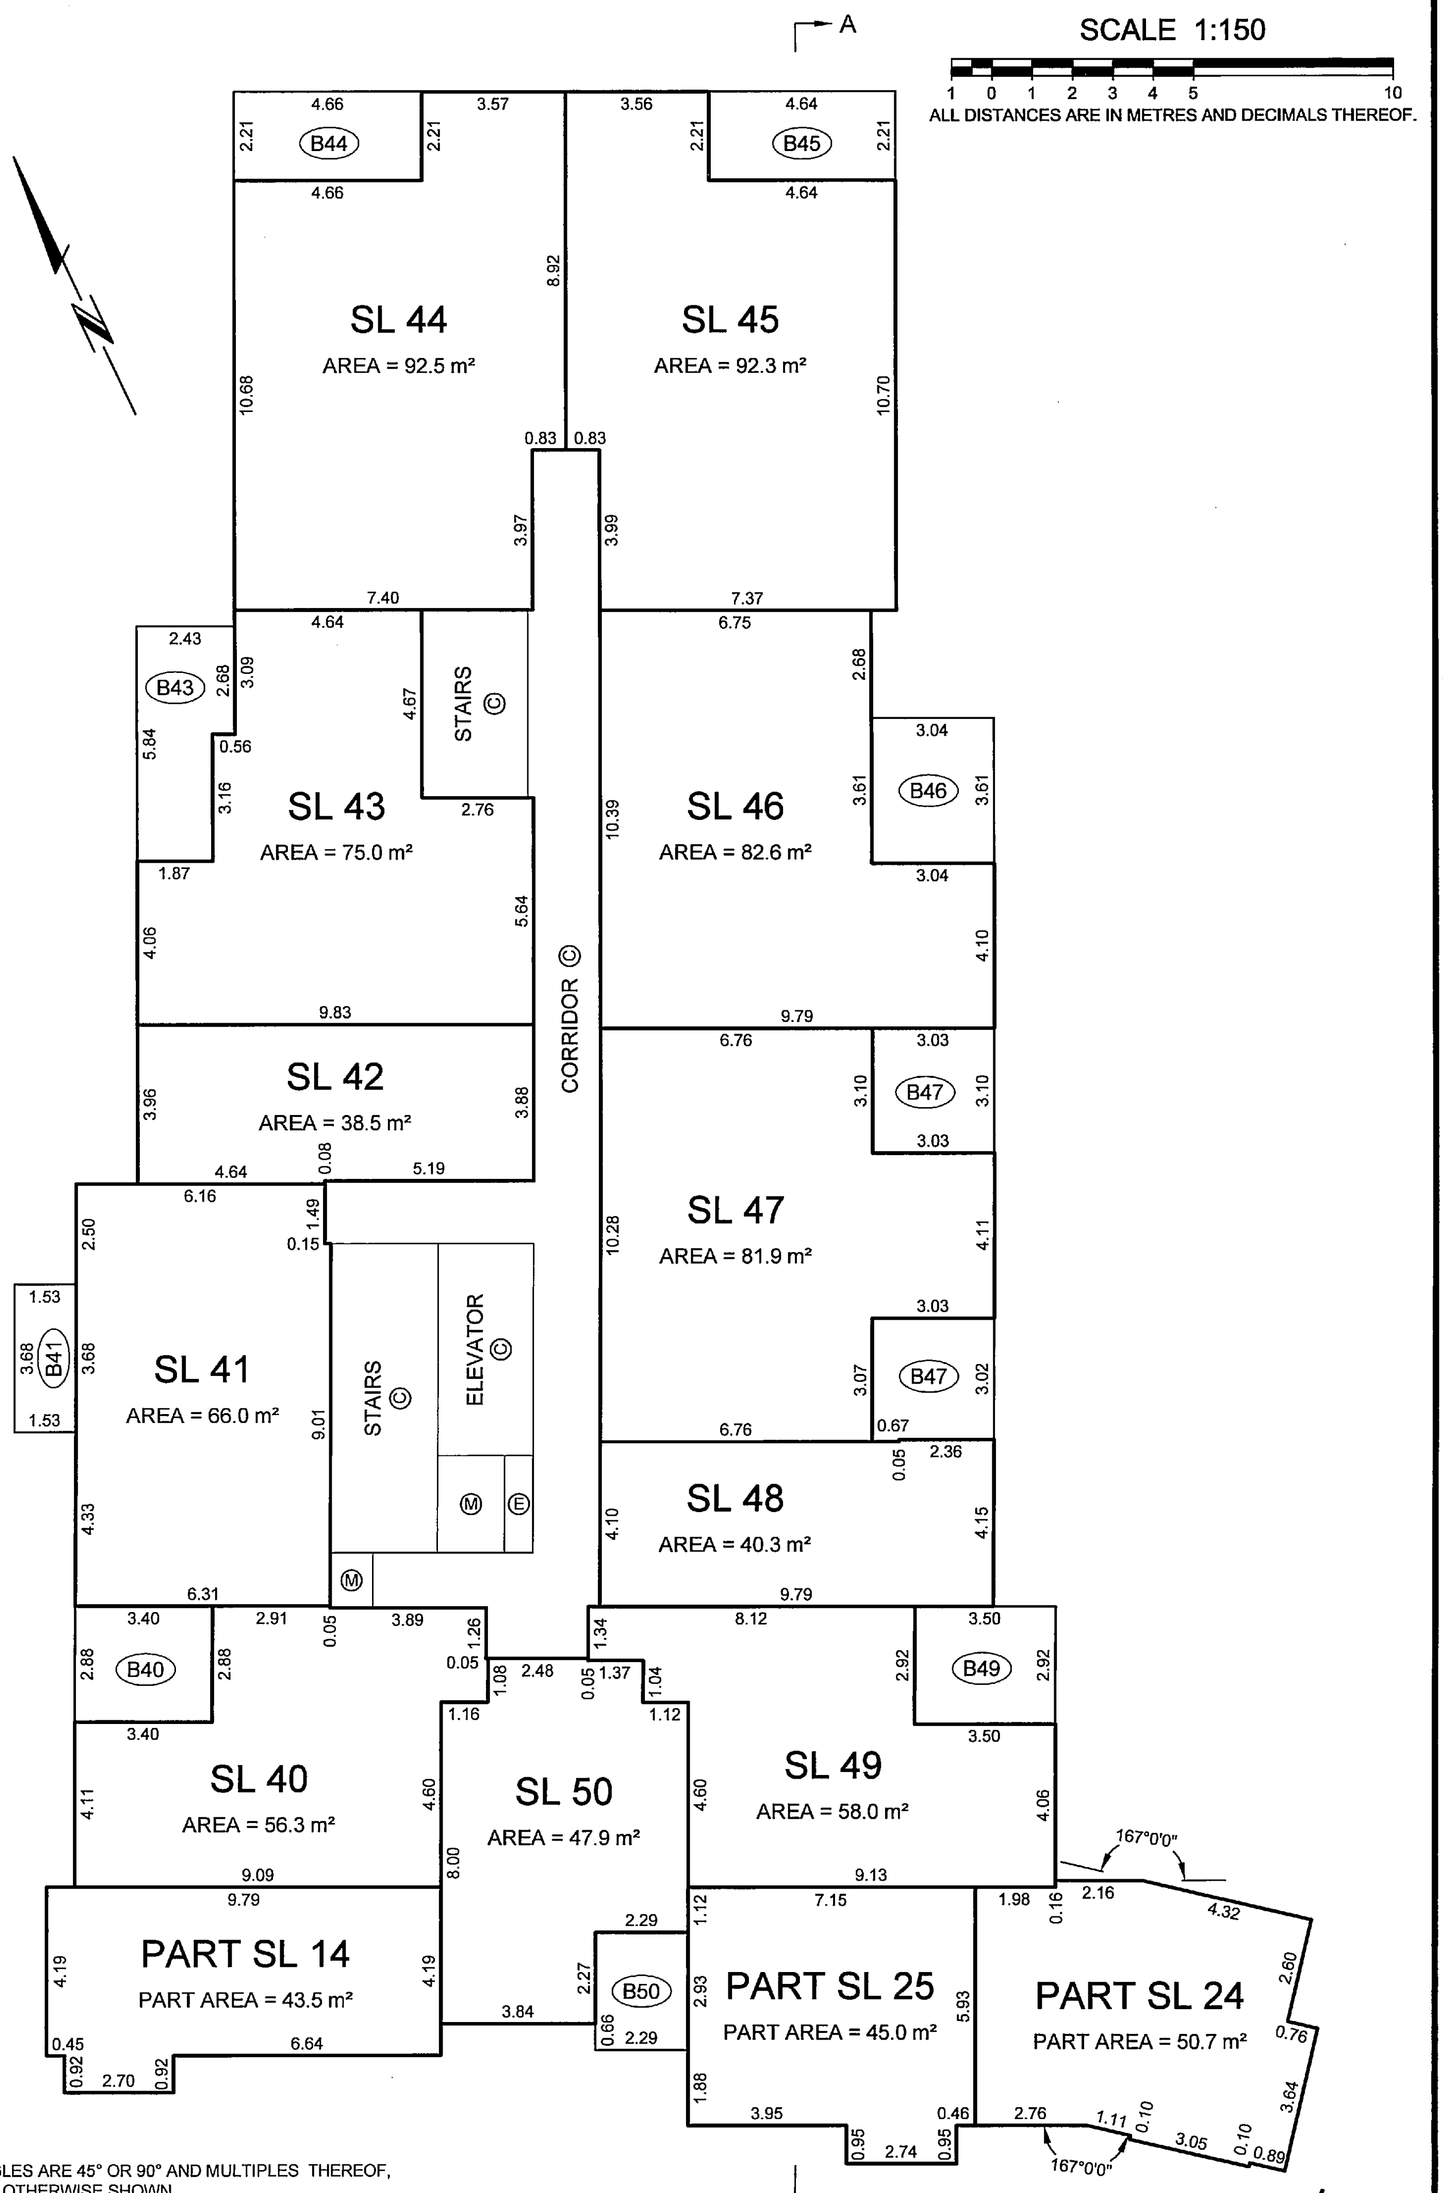

ALL ANGLES ARE 45° OR 90° AND MULTIPLES THEREOF, UNLESS OTHERWISE SHOWN.

BALCONY AREAS ARE DEFINED AS TO HEIGHT BY THE CENTRE OF THE FLOOR ABOVE OR ITS EXTENSIONS OR WHERE THERE IS NO FLOOR ABOVE, BY THE AVERAGE HEIGHT OF A STRATA LOT WITHIN THE SAME BUILDING, UNLESS OTHERWISE NOTED.

JOB DIRECTORY: \NV2005\13105-SFU\13105-Final Strata\DWG\ST13105-01F.DWG

DATE: May 30/06

B.C.L.S.

ORIGINAL

FILED NMBCS1893 RCVD:2006-06-13 PRNT: 2009-06-18-16.22.33.952616

SOUTH TOWER LEVEL 3 FLOOR PLAN

STRATA PLAN BCS 1893

SCALE 1:150

1 0 1 2 3 4 5 10

ALL DISTANCES ARE IN METRES AND DECIMALS THEREOF.

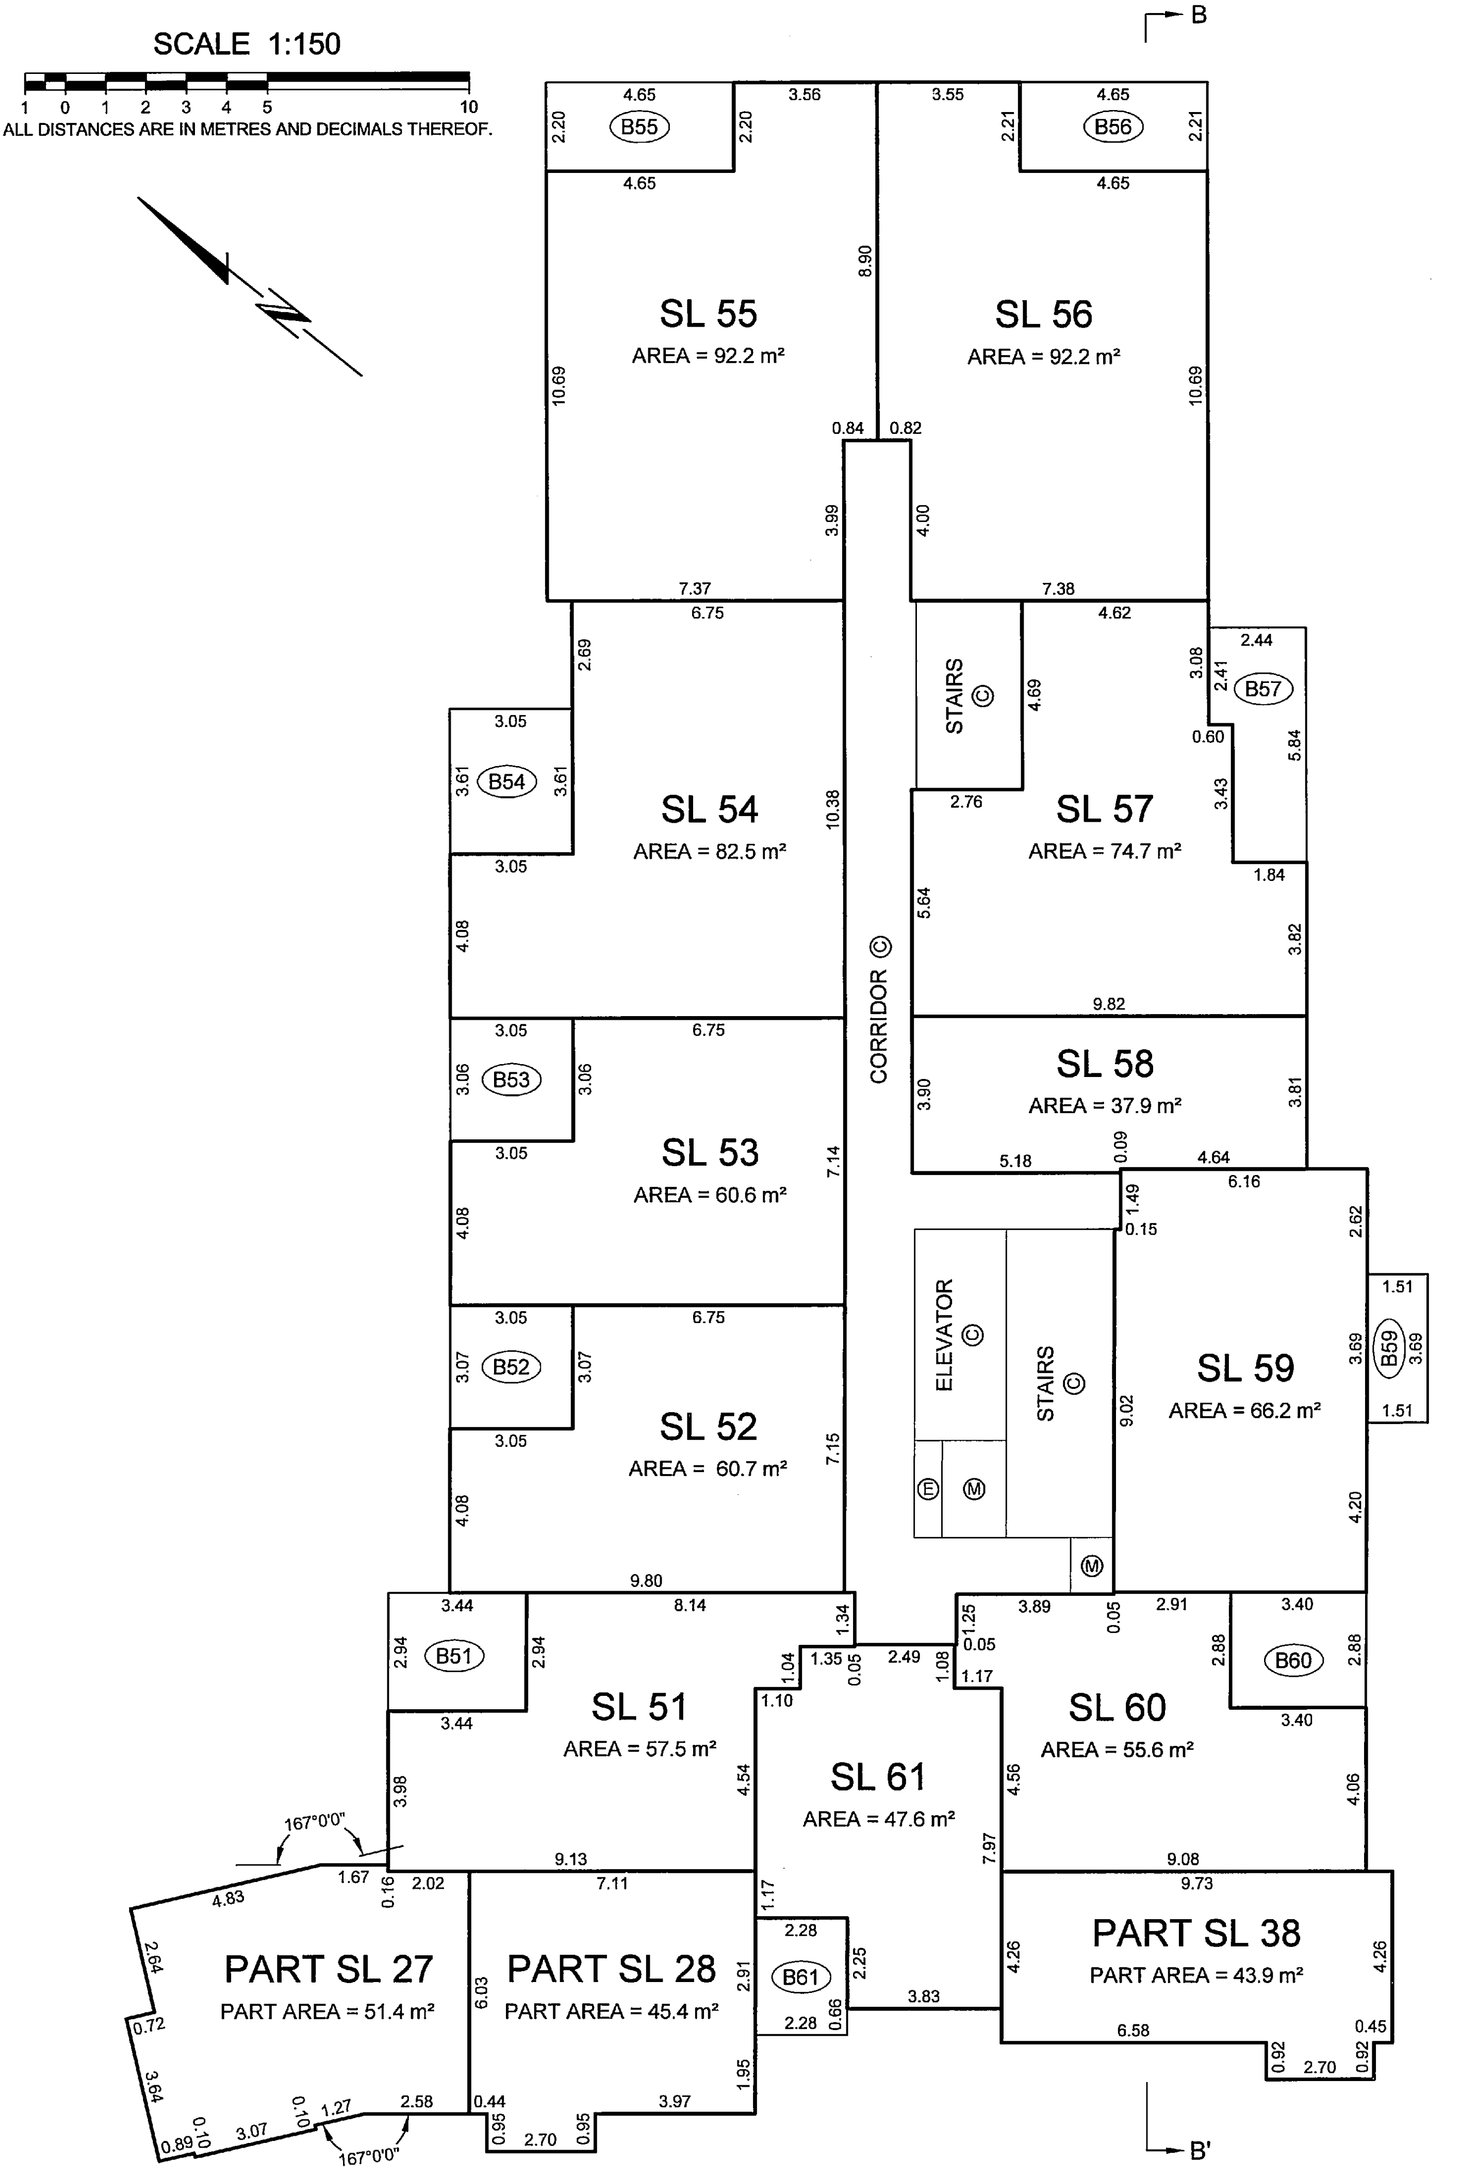

ALL ANGLES ARE 45° OR 90° AND MULTIPLES THEREOF, UNLESS OTHERWISE SHOWN.

BALCONY AREAS ARE DEFINED AS TO HEIGHT BY THE CENTRE OF THE FLOOR ABOVE OR ITS EXTENSIONS OR WHERE THERE IS NO FLOOR ABOVE, BY THE AVERAGE HEIGHT OF A STRATA LOT WITHIN THE SAME BUILDING, UNLESS OTHERWISE NOTED.

JOB DIRECTORY: \NV2005\13105-SFU\13105-Final Strata\DWG\ST13105-01F.DWG

DATE: May 30/06

B.C.L.S.

ORIGINAL

FILED NWBCS1893 RCVD:2006-06-13 PRNT: 2009-06-18-16.22.33.952616

NORTH TOWER LEVEL 4 FLOOR PLAN

STRATA PLAN BCS 1893

SCALE 1:150

1 0 1 2 3 4 5 10

ALL DISTANCES ARE IN METRES AND DECIMALS THEREOF.

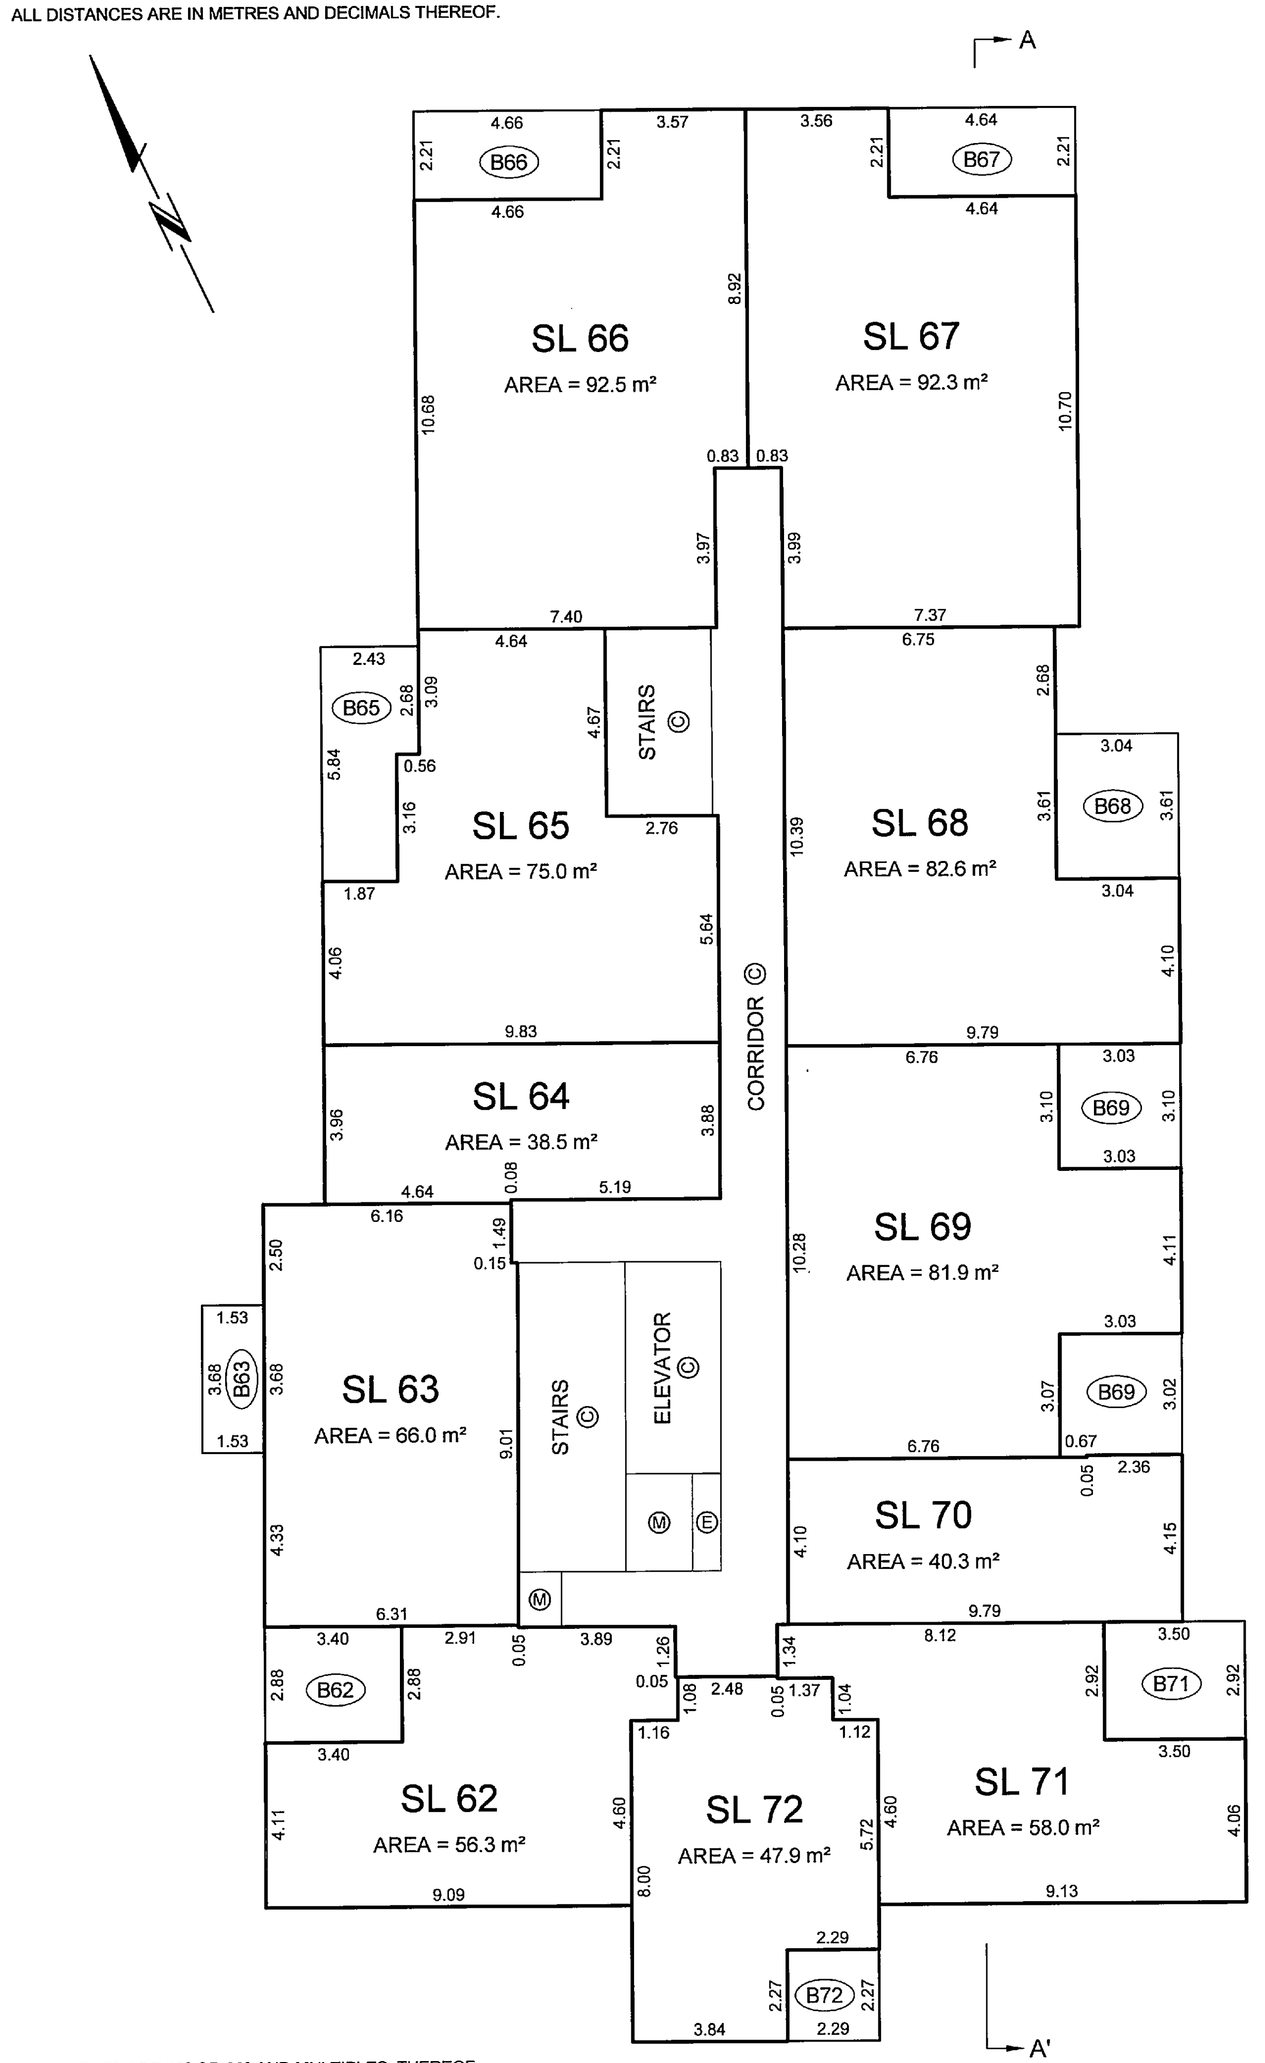

ALL ANGLES ARE 45° OR 90° AND MULTIPLES THEREOF, UNLESS OTHERWISE SHOWN.

BALCONY AREAS ARE DEFINED AS TO HEIGHT BY THE CENTRE OF THE FLOOR ABOVE OR ITS EXTENSIONS OR WHERE THERE IS NO FLOOR ABOVE, BY THE AVERAGE HEIGHT OF A STRATA LOT WITHIN THE SAME BUILDING, UNLESS OTHERWISE NOTED.

JOB DIRECTORY: \NV2005\13105-SFU\13105-Final Strata\DWG\ST13105-01F.DWG

DATE: May 30/06

B.C.L.S.

ORIGINAL

FILED NMBCS1893 RCVD:2006-06-13 PRNT: 2009-06-18-16.22.33.952616

SOUTH TOWER LEVEL 4 FLOOR PLAN

STRATA PLAN BCS 1893

SCALE 1:150

1 0 1 2 3 4 5 10

ALL DISTANCES ARE IN METRES AND DECIMALS THEREOF.

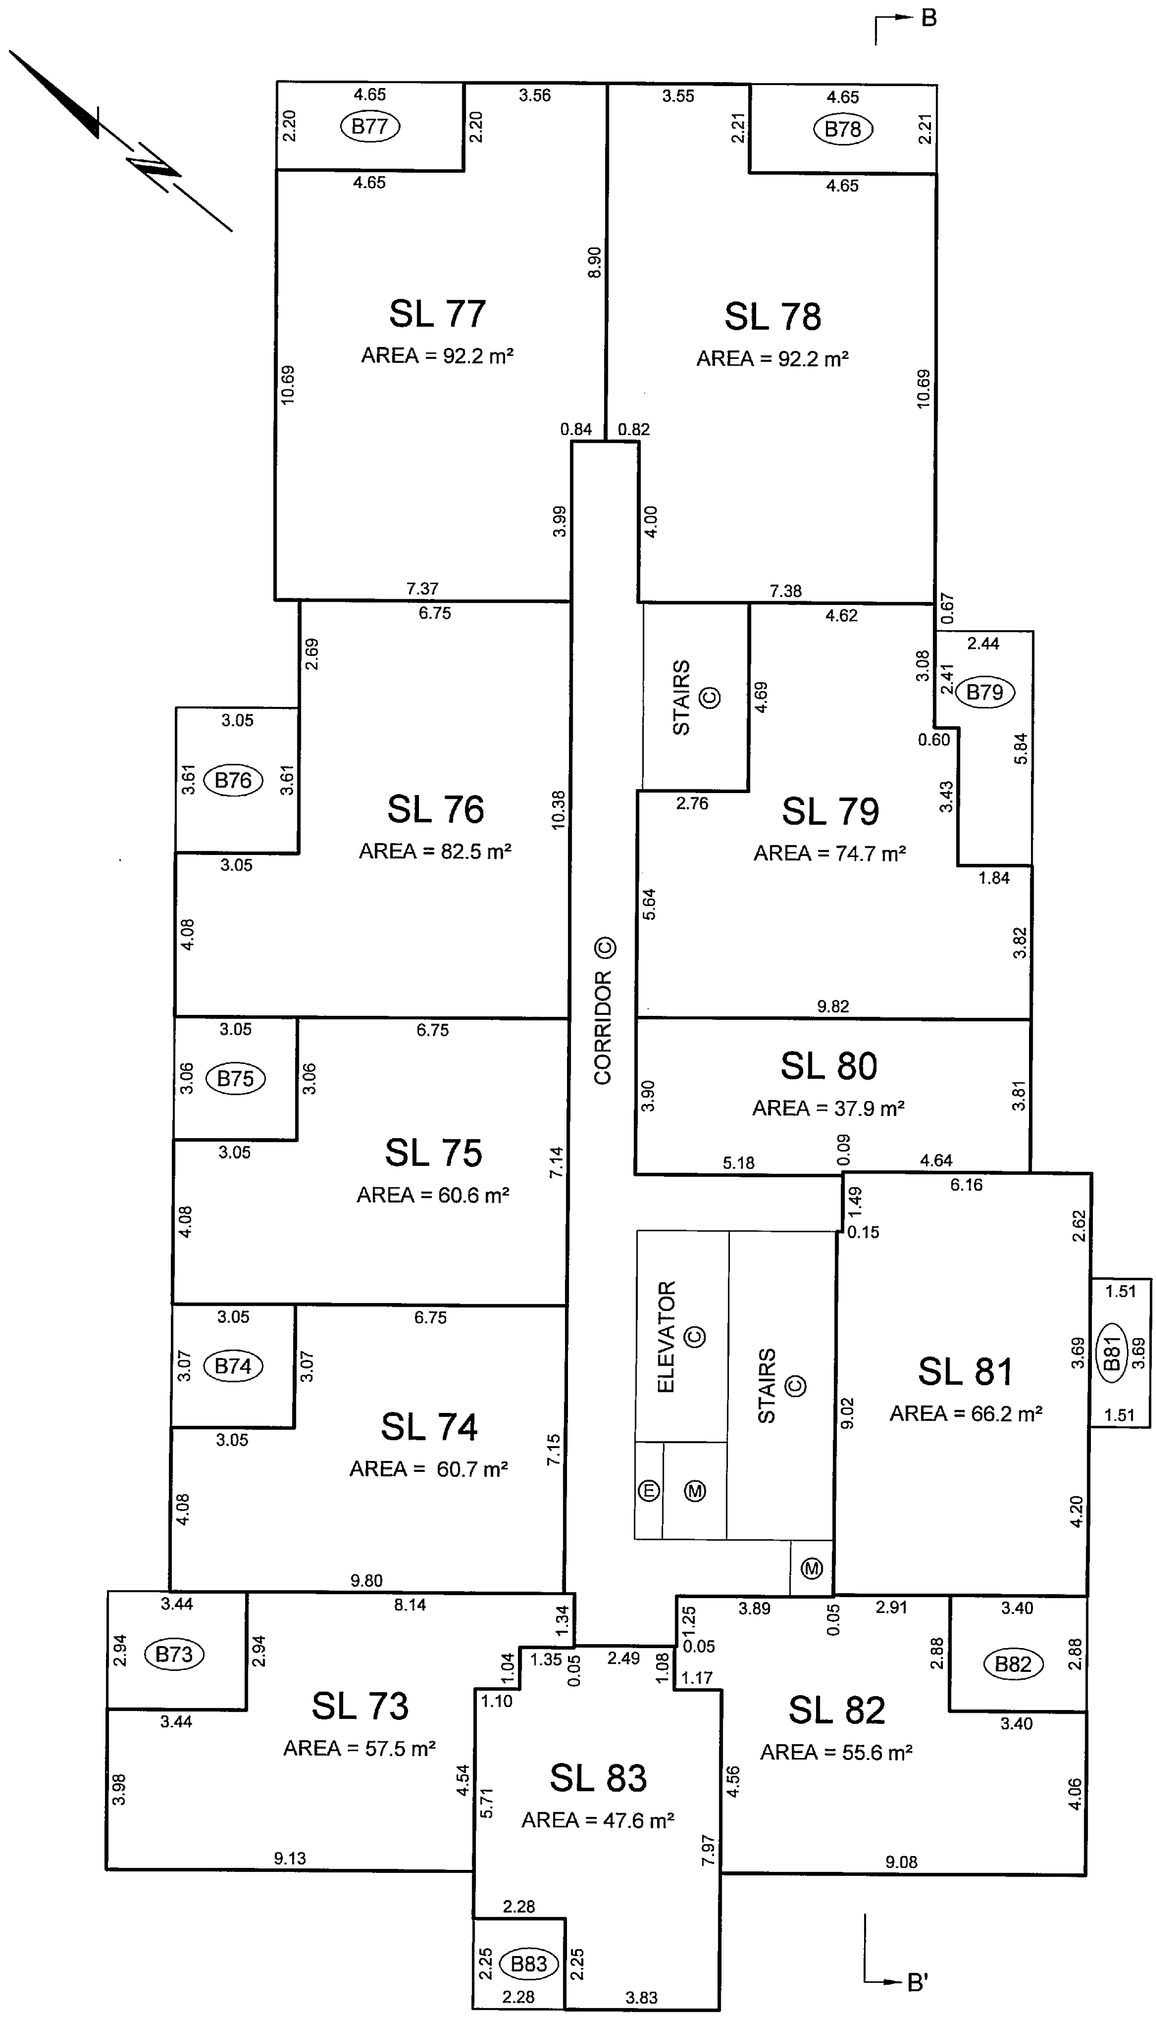

ALL ANGLES ARE 45° OR 90° AND MULTIPLES THEREOF, UNLESS OTHERWISE SHOWN.

BALCONY AREAS ARE DEFINED AS TO HEIGHT BY THE CENTRE OF THE FLOOR ABOVE OR ITS EXTENSIONS OR WHERE THERE IS NO FLOOR ABOVE, BY THE AVERAGE HEIGHT OF A STRATA LOT WITHIN THE SAME BUILDING, UNLESS OTHERWISE NOTED.

JOB DIRECTORY: \NV2005\13105-SFU\13105-Final Strata\DWG\ST13105-01F.DWG

DATE: May 30 /06

B.C.L.S.

ORIGINAL

FILED NMBCS1893 RCVD:2006-06-13 PRNT: 2009-06-18-16.22.33.952616

NORTH TOWER LEVEL 5 FLOOR PLAN

STRATA PLAN BCS 1893

SCALE 1:150

1 0 1 2 3 4 5 10

ALL DISTANCES ARE IN METRES AND DECIMALS THEREOF.

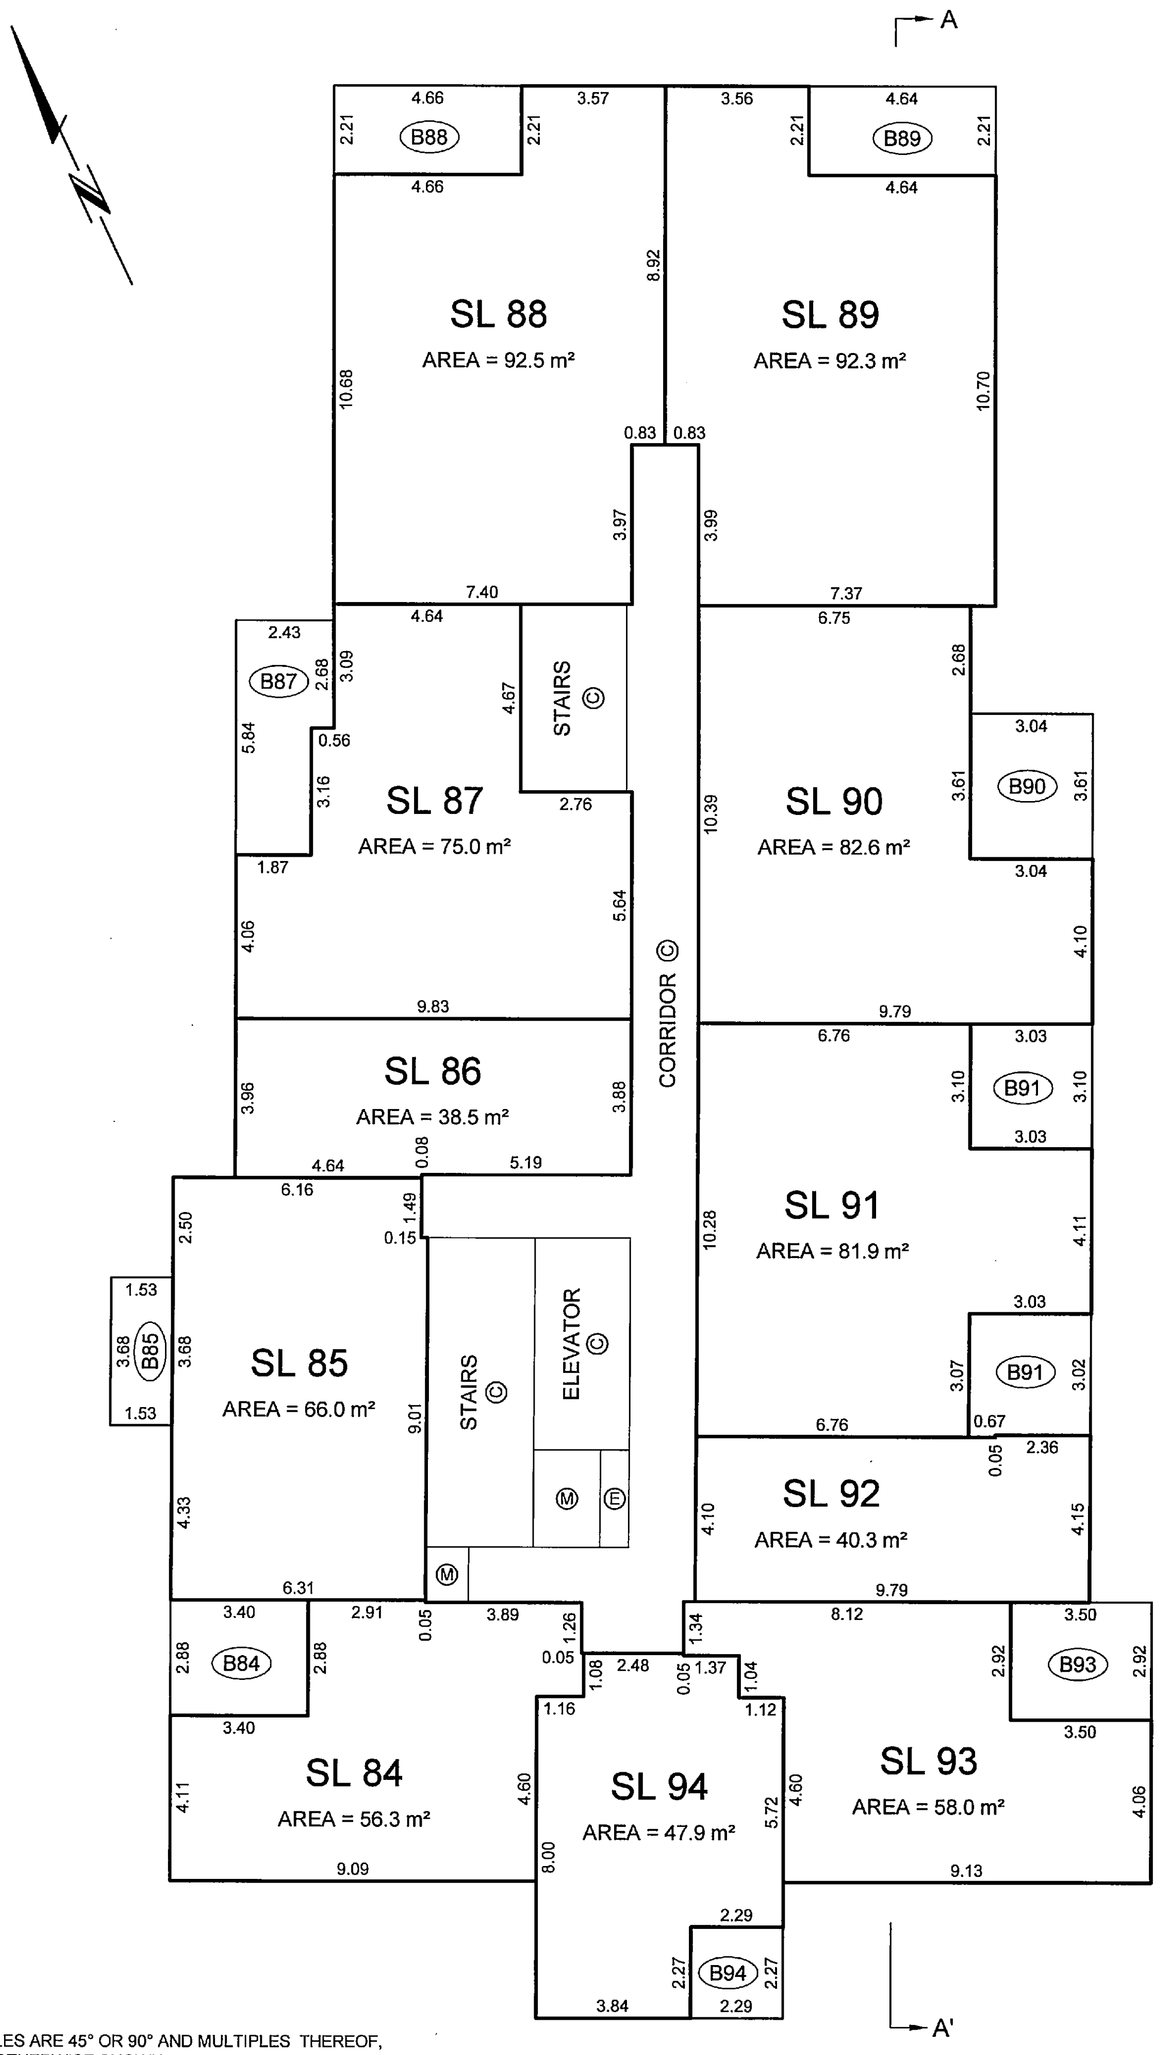

ALL ANGLES ARE 45° OR 90° AND MULTIPLES THEREOF, UNLESS OTHERWISE SHOWN.

BALCONY AREAS ARE DEFINED AS TO HEIGHT BY THE CENTRE OF THE FLOOR ABOVE OR ITS EXTENSIONS OR WHERE THERE IS NO FLOOR ABOVE, BY THE AVERAGE HEIGHT OF A STRATA LOT WITHIN THE SAME BUILDING, UNLESS OTHERWISE NOTED.

JOB DIRECTORY: \NV2005\13105-SFU\13105-Final Strata\DWG\ST13105-01F.DWG

DATE: May 30/06

B.C.L.S.

ORIGINAL

FILED NWBCS1893 RCVD:2006-06-13 PRNT: 2009-06-18-16.22.33.952616

SOUTH TOWER LEVEL 5 FLOOR PLAN

STRATA PLAN BCS 1893

SCALE 1:150

1 0 1 2 3 4 5 10

ALL DISTANCES ARE IN METRES AND DECIMALS THEREOF.

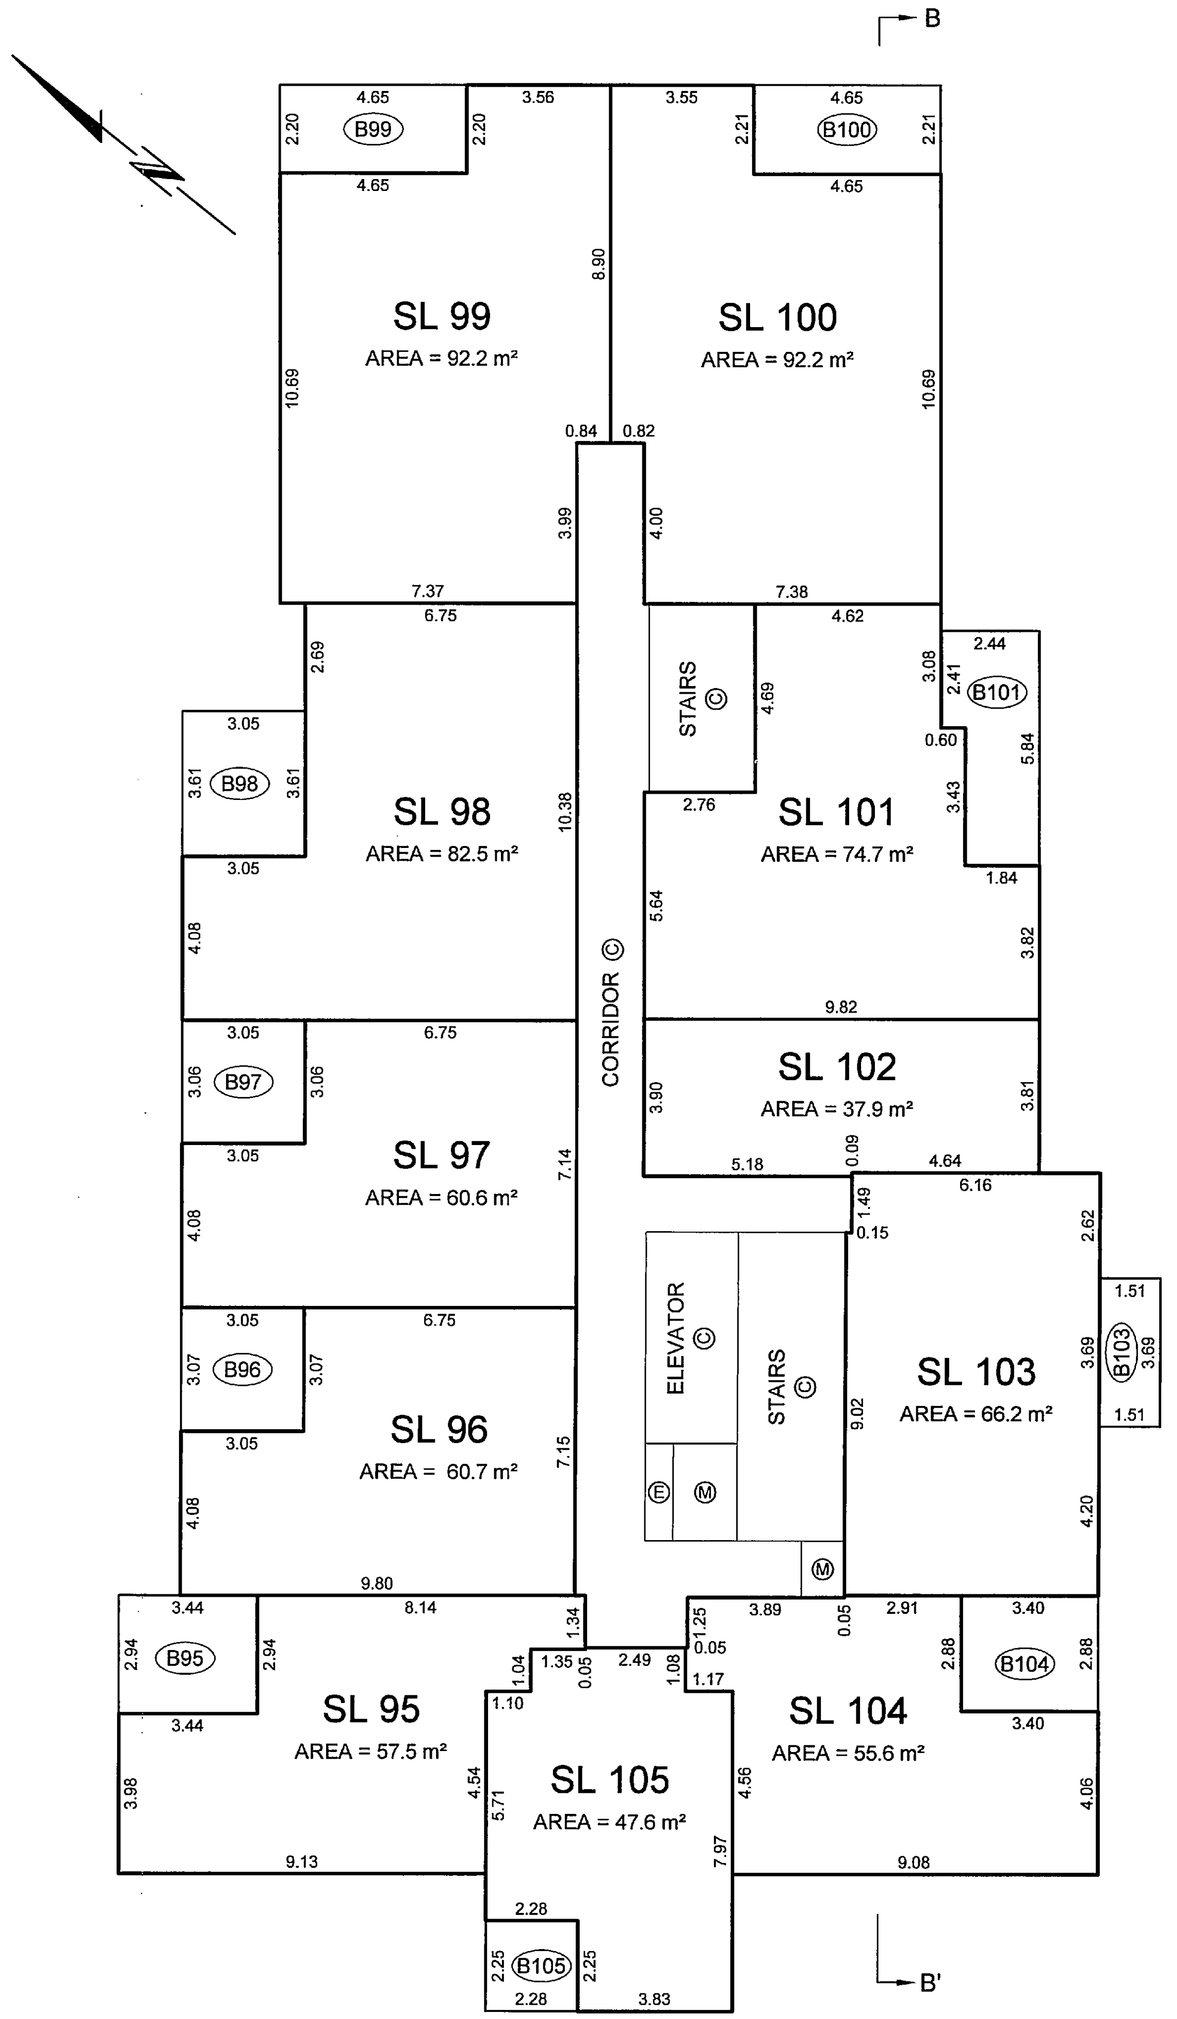

ALL ANGLES ARE 45° OR 90° AND MULTIPLES THEREOF, UNLESS OTHERWISE SHOWN.

BALCONY AREAS ARE DEFINED AS TO HEIGHT BY THE CENTRE OF THE FLOOR ABOVE OR ITS EXTENSIONS OR WHERE THERE IS NO FLOOR ABOVE, BY THE AVERAGE HEIGHT OF A STRATA LOT WITHIN THE SAME BUILDING, UNLESS OTHERWISE NOTED.

JOB DIRECTORY: \NV2005\13105-SFU\13105-Final Strata\DWG\ST13105-01F.DWG

DATE: May 30/06

B.C.L.S.

ORIGINAL

FILED NWBCS1893 RCVD:2006-06-13 PRNT: 2009-06-18-16.22.33.952616

NORTH TOWER LEVEL 6 FLOOR PLAN

STRATA PLAN BCS 1893

SCALE 1:150

1 0 1 2 3 4 5 10

ALL DISTANCES ARE IN METRES AND DECIMALS THEREOF.

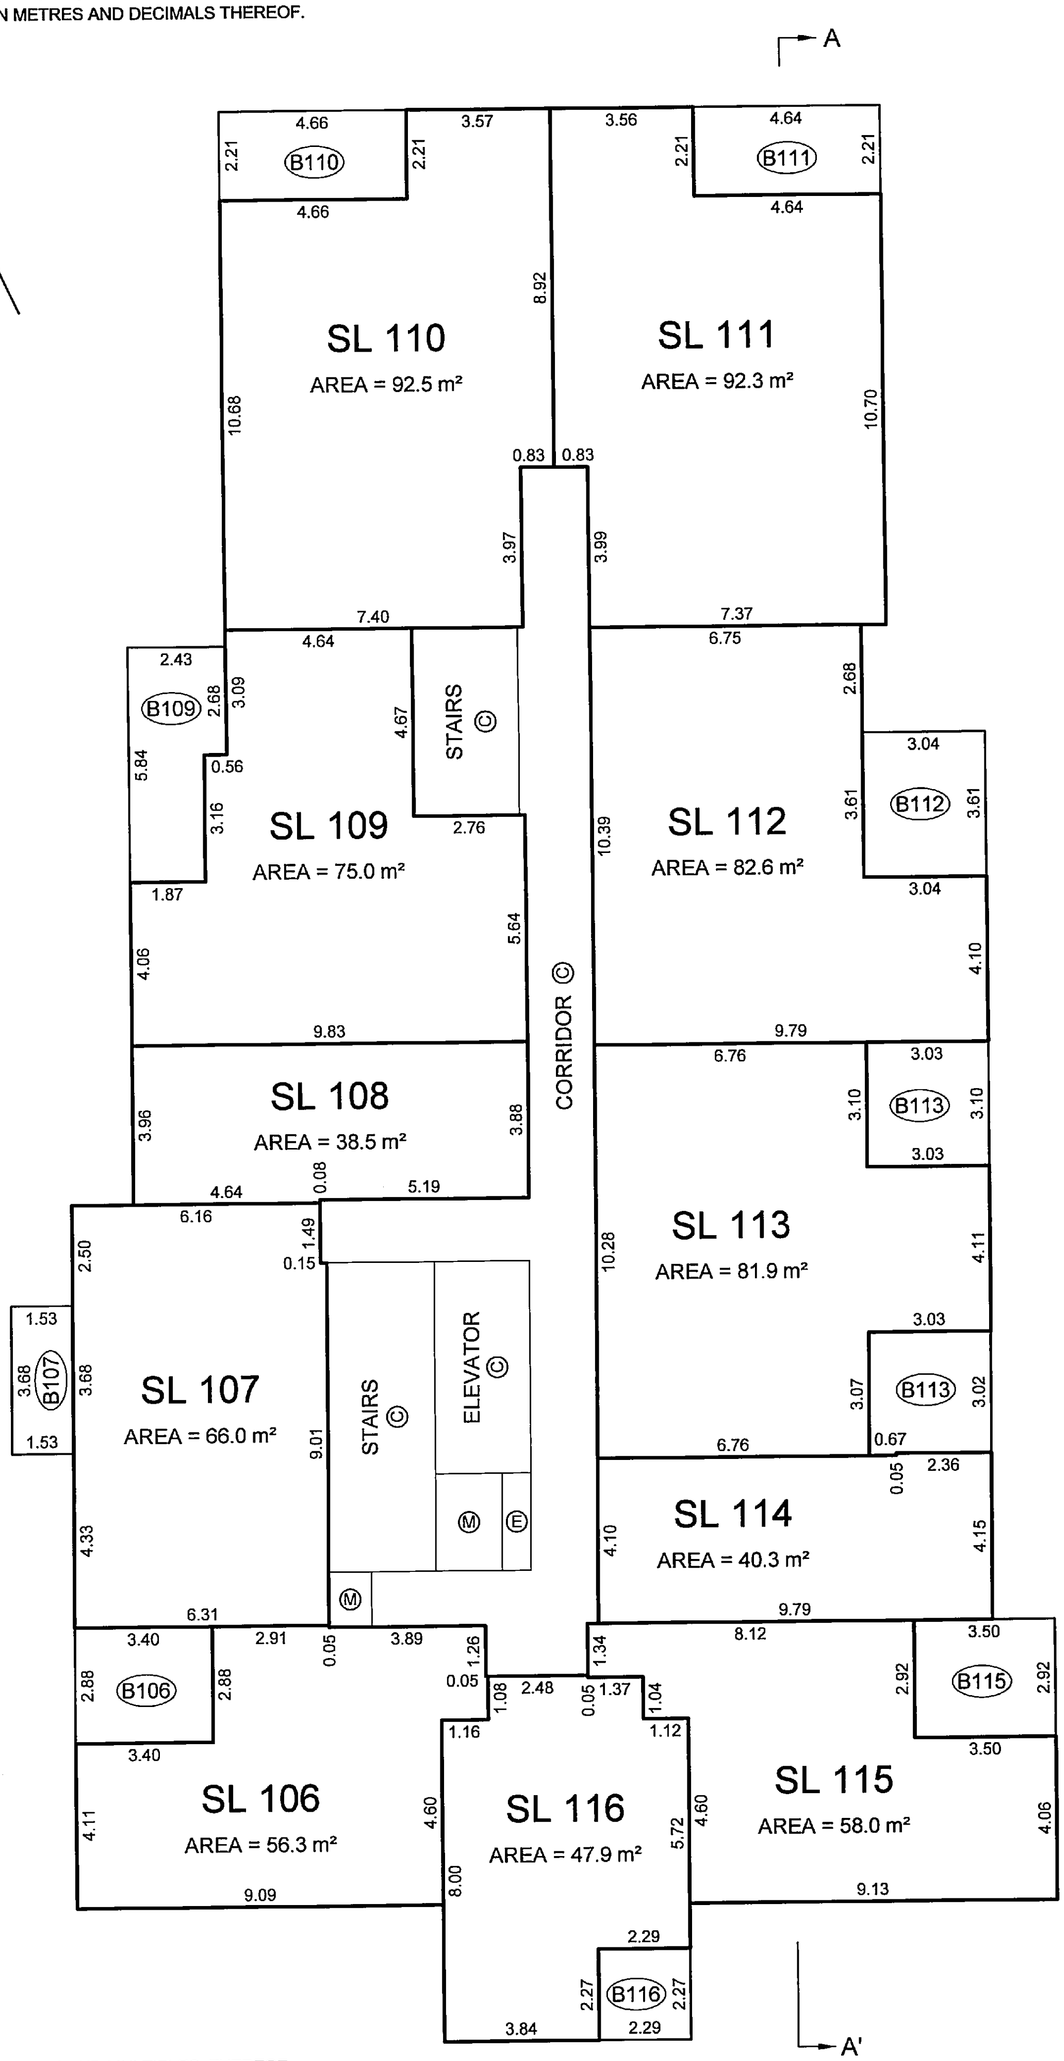

ALL ANGLES ARE 45° OR 90° AND MULTIPLES THEREOF, UNLESS OTHERWISE SHOWN.

BALCONY AREAS ARE DEFINED AS TO HEIGHT BY THE CENTRE OF THE FLOOR ABOVE OR ITS EXTENSIONS OR WHERE THERE IS NO FLOOR ABOVE, BY THE AVERAGE HEIGHT OF A STRATA LOT WITHIN THE SAME BUILDING, UNLESS OTHERWISE NOTED.

JOB DIRECTORY: \NV2005\13105-SFU\13105-Final Strata\DWG\ST13105-01F.DWG

DATE: May 30/06

B.C.L.S.

ORIGINAL

FILED NMBCS1893 RCVD:2006-06-13 PRNT: 2009-06-18-16.22.33.952616

SOUTH TOWER LEVEL 6 FLOOR PLAN

STRATA PLAN BCS 1893

SCALE 1:150

1 0 1 2 3 4 5 10

ALL DISTANCES ARE IN METRES AND DECIMALS THEREOF.

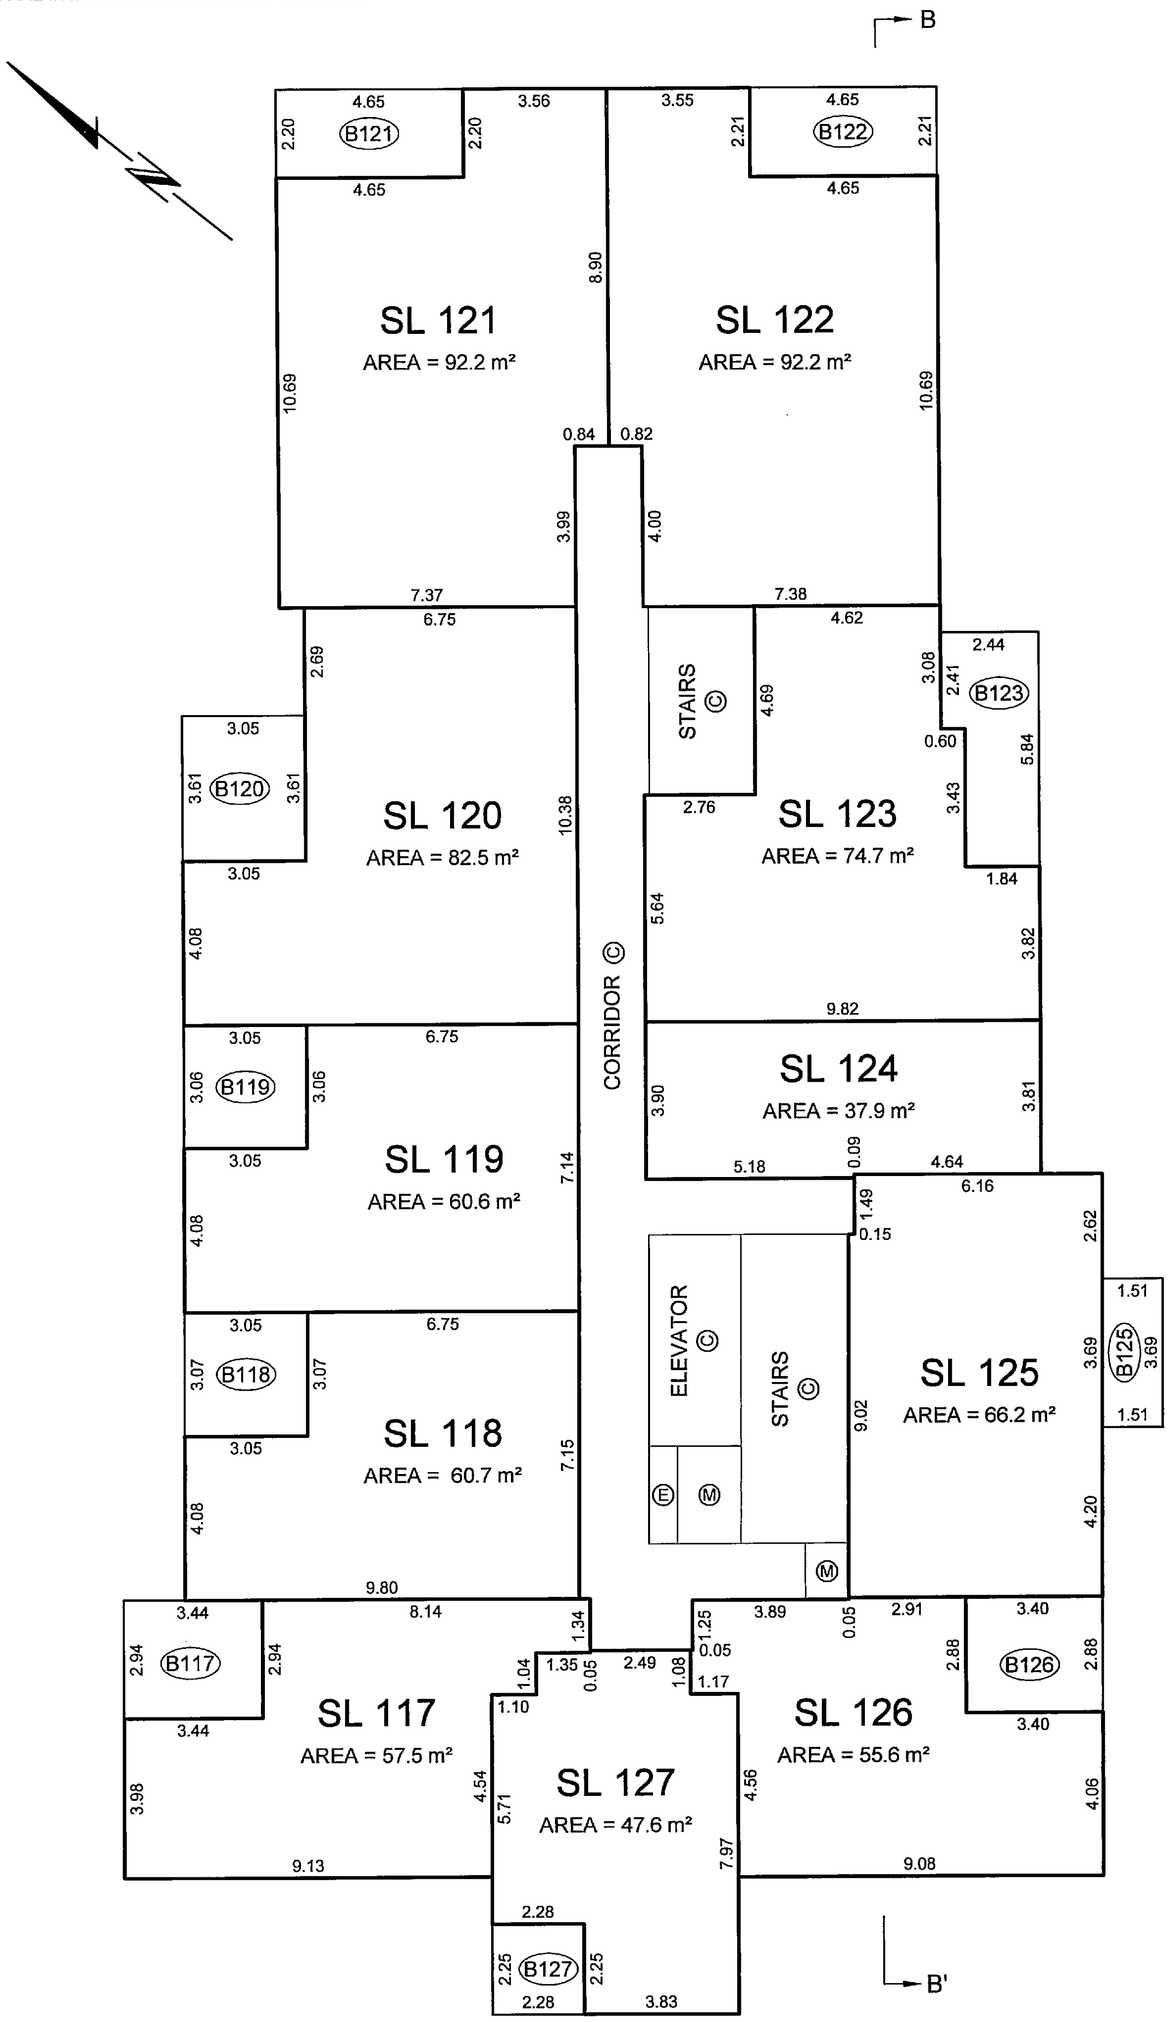

ALL ANGLES ARE 45° OR 90° AND MULTIPLES THEREOF, UNLESS OTHERWISE SHOWN.

BALCONY AREAS ARE DEFINED AS TO HEIGHT BY THE CENTRE OF THE FLOOR ABOVE OR ITS EXTENSIONS OR WHERE THERE IS NO FLOOR ABOVE, BY THE AVERAGE HEIGHT OF A STRATA LOT WITHIN THE SAME BUILDING, UNLESS OTHERWISE NOTED.

JOB DIRECTORY: \NV2005\13105-SFU\13105-Final Strata\DWG\ST13105-01F.DWG

DATE: May 30/06

B.C.L.S.

ORIGINAL

FILED NWBCS1893 RCVD:2006-06-13 PRNT: 2009-06-18-16.22.33.952616

NORTH TOWER LEVEL 7 FLOOR PLAN

STRATA PLAN BCS 1893

SCALE 1:150

1 0 1 2 3 4 5 10

ALL DISTANCES ARE IN METRES AND DECIMALS THEREOF.

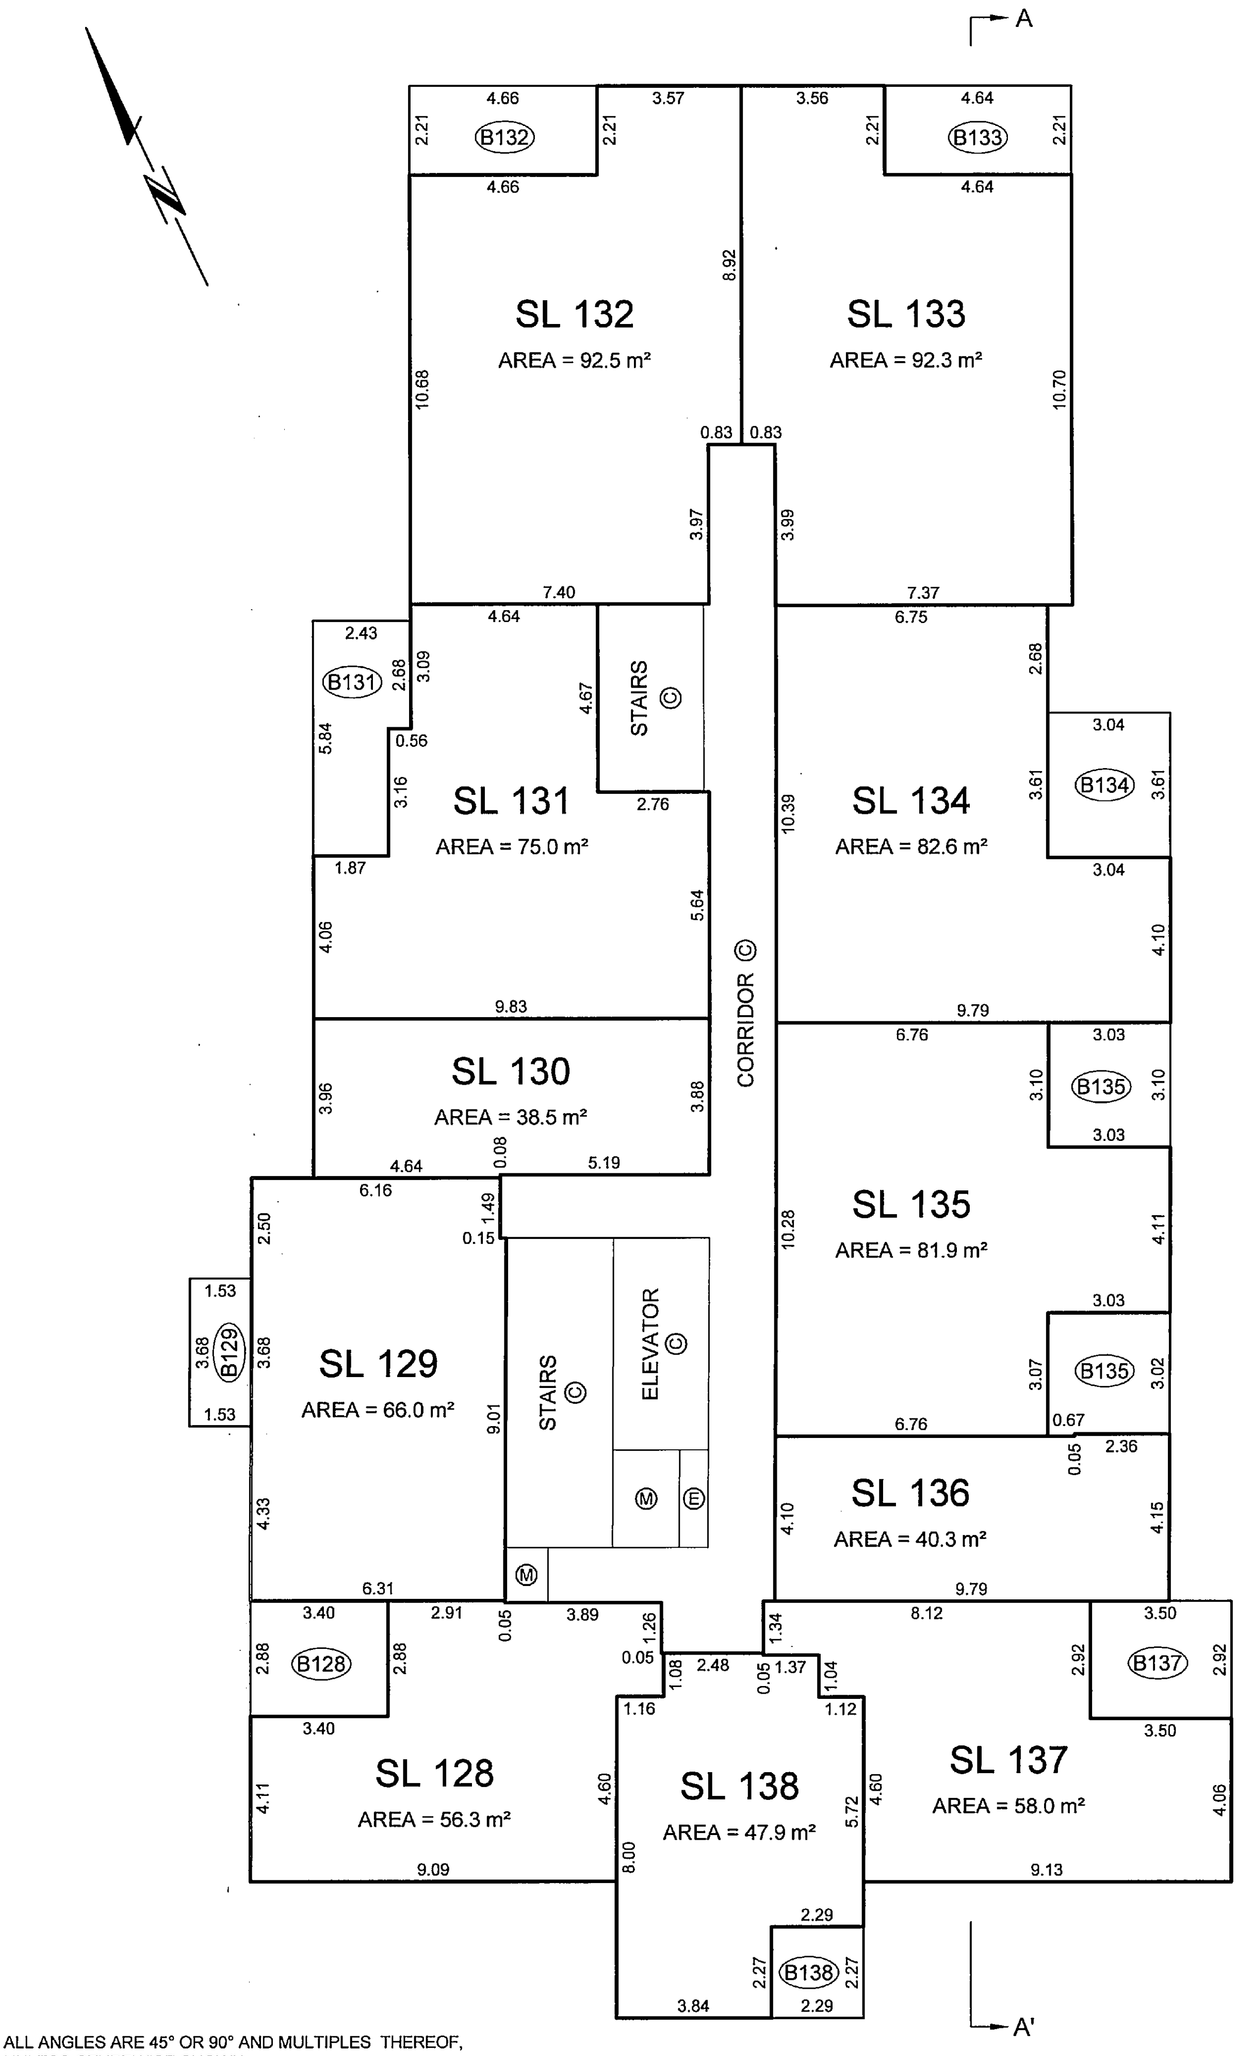

ALL ANGLES ARE 45° OR 90° AND MULTIPLES THEREOF, UNLESS OTHERWISE SHOWN.

BALCONY AREAS ARE DEFINED AS TO HEIGHT BY THE CENTRE OF THE FLOOR ABOVE OR ITS EXTENSIONS OR WHERE THERE IS NO FLOOR ABOVE, BY THE AVERAGE HEIGHT OF A STRATA LOT WITHIN THE SAME BUILDING, UNLESS OTHERWISE NOTED.

JOB DIRECTORY: \NV2005\13105-SFU\13105-Final Strata\DWG\ST13105-01F.DWG

DATE: May 30/06

B.C.L.S.

ORIGINAL

FILED NWBCS1893 RCVD:2006-06-13 PRNT: 2009-06-18-16.22.33.952616

SOUTH TOWER LEVEL 7 FLOOR PLAN

STRATA PLAN BCS 1893

SCALE 1:150

1 0 1 2 3 4 5 10

ALL DISTANCES ARE IN METRES AND DECIMALS THEREOF.

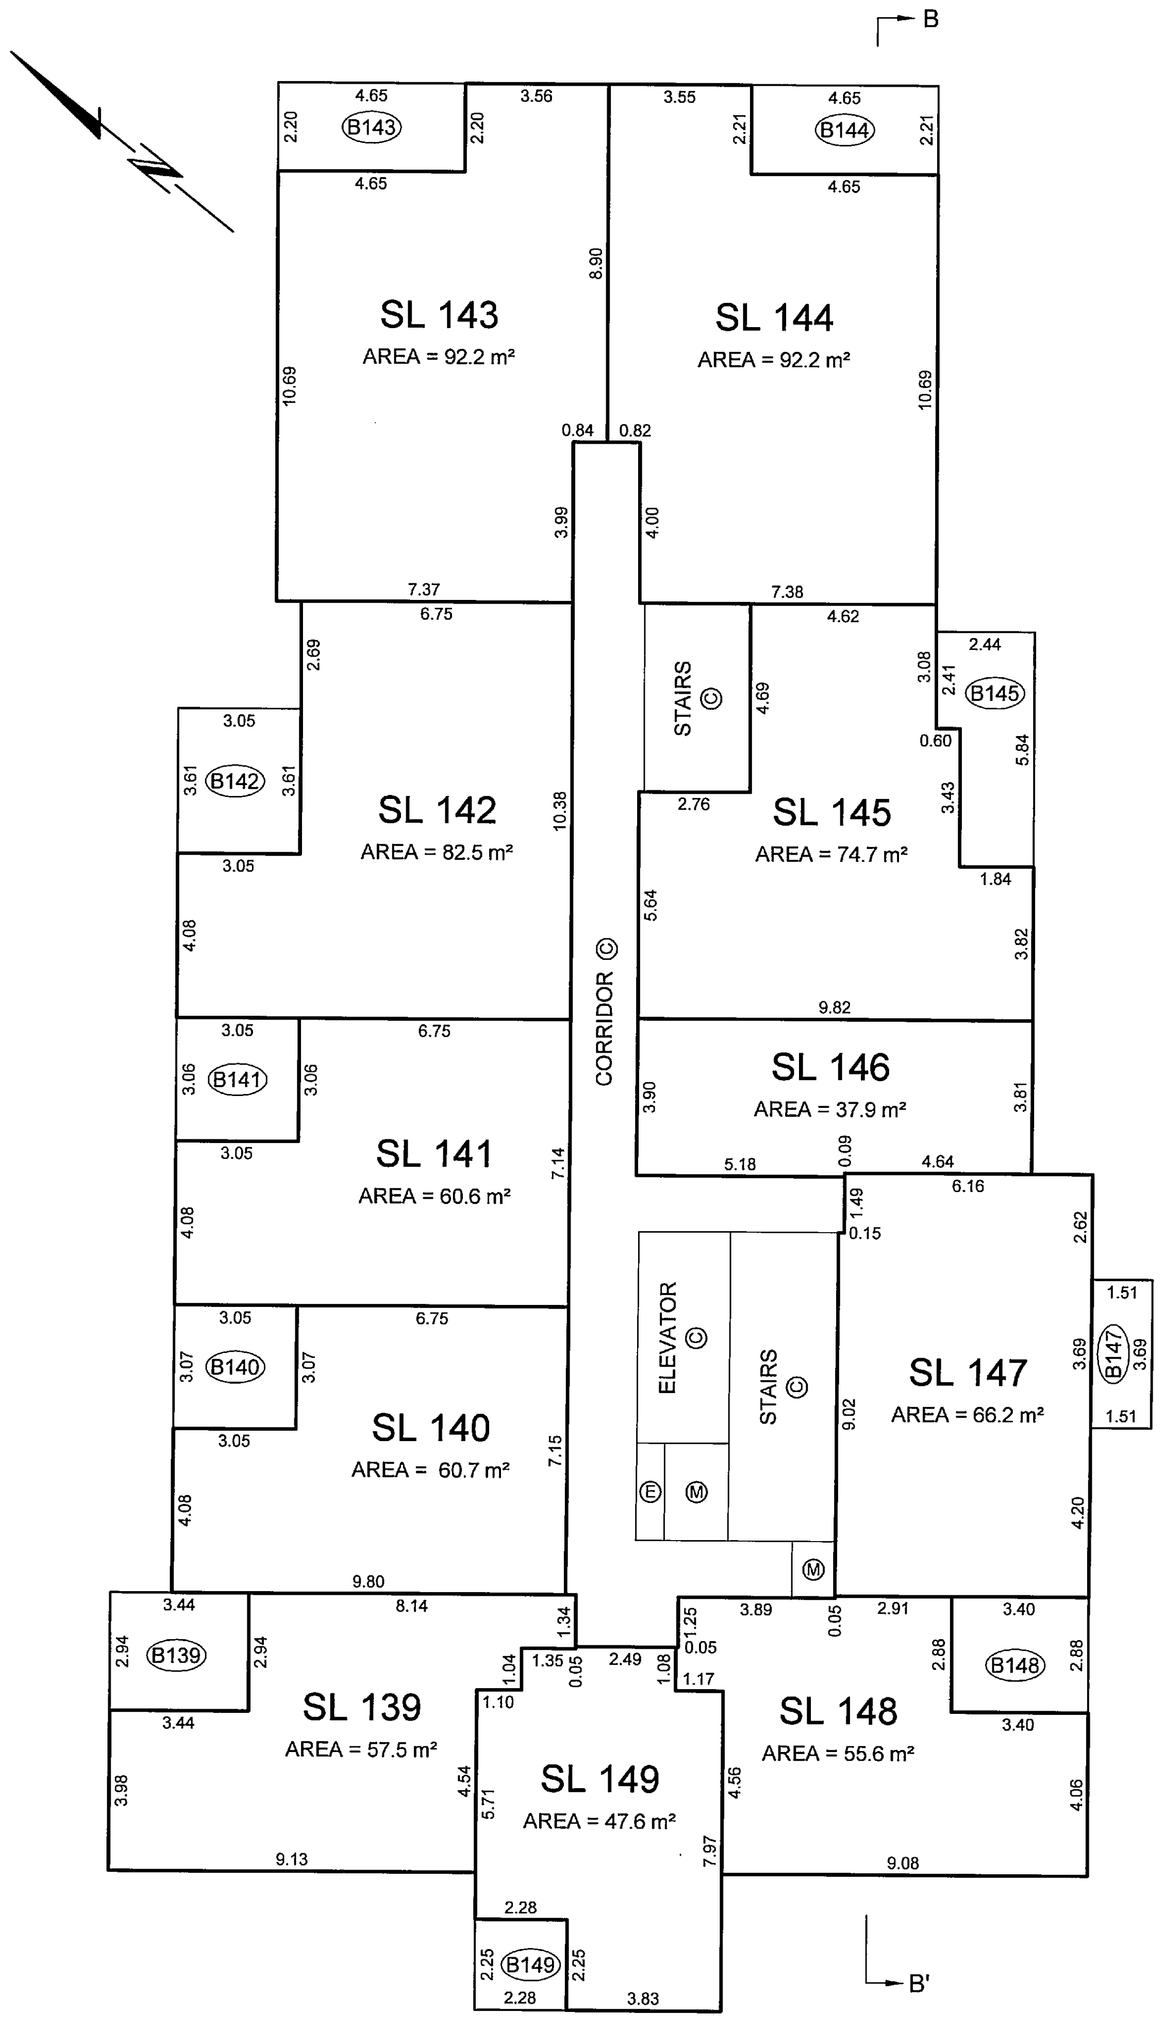

ALL ANGLES ARE 45° OR 90° AND MULTIPLES THEREOF, UNLESS OTHERWISE SHOWN.

BALCONY AREAS ARE DEFINED AS TO HEIGHT BY THE CENTRE OF THE FLOOR ABOVE OR ITS EXTENSIONS OR WHERE THERE IS NO FLOOR ABOVE, BY THE AVERAGE HEIGHT OF A STRATA LOT WITHIN THE SAME BUILDING, UNLESS OTHERWISE NOTED.

JOB DIRECTORY: \NV2005\13105-SFU\13105-Final Strata\DWG\ST13105-01F.DWG

DATE: May 30/06

B.C.L.S.

ORIGINAL

FILED NWBCS1893 RCVD:2006-06-13 PRNT: 2009-06-18-16.22.33.952616

NORTH TOWER LEVEL 8 FLOOR PLAN

STRATA PLAN BCS 1893

SCALE 1:150

1 0 1 2 3 4 5 10

ALL DISTANCES ARE IN METRES AND DECIMALS THEREOF.

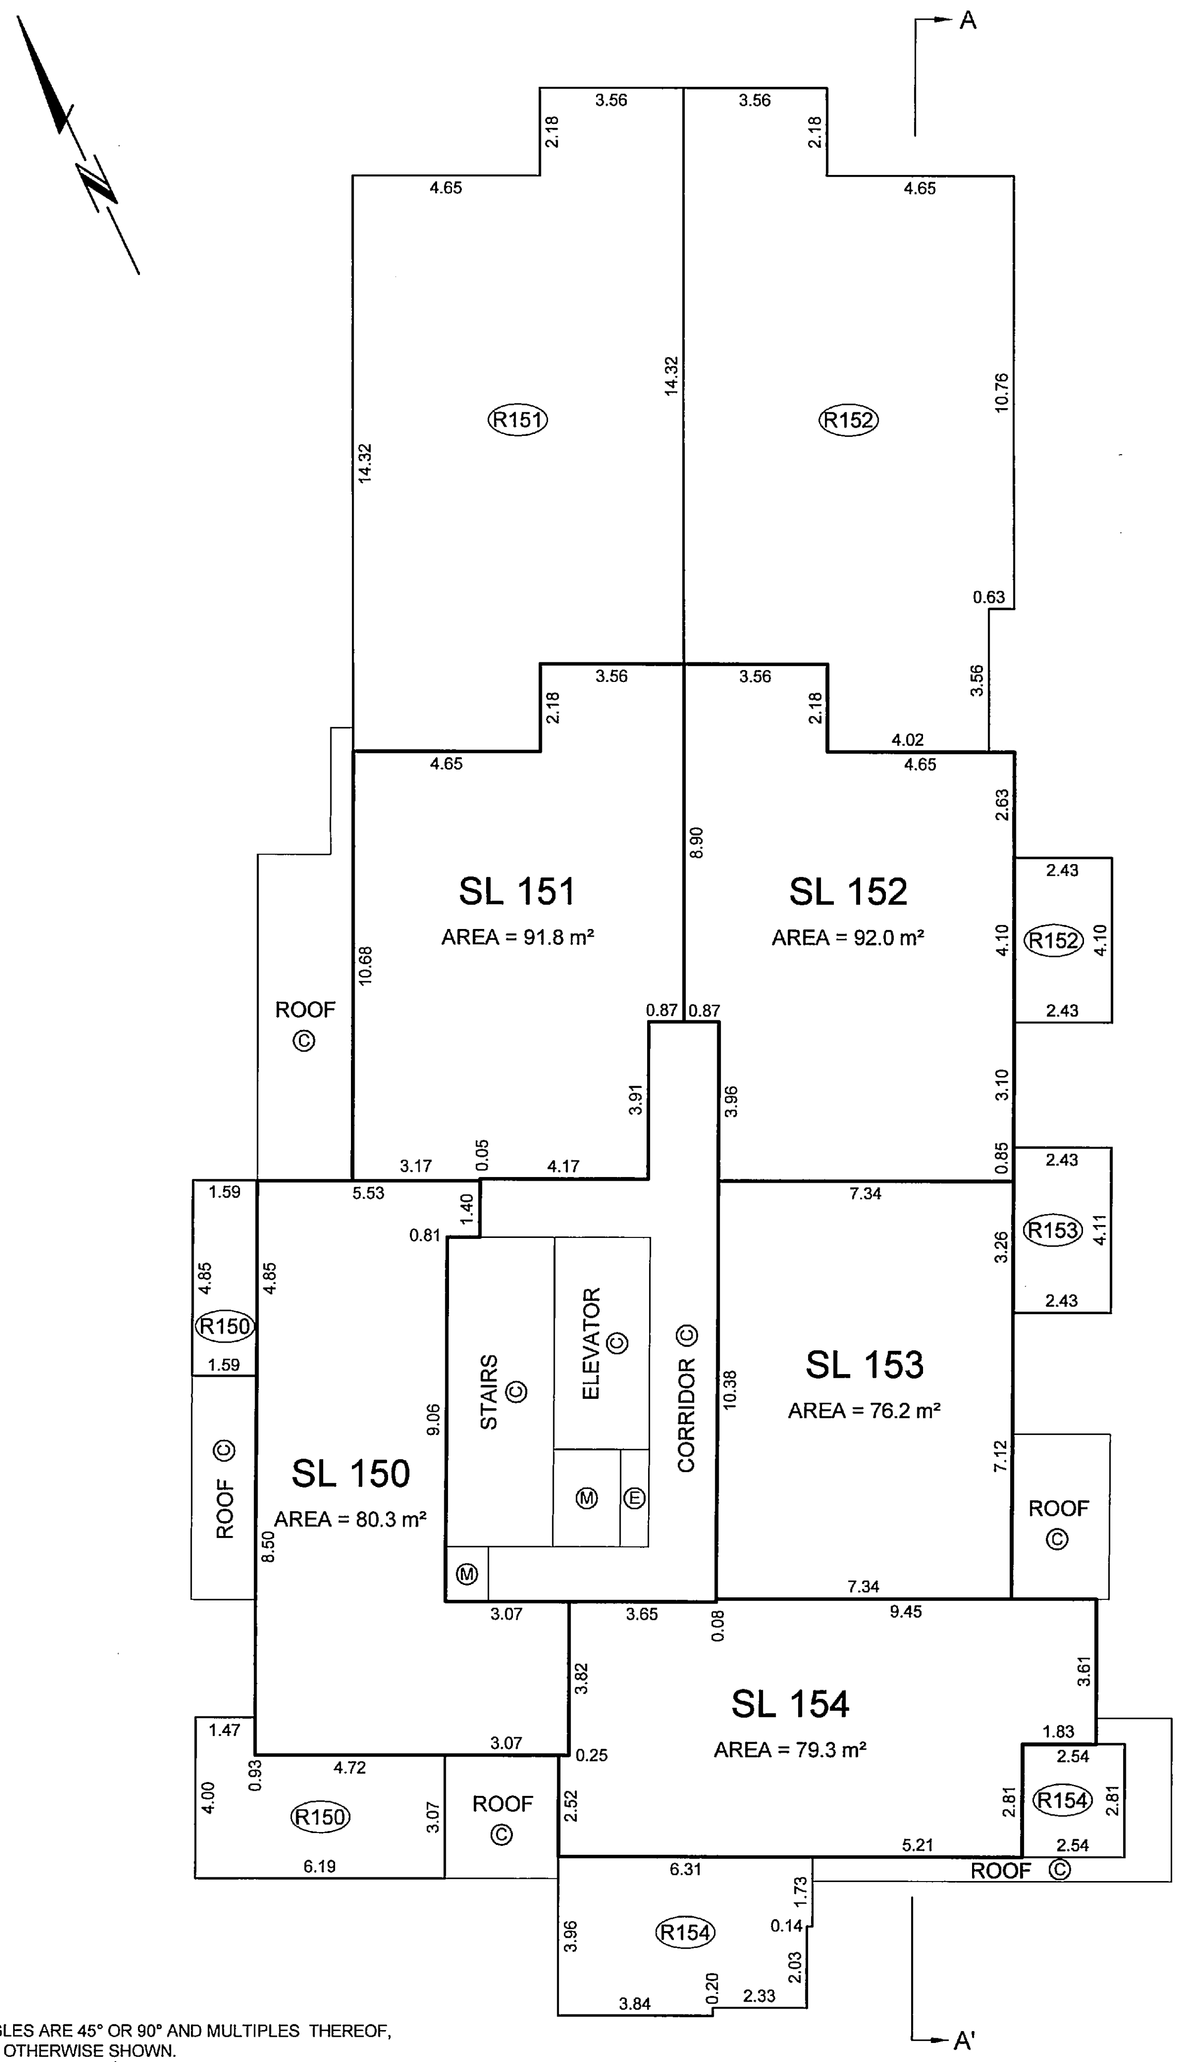

ALL ANGLES ARE 45° OR 90° AND MULTIPLES THEREOF, UNLESS OTHERWISE SHOWN.

BALCONY AND ROOF DECK AREAS ARE DEFINED AS TO HEIGHT BY THE CENTRE OF THE FLOOR ABOVE OR ITS EXTENSIONS OR WHERE THERE IS NO FLOOR ABOVE, BY THE AVERAGE HEIGHT OF A STRATA LOT WITHIN THE SAME BUILDING, UNLESS OTHERWISE NOTED.

JOB DIRECTORY: \NV2005\13105-SFU\13105-Final Strata\DWG\ST13105-01F.DWG

DATE: May 30/06

B.C.L.S.

ORIGINAL

FILED NWBCS1893 RCVD:2006-06-13 PRNT: 2009-06-18-16.22.33.952616

SOUTH TOWER LEVEL 8 FLOOR PLAN

STRATA PLAN BCS 1893

SCALE 1:150

1 0 1 2 3 4 5 10

ALL DISTANCES ARE IN METRES AND DECIMALS THEREOF.

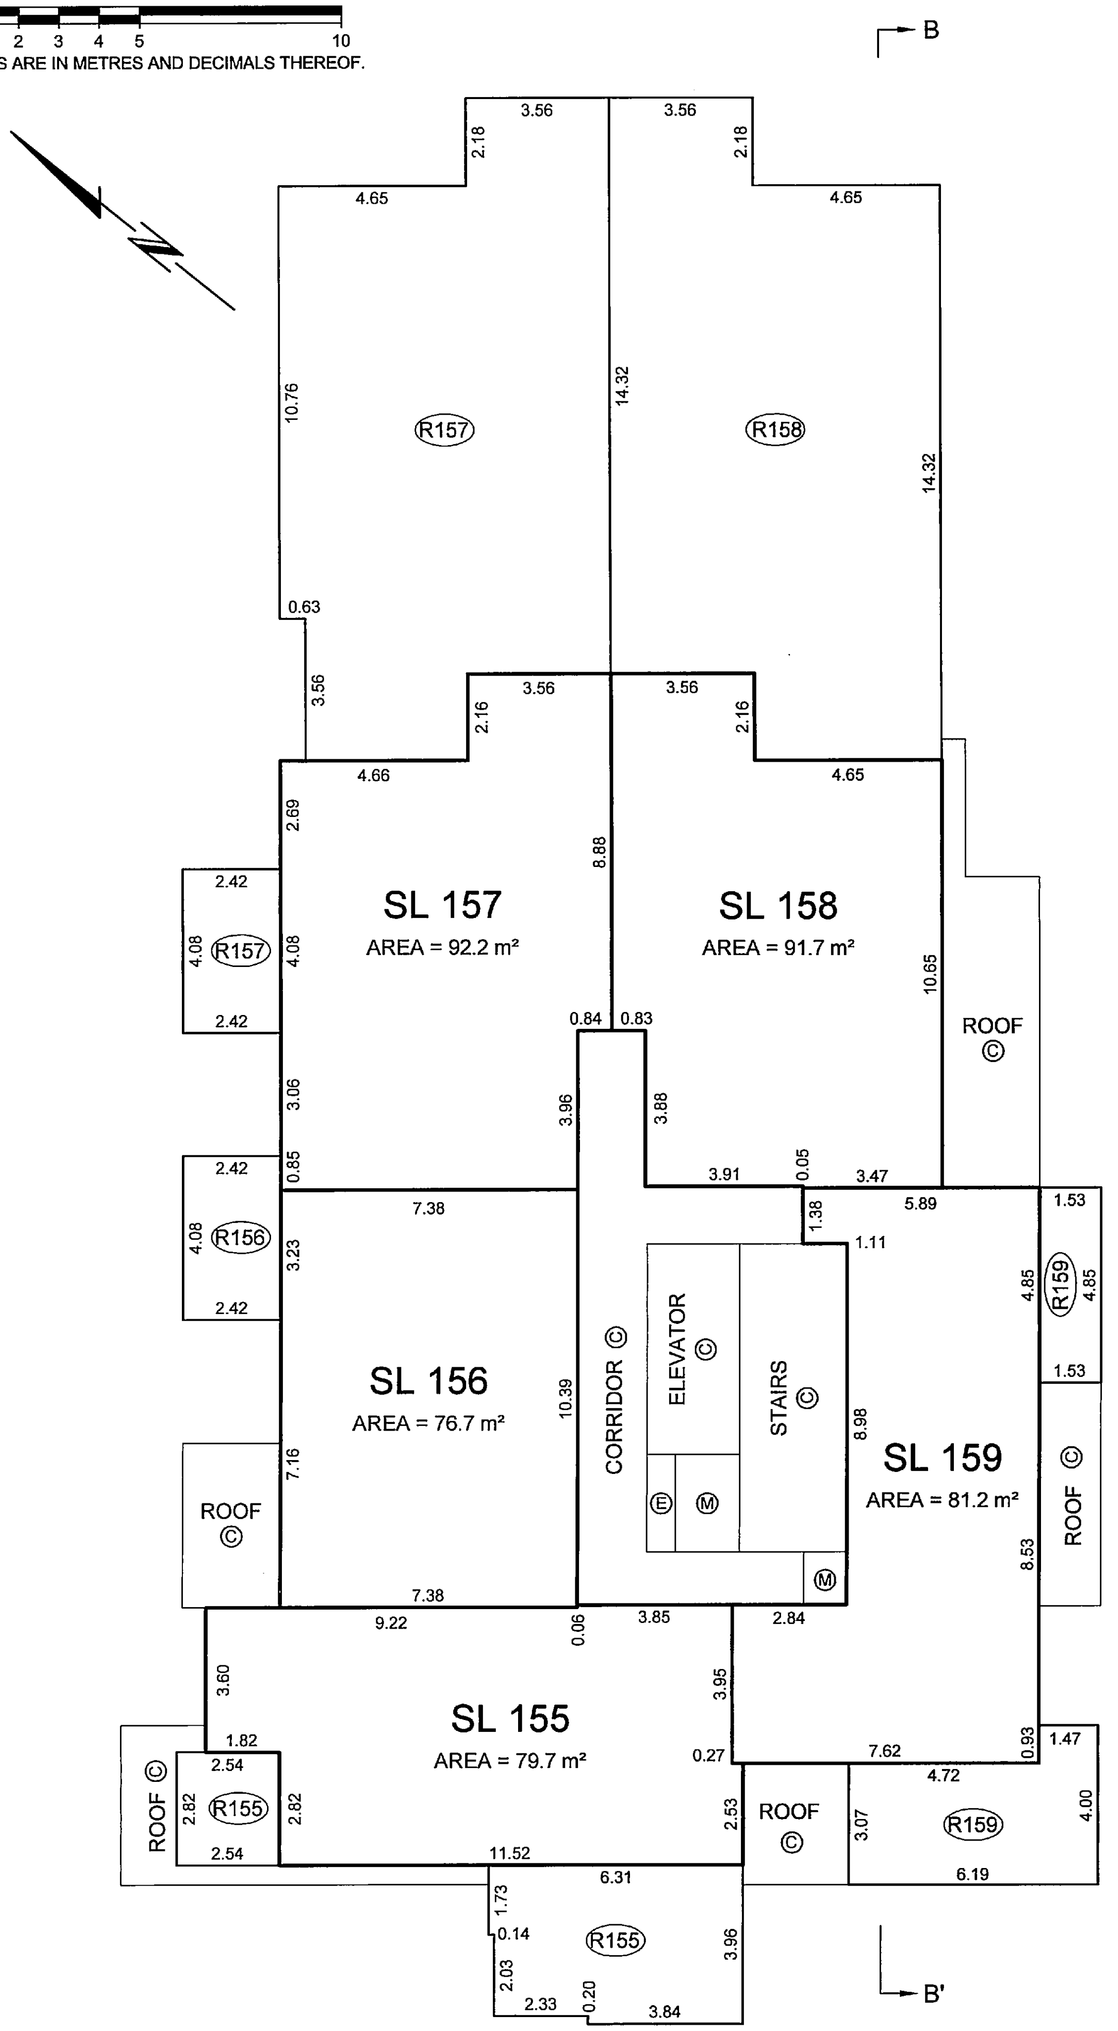

ALL ANGLES ARE 45° OR 90° AND MULTIPLES THEREOF, UNLESS OTHERWISE SHOWN.

BALCONY AND ROOF DECK AREAS ARE DEFINED AS TO HEIGHT BY THE CENTRE OF THE FLOOR ABOVE OR ITS EXTENSIONS OR WHERE THERE IS NO FLOOR ABOVE, BY THE AVERAGE HEIGHT OF A STRATA LOT WITHIN THE SAME BUILDING, UNLESS OTHERWISE NOTED.

JOB DIRECTORY: \NV2005\13105-SFU\13105-Final Strata\DWG\ST13105-01F.DWG

DATE: May 30/06

B.C.L.S.

ORIGINAL

FILED NMBCS1893 RCVD:2006-06-13 PRNT: 2009-06-18-16.22.33.952616

NORTH TOWER LEVEL 9 FLOOR PLAN

STRATA PLAN BCS 1893

SCALE 1:150

1 0 1 2 3 4 5 10

ALL DISTANCES ARE IN METRES AND DECIMALS THEREOF.

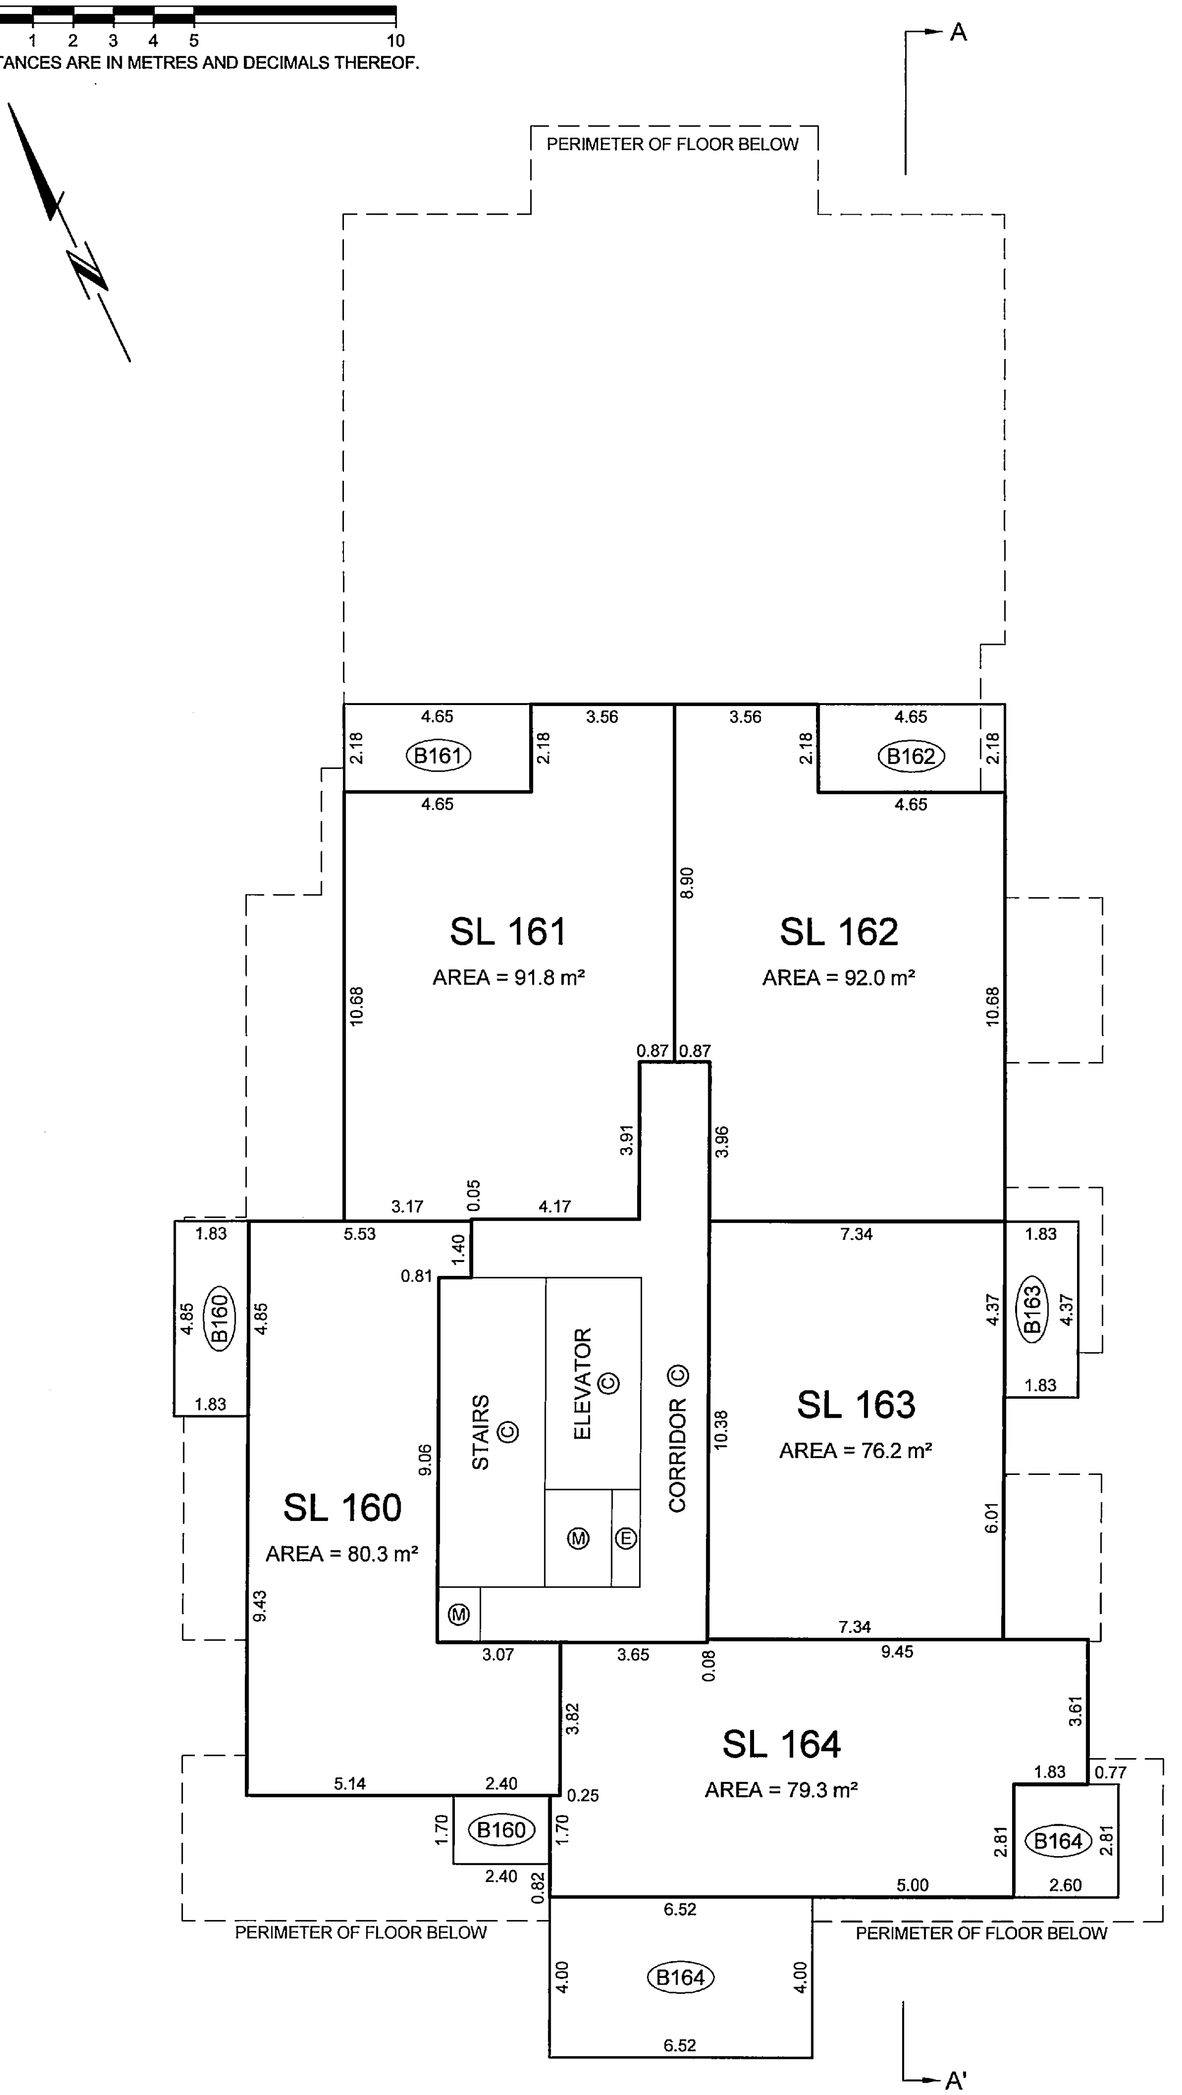

ALL ANGLES ARE 45° OR 90° AND MULTIPLES THEREOF, UNLESS OTHERWISE SHOWN.

BALCONY AREAS ARE DEFINED AS TO HEIGHT BY THE CENTRE OF THE FLOOR ABOVE OR ITS EXTENSIONS OR WHERE THERE IS NO FLOOR ABOVE, BY THE AVERAGE HEIGHT OF A STRATA LOT WITHIN THE SAME BUILDING, UNLESS OTHERWISE NOTED.

JOB DIRECTORY: \NV2005\13105-SFU\13105-Final Strata\DWG\ST13105-01F.DWG

DATE: May 30/06

B.C.L.S.

ORIGINAL

FILED NMBCS1893 RCVD:2006-06-13 PRNT: 2009-06-18-16.22.33.952616

SOUTH TOWER LEVEL 9 FLOOR PLAN

STRATA PLAN BCS 1893

SCALE 1:150

1 0 1 2 3 4 5 10

ALL DISTANCES ARE IN METRES AND DECIMALS THEREOF.

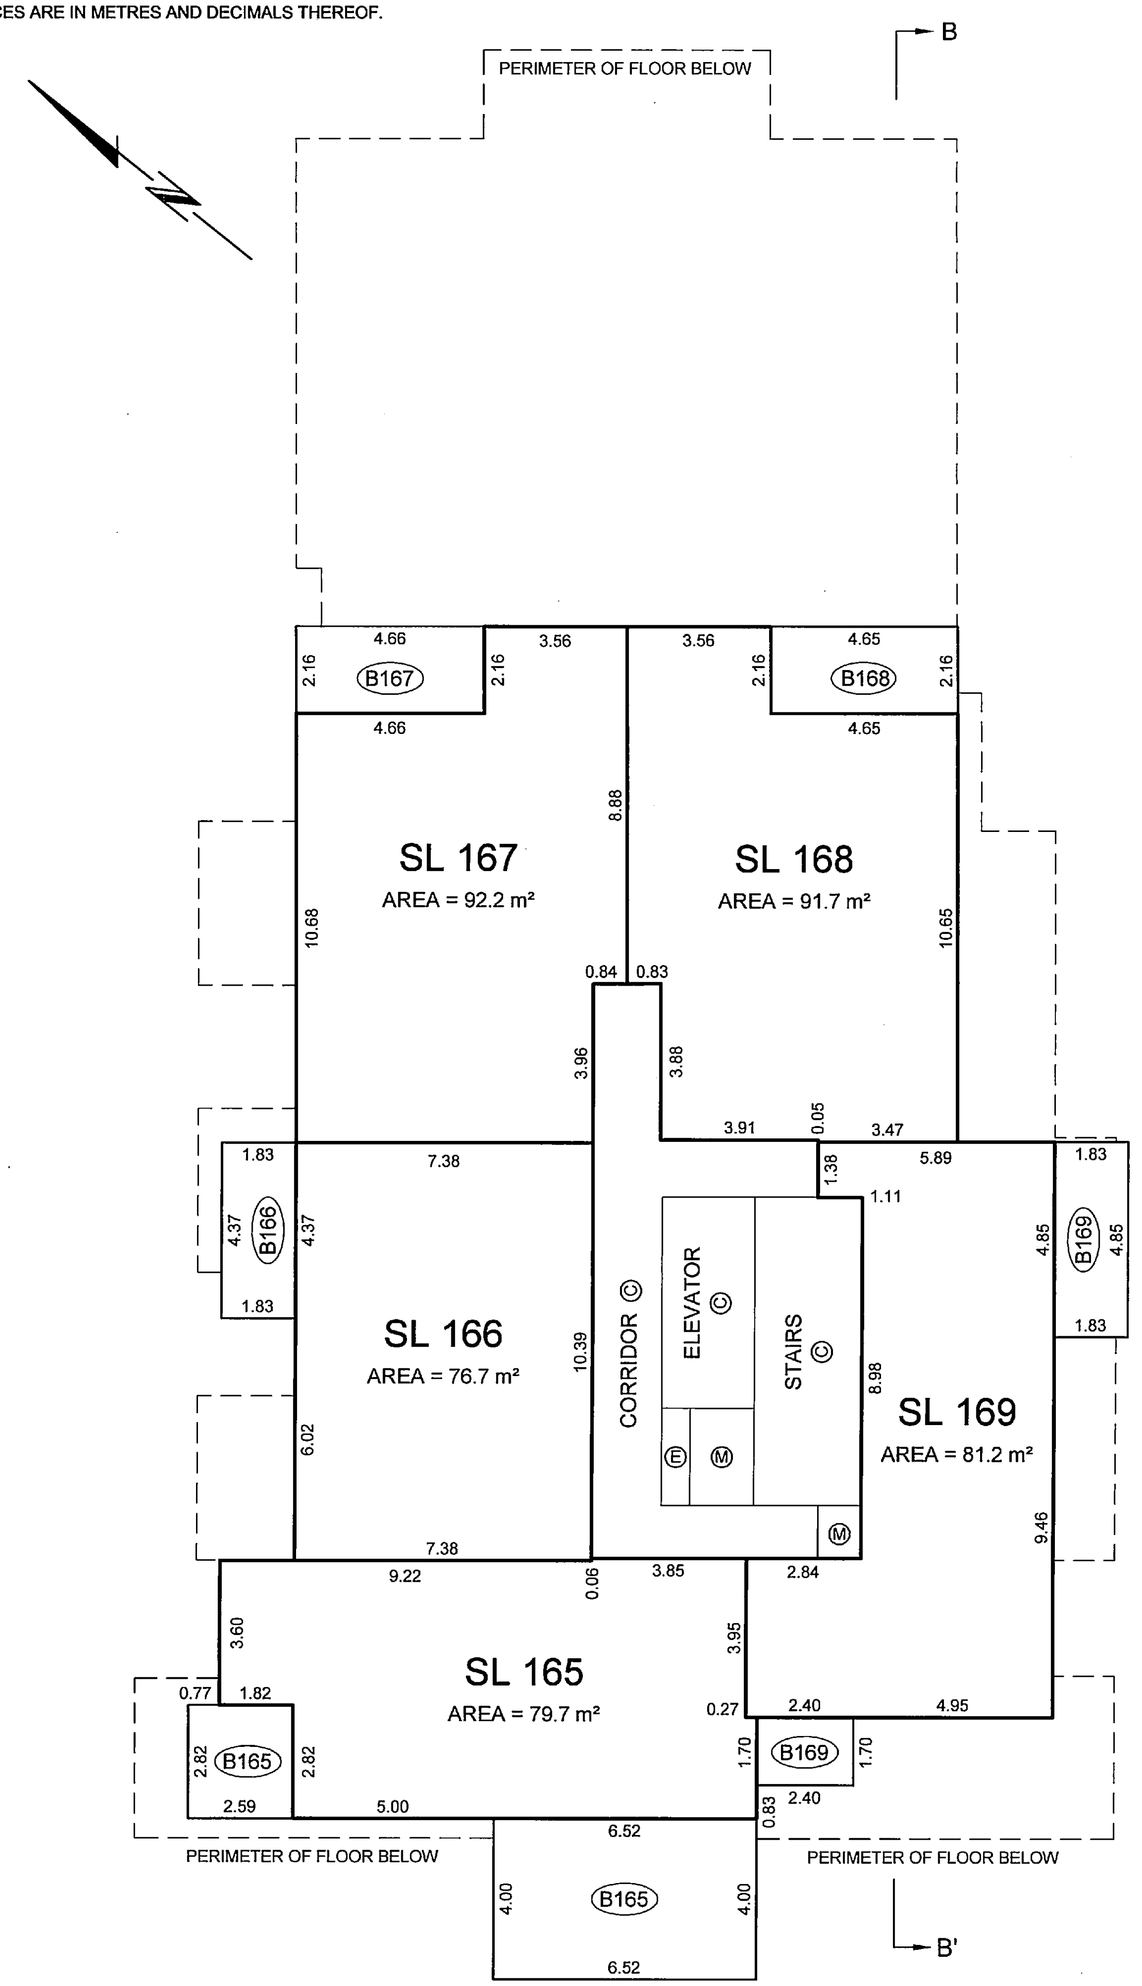

ALL ANGLES ARE 45° OR 90° AND MULTIPLES THEREOF, UNLESS OTHERWISE SHOWN.

BALCONY AREAS ARE DEFINED AS TO HEIGHT BY THE CENTRE OF THE FLOOR ABOVE OR ITS EXTENSIONS OR WHERE THERE IS NO FLOOR ABOVE, BY THE AVERAGE HEIGHT OF A STRATA LOT WITHIN THE SAME BUILDING, UNLESS OTHERWISE NOTED.

JOB DIRECTORY: \NV2005\13105-SFU\13105-Final Strata\DWG\ST13105-01F.DWG

DATE: May 30/06

B.C.L.S.

ORIGINAL

FILED NMBCS1893 RCVD:2006-06-13 PRNT: 2009-06-18-16.22.33.952616

NORTH TOWER LEVEL 10 FLOOR PLAN

STRATA PLAN BCS 1893

SCALE 1:150

1 0 1 2 3 4 5 10

ALL DISTANCES ARE IN METRES AND DECIMALS THEREOF.

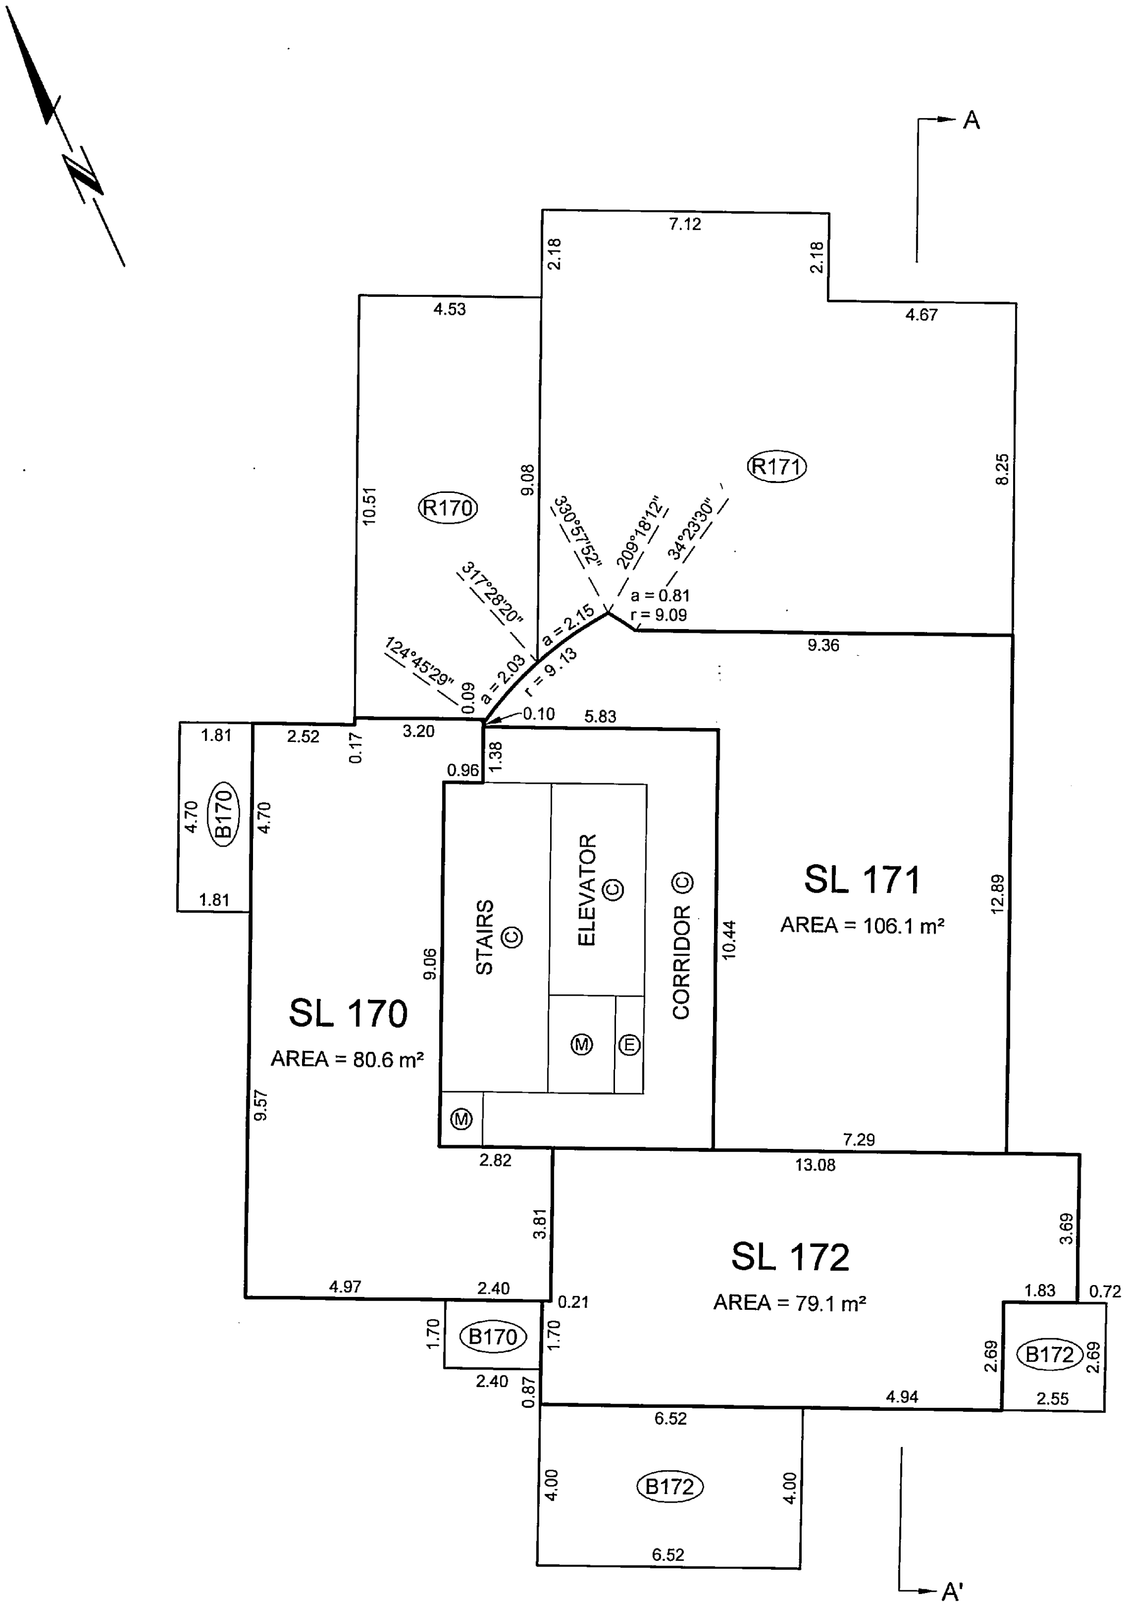

ALL ANGLES ARE 45° OR 90° AND MULTIPLES THEREOF, UNLESS OTHERWISE SHOWN.

BALCONY AND ROOF DECK AREAS ARE DEFINED AS TO HEIGHT BY THE CENTRE OF THE FLOOR ABOVE OR ITS EXTENSIONS OR WHERE THERE IS NO FLOOR ABOVE, BY THE AVERAGE HEIGHT OF A STRATA LOT WITHIN THE SAME BUILDING, UNLESS OTHERWISE NOTED.

JOB DIRECTORY: \NV2005\13105-SFU\13105-Final Strata\DWG\ST13105-01F.DWG

DATE: May 30/06

B.C.L.S.

ORIGINAL

FILED NMBCS1893 RCVD:2006-06-13 PRNT: 2009-06-18-16.22.33.952616

SOUTH TOWER LEVEL 10 FLOOR PLAN

STRATA PLAN BCS 1893

SCALE 1:150

1 0 1 2 3 4 5 10

ALL DISTANCES ARE IN METRES AND DECIMALS THEREOF.

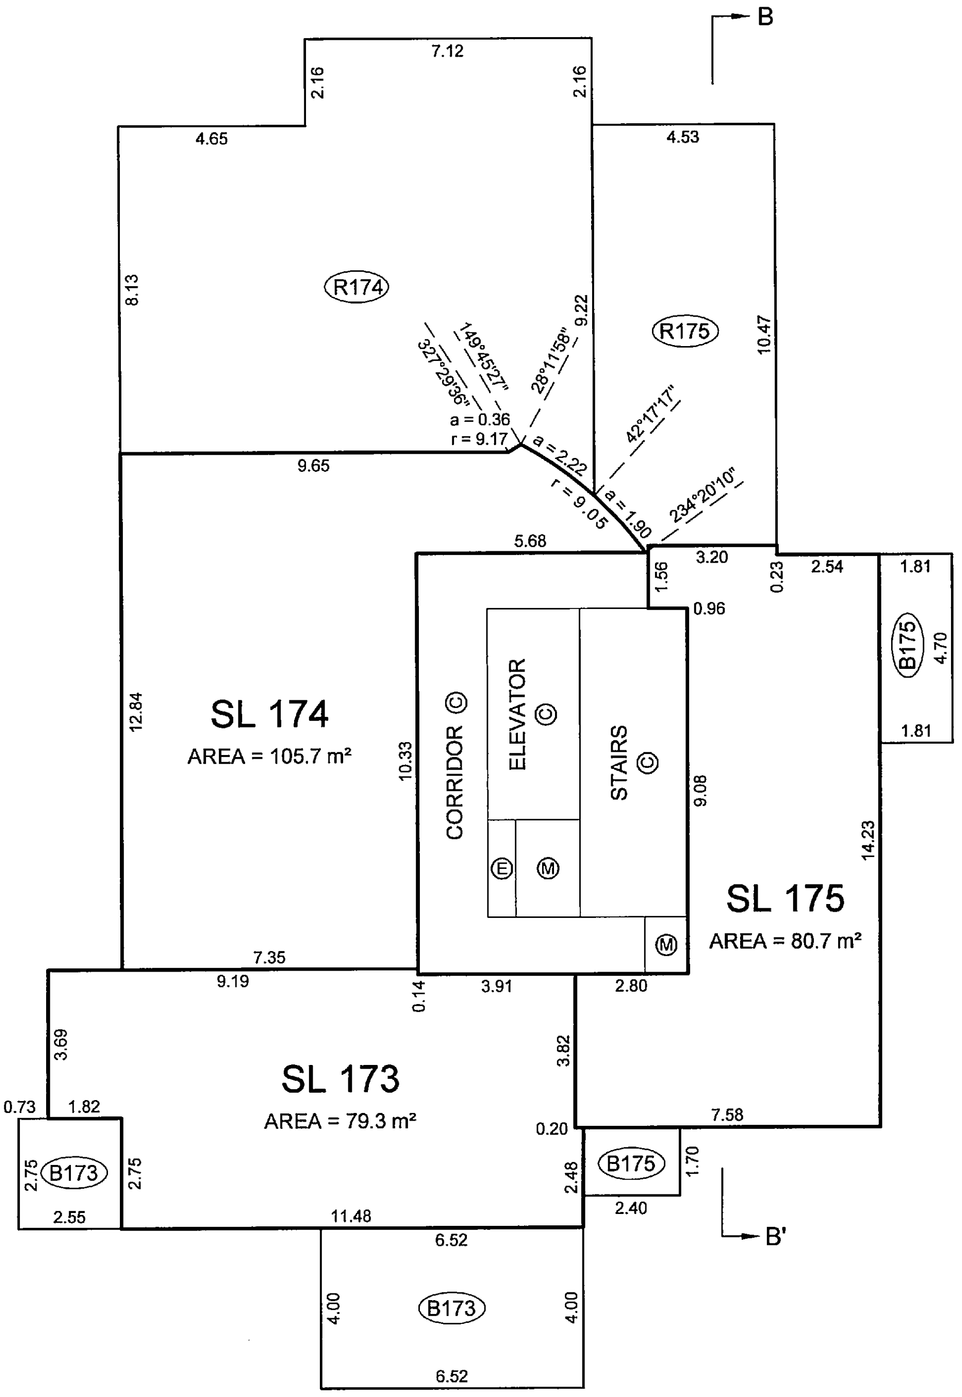

ALL ANGLES ARE 45° OR 90° AND MULTIPLES THEREOF, UNLESS OTHERWISE SHOWN.

BALCONY AND ROOF DECK AREAS ARE DEFINED AS TO HEIGHT BY THE CENTRE OF THE FLOOR ABOVE OR ITS EXTENSIONS OR WHERE THERE IS NO FLOOR ABOVE, BY THE AVERAGE HEIGHT OF A STRATA LOT WITHIN THE SAME BUILDING, UNLESS OTHERWISE NOTED.

JOB DIRECTORY: \NV2005\13105-SFU\13105-Final Strata\DWG\ST13105-01F.DWG

DATE: May 30/06

B.C.L.S.

ORIGINAL

FILED NWBCS1893 RCVD:2006-06-13 PRNT: 2009-06-18-16.22.33.952616

NORTH TOWER LOWER MECHANICAL AND MAIN ROOF PLAN

STRATA PLAN BCS 1893

SCALE 1:150

1 0 1 2 3 4 5 10

ALL DISTANCES ARE IN METRES AND DECIMALS THEREOF.

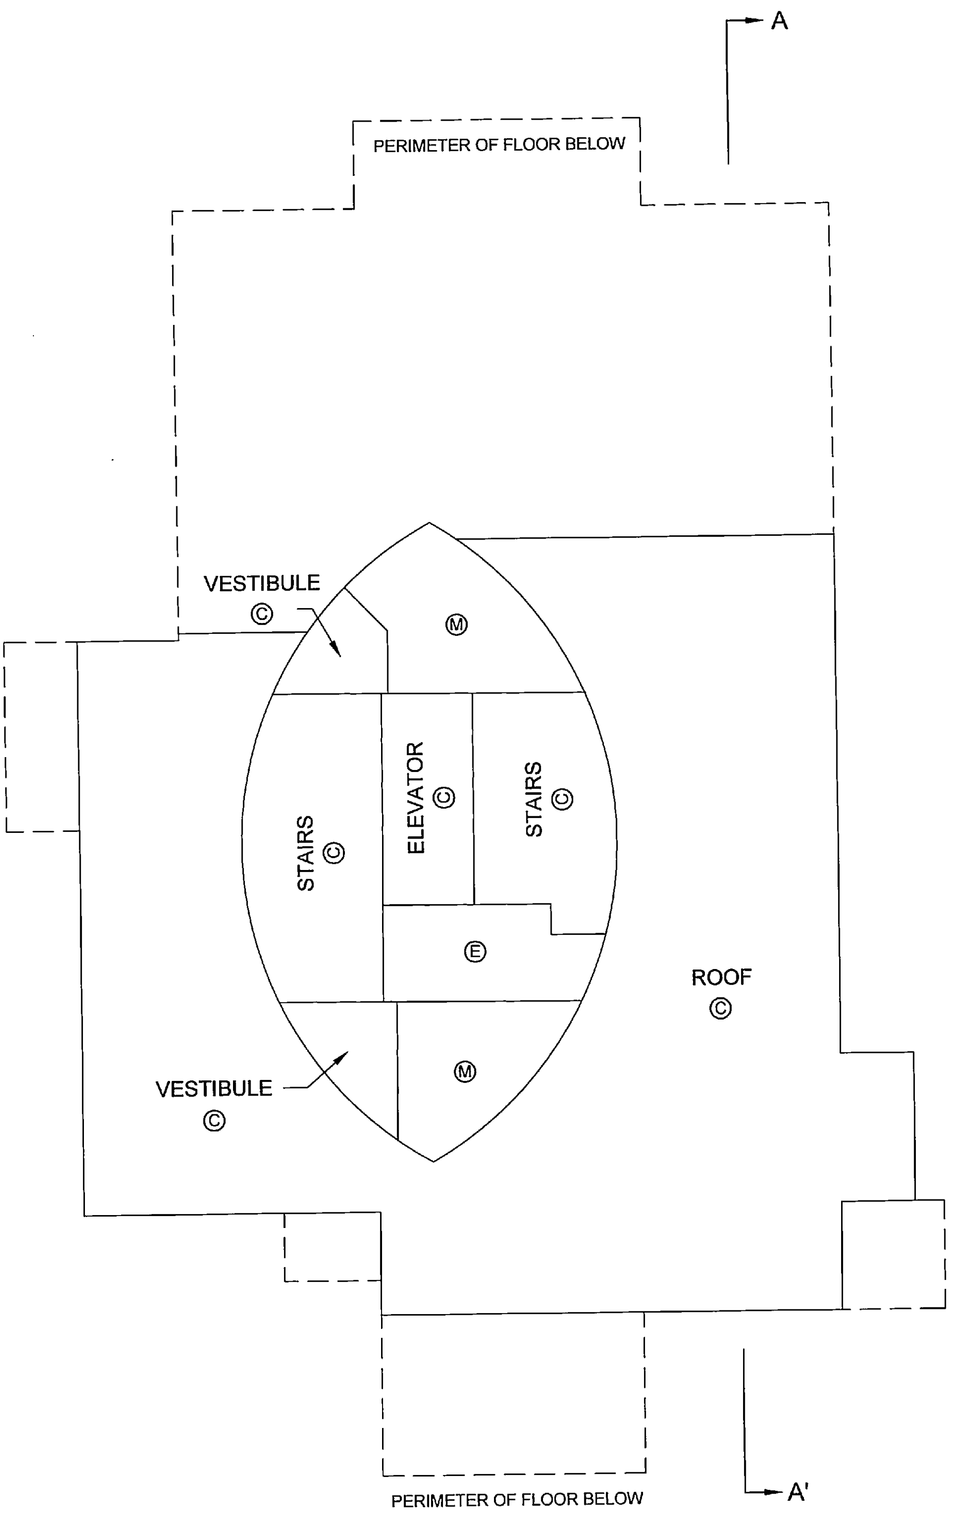

ALL ANGLES ARE 45° OR 90° AND MULTIPLES THEREOF, UNLESS OTHERWISE SHOWN.

JOB DIRECTORY: \NV2005\13105-SFU\13105-Final Strata\DWG\ST13105-01F.DWG

DATE: May 30/06

B.C.L.S.

ORIGINAL

FILED NWBCS1893 RCVD:2006-06-13 PRNT: 2009-06-18-16.22.33.952616

SOUTH TOWER LOWER MECHANICAL AND MAIN ROOF PLAN

STRATA PLAN BCS 1893

SCALE 1:150

1 0 1 2 3 4 5 10

ALL DISTANCES ARE IN METRES AND DECIMALS THEREOF.

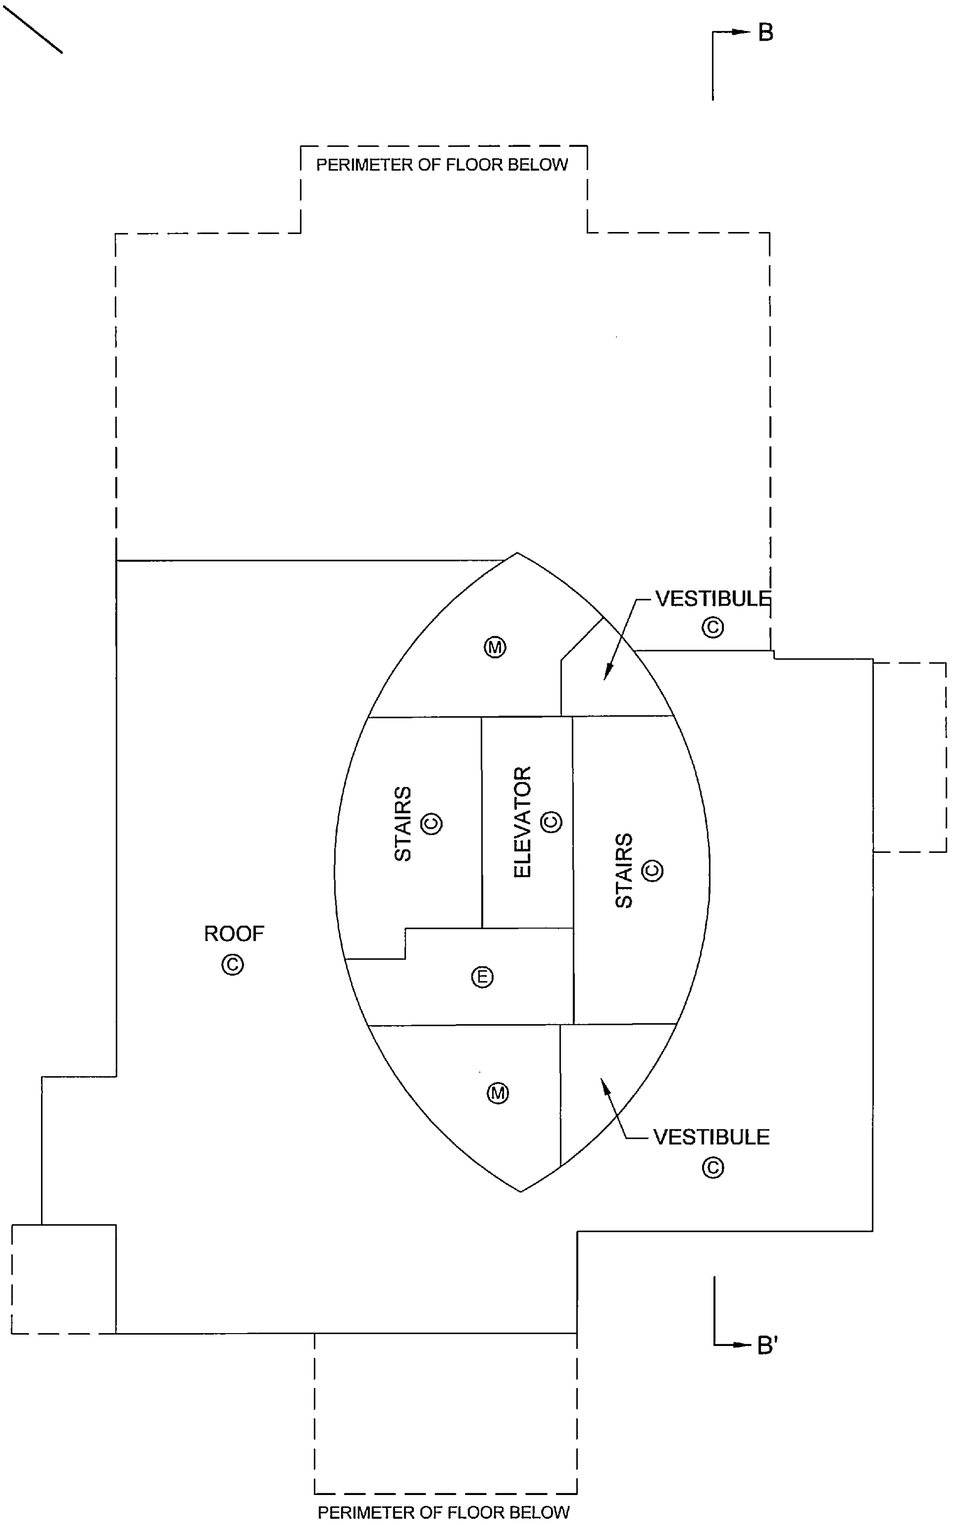

ALL ANGLES ARE 45° OR 90° AND MULTIPLES THEREOF, UNLESS OTHERWISE SHOWN.

JOB DIRECTORY: \NV2005\13105-SFU\13105-Final Strata\DWG\ST13105-01F.DWG

DATE: May 30/06

B.C.L.S.

ORIGINAL

FILED NMBCS1893 RCVD:2006-06-13 PRNT: 2009-06-18-16.22.33.952616

NORTH TOWER UPPER MECHANICAL AND UPPER ROOF PLAN

STRATA PLAN BCS 1893

SCALE 1:150

1 0 1 2 3 4 5 10

ALL DISTANCES ARE IN METRES AND DECIMALS THEREOF.

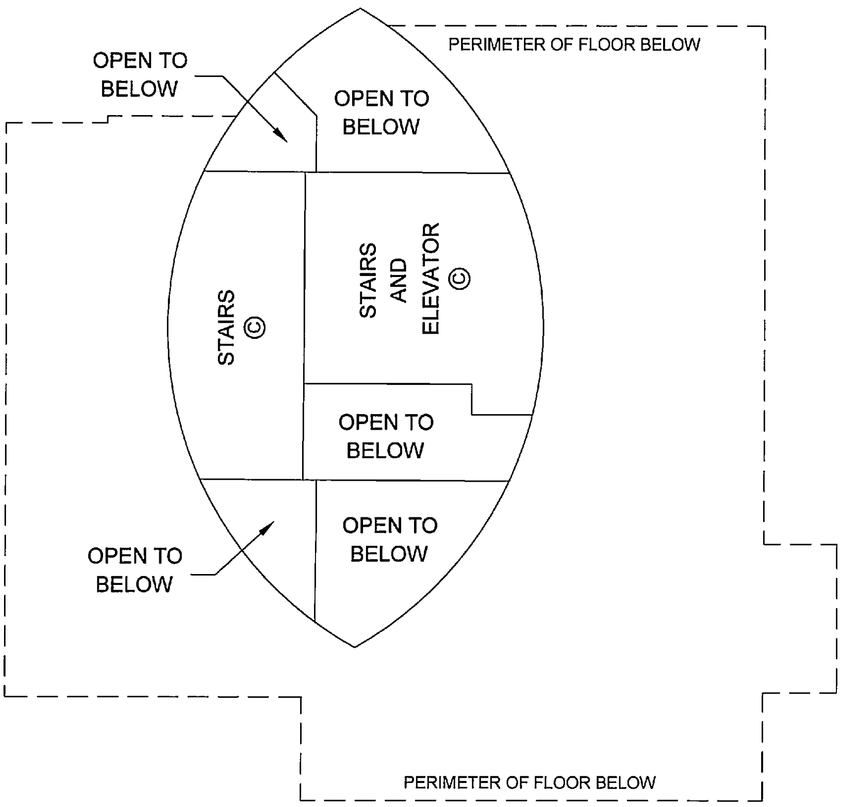

ALL ANGLES ARE 45° OR 90° AND MULTIPLES THEREOF, UNLESS OTHERWISE SHOWN.

JOB DIRECTORY: \NV2005\13105-SFU\13105-Final Strata\DWG\ST13105-01F.DWG

DATE: May 30/06

B.C.L.S.

ORIGINAL

FILED NMBCS1893 RCVD:2006-06-13 PRNT: 2009-06-18-16.22.33.952616

SOUTH TOWER UPPER MECHANICAL AND UPPER ROOF PLAN

STRATA PLAN BCS 1893

SCALE 1:150

1 0 1 2 3 4 5 10

ALL DISTANCES ARE IN METRES AND DECIMALS THEREOF.

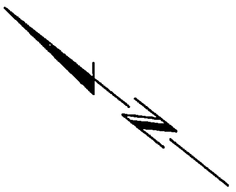

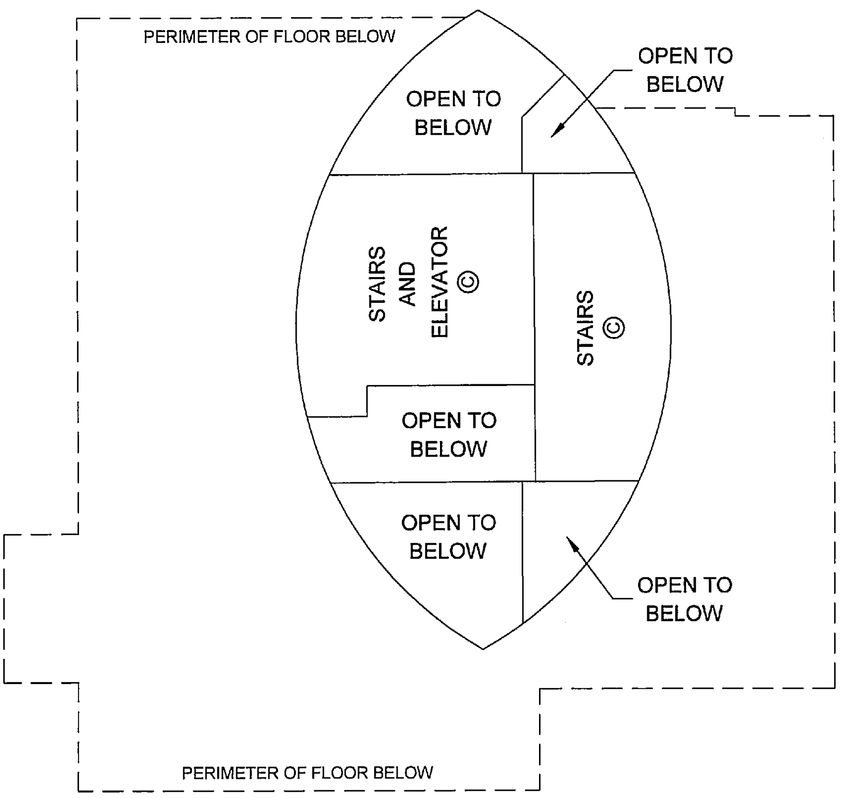

ALL ANGLES ARE 45° OR 90° AND MULTIPLES THEREOF, UNLESS OTHERWISE SHOWN.

JOB DIRECTORY: \NV2005\13105-SFU\13105-Final Strata\DWG\ST13105-01F.DWG

DATE: May 30/06

B.C.L.S.

ORIGINAL

FILED NWBCS1893 RCVD:2006-06-13 PRNT: 2009-06-18-16.22.33.952616

NORTH TOWER
SECTION A - A'

STRATA PLAN BCS 1893

SCALE 1:150

1 0 1 2 3 4 5 10

ALL DISTANCES ARE IN METRES AND DECIMALS THEREOF.

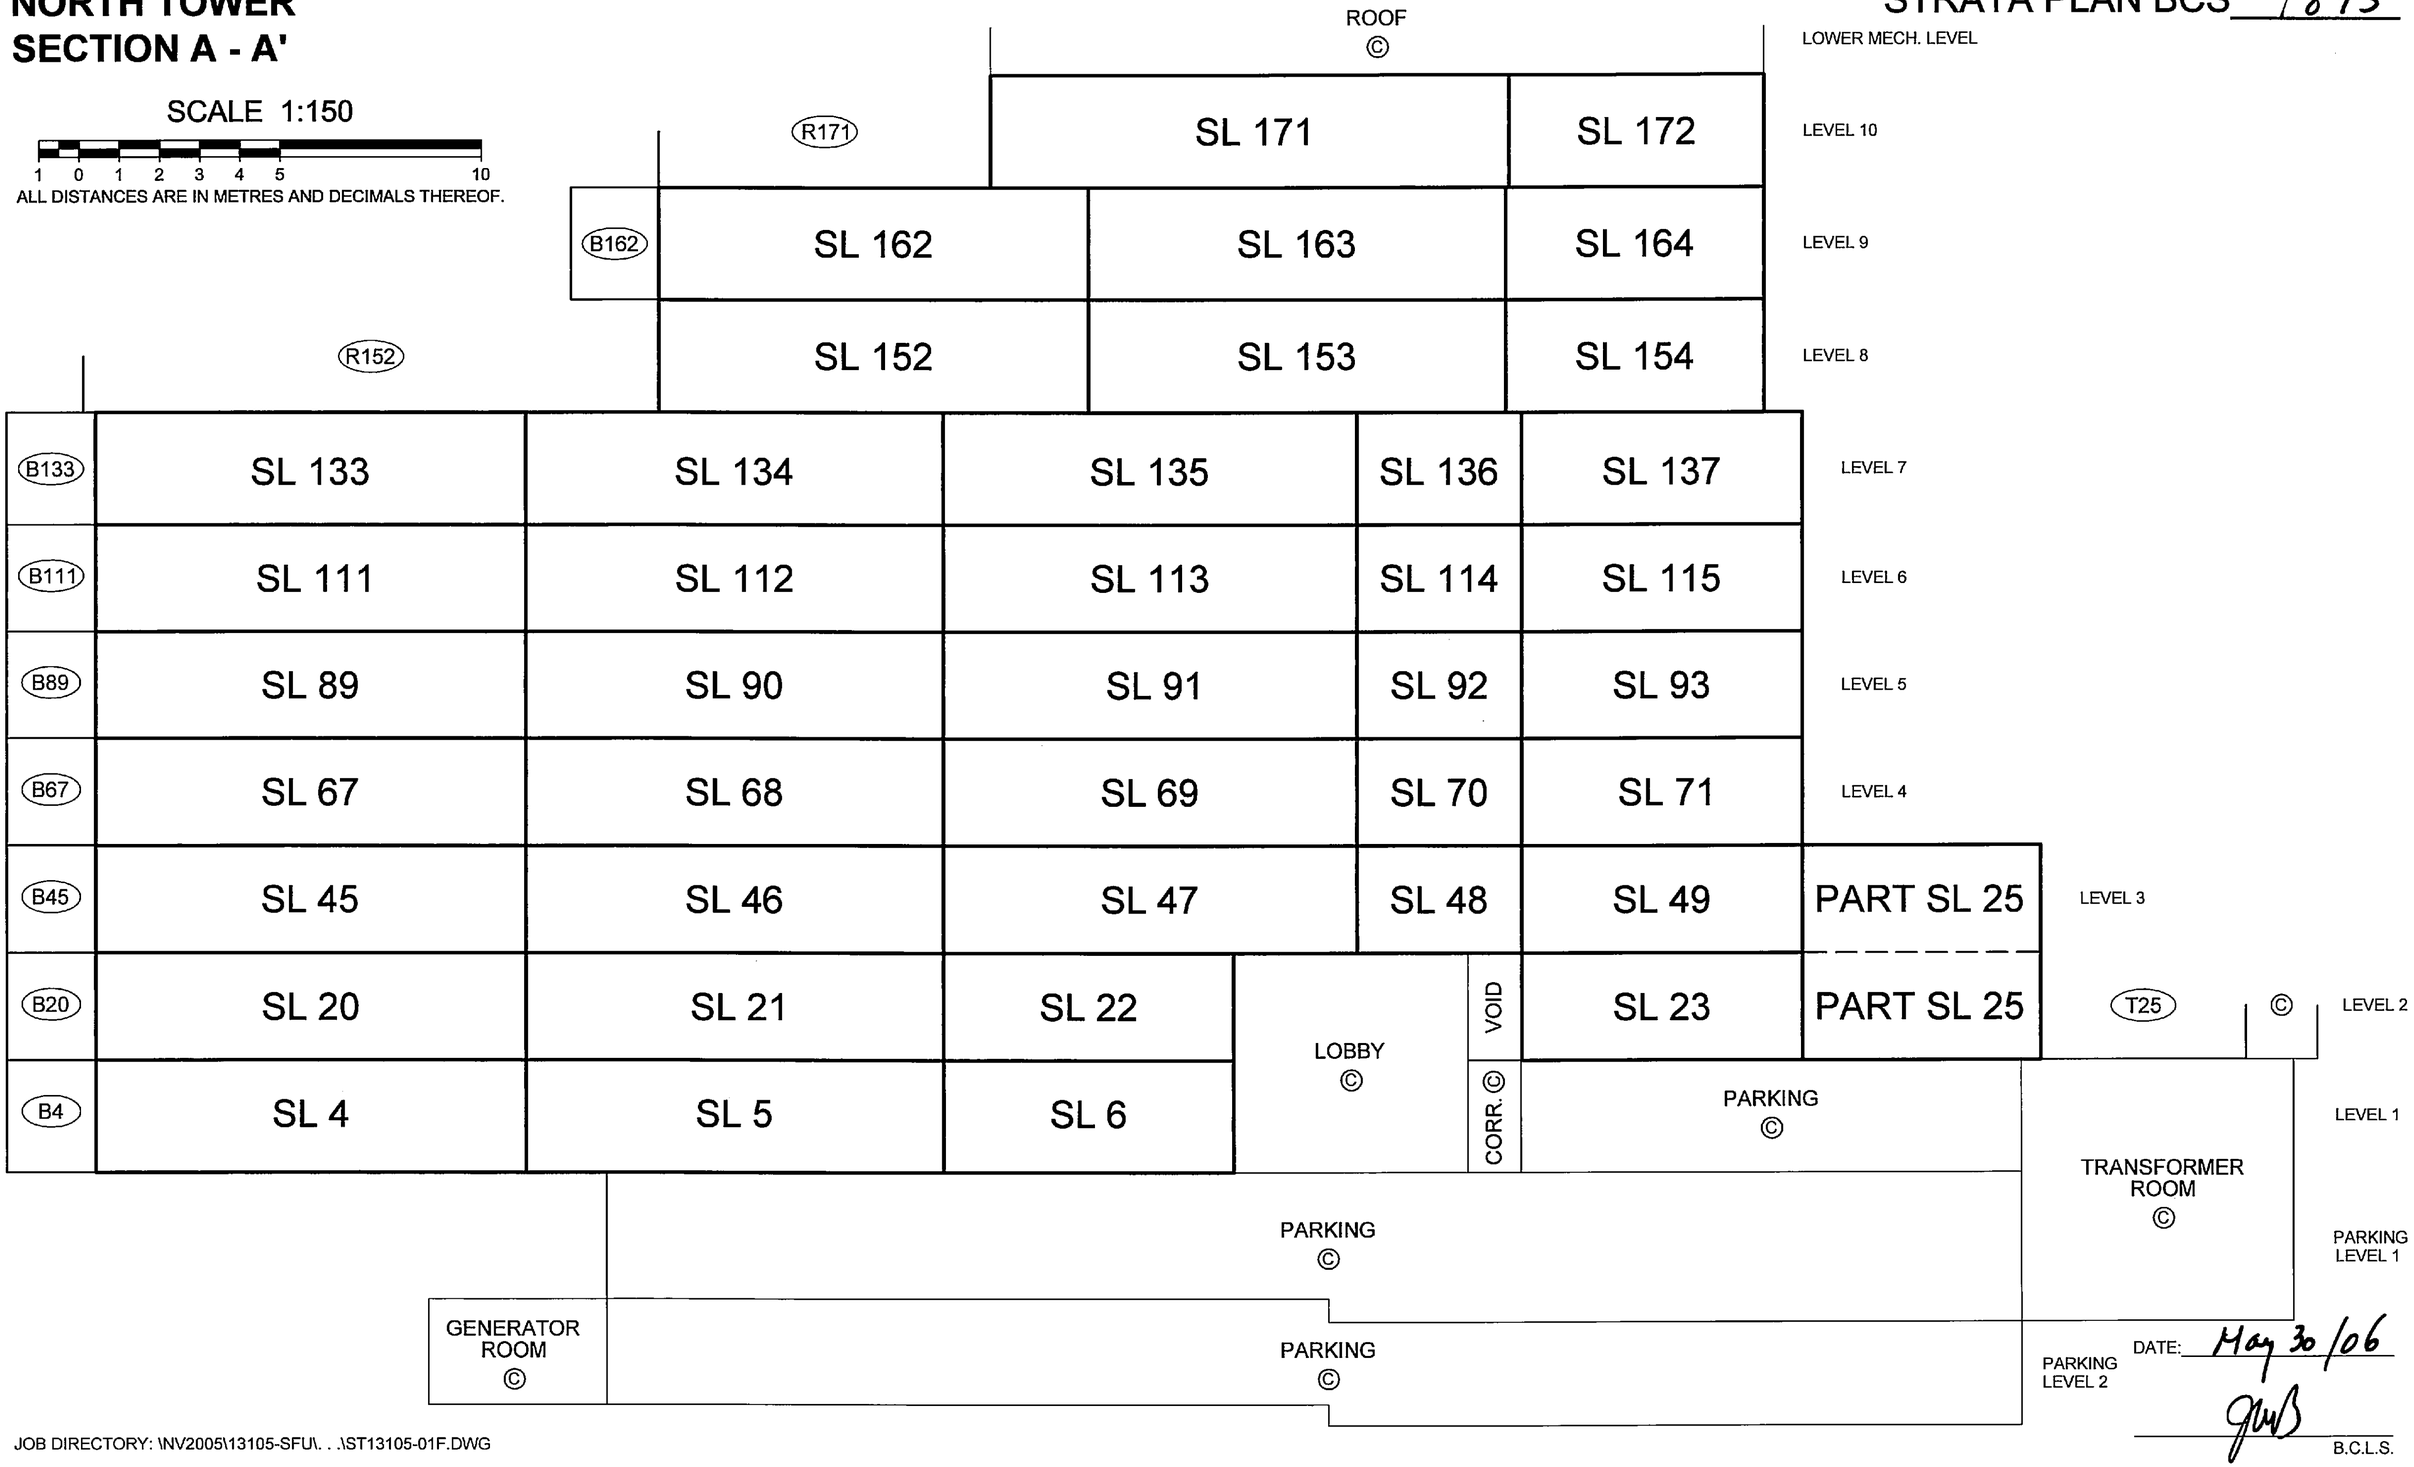

DATE: May 30/06

B.C.L.S.

JOB DIRECTORY: \NV2005\13105-SFU\. . .\ST13105-01F.DWG

ORIGINAL

SOUTH TOWER
SECTION B - B'

STRATA PLAN BCS 1893

SCALE 1:150

1 0 1 2 3 4 5 10

ALL DISTANCES ARE IN METRES AND DECIMALS THEREOF.

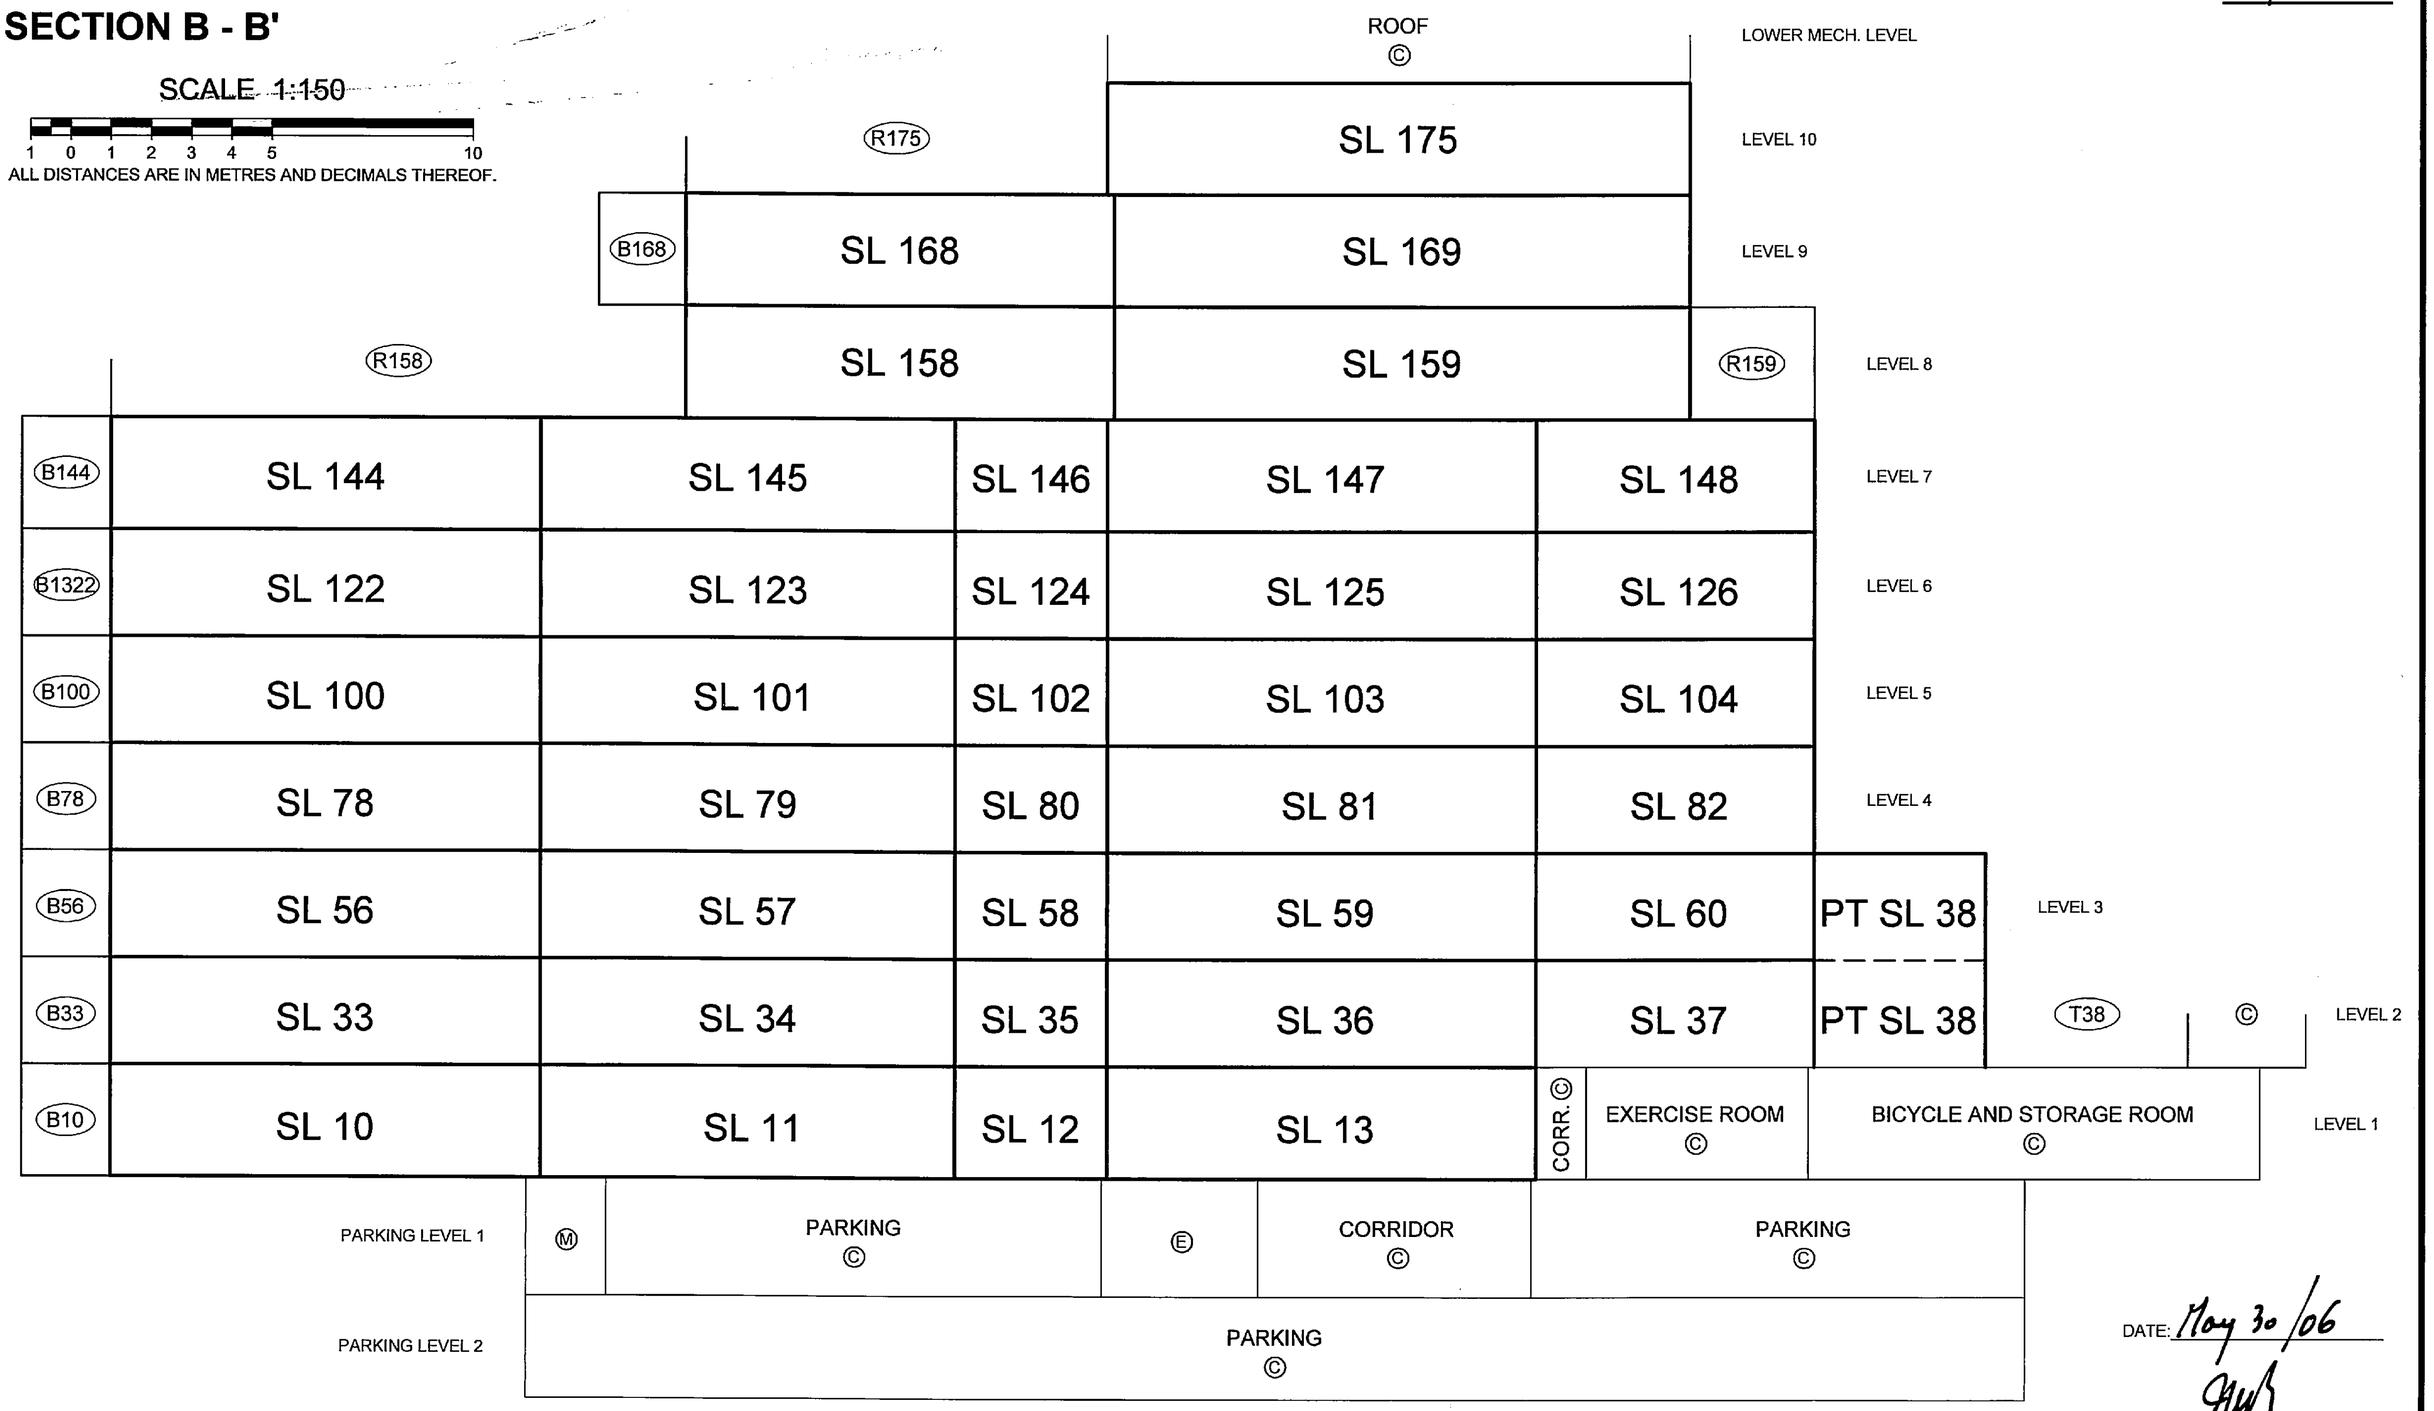

JOB DIRECTORY: \NV2005\13105-SFU\13105-Final Strata\DWG\ST13105-01F.DWG

DATE: May 30/06

B.C.L.S.

ORIGINAL