STRATA PLAN OF PARCEL I, BLOCK 156, DISTRICT LOT 274, GP. 1, N.W.D., PLAN LMP 45927

STRATA PLAN LMS 4443

DEPOSITED AND REGISTERED IN THE LAND TITLE OFFICE AT NEW WESTMINSTER, B.C.
THIS 26th DAY OF JUNE, 2001.
DEPUTY REGISTRAR Small /per Dn.
BR155762 - BR155836.

B.C.G.S. 92G.035

"CITY OF NORTH VANCOUVER"

"THE Q"
124 W 1ST STREET,
NORTH VANCOUVER, B.C.

SCALE 1:1250

20 0 20 40 60

ALL DISTANCES ARE IN METRES.

INTEGRATED SURVEY AREA No. 44
(CITY OF NORTH VANCOUVER)
NAD-83 (CSRS)

THIS PLAN SHOWS GROUND-LEVEL MEASURED DISTANCES. PRIOR TO COMPUTATION OF U.T.M. CO-ORDINATES, MULTIPLY BY COMBINED SCALE FACTOR 0.9996005

LEGEND

GRID BEARINGS ARE DERIVED FROM OBSERVATIONS BETWEEN CONTROL MONUMENTS 73H1026 AND 87H3689

- ⊕ – DENOTES CONTROL MONUMENT FOUND
- ● – DENOTES STANDARD IRON POST FOUND
- ■ – DENOTES LEAD PLUG FOUND
- ○ – DENOTES STANDARD IRON POST PLACED
- □ – DENOTES LEAD PLUG PLACED
- SL – DENOTES STRATA LOT
- LCP – DENOTES LIMITED COMMON PROPERTY
- (C) – DENOTES COMMON PROPERTY
- (V) – DENOTES VENT BEING COMMON PROPERTY
- (E) – DENOTES ELECTRICAL ROOM BEING COMMON PROPERTY
- (MS) – DENOTES MECHANICAL SHAFT BEING COMMON PROPERTY
- (RES) – DENOTES LIMITED COMMON PROPERTY FOR THE EXCLUSIVE USE OF SL'S 4 TO 75 INCLUSIVE.
- (P3) TYPICAL – DENOTES PATIO BEING LIMITED COMMON PROPERTY FOR THE EXCLUSIVE USE OF SL. 3
- (T4) TYPICAL – DENOTES TERRACE BEING LIMITED COMMON PROPERTY FOR THE EXCLUSIVE USE OF SL. 4
- (B11) TYPICAL – DENOTES BALCONY BEING LIMITED COMMON PROPERTY FOR THE EXCLUSIVE USE OF SL. 11
- O/B – DENOTES OPEN TO FLOOR BELOW, PART OF SL. BUT EXCLUDED FROM AREA CALCULATION.

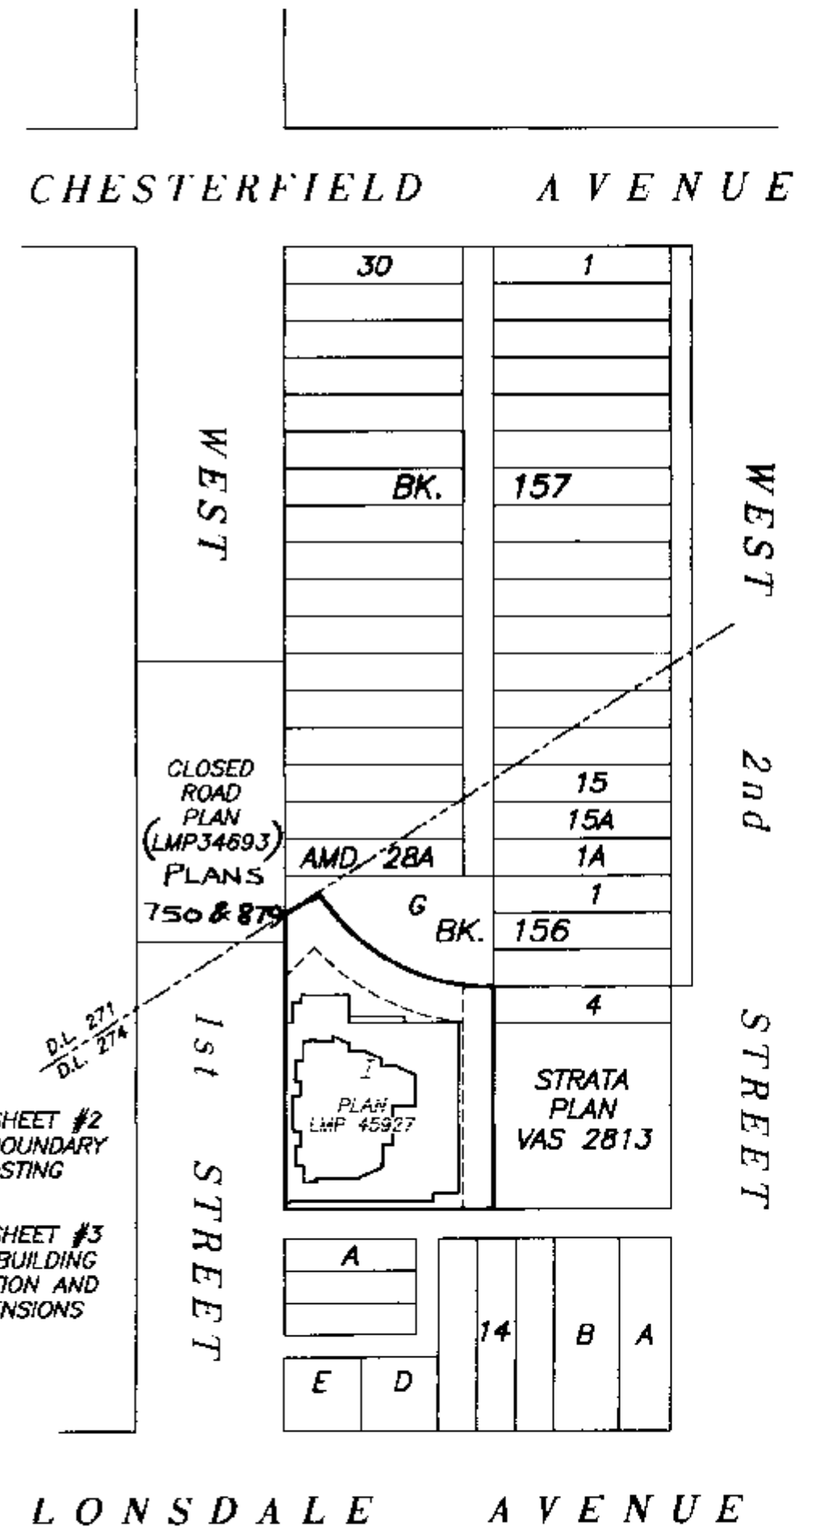

SEE SHEET #2 FOR BOUNDARY POSTING

SEE SHEET #3 FOR BUILDING LOCATION AND DIMENSIONS

THIS STRATA PLAN CONTAINS LIMITED COMMON PROPERTY ACCORDING TO SEC. 73 (a)(i) OF THE STRATA PROPERTY ACT.

I, MIKE E. SHAW, A BRITISH COLUMBIA LAND SURVEYOR CERTIFY THAT THE BUILDINGS SHOWN ON THIS STRATA PLAN ARE WITHIN THE THE EXTERNAL BOUNDARIES OF THE LAND THAT IS THE SUBJECT OF THE STRATA PLAN.

DATE: JUNE 5th, 2001.

Mike E Shaw

BENNETT & ASSOCIATES
B.C. LAND SURVEYORS
#201-9547 152nd STREET,
SURREY, B.C.
PHONE : 582-0717

DRAWING # 30401-3
FILE # 30401-3_FS
DATE : JUNE 5, 2001.

THIS PLAN LIES WITHIN THE GREATER VANCOUVER REGIONAL DISTRICT

FILED LMLNS4443 L92364 2003-10-28-13.54.28.329939

BOUNDARY DIMENSIONS

STRATA PLAN LMS 4443

SCALE 1:750

10 0 10 20 30

ALL DISTANCES ARE IN METRES.

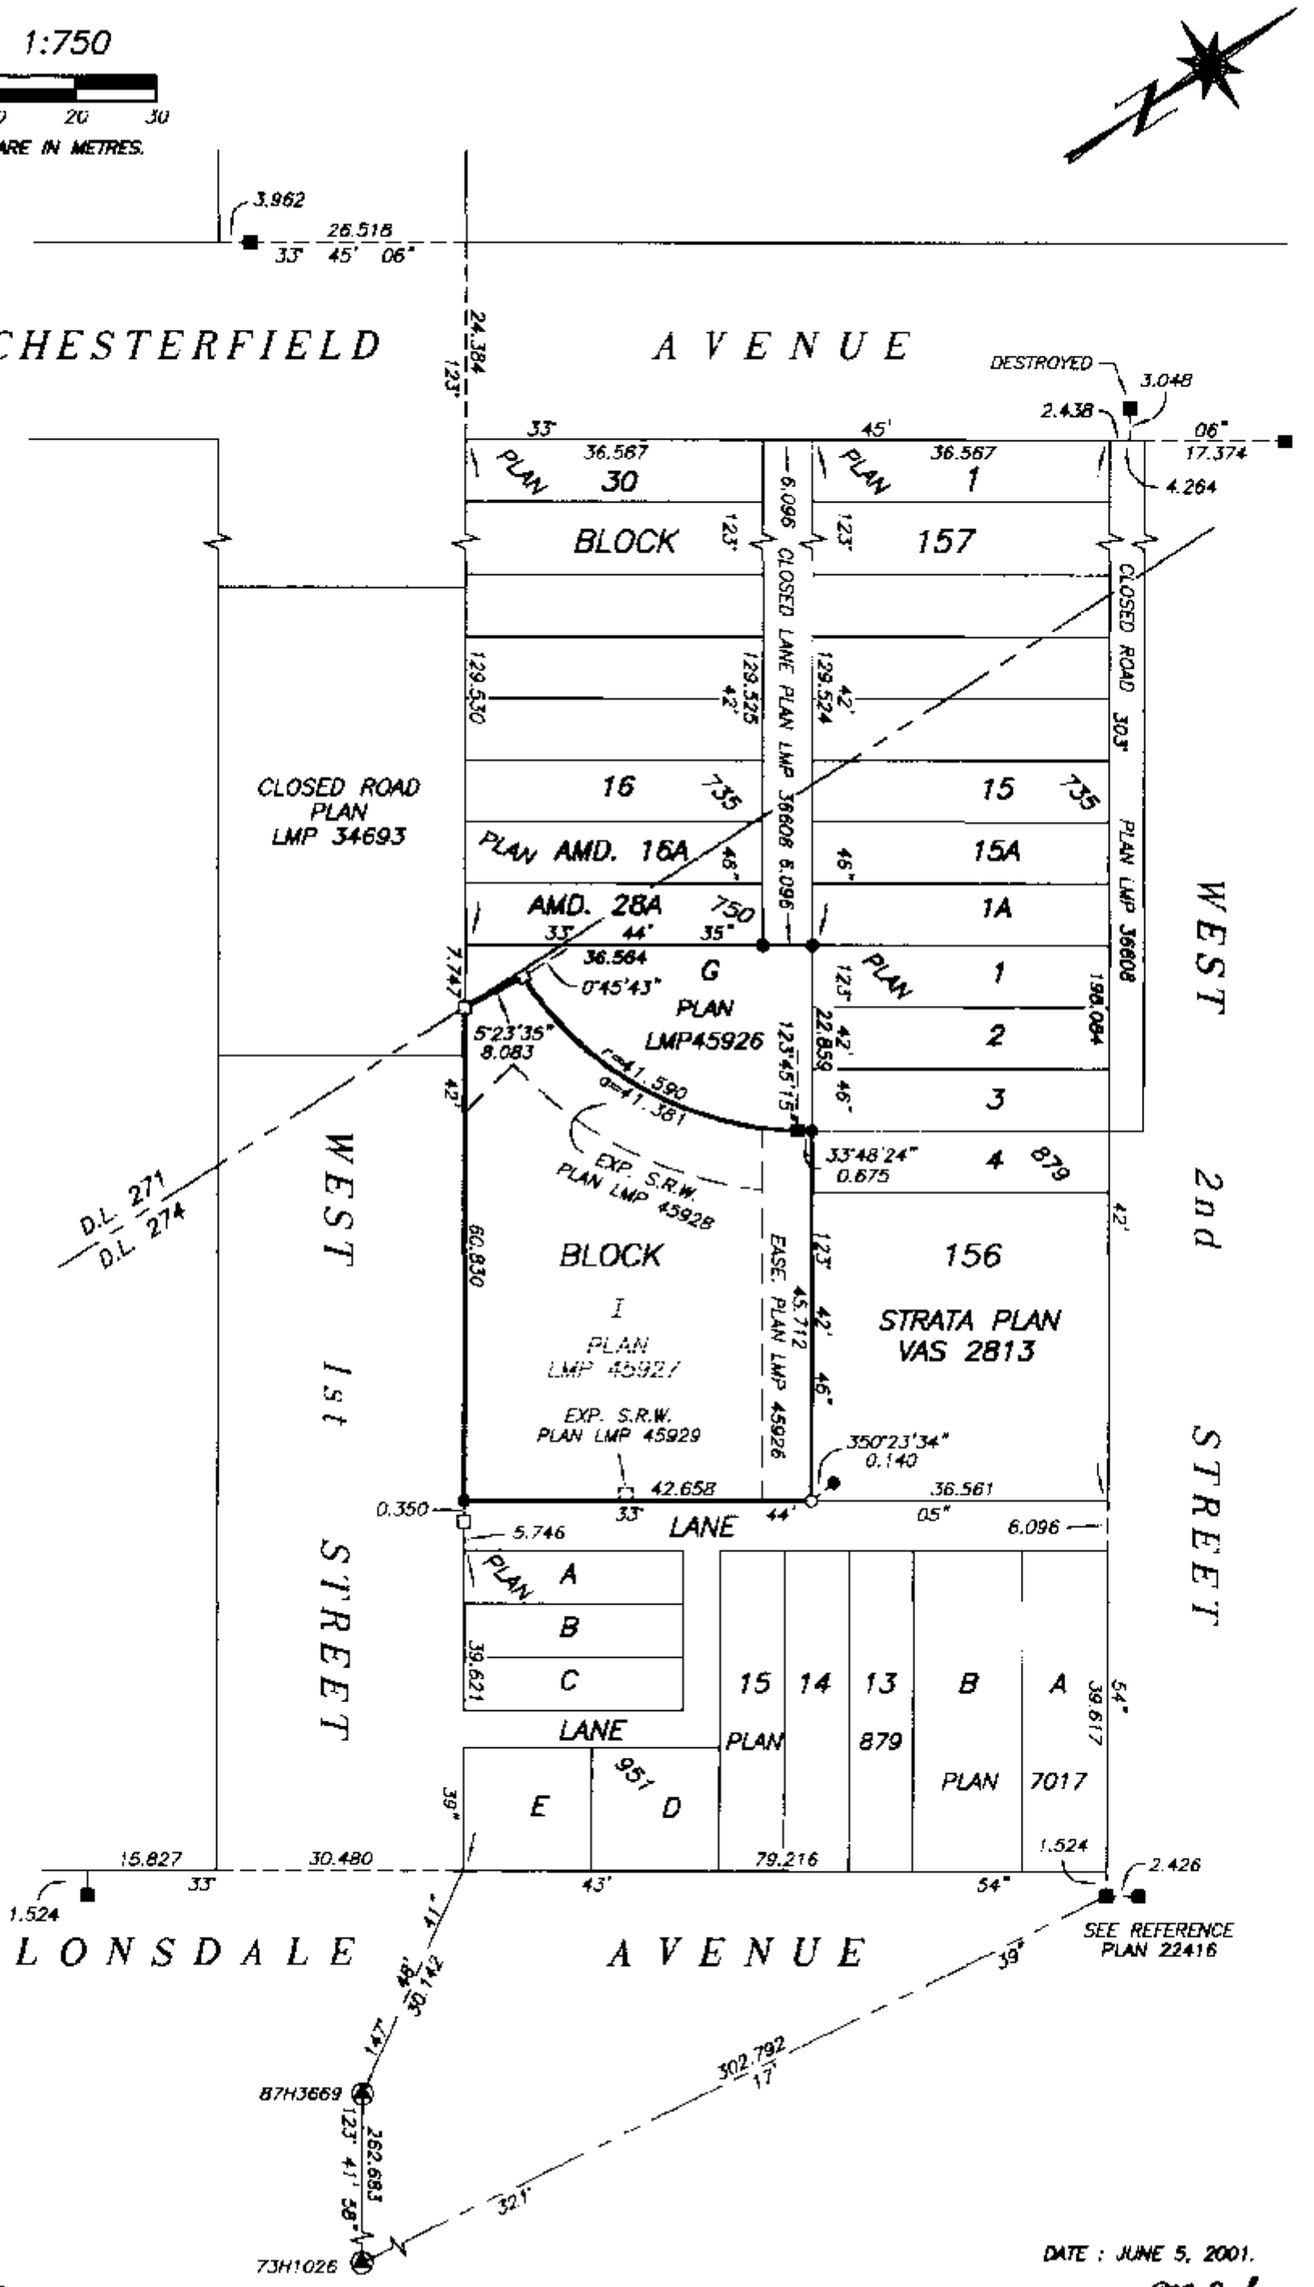

DRAWING # 30401-3
FILE # 30401-3_POST

DATE : JUNE 5, 2001.

M.E.S.

FILED LMLMS4443 L92364 2003-10-28-13.54.28.329939

BUILDING LOCATION AND DIMENSIONS

STRATA PLAN LMS 4443.

SCALE 1:250

5 0 5 10

ALL DISTANCES ARE IN METRES.

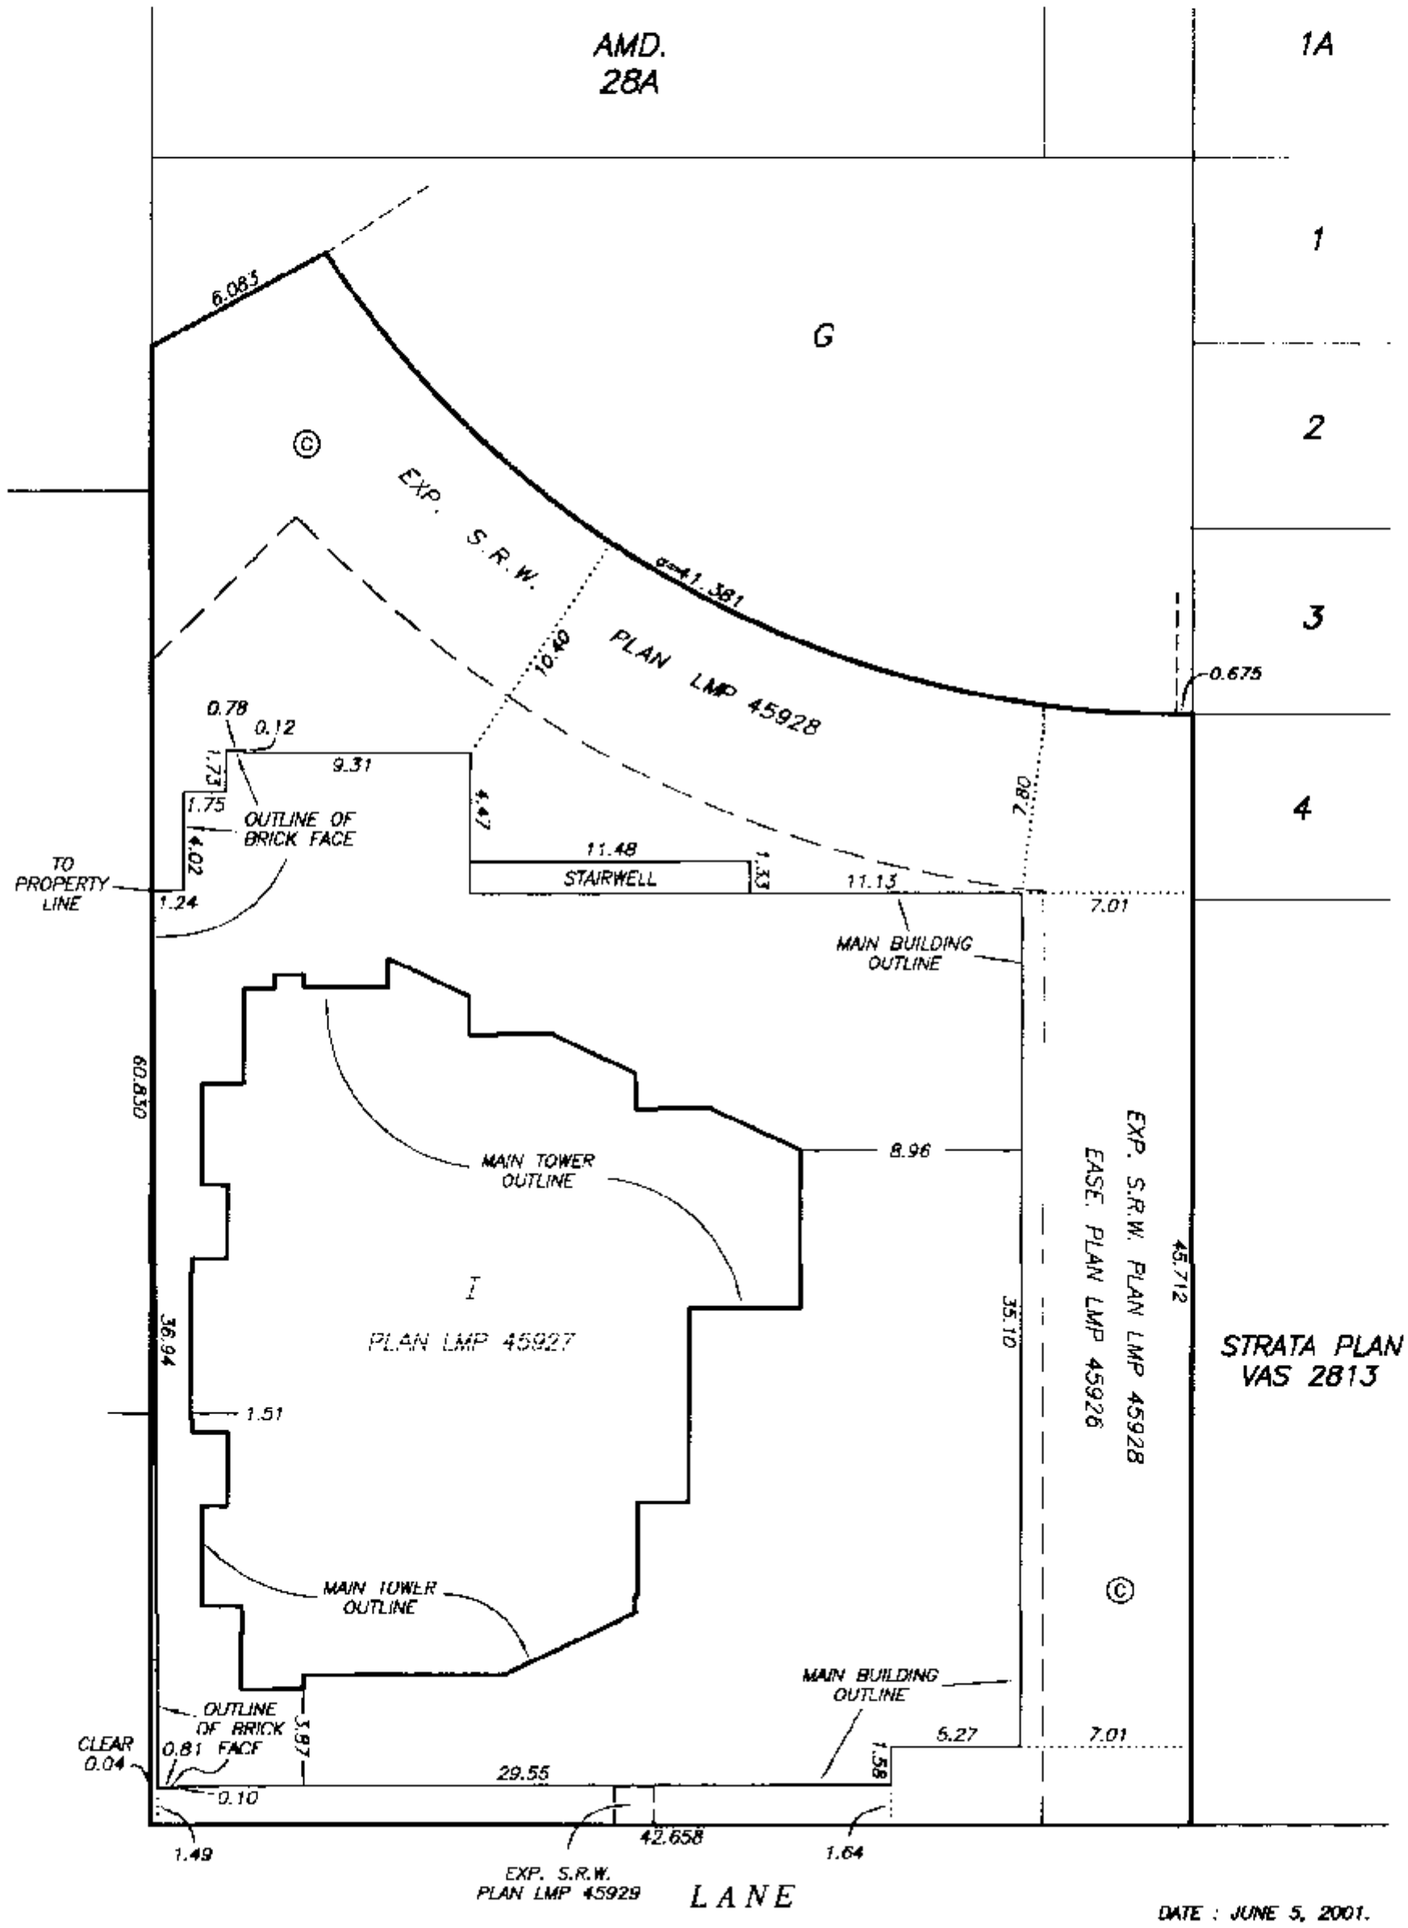

DATE : JUNE 5, 2001.

M.E.S.

DRAWING # 30401-3
FILE # 30401-3_CE

FILED LMLMS4443 L92364 2003-10-28-13.54.28.329939

STRATA PLAN LMS 4443

FILED LMLMS4443 L92364 2003-10-28-13.54.28.329939

OWNER :

SEAGATE PROPERTIES LTD.
INCORPORATION No. 594400

CHRISTOPHER P. PHILPS
AUTHORIZED SIGNATORY

AUTHORIZED SIGNATORY

WITNESS AS TO BOTH SIGNATURES MARK TINDLE

LAWYER
OCCUPATION OF WITNESS

1300 - 777 DUNSMUIR ST.
ADDRESS OF WITNESS
VANCOUVER, B.C. V7Y 1K2

MORTGAGEE :

JOSEPH ERGAS

AUTHORIZED SIGNATORY

AUTHORIZED SIGNATORY

WITNESS AS TO BOTH SIGNATURES MARK TINDLE

LAWYER
OCCUPATION OF WITNESS

1300 - 777 DUNSMUIR ST.
ADDRESS OF WITNESS
VANCOUVER, B.C. V7Y 1K2

MORTGAGEE :

CANADIAN WESTERN TRUST COMPANY
INCORPORATION No. 46845A

AUTHORIZED SIGNATORY Pat Dennison

AUTHORIZED SIGNATORY MARIO FURLAN

WITNESS AS TO BOTH SIGNATURES ERIN POOLE

Mgr. R.E. Lending.
OCCUPATION OF WITNESS

2200 666 Burrard St
Van B.C. V6C 2X8.
ADDRESS OF WITNESS

MORTGAGEE :

CANADIAN WESTERN BANK

AUTHORIZED SIGNATORY ROGER WIGMORE

AUTHORIZED SIGNATORY BRUCE GIBBARD

WITNESS AS TO BOTH SIGNATURES SHELLY CAMPBELL

MAR R/E ADMIN
OCCUPATION OF WITNESS

2200 666 BURRARD
VANCOUVER BC
ADDRESS OF WITNESS

I, MIKE E. SHAW, A BRITISH COLUMBIA LAND SURVEYOR, CERTIFY THAT THE BUILDINGS INCLUDED IN THIS STRATA PLAN HAVE NOT, AS OF JUNE 5, 2001, BEEN PREVIOUSLY OCCUPIED.

Mik E Shaw

THE CORPORATION OF THE CITY OF NORTH VANCOUVER, REGISTERED OWNER OF COVENANTS BP107952 AND BP107954 HEREBY CONSENT TO THE DEPOSIT OF THIS PLAN.

AUTHORIZED SIGNATORY Barbara A. Sharp - Mayor

AUTHORIZED SIGNATORY Bruce Hawkshaw - Clerk

WITNESS AS TO BOTH SIGNATURES

COLIN C. GREER
141 West 14th Street
North Vancouver, B.C.
V7M 1H9 Ph. 983-7304
Commissioner for taking Affidavits

DATE : JUNE 5, 2001.

M. E. S.

DRAWING # 30401-3
FILE # 30401-3_Sig

SECTION A – A'

STRATA PLAN LMS 4443

SCALE 1:200

4 0 4 8

ALL DISTANCES ARE IN METRES.

AMENDED PURSUANT TO
SECTION 258 STRATA
PROPERTY ACT. SCE
AMENDED SHEET 5
SEPT 21, 2001

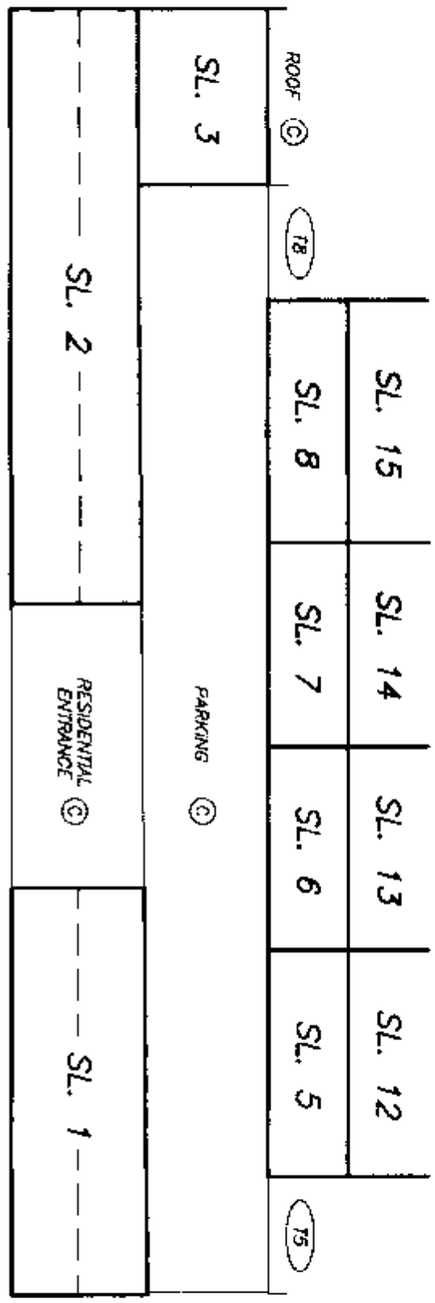

SEE SHEET #6 FOR CONTINUATION

SECTION A – A'

DATE : JUNE 5, 2001.

M.E.B.

DRAWING # 30401-3
FILE # 30401-3_SA-1

FILED LMLNS4443 L92364 2003-10-28-13.54.28.329939

EXPLANATORY PLAN TO AMEND STRATA PLAN LMS 4443, TO DESIGNATE LIMITED COMMON PROPERTY FOR STRATA LOTS 1 TO 75 INCLUSIVE

PURSUANT TO SECTION 258 OF STRATA PROPERTY ACT

STRATA PLAN LMS 4443

DEPOSITED AND REGISTERED IN THE LAND TITLE OFFICE AT NEW WESTMINSTER, B.C.
THIS 21 DAY OF SEPT, 2001.

J. Small GP
DEPUTY REGISTRAR

LCF - BA247586

SECTION A – A'

SCALE 1:200

4 0 4 8

ALL DISTANCES ARE IN METRES.

LEGEND

PS1 TYPICAL – DENOTES PARKING SPACE BEING LIMITED COMMON PROPERTY FOR THE EXCLUSIVE USE OF SL. 1

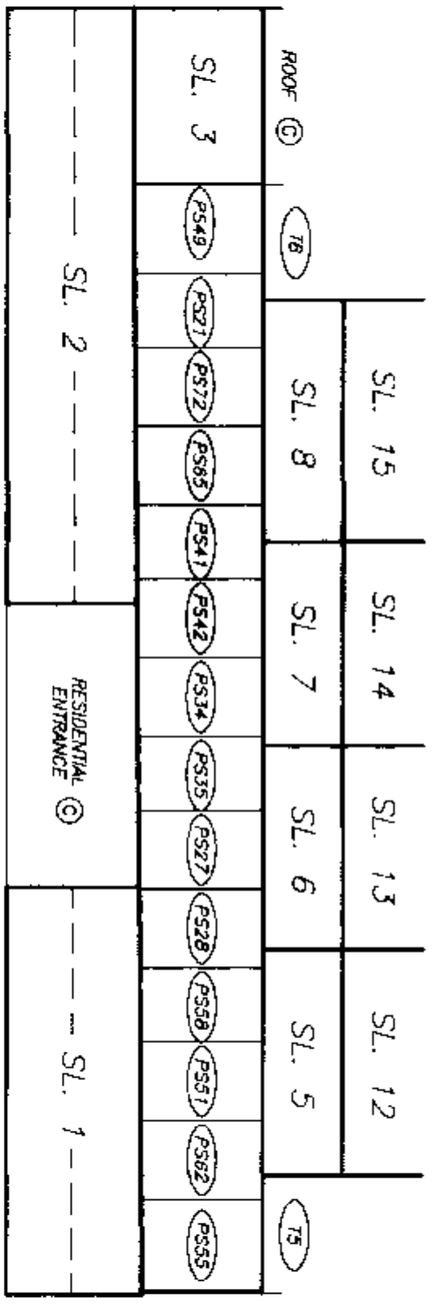

CERTIFIED CORRECT ACCORDING TO LAND TITLE OFFICE RECORDS.

THIS 19 DAY OF September, 2001.

Mike E Shaw B.C.L.S.
MIKE E. SHAW

DRAWING # 30401-3_REV1
FILE # 30401-3_REV1_SA1

FILED LMLNS4443 L92364 2003-10-28-13.54.28.329939

FILED LMLMS4443 L92364 2003-10-28-13.54.28.329939

STRATA PLAN LMS 4443

SCALE 1:125

ALL DISTANCES ARE IN METRES.

AMENDED PURSUANT TO SECTION 258
STRATA PROPERTY ACT. SEPT 21, 2001
SEE AMENDED SHEET 6

SEE SHEET #7 FOR CONTINUATION

SL. 50	SL. 49	SL. 48	SL. 47	LEVEL 10
SL. 43	SL. 42	SL. 41	SL. 40	LEVEL 9
SL. 36	SL. 35	SL. 34	SL. 33	LEVEL 8
SL. 29	SL. 28	SL. 27	SL. 26	LEVEL 7
SL. 22	SL. 21	SL. 20	SL. 19	LEVEL 6
SL. 15	SL. 14	SL. 13	SL. 12	LEVEL 5
SL. 8	SL. 7	SL. 6	SL. 5	LEVEL 4
SL. 3	PARKING ©			PARKING LEVEL P3

ROOF © T8 T5

SEE SHEET #5 FOR CONTINUATION

DATE : JUNE 5, 2001.

M.E.D.

SECTION A – A'

SECTION A – A'

DRAWING # 30401-3
FILE # 30401-3_Sec

EXPLANATORY PLAN TO AMEND STRATA PLAN LMS 4443, TO DESIGNATE LIMITED COMMON PROPERTY FOR STRATA LOTS 1 TO 75 INCLUSIVE

PURSUANT TO SECTION 258 OF STRATA PROPERTY ACT

STRATA PLAN LMS 4443

DEPOSITED AND REGISTERED IN THE LAND TITLE OFFICE AT NEW WESTMINSTER, B.C.
THIS 21 DAY OF SEPT, 2001.

DEPUTY REGISTRAR A. Snell EP
BR 247586

SECTION A – A'

SCALE 1:125

2 0 2 4 6
ALL DISTANCES ARE IN METRES.

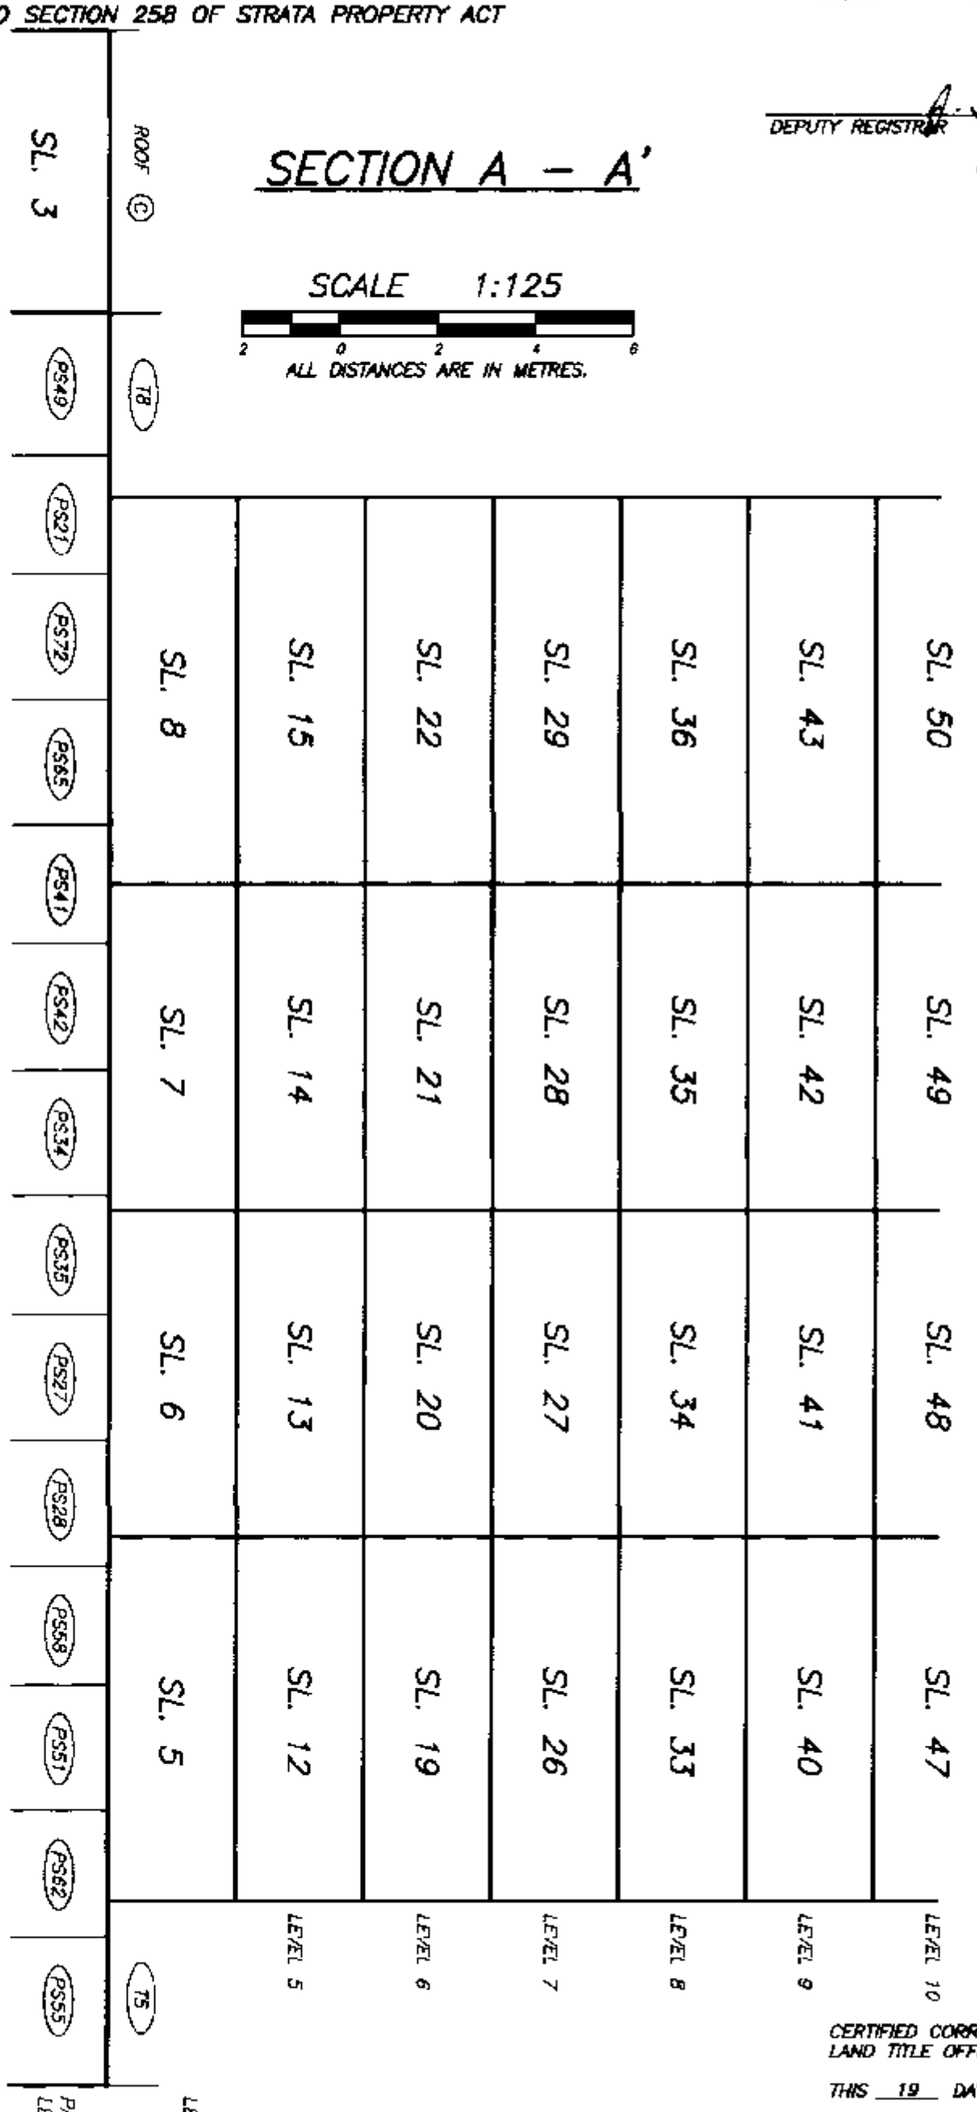

SEE SHEET #5 FOR CONTINUATION

SEE SHEET #7 FOR CONTINUATION

SECTION A – A'

CERTIFIED CORRECT ACCORDING TO LAND TITLE OFFICE RECORDS.

THIS 19 DAY OF September, 2001.

Mike E Shaw B.C.L.S.
MIKE E. SHAW

DRAWING # 30401-3_REV1
FILE # 30401-3_REV1_Sec

FILED LMLNS4443 L92364 2003-10-28-13.54.28.329939

SECTION A – A'

STRATA PLAN LMS 4443

SCALE 1:125

2 0 2 4 6

ALL DISTANCES ARE IN METRES.

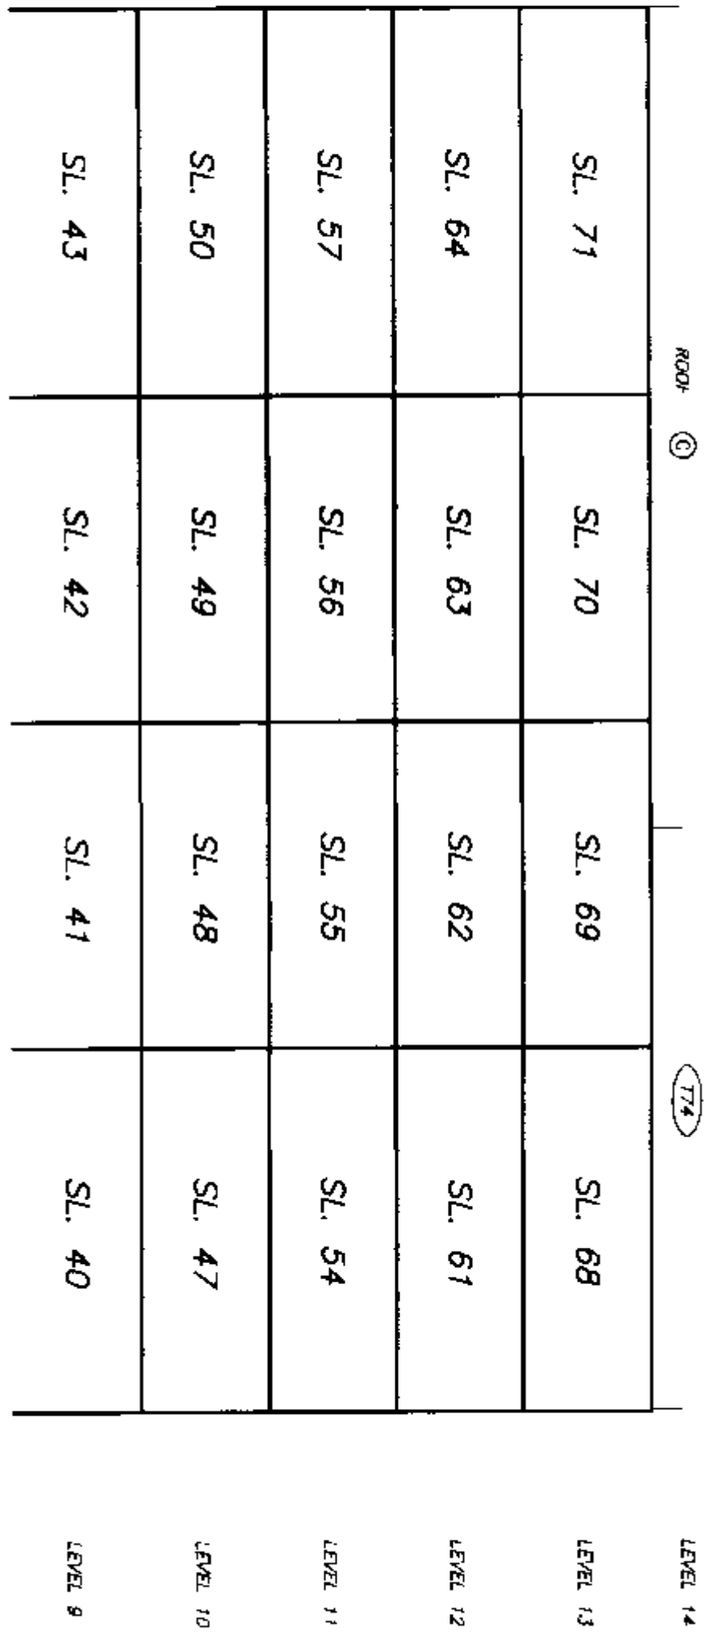

SEE SHEET #6 FOR CONTINUATION

SECTION A – A'

DATE : JUNE 5, 2001.

M.E.B.

DRAWING # 30401–3
FILE # 30401–3_Sec

FILED LMLNS4443 L92364 2003-10-28-13.54.28.329939

SECTION B – B'

STRATA PLAN LMS 4443

SCALE 1:200

4 0 4 8

ALL DISTANCES ARE IN METRES.

AMENDED PURSUANT TO SECTION 258
STRATA PROPERTY ACT. SEPT 21, 2001.
SEE AMENDED SHEET 8.

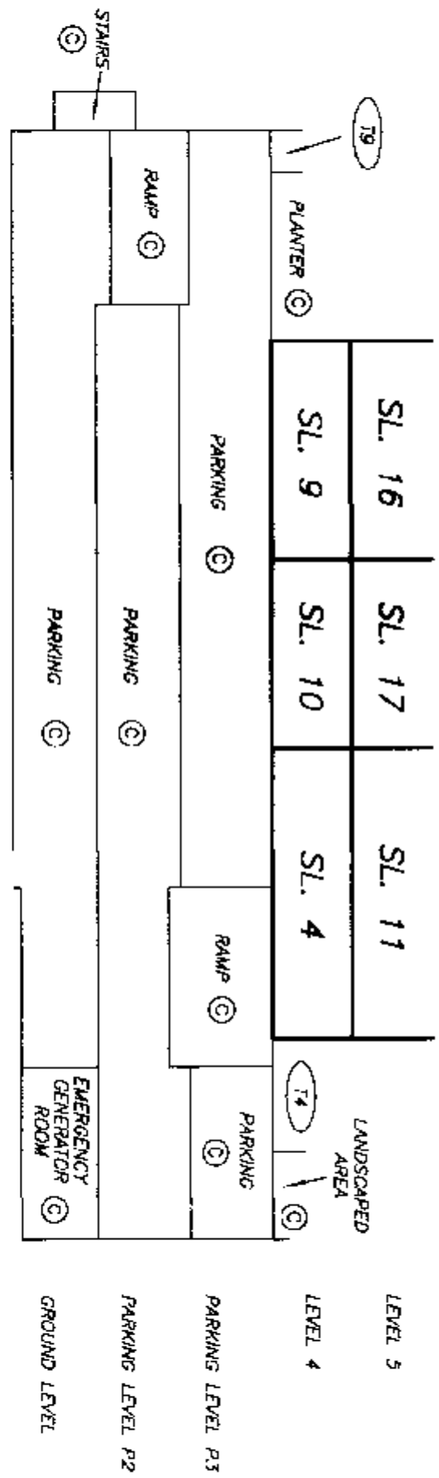

DATE : JUNE 5, 2001.

M. C. B.

DRAWING # 30401-3
FILE # 30401-3_SB-1

FILED LMLNS4443 L92364 2003-10-28-13.54.28.329939

EXPLANATORY PLAN TO AMEND STRATA PLAN LMS 4443, TO DESIGNATE LIMITED COMMON PROPERTY FOR STRATA LOTS 1 TO 75 INCLUSIVE

STRATA PLAN LMS 4443

PURSUANT TO SECTION 258 OF STRATA PROPERTY ACT.

DEPOSITED AND REGISTERED IN THE LAND TITLE OFFICE AT NEW WESTMINSTER, B.C.
THIS 21 DAY OF Sept, 2001.

DEPUTY REGISTRAR J. Scott CP

BR 247586

SECTION B –B'

SCALE 1:200

4 0 4 8

ALL DISTANCES ARE IN METRES.

LEGEND

(PS1 TYPICAL) – DENOTES PARKING SPACE BEING LIMITED COMMON PROPERTY FOR THE EXCLUSIVE USE OF SL. 1

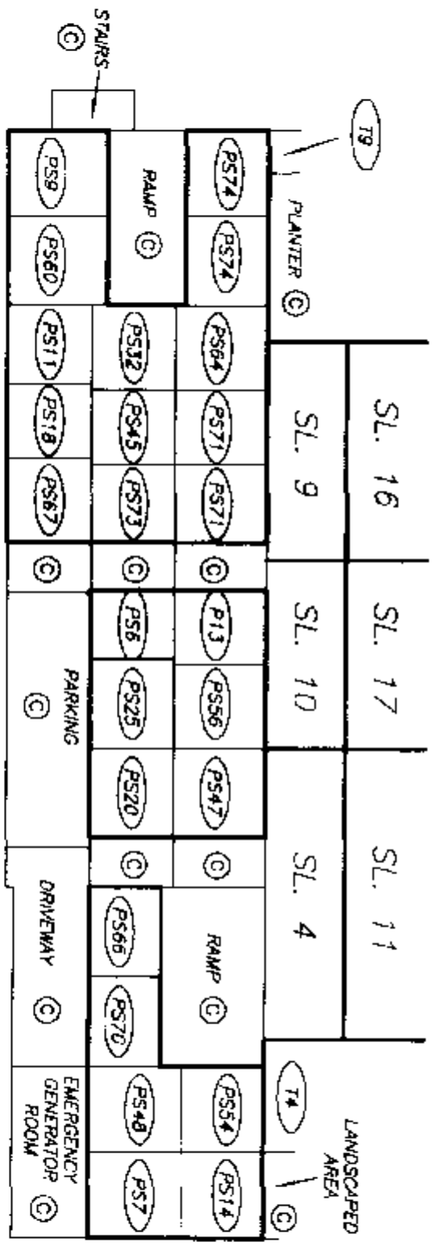

SECTION B – B'

SEE SHEET #9 FOR CONTINUATION

CERTIFIED CORRECT ACCORDING TO LAND TITLE OFFICE RECORDS.

THIS 19 DAY OF September, 2001.

Mike E Shaw B.C.L.S.
MIKE E. SHAW

DRAWING # 30401-3_REV1
FILE # 30401-3_REV1_SB1

FILED LMLNS4443 L92364 2003-10-28-13.54.28.329939

SECTION B – B'

STRATA PLAN LMS 4443

SCALE 1:125

2 0 2 4 6

ALL DISTANCES ARE IN METRES.

AMENDED PURSUANT TO SECTION 258
STRATA PROPERTY ACT. SEPT 21, 2001.
SEE AMENDED SHEET 9.

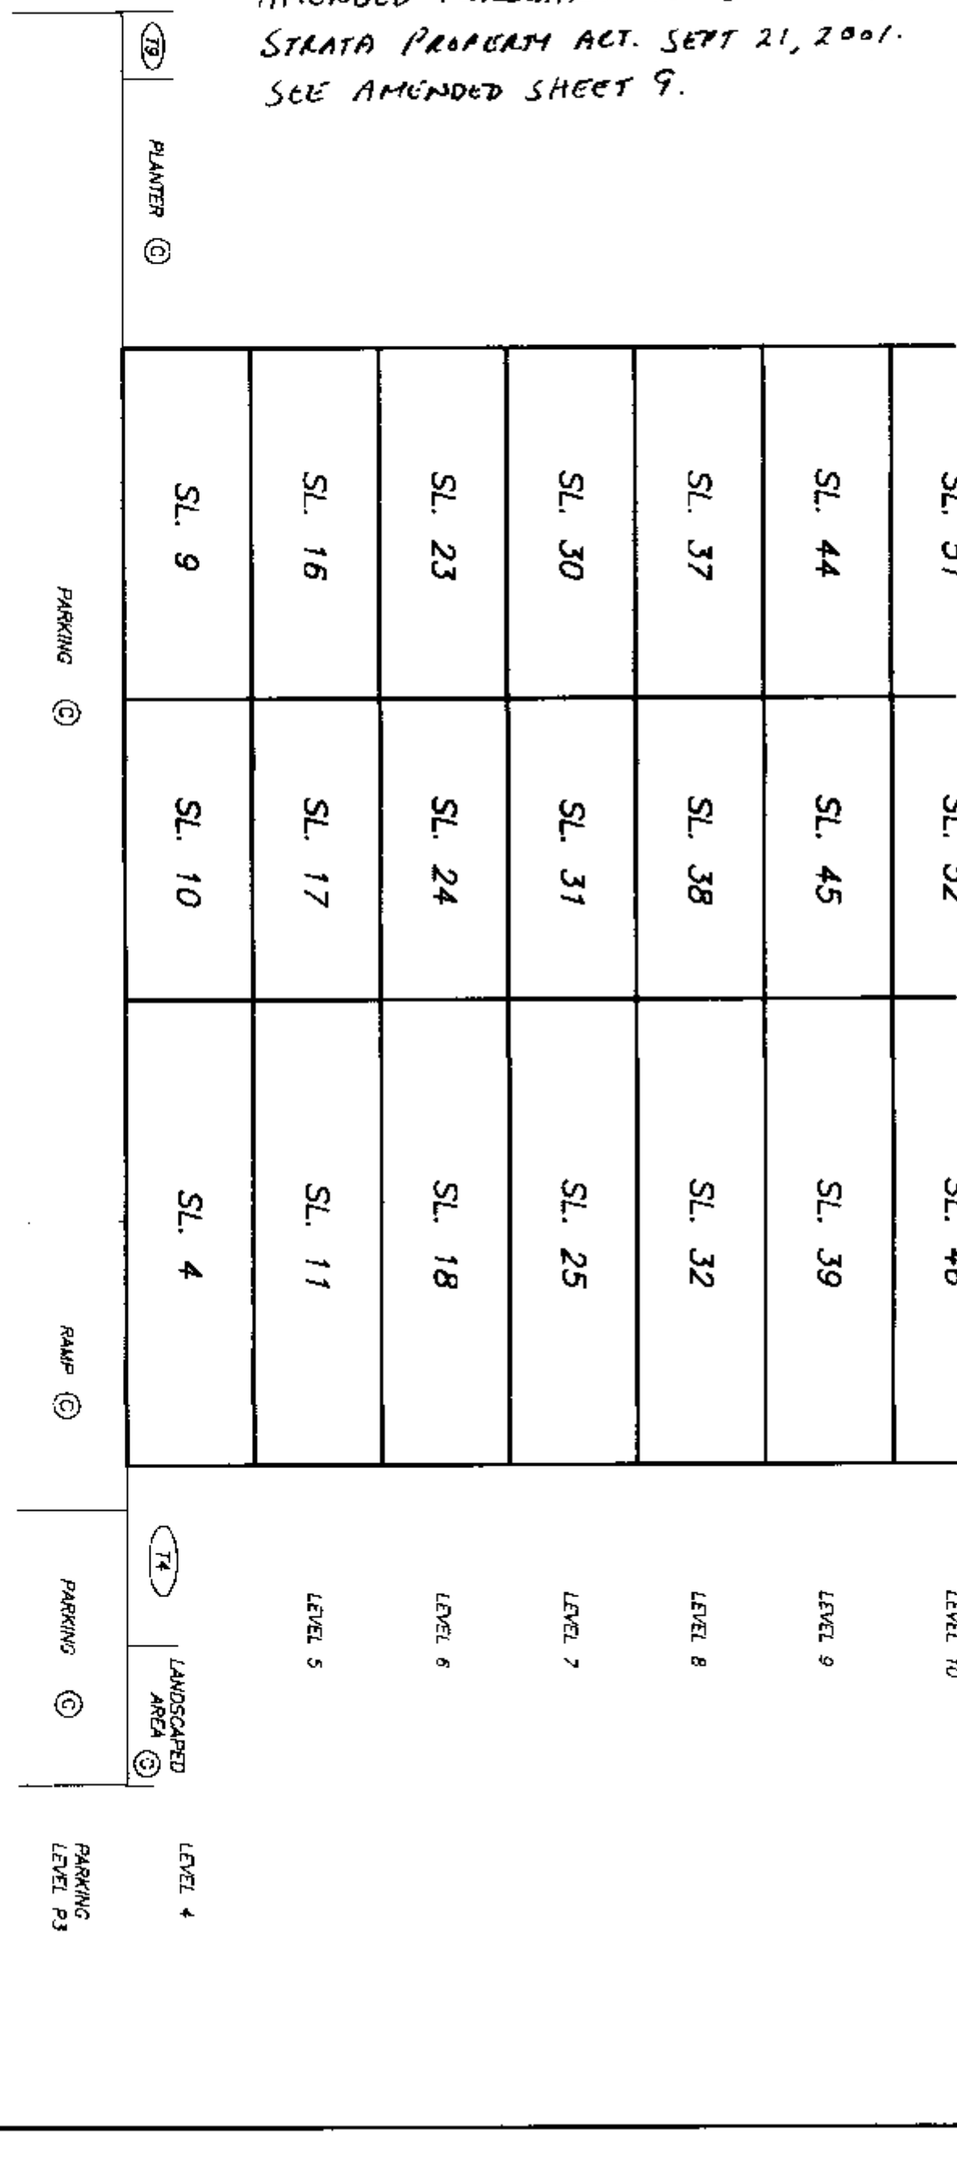

SEE SHEET #8 FOR CONTINUATION

SEE SHEET #10 FOR CONTINUATION

SECTION B – B'

DATE : JUNE 5, 2001.

M.E.S.

DRAWING # 30401-3
FILE # 30401-3_Sec

FILED LMLMS4443 L92364 2003-10-28-13.54.28.329939

EXPLANATORY PLAN TO AMEND STRATA PLAN LMS 4443, TO DESIGNATE LIMITED COMMON PROPERTY FOR STRATA LOTS 1 TO 75 INCLUSIVE

PURSUANT TO SECTION 258 OF STRATA PROPERTY ACT

STRATA PLAN LMS 4443

DEPOSITED AND REGISTERED IN THE LAND TITLE OFFICE AT NEW WESTMINSTER, B.C.
THIS 21 DAY OF SEPT, 2001

DEPUTY REGISTRAR

BR 247586

SECTION B – B'

SCALE 1:125

2 0 2 4 6

ALL DISTANCES ARE IN METRES.

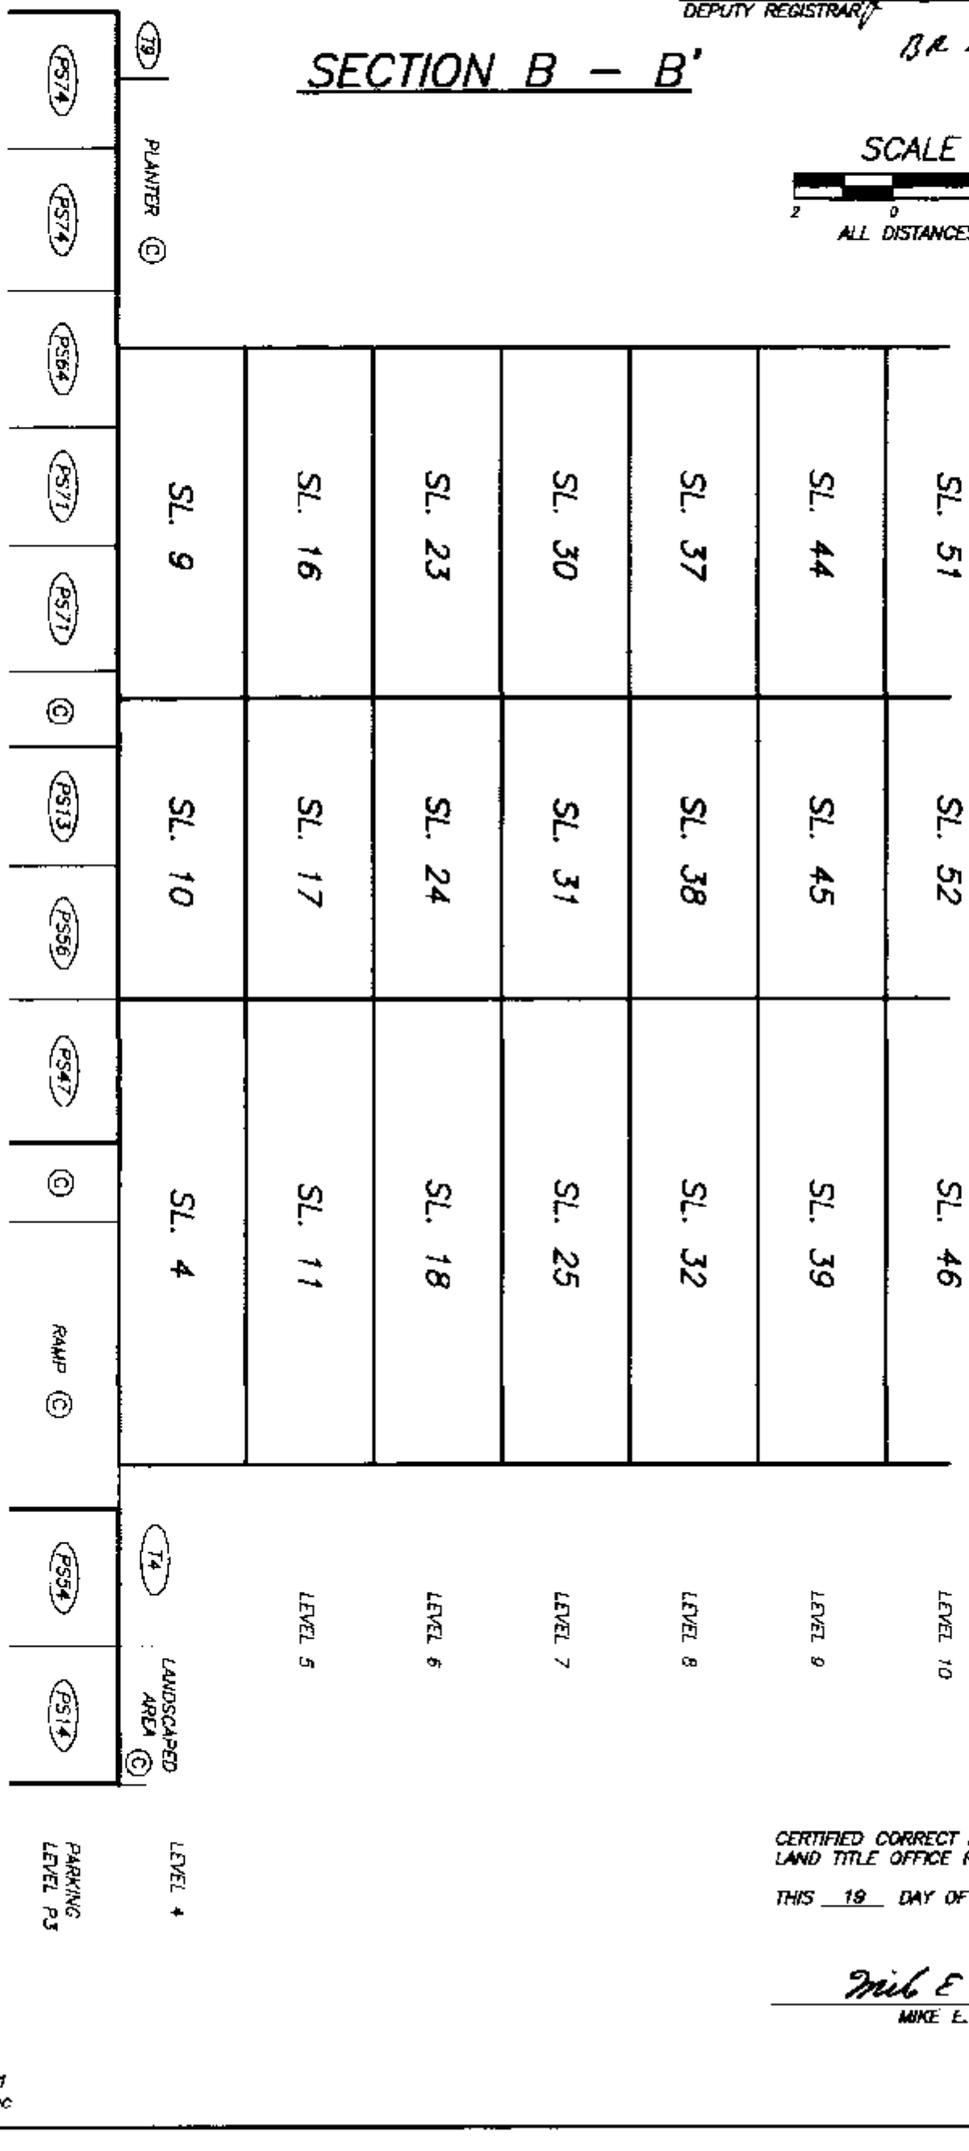

CERTIFIED CORRECT ACCORDING TO LAND TITLE OFFICE RECORDS.

THIS 19 DAY OF September, 2001.

MIKE E. SHAW B.C.L.S.

DRAWING # 30401-3_REV1
FILE # 30401-3_REV1_Sec

FILED LMLNS4443 L92364 2003-10-28-13.54.28.329939

FILED LMLMS4443 L92364 2003-10-28-13.54.28.329939

SHEET 10 OF 27 SHEETS

STRATA PLAN LMS 4443

DATE : JUNE 5, 2001.

ROOF ©

STAIRS

©

ROOF © ROOF ©

T75	SL. 75	SL. 74	ROOF ©	LEVEL 14
	SL. 72	SL. 73	SL. 67	LEVEL 13
	SL. 65	SL. 66	SL. 60	LEVEL 12
	SL. 58	SL. 59	SL. 53	LEVEL 11
	SL. 51	SL. 52	SL. 46	LEVEL 10
	SL. 44	SL. 45	SL. 39	LEVEL 9

MACHINE ROOM LEVEL

MECHANICAL LEVEL

SEE SHEET #9 FOR CONTINUATION

SECTION B – B'

SCALE 1:125

ALL DISTANCES ARE IN METRES.

SECTION B – B'

DRAWING # 30401-3
FILE # 30401-3_Sec

GROUND FLOOR PLAN

STRATA PLAN LMS 4443

SCALE 1:200

4 0 4 8

ALL DISTANCES ARE IN METRES.

AMENDED PURSUANT TO SECTION 258
STRATA PROPERTY ACT SEPT 21, 2001.
SEE AMENDED SHEET 11.

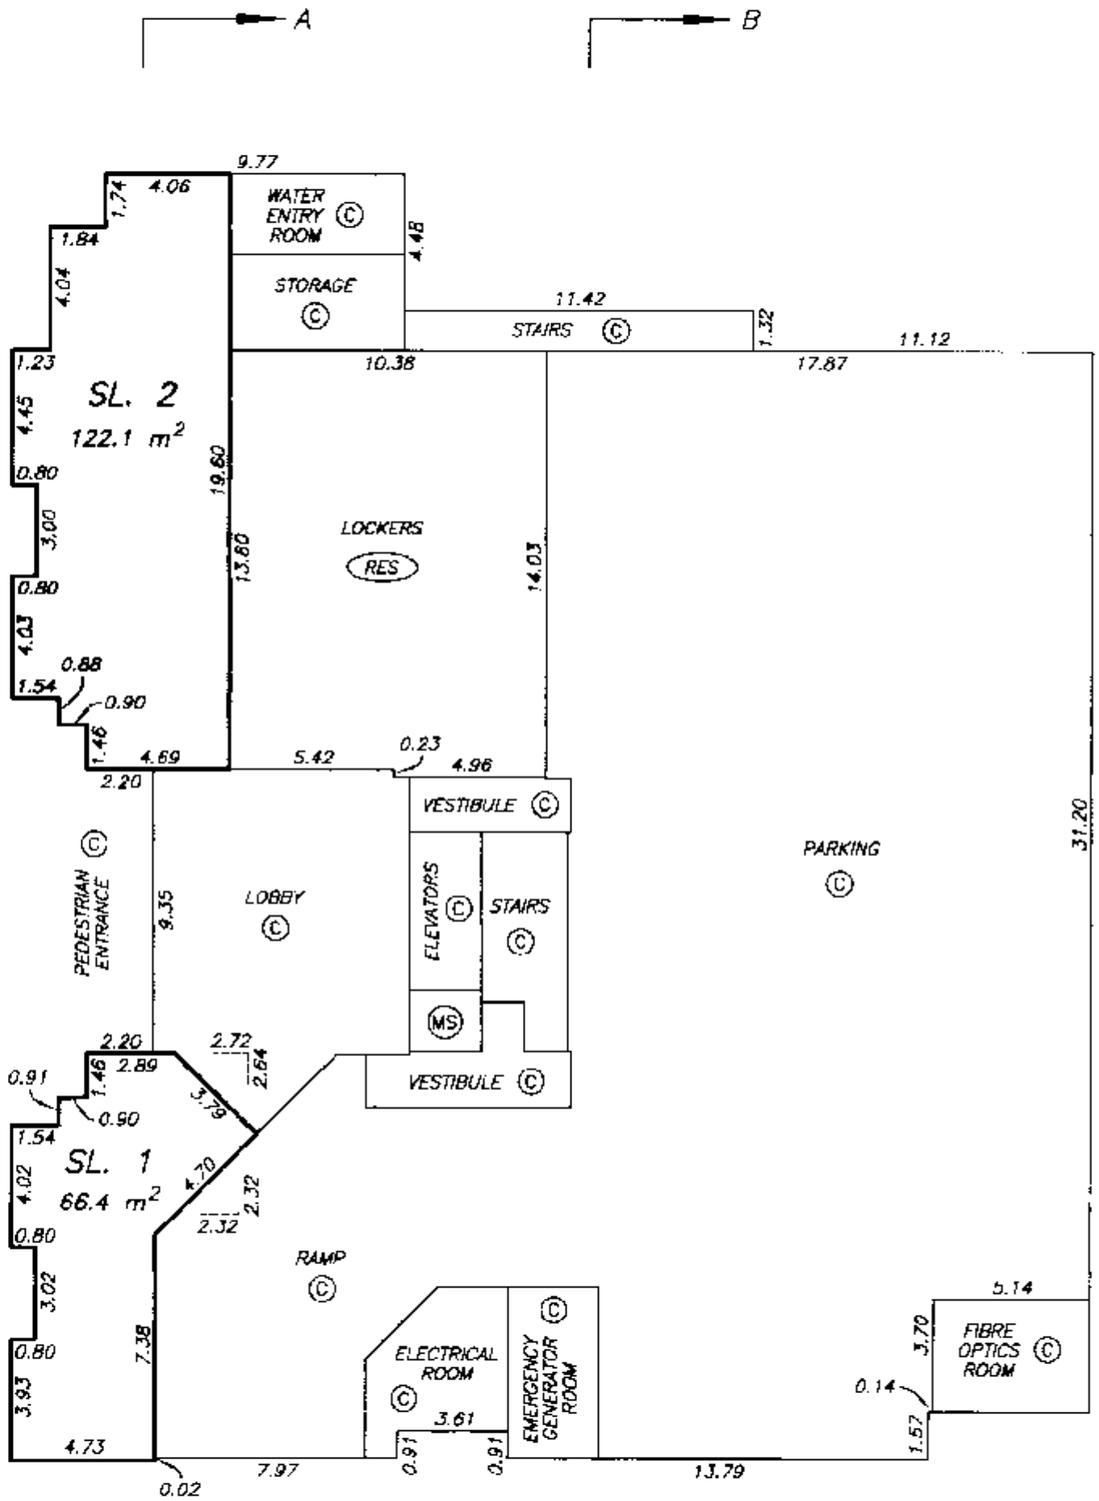

DATE : JUNE 5, 2001.

M.E.S.

DRAWING # 30401-3
FILE # 30401-3_GRND

FILED LMLNS4443 L92364 2003-10-28-13.54.28.329939

EXPLANATORY PLAN TO AMEND STRATA PLAN LMS 4443, TO DESIGNATE LIMITED COMMON PROPERTY FOR STRATA LOTS 1 TO 75 INCLUSIVE

PURSUANT TO SECTION 258 OF STRATA PROPERTY ACT

STRATA PLAN LMS 4443

DEPOSITED AND REGISTERED IN THE LAND TITLE OFFICE AT NEW WESTMINSTER, B.C.
THIS 21 DAY OF SEPT, 2001.

DEPUTY REGISTRAR J. Smith CP

BR 247586

GROUND FLOOR PLAN

SCALE 1:200

4 0 4 8

ALL DISTANCES ARE IN METRES.

LEGEND

PS1 TYPICAL – DENOTES PARKING SPACE BEING LIMITED COMMON PROPERTY FOR THE EXCLUSIVE USE OF SL. 1

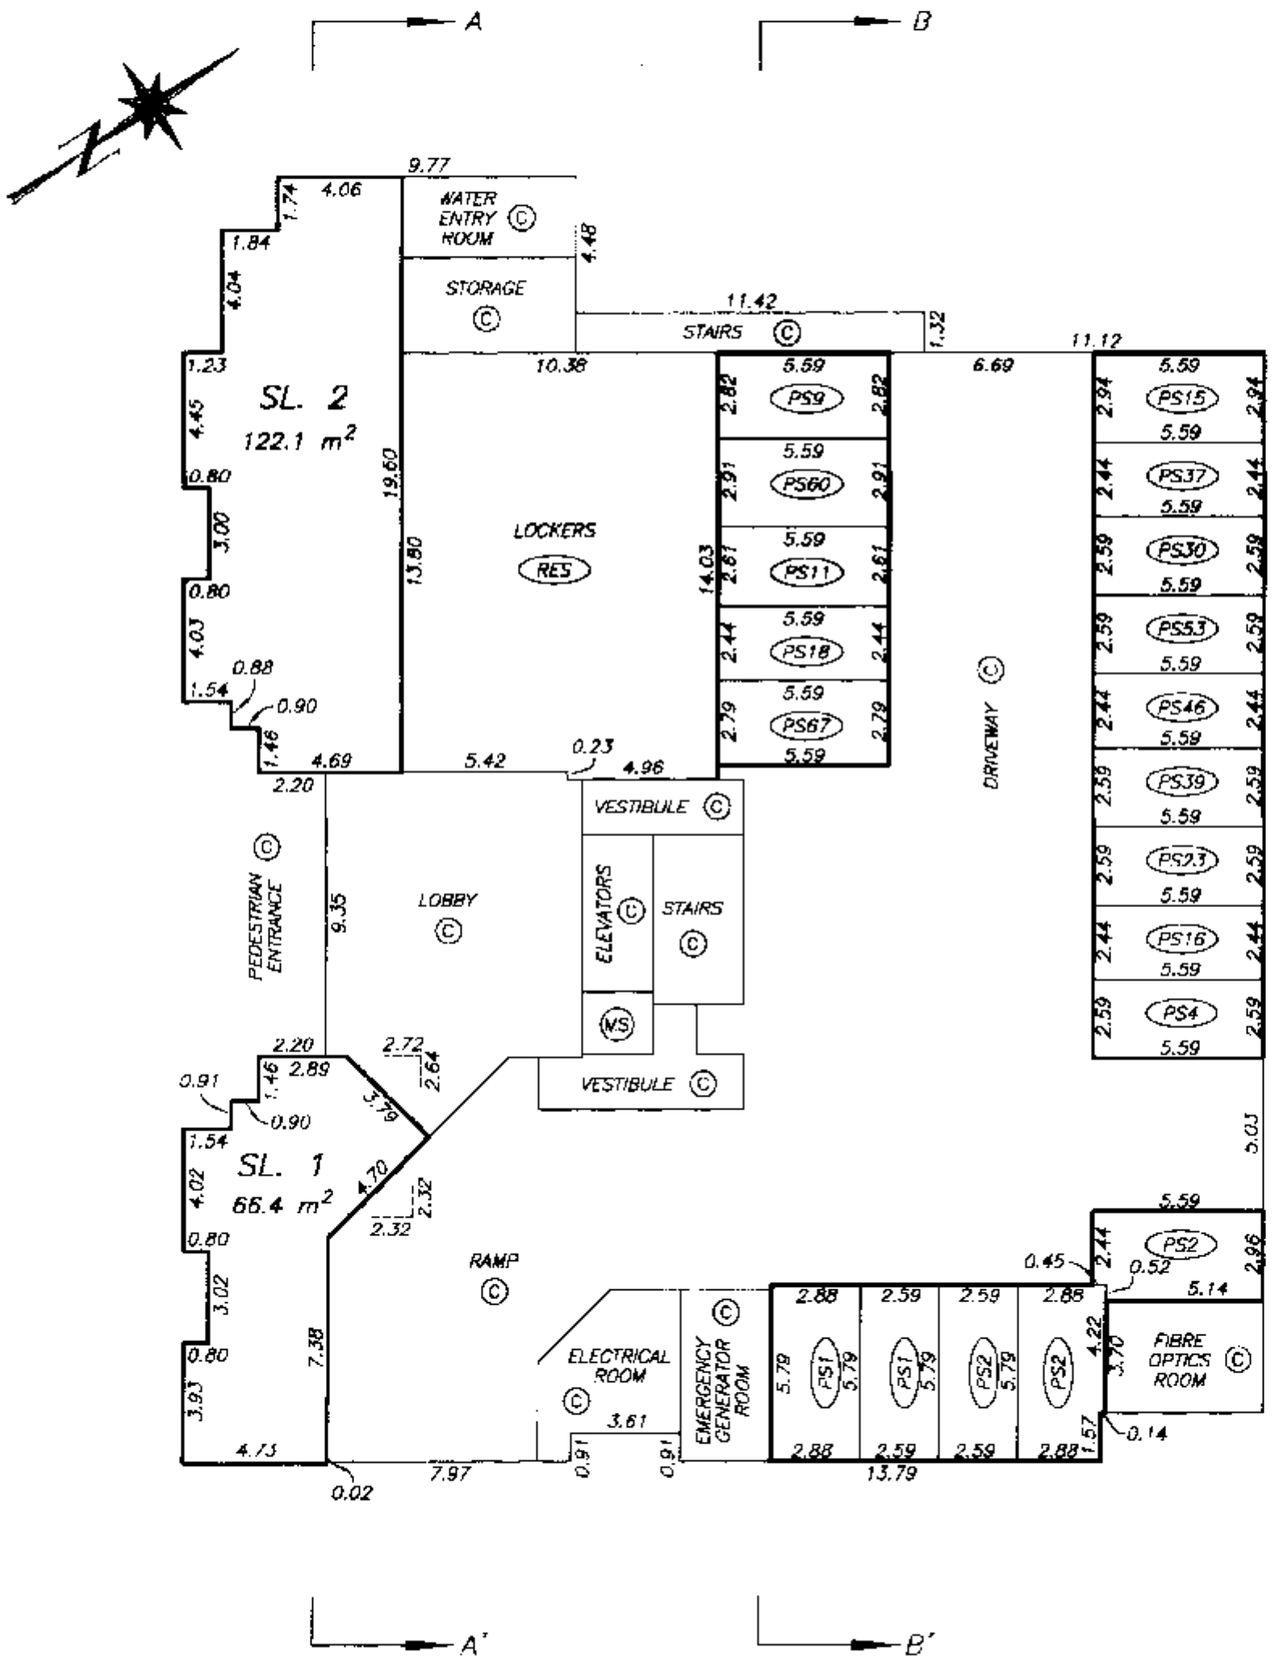

CERTIFIED CORRECT ACCORDING TO LAND TITLE OFFICE RECORDS.

THIS 19 DAY OF September, 2001.

Mike E Shaw B.C.L.S.
MIKE E. SHAW

DRAWING # 30401-3_REV1
FILE # 30401-3_REV1_GRND

FILED LMLNS4443 L92364 2003-10-28-13.54.28.329939

PARKING LEVEL P2 FLOOR PLAN

STRATA PLAN LMS 4443

SCALE 1:200

4 0 4 8

ALL DISTANCES ARE IN METRES.

AMENDED PURSUANT TO SECTION 258 STRATA PROPERTY ACT. SEPT 21, 2001. SEE AMENDED SHEET 12.

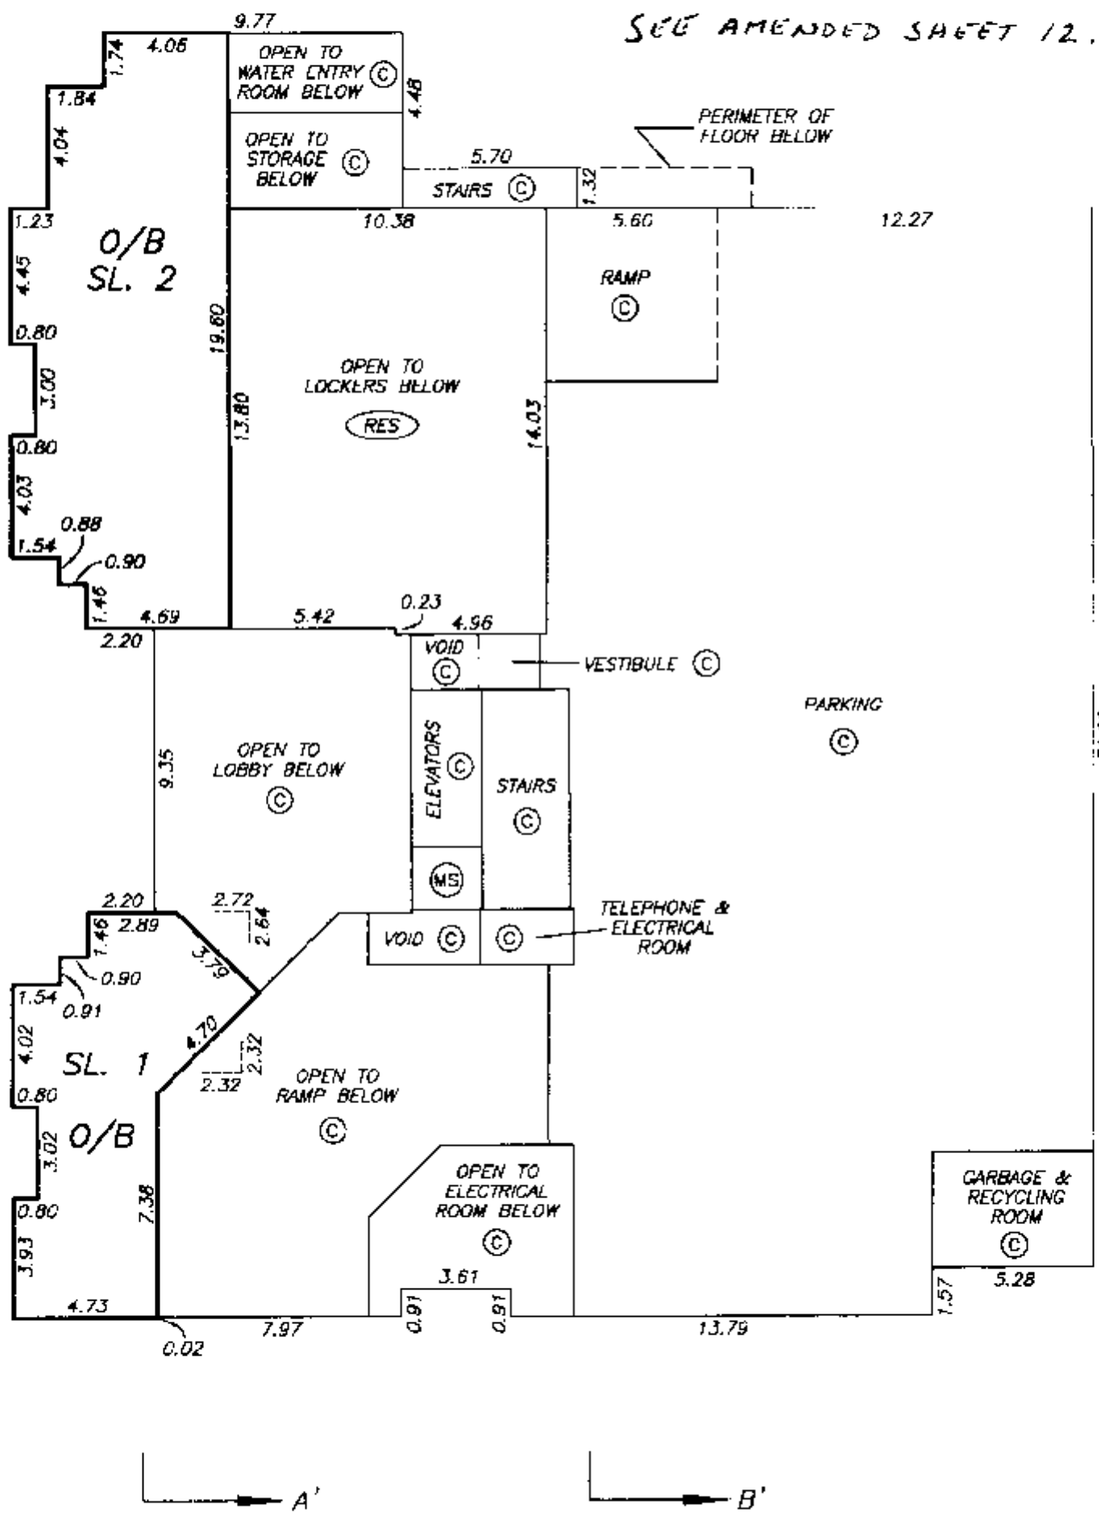

DATE : JUNE 5, 2001.

M. E. [illegible]

DRAWING # 30401-3
FILE # 30401-3_P2

FILED LMLNS4443 L92364 2003-10-28-13.54.28.329939

EXPLANATORY PLAN TO AMEND STRATA PLAN LMS 4443, TO DESIGNATE LIMITED COMMON PROPERTY FOR STRATA LOTS 1 TO 75 INCLUSIVE

PURSUANT TO SECTION 258 OF STATA PROPERTY ACT

STRATA PLAN LMS 4443

DEPOSITED AND REGISTERED IN THE LAND TITLE OFFICE AT NEW WESTMINSTER, B.C.
THIS 21 DAY OF SEPT, 2001.

DEPUTY REGISTRAR J. Sullop

BR 247586

PARKING LEVEL P2 FLOOR PLAN

SCALE 1:200

4 0 4 8

ALL DISTANCES ARE IN METRES.

LEGEND

(PS1) TYPICAL – DENOTES PARKING SPACE BEING LIMITED COMMON PROPERTY FOR THE EXCLUSIVE USE OF SL. 1

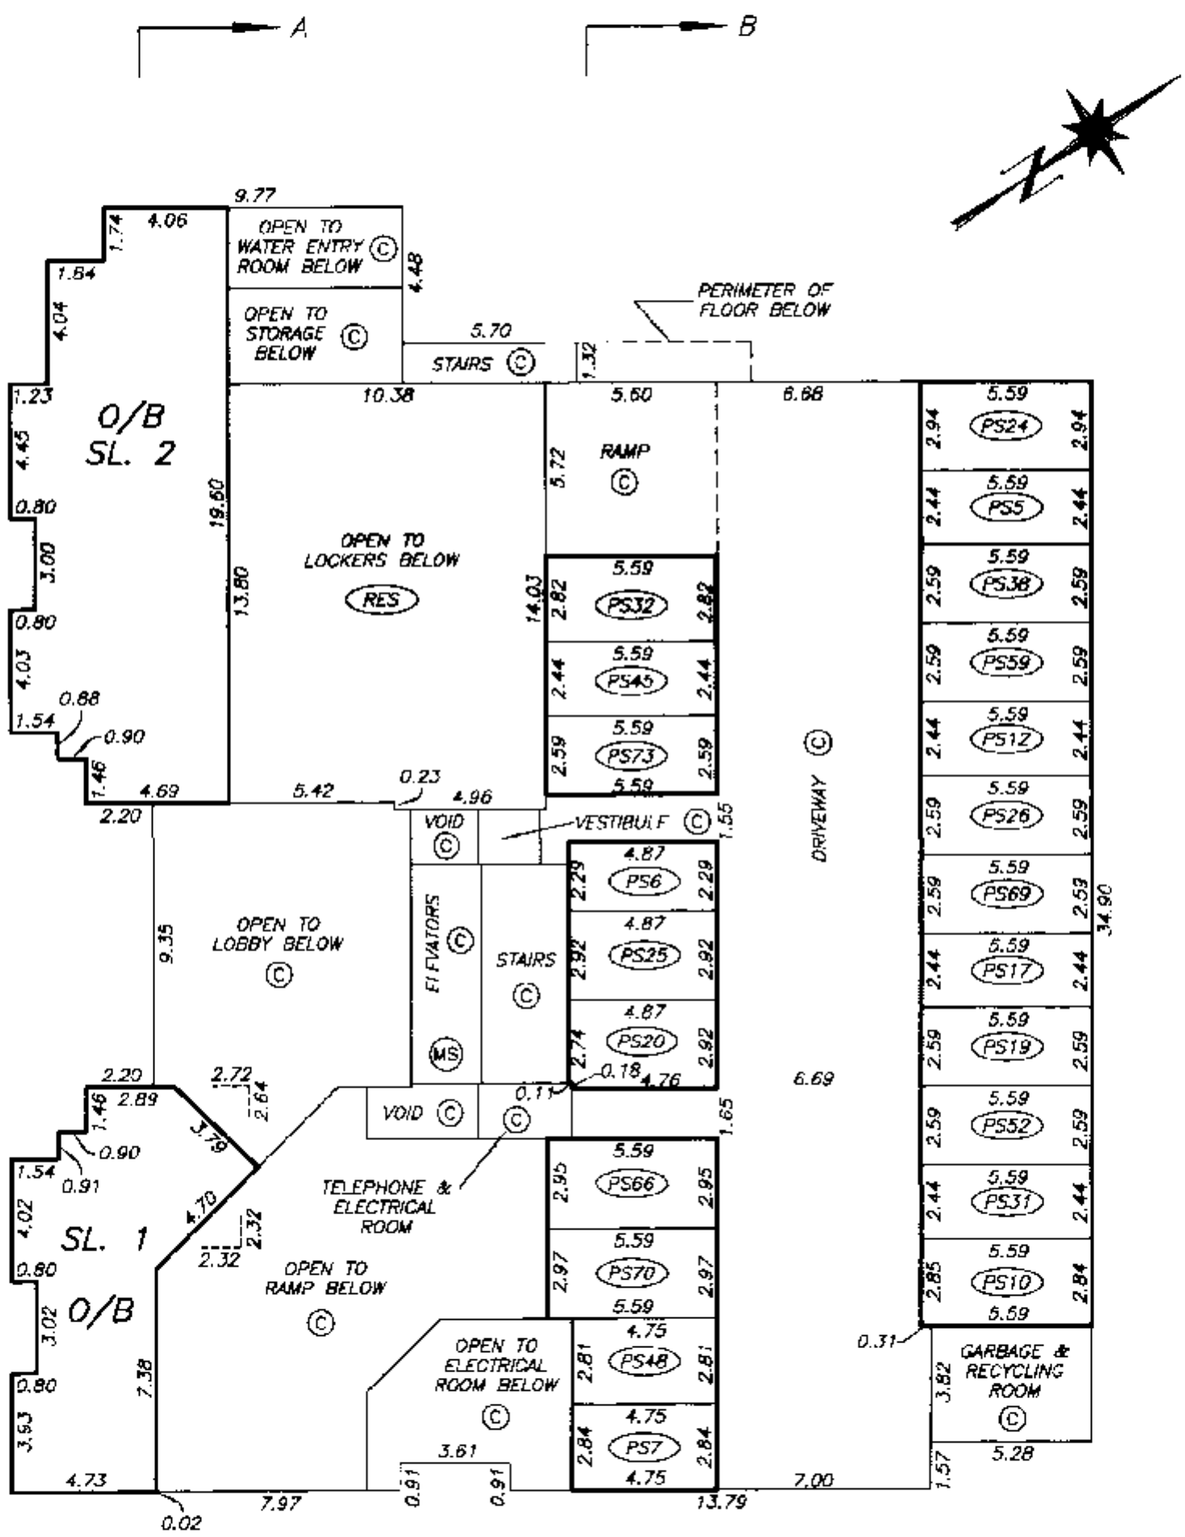

A' B'

CERTIFIED CORRECT ACCORDING TO LAND TITLE OFFICE RECORDS.

THIS 19 DAY OF September, 2001.

Mike E. Shaw B.C.L.S.
MIKE E. SHAW

DRAWING # 30401-3_REV1
FILE # 30401-3_REV1_P2

FILED LMLNS4443 L92364 2003-10-28-13.54.28.329939

PARKING LEVEL P3 FLOOR PLAN

STRATA PLAN LMS 4443

SCALE 1:200

4 0 4 8

ALL DISTANCES ARE IN METRES.

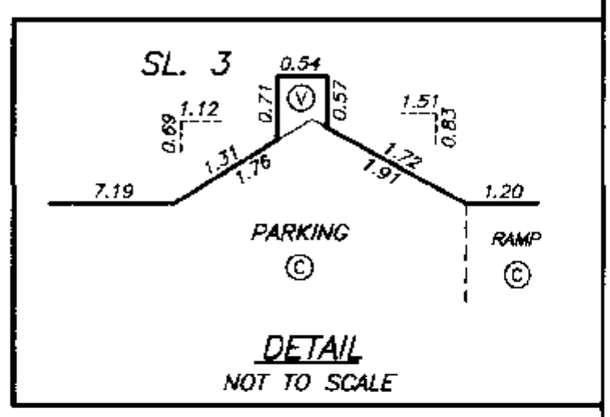

DETAIL
NOT TO SCALE

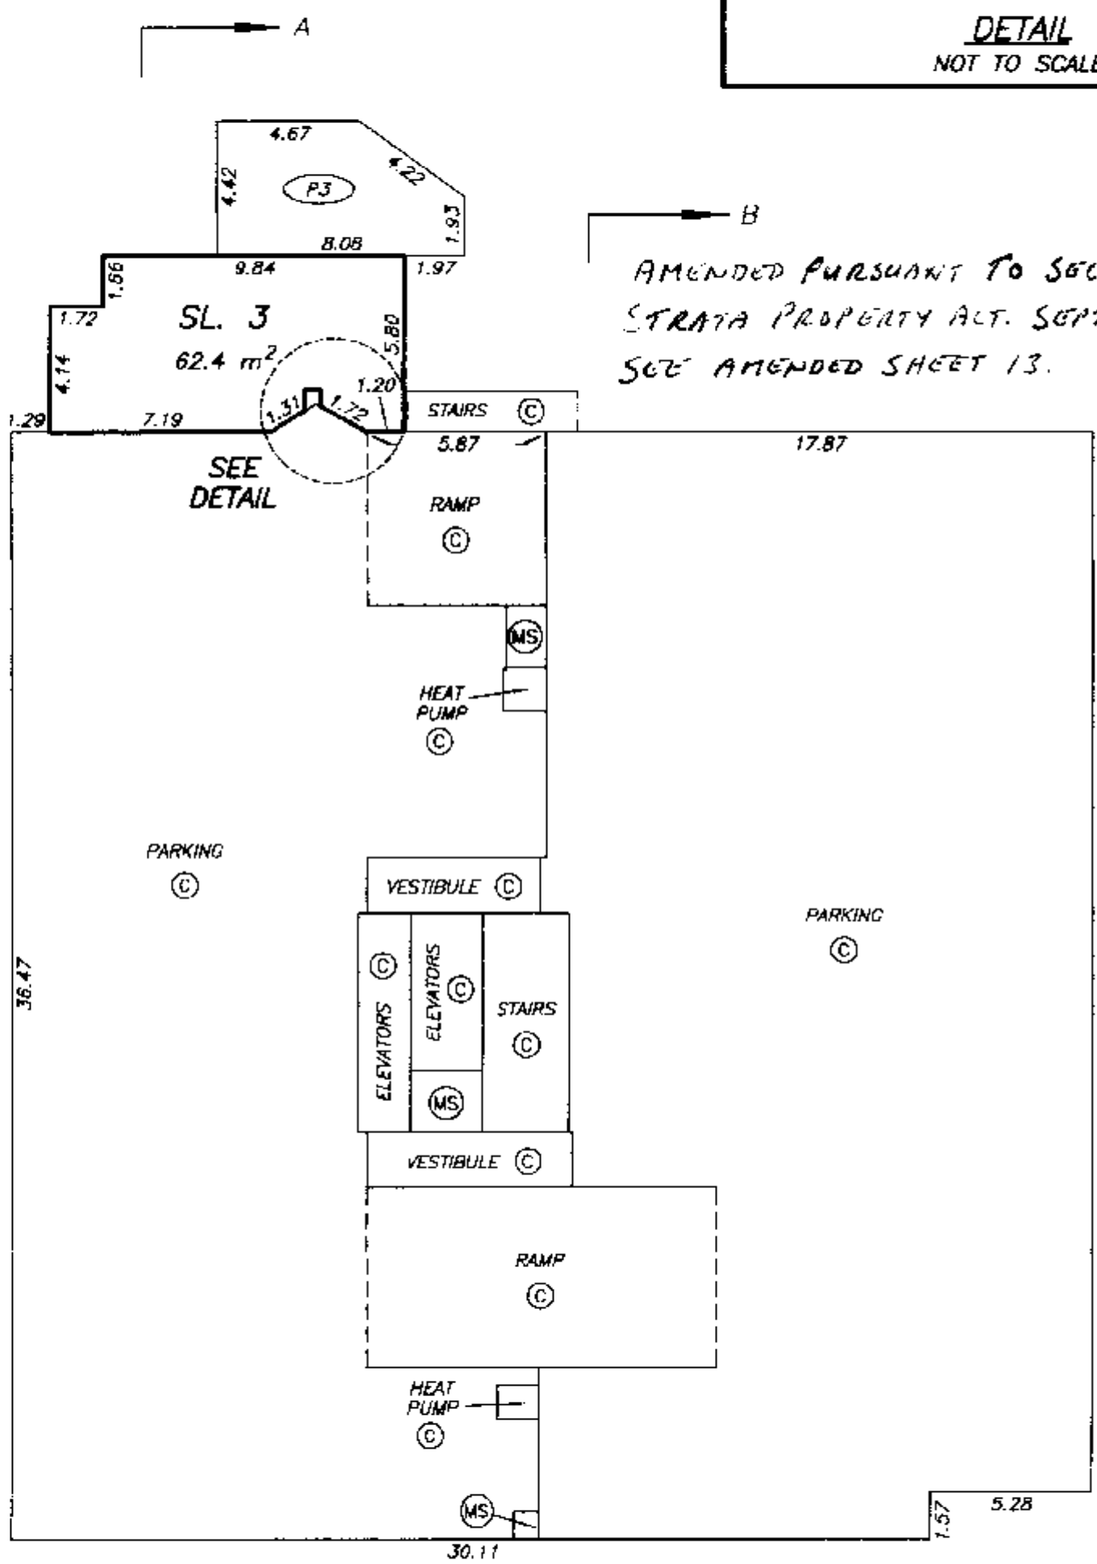

AMENDED PURSUANT TO SECTION 258 STRATA PROPERTY ACT. SEPT 21, 2001. SEE AMENDED SHEET 13.

DATE : JUNE 5, 2001.

M.E.S.

DRAWING # 30401-3
FILE # 30401-3_P3

FILED LMLNS4443 L92364 2003-10-28-13.54.28.329939

EXPLANATORY PLAN TO AMEND STRATA PLAN LMS 4443, TO DESIGNATE LIMITED COMMON PROPERTY FOR STRATA LOTS 1 TO 75 INCLUSIVE

STRATA PLAN LMS 4443

PURSUANT TO SECTION 258 OF STRATA PROPERTY ACT

DEPOSITED AND REGISTERED IN THE LAND TITLE OFFICE AT NEW WESTMINSTER, B.C.
THIS 21 DAY OF Sept, 2001.

DEPUTY REGISTRAR J. Small cp
OR 247586

PARKING LEVEL P3 FLOOR PLAN

SCALE 1:200

4 0 4 8

ALL DISTANCES ARE IN METRES.

LEGEND

PS1 TYPICAL – DENOTES PARKING SPACE BEING LIMITED COMMON PROPERTY FOR THE EXCLUSIVE USE OF SL. 1

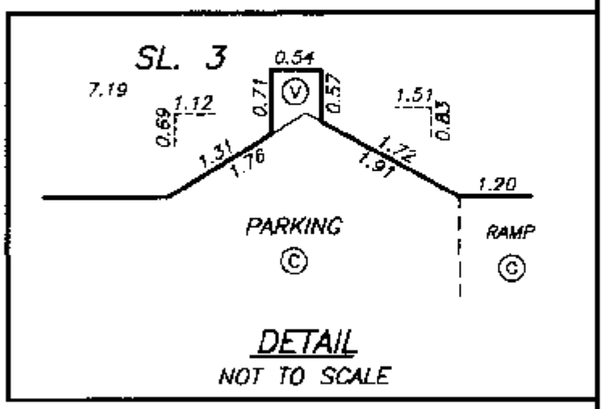

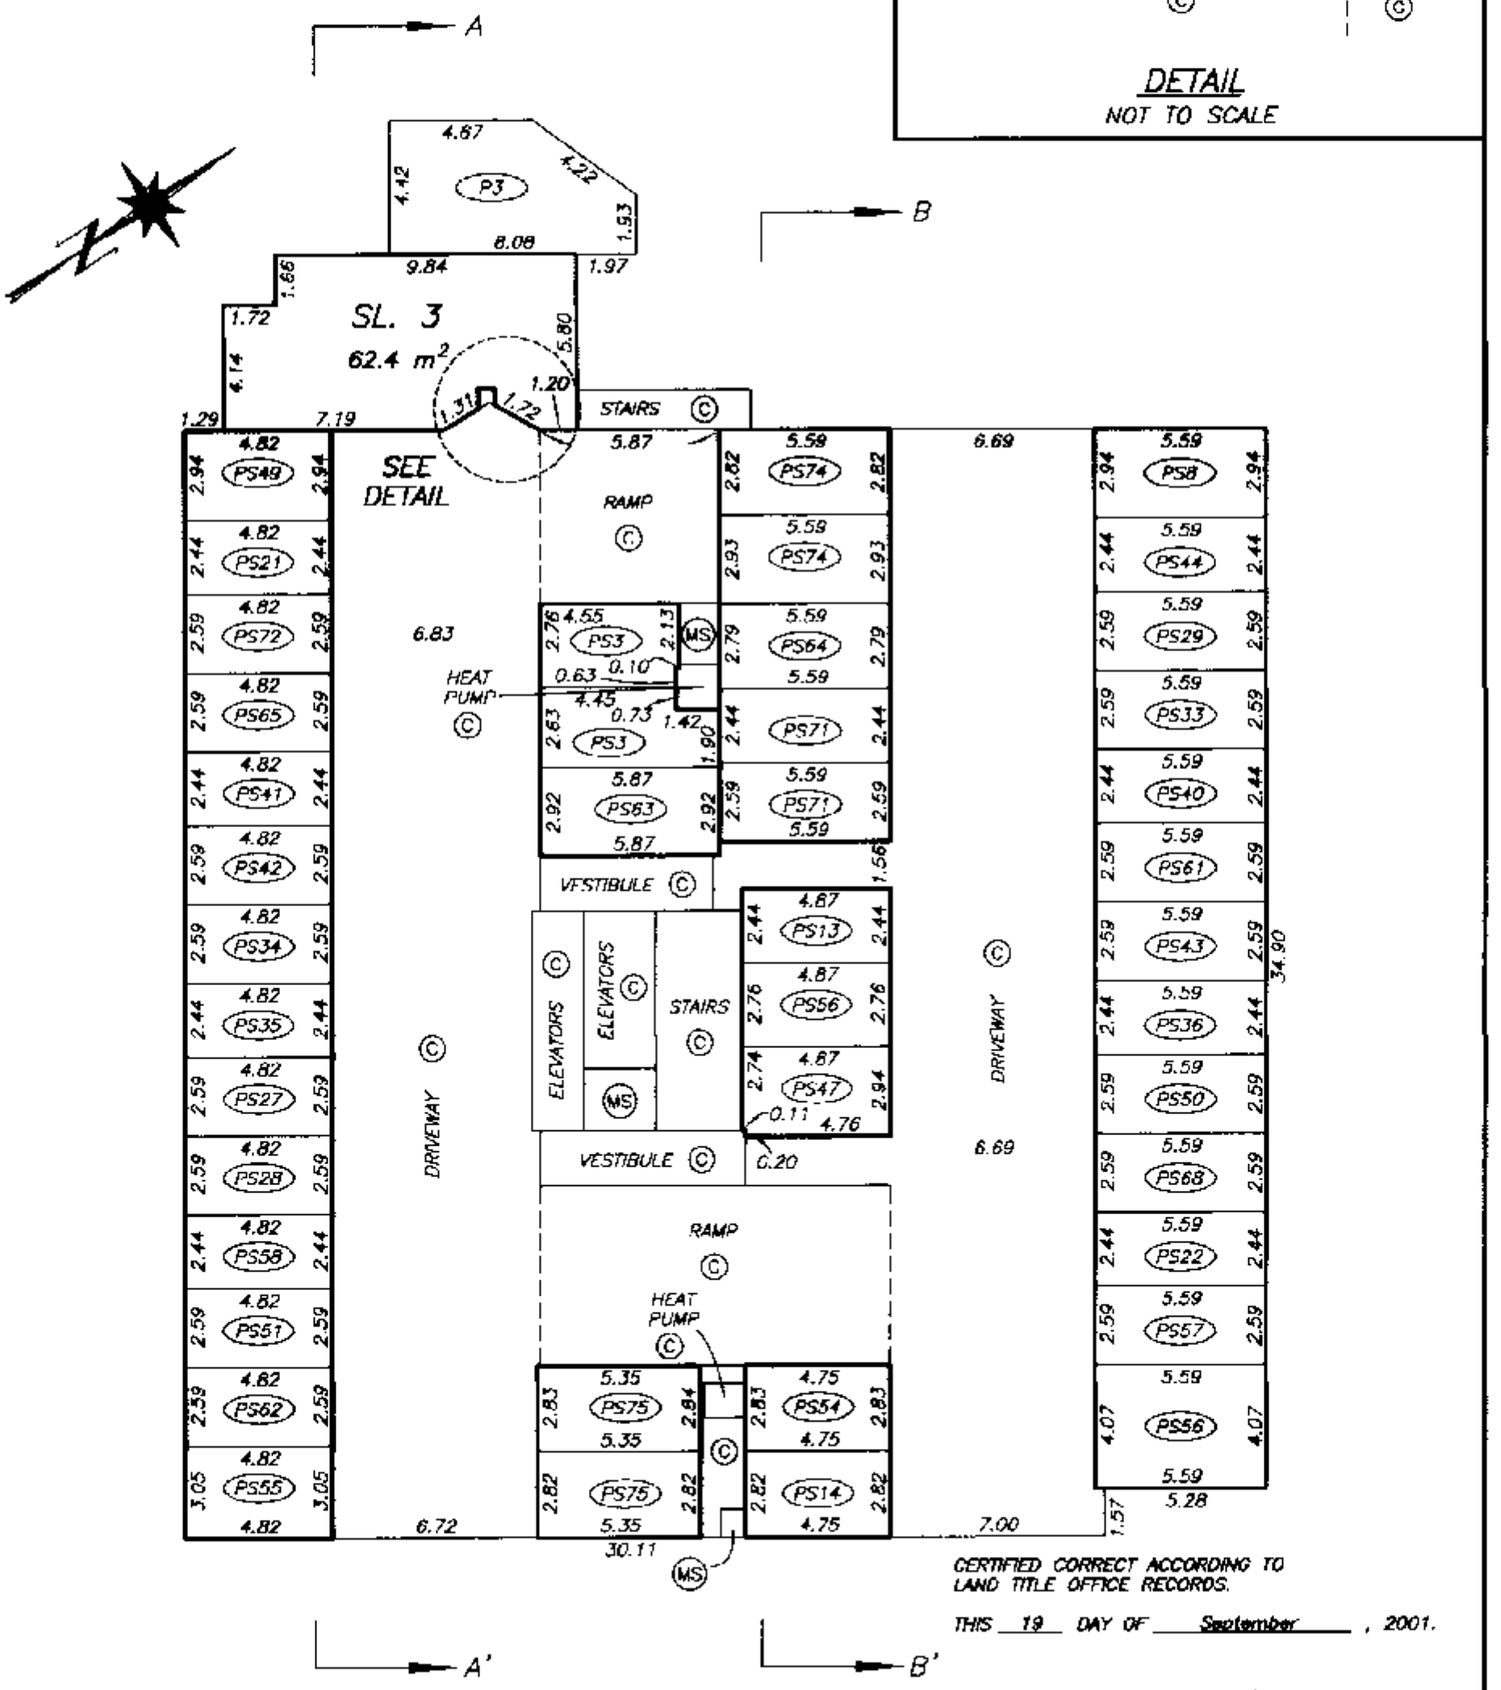

CERTIFIED CORRECT ACCORDING TO LAND TITLE OFFICE RECORDS.

THIS 19 DAY OF September, 2001.

Mike E Shaw B.C.L.S.
MIKE E. SHAW

DRAWING # 30401-3_REV1
FILE # 30401-3_REV1_P3

FILED LMLMS4443 L92364 2003-10-28-13.54.28.329939

LEVEL 4 FLOOR PLAN

STRATA PLAN LMS 4443

SCALE 1:200

4 0 4 8

ALL DISTANCES ARE IN METRES.

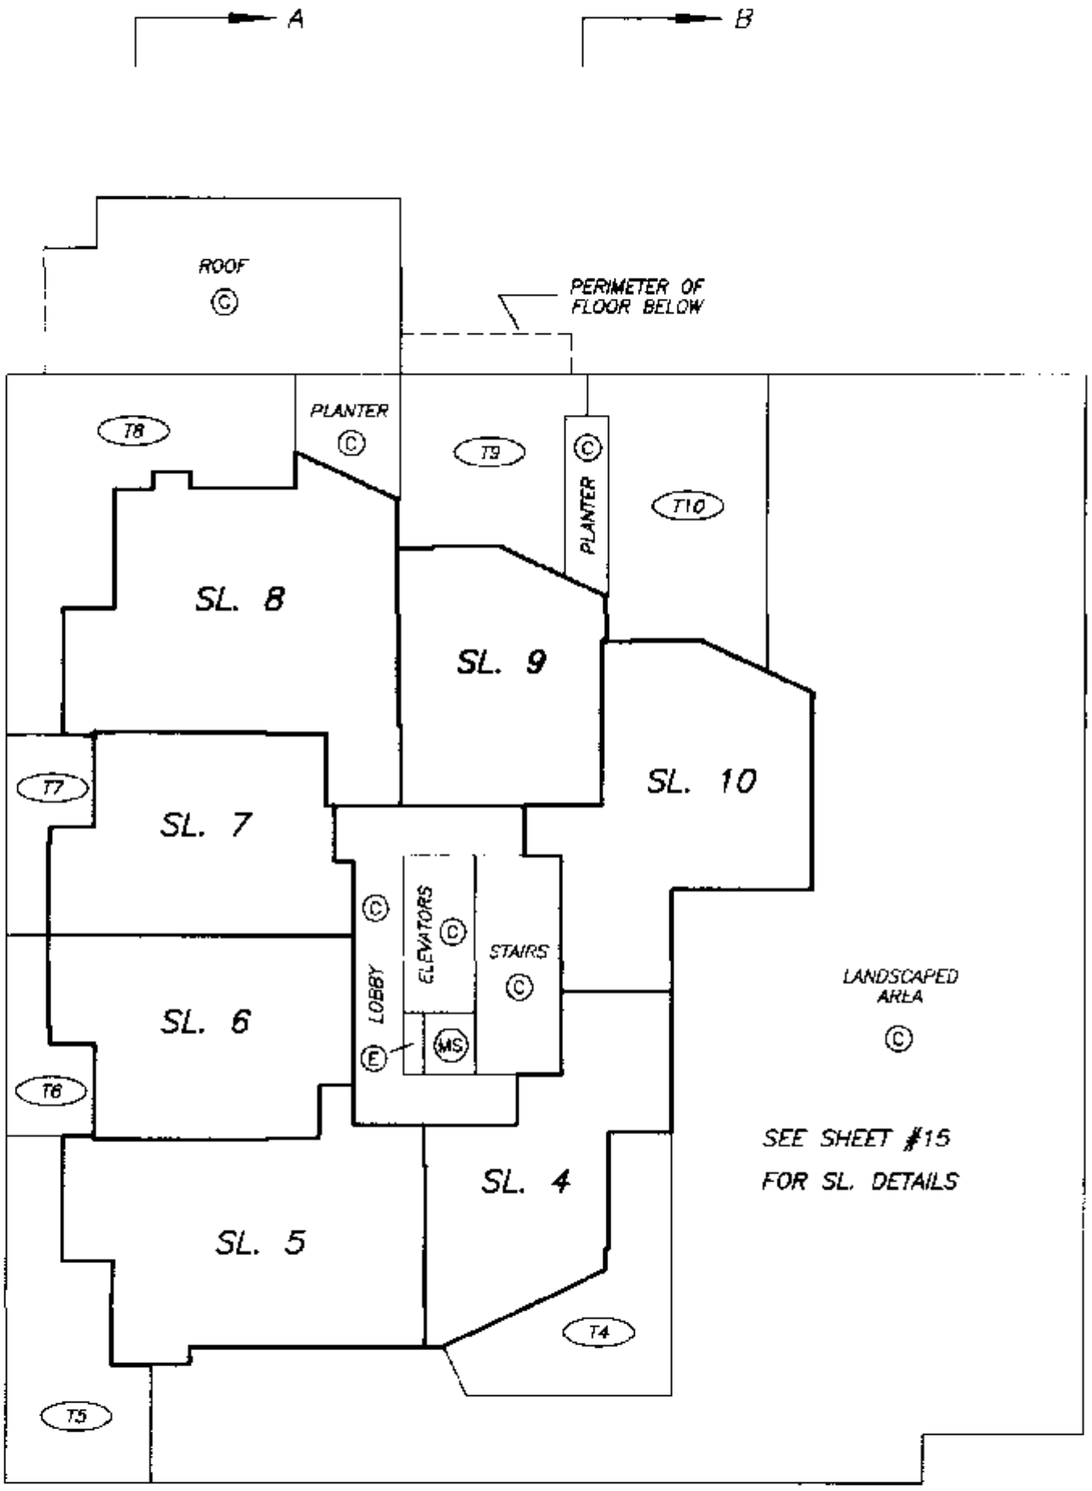

DATE : JUNE 5, 2001.

DRAWING # 30401
FILE # 30401-3_L4

FILED LMLNS4443 L92364 2003-10-28-13.54.28.329939

LEVEL 4 FLOOR PLAN

STRATA PLAN LMS 4443

SCALE 1:125

2 0 2 4 6

ALL DISTANCES ARE IN METRES.

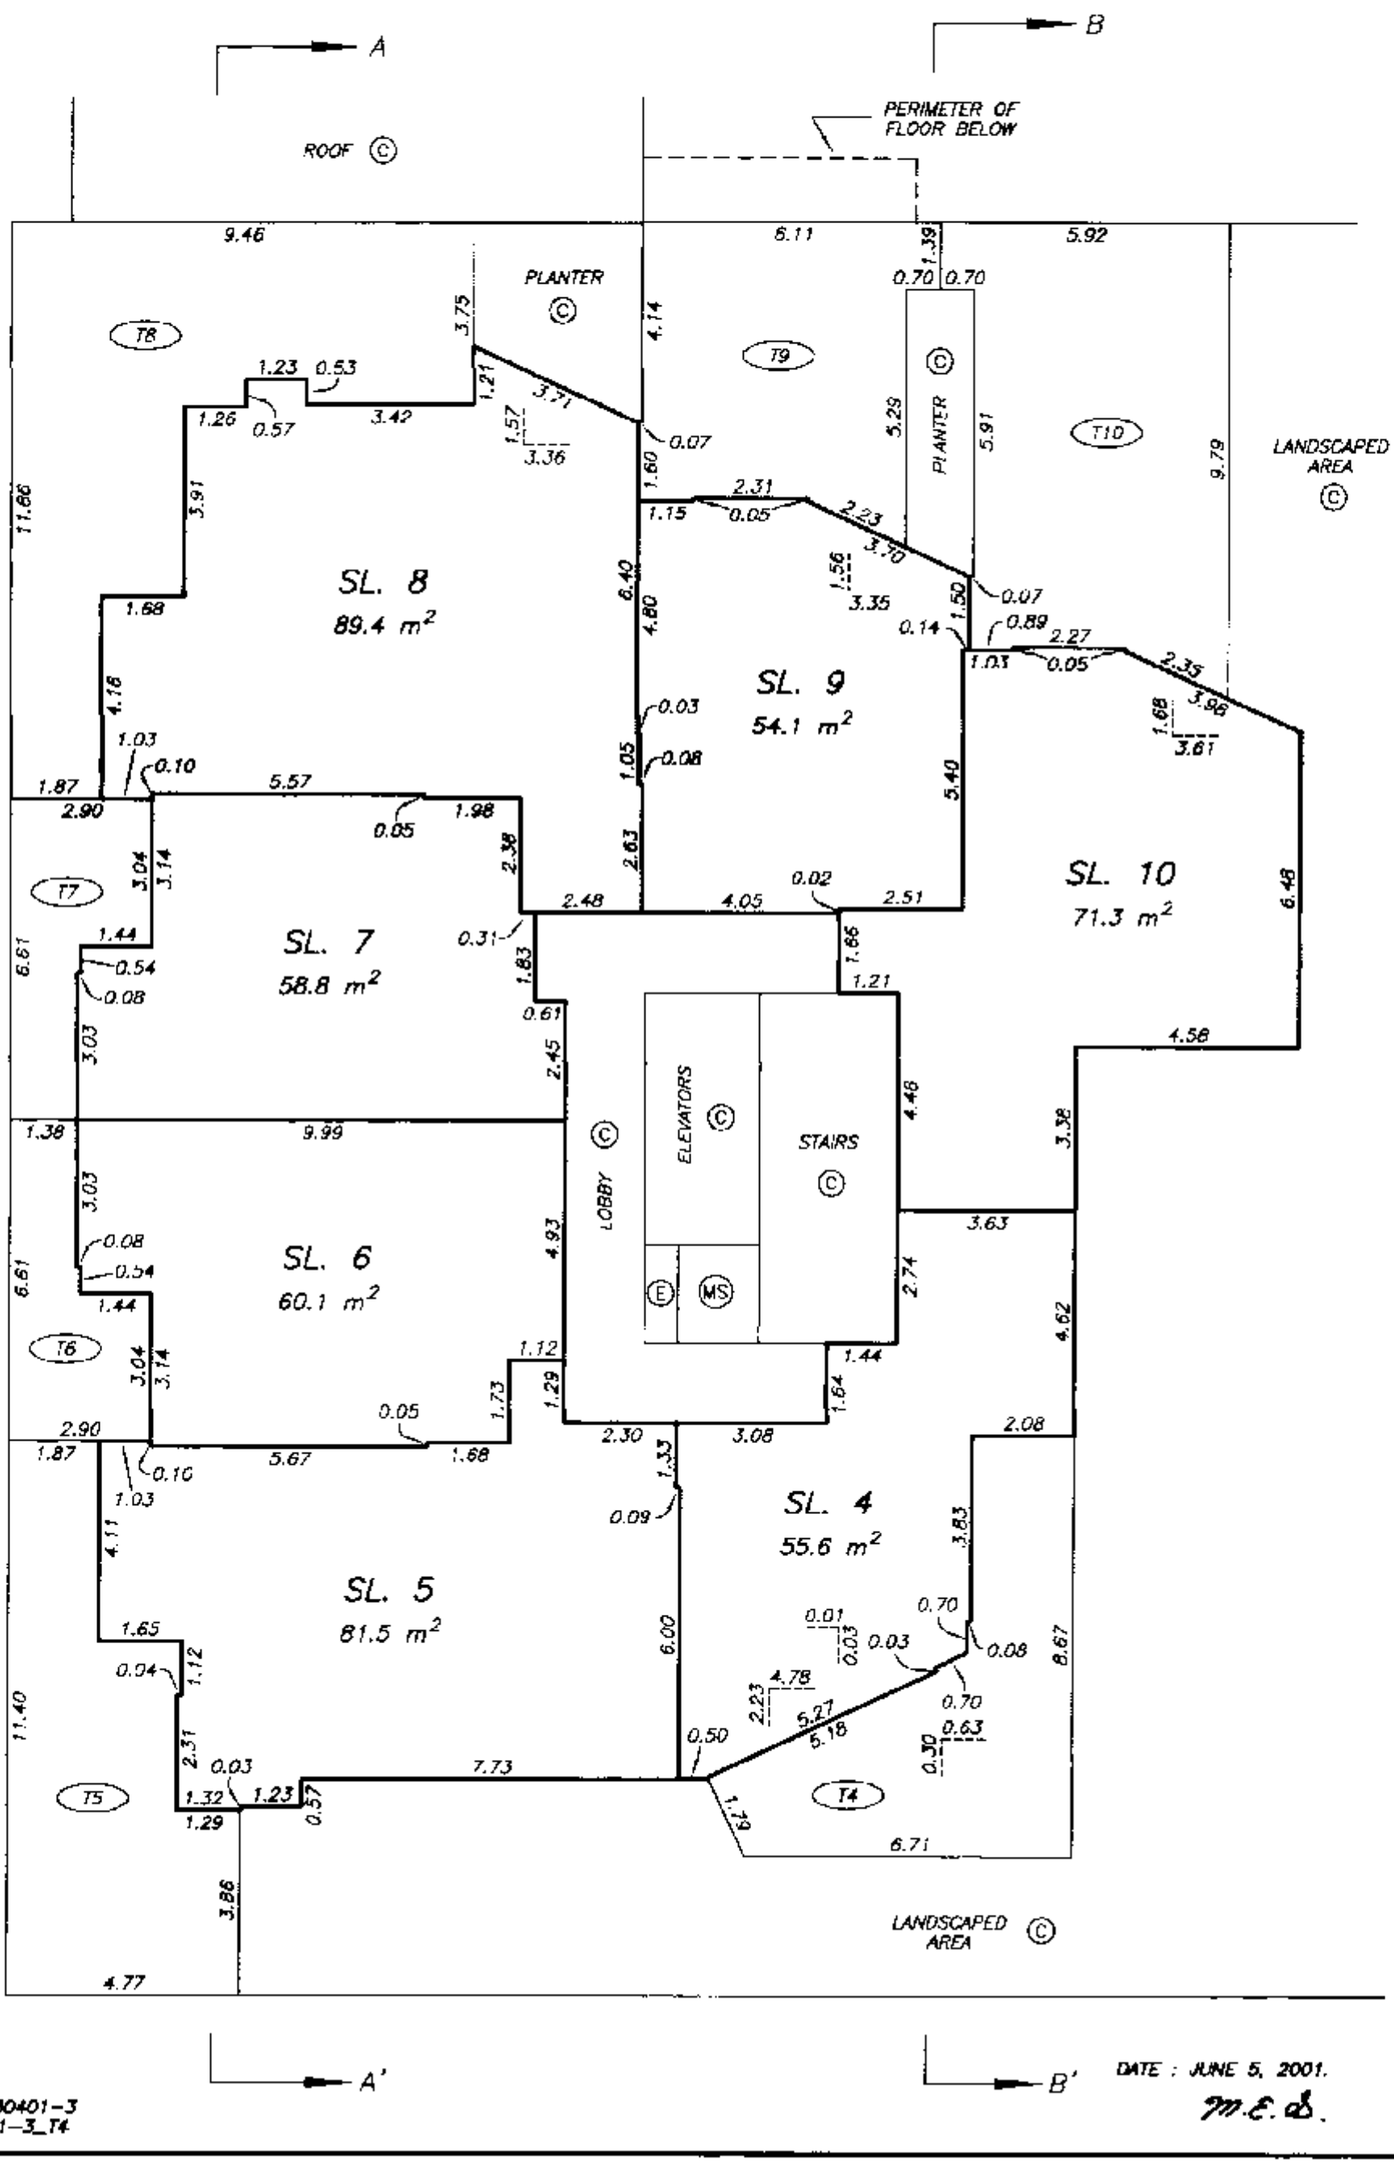

DRAWING # 30401-3
FILE # 30401-3_T4

DATE : JUNE 5, 2001.

M.E.d.

FILED LMLNS4443 L92364 2003-10-28-13.54.28.329939

LEVEL 5 FLOOR PLAN

STRATA PLAN LMS 4443

SCALE 1:125

2 0 2 4 6

ALL DISTANCES ARE IN METRES.

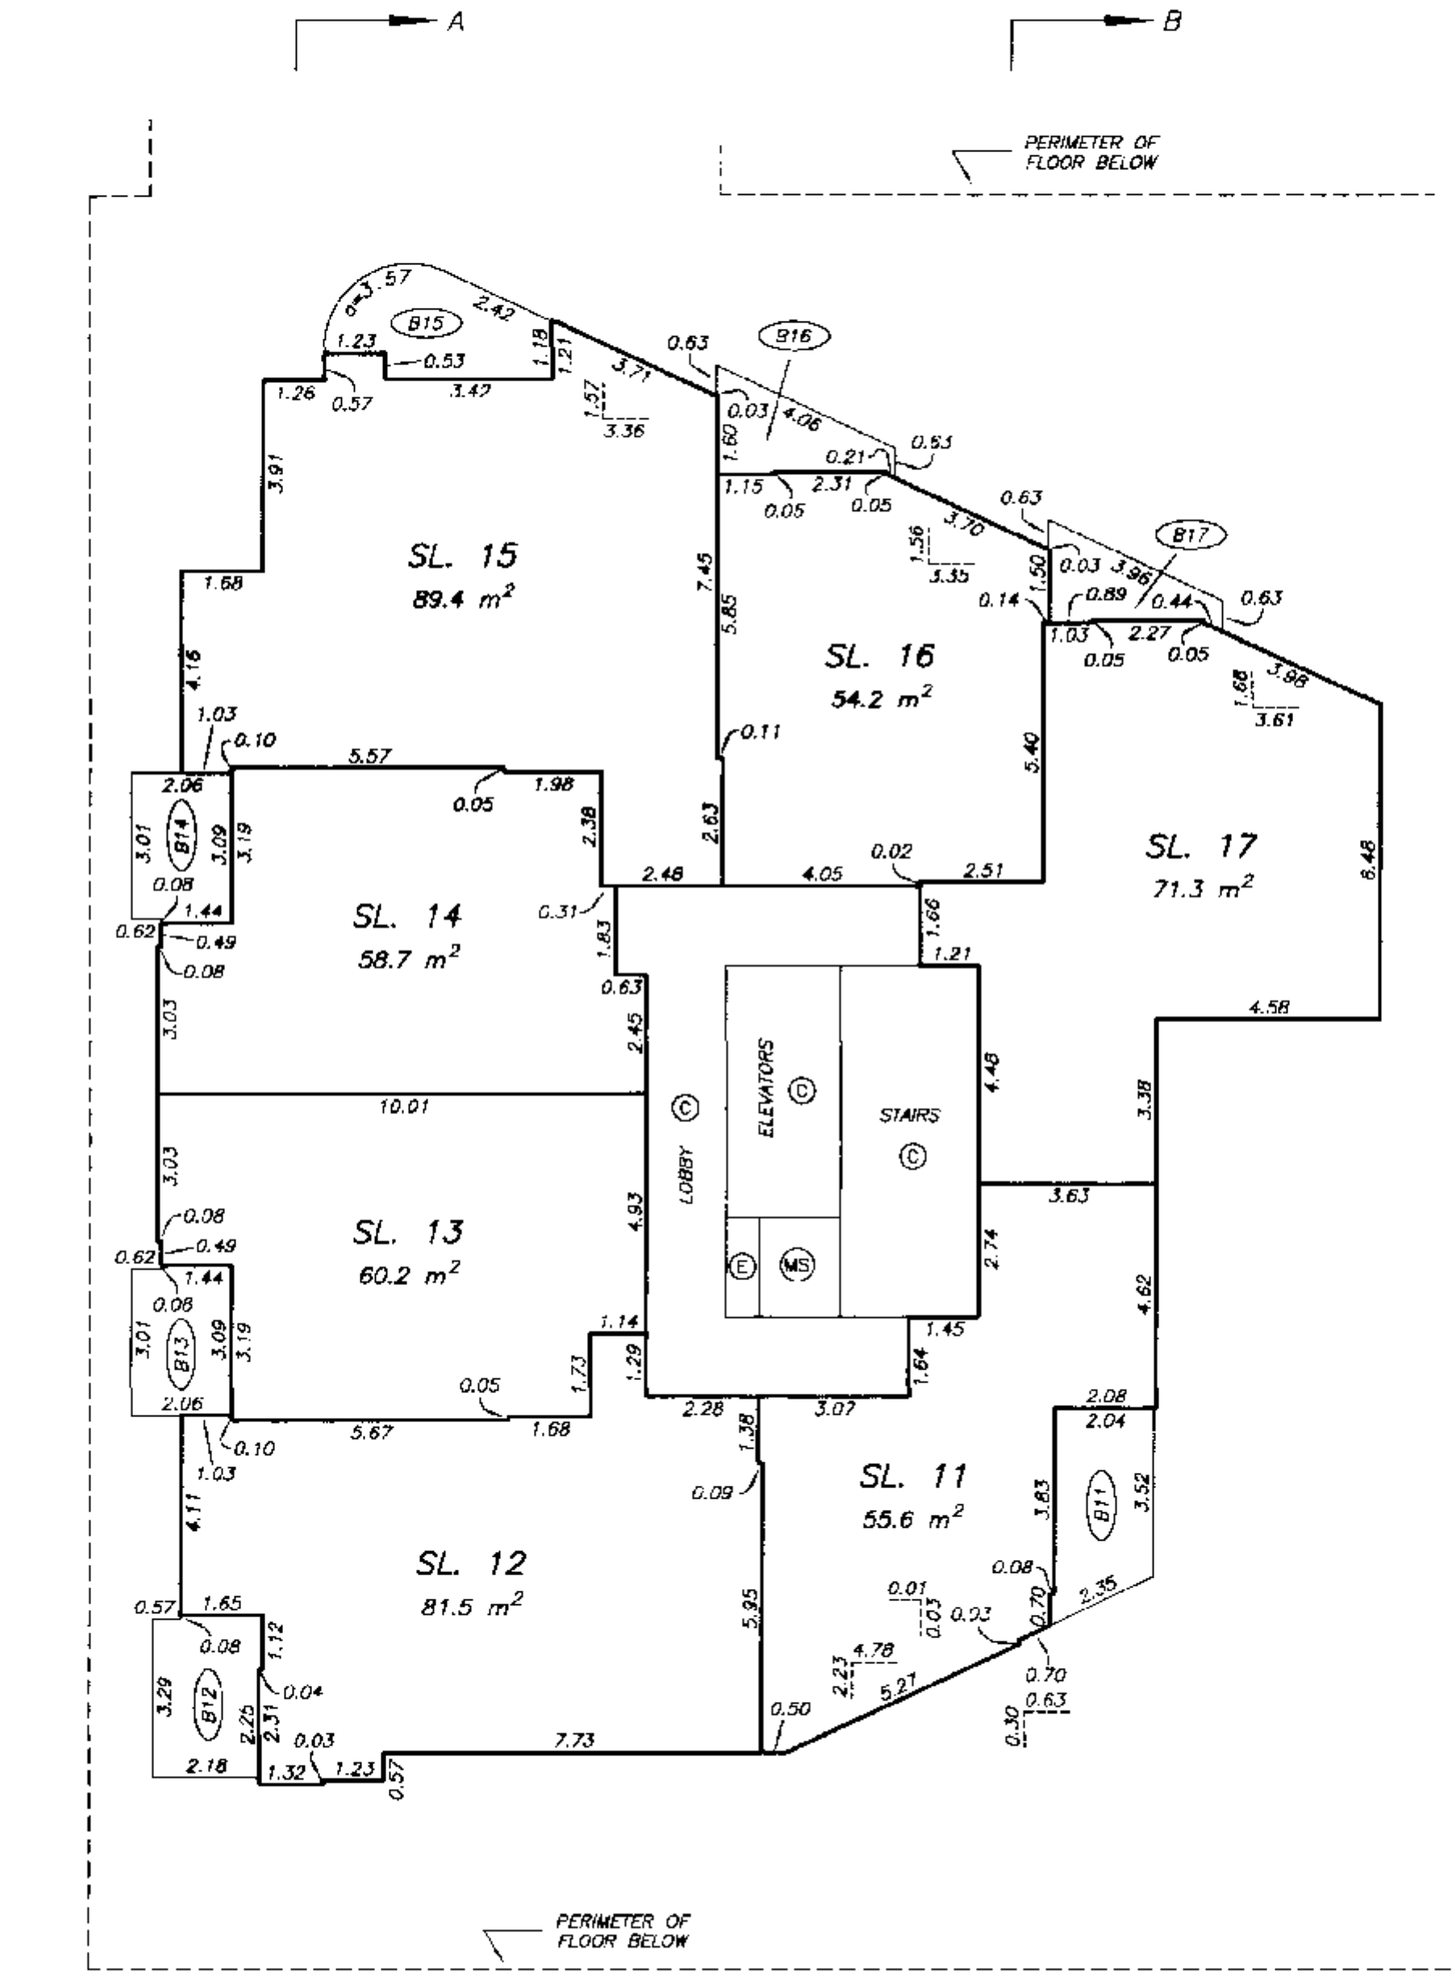

DRAWING # 30401-3
FILE # 30401-3_T5

DATE : JUNE 5, 2001.

M.E.S.

FILED LMLMS4443 L92364 2003-10-28-13.54.28.329939

LEVEL 6 FLOOR PLAN

STRATA PLAN LMS 4443

SCALE 1:125

2 0 2 4 6

ALL DISTANCES ARE IN METRES.

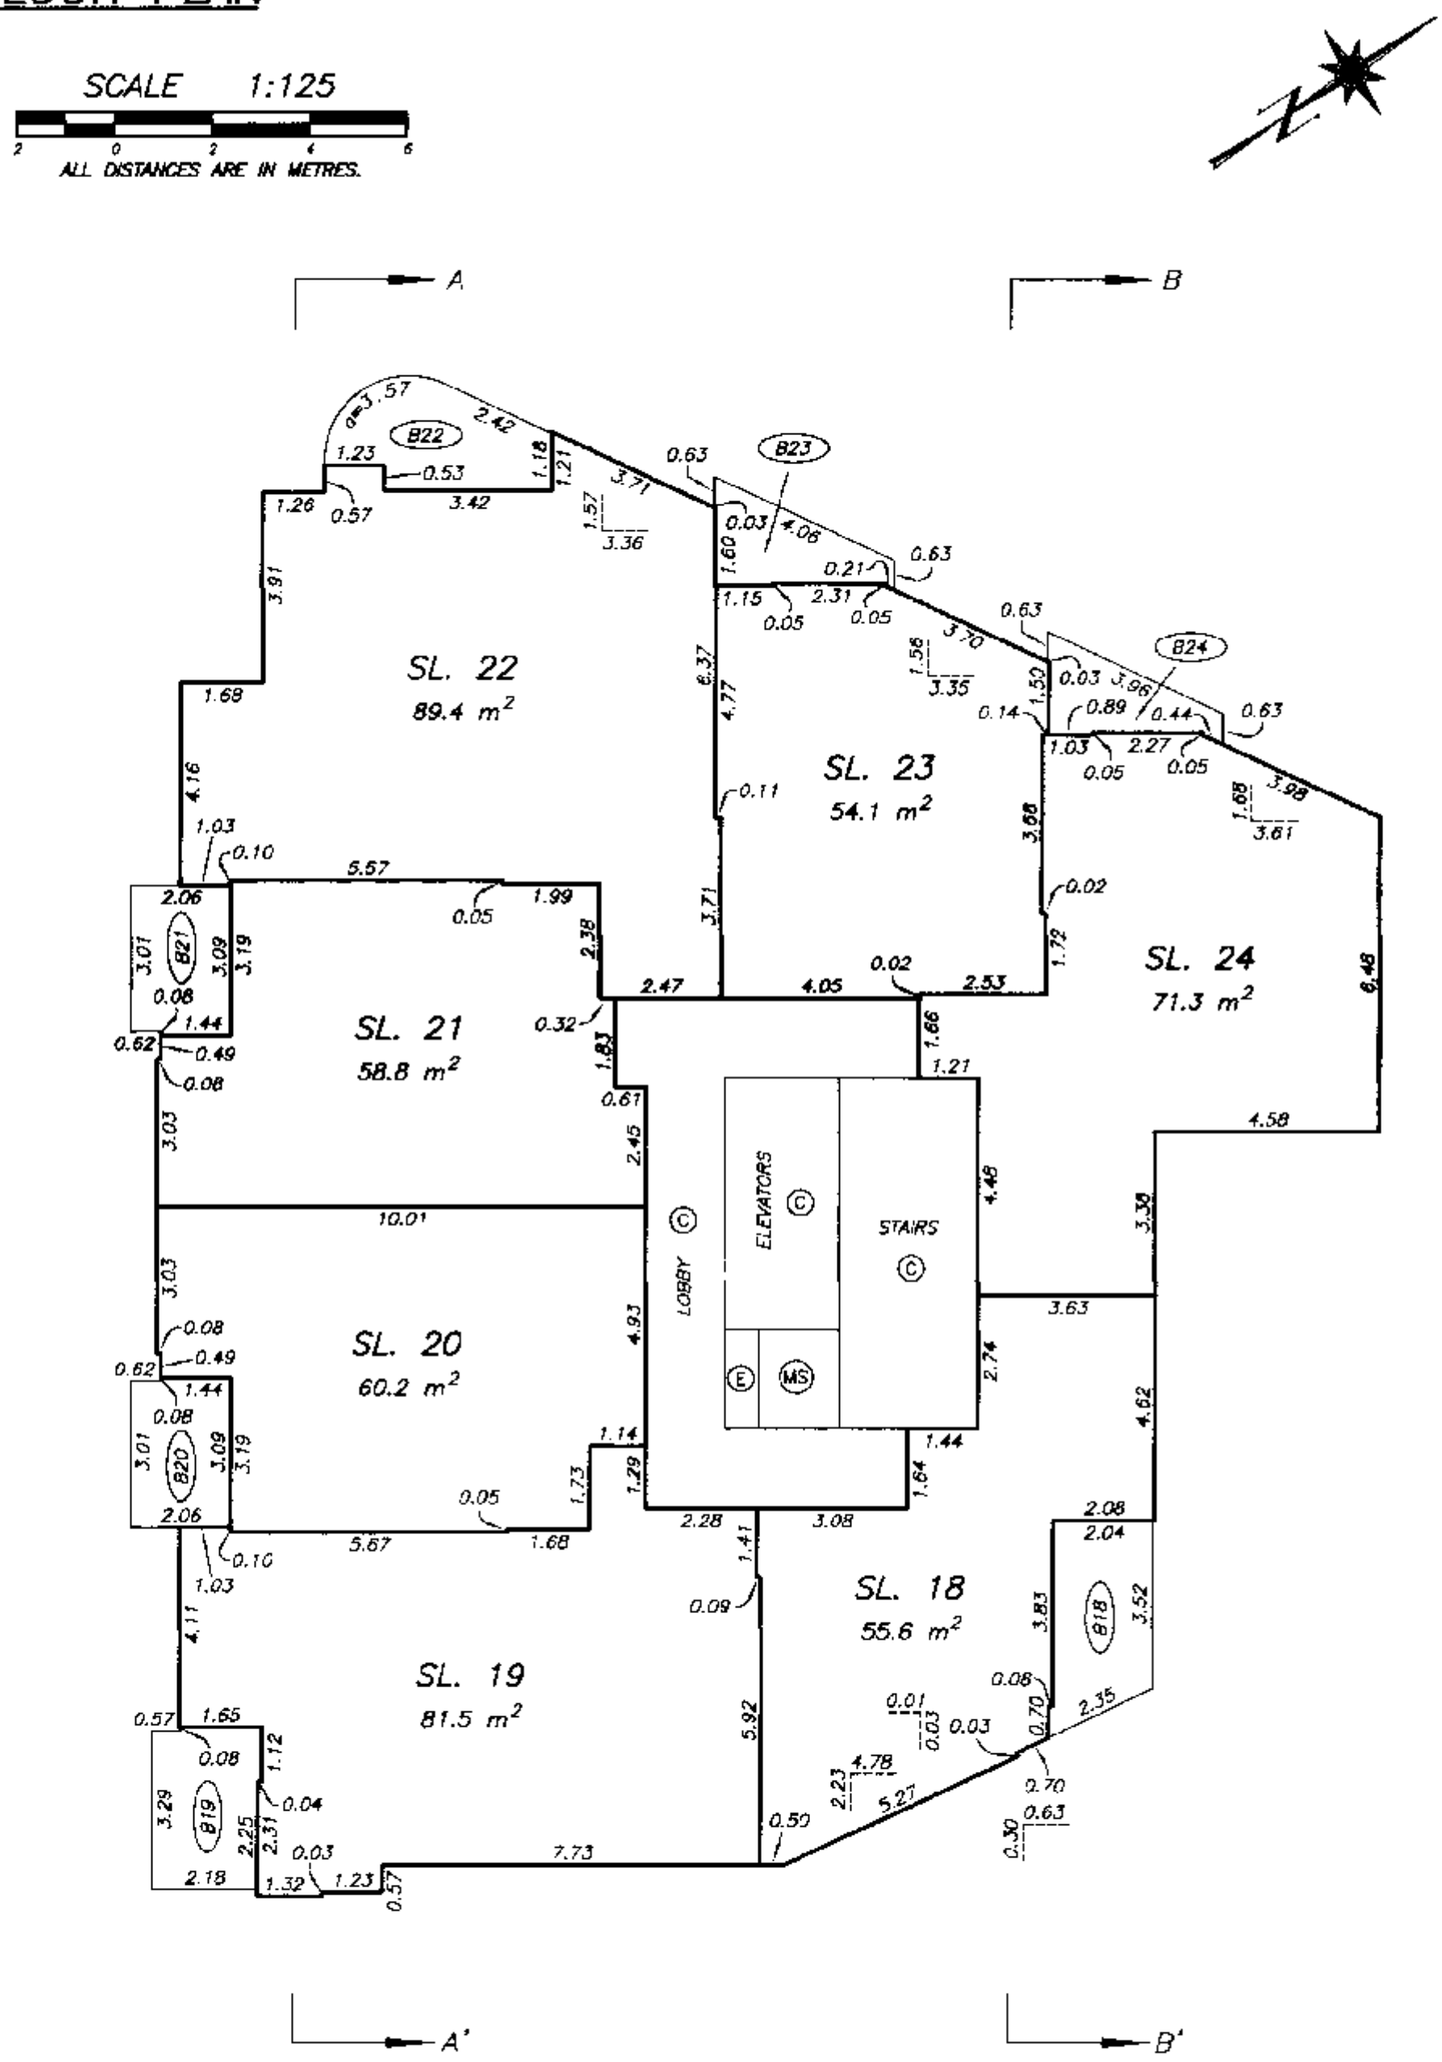

DRAWING # 30401-3
FILE # 30401-3_T6

DATE : JUNE 5, 2001.

M.E.S.

FILED LMLNS4443 L92364 2003-10-28-13.54.28.329939

LEVEL 7 FLOOR PLAN

STRATA PLAN LMS 4443

SCALE 1:125

2 0 2 4 6

ALL DISTANCES ARE IN METRES.

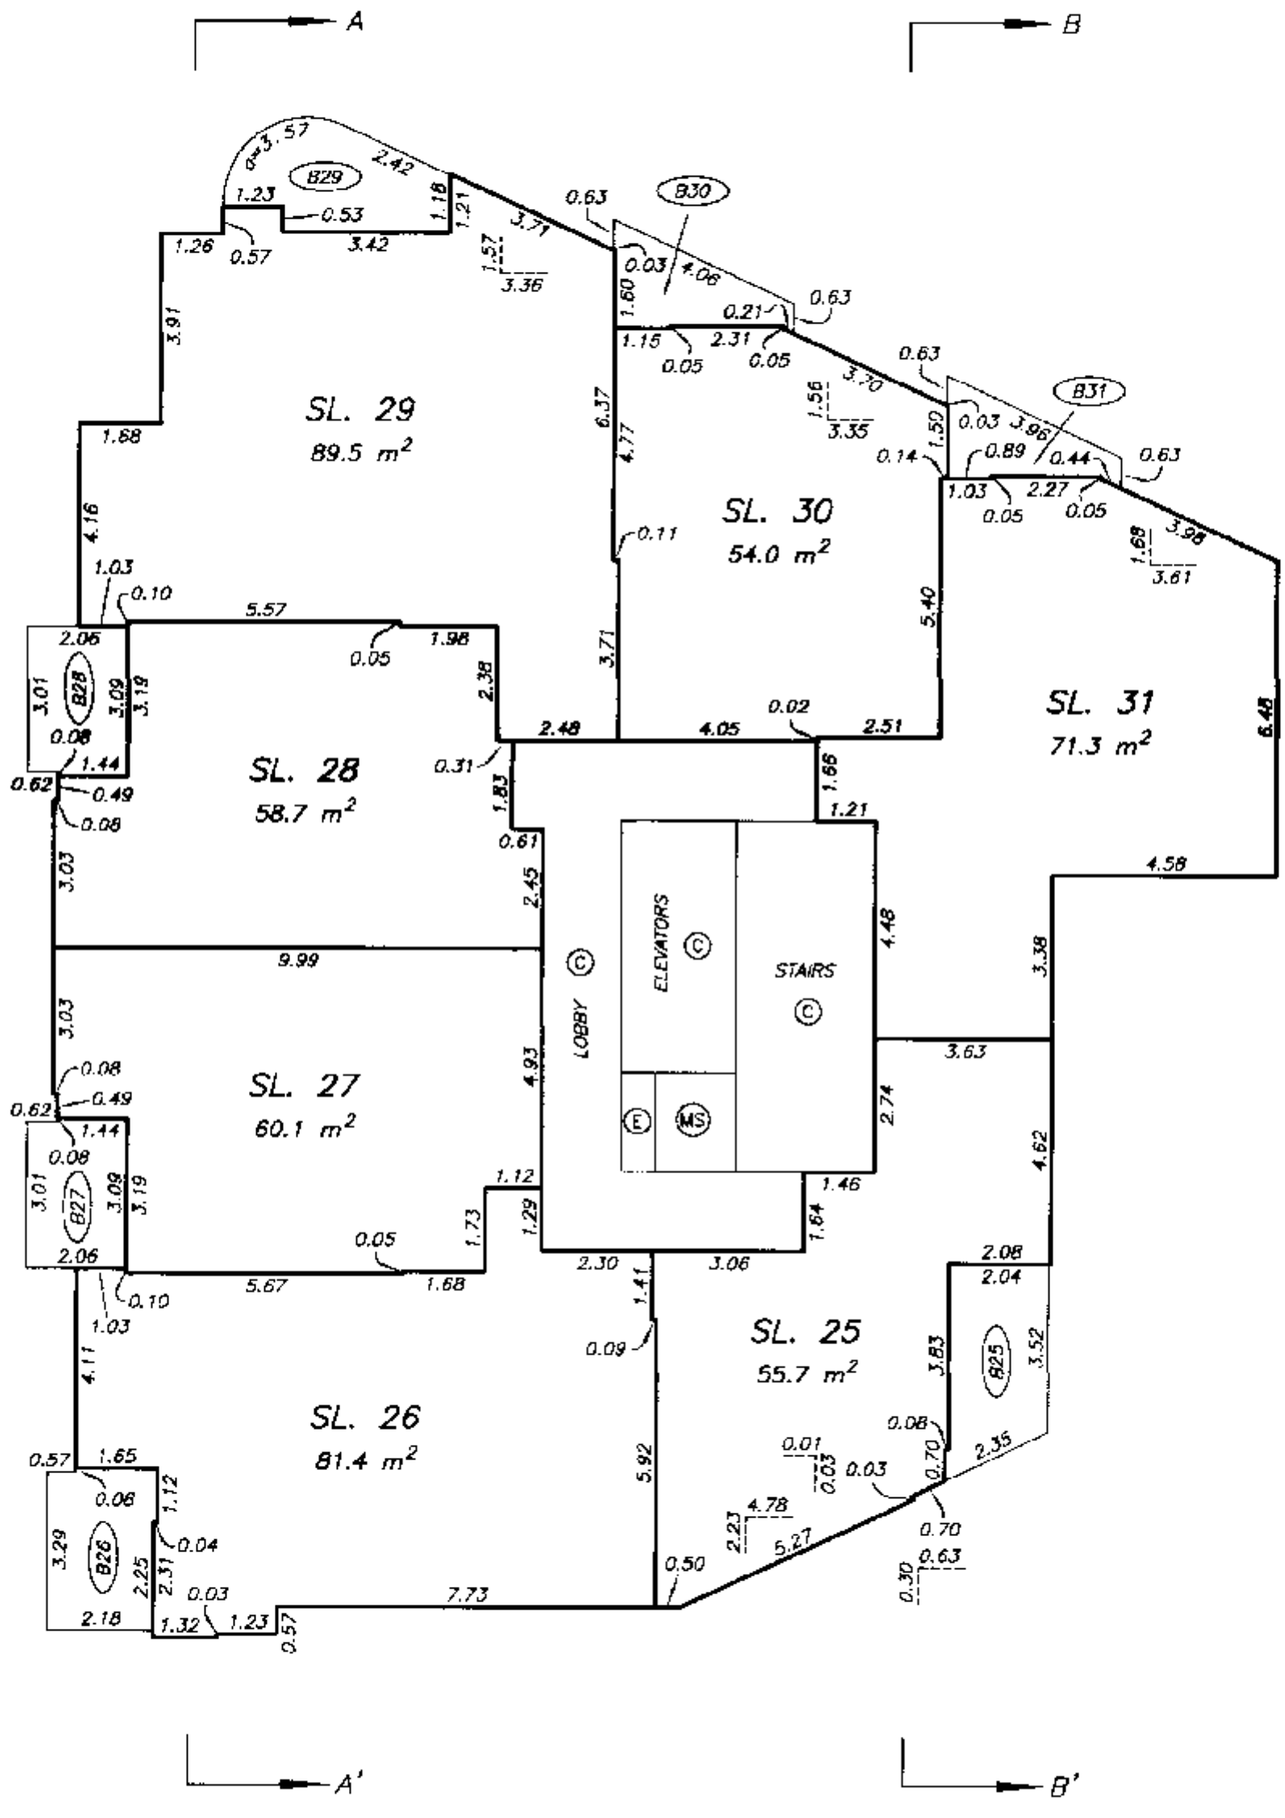

DRAWING # 30401-3
FILE # 30401-3_17

DATE : JUNE 5, 2001.

FILED LMLMS4443 L92364 2003-10-28-13.54.28.329939

LEVEL 8 FLOOR PLAN

STRATA PLAN LMS 4443

SCALE 1:125

2 0 2 4 6

ALL DISTANCES ARE IN METRES.

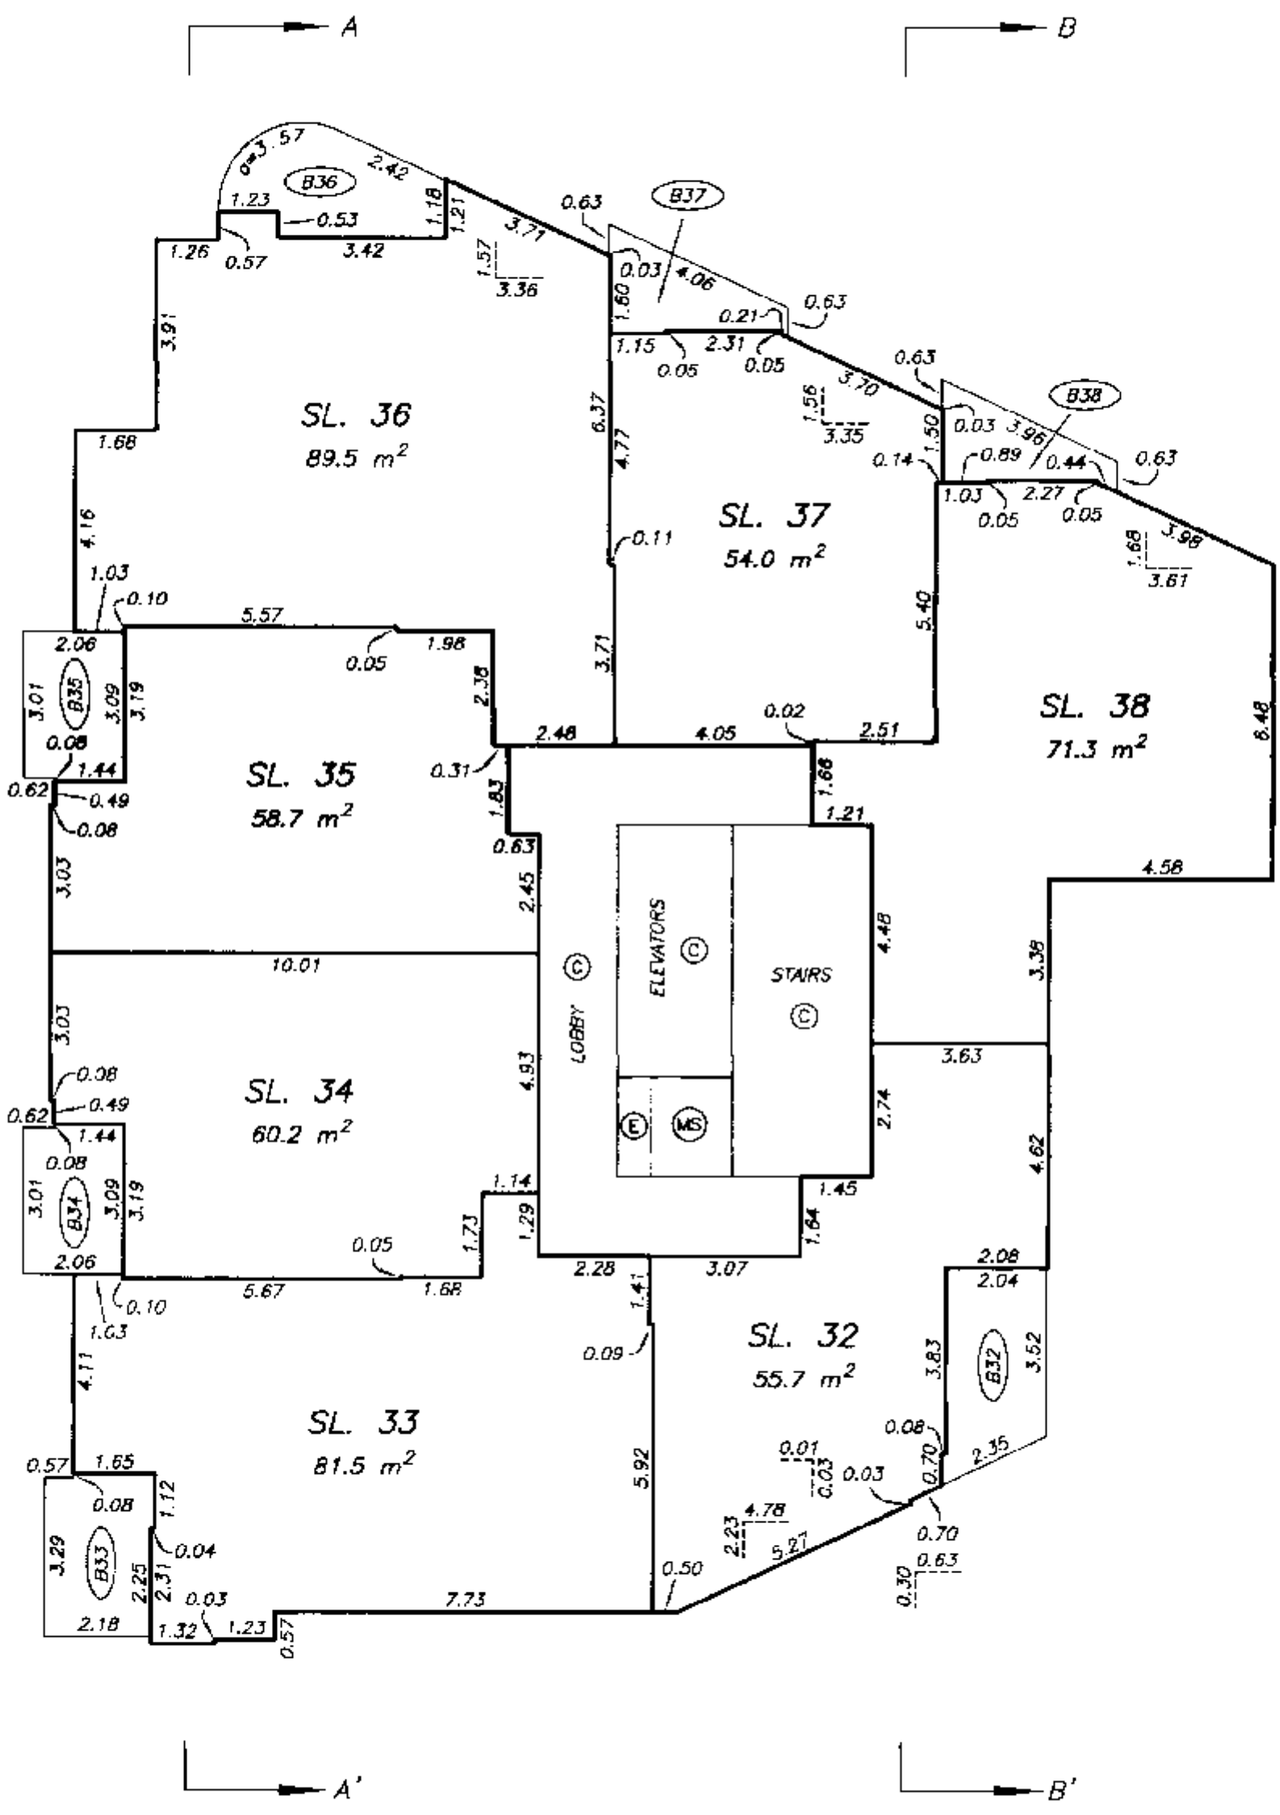

DATE : JUNE 5, 2001.

DRAWING # 30401-3
FILE # 30401-3_T8

FILED LMLNS4443 L92364 2003-10-28-13.54.28.329939

LEVEL 9 FLOOR PLAN

STRATA PLAN LMS 4443

SCALE 1:125

2 0 2 4 6

ALL DISTANCES ARE IN METRES.

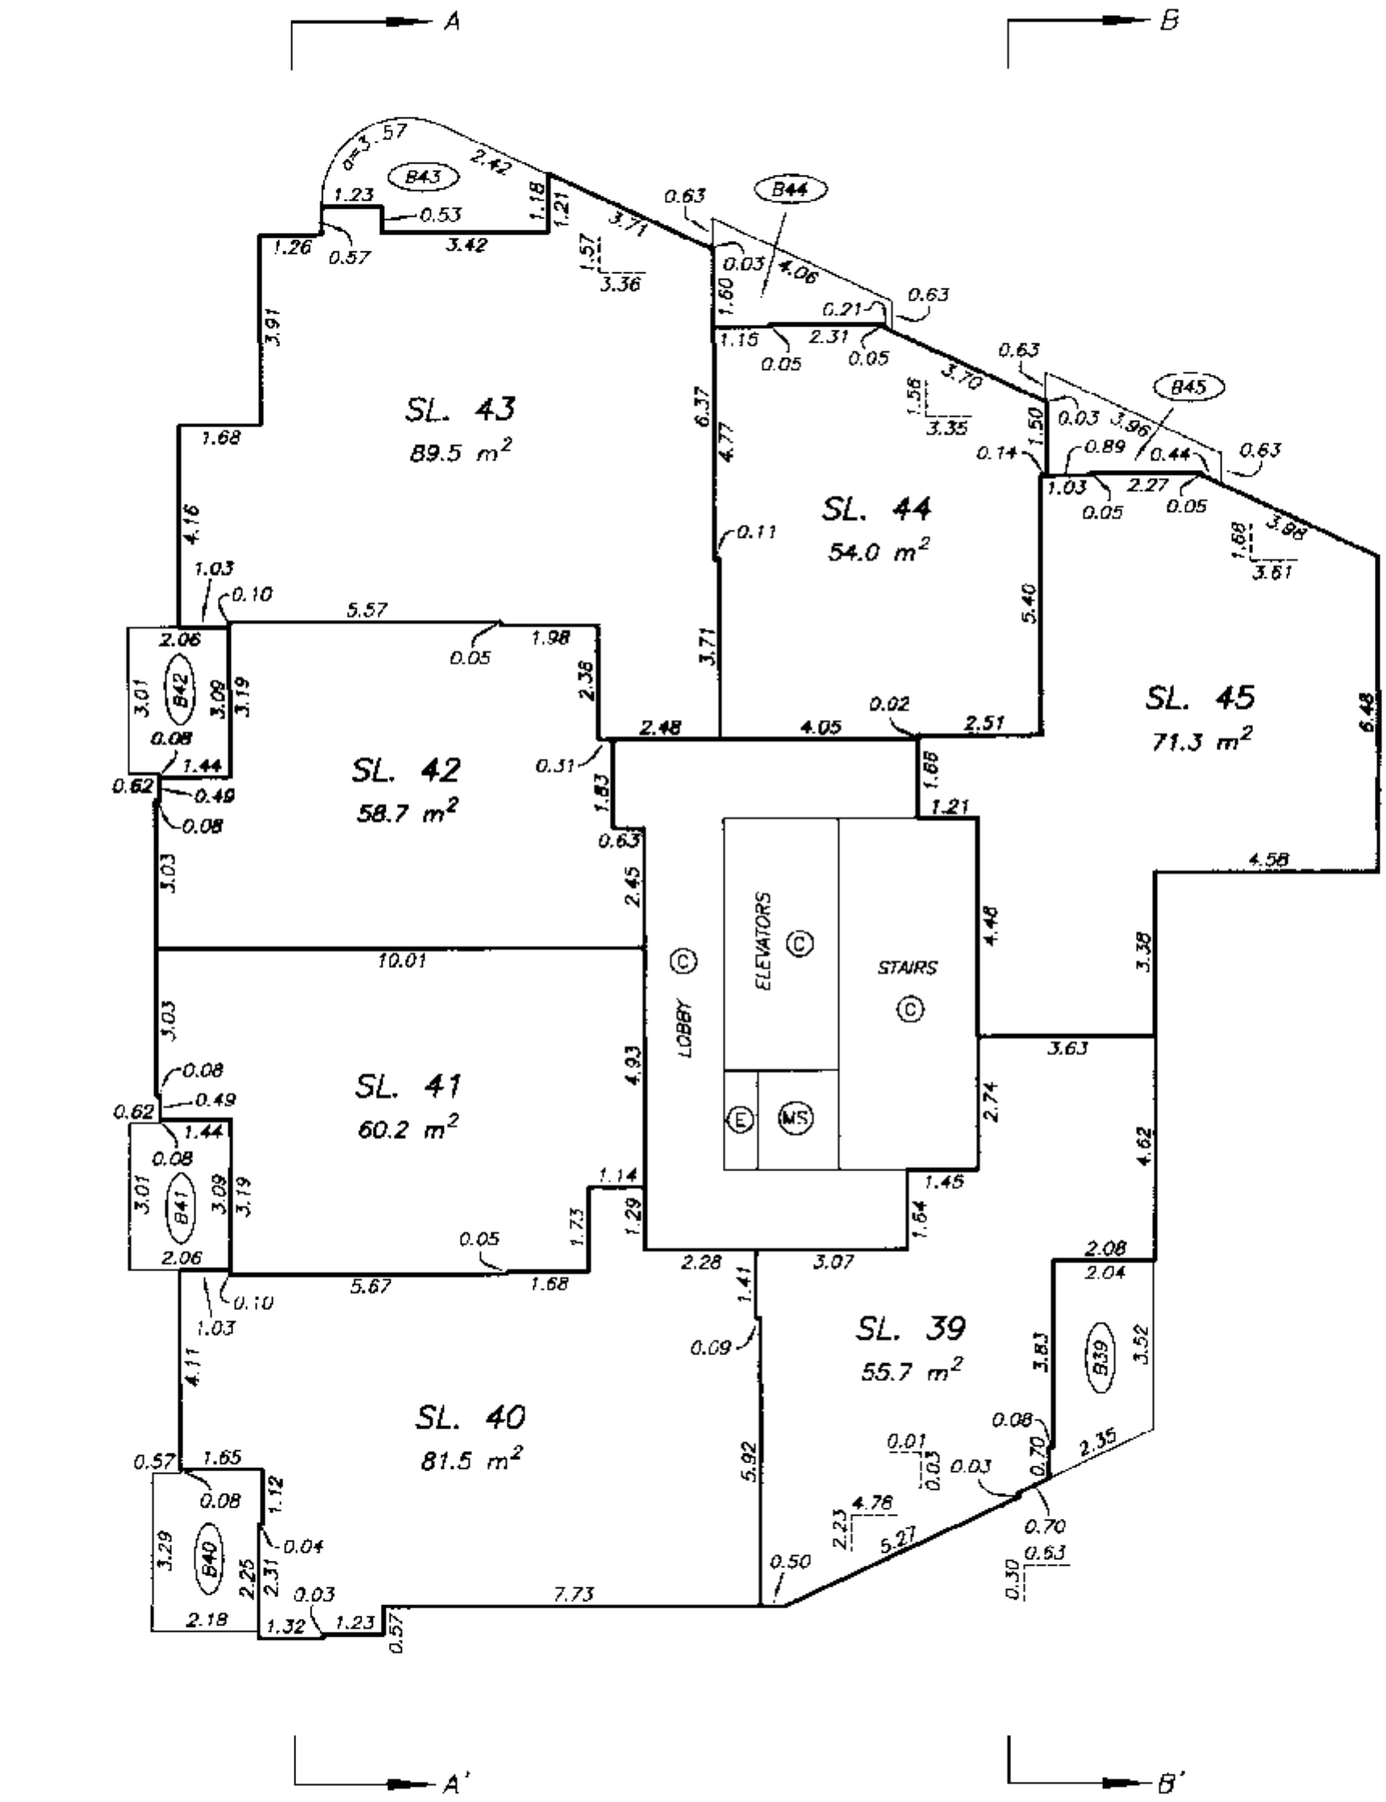

DRAWING # 30401-3
FILE # 30401-3_19

DATE : JUNE 5, 2001.

M.E.S.

FILED LMLMS4443 L92364 2003-10-28-13.54.28.329939

LEVEL 10 FLOOR PLAN

STRATA PLAN LMS 4443

SCALE 1:125

2 0 2 4 6

ALL DISTANCES ARE IN METRES.

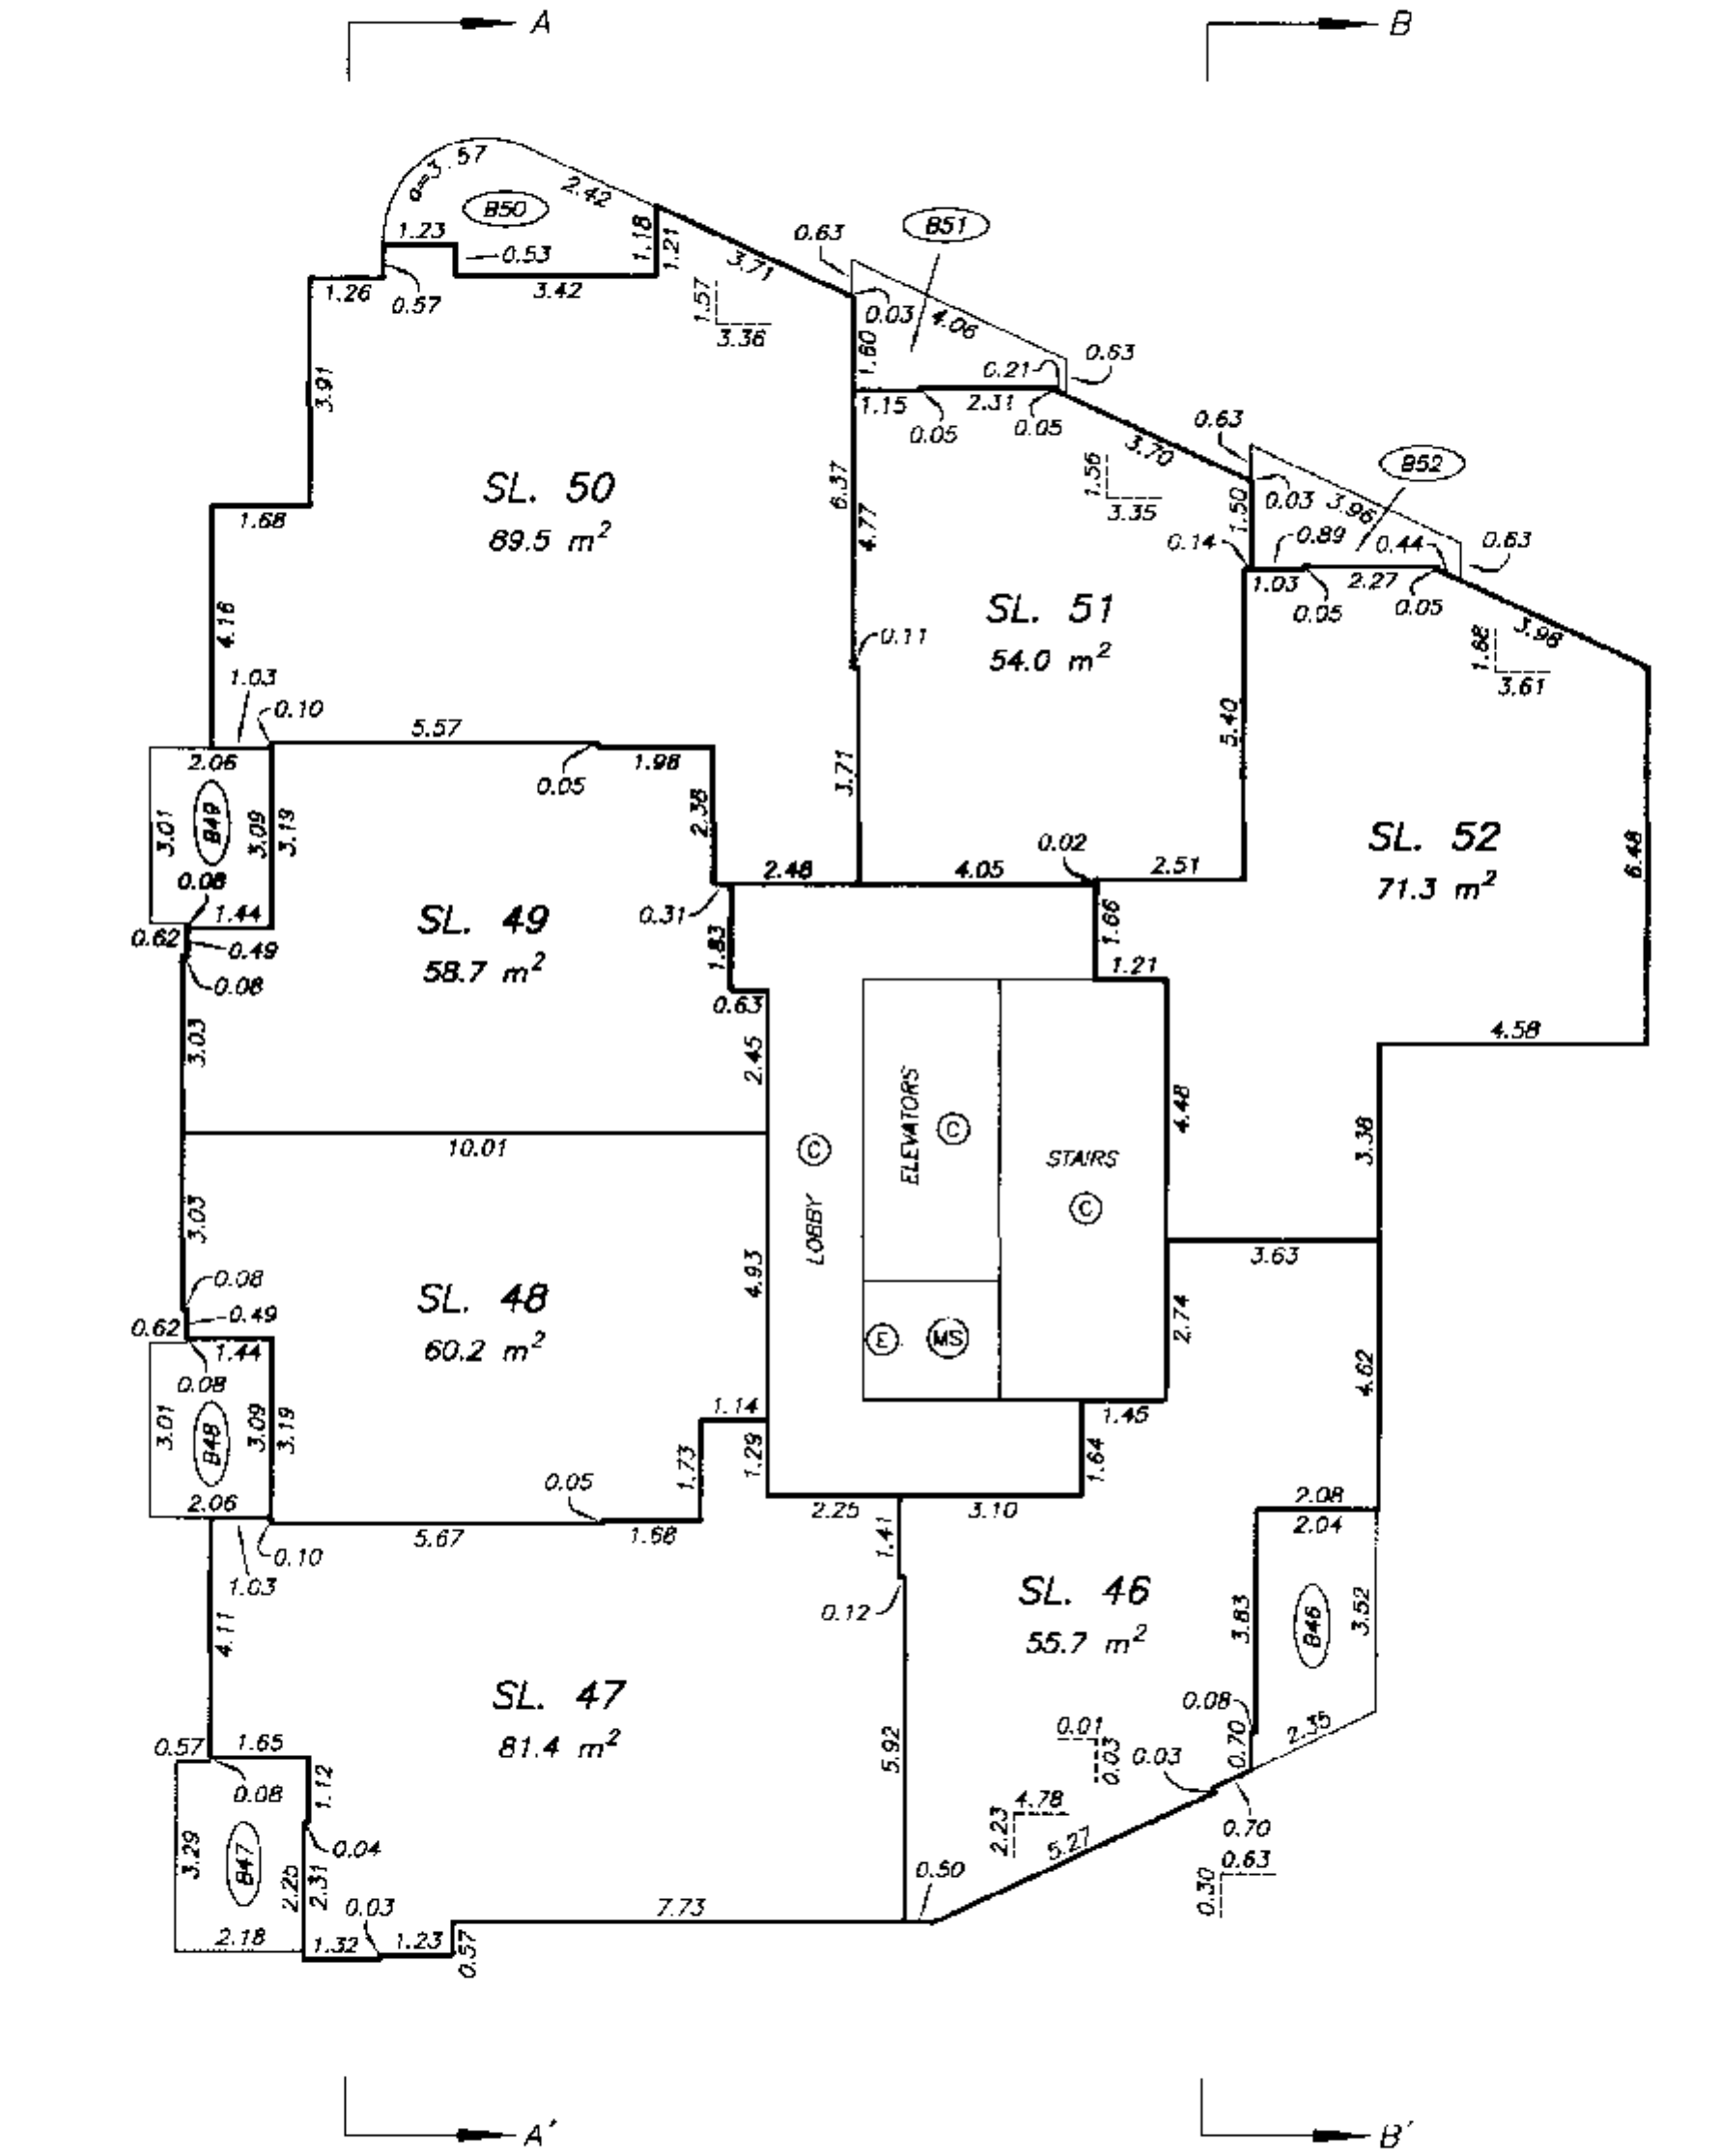

DRAWING # 30401-3
FILE # 30401-3_T10

DATE : JUNE 5, 2001.

M. E. B.

FILED LMLMS4443 L92364 2003-10-28-13.54.28.329939

LEVEL 11 FLOOR PLAN

STRATA PLAN LMS 4443

SCALE 1:125

2 0 2 4 6

ALL DISTANCES ARE IN METRES.

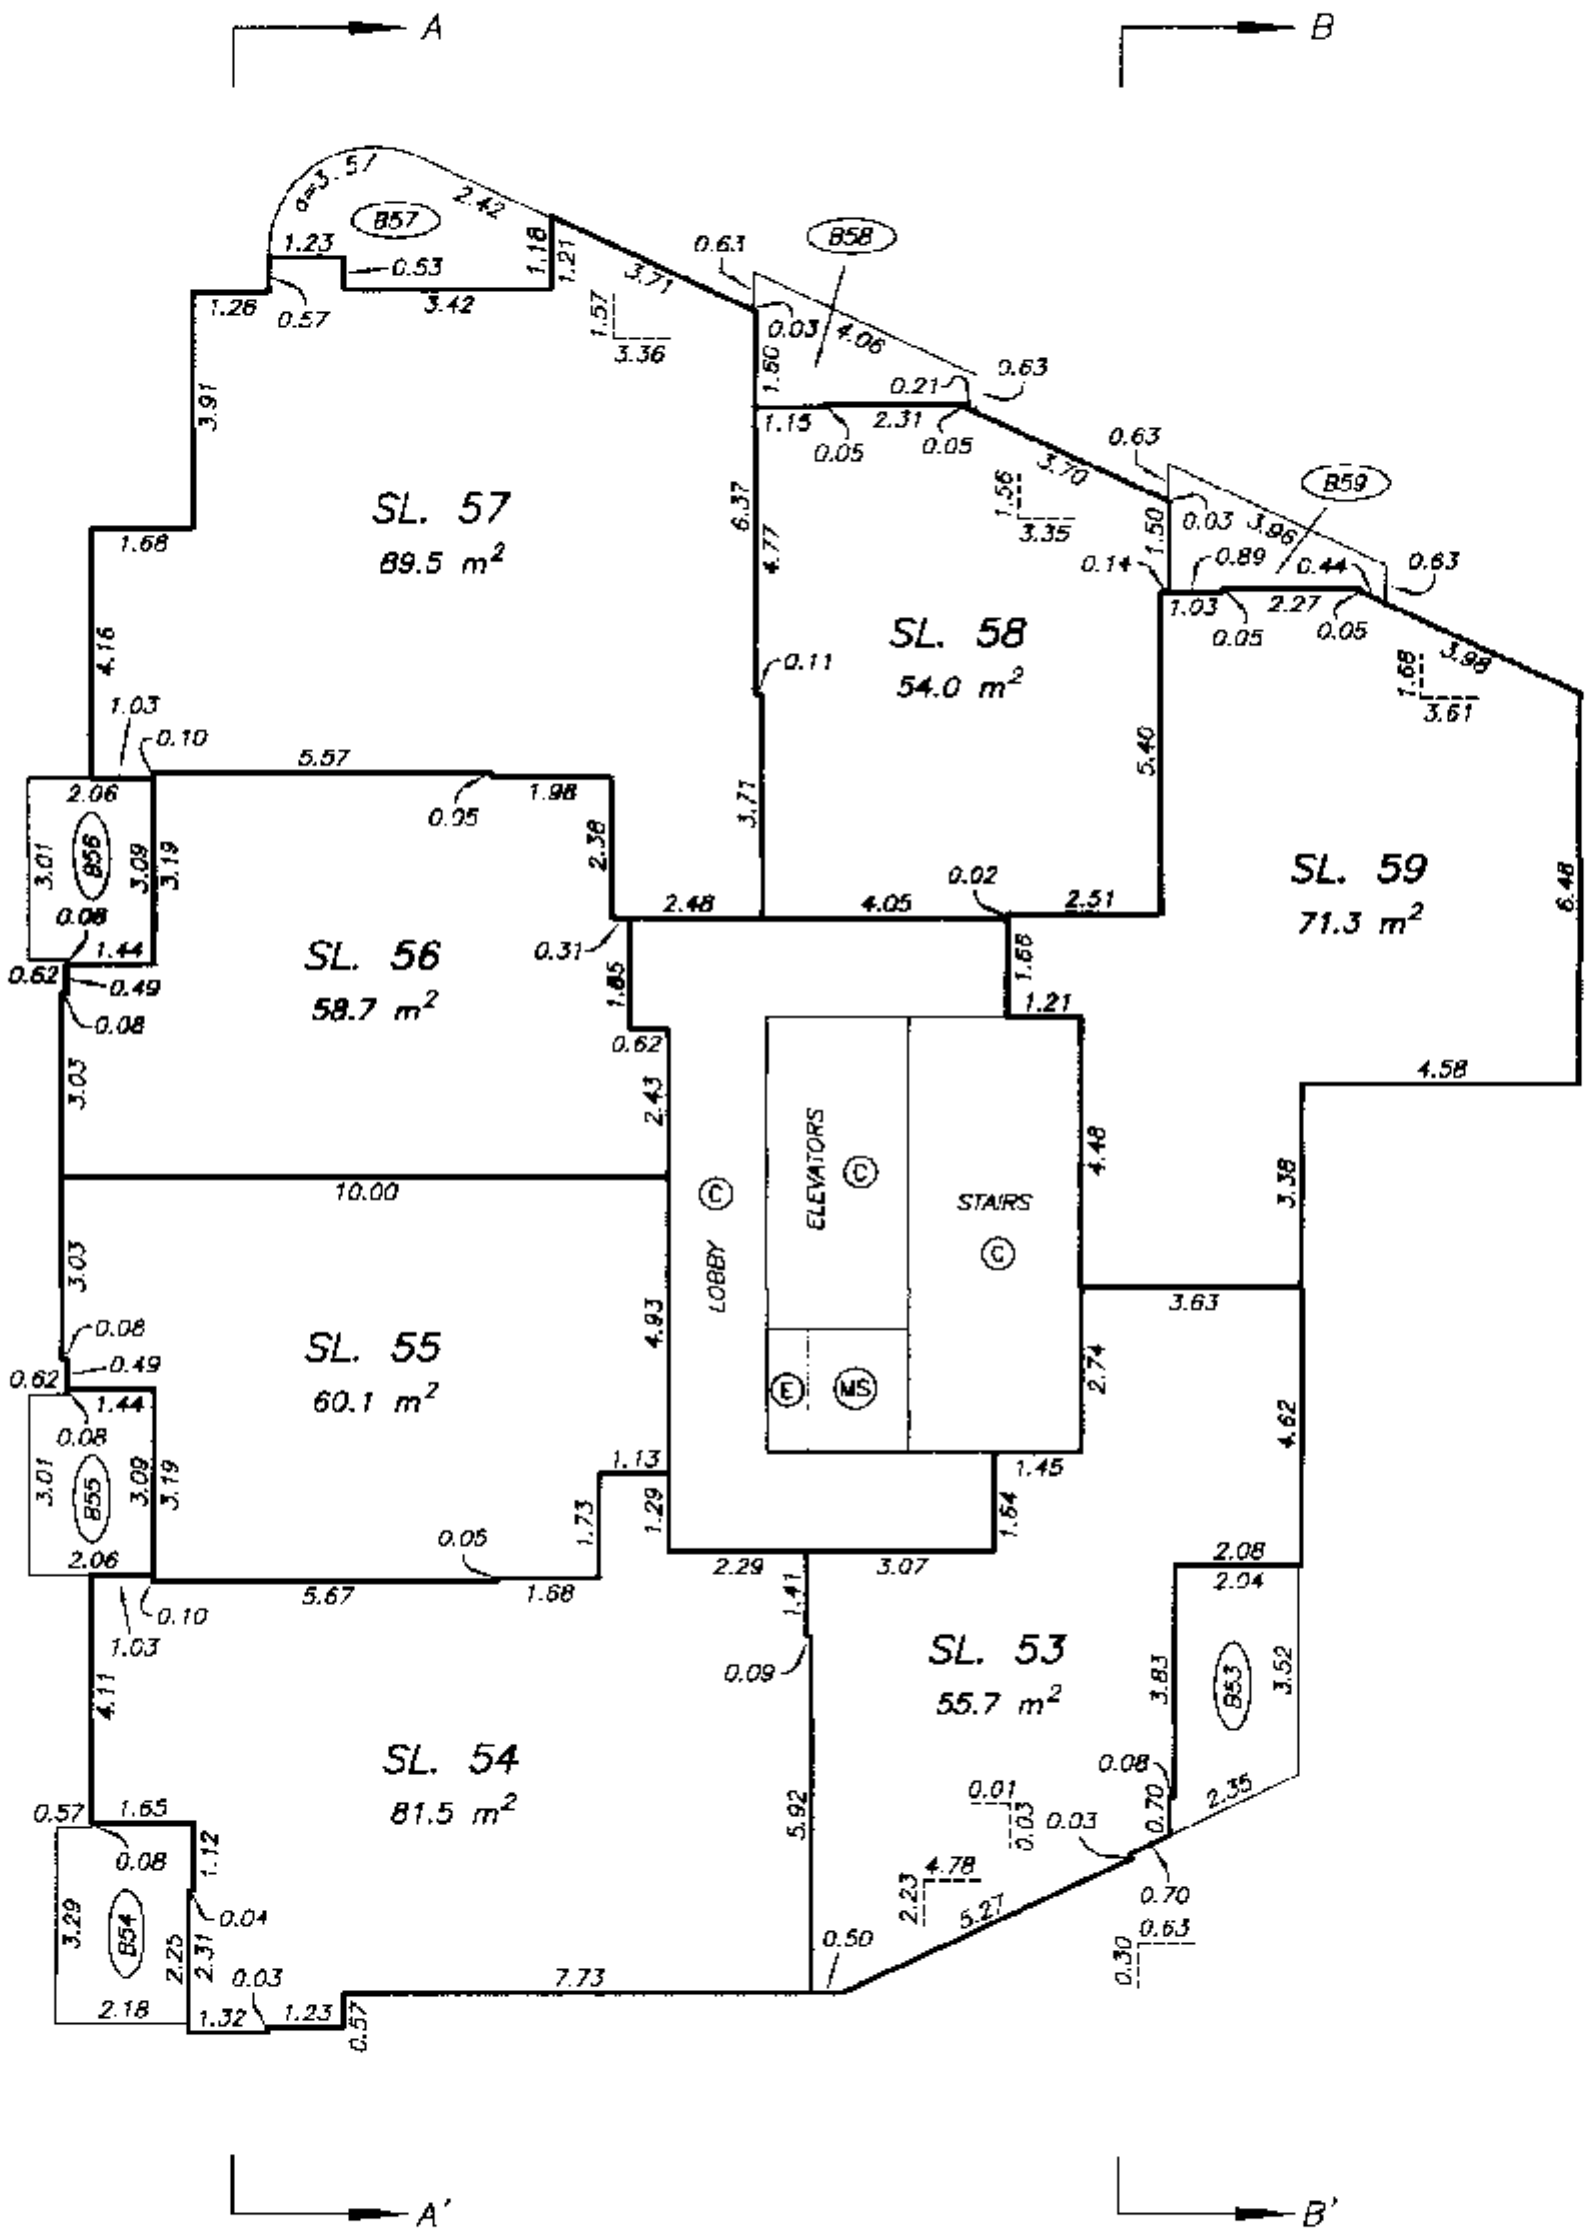

DATE : JUNE 5, 2001.

M.E.B.

DRAWING # 30401-3
FILE # 30401-3_T11

FILED LMLMS4443 L92364 2003-10-28-13.54.28.329339

LEVEL 12 FLOOR PLAN

STRATA PLAN LMS 4443

SCALE 1:125

7 0 2 4 6

ALL DISTANCES ARE IN METRES.

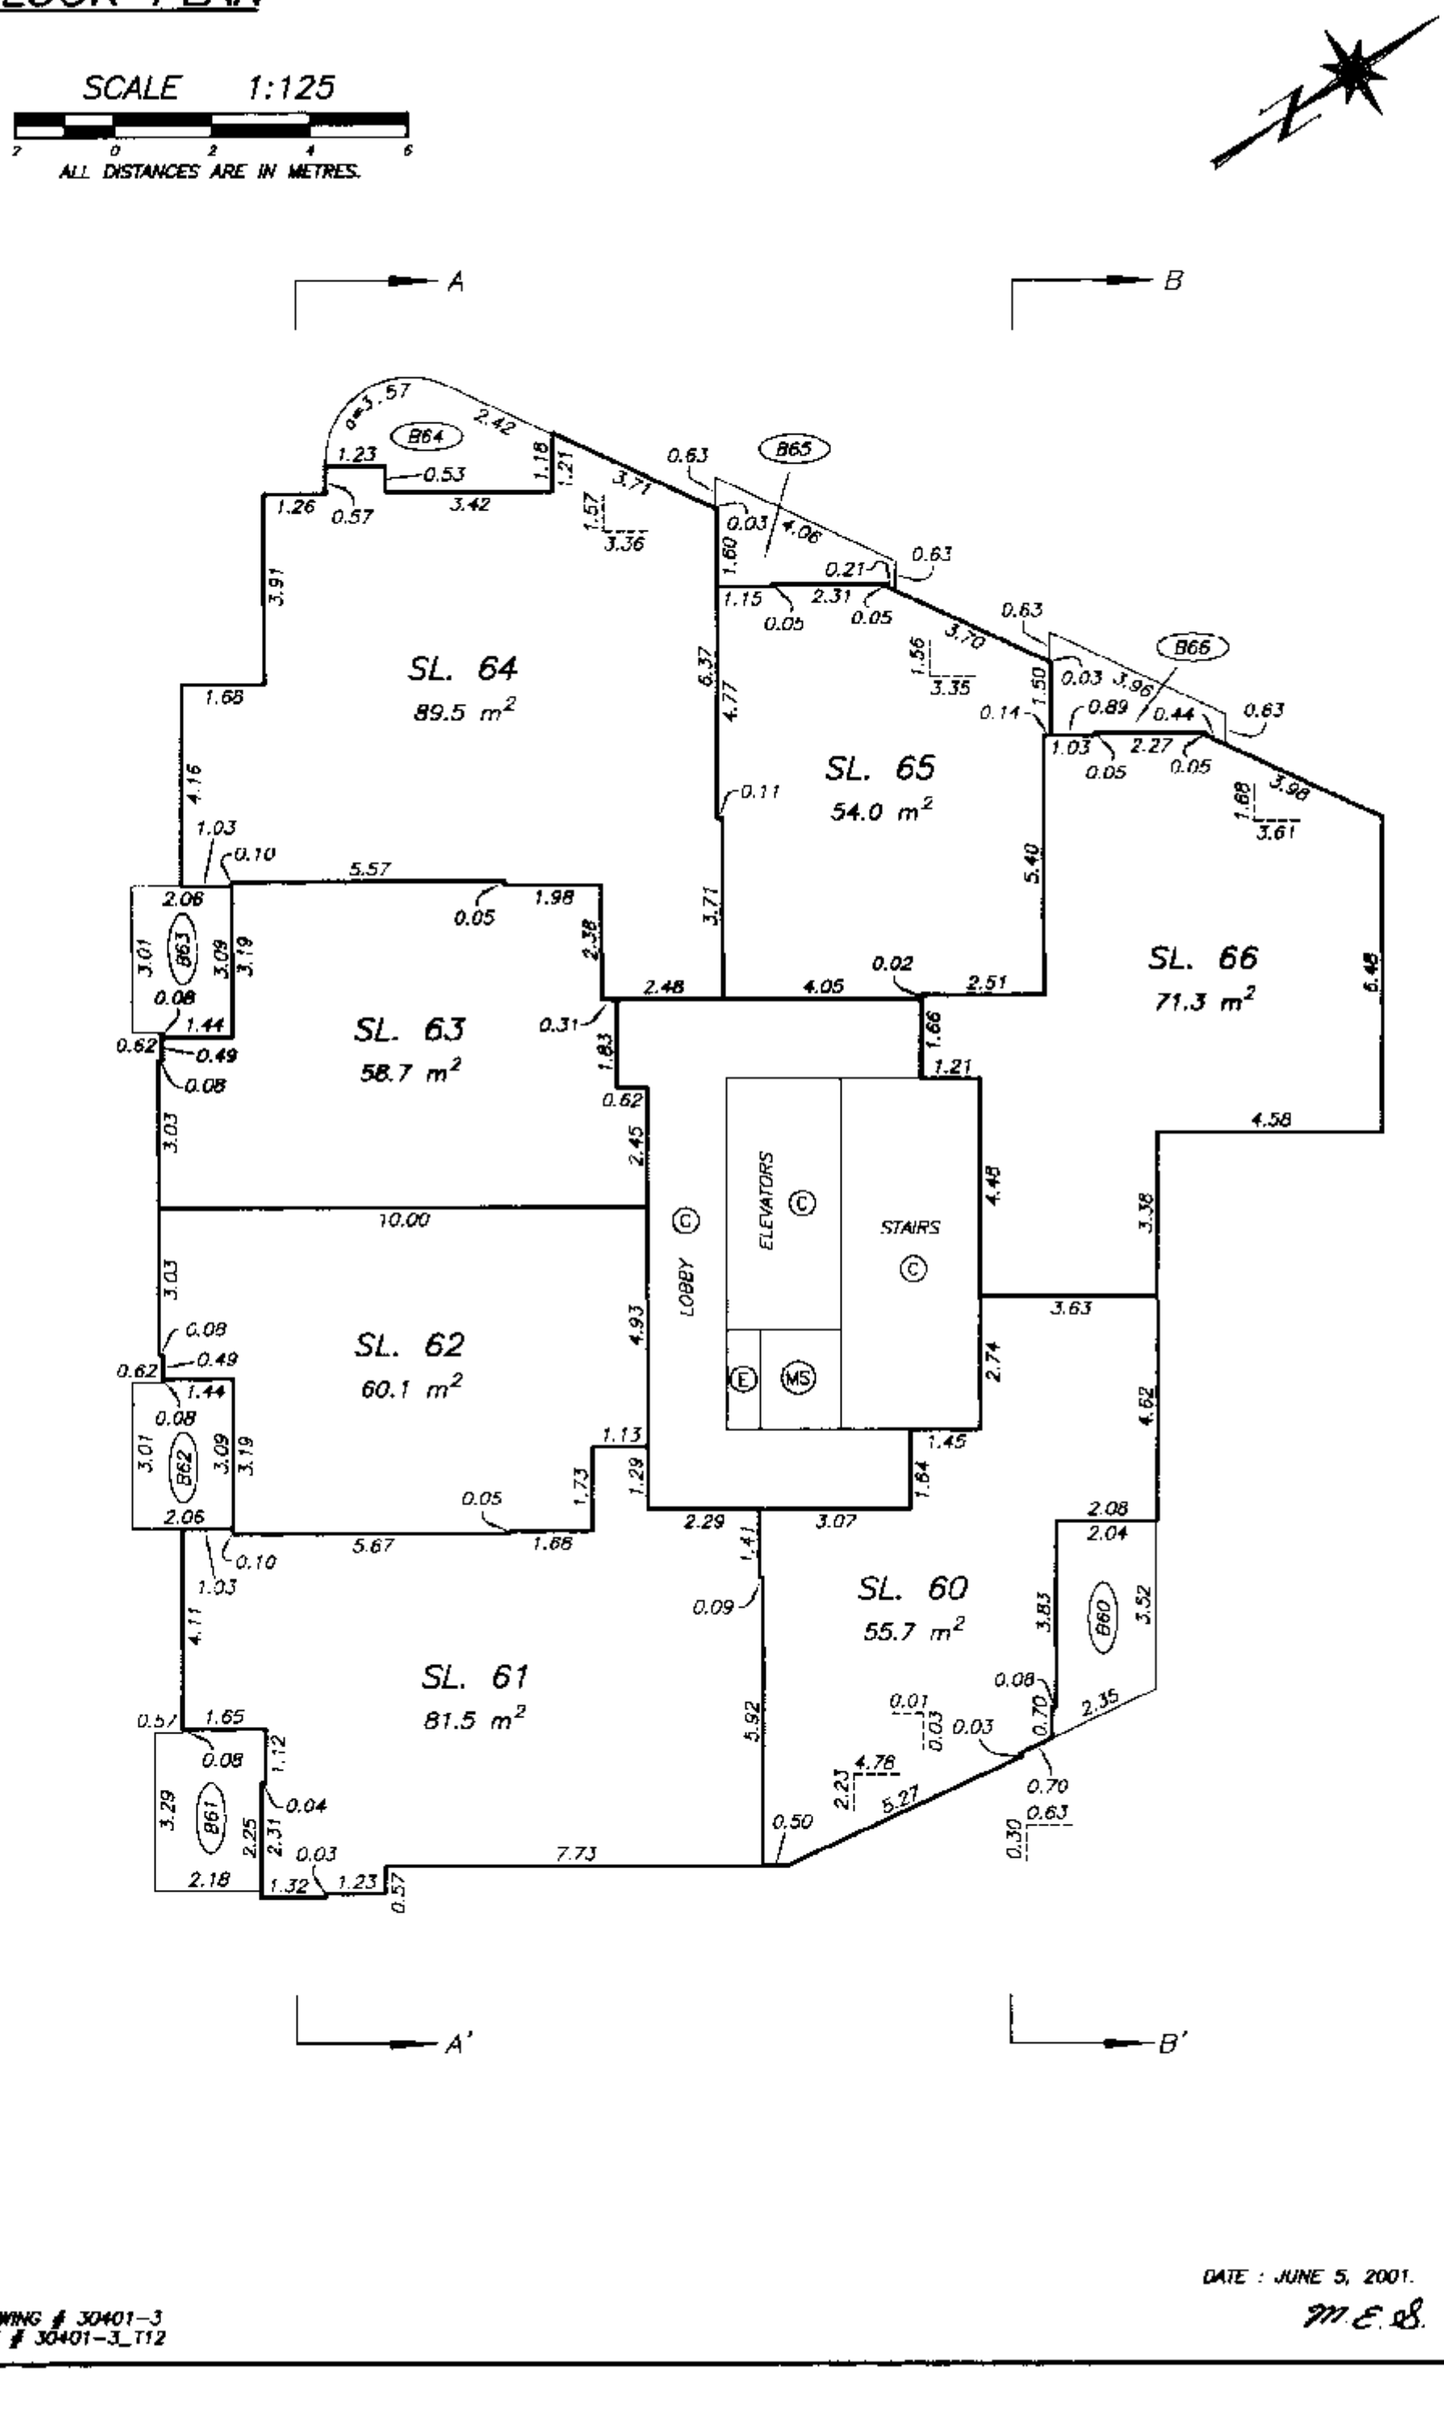

DRAWING # 30401-3
FILE # 30401-3_T12

DATE : JUNE 5, 2001.

M.E.S.

FILED LMLNS4443 L92364 2003-10-28-13.54.28.329939

LEVEL 13 FLOOR PLAN

STRATA PLAN LMS 4443

SCALE 1:125

2 0 2 4 6

ALL DISTANCES ARE IN METRES.

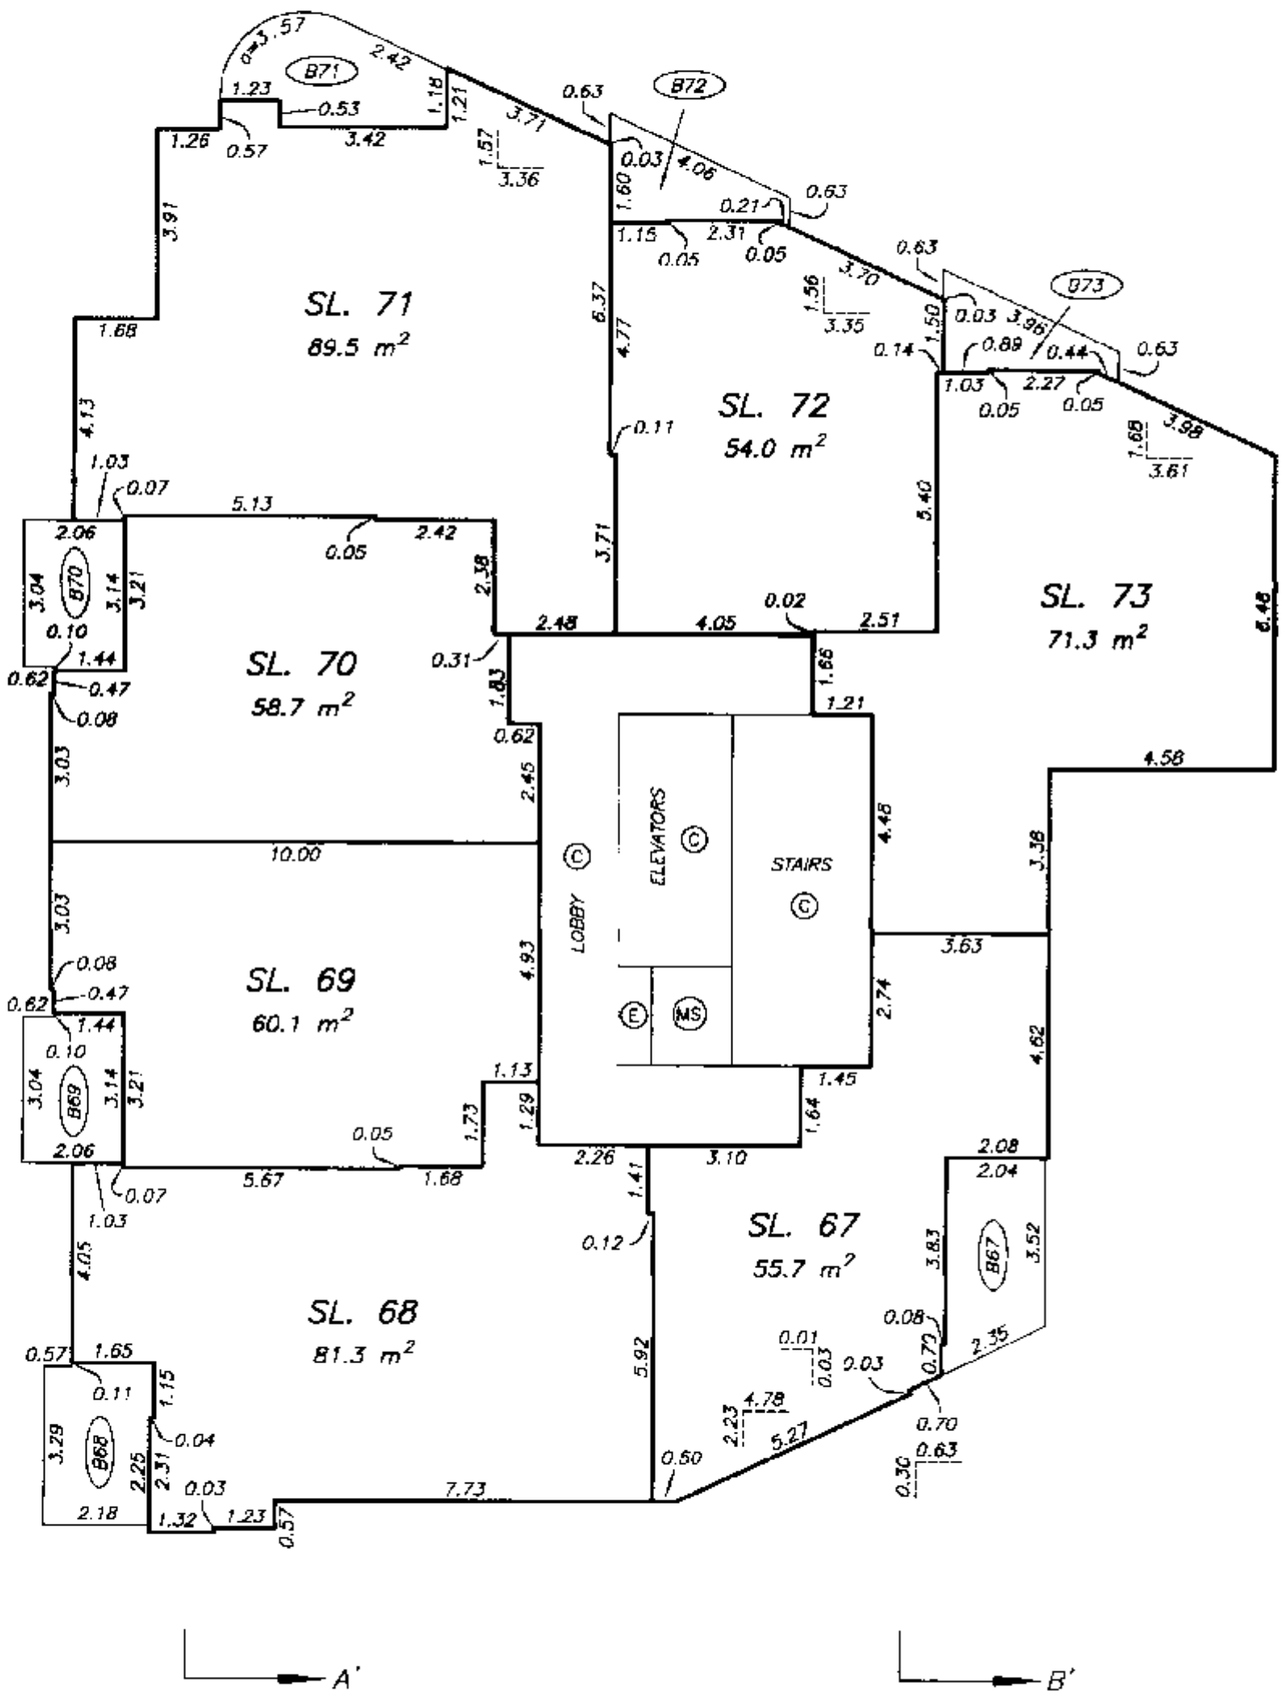

DRAWING # 30401-3
FILE # 30401-3_T13

DATE : JUNE 5, 2001.

M. E. B.

FILED LMLNS4443 L92364 2003-10-28-13.54.28.329939

LEVEL 14 FLOOR PLAN

STRATA PLAN LMS 4443

SCALE 1:125

2 0 2 4 6

ALL DISTANCES ARE IN METRES.

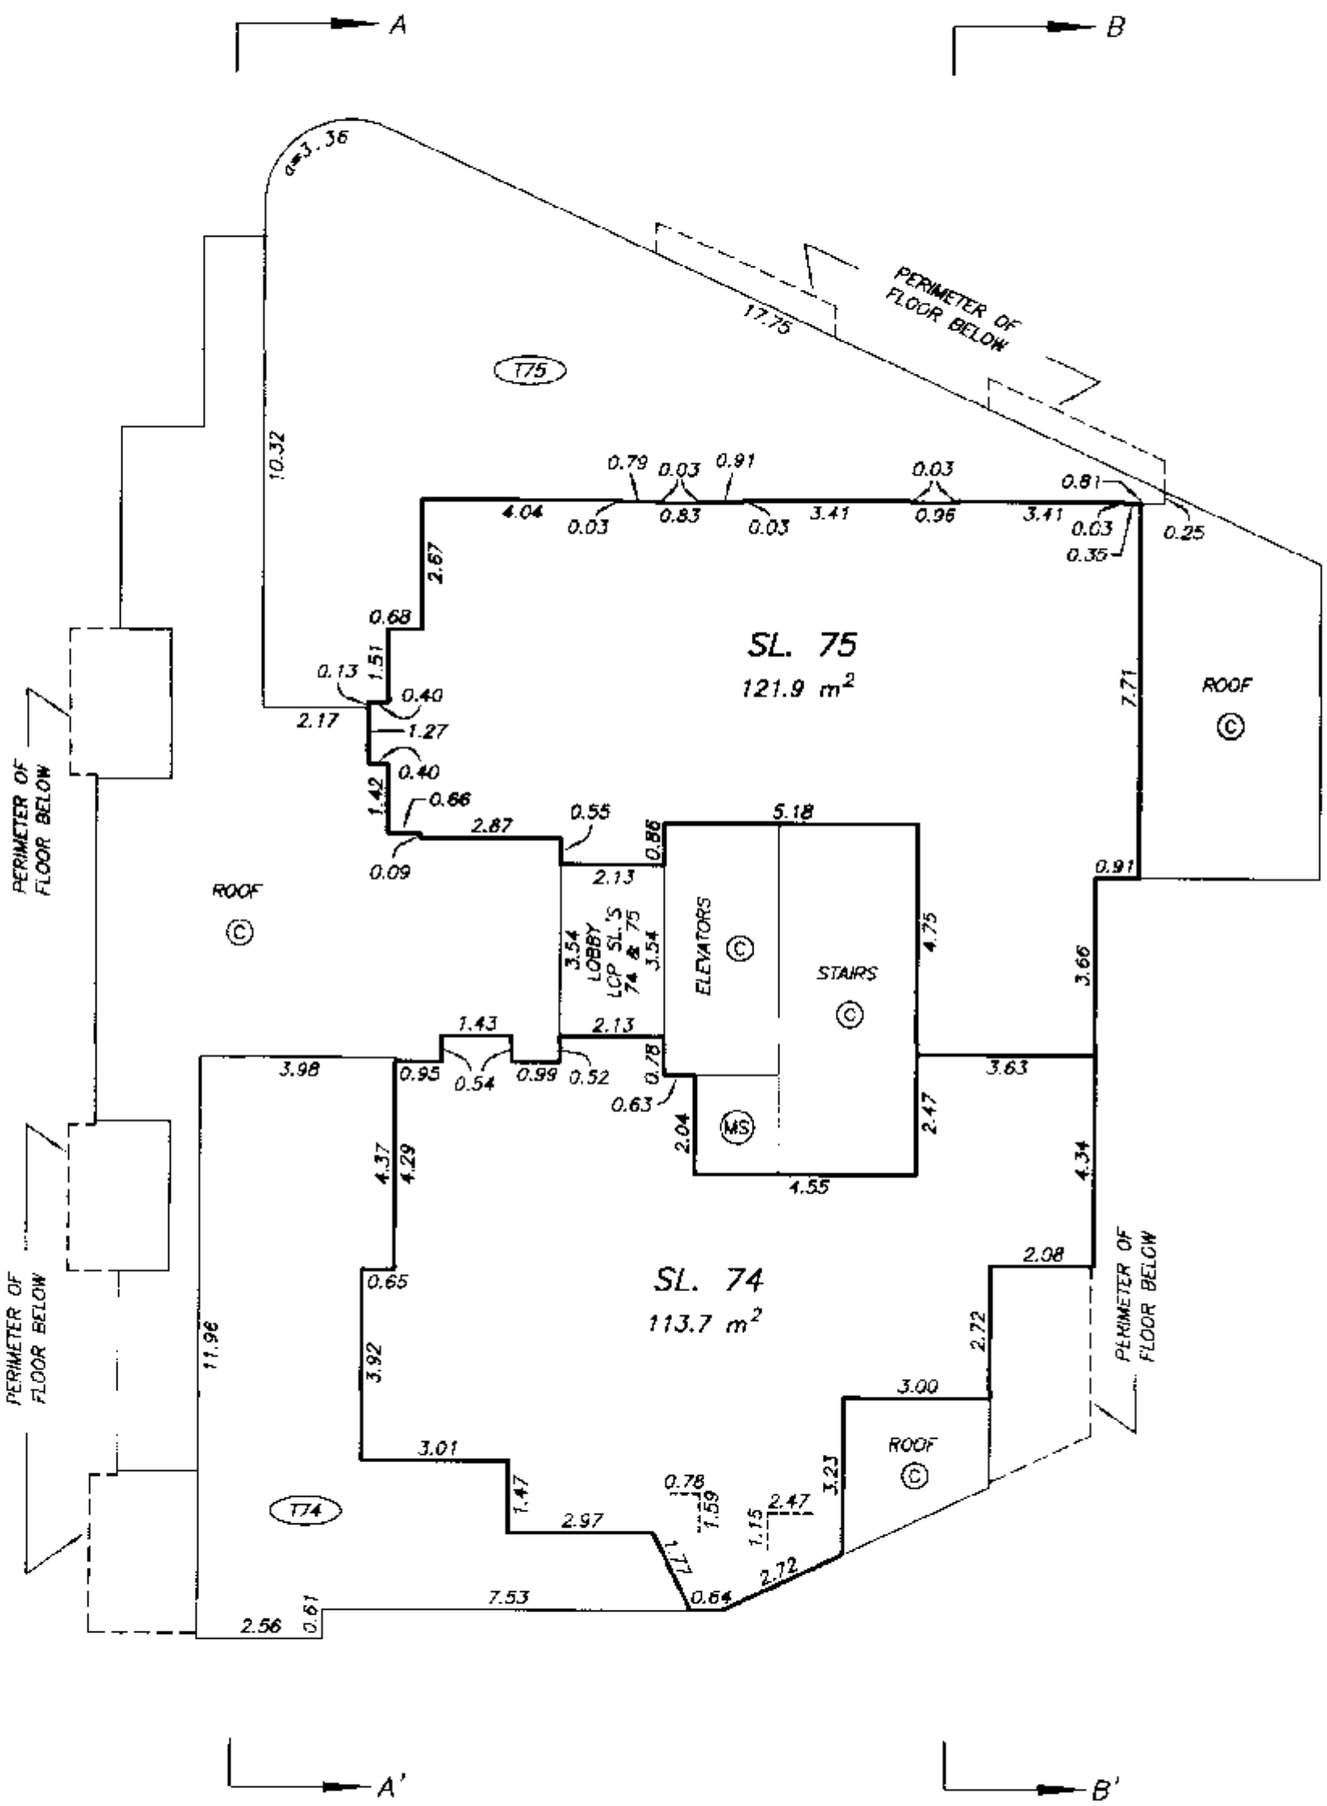

DRAWING # 30401-3
FILE # 30401-3_T14

DATE : JUNE 5, 2001.

M. E. B.

FILED LMLNS4443 L92364 2003-10-28-13.54.28.329939

MECHANICAL LEVEL FLOOR PLAN

STRATA PLAN LMS 4443

SCALE 1:125

2 0 2 4 6

ALL DISTANCES ARE IN METRES.

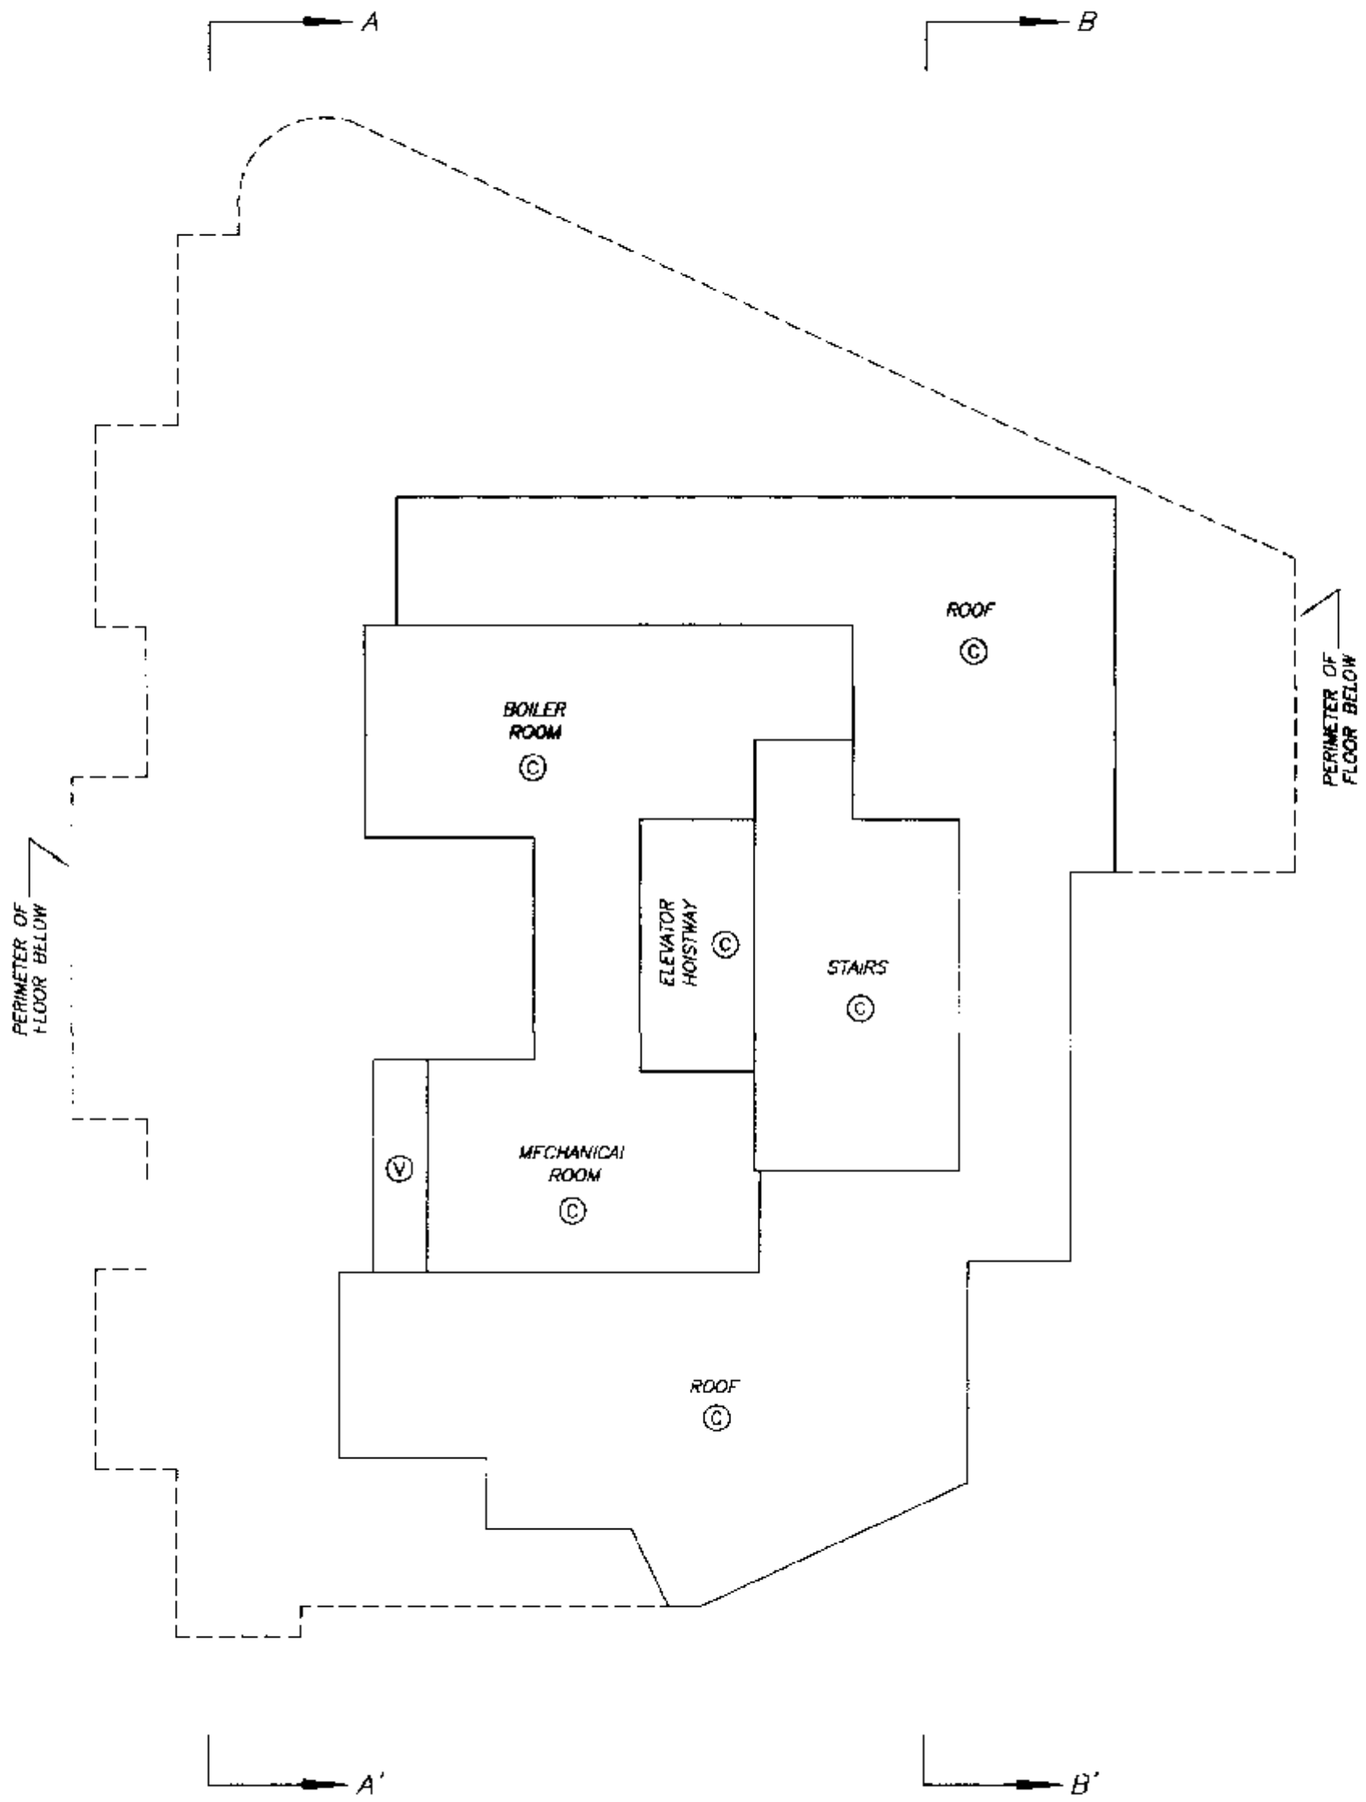

DRAWING # 30401-3
FILE # 30401-3_ML

DATE : JUNE 5, 2001.

M.E.S.

FILED LMLNS4443 L92364 2003-10-28-13.54.28.329939

MACHINE ROOM LEVEL FLOOR PLAN

STRATA PLAN LMS 4443

SCALE 1:125

2 0 2 4 6

ALL DISTANCES ARE IN METRES.

B

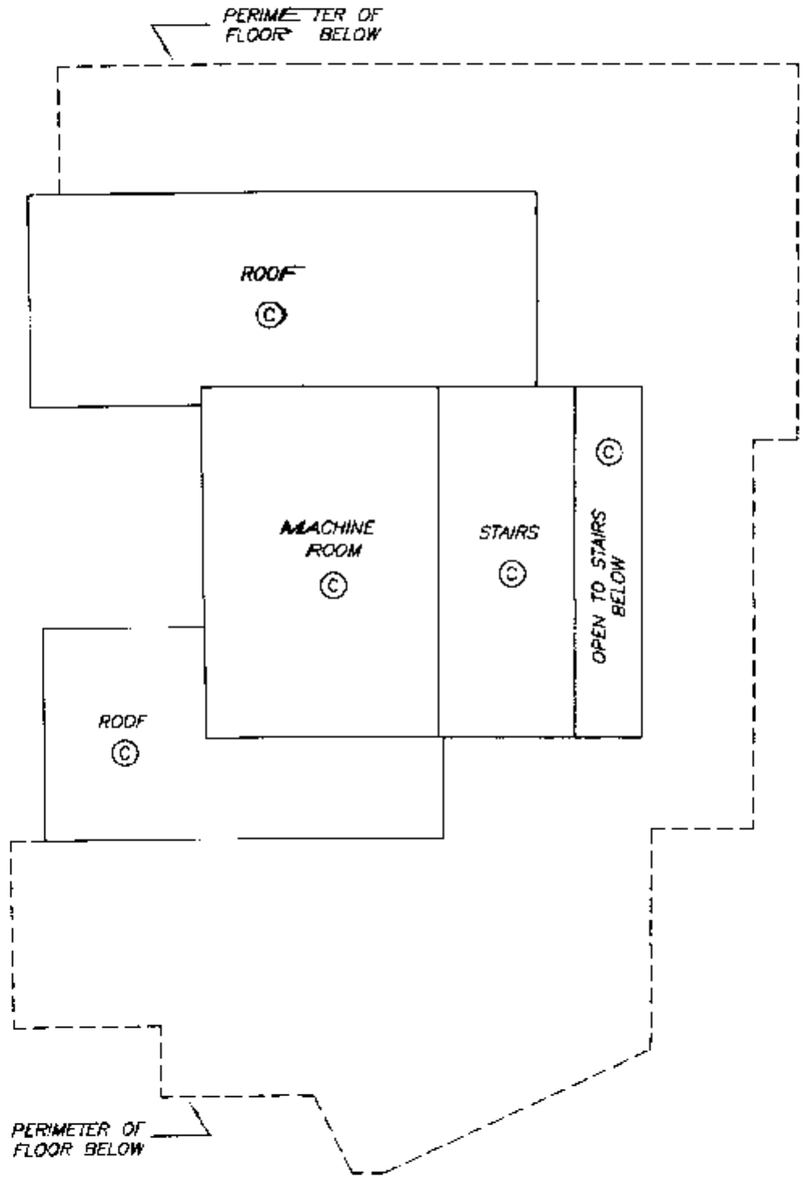

B'

DATE : JUNE 5, 2001.

M.E.S.

DRAWING # 30401-3
FILE # 30401-3_MR

FILED LMLNS4443 L92364 2003-10-28-13.54.28.329939