STRATA PLAN OF AIR SPACE PARCEL 1, BLOCK 343, DISTRICT LOT 526, GROUP 1, N.W.D., AIR SPACE PLAN BCP 33815

"CITY OF VANCOUVER"
B.C.G.S. 92G.025

STRATA PLAN BCS 2667

DEPOSITED AND REGISTERED IN THE LAND TITLE OFFICE AT NEW WESTMINSTER, B.C.
THIS 4th DAY OF Dec. 2007
DEPUTY REGISTRAR I. MacDonald lpr
BB312136 - BB312268

SCALE 1:600
10 0 10 20
ALL DISTANCES ARE IN METRES.

"THE VINE"
2228 WEST BROADWAY
VANCOUVER, BC

INTEGRATED SURVEY AREA No. 31 (VANCOUVER) NAD-83 (CSRS)

THIS PLAN SHOWS HORIZONTAL GROUND-LEVEL MEASURED DISTANCES EXCEPT WHERE OTHERWISE NOTED. TO COMPUTE GRID DISTANCES, MULTIPLY GROUND LEVEL DISTANCES BY COMBINED FACTOR 0.9995993

LEGEND

GRID BEARINGS ARE DERIVED FROM OBSERVATIONS BETWEEN CONTROL MONUMENTS V-135 AND V-1628

ELEVATIONS ARE IN METRES TO 2005 GVRD DATUM DERIVED FROM CITY OF VANCOUVER MONUMENT V-135, ELEVATION = 33.698 METRES

▲	– DENOTES CONTROL MONUMENT FOUND
■	– DENOTES LEAD PLUG FOUND
□	– DENOTES LEAD PLUG PLACED
●	– DENOTES STANDARD IRON POST FOUND
○	– DENOTES STANDARD IRON POST PLACED
NR	– DENOTES NO RECORD
D/R	– DENOTES DESTROYED/RESET
SL.	– DENOTES STRATA LOT
PT.	– DENOTES PART
LCP	– DENOTES LIMITED COMMON PROPERTY
(C)	– DENOTES COMMON PROPERTY
(E)	– DENOTES ELECTRICAL ROOM BEING COMMON PROPERTY
(V)	– DENOTES VENT BEING COMMON PROPERTY
(MS)	– DENOTES MECHANICAL SPACE BEING COMMON PROPERTY
(P11) TYPICAL	– DENOTES PATIO BEING LIMITED COMMON PROPERTY FOR THE EXCLUSIVE USE OF SL. 11
(RD44) TYPICAL	– DENOTES ROOF DECK BEING LIMITED COMMON PROPERTY FOR THE EXCLUSIVE USE OF SL. 44
(B1) TYPICAL	– DENOTES BALCONY BEING LIMITED COMMON PROPERTY FOR THE EXCLUSIVE USE OF SL. 1
(PS83) TYPICAL	– DENOTES PARKING STALL BEING LIMITED COMMON PROPERTY FOR THE EXCLUSIVE USE OF SL. 83

THIS STRATA PLAN CONTAINS LIMITED COMMON PROPERTY ACCORDING TO SEC. 73 (a)(i) OF THE STRATA PROPERTY ACT.

SEE SHEETS #2 AND #3 FOR BOUNDARY DIMENSIONS

SEE SHEETS #4 TO #16 FOR BOUNDARY DIMENSIONS AND BUILDING LOCATION

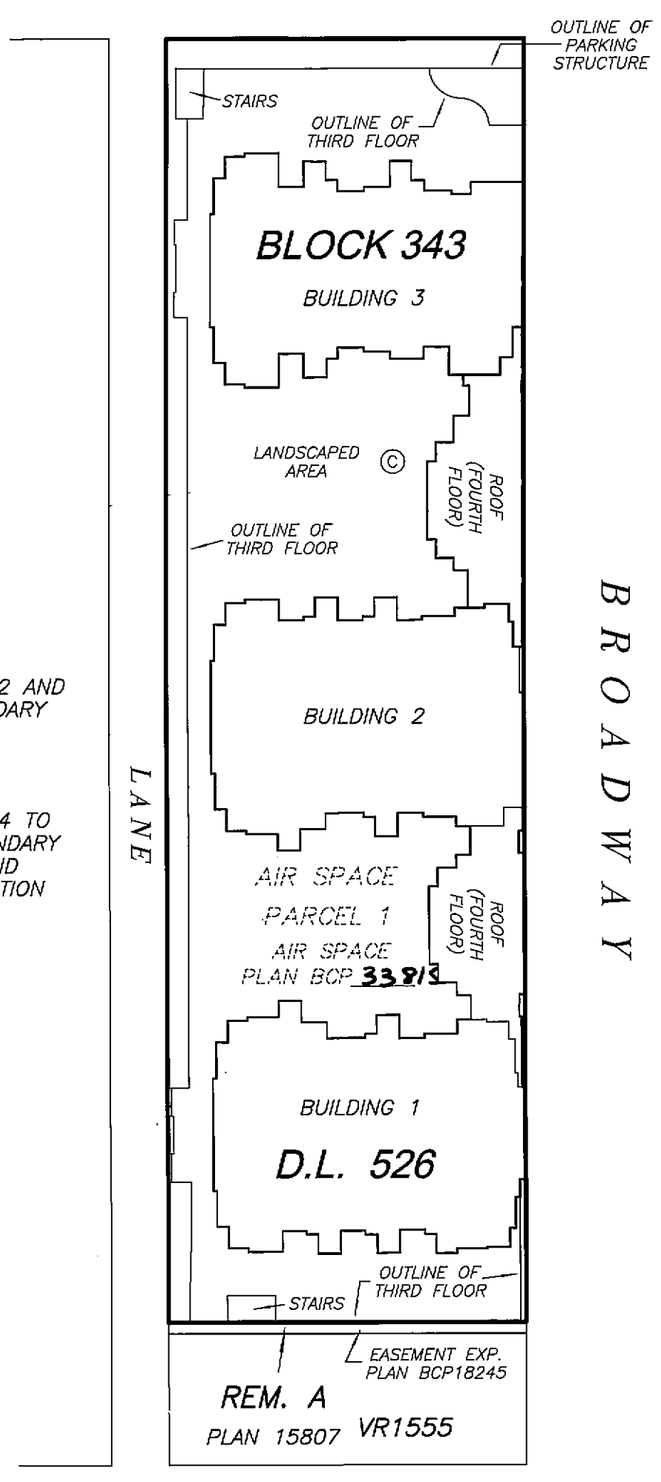

I, MIKE E. SHAW, A BRITISH COLUMBIA LAND SURVEYOR CERTIFY THAT THE BUILDING SHOWN ON THIS STRATA PLAN IS WITHIN THE THE EXTERNAL BOUNDARIES OF THE LAND THAT IS THE SUBJECT OF THE STRATA PLAN.

DATE: NOVEMBER 8th, 2007.

Mike E Shaw

NOTE:

ALL BOUNDARIES OF STRATA LOTS ARE PARALLEL TO, PERPENDICULAR TO, OR AT 45° DEFLECTION TO, UNLESS OTHERWISE SHOWN.

BENNETT LAND SURVEYING LTD.
B.C. & CANADA LAND SURVEYORS
#201-9547 152nd STREET,
SURREY, B.C. V3R 5Y5
PHONE : 604-582-0717

DRAWING # 30541-15
FILE # 30541-15_FS
DATE : NOVEMBER 8, 2007

THIS PLAN LIES WITHIN THE GREATER VANCOUVER REGIONAL DISTRICT

ORIGINAL

Status: Filed
Plan #: BCS2667 App #: N/A Ctrl #: (Altered)
RCVD: RQST: 2013-04-26 14.46.00

ISOMETRIC VIEW OF AIR SPACE PARCEL 1, BLOCK 343, D.L. 526 GP. 1, N.W.D., AIR SPACE PLAN BCP 33815

STRATA PLAN BCS 2667

ISOMETRIC VIEW

AIR SPACE PARCEL 1
ELEVATION 23.00 TO 70.00
(NOT TO SCALE)

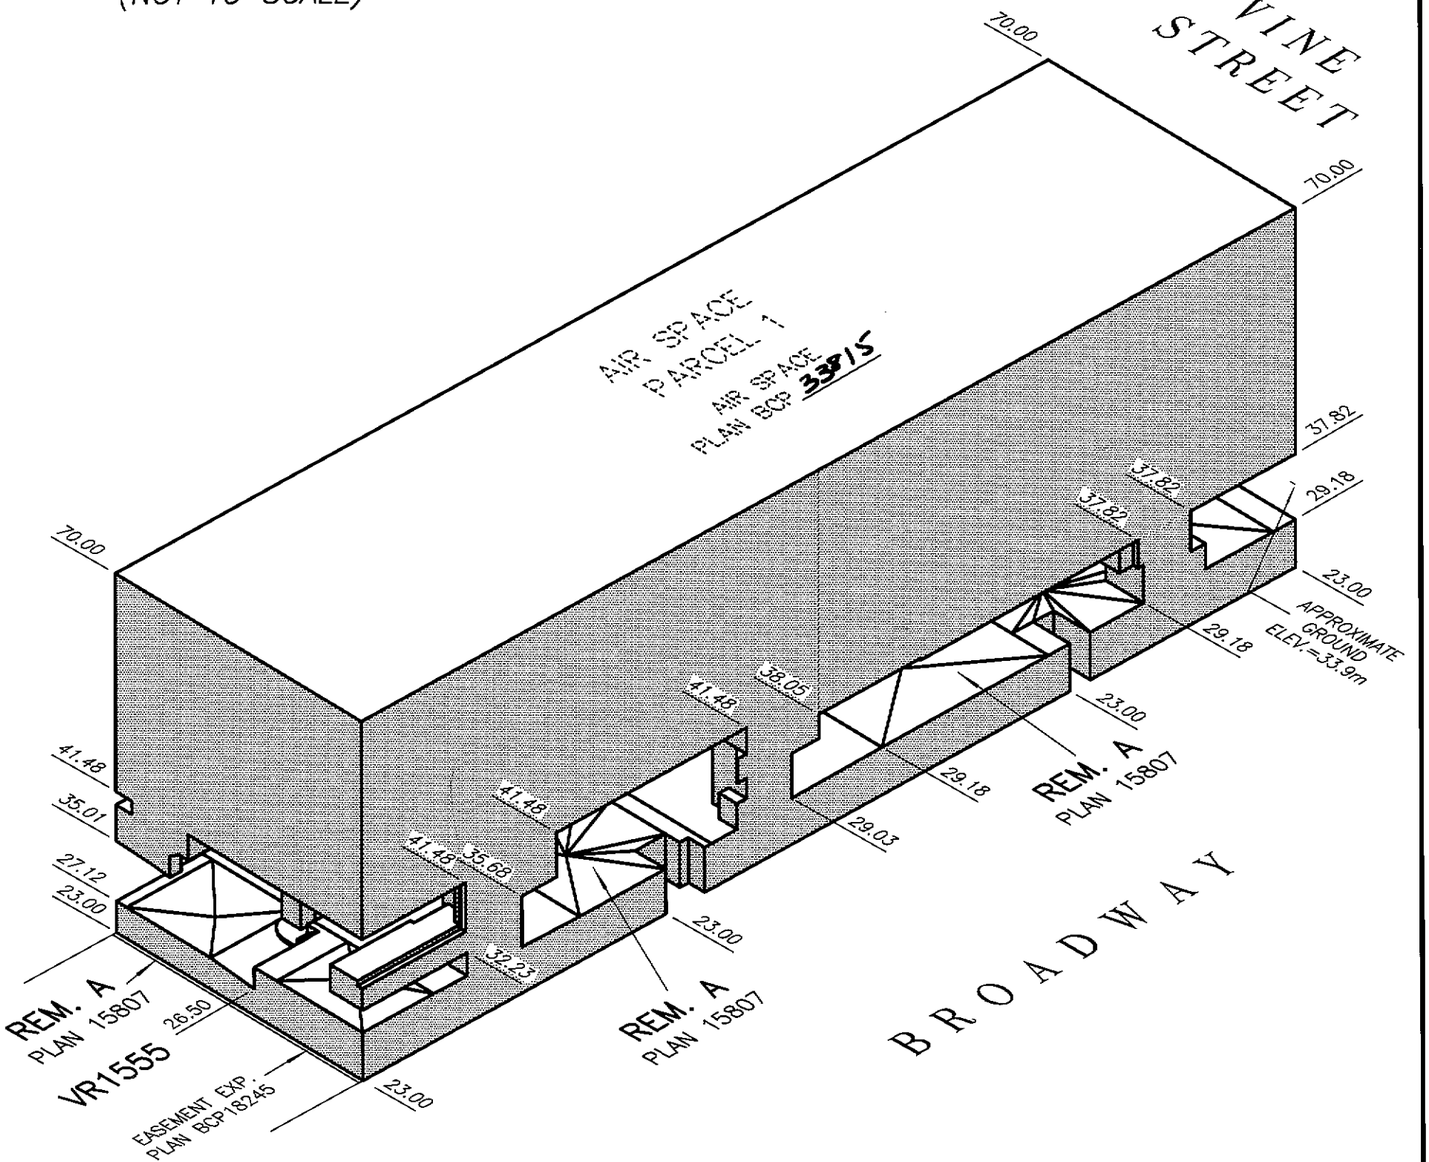

DRAWING # 30541-15
FILE # 30541-15_ISO

DATE : NOVEMBER 8, 2007

M.E.S.

ORIGINAL

Status: Filed
Plan #: BCS2667 App #: N/A Ctrl #: (Altered)
RCVD: RQST: 2013-04-26 14.46.00

BOUNDARY DIMENSIONS

STRATA PLAN BCS 2667

SCALE 1:750

10 0 10 20 30

ALL DISTANCES ARE IN METRES.

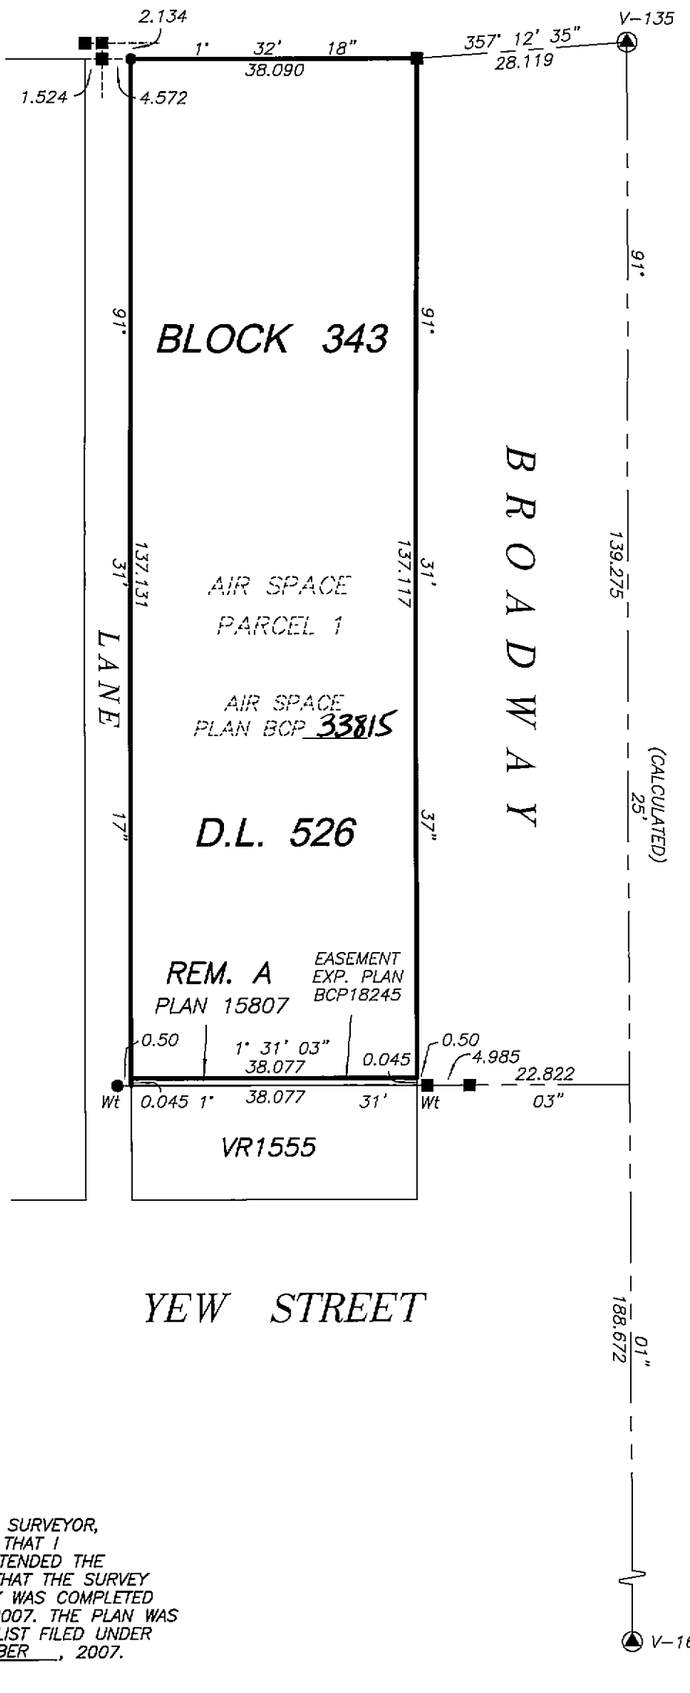

I, MIKE E. SHAW, A BRITISH COLUMBIA LAND SURVEYOR, OF LANGLEY, IN BRITISH COLUMBIA, CERTIFY THAT I WAS PRESENT AT AND PERSONALLY SUPERINTENDED THE SURVEY REPRESENTED BY THIS PLAN, AND THAT THE SURVEY AND PLAN ARE CORRECT. THE FIELD SURVEY WAS COMPLETED ON THE 8th DAY OF NOVEMBER, 2007. THE PLAN WAS COMPLETED AND CHECKED, AND THE CHECKLIST FILED UNDER # ECP73980, 28th DAY OF NOVEMBER, 2007.

Mike E Shaw B.C.L.S.

DATE : NOVEMBER 8, 2007

M. E. S.

DRAWING # 30541-15
FILE # 30541-15_Post

ORIGINAL

Status: Filed
Plan #: BCS2667 App #: N/A Ctrl #: (Altered)
RCVD: RQST: 2013-04-26 14.46.00

PROPERTY DIMENSIONS AND BUILDING LOCATION WEST PORTION

ELEVATION 23.00 TO 29.29

STRATA PLAN BCS 2667

SCALE 1:250

4 0 4 8

ALL DISTANCES ARE IN METRES.

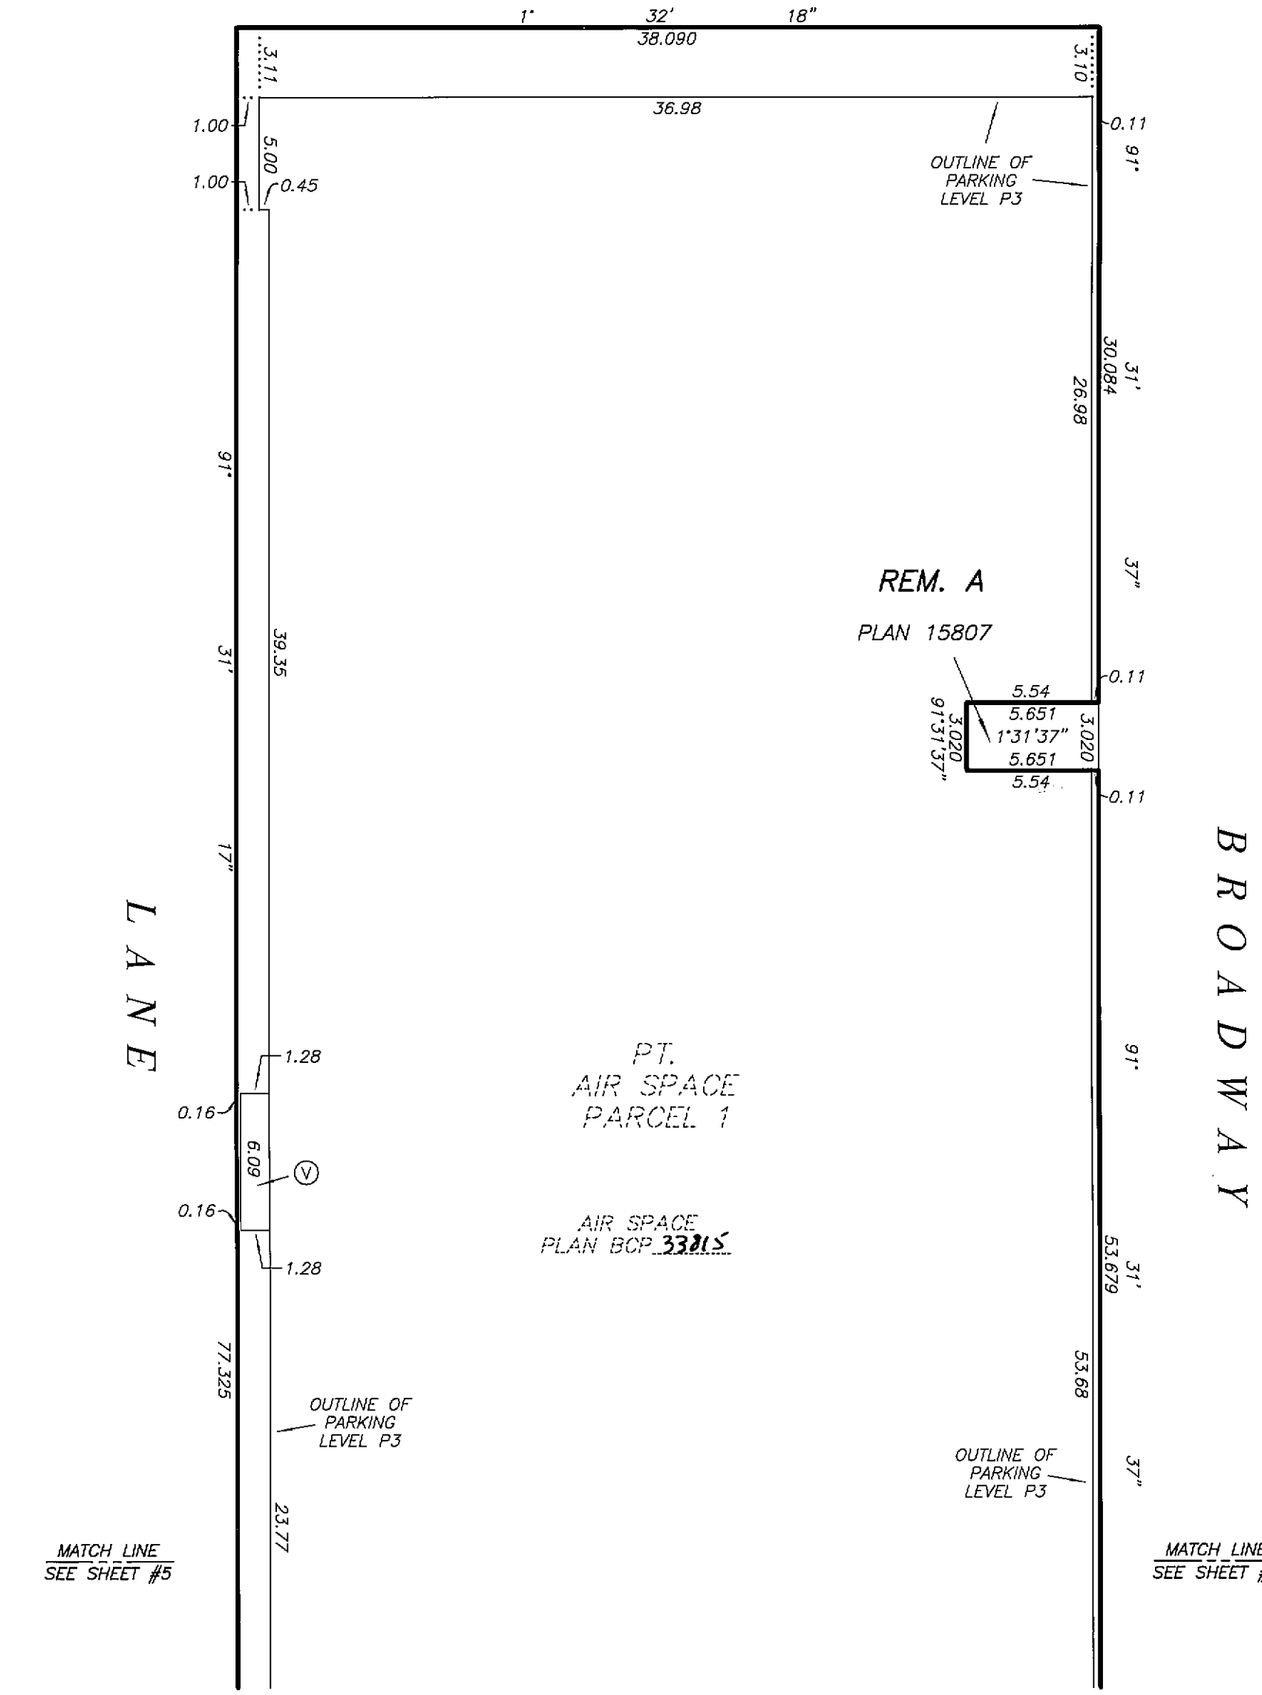

DRAWING # 30541-15
FILE # 30541-15_Ce_P3

DATE : NOVEMBER 8, 2007

M.E.B.

ORIGINAL

Status: Filed
Plan #: BCS2667 App #: N/A Ctrl #: (Altered)
RCVD: RQST: 2013-04-26 14.46.00

SHEET 5 OF 56 SHEETS

STRATA PLAN BCS 2667

ORIGINAL

DATE : NOVEMBER 8, 2007

M.E.S.

B R O A D W A Y

SEE SHEET #4 MATCH LINE

91° 31' 37" 53.679 53.68 0.11 2.39 2.501 91°31'37" 1.290 2.180 5.730 1°31'37" 4.490 91°31'37" 2.501 2.39 2.180 91°31'37" 0.05 0.11 91° 31' 37" 44.604 44.60 0.11

OUTLINE OF PARKING LEVEL P3

REM. A PLAN 15807

OUTLINE OF PARKING LEVEL P3

38.077 TO PROPERTY LINE

EASEMENT EXP. PLAN BCP18245

VR1555

PT. AIR SPACE PARCEL 1

AIR SPACE PLAN BCP 3315

36.53 03" 31' 1" TO PROPERTY LINE

REM. A PLAN 15807

PROPERTY DIMENSIONS AND BUILDING LOCATION EAST PORTION

ELEVATION 23.00 TO 29.29

SCALE 1:250

4 0 4 8 ALL DISTANCES ARE IN METRES.

SEE SHEET #4 MATCH LINE

REM. A PLAN 15807

91°31'37" 2.490 1°31'37" 0.420 91°31'37" 2.650 4.68 6.121 1°31'37" 1°31'37" 6.541 5.10

23.77 77.325 91° 31' 5.140 17" 1.44 1.44

OUTLINE OF PARKING LEVEL P3

54.66 54.666 91° 31' 17"

L A N E

SEE SHEET #4 MATCH LINE

DRAWING # 30541-15
FILE # 30541-15_Ce_P3

PROPERTY DIMENSIONS AND BUILDING LOCATION WEST PORTION

ELEVATION 27.12 TO 34.16

STRATA PLAN BCS 2667

SCALE 1:250

4 0 4 8

ALL DISTANCES ARE IN METRES.

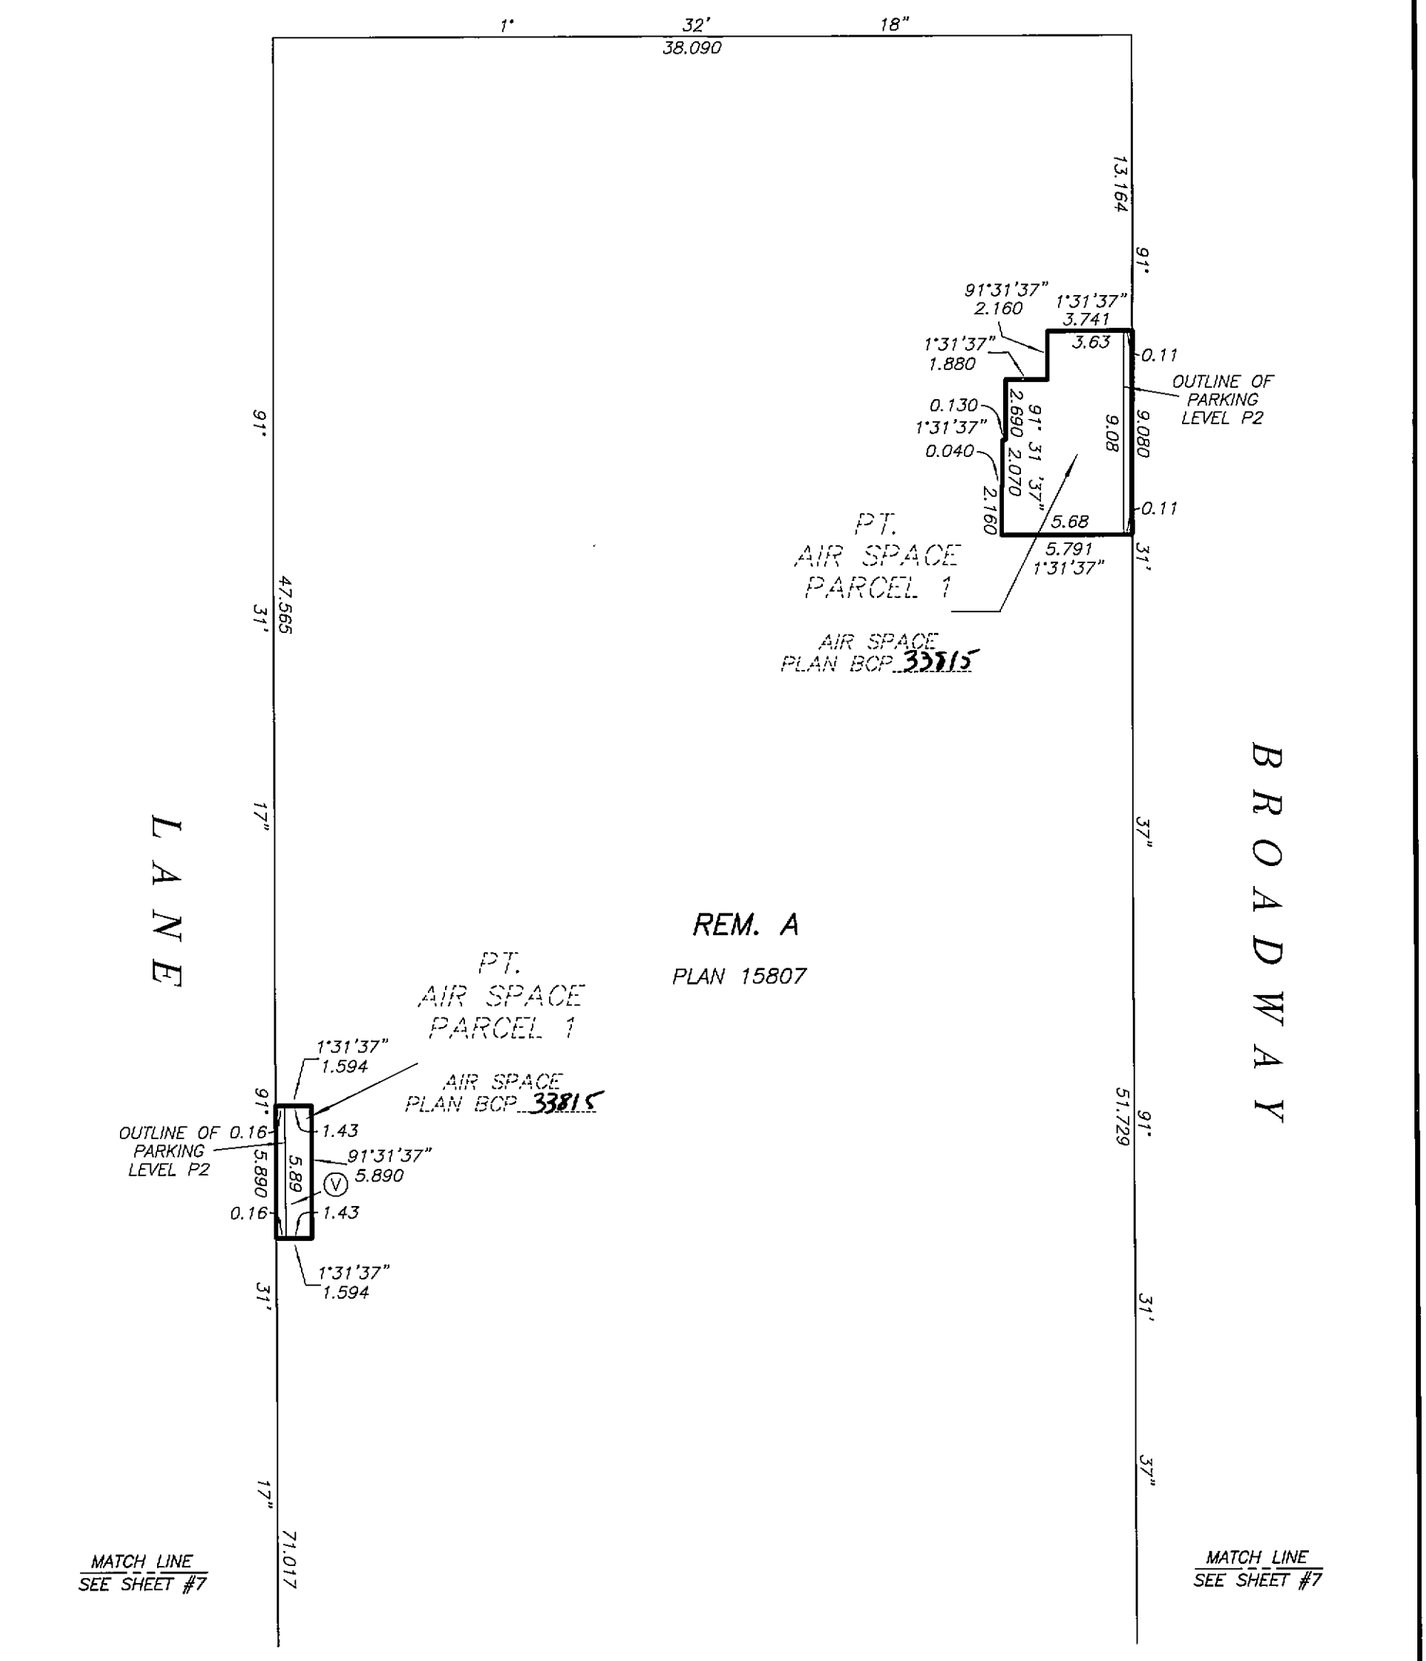

DATE : NOVEMBER 8, 2007

M.E.S.

DRAWING # 30541-15
FILE # 30541-15_Ce_P2

ORIGINAL

Status: Filed
Plan #: BCS2667 App #: N/A Ctrl #: (Altered)
RCVD: RQST: 2013-04-26 14.46.00

PROPERTY DIMENSIONS AND BUILDING LOCATION EAST PORTION

STRATA PLAN BCS 2667

ELEVATION 27.12 TO 34.16

SCALE 1:250

4 0 4 8

ALL DISTANCES ARE IN METRES.

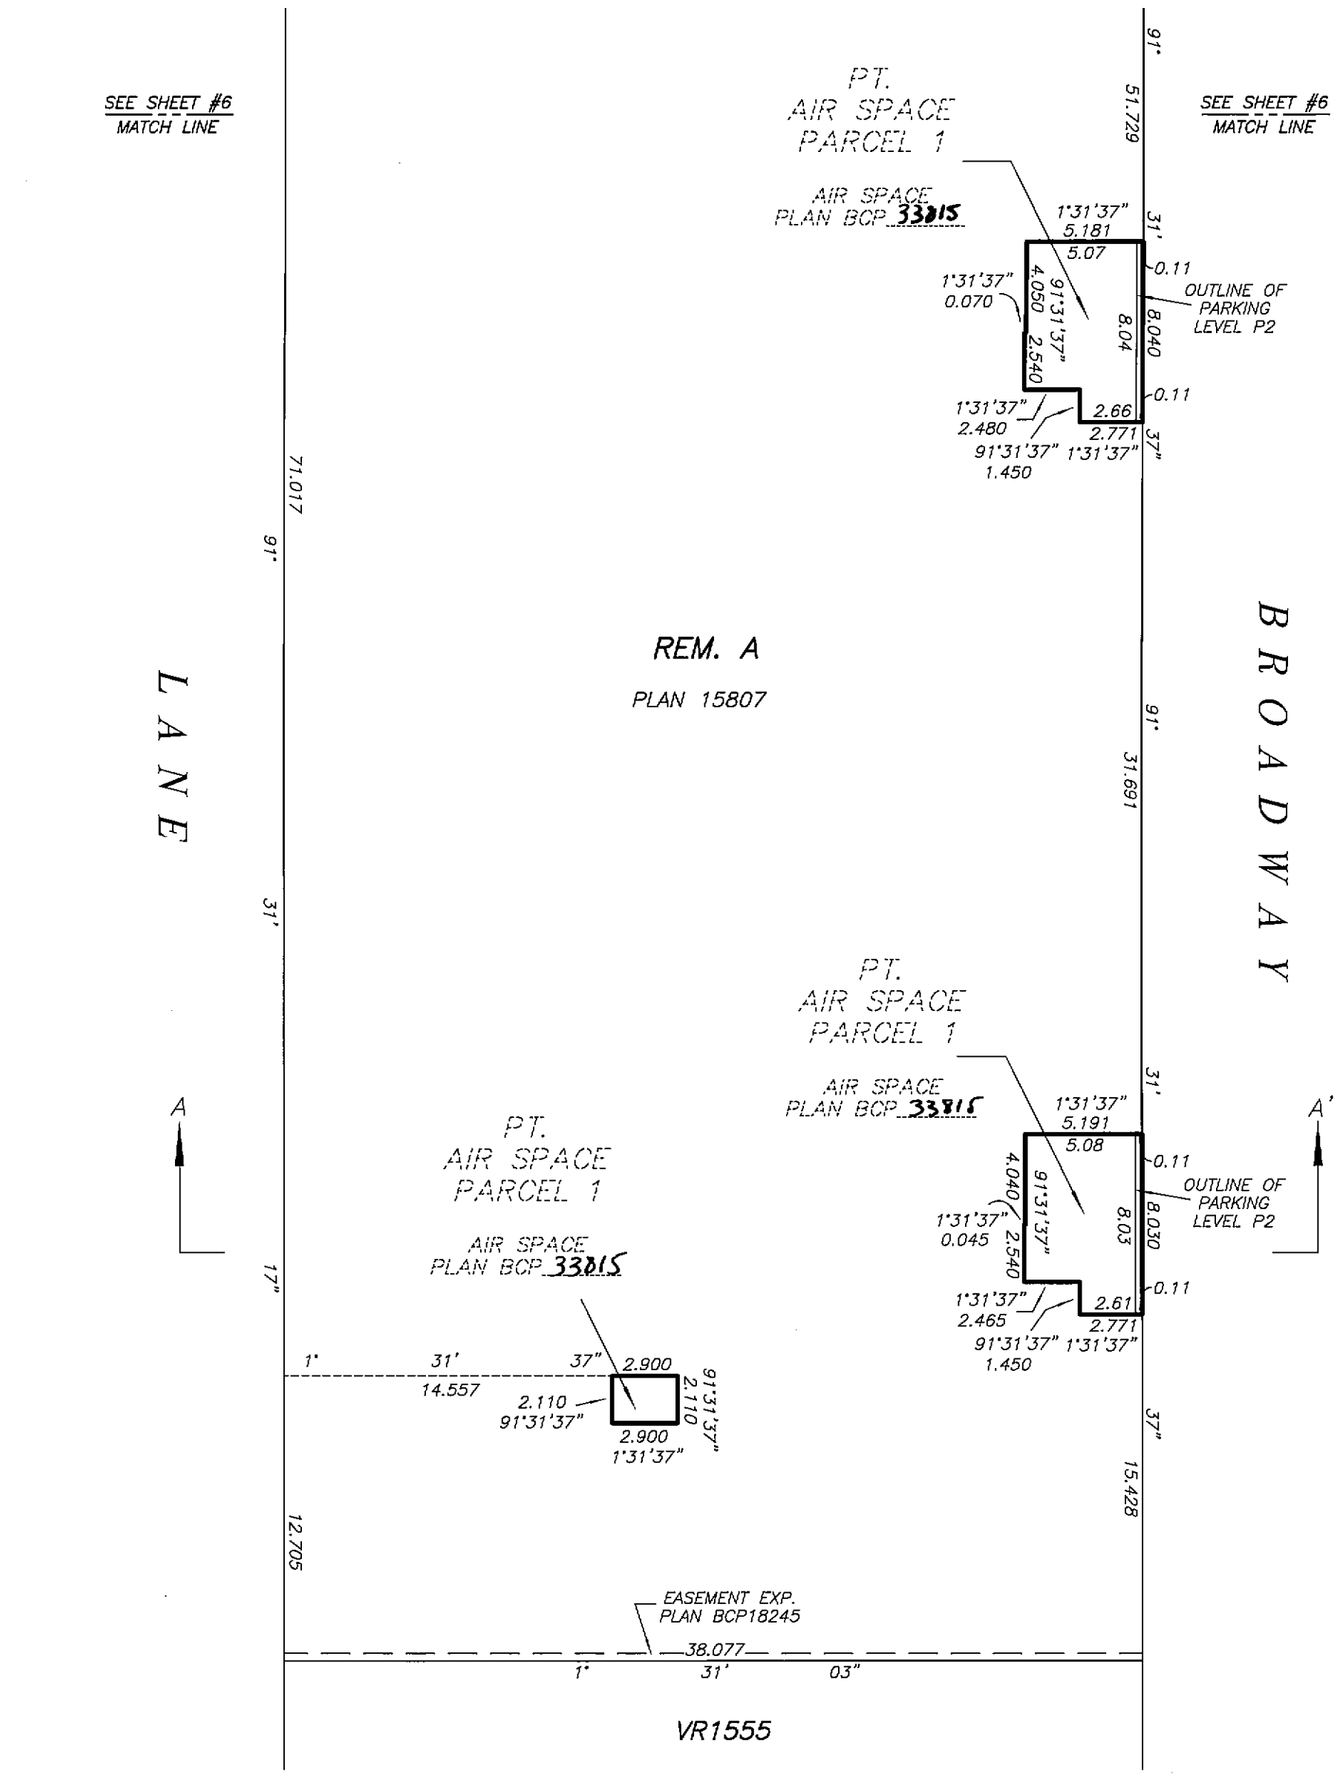

DATE : NOVEMBER 8, 2007

M.E.S.

DRAWING # 30541-15
FILE # 30541-15_Ce_P2

ORIGINAL

Status: Filed
Plan #: BCS2667 App #: N/A Ctrl #: (Altered)
RCVD: RQST: 2013-04-26 14.46.00

PROPERTY DIMENSIONS AND BUILDING LOCATION WEST PORTION

ELEVATION 32.23 TO 35.80

STRATA PLAN BCS 2667

SCALE 1:250

4 0 4 8

ALL DISTANCES ARE IN METRES.

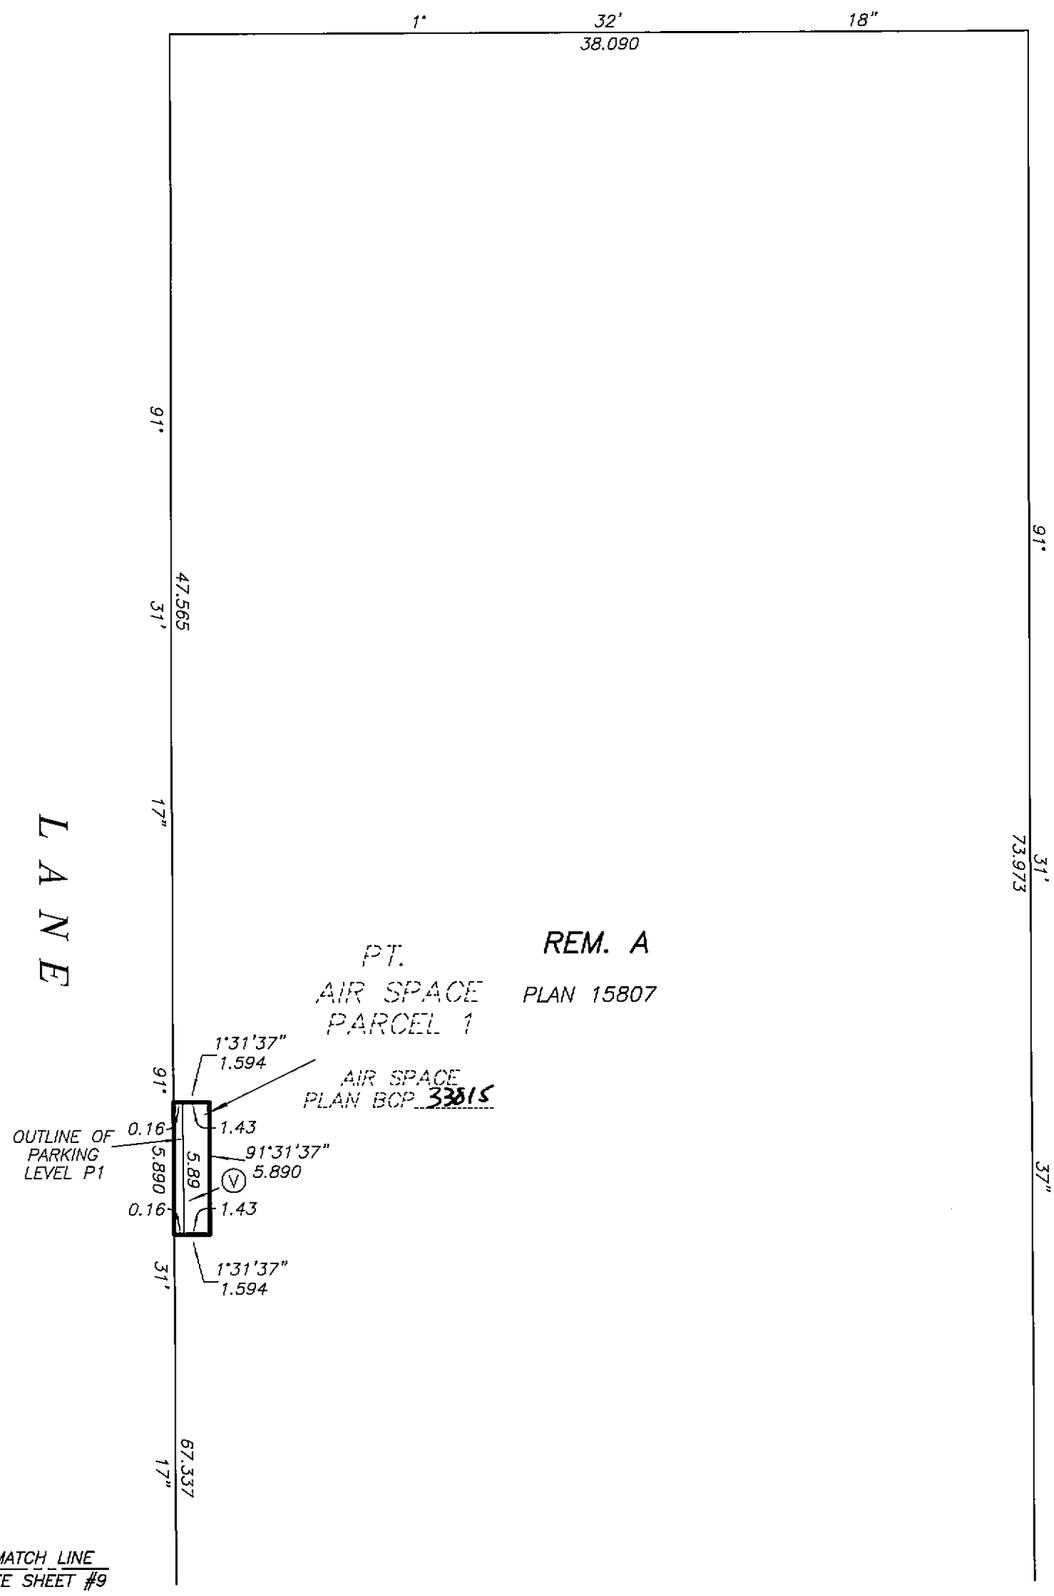

DATE : NOVEMBER 8, 2007

D.E.S.

DRAWING # 30541-15
FILE # 30541-15_Ce_P1

ORIGINAL

Status: Filed
Plan #: BCS2667 App #: N/A Ctrl #: (Altered)
RCVD: RQST: 2013-04-26 14.46.00

PROPERTY DIMENSIONS AND BUILDING LOCATION EAST PORTION

STRATA PLAN BCS 2667

ELEVATION 31.58 TO 35.80

SCALE 1:250

4 0 4 8

ALL DISTANCES ARE IN METRES.

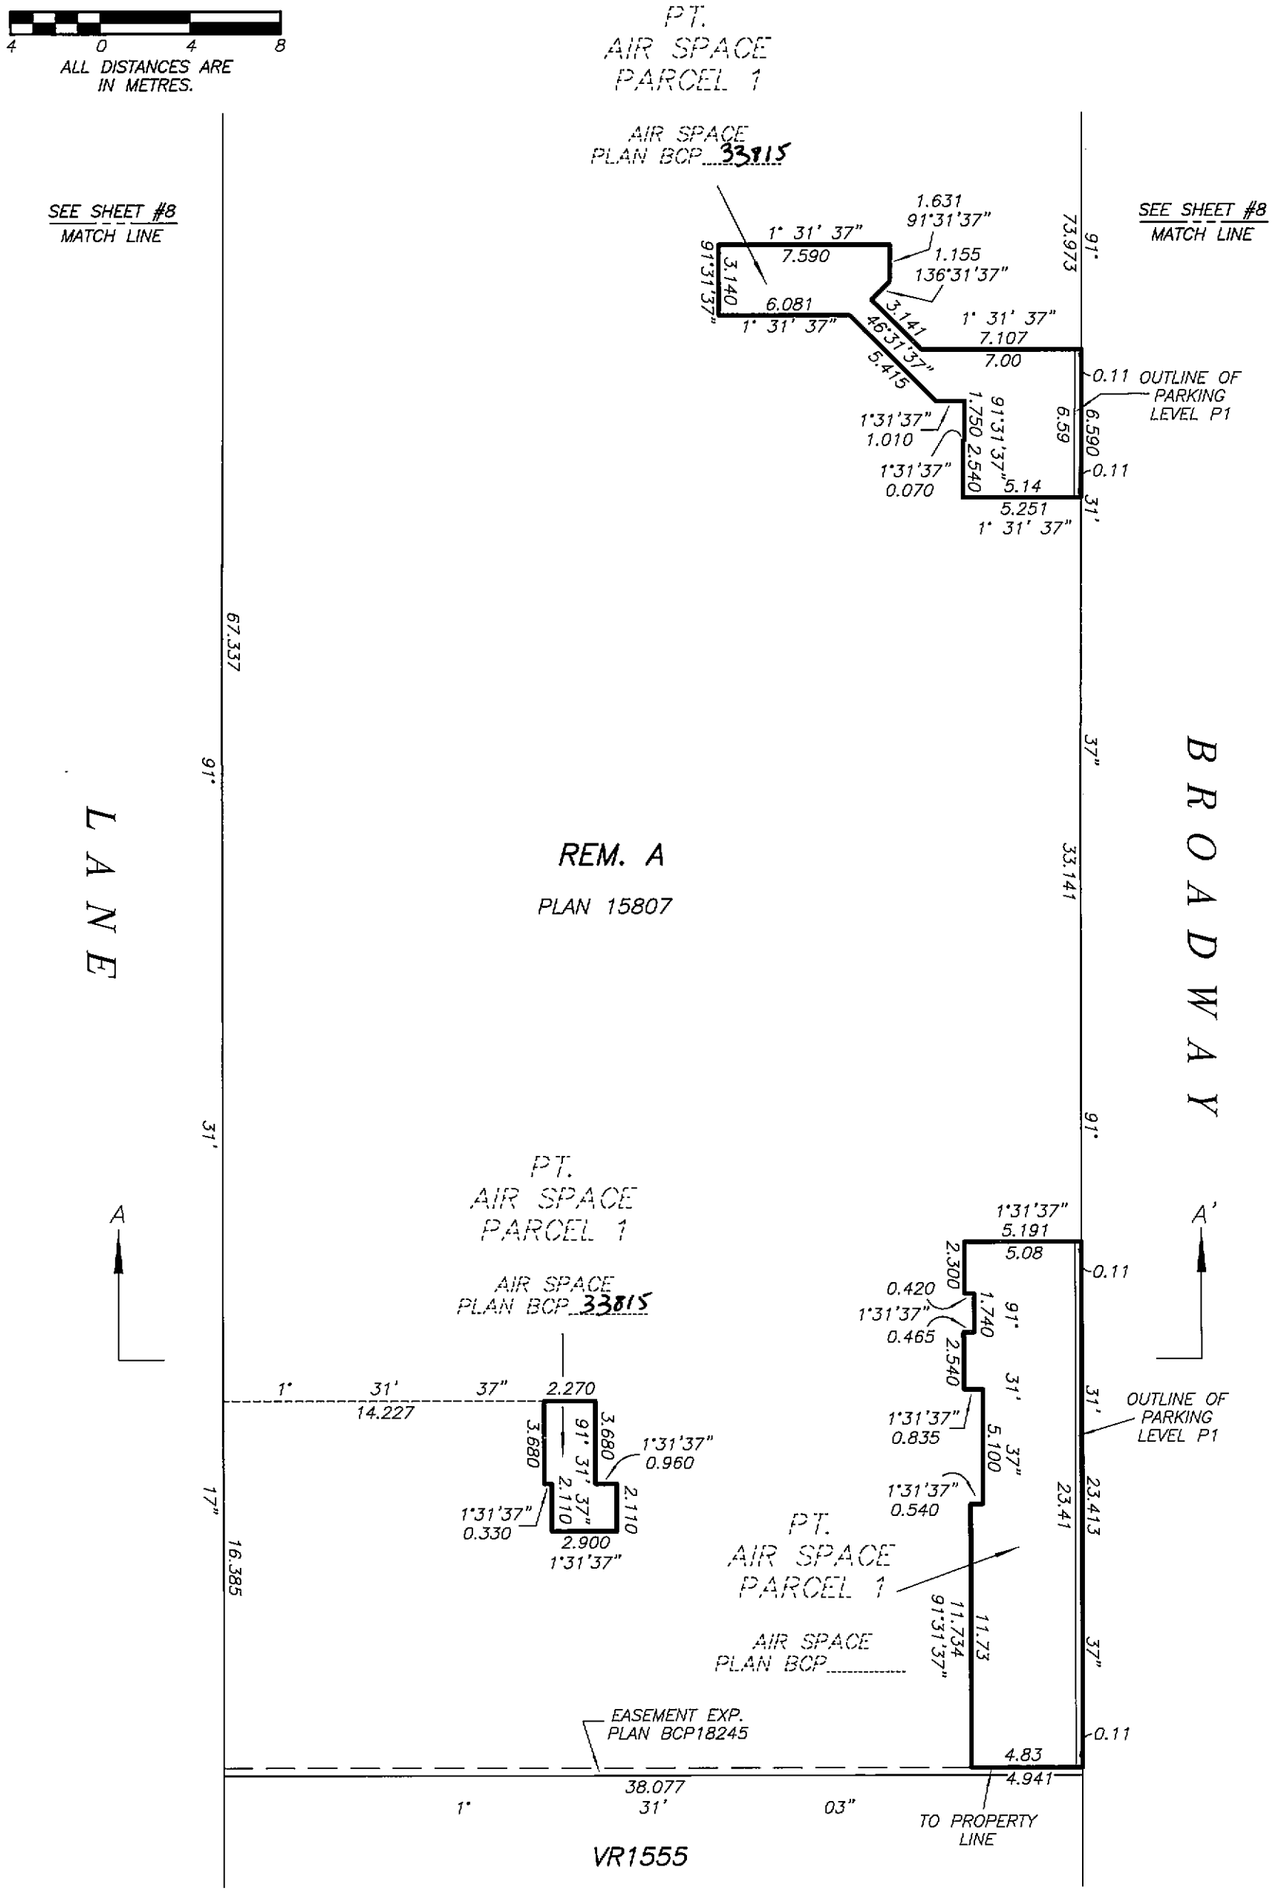

DATE : NOVEMBER 8, 2007

M. E. B.

DRAWING # 30541-15
FILE # 30541-15_Ce_P1

ORIGINAL

Status: Filed
Plan #: BCS2667 App #: N/A Ctrl #: (Altered)
RCVD: RQST: 2013-04-26 14.46.00

PROPERTY DIMENSIONS AND BUILDING LOCATION WEST PORTION

STRATA PLAN BCS 2667

ELEVATION 32.57 TO 37.82

SCALE 1:250

4 0 4 8

ALL DISTANCES ARE IN METRES.

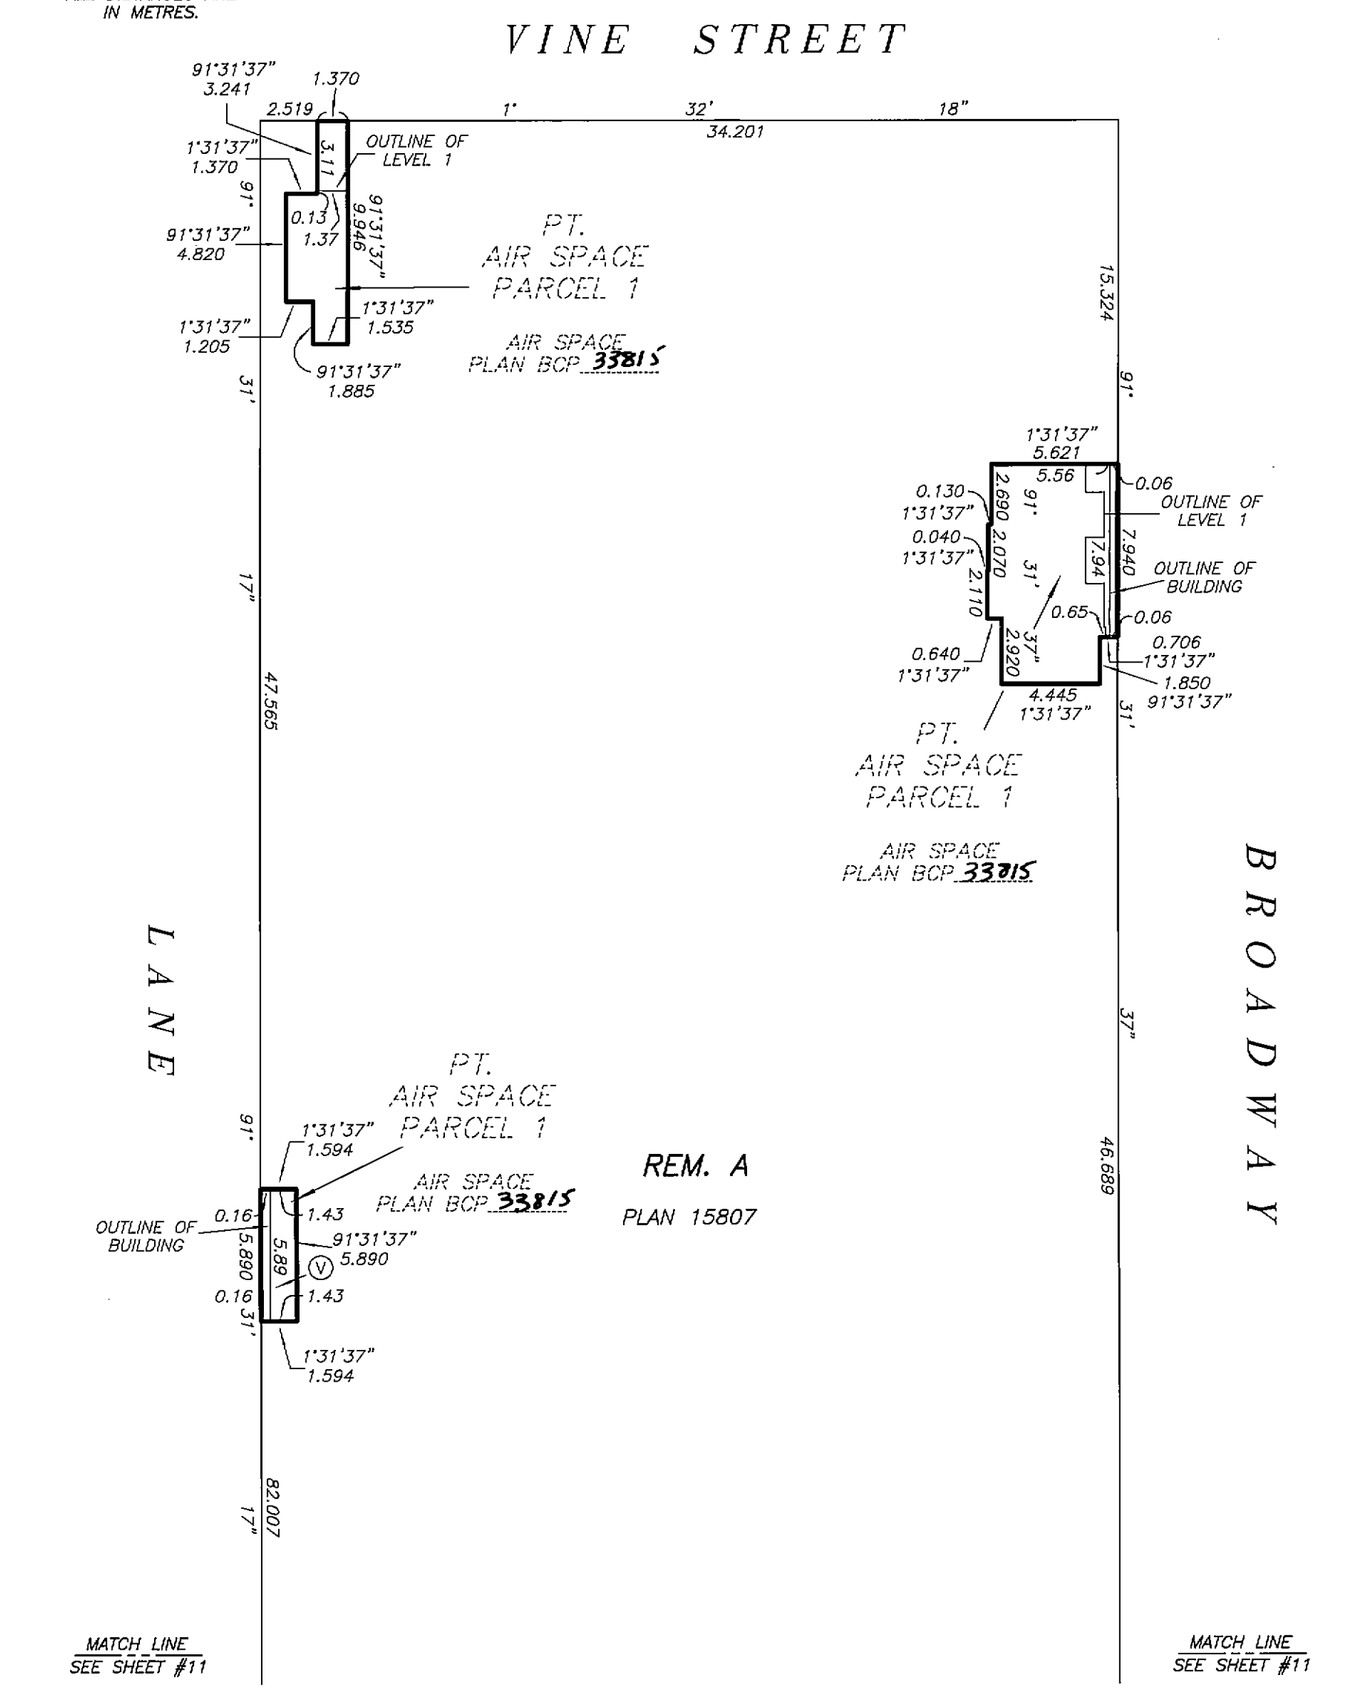

DATE : NOVEMBER 8, 2007

M.E.B.

DRAWING # 30541-15
FILE # 30541-15_Ce_L1

ORIGINAL

Status: Filed
Plan #: BCS2667 App #: N/A Ctrl #: (Altered)
RCVD: RQST: 2013-04-26 14.46.00

PROPERTY DIMENSIONS AND BUILDING LOCATION EAST PORTION

STRATA PLAN BCS 2667

ELEVATION 34.44 TO 37.82

SCALE 1:250

4 0 4 8

ALL DISTANCES ARE IN METRES.

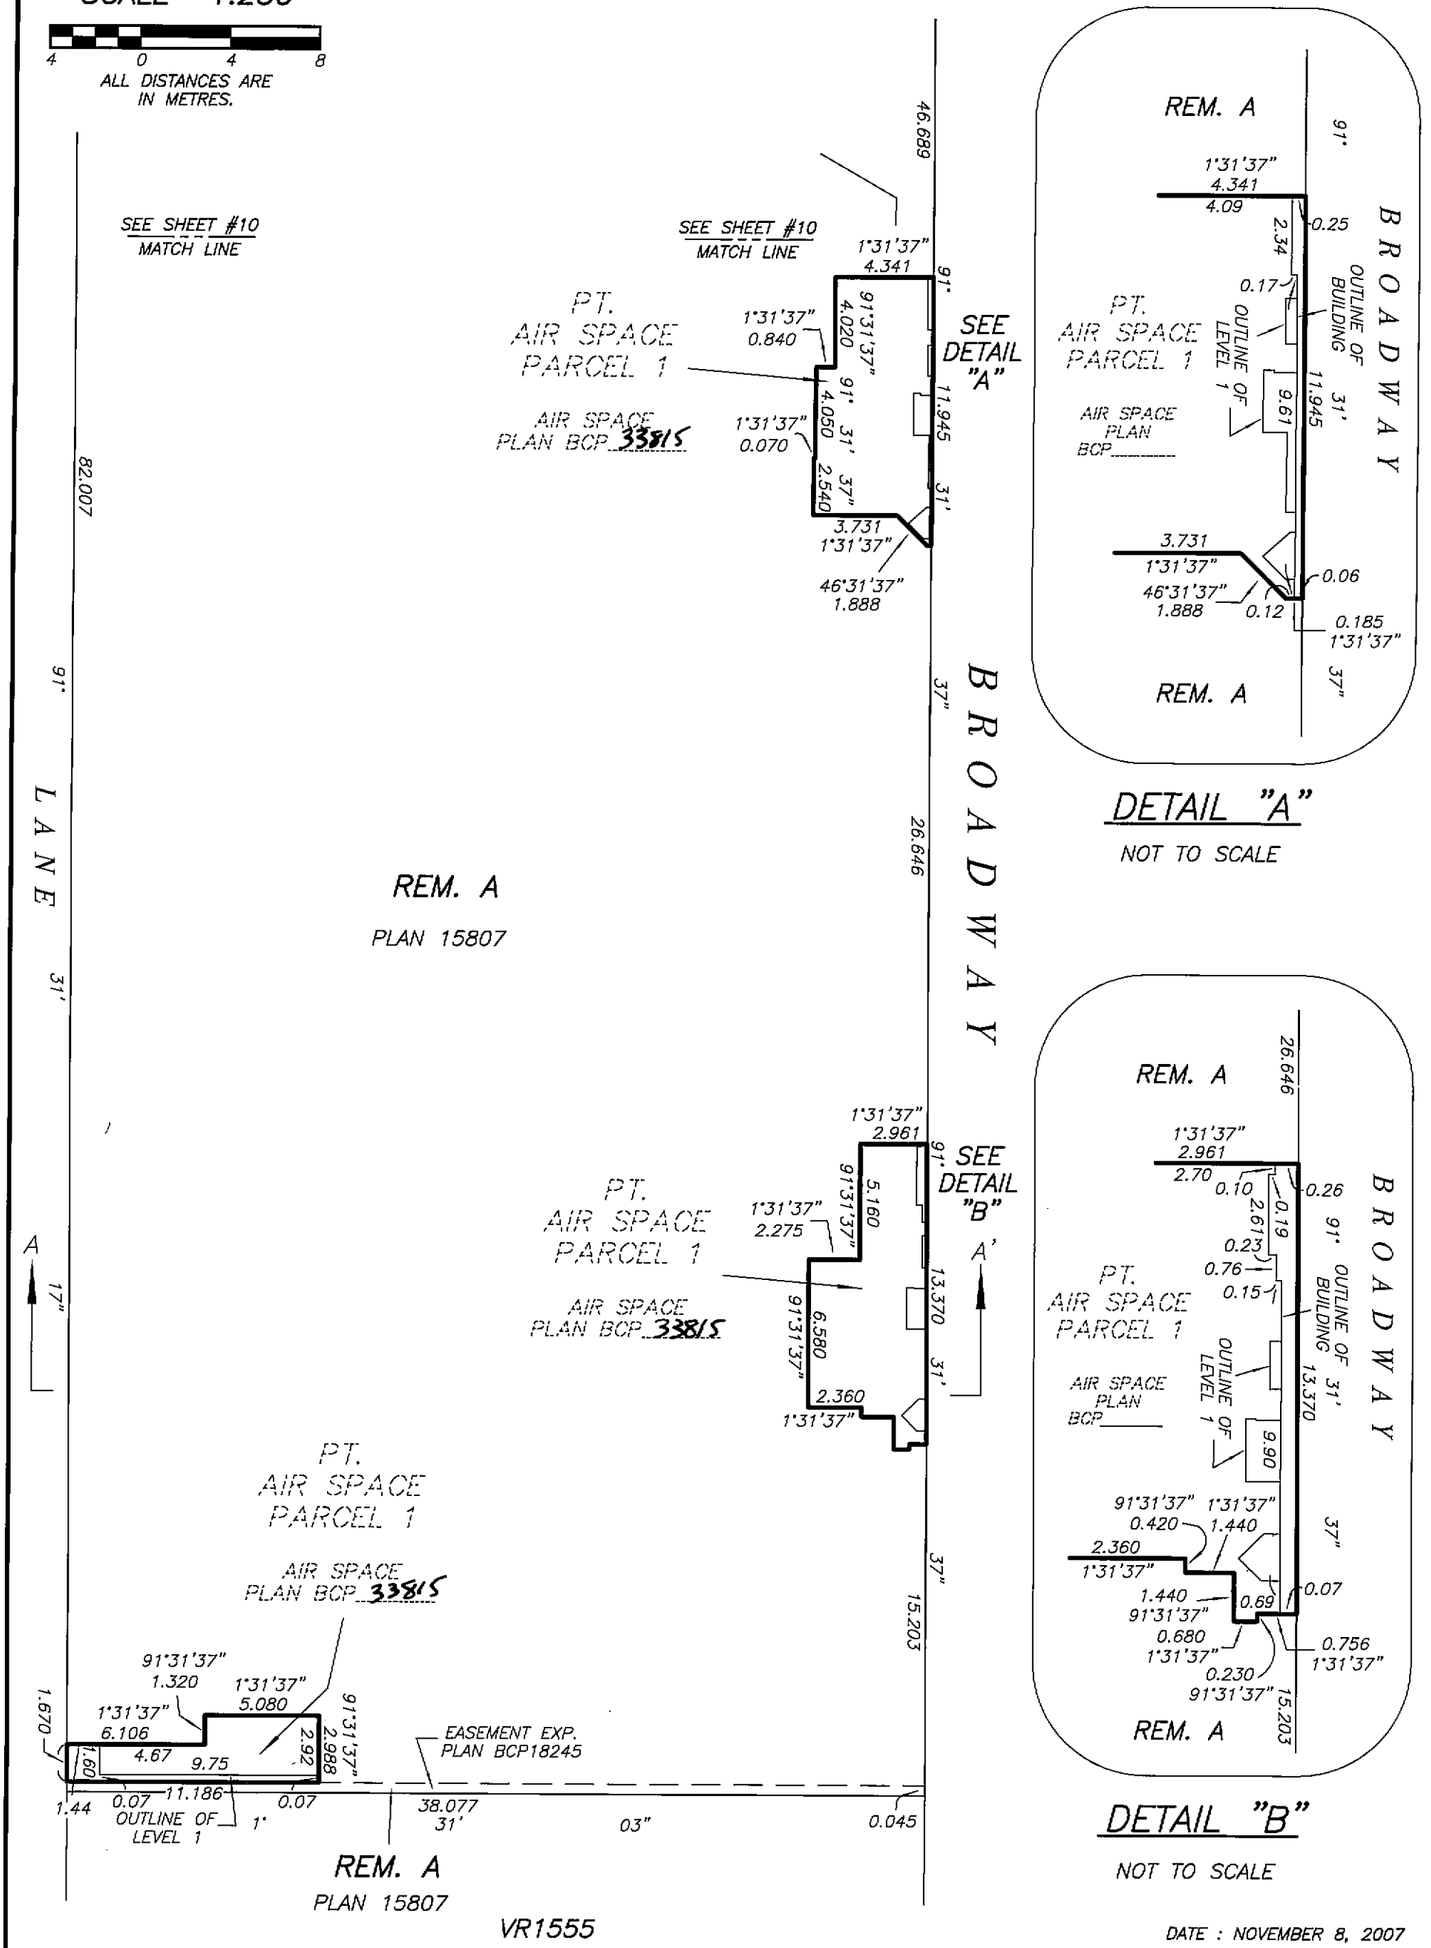

DETAIL "A"

NOT TO SCALE

DETAIL "B"

NOT TO SCALE

DRAWING # 30541-15
FILE # 30541-15_Ce_L1

DATE : NOVEMBER 8, 2007

M.E.B.

ORIGINAL

Status: Filed
Plan #: BCS2667 App #: N/A Ctrl #: (Altered)
RCVD: RQST: 2013-04-26 14.46.00

PROPERTY DIMENSIONS AND BUILDING LOCATION WEST PORTION

ELEVATION 37.82 TO 41.48

STRATA PLAN BCS 2667

SCALE 1:250

4 0 4 8

ALL DISTANCES ARE IN METRES.

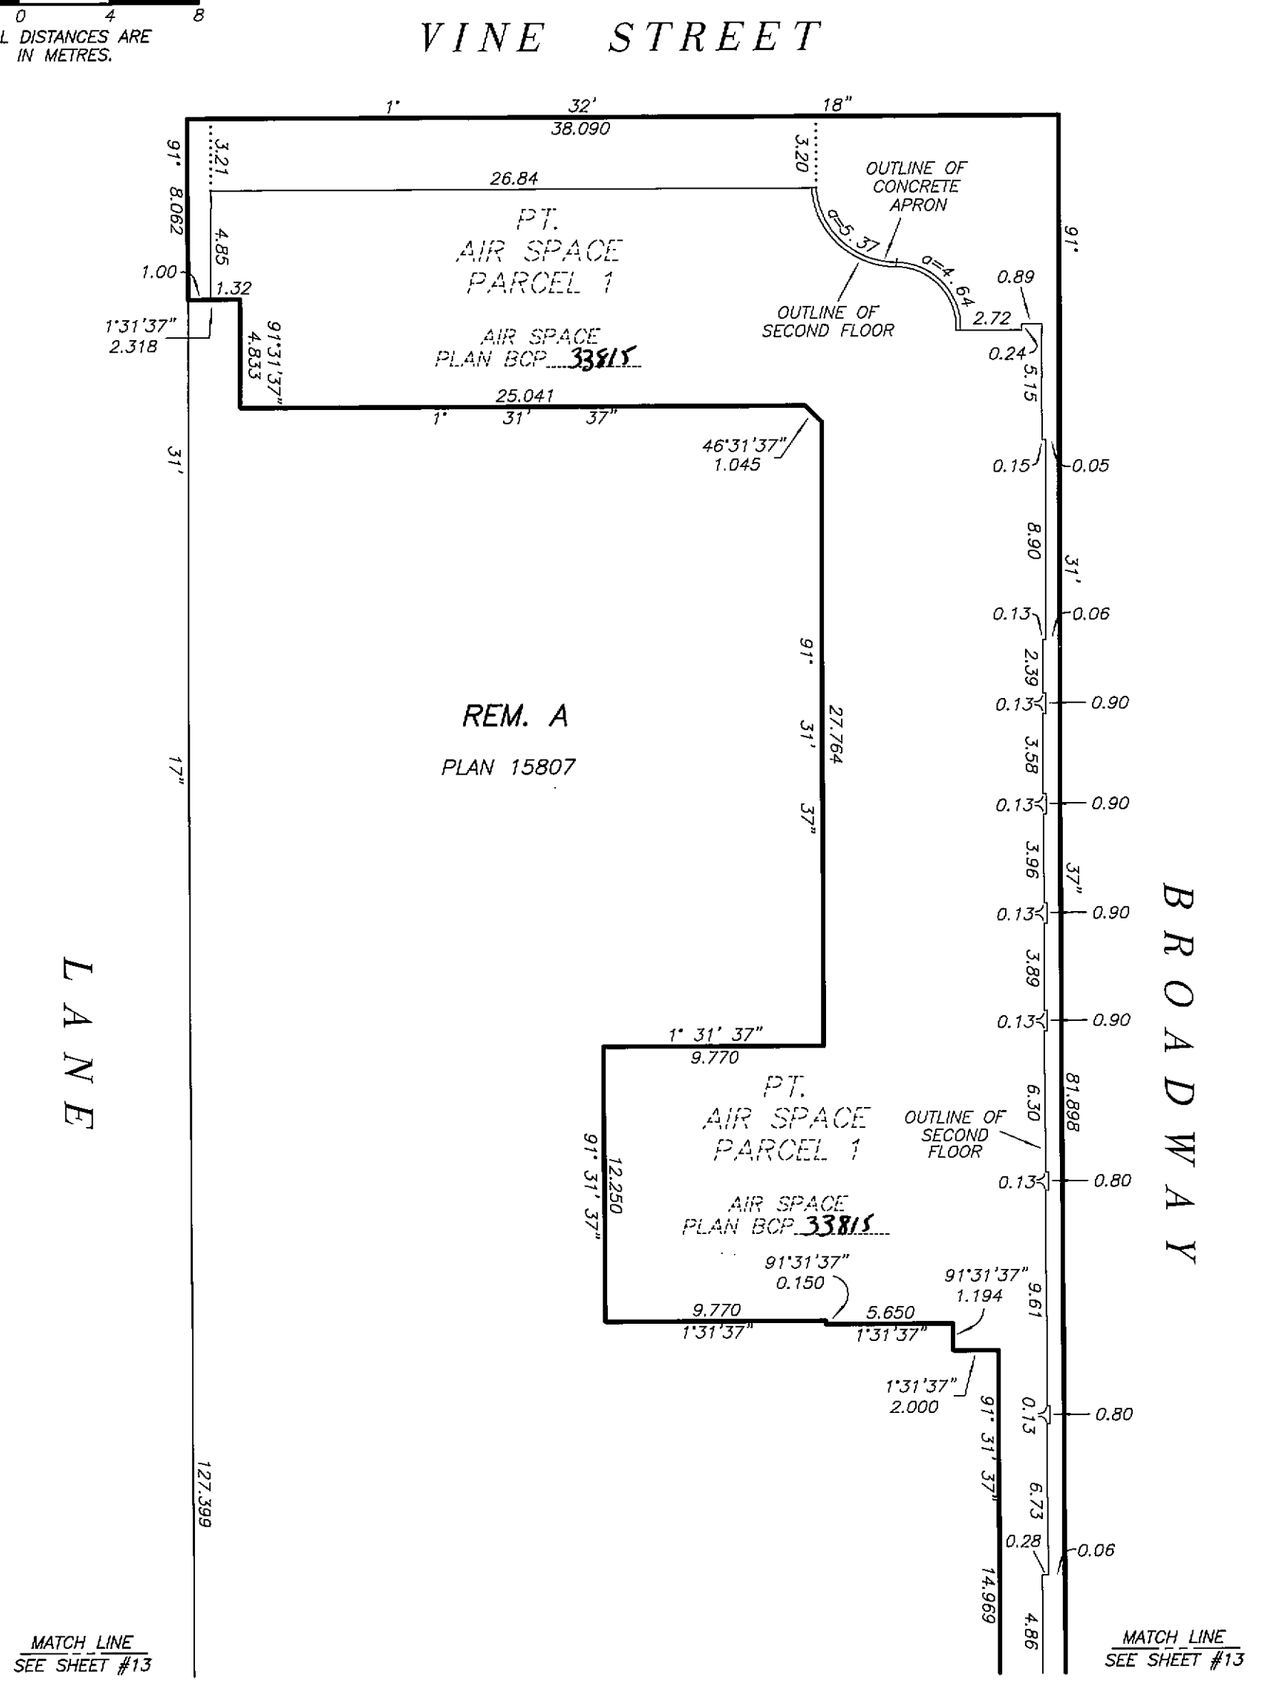

DATE : NOVEMBER 8, 2007

M.E.B.

DRAWING # 30541-15
FILE # 30541-15_Ce_L2

ORIGINAL

Status: Filed
Plan #: BCS2667 App #: N/A Ctrl #: (Altered)
RCVD: RQST: 2013-04-26 14.46.00

PROPERTY DIMENSIONS AND BUILDING LOCATION EAST PORTION

STRATA PLAN BCS 2667

ELEVATION 37.82 TO 41.48

SCALE 1:250

4 0 4 8

ALL DISTANCES ARE IN METRES.

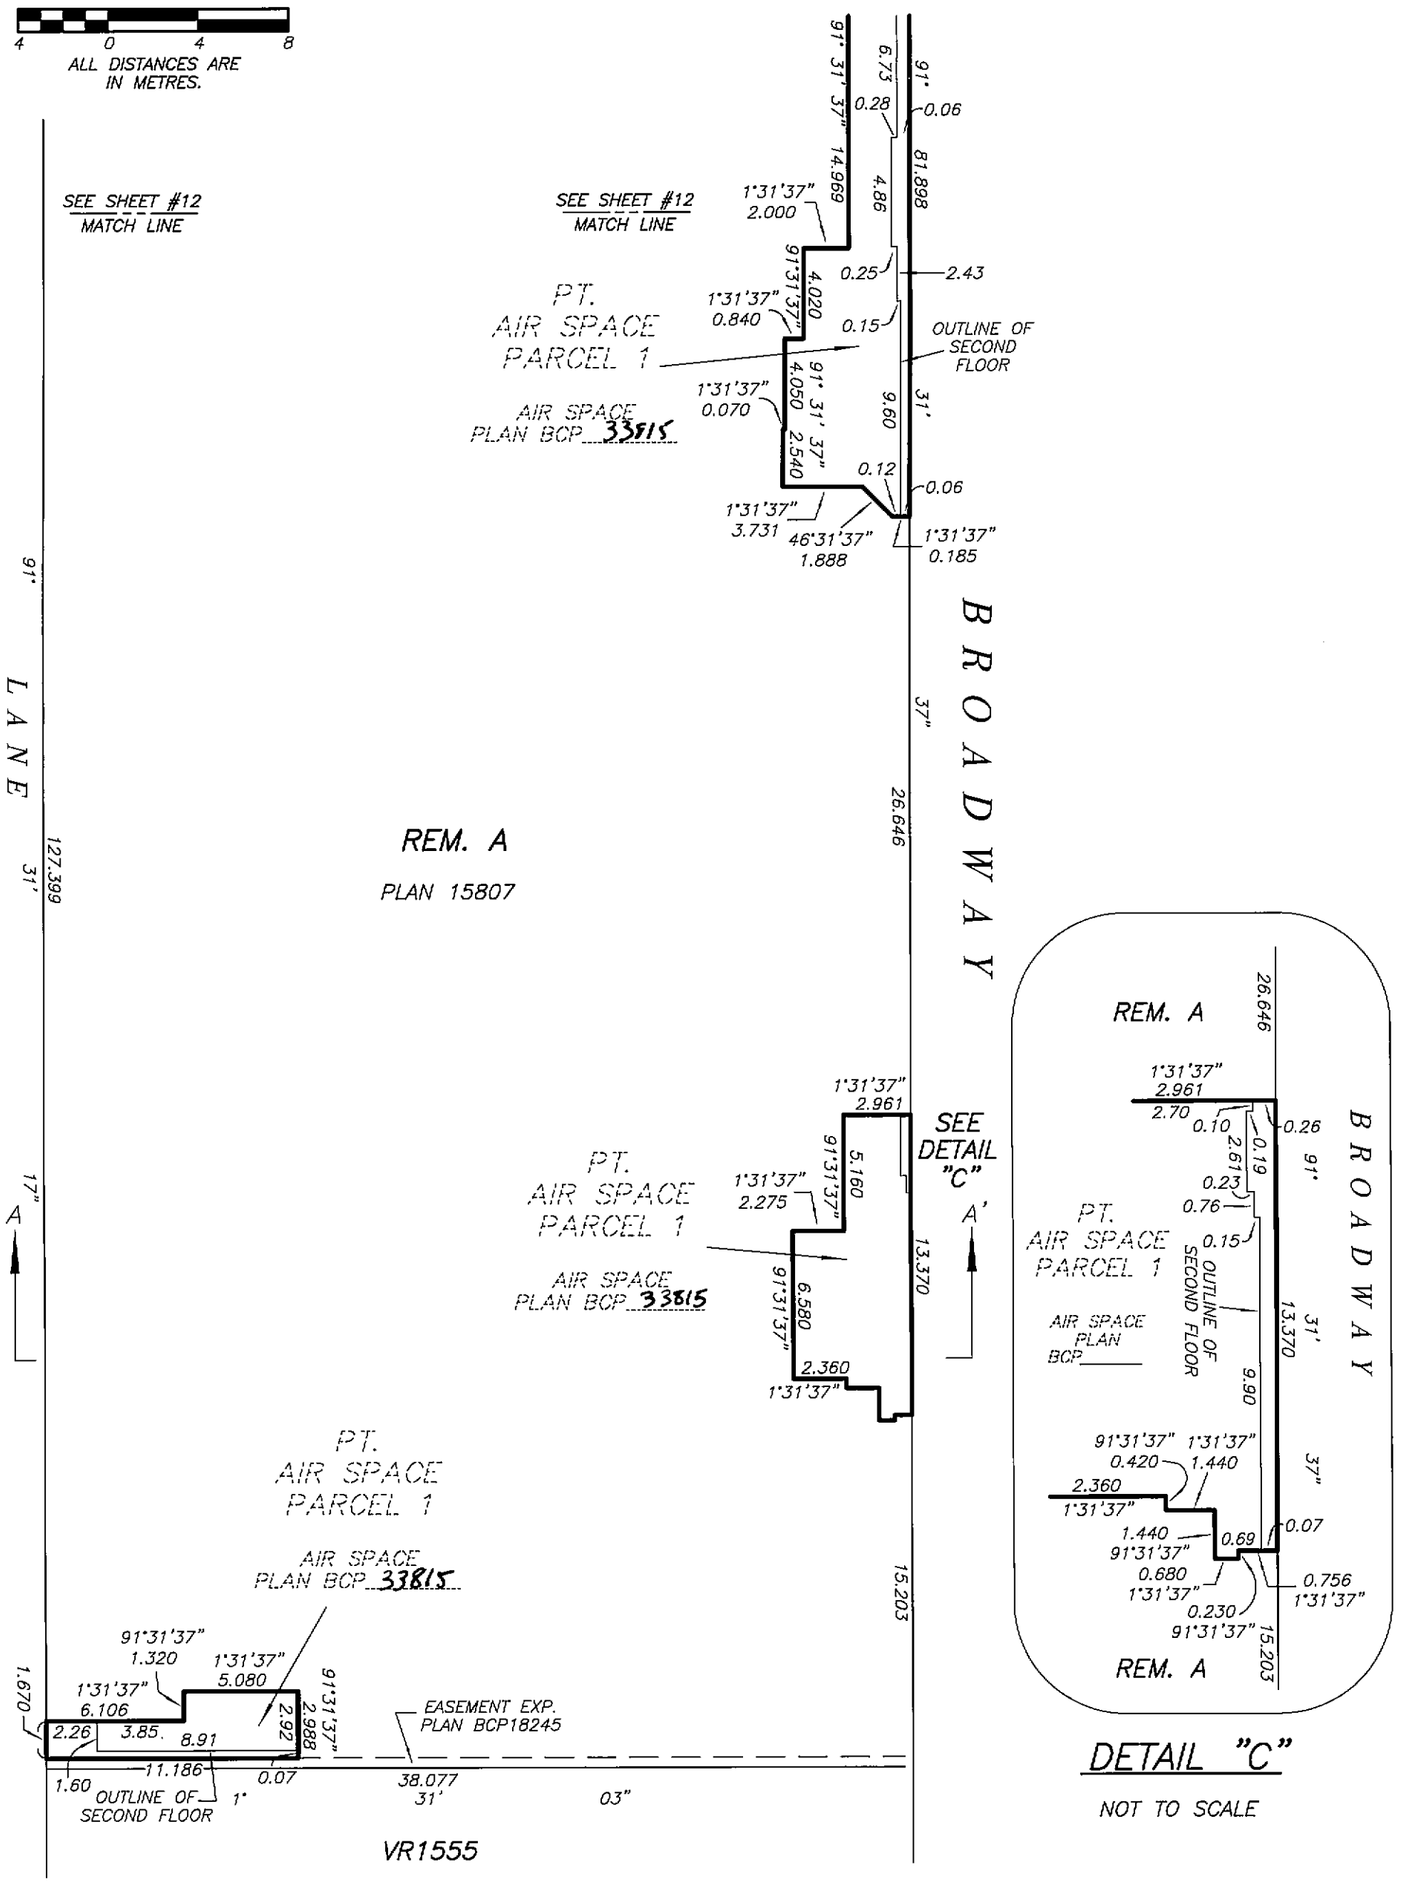

DETAIL "C"

NOT TO SCALE

DATE : NOVEMBER 8, 2007

M.C.B.

DRAWING # 30541-15
FILE # 30541-15_Ce_L2

ORIGINAL

Status: Filed
Plan #: BCS2667 App #: N/A Ctrl #: (Altered)
RCVD: RQST: 2013-04-26 14.46.00

PROPERTY DIMENSIONS AND BUILDING LOCATION WEST PORTION

ELEVATION 41.48 TO 70.00

STRATA PLAN BCS 2667

SCALE 1:250

4 0 4 8

ALL DISTANCES ARE IN METRES.

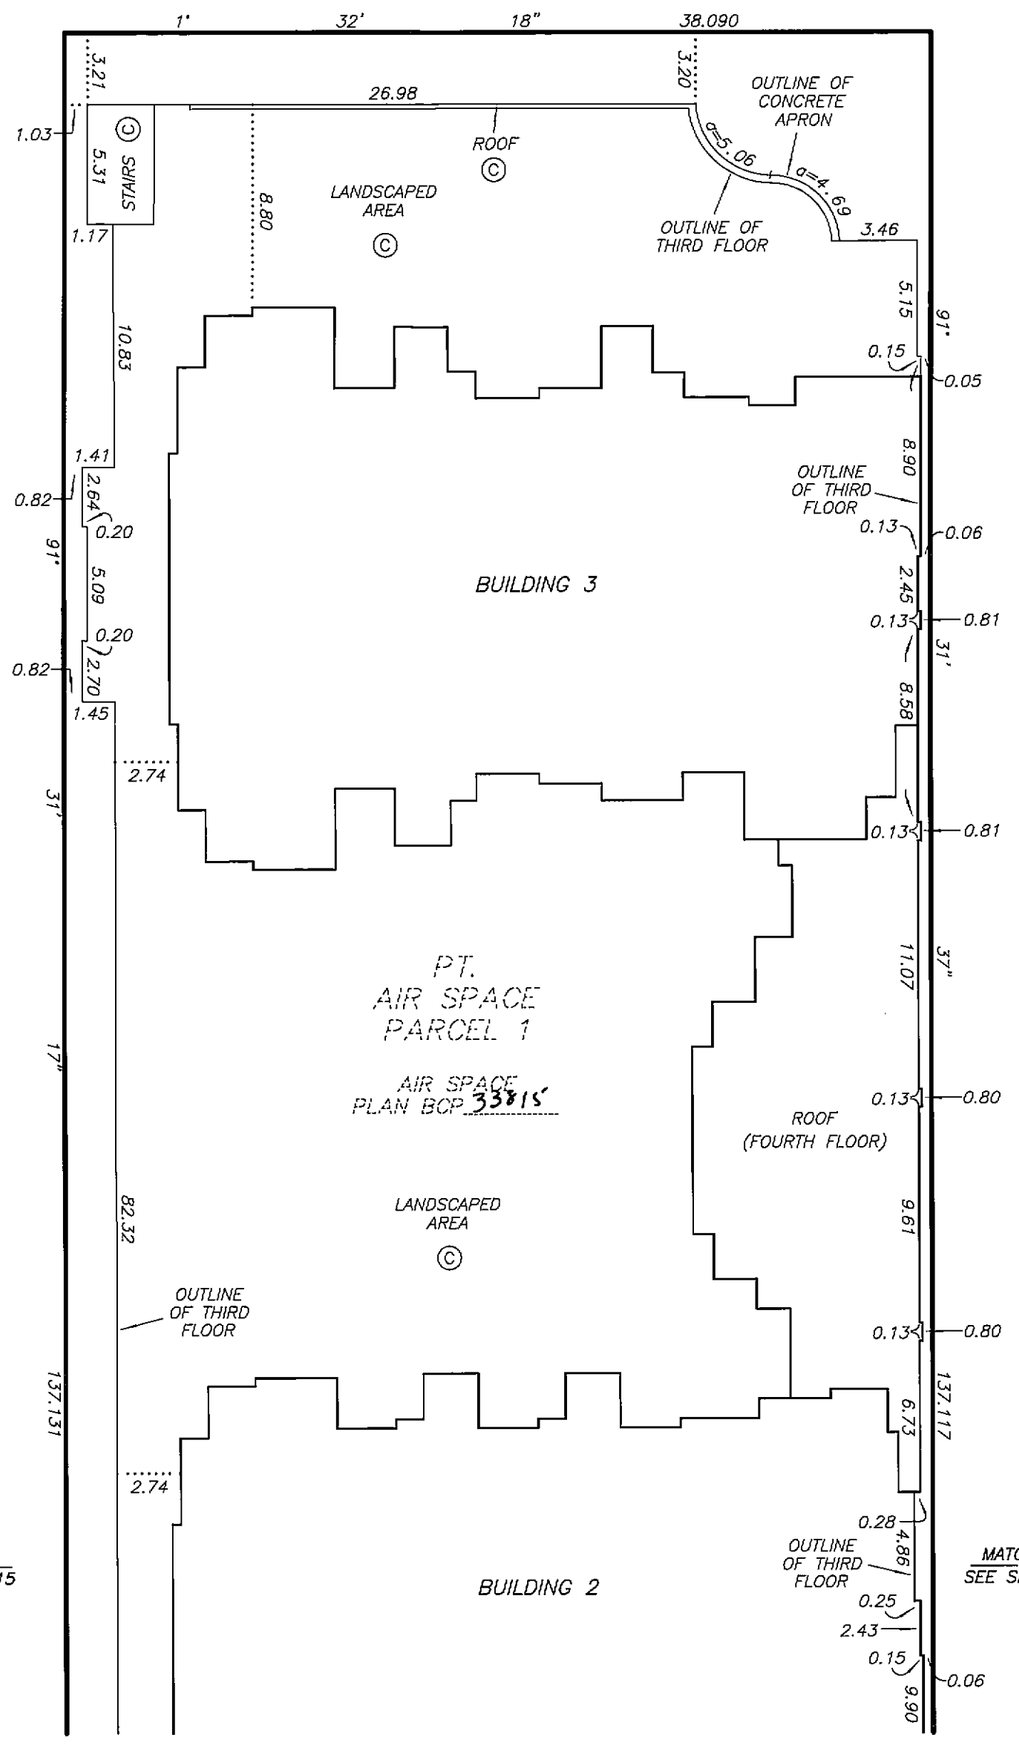

DATE : NOVEMBER 8, 2007

M.E.S.

DRAWING # 30541-15
FILE # 30541-15_Ce_L3

ORIGINAL

Status: Filed
Plan #: BCS2667 App #: N/A Ctrl #: (Altered)
RCVD: RQST: 2013-04-26 14.46.00

PROPERTY DIMENSIONS AND BUILDING LOCATION EAST PORTION

ELEVATION 41.48 TO 70.00

STRATA PLAN BCS 2667

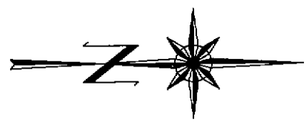

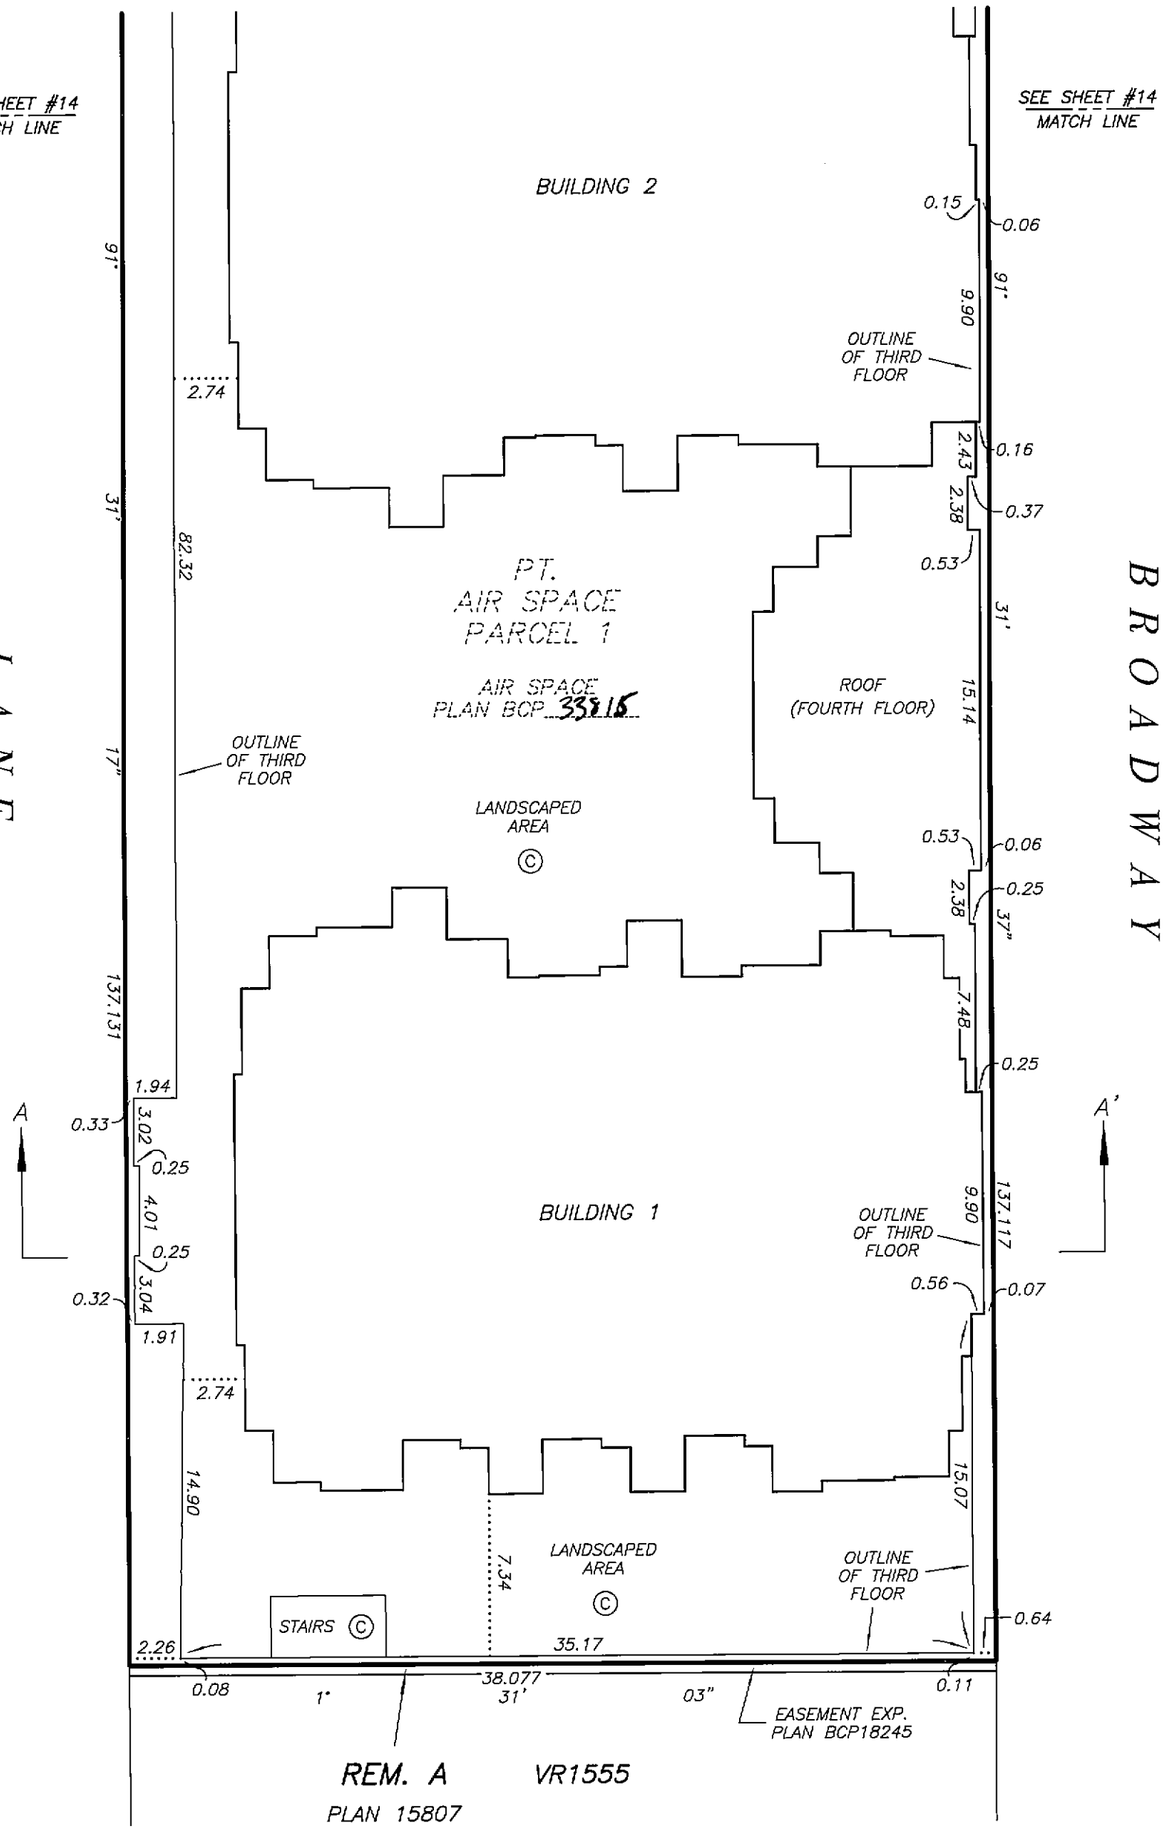

DATE : NOVEMBER 8, 2007

M.E.B.

DRAWING # 30541-15
FILE # 30541-15_Ce_L3

ORIGINAL

Status: Filed
Plan #: BCS2667 App #: N/A Ctrl #: (Altered)
RCVD: RQST: 2013-04-26 14.46.00

BUILDING LOCATION SECTION A – A'

STRATA PLAN BCS 2667

SCALE 1:250

4 0 4 8

ALL DISTANCES ARE IN METRES.

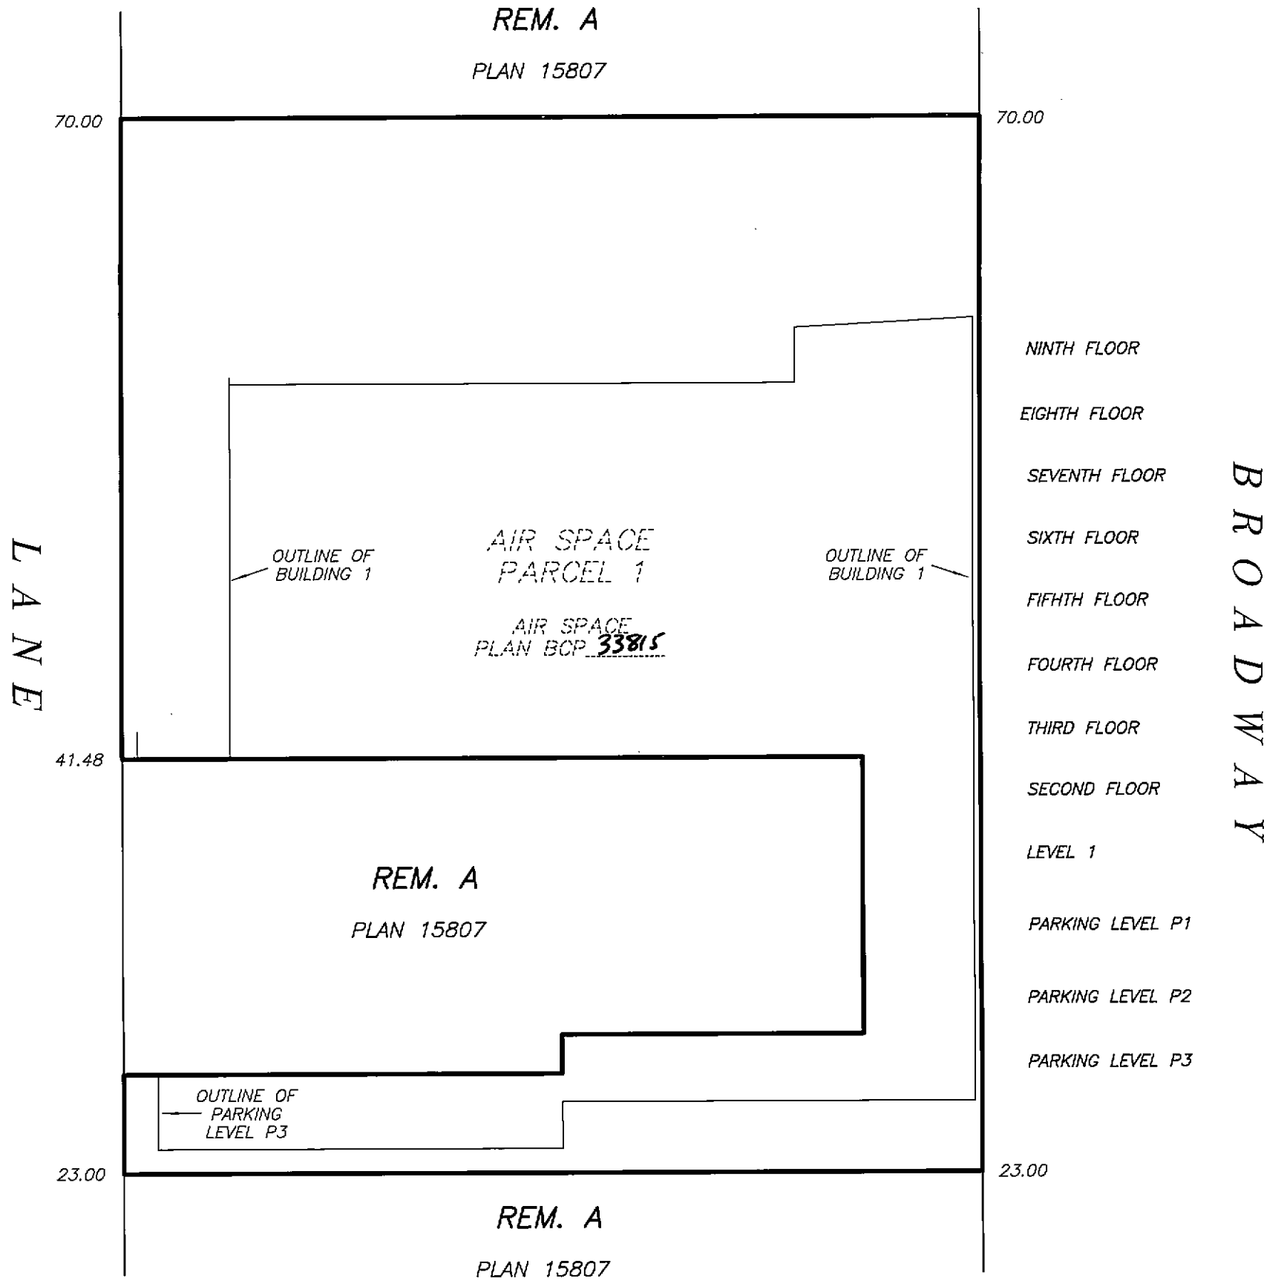

DRAWING # 30541–15
FILE # 30541–15_SA

DATE : NOVEMBER 8, 2007

M.E.B.

ORIGINAL

Status: Filed
Plan #: BCS2667 App #: N/A Ctrl #: (Altered)
RCVD: RQST: 2013-04-26 14.46.00

STRATA PLAN BCS 2667

OWNER :

KITSILANO VINE CENTRE LIMITED
(INCORPORATION No. 665428)

AUTHORIZED SIGNATORY DONNA FIGUEIRA

AUTHORIZED SIGNATORY

WITNESS AS TO ~~BOTH~~ SIGNATURES MAX COLLETT

SOLICITOR
OCCUPATION OF WITNESS

3000 - 1055 WEST GEORGIA ST.
VANCOUVER BC V6E 3R3
ADDRESS OF WITNESS

I, MIKE E. SHAW, A BRITISH COLUMBIA LAND SURVEYOR, CERTIFY THAT THE BUILDING INCLUDED IN THIS STRATA PLAN HAS NOT, AS OF NOVEMBER 8th , 2007, BEEN PREVIOUSLY OCCUPIED.

Mike E Shaw B.C.L.S.

DATE : NOVEMBER 8, 2007

M.E.S.

DRAWING # 30541-15
FILE # 30541-15_Sign

ORIGINAL

Status: Filed
Plan #: BCS2667 App #: N/A Ctrl #: (Altered)
RCVD: RQST: 2013-04-26 14.46.00

SECTIONS

STRATA PLAN BCS 2667

SCALE 1:400

5 0 5 10 15

ALL DISTANCES ARE IN METRES.

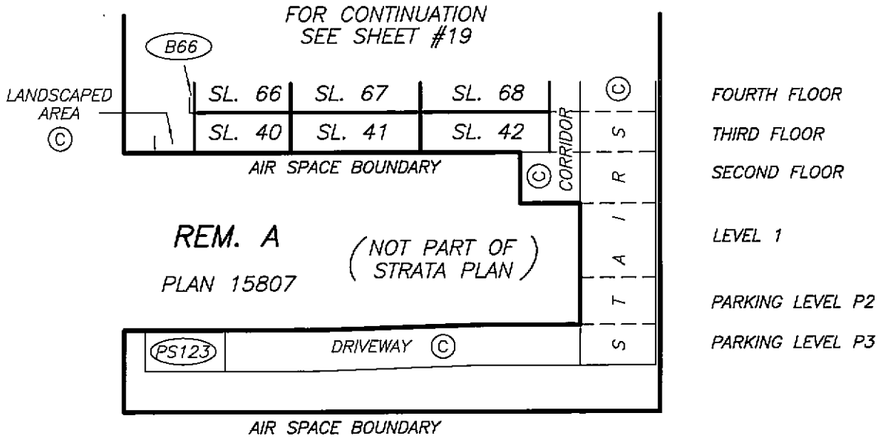

SECTION 3 – 3'

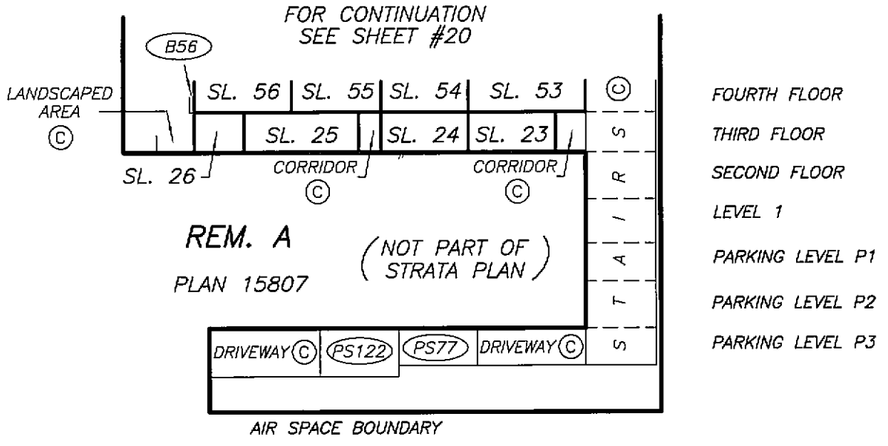

SECTION 2 – 2'

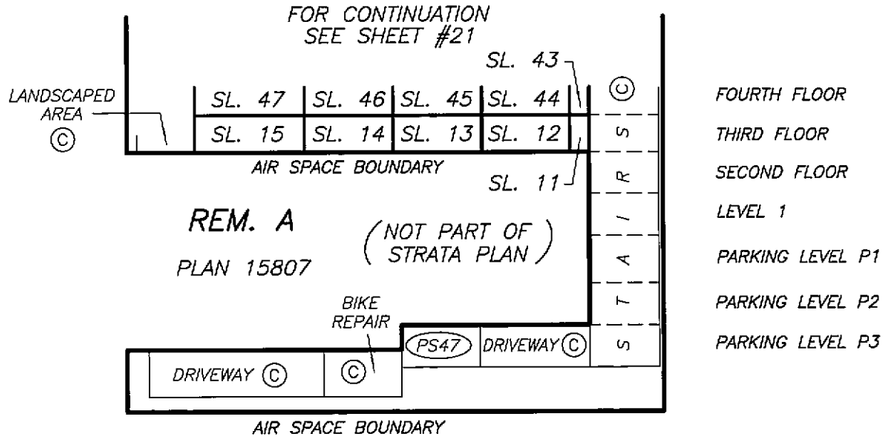

SECTION 1 – 1'

DATE : NOVEMBER 8, 2007

M.E.B.

DRAWING # 30541-15
FILE # 30541-15_S

ORIGINAL

Status: Filed
Plan #: BCS2667 App #: N/A Ctrl #: (Altered)
RCVD: RQST: 2013-04-26 14.46.00

SHEET 19 OF 56 SHEETS

STRATA PLAN BCS 2667

ORIGINAL

DATE : NOVEMBER 8, 2007

M.E.S.

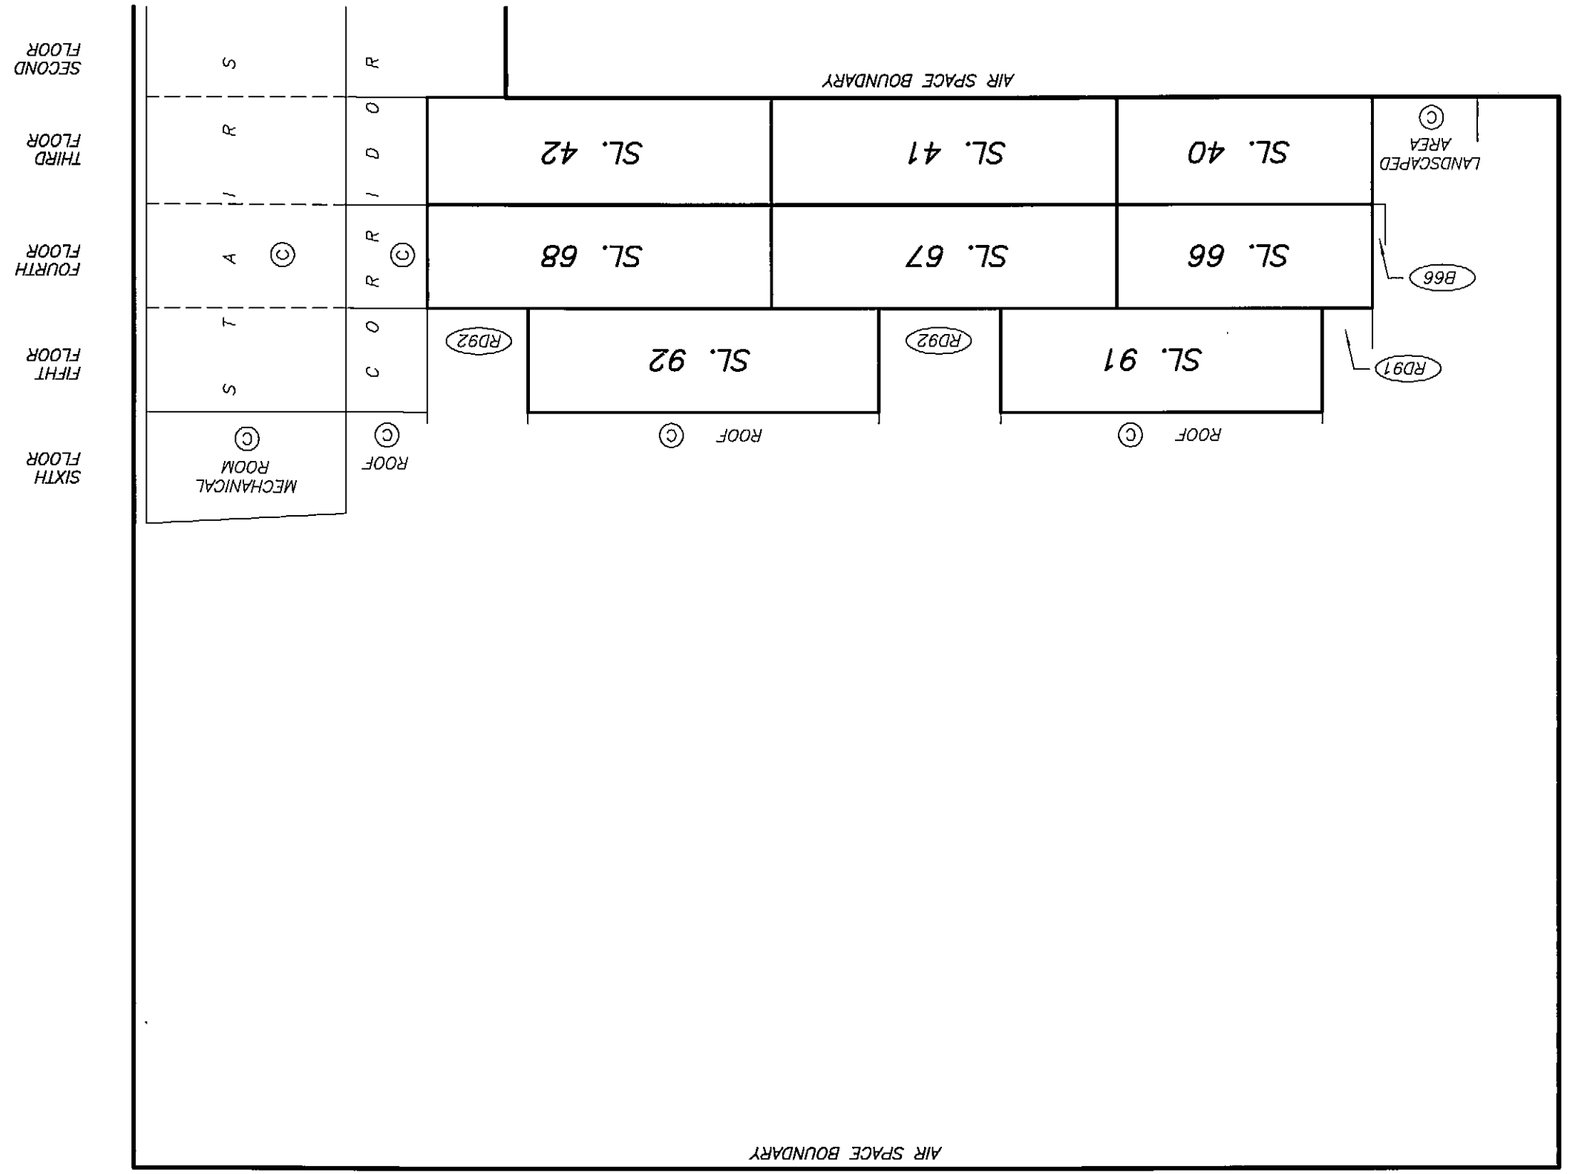

SECTION 3 - 3'

SCALE 1:150

2 0 2 4 6

ALL DISTANCES ARE IN METRES.

DRAWING # 30541-15
FILE # 30541-15_S3

SHEET 20 OF 56 SHEETS

STRATA PLAN BCS 2667

ORIGINAL

DATE : NOVEMBER 8, 2007

M.S.M.

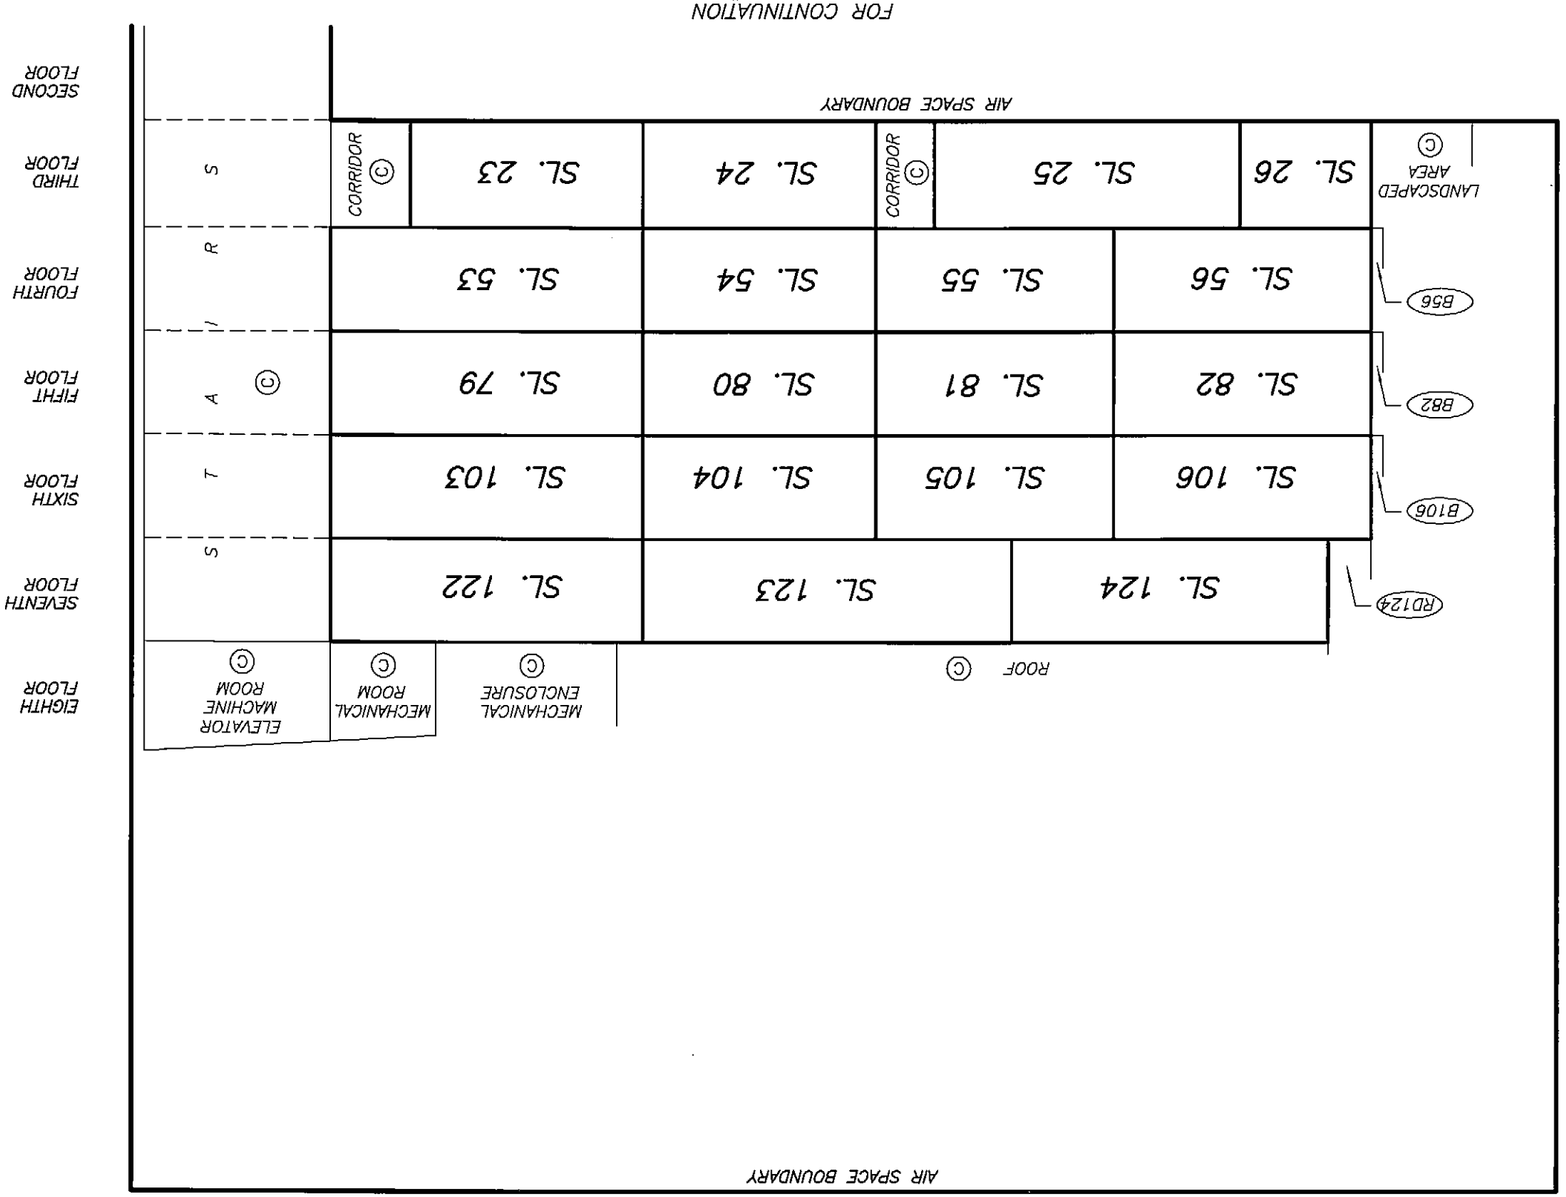

SECTION 2 – 2'

SCALE 1:150

2 0 2 4 6

ALL DISTANCES ARE IN METRES.

DRAWING # 30541-15
FILE # 30541-15_S2

SHEET 21 OF 56 SHEETS

STRATA PLAN BCS 2667

ORIGINAL

DATE : NOVEMBER 8, 2007

M.S.

FOR CONTINUATION SEE SHEET #18

AIR SPACE BOUNDARY

SECOND FLOOR						
THIRD FLOOR	STRATA	SL. 11	SL. 12	SL. 13	SL. 14	SL. 15
FOURTH FLOOR	STRATA	SL. 43	SL. 44	SL. 45	SL. 46	SL. 47
FIFHT FLOOR	AIR SPACE (C)	SL. 69	SL. 70	SL. 71	SL. 72	SL. 73
SIXTH FLOOR	STRATA	SL. 93	SL. 94	SL. 95	SL. 96	SL. 97
SEVENTH FLOOR	STRATA	SL. 112	SL. 113	SL. 114	SL. 115	SL. 116
EIGHTH FLOOR			SL. 128	SL. 129		SL. 130
NINTH FLOOR	ELEVATOR MACHINE ROOM (C)	VESTIBULE (C)	MECHANICAL ROOM (C)	MECHANICAL ENCLOSURE (C)	ROOF (C)	

LANDSCAPED AREA (C)

AIR SPACE BOUNDARY

SECTION 1 – 1'

SCALE 1:150

2 0 2 4 6

ALL DISTANCES ARE IN METRES.

DRAWING # 30541-15
FILE # 30541-15_S1

SHEET 22 OF 56 SHEETS

STRATA PLAN BCS 2667

ORIGINAL

DATE : NOVEMBER 8, 2007

M.E.S.

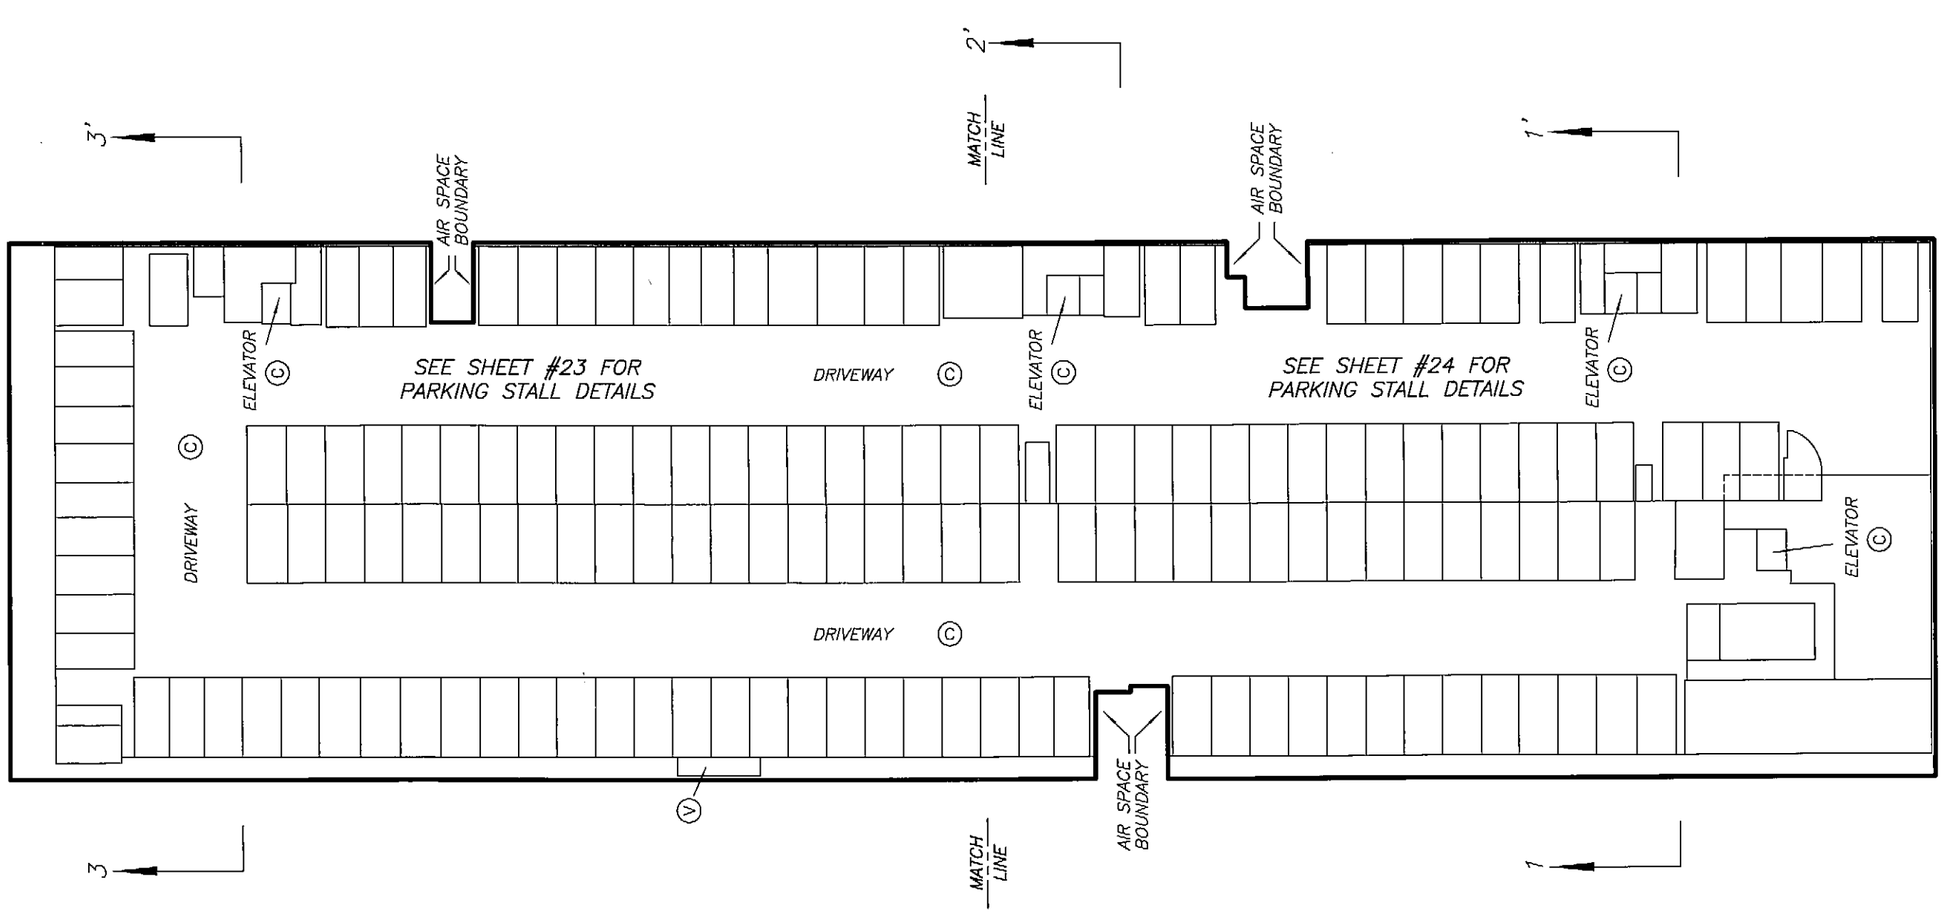

PARKING LEVEL P3

KEY PLAN

SCALE 1:400

5 0 5 10 15

ALL DISTANCES ARE IN METRES.

DRAWING # 30541-15
FILE # 30541-15_P3k

PARKING LEVEL P3
WEST PORTION

STRATA PLAN BCS 2667

SCALE 1:200

3 0 6

ALL DISTANCES ARE IN METRES.

AMENDED PURSUANT TO SEC 258
STRATA PROPERTY ACT. THIS 24TH DAY JAN 2008
SEE AMENDED SHEET 23A AND BB190513

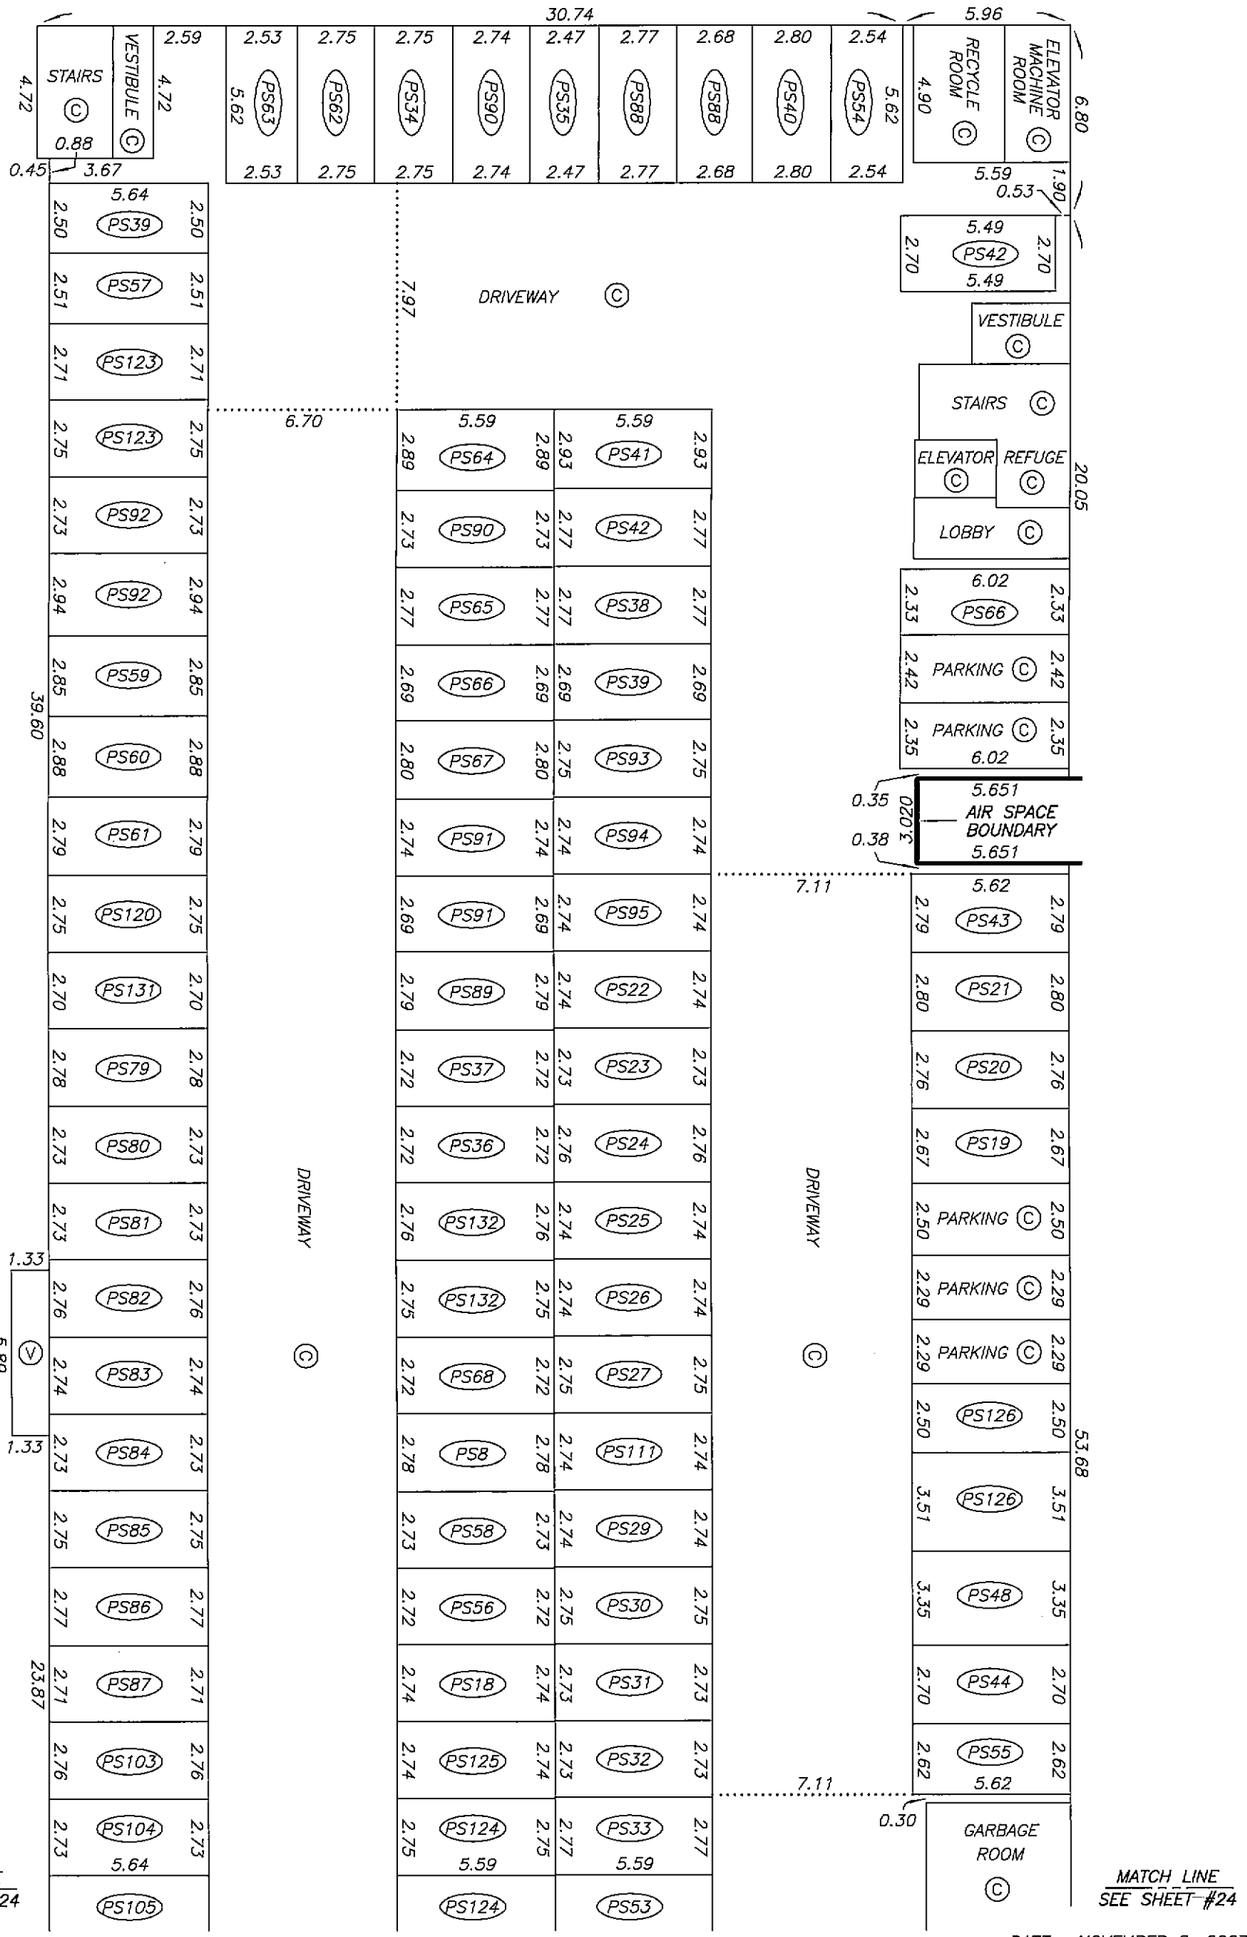

DATE : NOVEMBER 8, 2007

M.E.B.

DRAWING # 30541-15
FILE # 30541-15_P3

ORIGINAL

Status: Filed
Plan #: BCS2667 App #: N/A Ctrl #: (Altered)
RCVD: RQST: 2013-04-26 14.46.00

EXPLANATORY PLAN TO AMEND STRATA PLAN BCS2667, TO DESIGNATE LIMITED COMMON PROPERTY FOR STRATA LOTS 3, 7, 16, 48 AND 117

PURSUANT TO SECTION 258 OF STRATA PROPERTY ACT

STRATA PLAN BCS 2667

DEPOSITED AND REGISTERED IN THE LAND TITLE OFFICE AT NEW WESTMINSTER, B.C.

THIS 24 DAY OF JANUARY, 2008

IAN MACDONALD /CP
REGISTRAR
BB190513

SCALE 1:200

3 0 6

ALL DISTANCES ARE IN METRES.

PARKING LEVEL P3 WEST PORTION

LEGEND

(PS48) TYPICAL – DENOTES PARKING STALL BEING LIMITED COMMON PROPERTY FOR THE EXCLUSIVE USE OF SL. 48

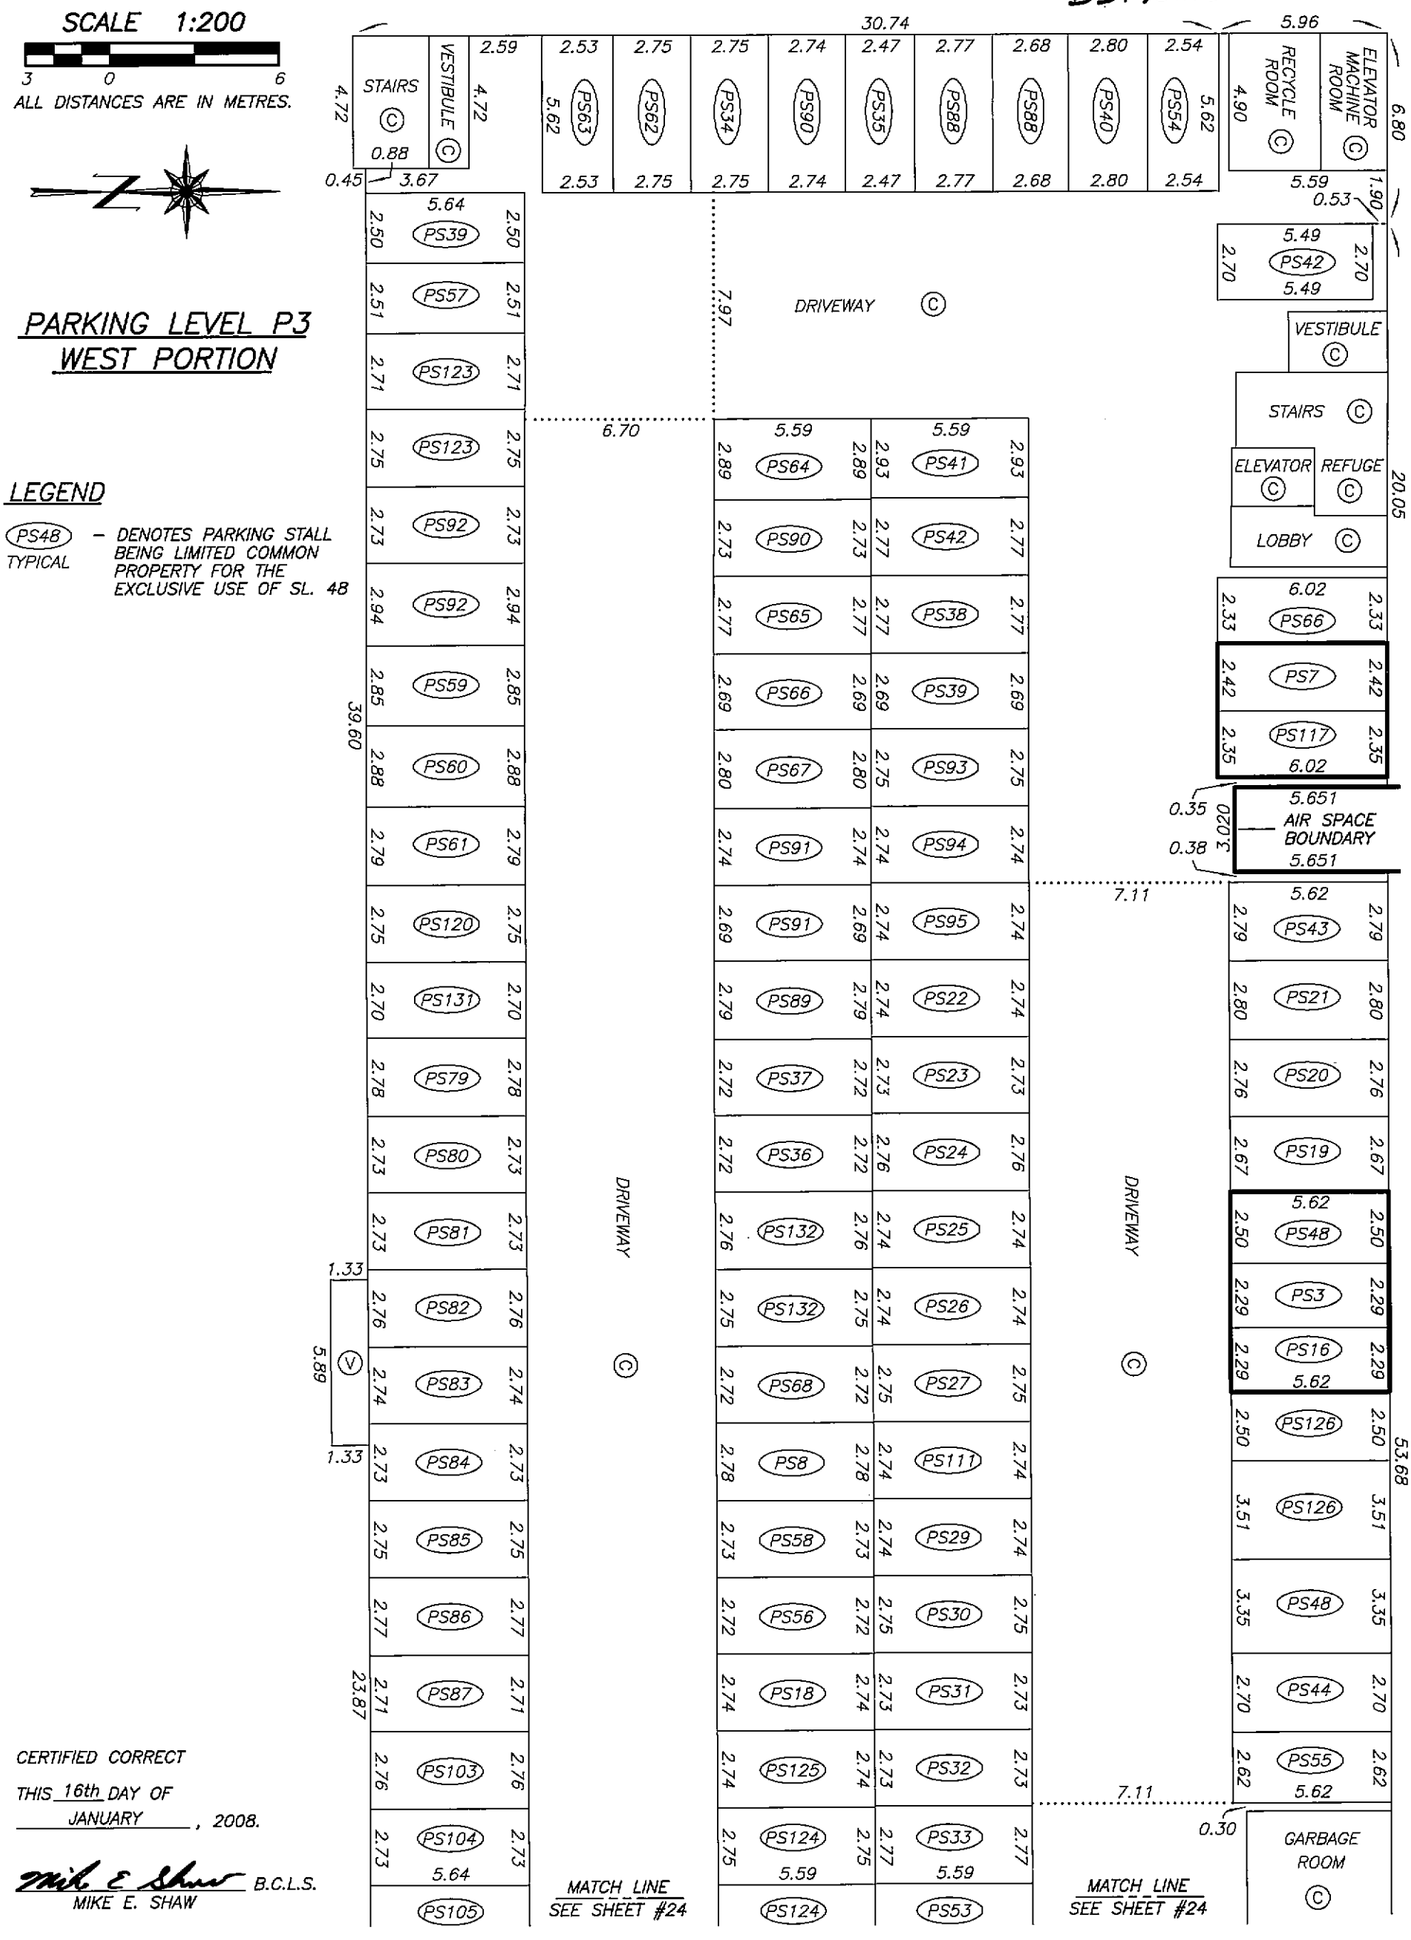

CERTIFIED CORRECT

THIS 16th DAY OF JANUARY, 2008.

MIKE E. SHAW B.C.L.S.

DATE : JANUARY 16, 2008

M.E.S.

DRAWING # 30541-15 Revision #1
FILE # 30541-15_P3_R

ORIGINAL

Status: Filed

Plan #: BCS2667 App #: N/A Ctrl #: (Altered)

RCVD: RQST: 2013-04-26 14.46.00

SHEET 24 OF 56 SHEETS

STRATA PLAN BCS 2667

PARKING LEVEL P3
EAST PORTION

SCALE 1:200

0 3 6

ALL DISTANCES ARE IN METRES.

ORIGINAL

DATE : NOVEMBER 8, 2007 M.E.B.

SEE SHEET #23 MATCH LINE

GARBAGE ROOM Ⓒ
CORRIDOR Ⓒ
ELEVATOR Ⓒ
LOBBY Ⓒ
STAIRS Ⓒ
PARKING Ⓒ
AIR SPACE BOUNDARY
DRIVEWAY Ⓒ
RAMP Ⓒ
ELEVATOR MACHINE ROOM Ⓒ
BIKE REPAIR ROOM Ⓒ
STORAGE ROOM Ⓒ
GARBAGE ROOM Ⓒ
CORRIDOR
STORAGE ROOM

PS33 PS53 PS78 PS77 PS76 PS75 PS74 PS73 PS72 PS71 PS70 PS69 PS52 PS51 PS50 PS49 PS121 PS47 PS46 PS45
PS124 PS124 PS28 PS122 PS110 PS109 PS108 PS118 PS119 PS129 PS129 PS128 PS128 PS130 PS130 PS133 PS133
PS104 PS105 PS106 PS107 PS96 PS97 PS98 PS99 PS100 PS101 PS102 PS112 PS113 PS114 PS115 PS116 PS117
PS127 PS127 PS17 PS16 PS15 PS14 PS13 PS12 PS11

53.68 44.39 16.49 36.25 14.54 5.22 17.60 54.45 23.87 8.32 7.79

SEE SHEET #23 MATCH LINE

DRAWING # 30541-15
FILE # 30541-15_P3

PARKING LEVEL P2
KEY PLAN

STRATA PLAN BCS 2667

SCALE 1:400

5 0 5 10 15

ALL DISTANCES ARE IN METRES.

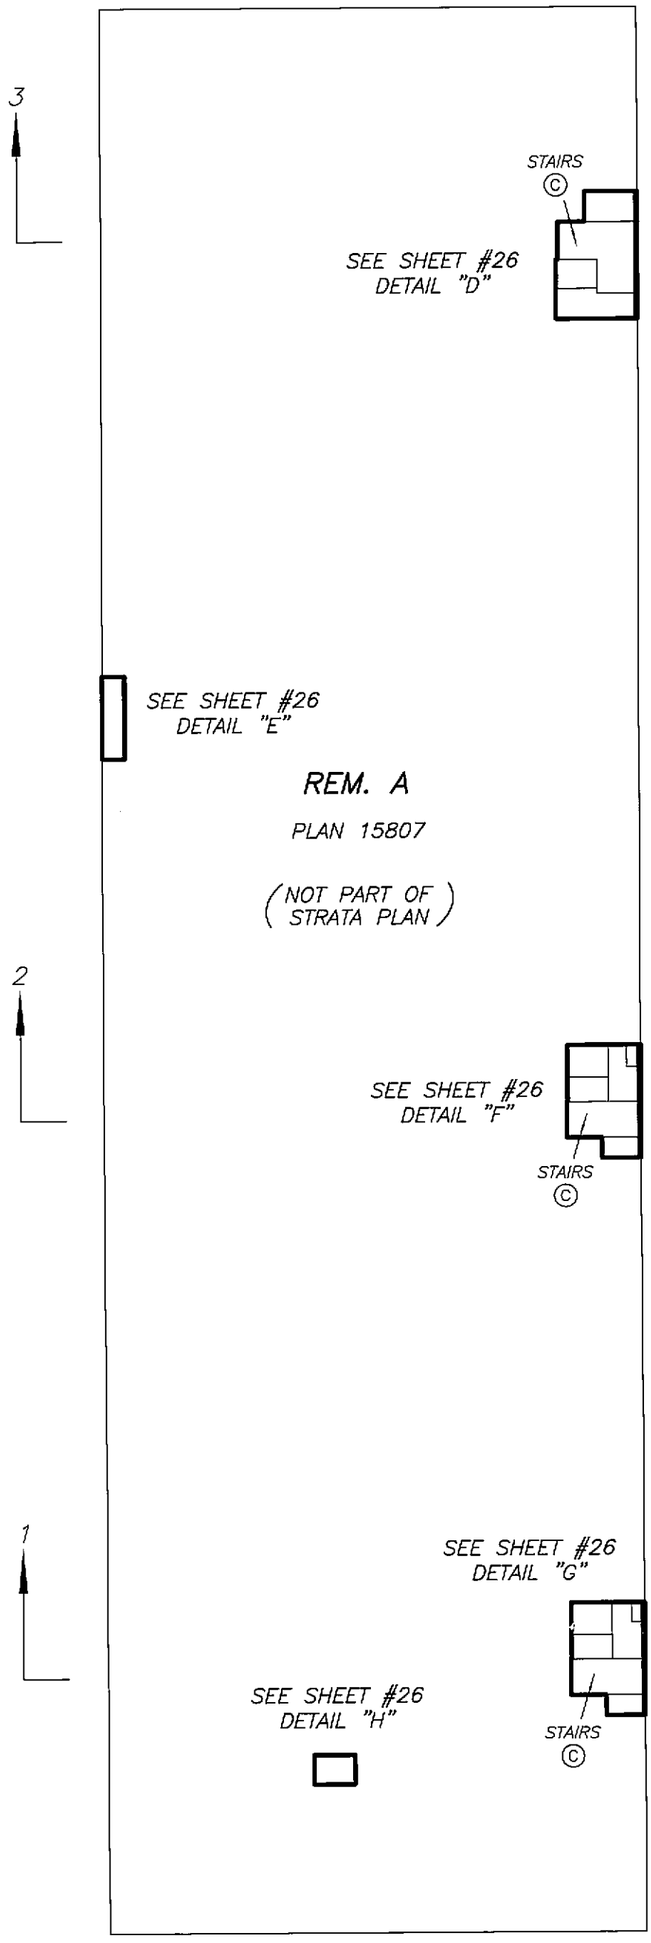

DATE : NOVEMBER 8, 2007

M. E. S.

DRAWING # 30541-15
FILE # 30541-15_P2k

ORIGINAL

Status: Filed
Plan #: BCS2667 App #: N/A Ctrl #: (Altered)
RCVD: RQST: 2013-04-26 14.46.00

PARKING LEVEL P2 DETAIL SHEET

STRATA PLAN BCS 2667

SCALE 1:150

2 0 2 4 6

ALL DISTANCES ARE IN METRES.

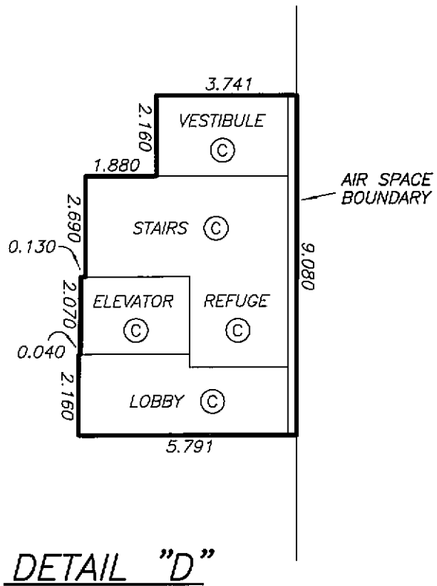

DETAIL "D"

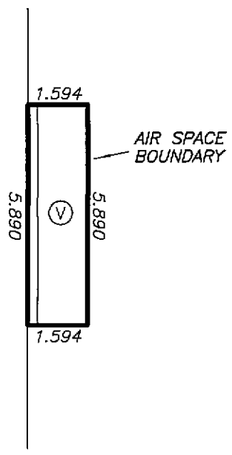

DETAIL "E"

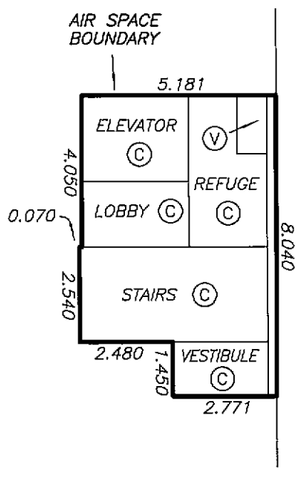

DETAIL "F"

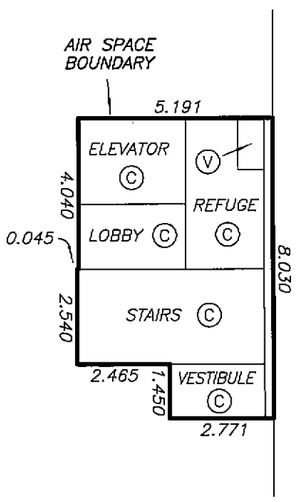

DETAIL "G"

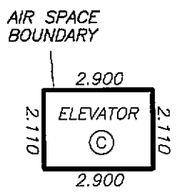

DETAIL "H"

DRAWING # 30541-15
FILE # 30541-15_P2

DATE : NOVEMBER 8, 2007

M. E. S.

ORIGINAL

Status: Filed
Plan #: BCS2667 App #: N/A Ctrl #: (Altered)
RCVD: RQST: 2013-04-26 14.46.00

PARKING LEVEL P1
KEY PLAN

STRATA PLAN BCS 2667

SCALE 1:400

5 0 5 10 15

ALL DISTANCES ARE IN METRES.

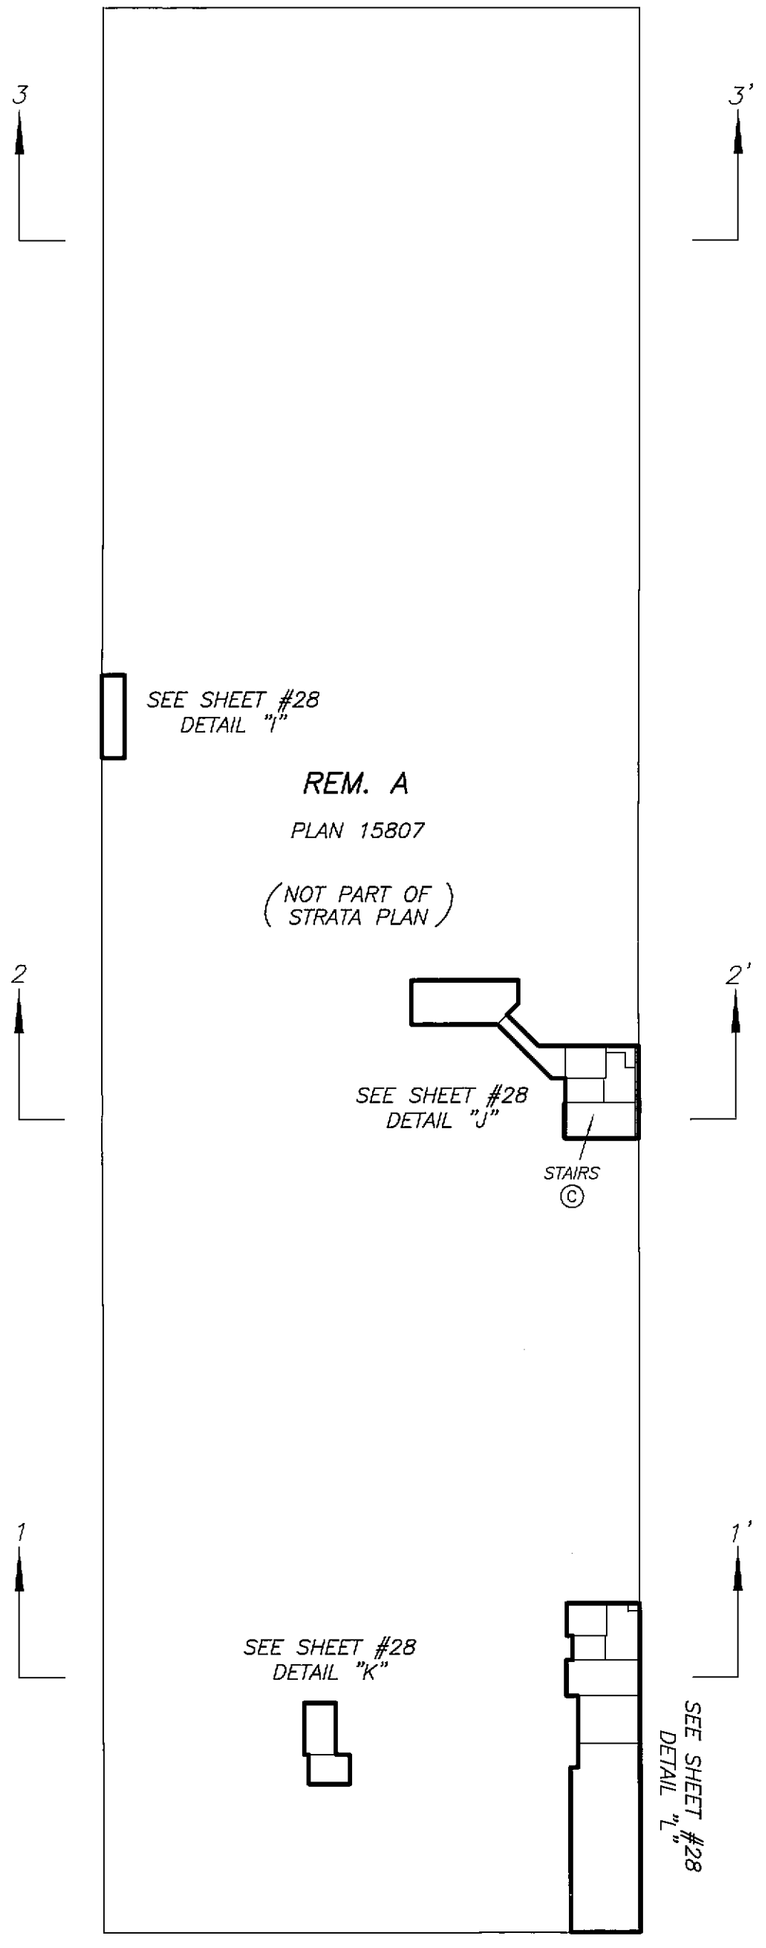

DATE : NOVEMBER 8, 2007

M. E. S.

DRAWING # 30541-15
FILE # 30541-15_P1k

ORIGINAL

Status: Filed
Plan #: BCS2667 App #: N/A Ctrl #: (Altered)
RCVD: RQST: 2013-04-26 14.46.00

PARKING LEVEL P1 DETAIL SHEET

STRATA PLAN BCS 2667

SCALE 1:150

2 0 2 4 6

ALL DISTANCES ARE IN METRES.

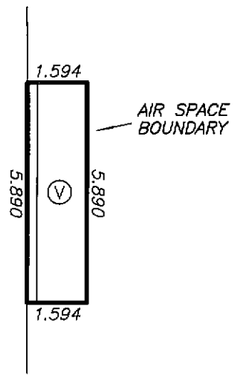

DETAIL "I"

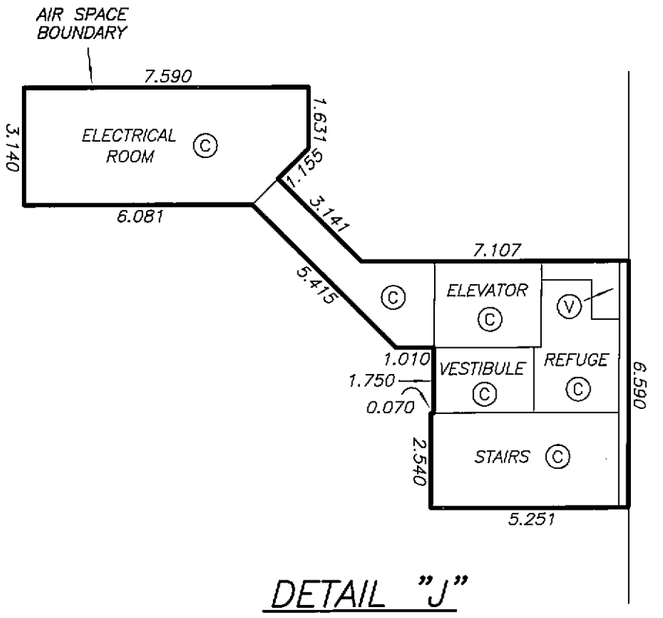

DETAIL "J"

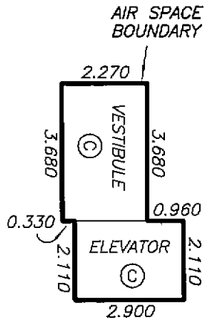

DETAIL "K"

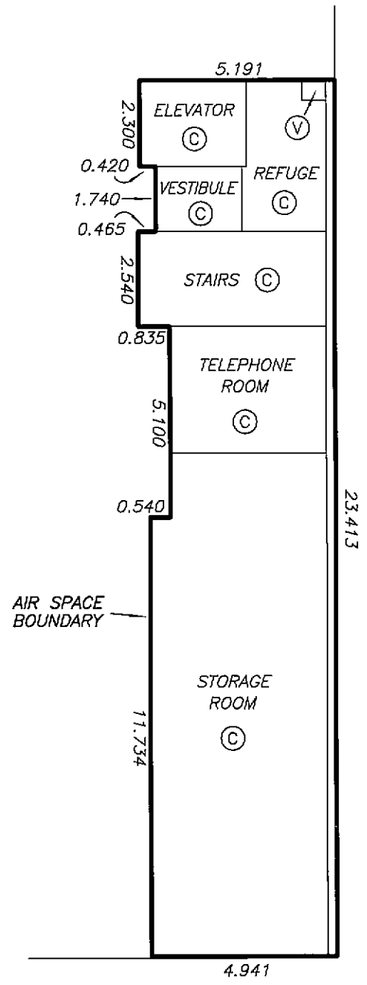

DETAIL "L"

DATE : NOVEMBER 8, 2007

M. E. B.

DRAWING # 30541-15
FILE # 30541-15_P1

ORIGINAL

Status: Filed
Plan #: BCS2667 App #: N/A Ctrl #: (Altered)
RCVD: RQST: 2013-04-26 14.46.00

LEVEL 1
KEY PLAN

STRATA PLAN BCS 2667

SCALE 1:400

5 0 5 10 15

ALL DISTANCES ARE IN METRES.

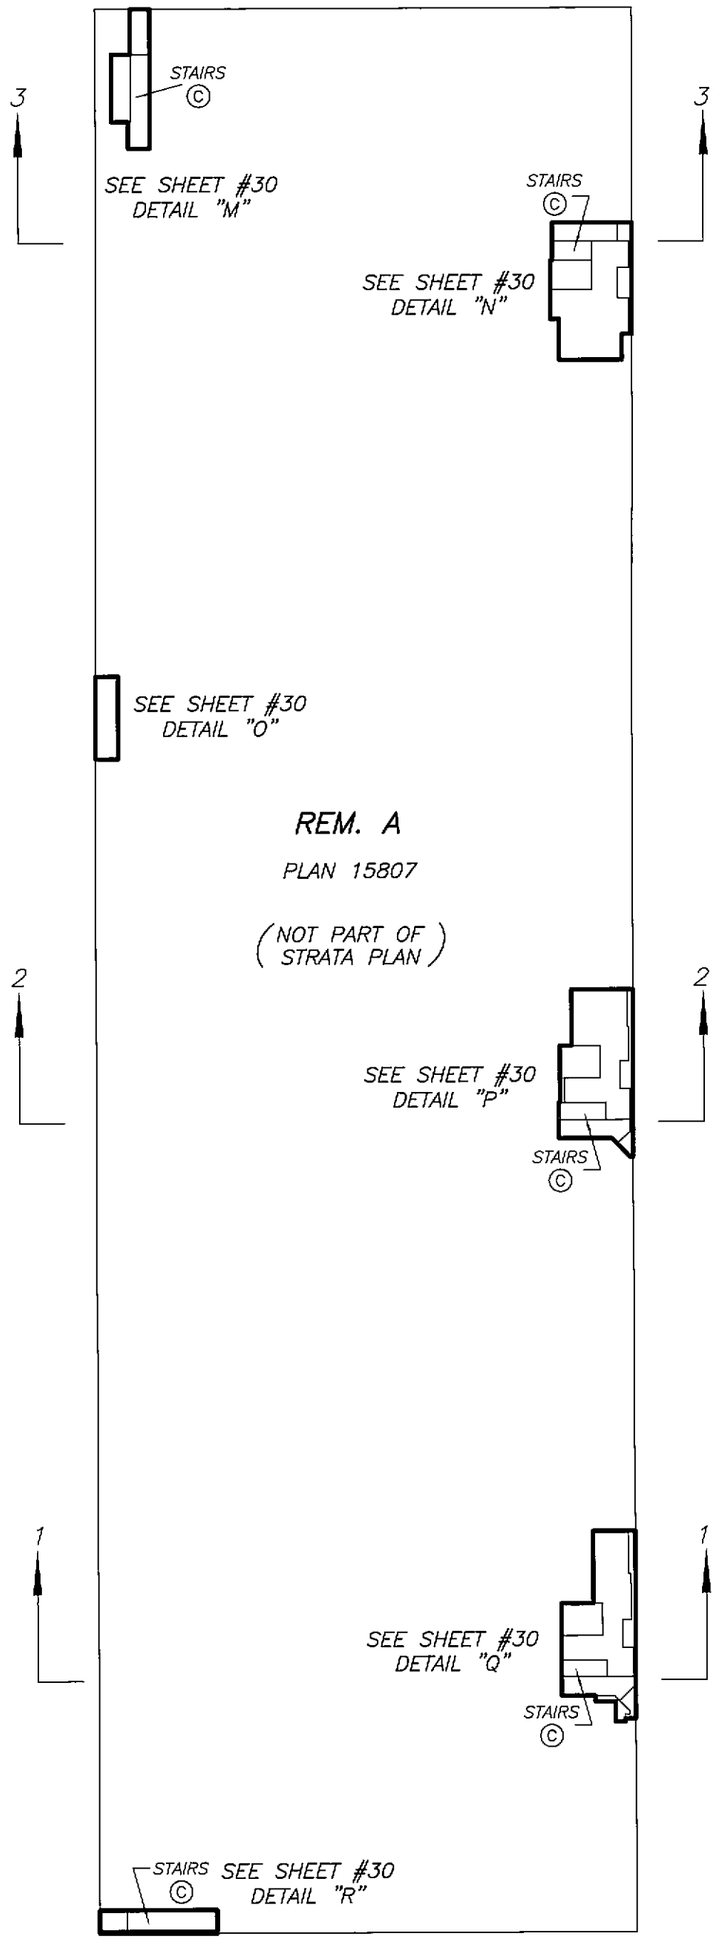

DATE : NOVEMBER 8, 2007

M.E.S.

DRAWING # 30541-15
FILE # 30541-15_L1k

ORIGINAL

Status: Filed
Plan #: BCS2667 App #: N/A Ctrl #: (Altered)
RCVD: RQST: 2013-04-26 14.46.00

LEVEL 1
DETAIL SHEET

STRATA PLAN BCS 2667

SCALE 1:150

2 0 2 4 6

ALL DISTANCES ARE IN METRES.

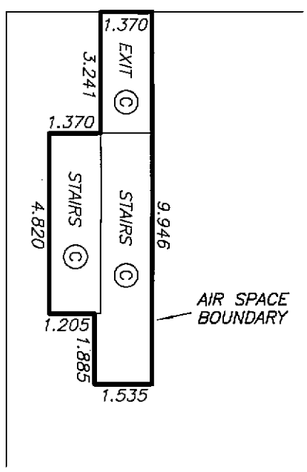

DETAIL "M"

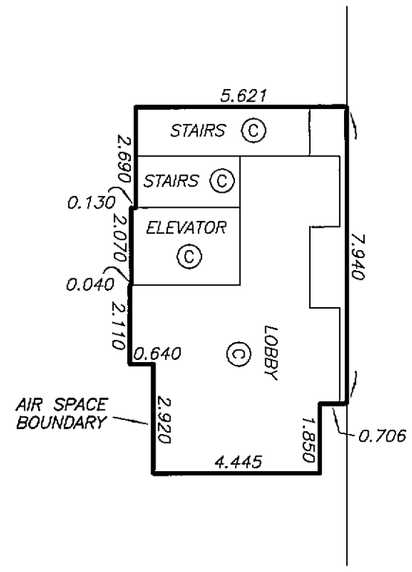

DETAIL "N"

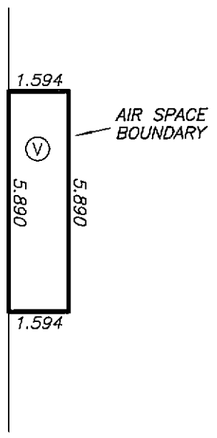

DETAIL "O"

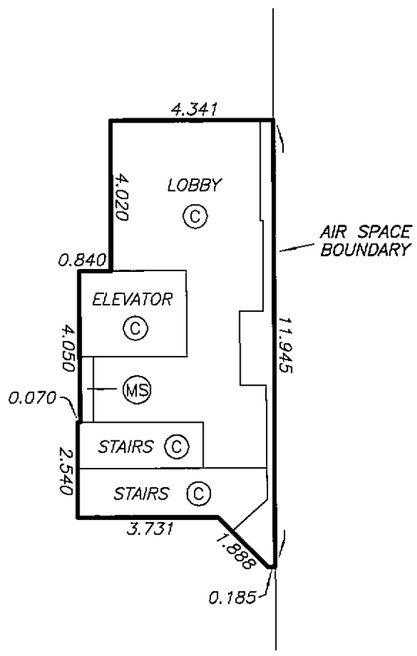

DETAIL "P"

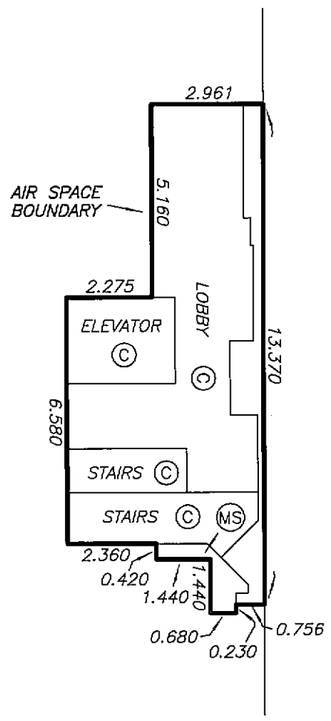

DETAIL "Q"

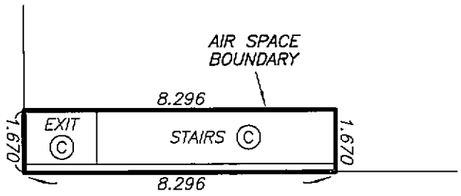

DETAIL "R"

DRAWING # 30541-15
FILE # 30541-15_L1

DATE : NOVEMBER 8, 2007

M.E.B.

ORIGINAL

Status: Filed
Plan #: BCS2667 App #: N/A Ctrl #: (Altered)
RCVD: RQST: 2013-04-26 14.46.00

SECOND FLOOR KEY PLAN

STRATA PLAN BCS 2667

SCALE 1:400

5 0 5 10 15

ALL DISTANCES ARE IN METRES.

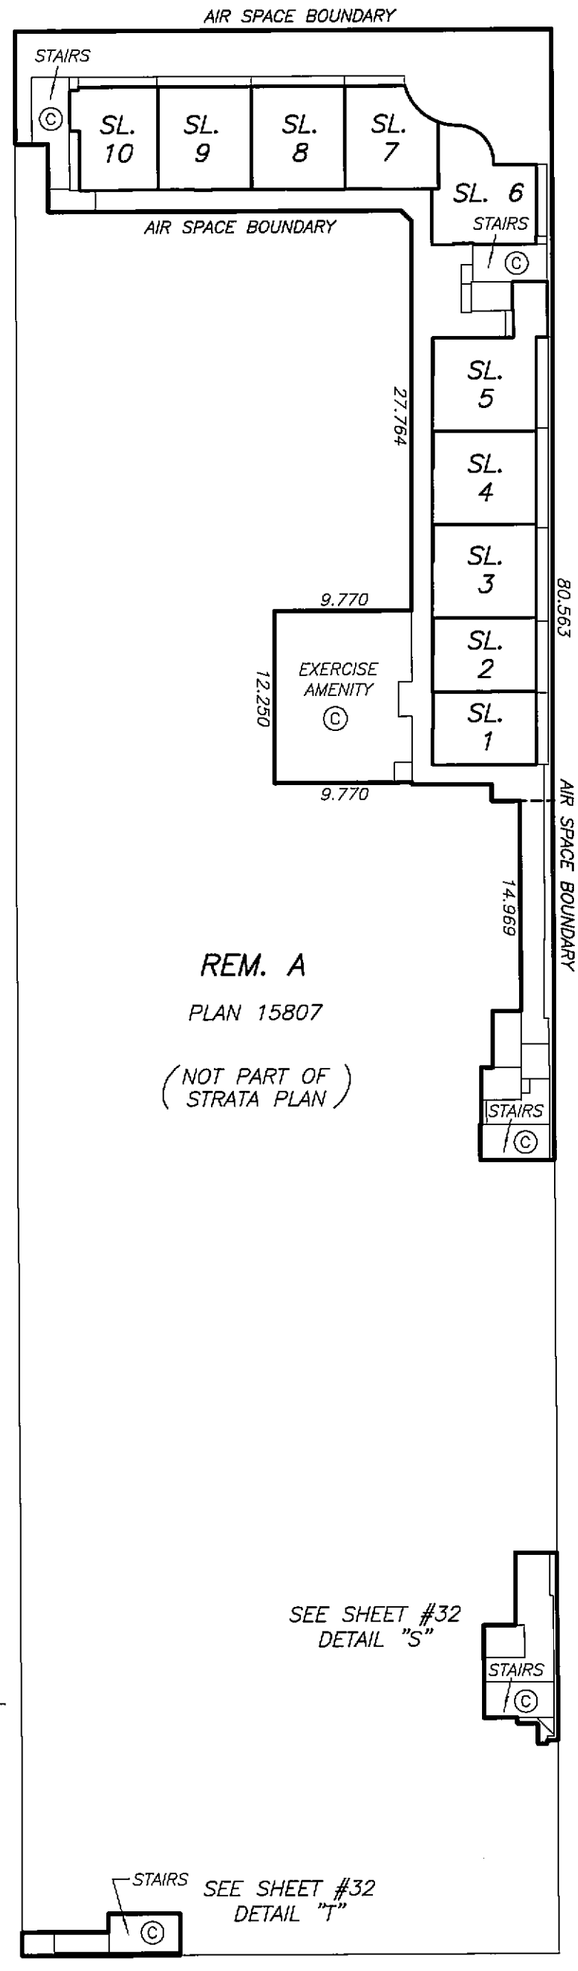

3 — 3'

SEE SHEET #35 FOR STRATA LOT DETAILS

BUILDING 3

MATCH LINE

MATCH LINE

SEE SHEET #34 FOR STRATA LOT DETAILS

MATCH LINE

MATCH LINE

SEE SHEET #33 FOR STRATA LOT DETAILS

2 — 2'

BUILDING 2

1 — 1'

SEE SHEET #32 DETAIL "S"

BUILDING 1

DATE : NOVEMBER 8, 2007

M. E. S.

DRAWING # 30541-15
FILE # 30541-15_L2k

ORIGINAL

Status: Filed
Plan #: BCS2667 App #: N/A Ctrl #: (Altered)
RCVD: RQST: 2013-04-26 14.46.00

SECOND FLOOR PLAN
BUILDING 1

STRATA PLAN BCS 2667

SCALE 1:150

2 0 2 4 6

ALL DISTANCES ARE IN METRES.

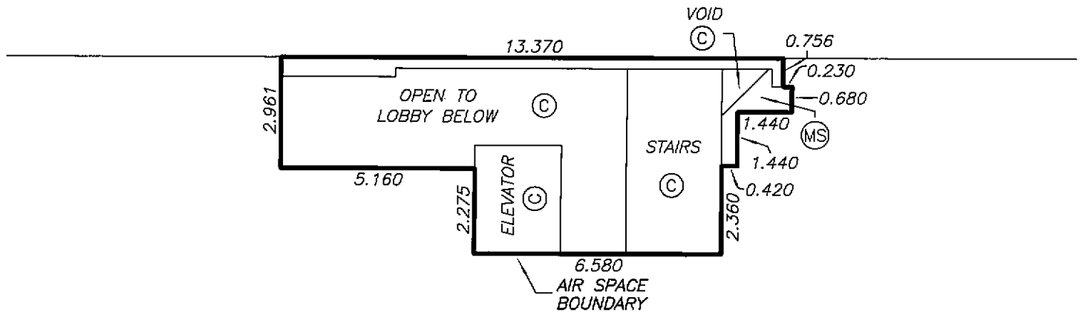

DETAIL "S"

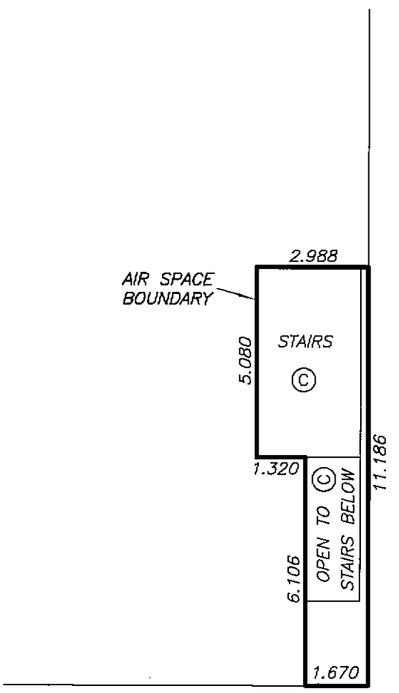

DETAIL "T"

DRAWING # 30541-15
FILE # 30541-15_L2

DATE : NOVEMBER 8, 2007

M.E.B.

ORIGINAL

Status: Filed
Plan #: BCS2667 App #: N/A Ctrl #: (Altered)
RCVD: RQST: 2013-04-26 14.46.00

SECOND FLOOR PLAN
BUILDING 2

STRATA PLAN BCS 2667

SCALE 1:150

2 0 2 4 6

ALL DISTANCES ARE IN METRES.

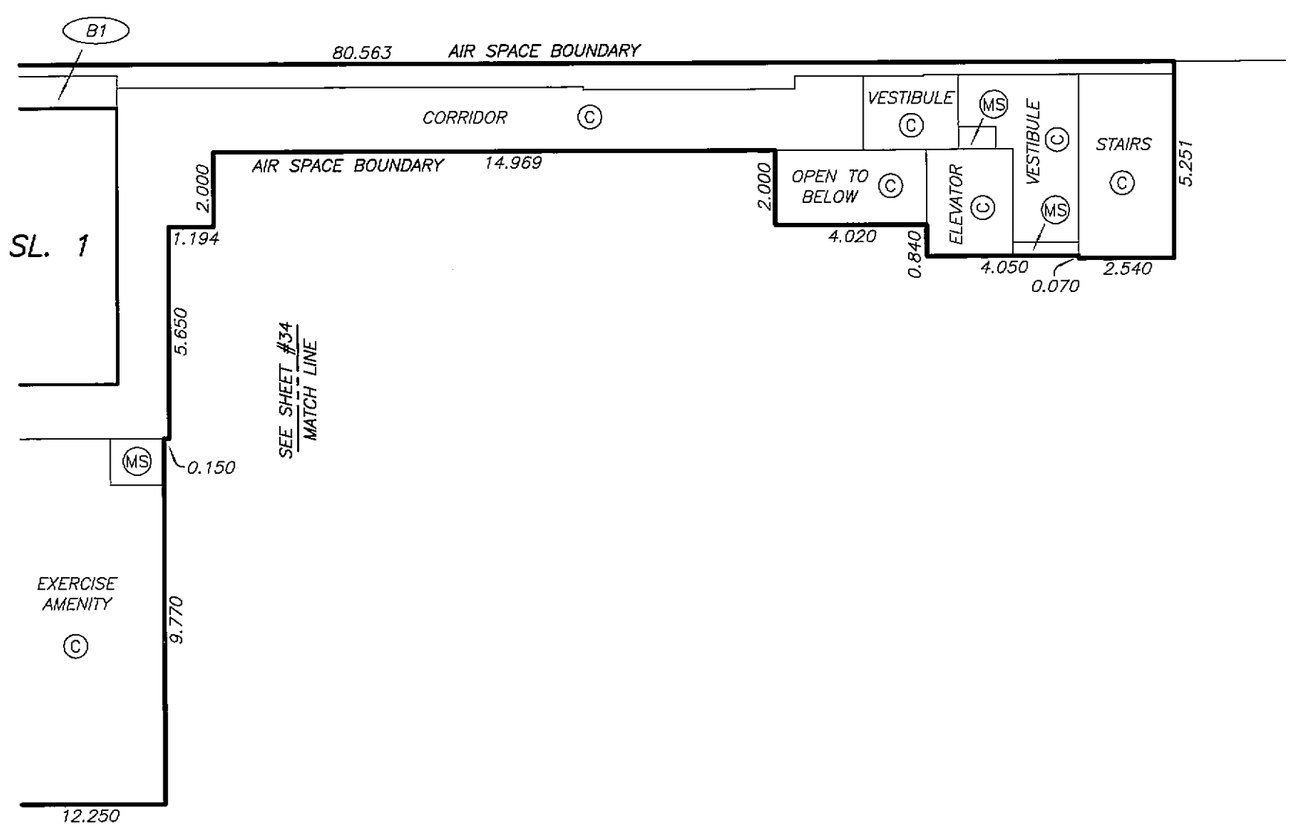

DATE : NOVEMBER 8, 2007

M.E.S.

DRAWING # 30541-15
FILE # 30541-15_L2

ORIGINAL

Status: Filed
Plan #: BCS2667 App #: N/A Ctrl #: (Altered)
RCVD: RQST: 2013-04-26 14.46.00

SECOND FLOOR MIDDLE PORTION BUILDINGS 3 AND 2

STRATA PLAN BCS 2667

SCALE 1:150

2 0 2 4 6

ALL DISTANCES ARE IN METRES.

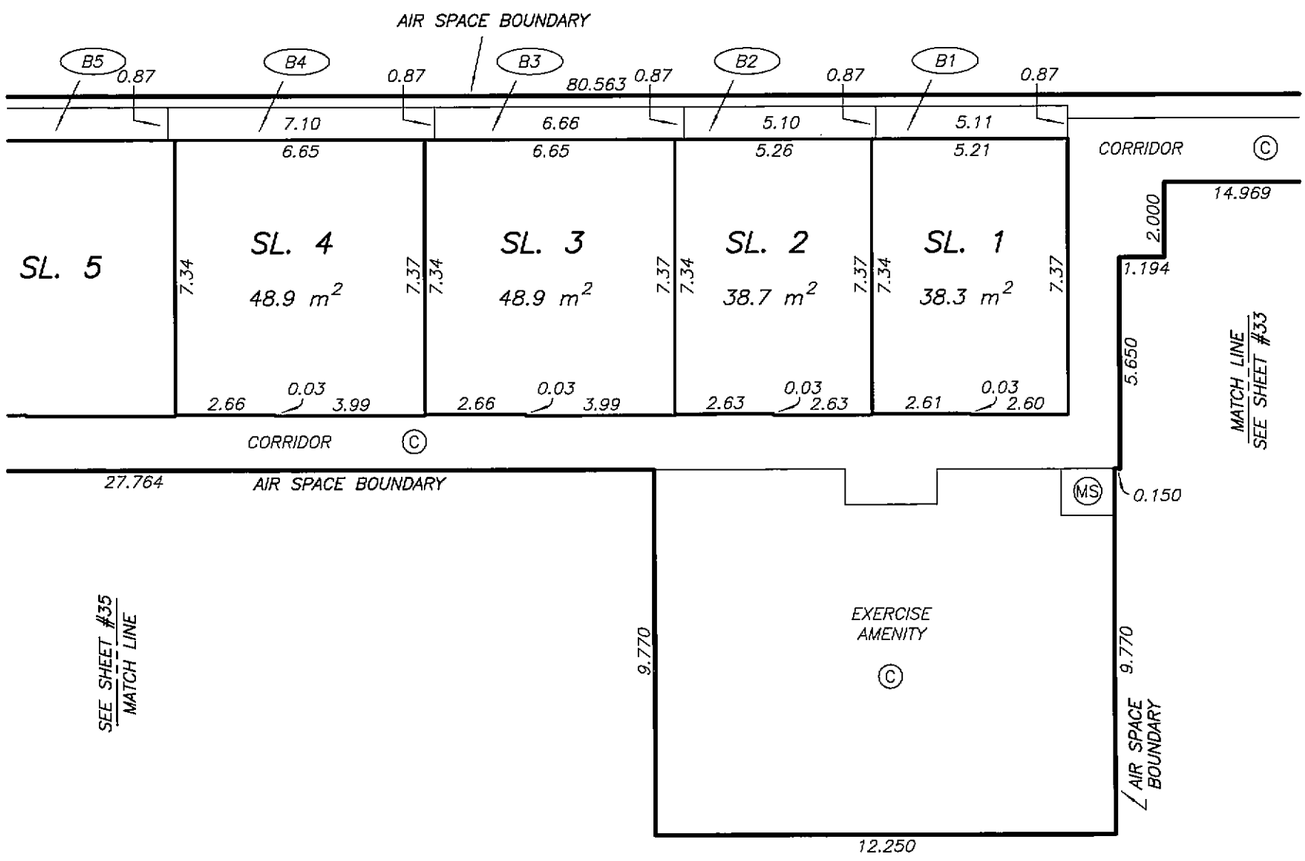

DATE : NOVEMBER 8, 2007

M.E.S.

DRAWING # 30541-15
FILE # 30541-15_L2

ORIGINAL

Status: Filed
Plan #: BCS2667 App #: N/A Ctrl #: (Altered)
RCVD: RQST: 2013-04-26 14.46.00

SECOND FLOOR PLAN
BUILDING 3

STRATA PLAN BCS 2667

SCALE 1:150

2 0 2 4 6

ALL DISTANCES ARE IN METRES.

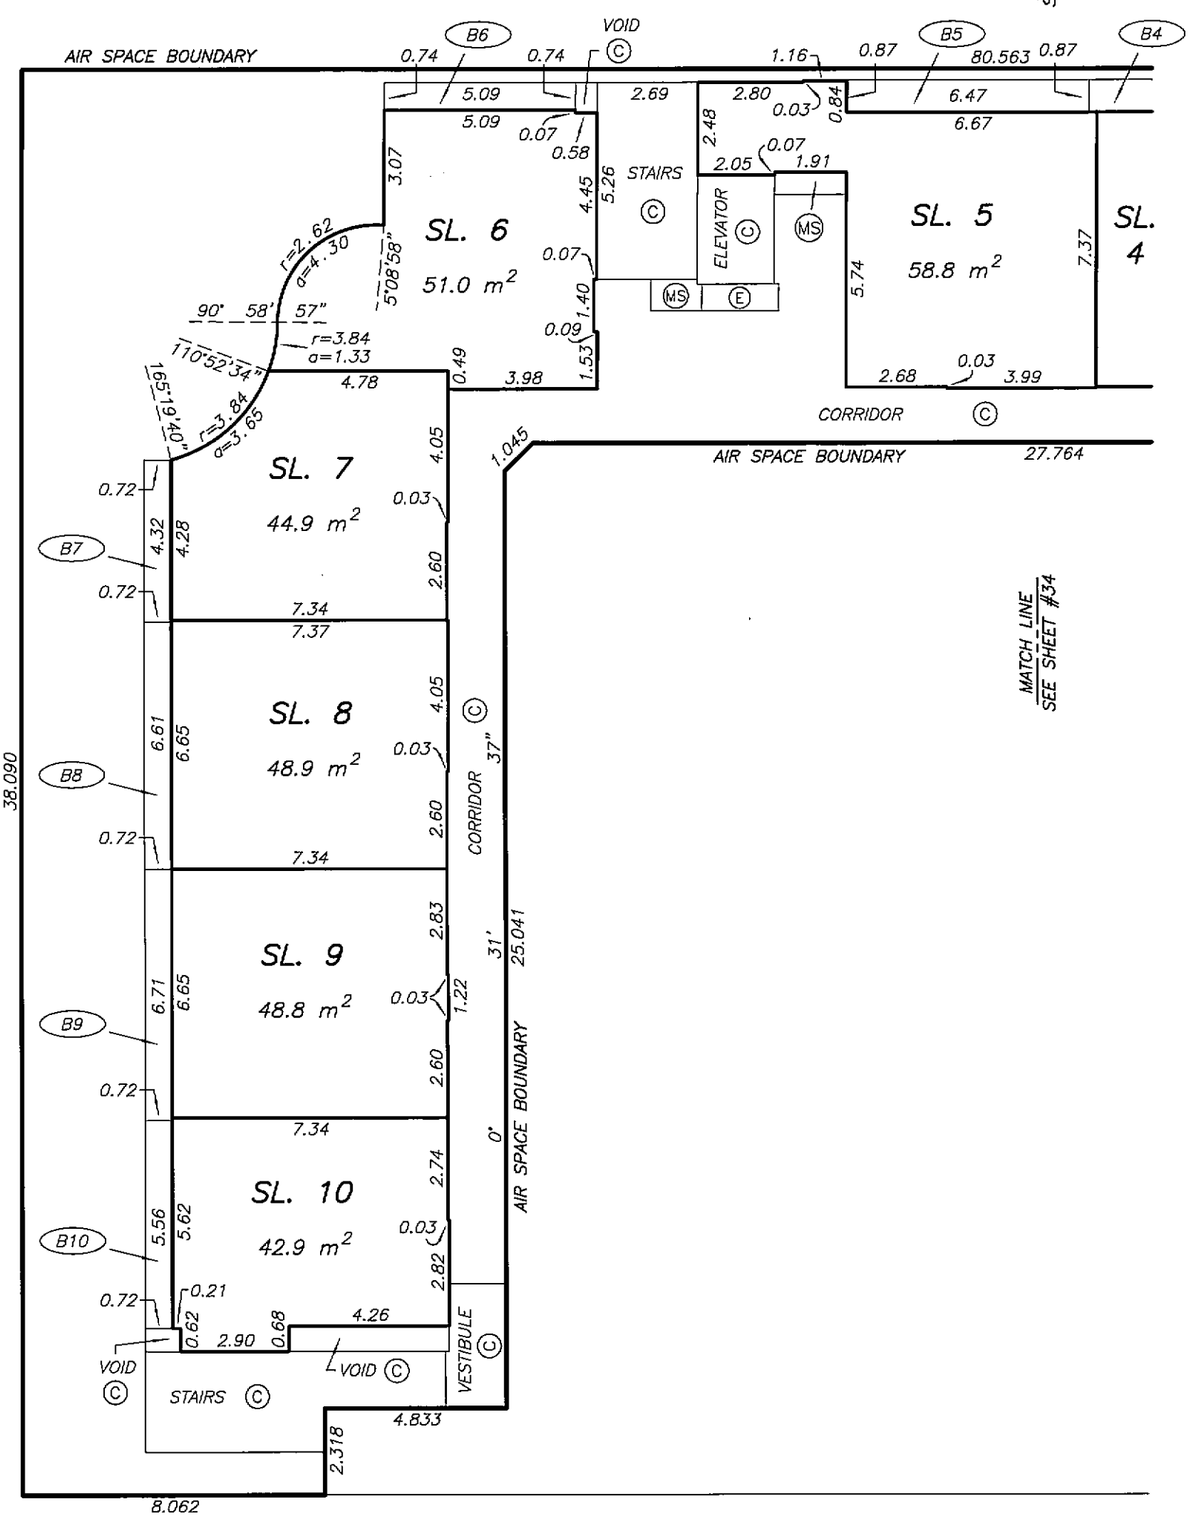

NOTE:
00°31'37" – DENOTES GRID BEARING OF STRATA LOT BOUNDARY

DRAWING # 30541-15
FILE # 30541-15_L2

DATE : NOVEMBER 8, 2007

M.E.B.

ORIGINAL

Status: Filed
Plan #: BCS2667 App #: N/A Ctrl #: (Altered)
RCVD: RQST: 2013-04-26 14.46.00

THIRD FLOOR KEY PLAN

STRATA PLAN BCS 2667

SCALE 1:400

5 0 5 10 15

ALL DISTANCES ARE IN METRES.

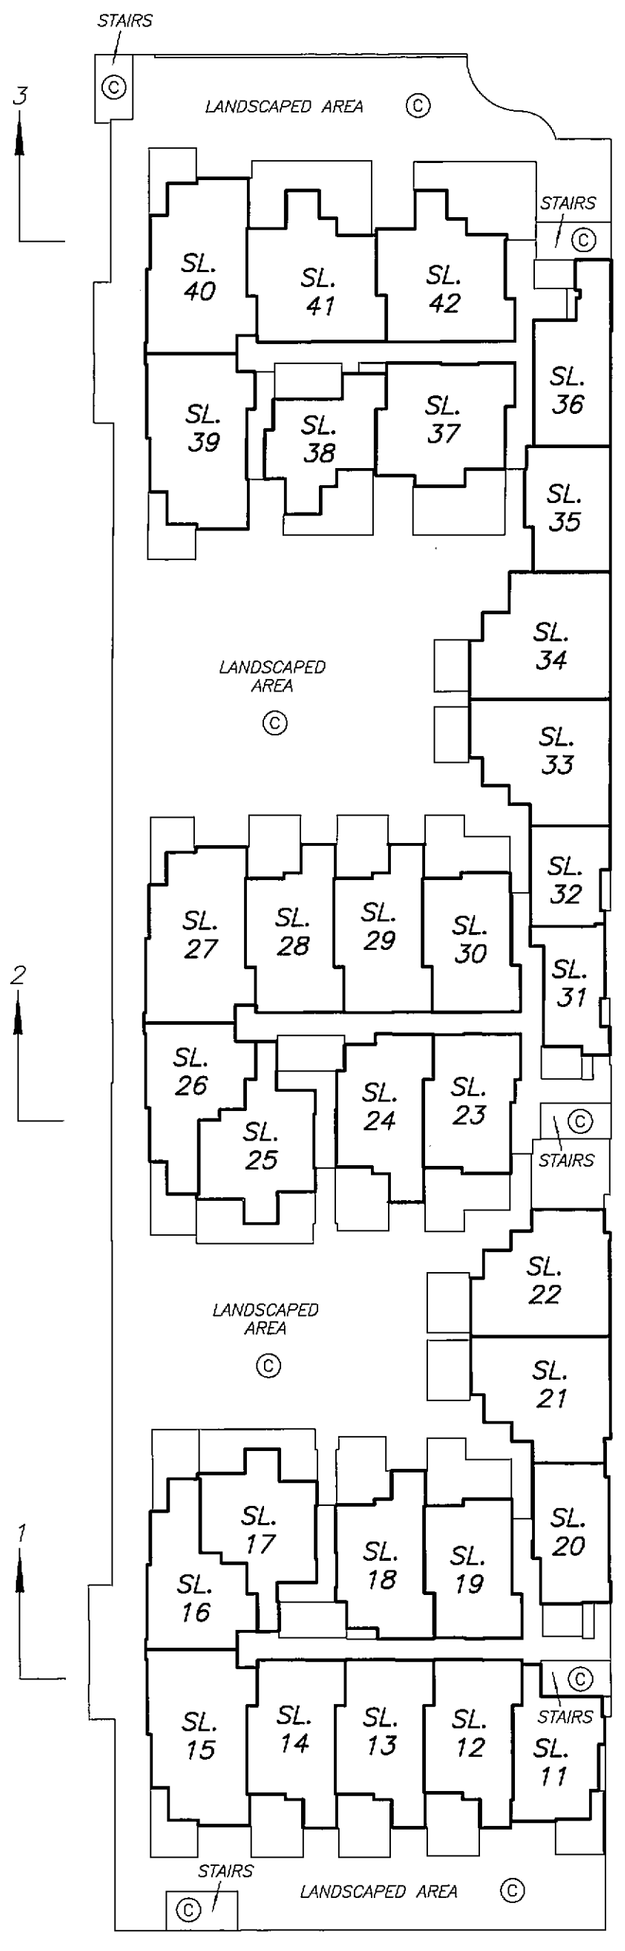

DATE : NOVEMBER 8, 2007

M.E.S.

DRAWING # 30541-15
FILE # 30541-15_L3k

ORIGINAL

Status: Filed
Plan #: BCS2667 App #: N/A Ctrl #: (Altered)
RCVD: RQST: 2013-04-26 14.46.00

THIRD FLOOR PLAN
BUILDING 1

STRATA PLAN BCS 2667

SCALE 1:150

2 0 2 4 6

ALL DISTANCES ARE IN METRES.

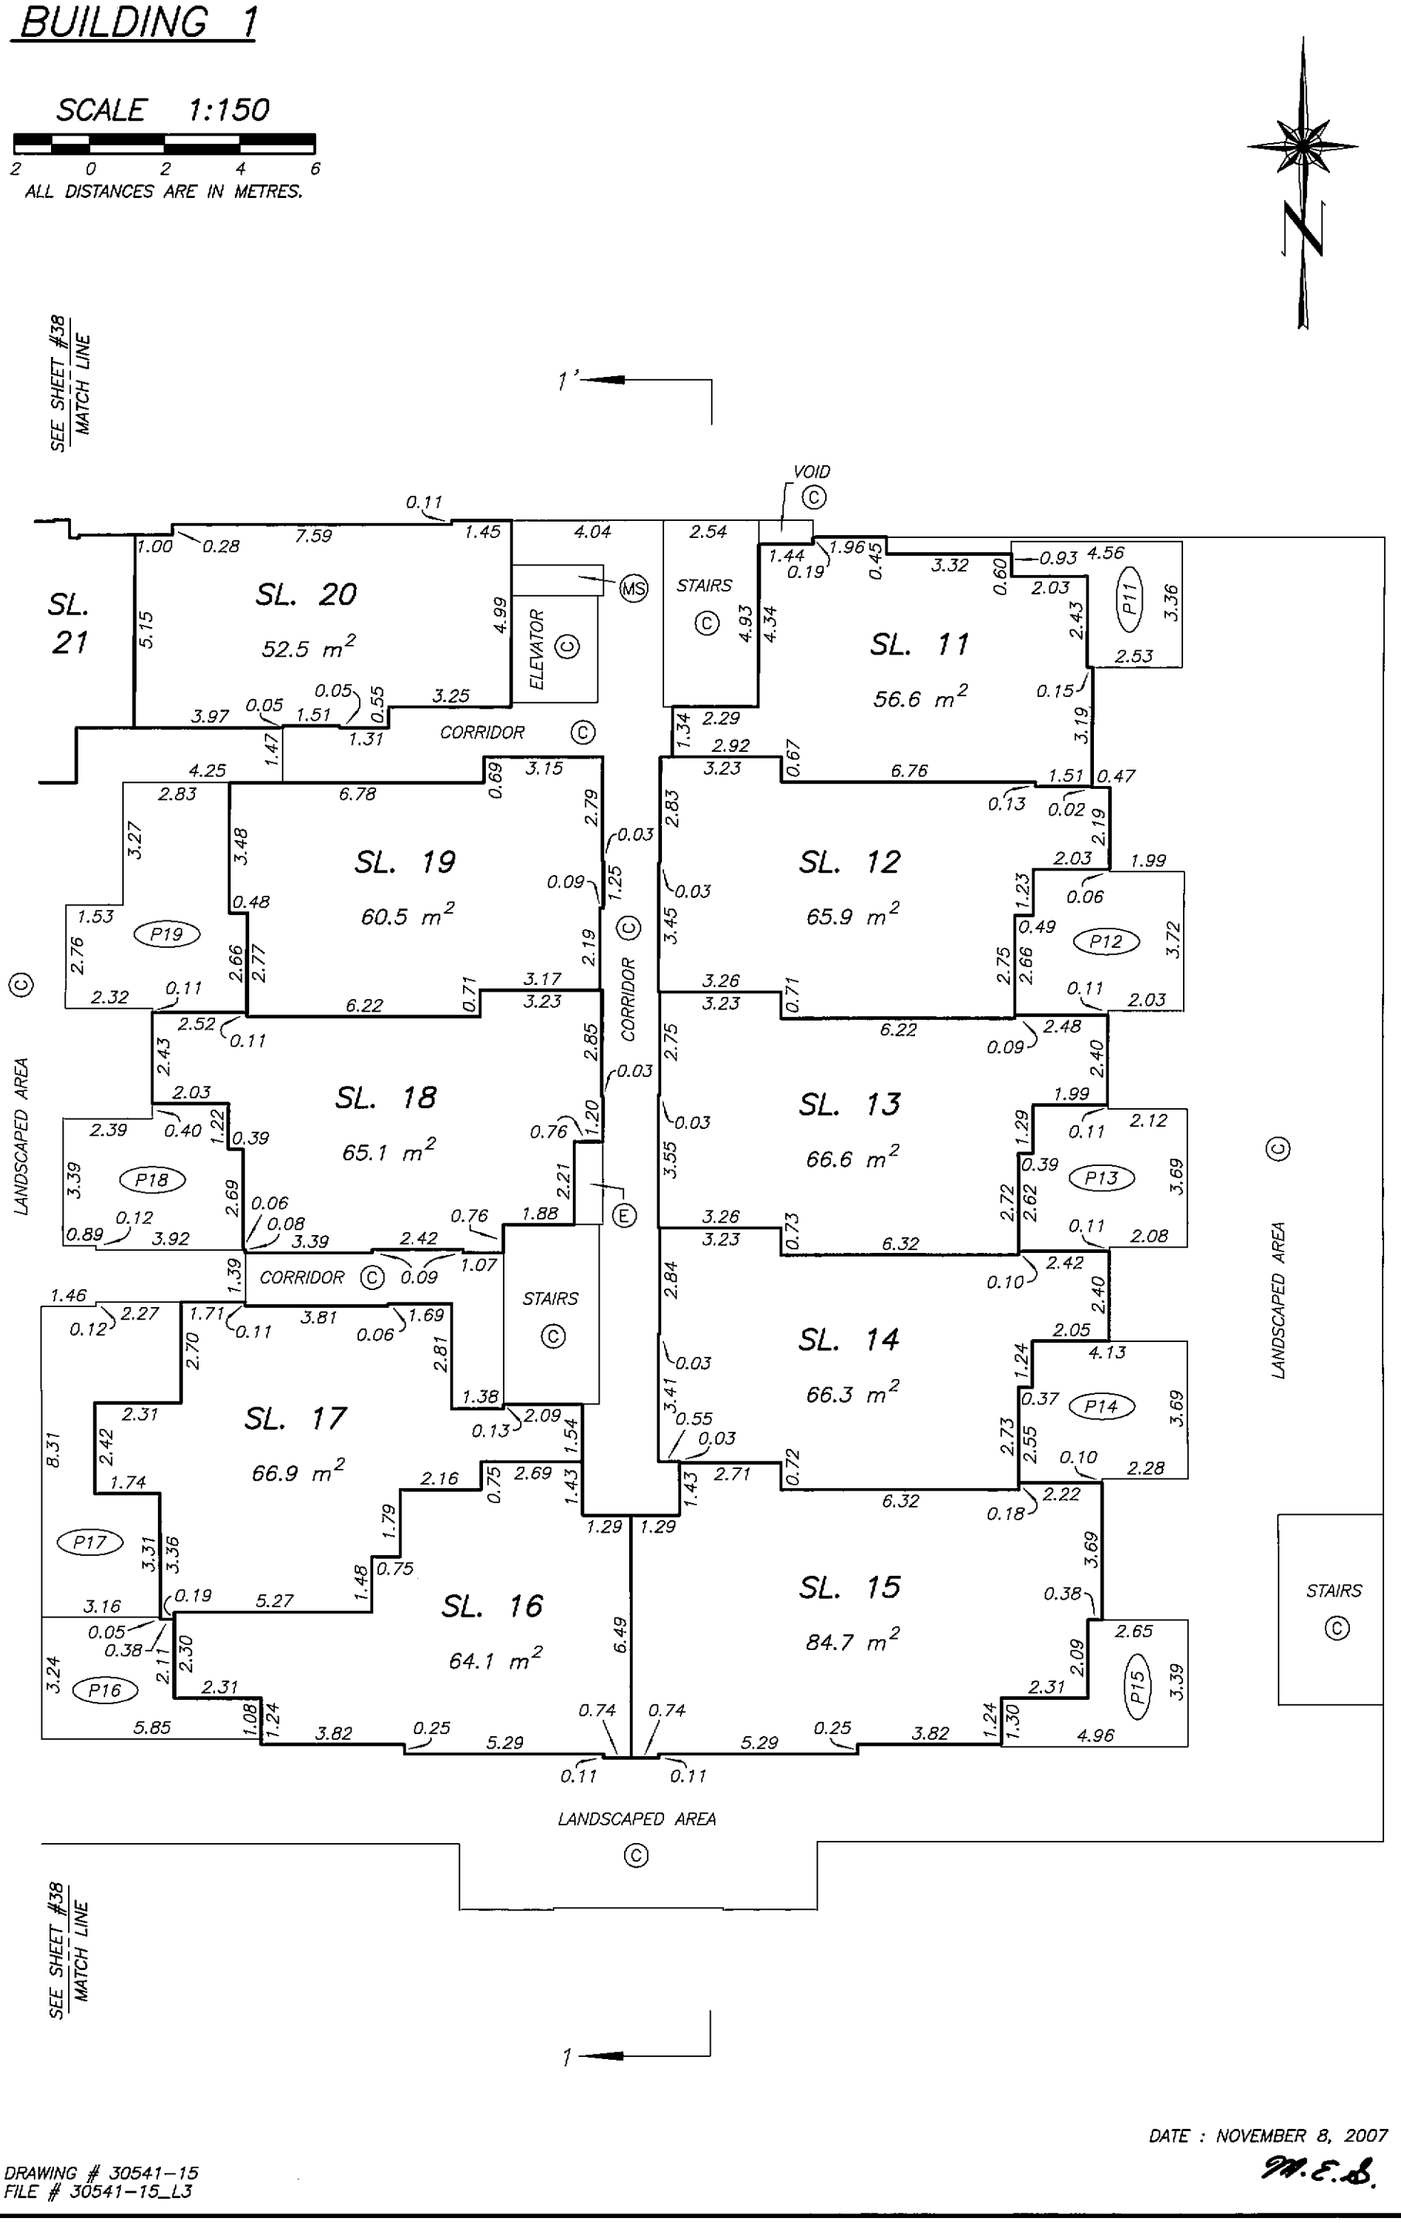

DRAWING # 30541-15
FILE # 30541-15_L3

DATE : NOVEMBER 8, 2007

M.E.B.

ORIGINAL

Status: Filed
Plan #: BCS2667 App #: N/A Ctrl #: (Altered)
RCVD: RQST: 2013-04-26 14.46.00

THIRD FLOOR MIDDLE PORTION BUILDINGS 2 AND 1

STRATA PLAN BCS 2667

SCALE 1:150

2 0 2 4 6

ALL DISTANCES ARE IN METRES.

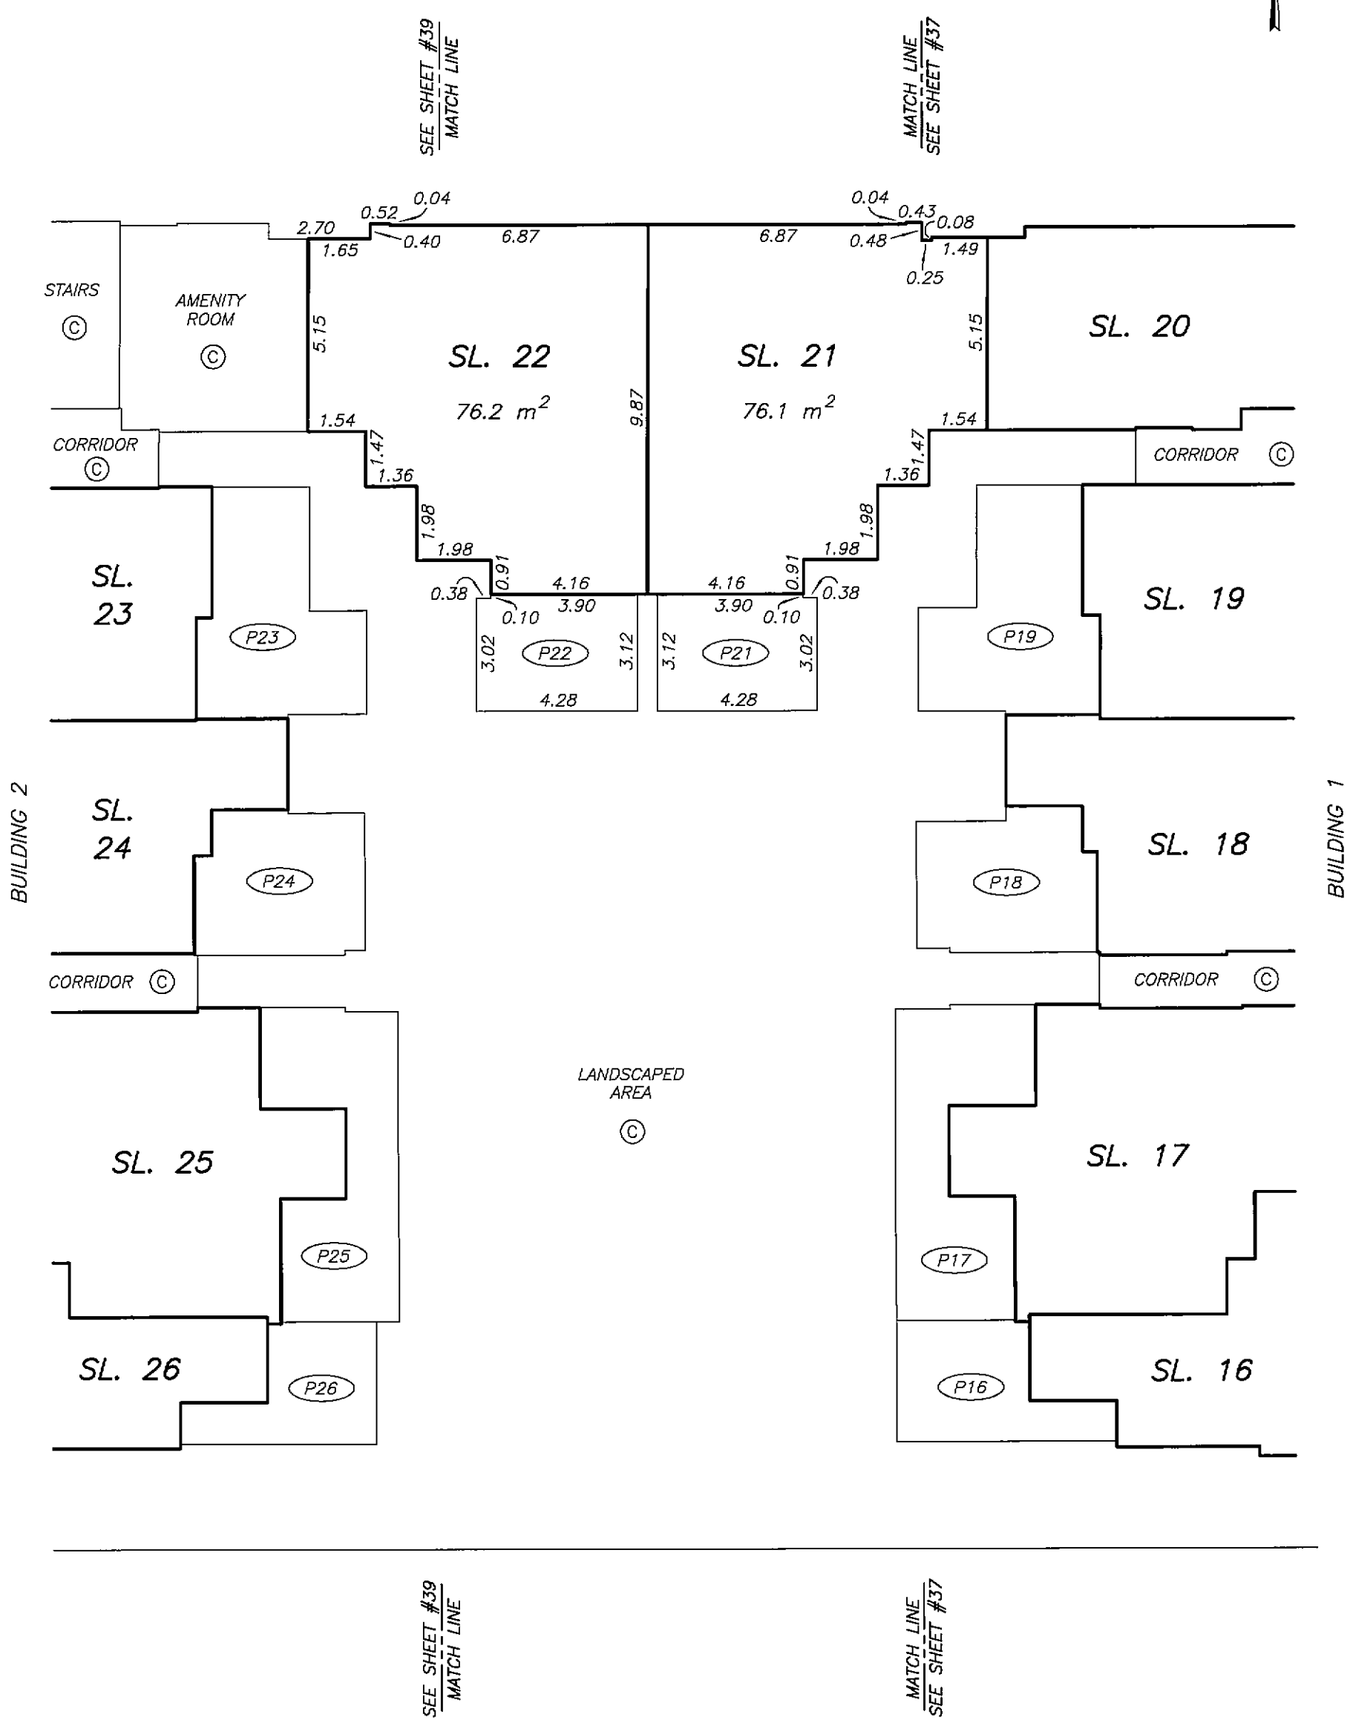

DRAWING # 30541-15
FILE # 30541-15_L3

DATE : NOVEMBER 8, 2007

M.E.S.

ORIGINAL

Status: Filed
Plan #: BCS2667 App #: N/A Ctrl #: (Altered)
RCVD: RQST: 2013-04-26 14.46.00

THIRD FLOOR PLAN
BUILDING 2

STRATA PLAN BCS 2667

SCALE 1:150

2 0 2 4 6

ALL DISTANCES ARE IN METRES.

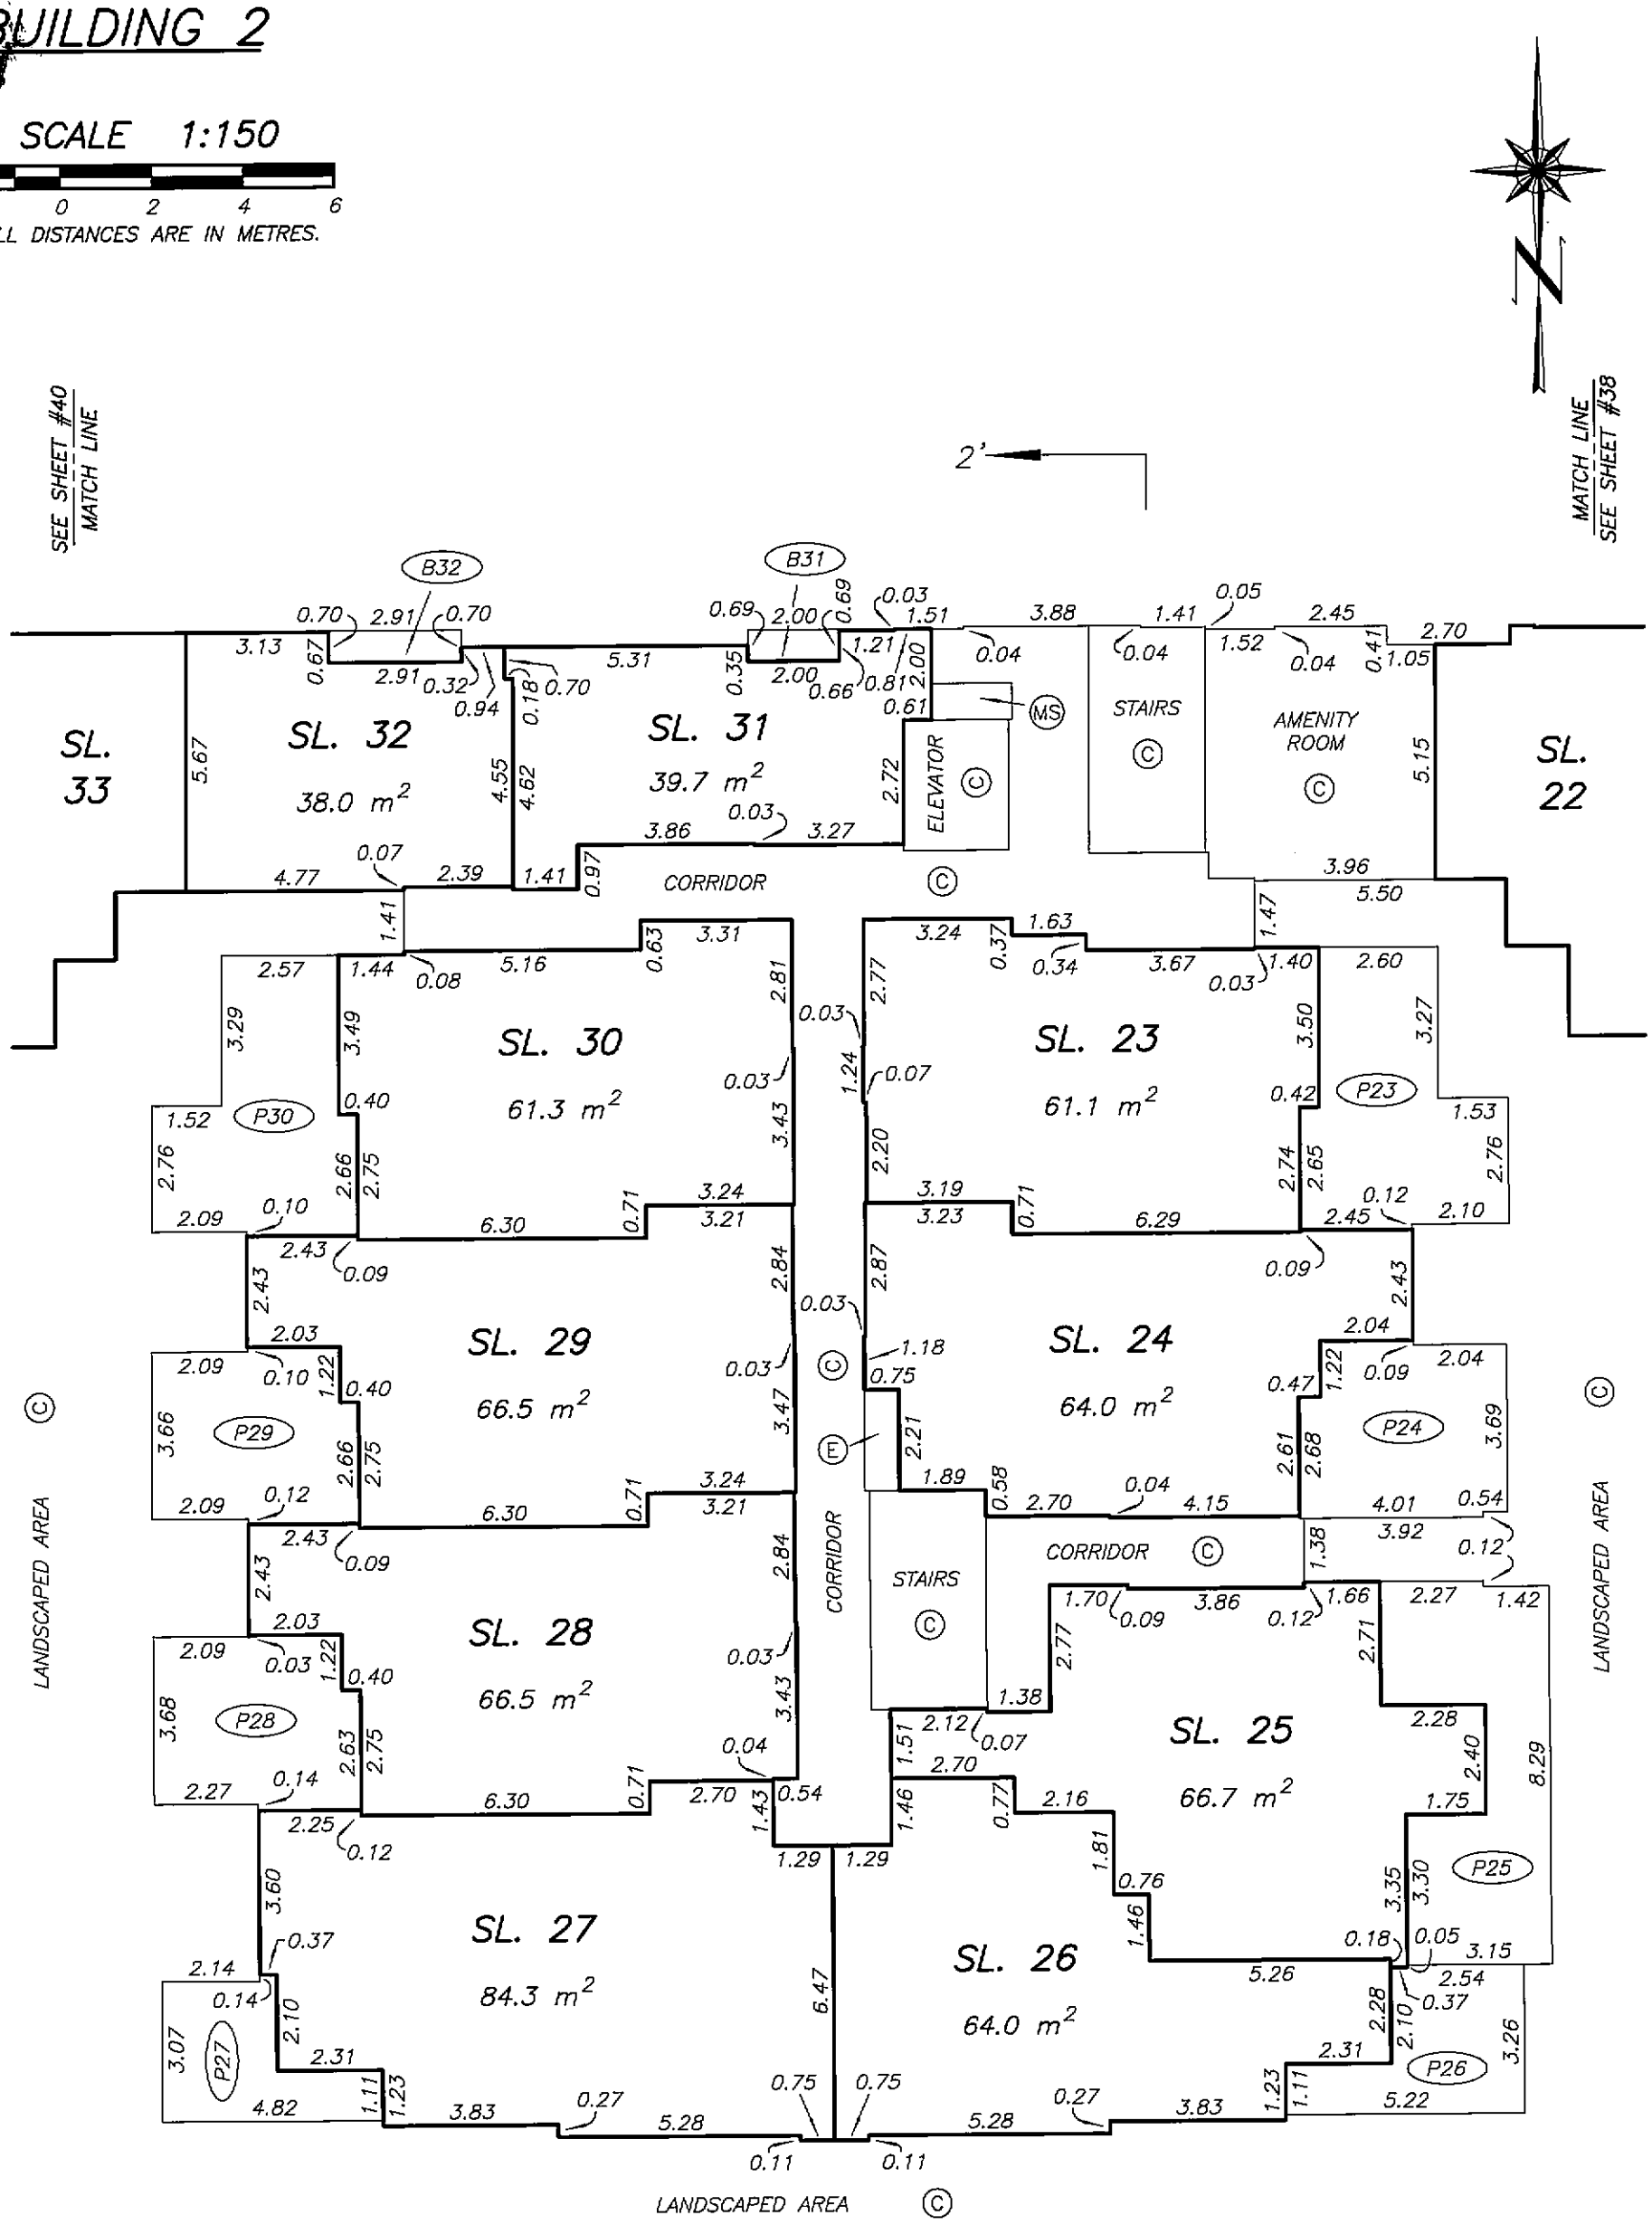

DRAWING # 30541-15
FILE # 30541-15_L3

DATE : NOVEMBER 8, 2007

M.E.S.

ORIGINAL

Status: Filed
Plan #: BCS2667 App #: N/A Ctrl #: (Altered)
RCVD: RQST: 2013-04-26 14.46.00

THIRD FLOOR MIDDLE PORTION BUILDINGS 3 AND 2

STRATA PLAN BCS 2667

SCALE 1:150

2 0 2 4 6

ALL DISTANCES ARE IN METRES.

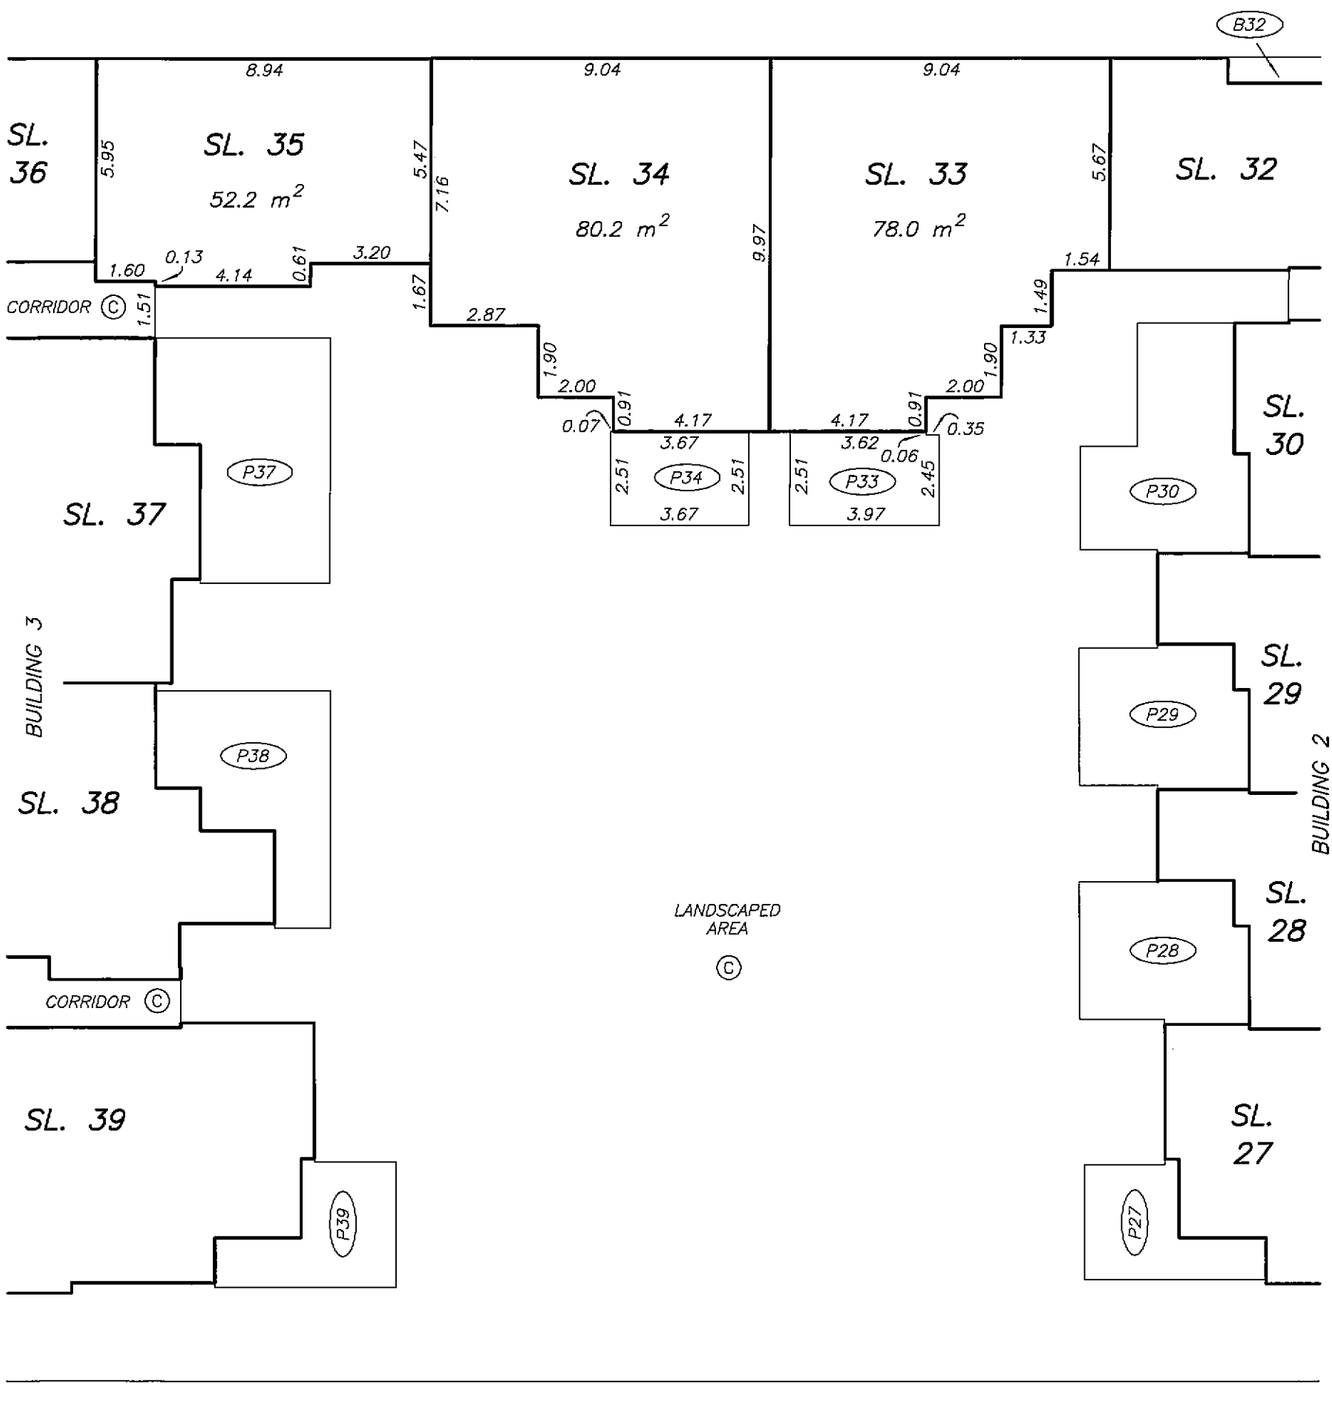

DRAWING # 30541-15
FILE # 30541-15_L3

DATE : NOVEMBER 8, 2007

M.E.B.

ORIGINAL

Status: Filed
Plan #: BCS2667 App #: N/A Ctrl #: (Altered)
RCVD: RQST: 2013-04-26 14.46.00

THIRD FLOOR PLAN
BUILDING 3

STRATA PLAN BCS 2667

SCALE 1:150

2 0 2 4 6

ALL DISTANCES ARE IN METRES.

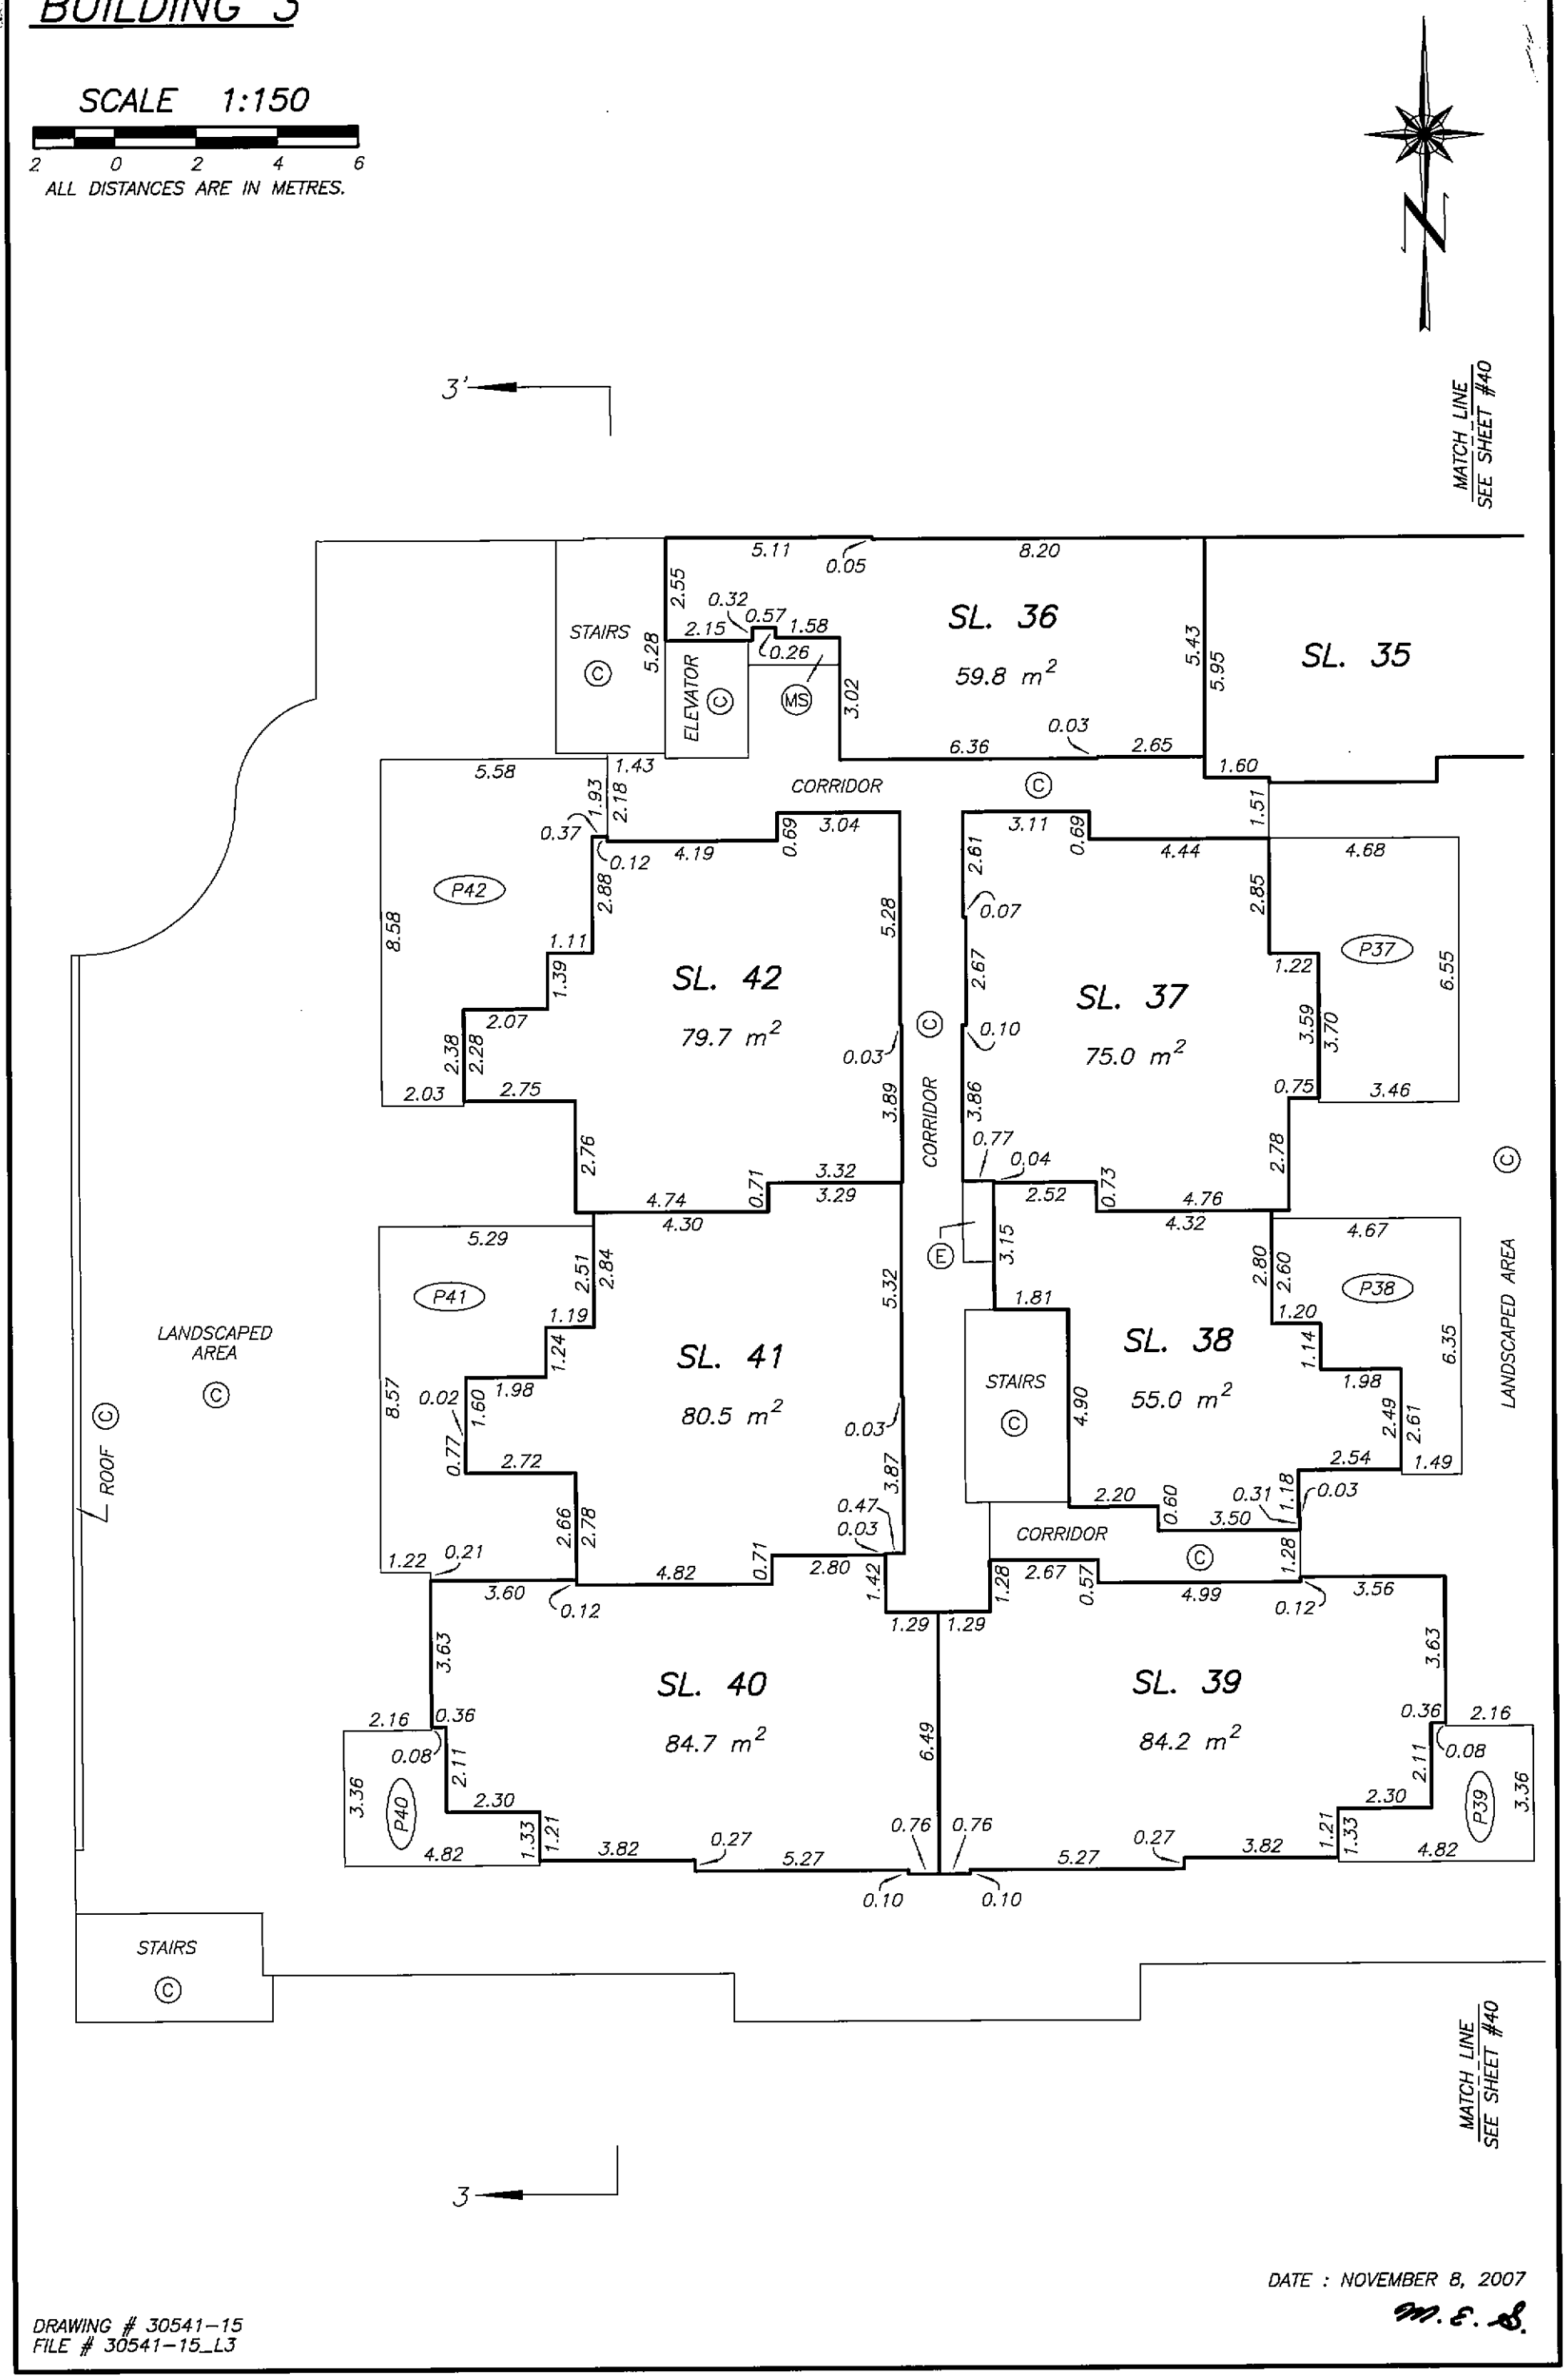

DRAWING # 30541-15
FILE # 30541-15_L3

DATE : NOVEMBER 8, 2007

M. E. S.

ORIGINAL

Status: Filed
Plan #: BCS2667 App #: N/A Ctrl #: (Altered)
RCVD: RQST: 2013-04-26 14.46.00

FOURTH FLOOR KEY PLAN

STRATA PLAN BCS 2667

SCALE 1:400

5 0 5 10 15

ALL DISTANCES ARE IN METRES.

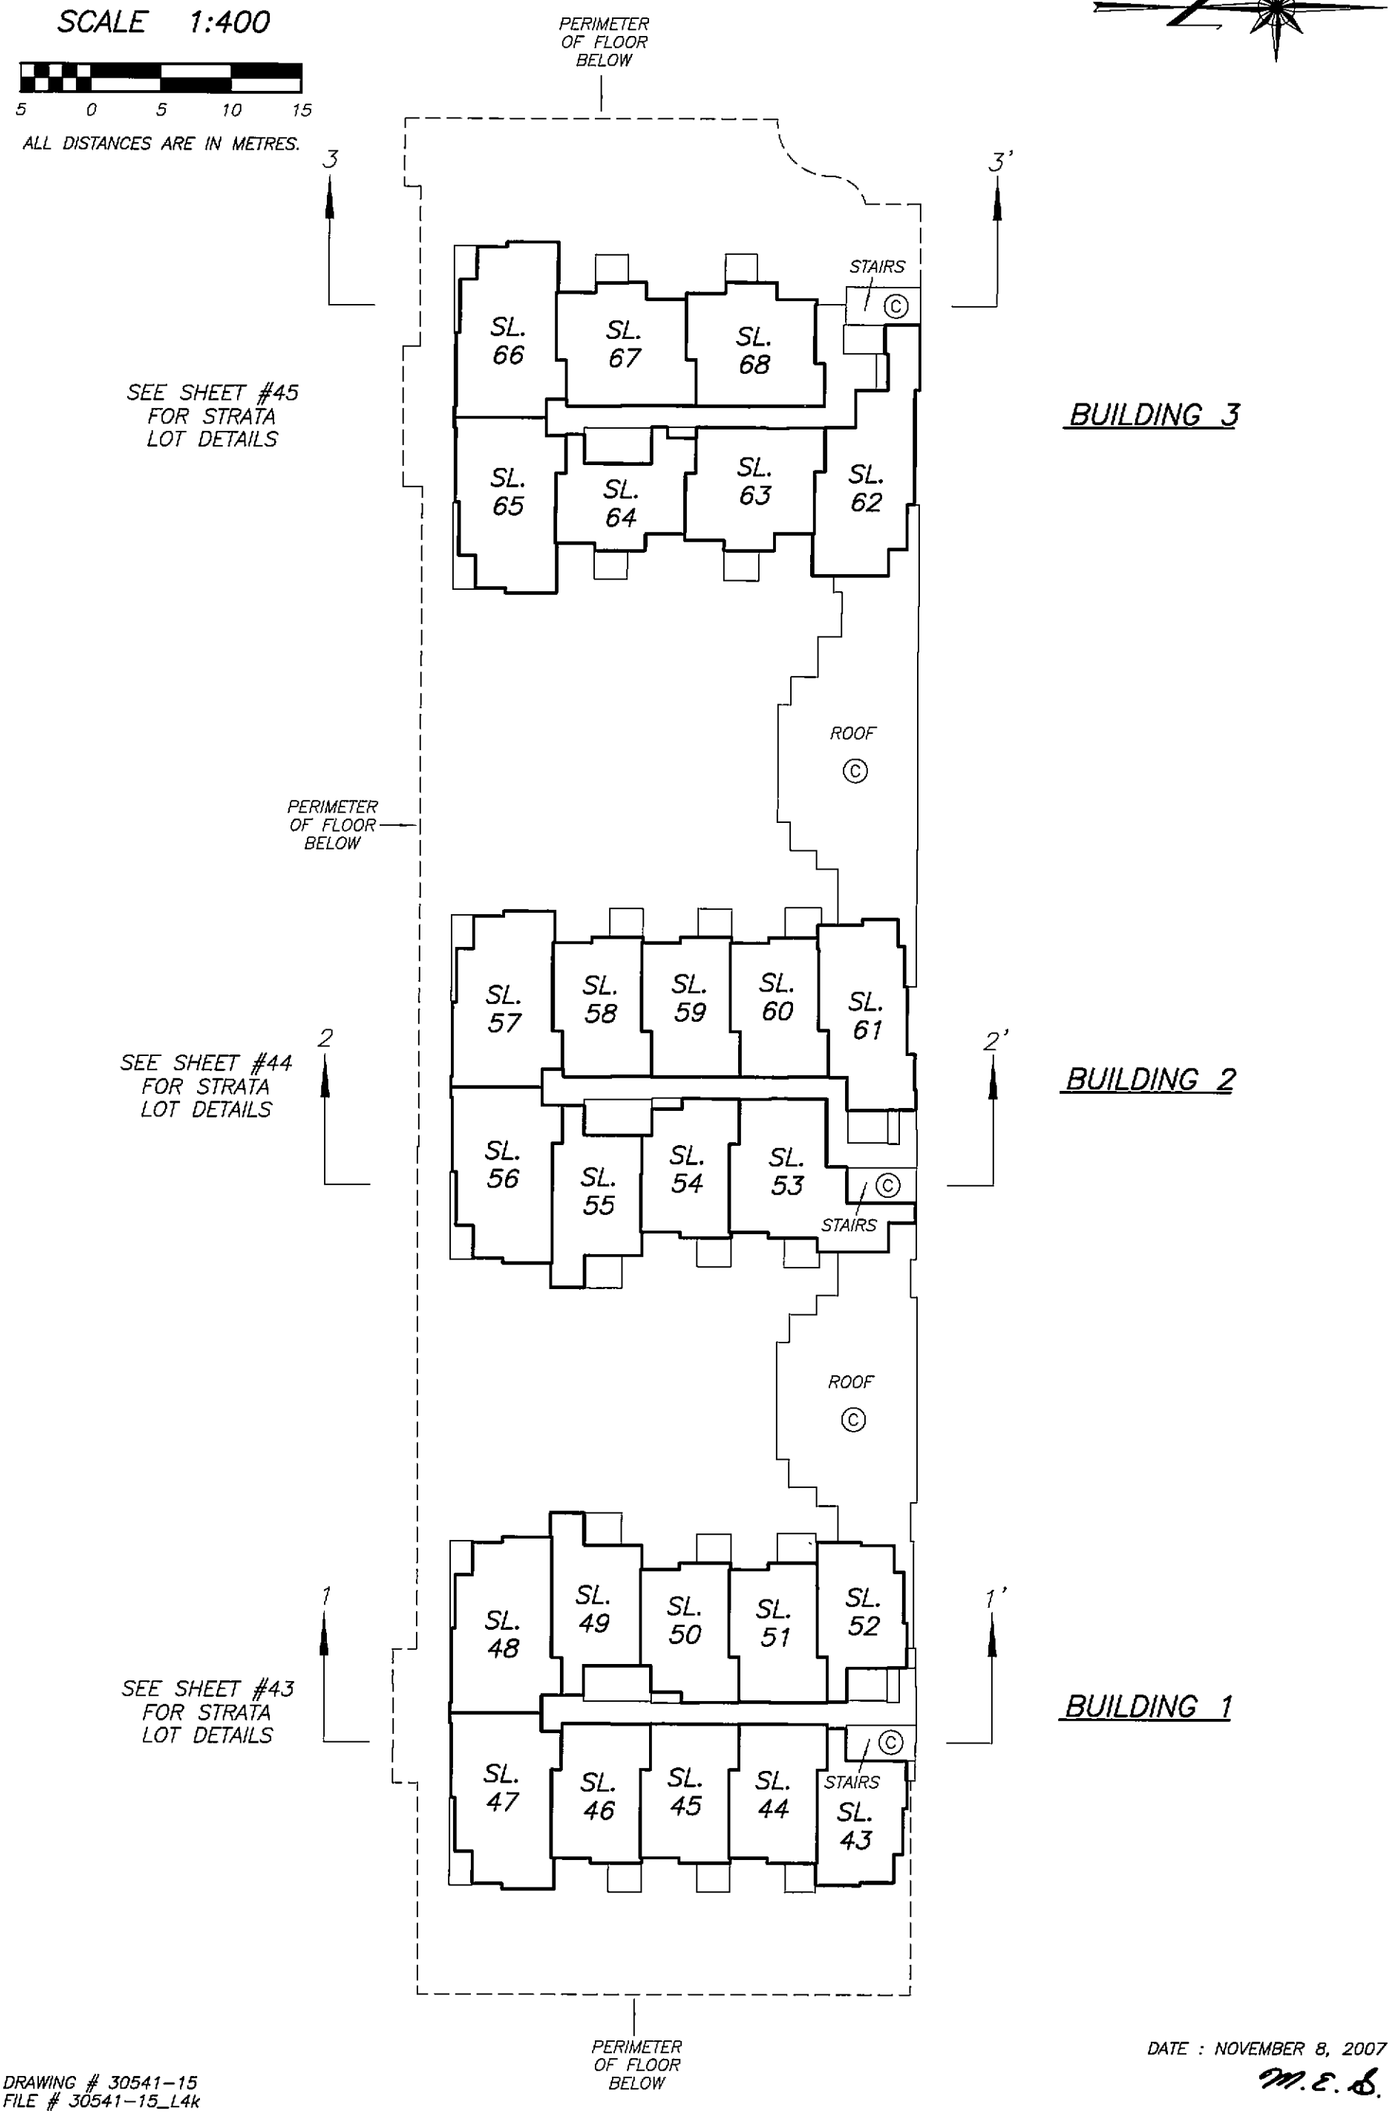

DRAWING # 30541-15
FILE # 30541-15_L4k

DATE : NOVEMBER 8, 2007

M.E.B.

ORIGINAL

Status: Filed
Plan #: BCS2667 App #: N/A Ctrl #: (Altered)
RCVD: RQST: 2013-04-26 14.46.00

FOURTH FLOOR PLAN
BUILDING 1

STRATA PLAN BCS 2667

SCALE 1:150

2 0 2 4 6

ALL DISTANCES ARE IN METRES.

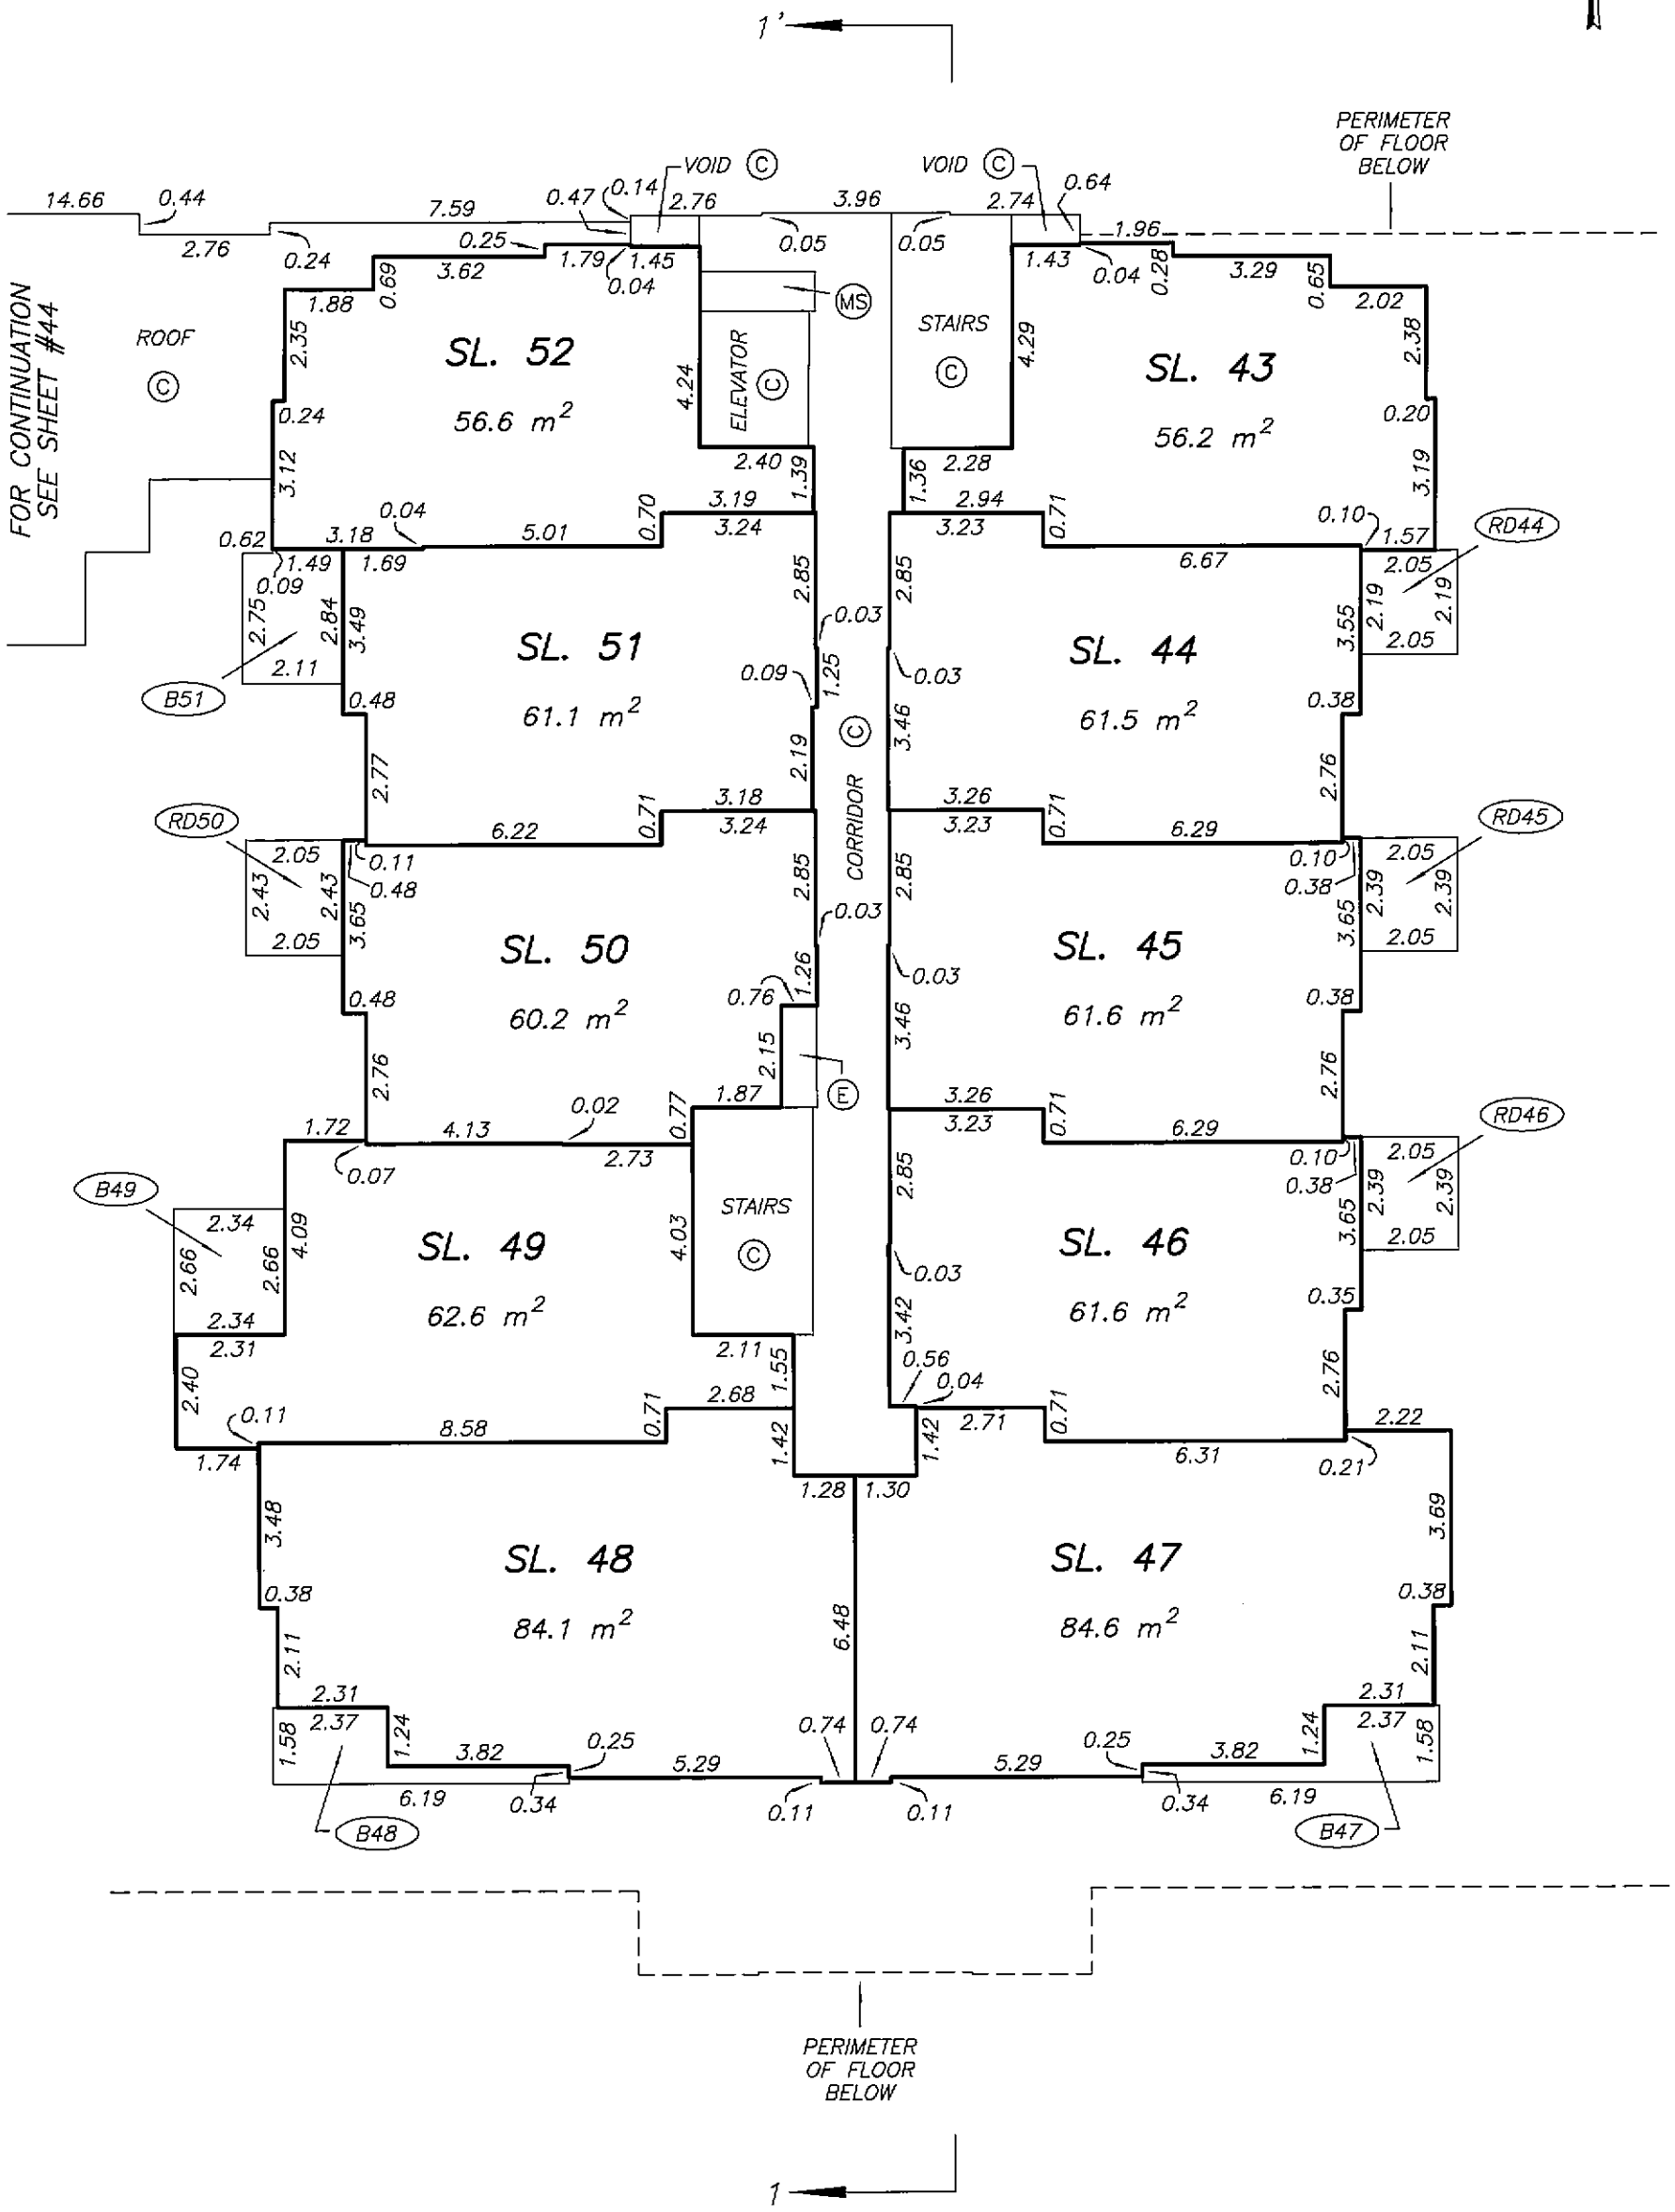

DRAWING # 30541-15
FILE # 30541-15_L4

DATE : NOVEMBER 8, 2007

M.E.B.

ORIGINAL

Status: Filed
Plan #: BCS2667 App #: N/A Ctrl #: (Altered)
RCVD: RQST: 2013-04-26 14.46.00

FOURTH FLOOR PLAN
BUILDING 2

STRATA PLAN BCS 2667

SCALE 1:150

2 0 2 4 6

ALL DISTANCES ARE IN METRES.

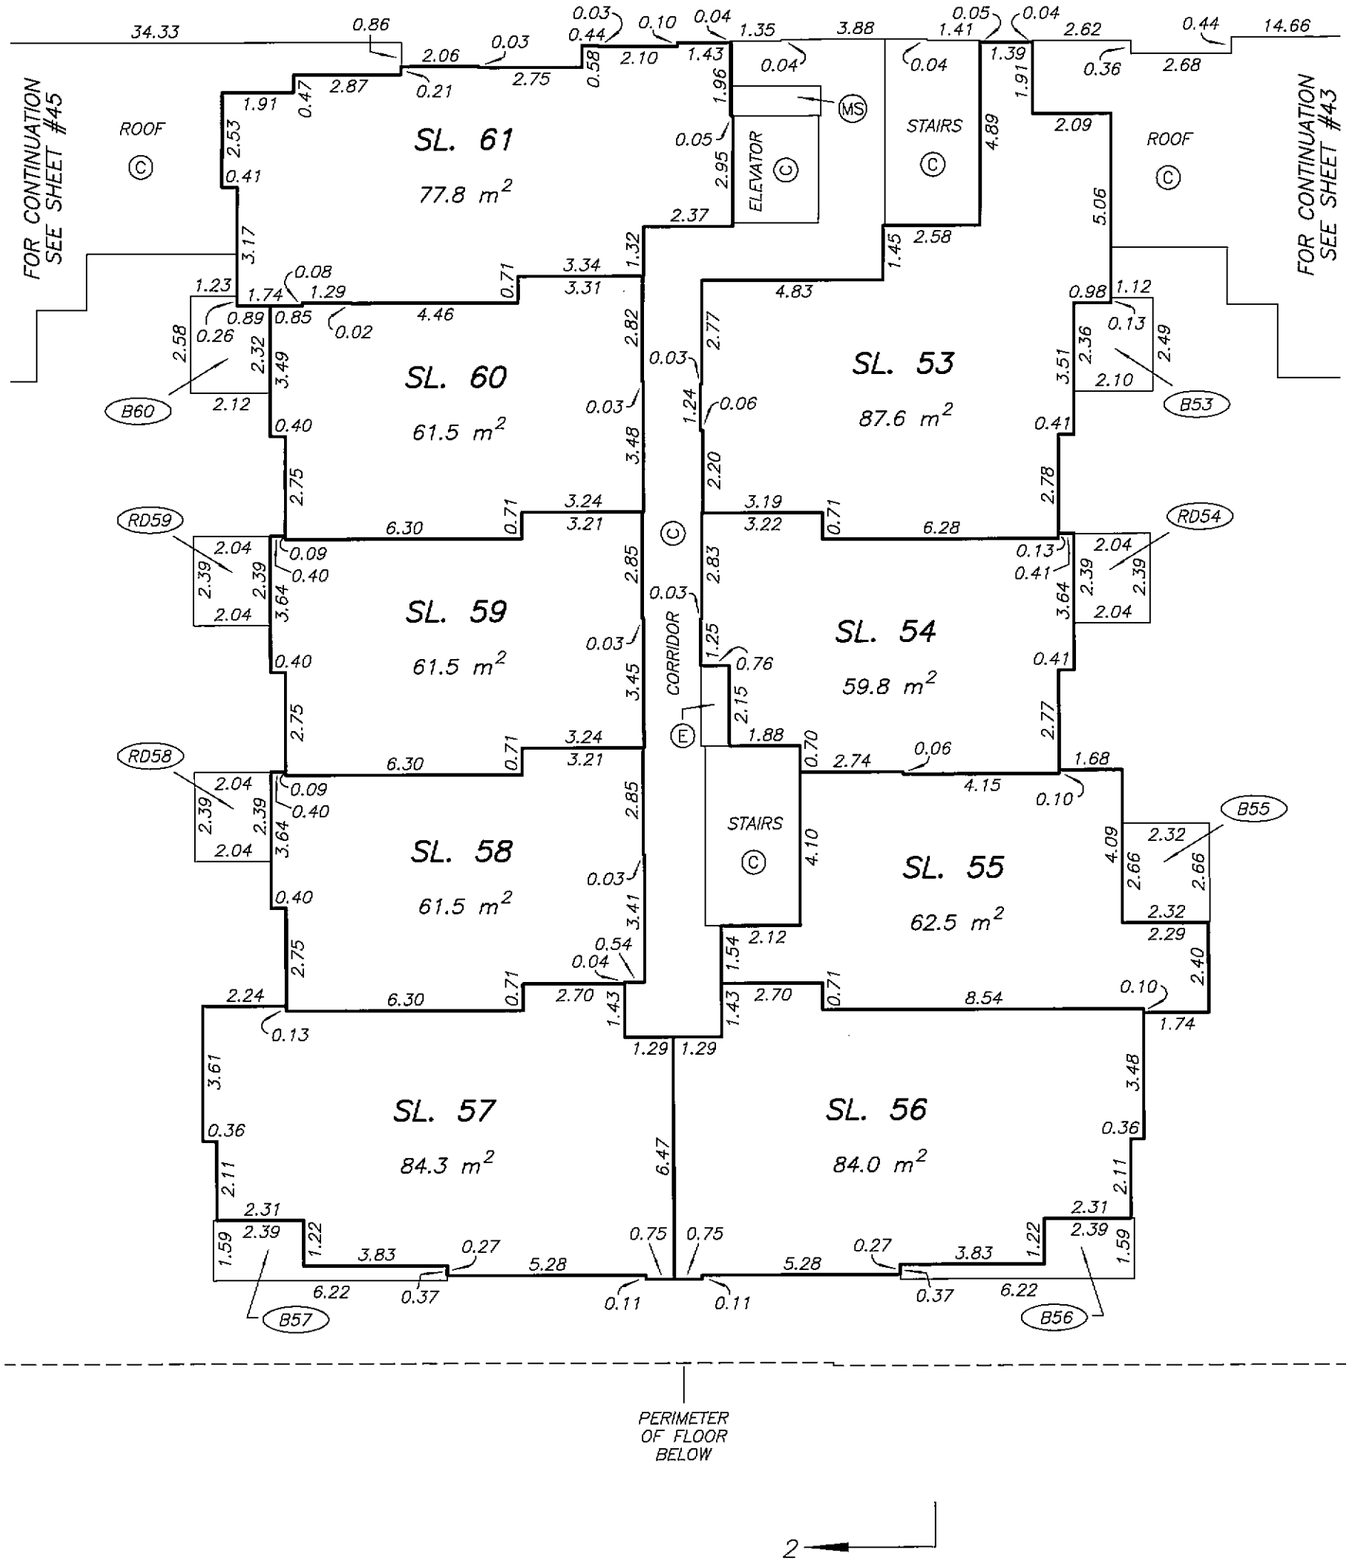

DRAWING # 30541-15
FILE # 30541-15_L4

DATE : NOVEMBER 8, 2007

M.E.S.

ORIGINAL

Status: Filed
Plan #: BCS2667 App #: N/A Ctrl #: (Altered)
RCVD: RQST: 2013-04-26 14.46.00

FOURTH FLOOR PLAN
BUILDING 3

STRATA PLAN BCS 2667

SCALE 1:150

2 0 2 4 6

ALL DISTANCES ARE IN METRES.

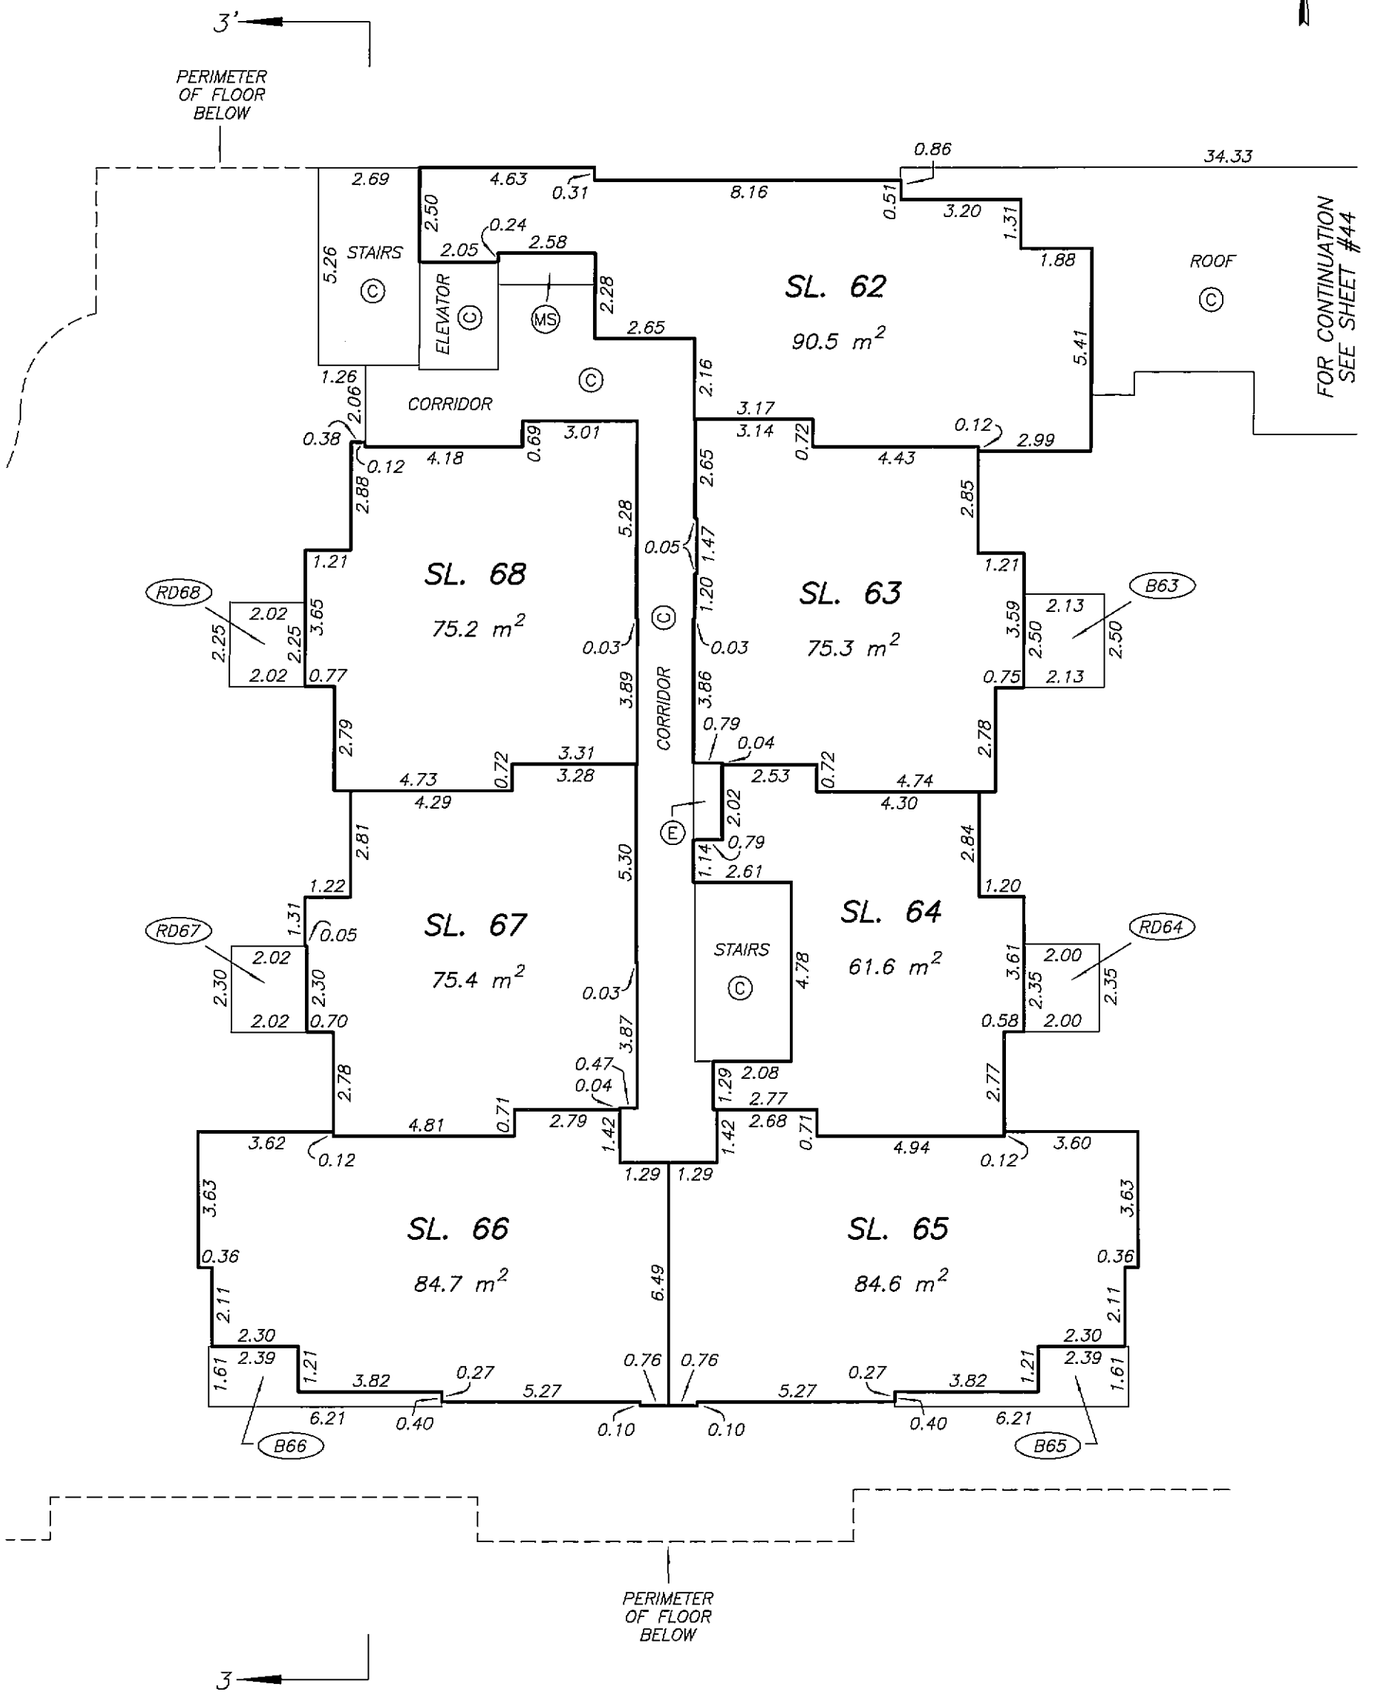

DATE : NOVEMBER 8, 2007

M.E.S.

DRAWING # 30541-15
FILE # 30541-15_L4

ORIGINAL

Status: Filed
Plan #: BCS2667 App #: N/A Ctrl #: (Altered)
RCVD: RQST: 2013-04-26 14.46.00

FIFTH FLOOR PLAN
BUILDING 1

STRATA PLAN BCS 2667

SCALE 1:150

2 0 2 4 6

ALL DISTANCES ARE IN METRES.

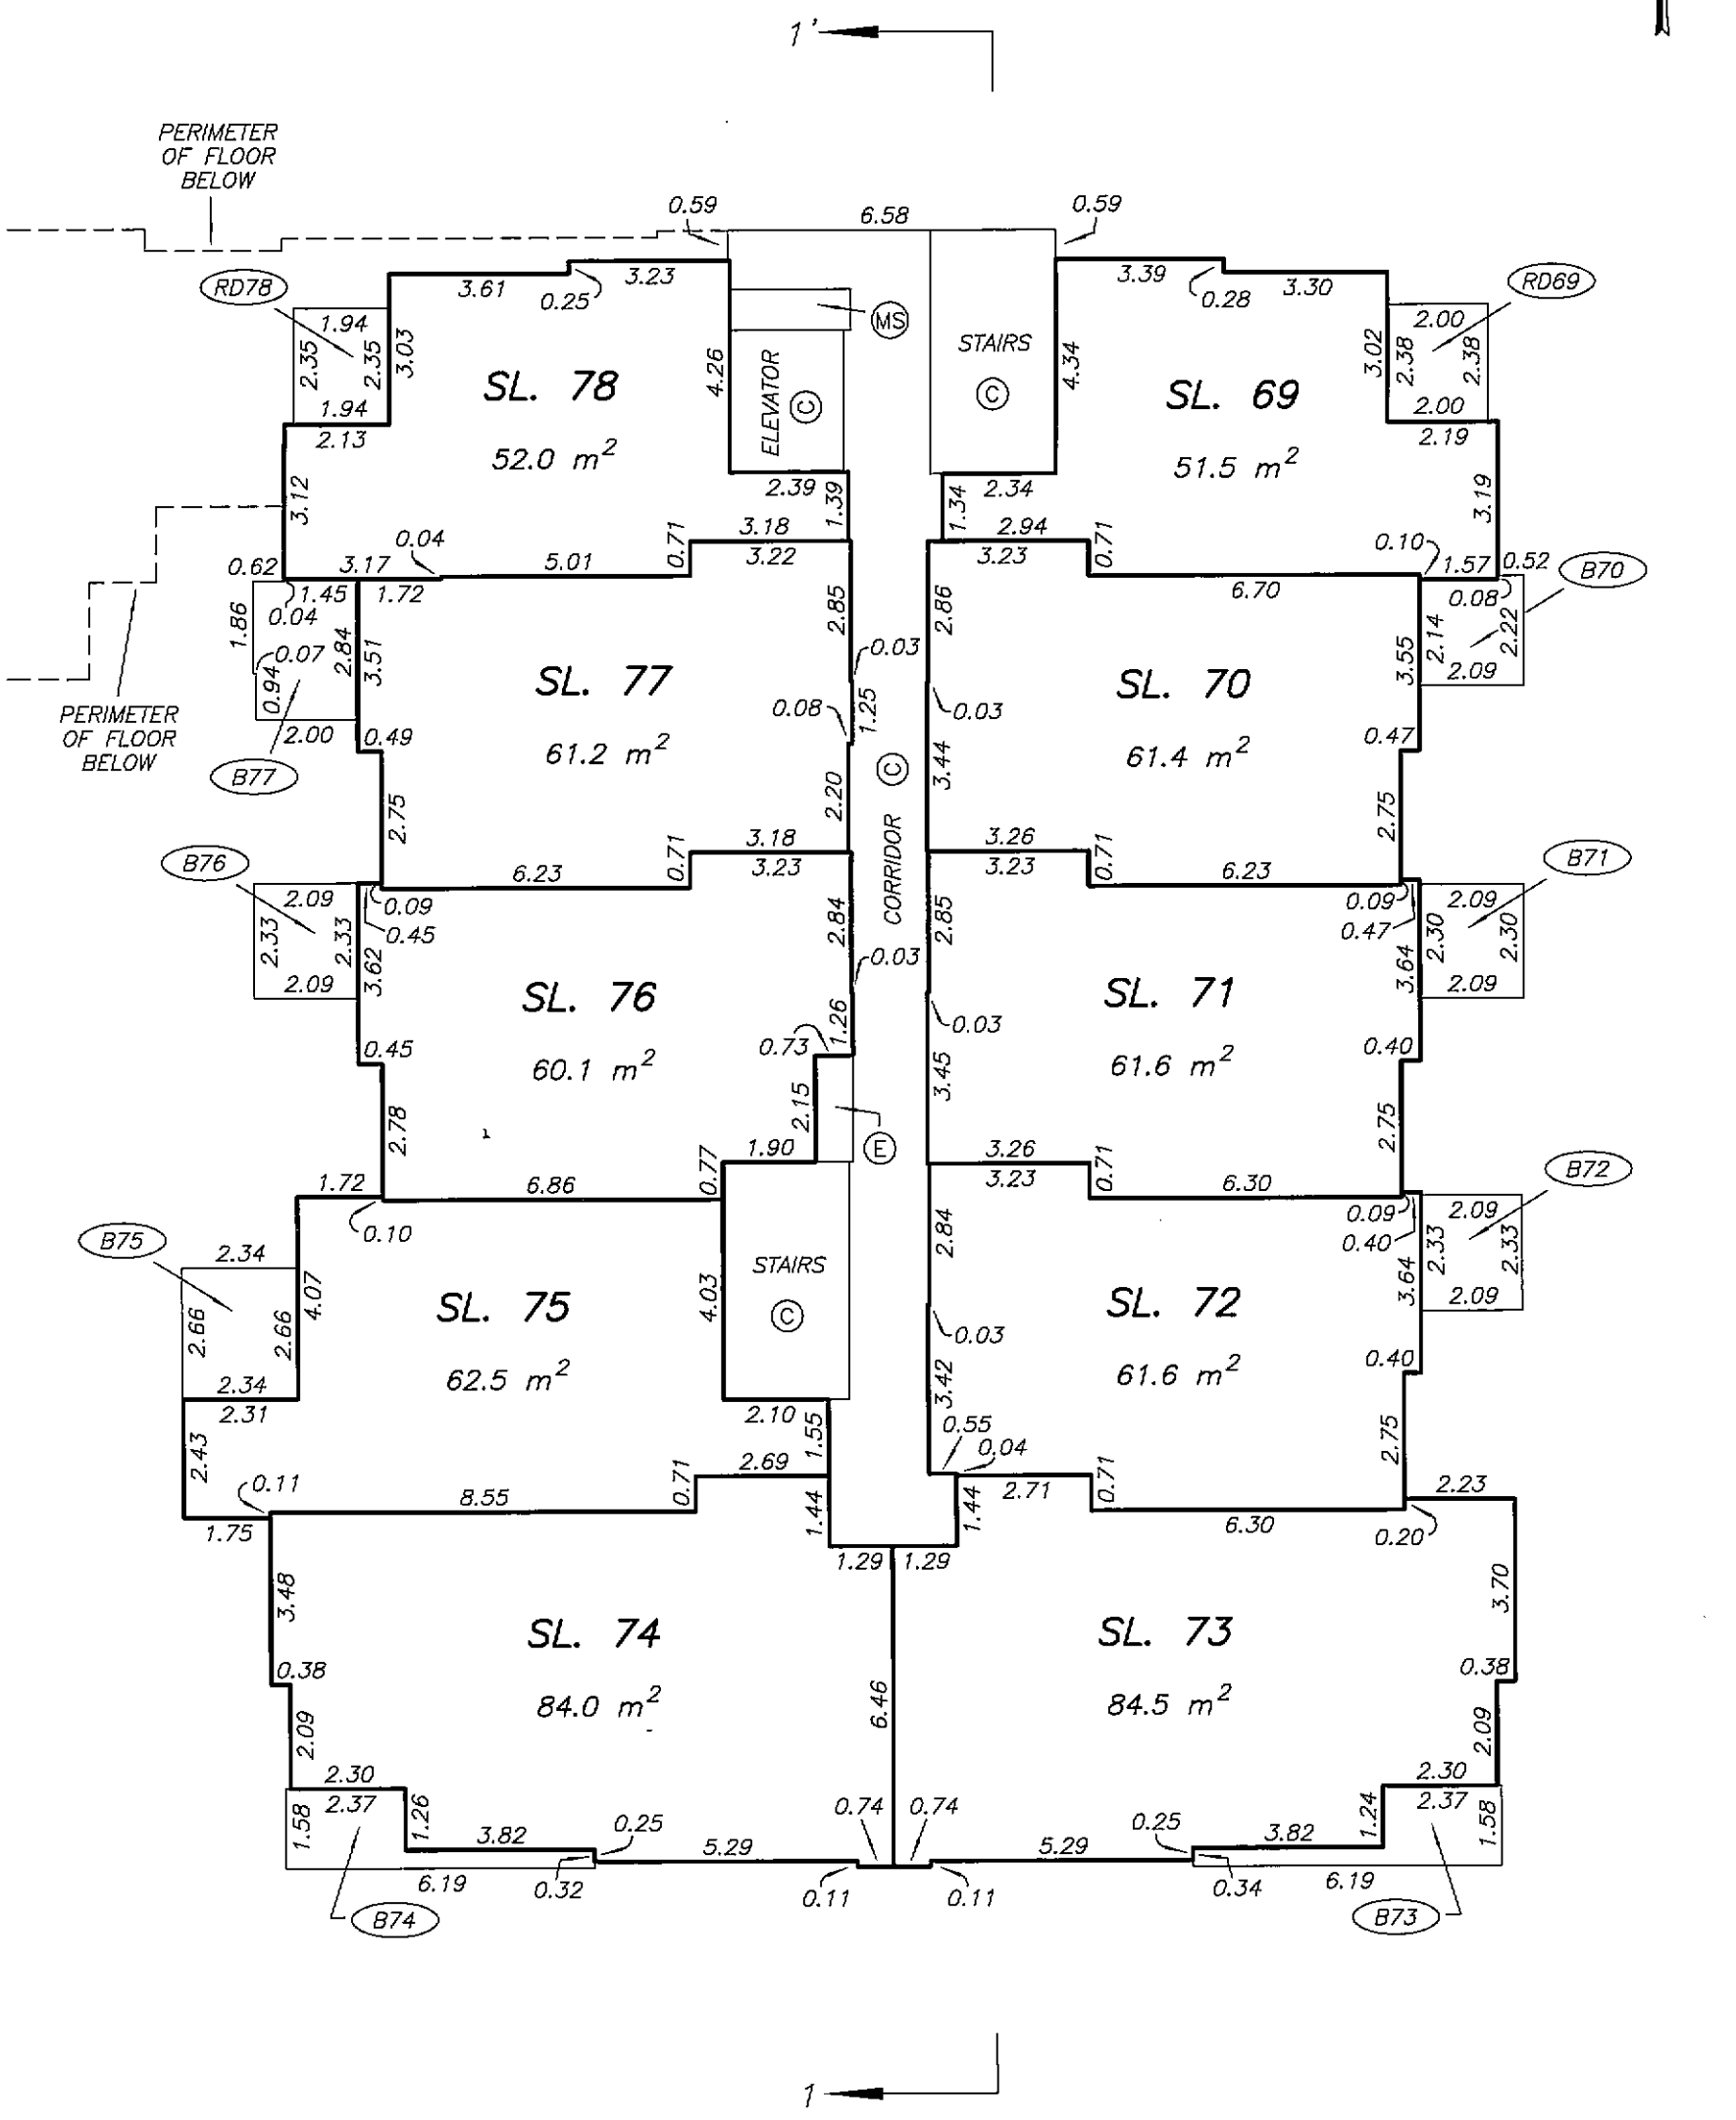

DRAWING # 30541-15
FILE # 30541-15_L5

DATE : NOVEMBER 8, 2007

M.E.S.

ORIGINAL

Status: Filed
Plan #: BCS2667 App #: N/A Ctrl #: (Altered)
RCVD: RQST: 2013-04-26 14.46.00

FIFTH FLOOR PLAN
BUILDING 2

STRATA PLAN BCS 2667

SCALE 1:150

2 0 2 4 6

ALL DISTANCES ARE IN METRES.

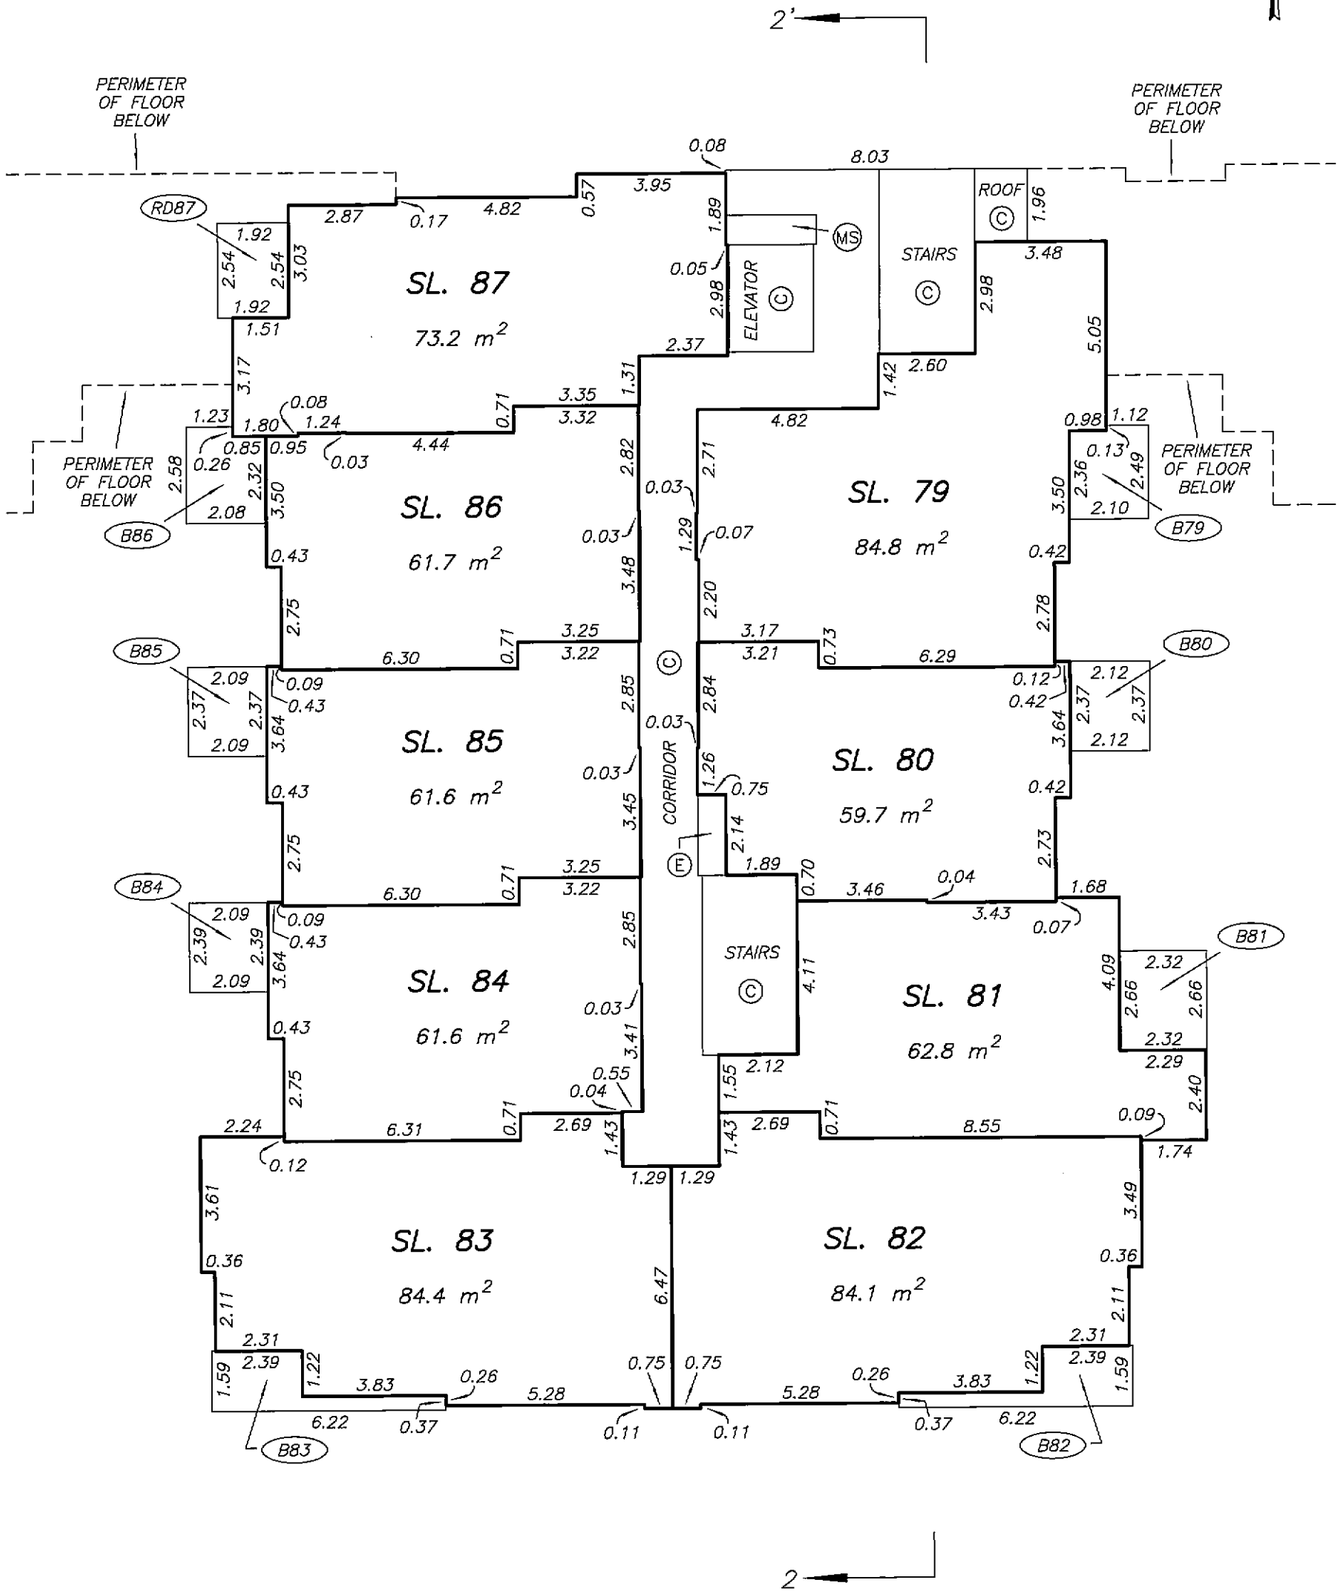

DATE : NOVEMBER 8, 2007

M.E.S.

DRAWING # 30541-15
FILE # 30541-15_L5

ORIGINAL

Status: Filed
Plan #: BCS2667 App #: N/A Ctrl #: (Altered)
RCVD: RQST: 2013-04-26 14.46.00

FIFTH FLOOR PLAN
BUILDING 3

STRATA PLAN BCS 2667

SCALE 1:150

2 0 2 4 6

ALL DISTANCES ARE IN METRES.

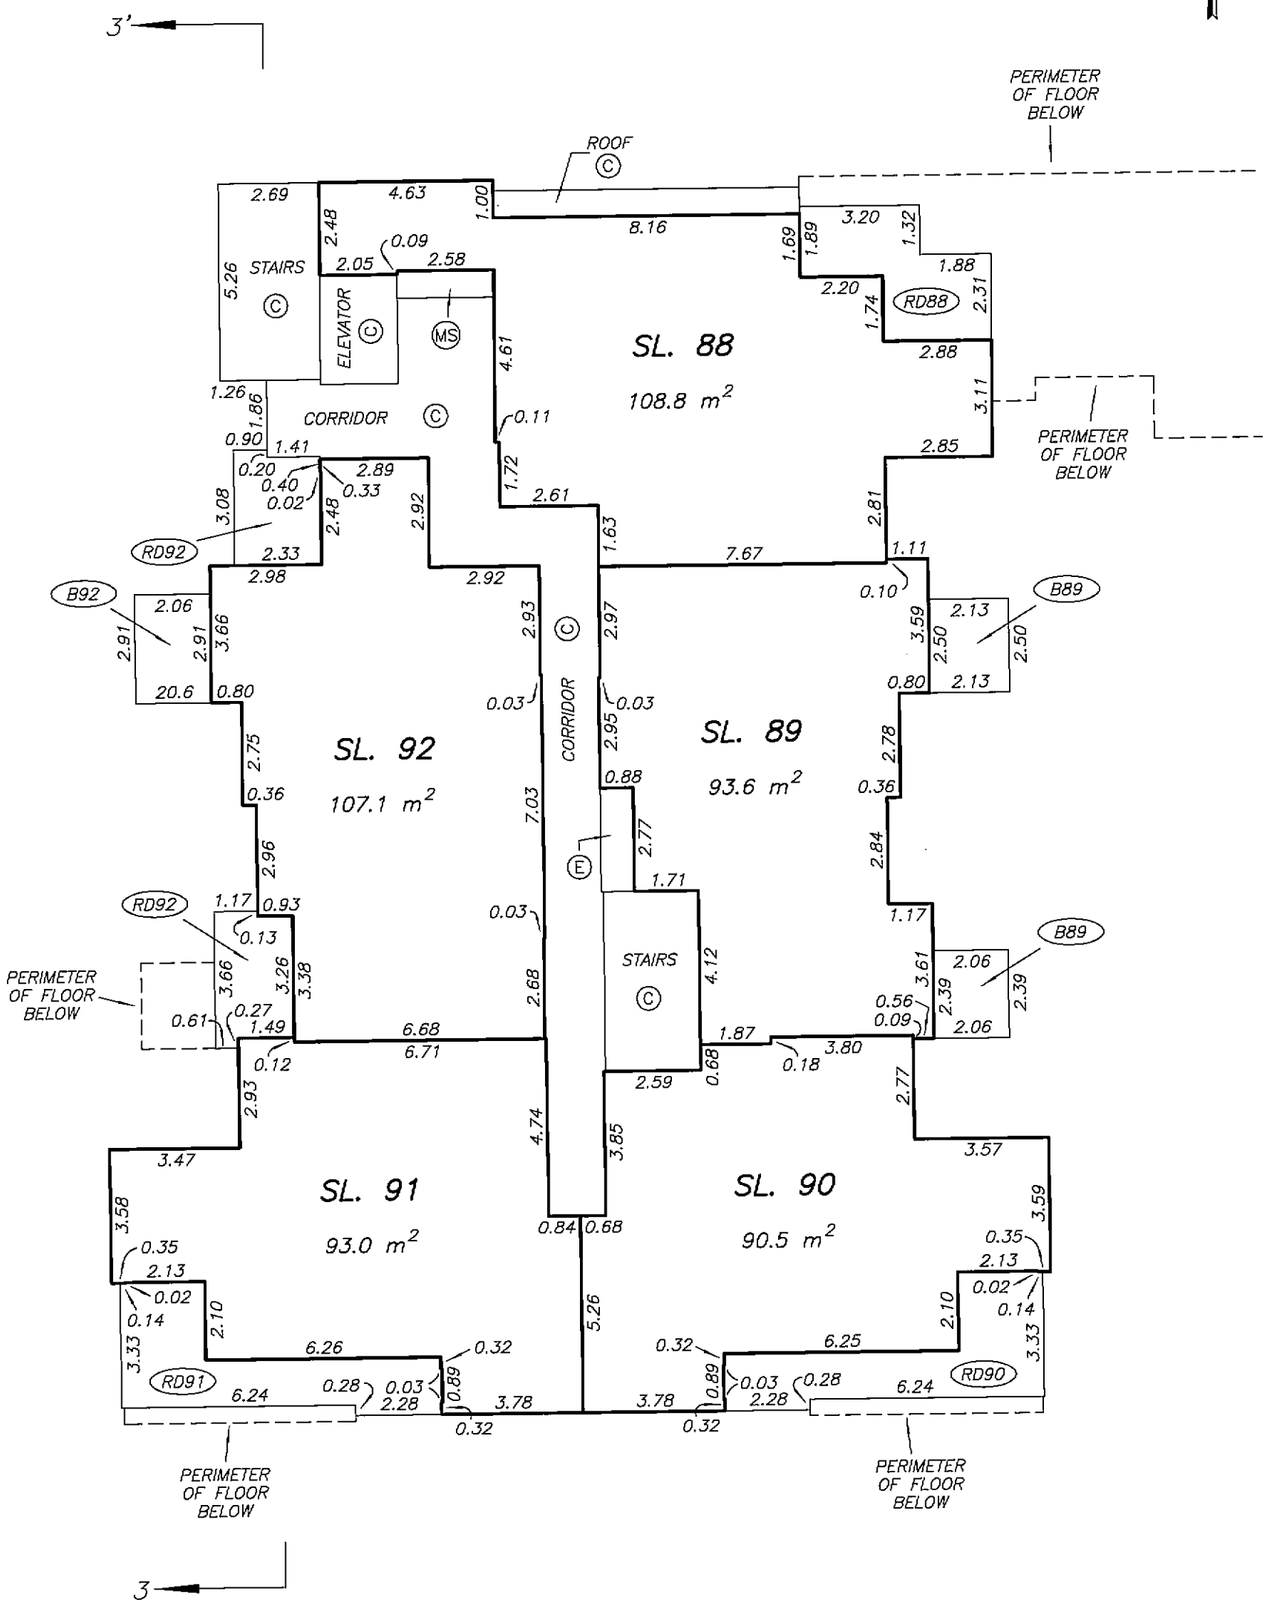

DRAWING # 30541-15
FILE # 30541-15_L5

DATE : NOVEMBER 8, 2007

M.E.B.

ORIGINAL

Status: Filed
Plan #: BCS2667 App #: N/A Ctrl #: (Altered)
RCVD: RQST: 2013-04-26 14.46.00

SIXTH FLOOR PLAN
BUILDING 1

STRATA PLAN BCS 2667

SCALE 1:150

2 0 2 4 6

ALL DISTANCES ARE IN METRES.

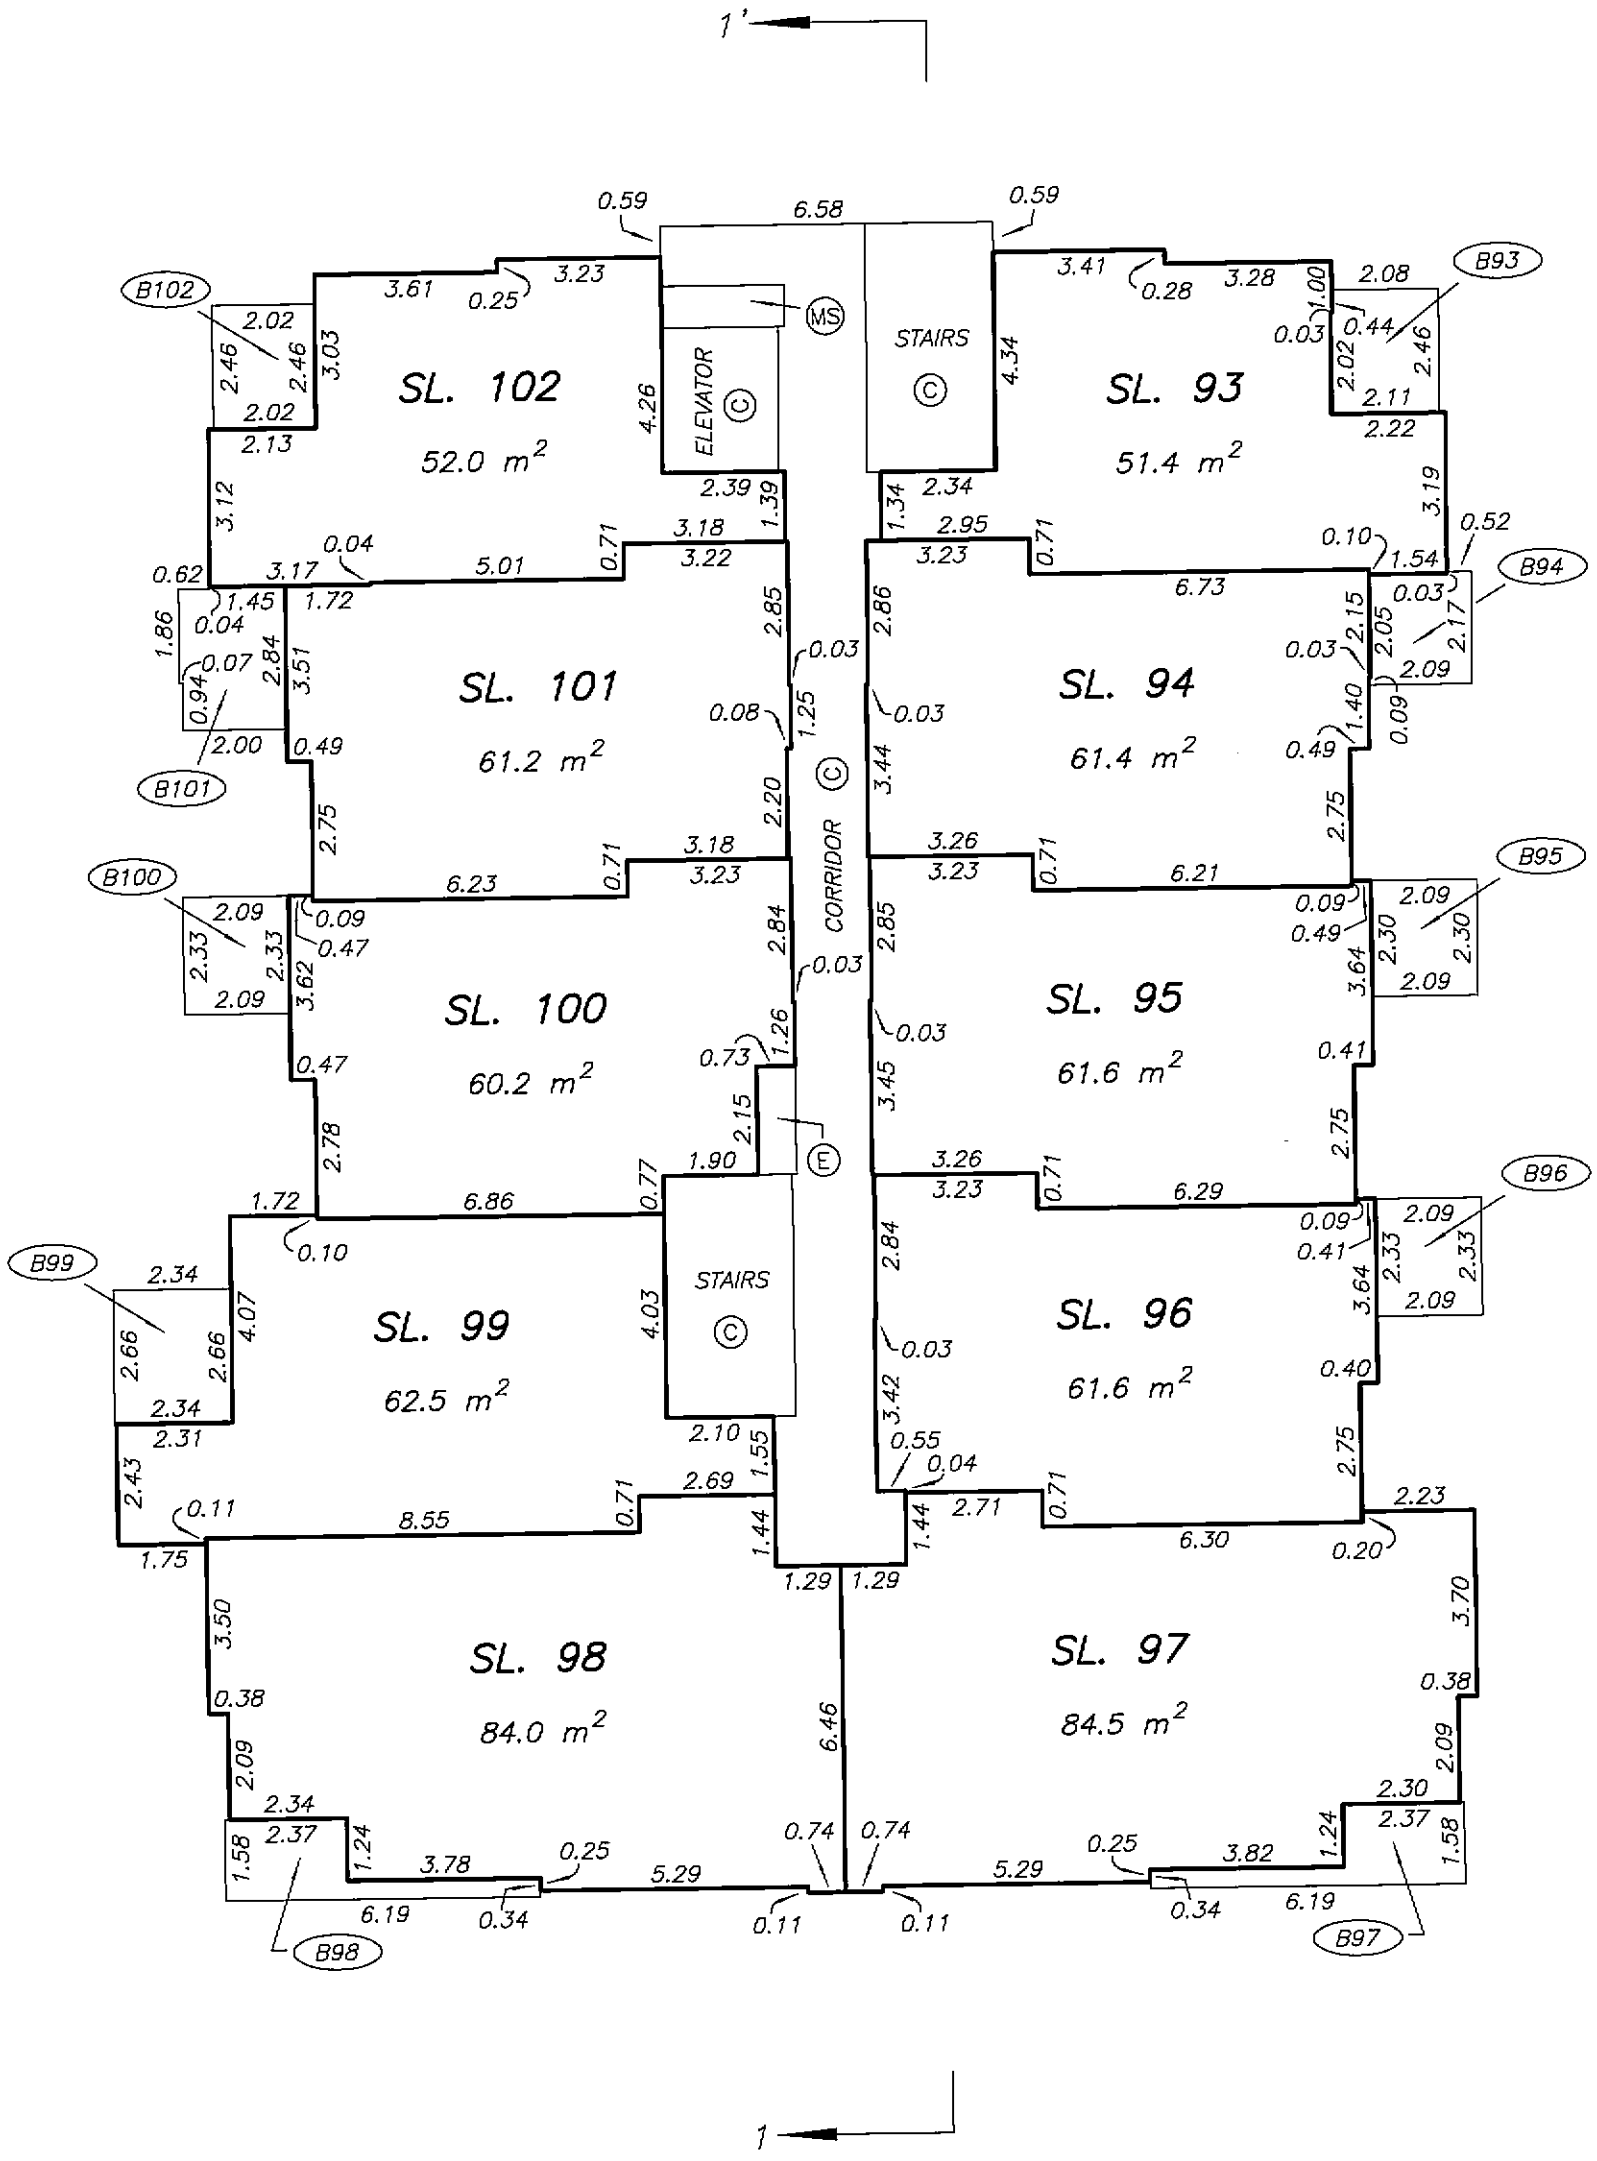

DATE : NOVEMBER 8, 2007

DRAWING # 30541-15
FILE # 30541-15_L6

ORIGINAL

Status: Filed
Plan #: BCS2667 App #: N/A Ctrl #: (Altered)
RCVD: RQST: 2013-04-26 14.46.00

SIXTH FLOOR PLAN
BUILDING 2

STRATA PLAN BCS 2667

SCALE 1:150

2 0 2 4 6

ALL DISTANCES ARE IN METRES.

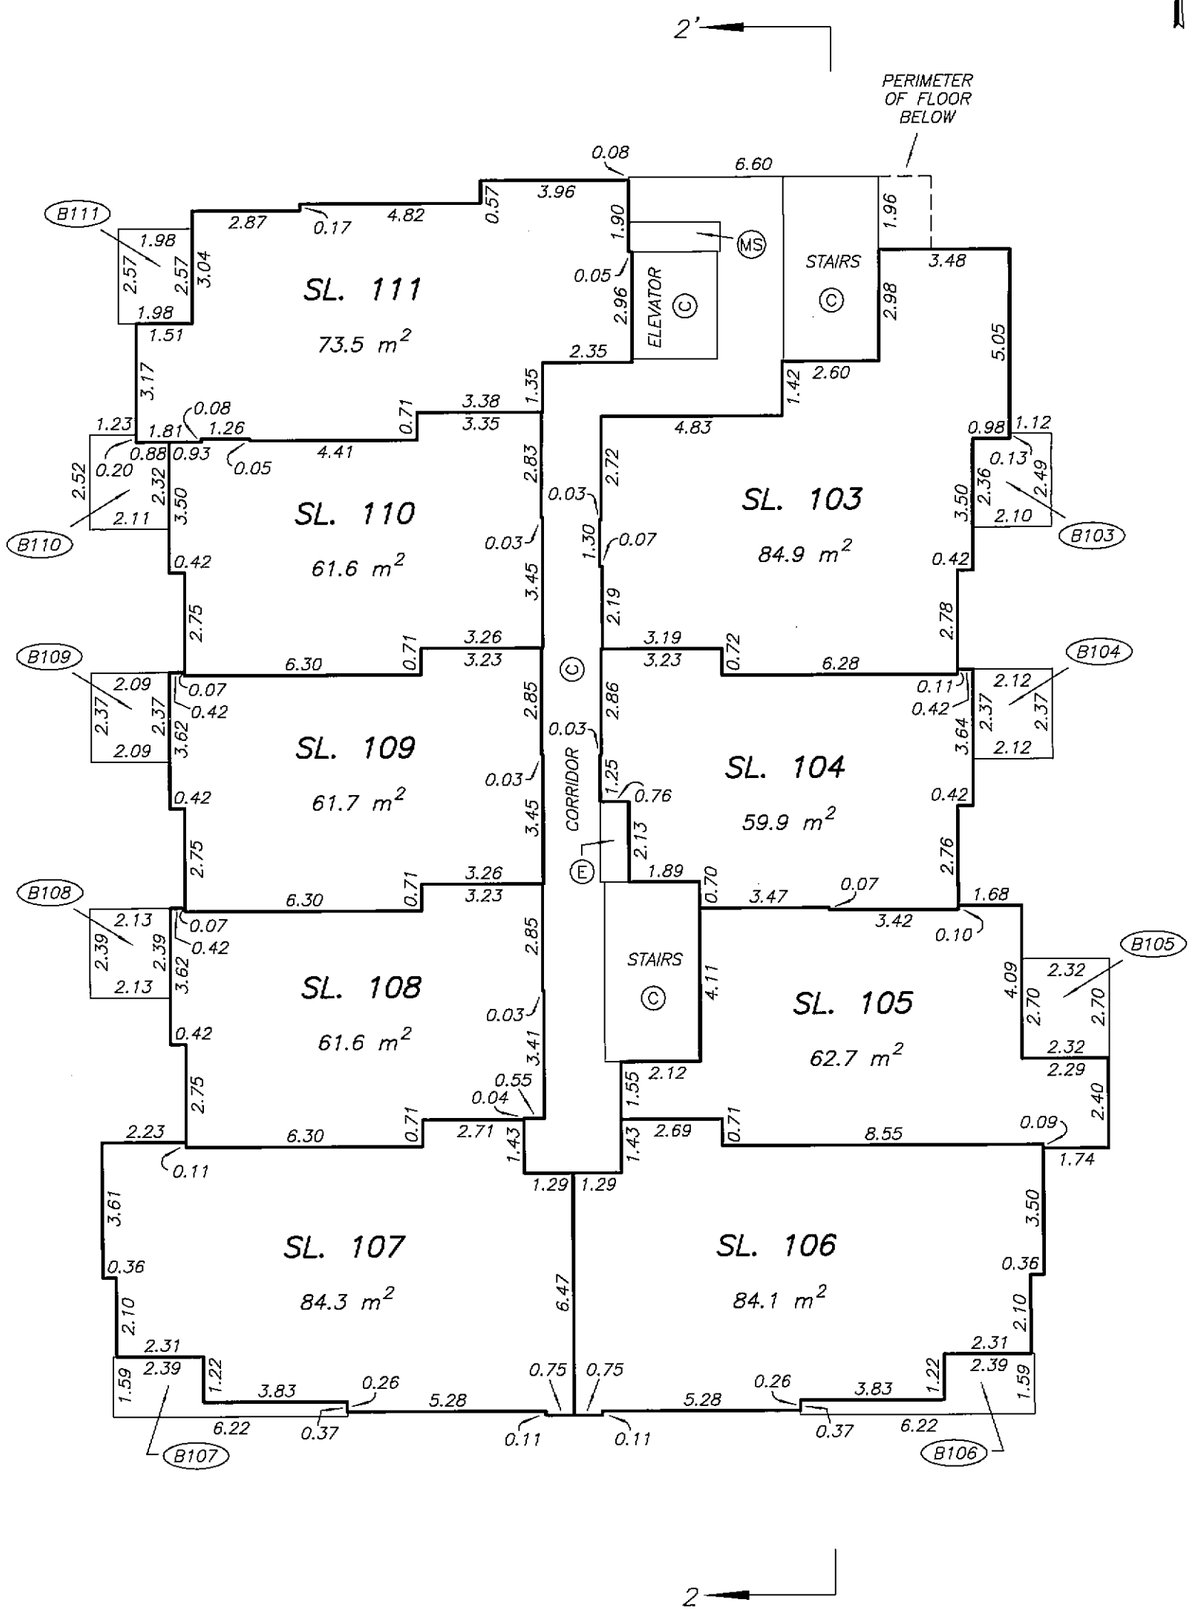

DRAWING # 30541-15
FILE # 30541-15_L6

DATE : NOVEMBER 8, 2007

M.E.B.

ORIGINAL

Status: Filed
Plan #: BCS2667 App #: N/A Ctrl #: (Altered)
RCVD: RQST: 2013-04-26 14.46.00

SIXTH FLOOR PLAN
BUILDING 3

STRATA PLAN BCS 2667

SCALE 1:150

2 0 2 4 6

ALL DISTANCES ARE IN METRES.

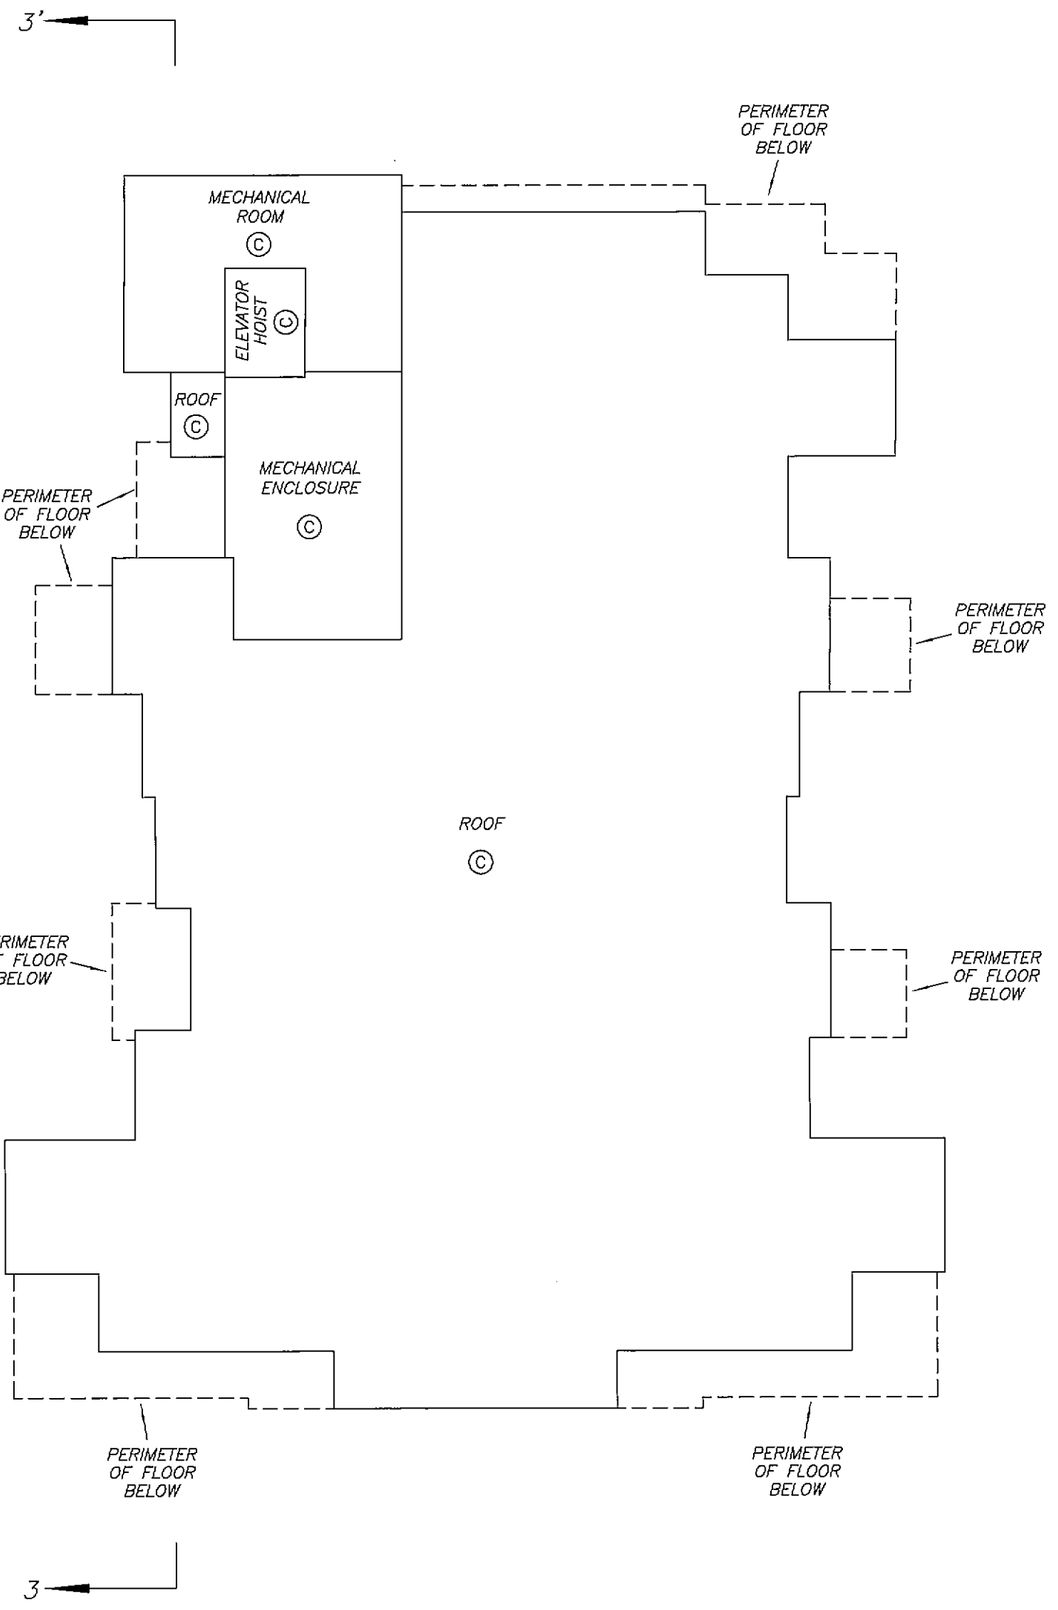

DRAWING # 30541-15
FILE # 30541-15_L6

DATE : NOVEMBER 8, 2007

M.E.S.

ORIGINAL

Status: Filed
Plan #: BCS2667 App #: N/A Ctrl #: (Altered)
RCVD: RQST: 2013-04-26 14.46.00

SEVENTH FLOOR PLAN
BUILDING 1

STRATA PLAN BCS 2667

SCALE 1:150

2 0 2 4 6

ALL DISTANCES ARE IN METRES.

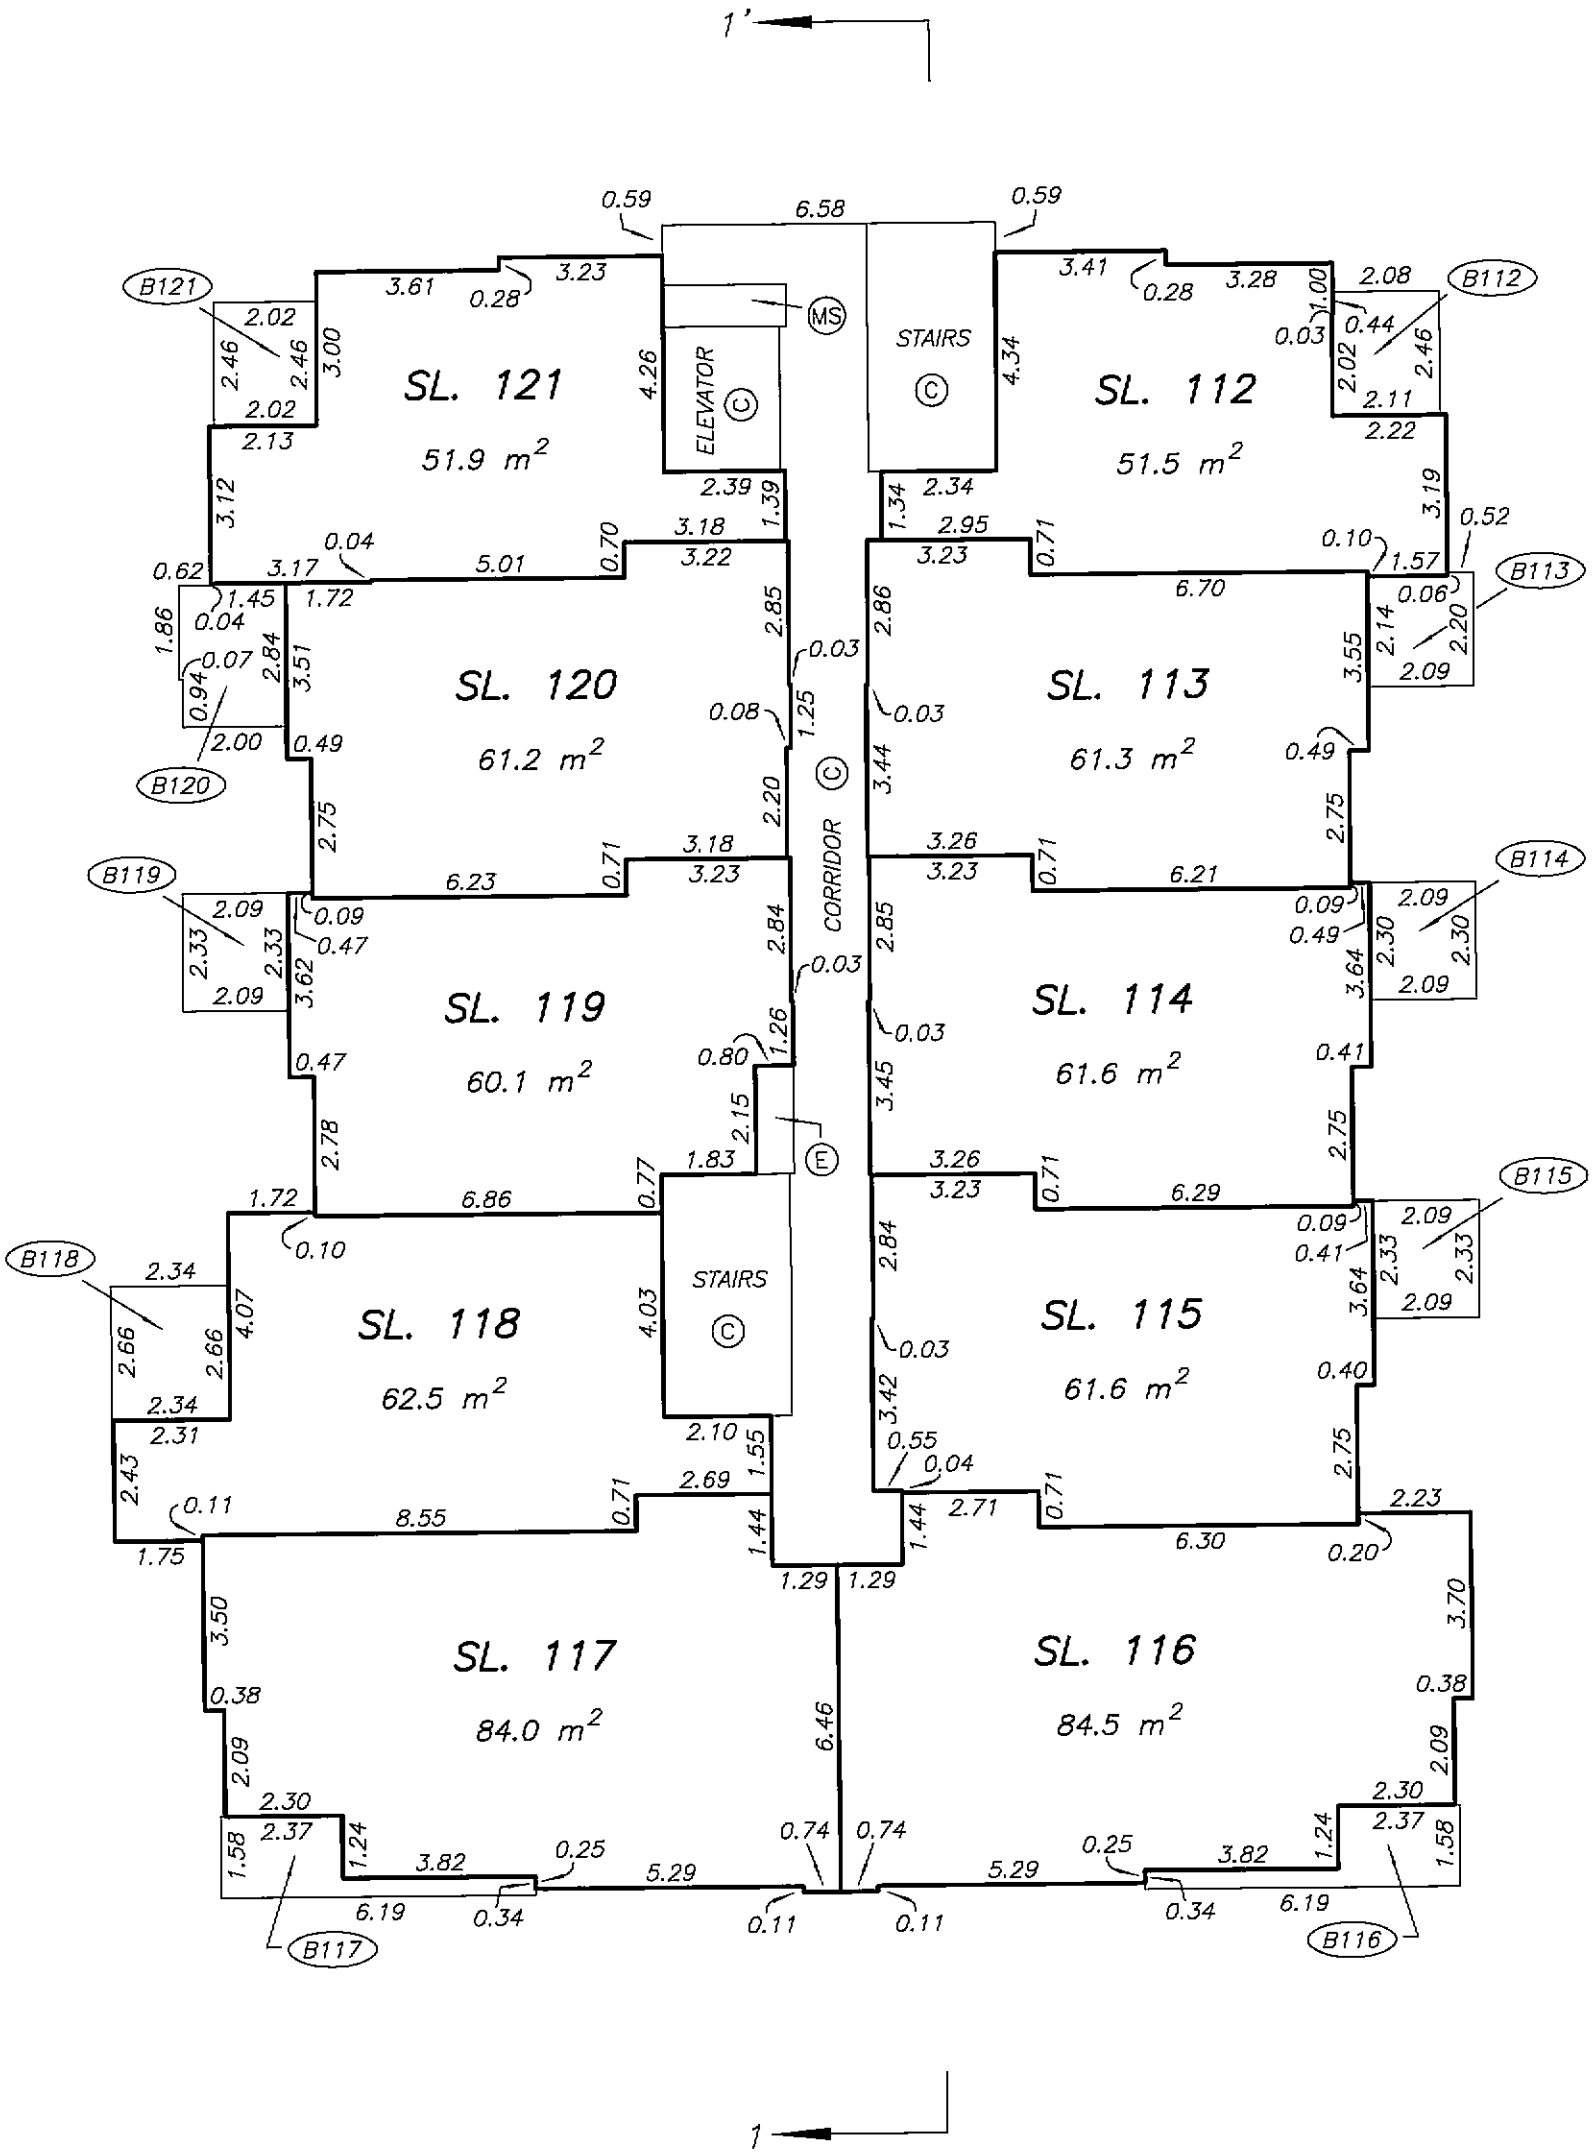

DRAWING # 30541-15
FILE # 30541-15_L7

DATE : NOVEMBER 8, 2007

M.E.S.

ORIGINAL

Status: Filed
Plan #: BCS2667 App #: N/A Ctrl #: (Altered)
RCVD: RQST: 2013-04-26 14.46.00

SEVENTH FLOOR PLAN
BUILDING 2

STRATA PLAN BCS 2667

SCALE 1:150

2 0 2 4 6

ALL DISTANCES ARE IN METRES.

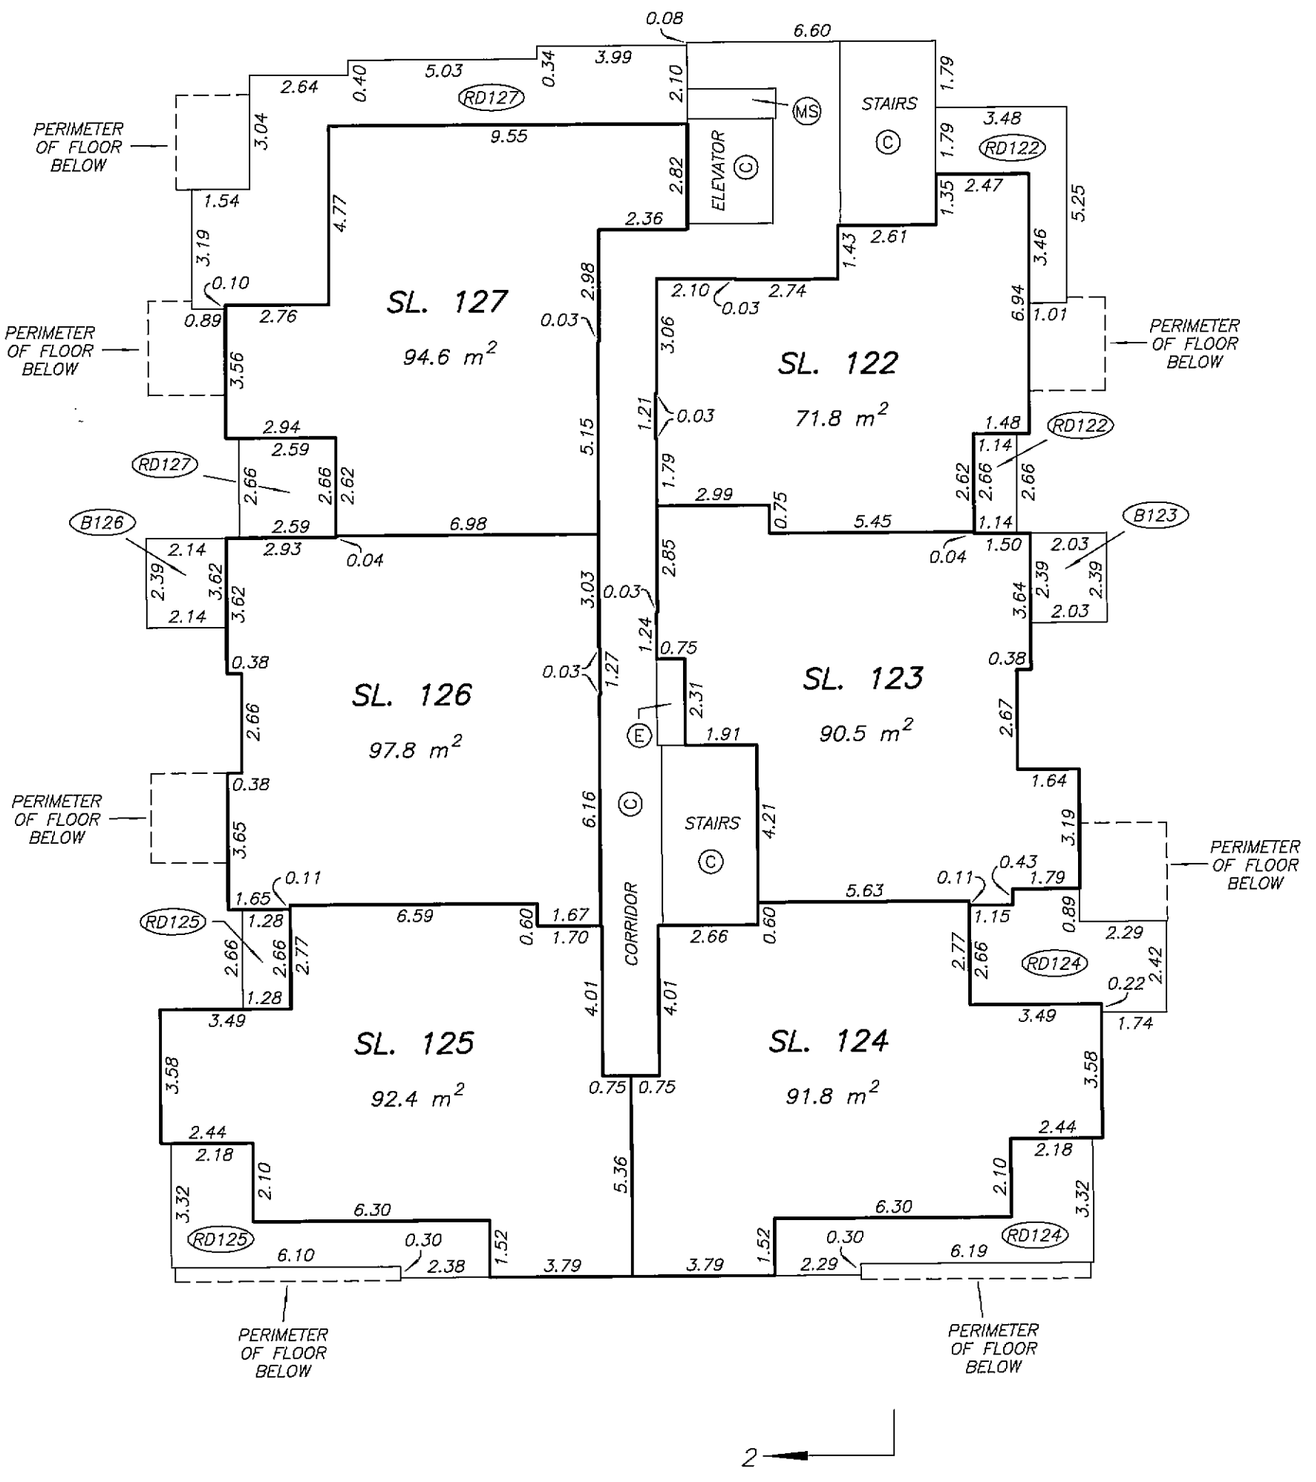

DRAWING # 30541-15
FILE # 30541-15_L7

DATE : NOVEMBER 8, 2007

M.E.S.

ORIGINAL

Status: Filed
Plan #: BCS2667 App #: N/A Ctrl #: (Altered)
RCVD: RQST: 2013-04-26 14.46.00

EIGHTH FLOOR PLAN
BUILDING 1

STRATA PLAN BCS 2667

SCALE 1:150

2 0 2 4 6

ALL DISTANCES ARE IN METRES.

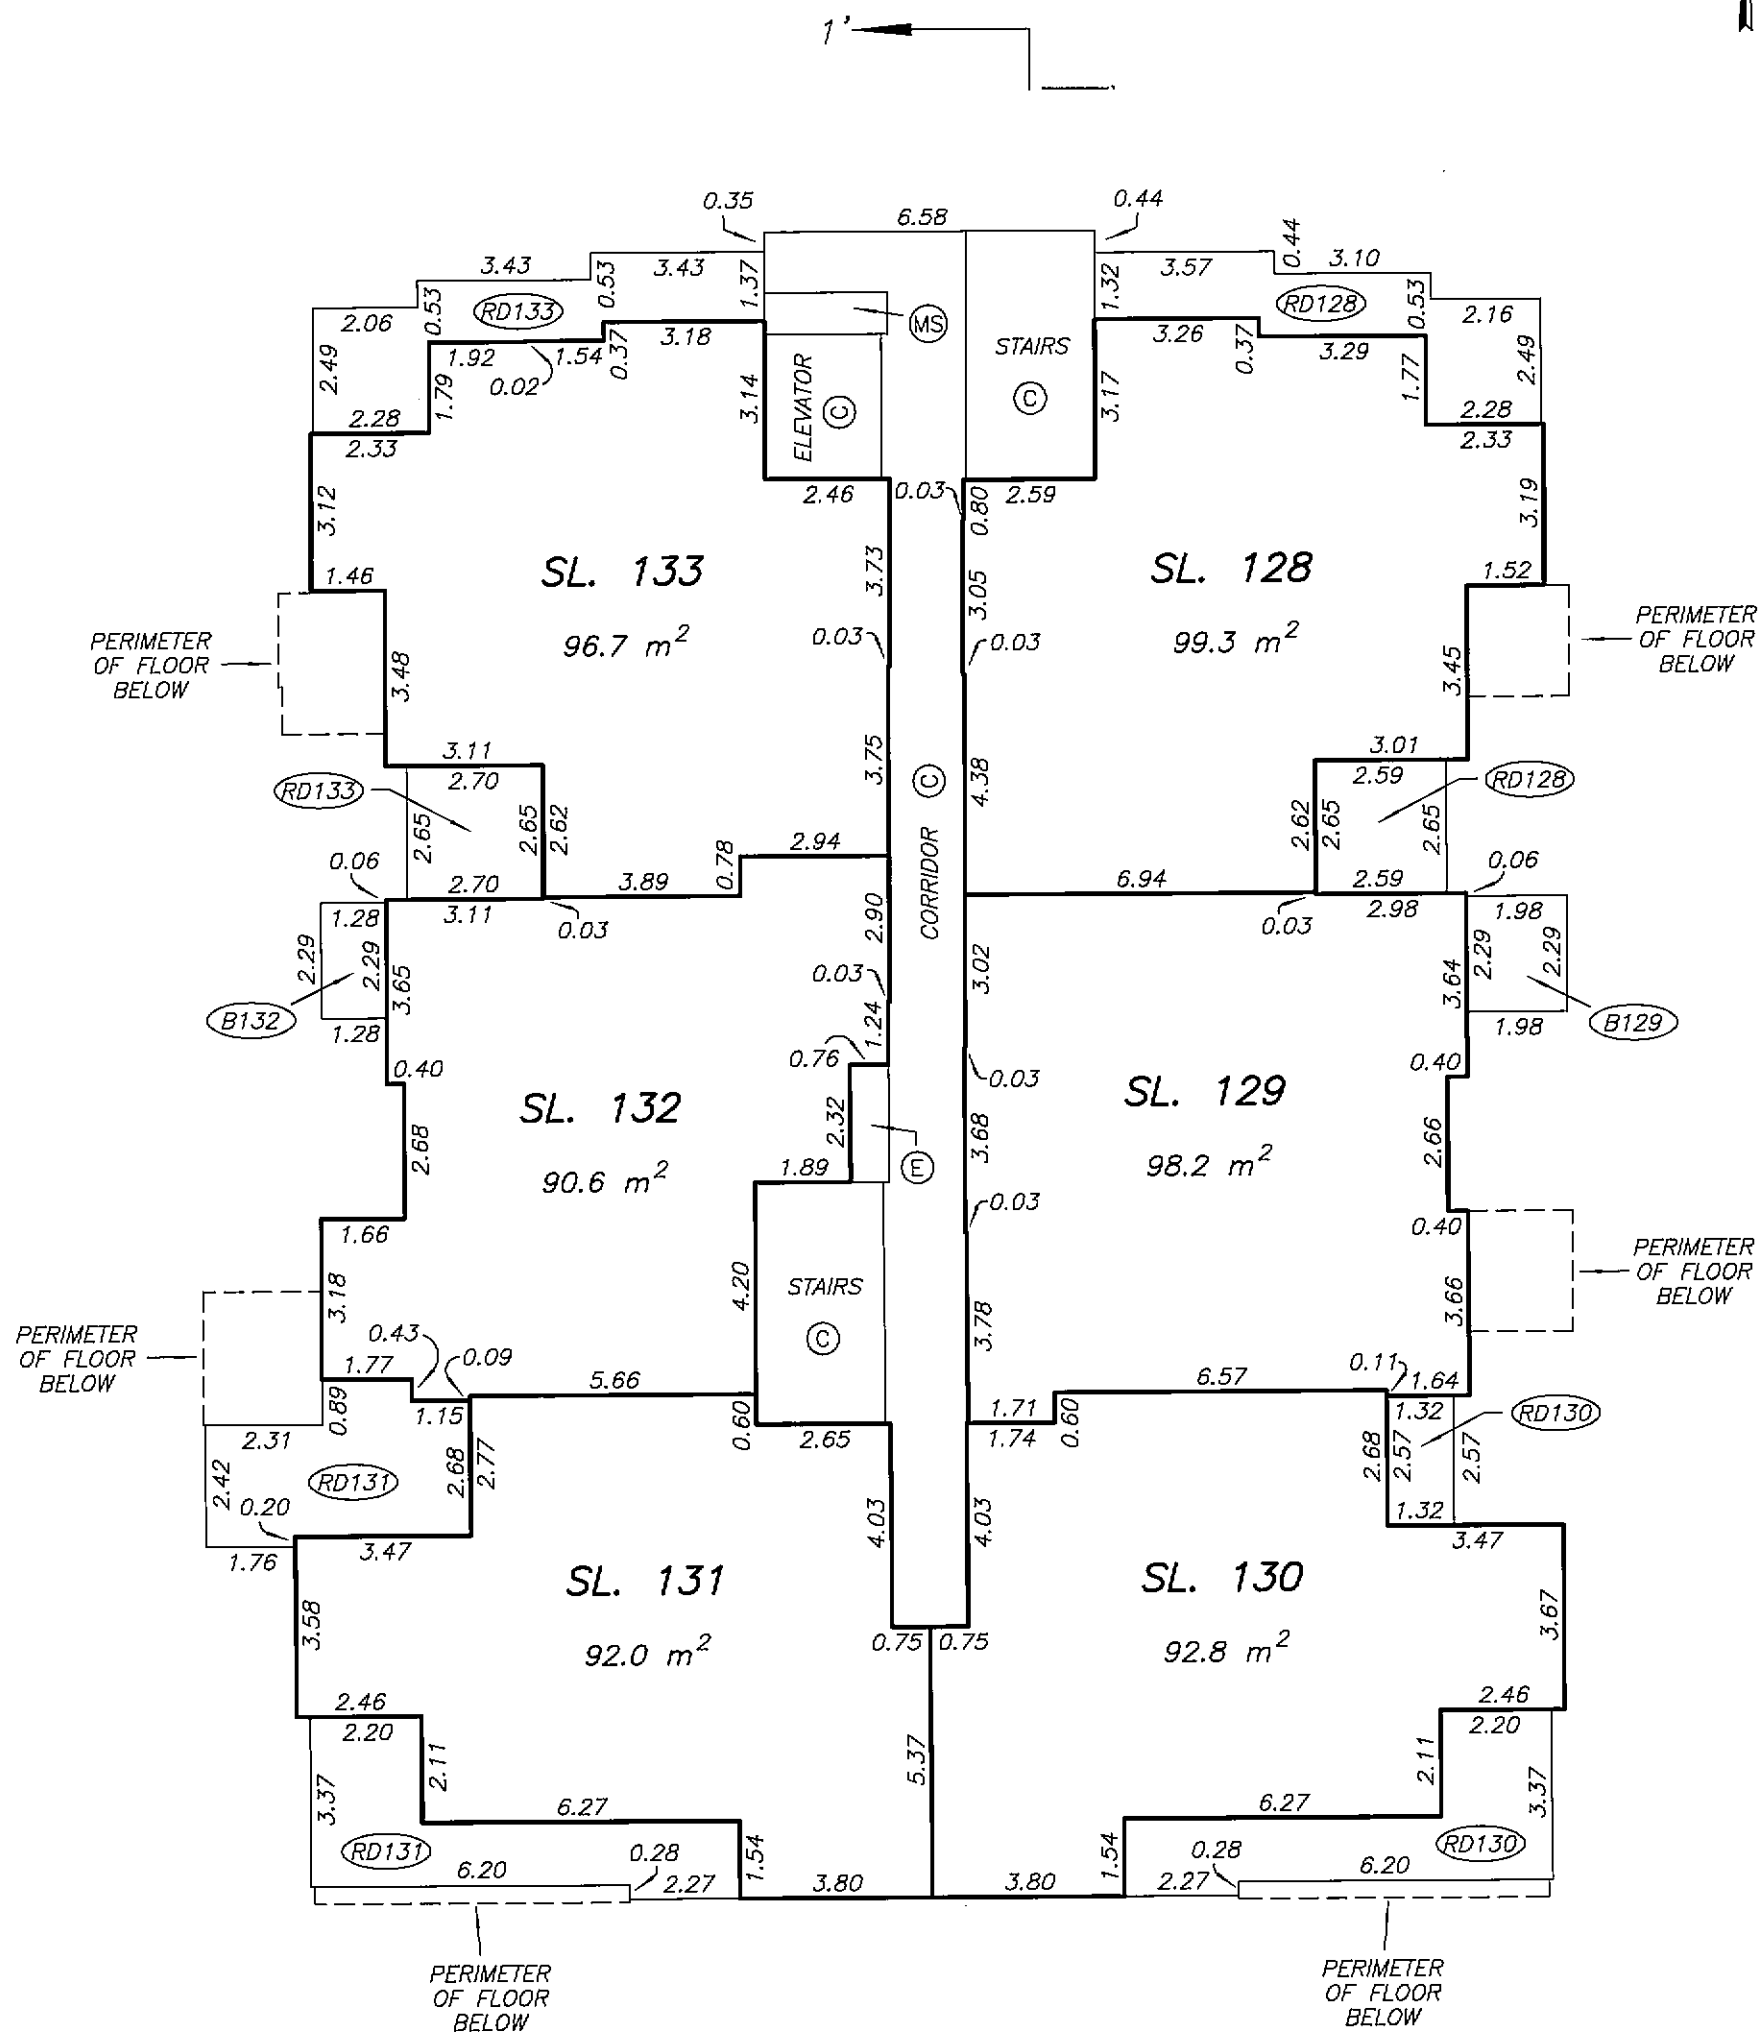

DRAWING # 30541-15
FILE # 30541-15_L8

DATE : NOVEMBER 8, 2007

M.E.B.

ORIGINAL

Status: Filed
Plan #: BCS2667 App #: N/A Ctrl #: (Altered)
RCVD: RQST: 2013-04-26 14.46.00

EIGHTH FLOOR PLAN
BUILDING 2

STRATA PLAN BCS 2667

SCALE 1:150

2 0 2 4 6

ALL DISTANCES ARE IN METRES.

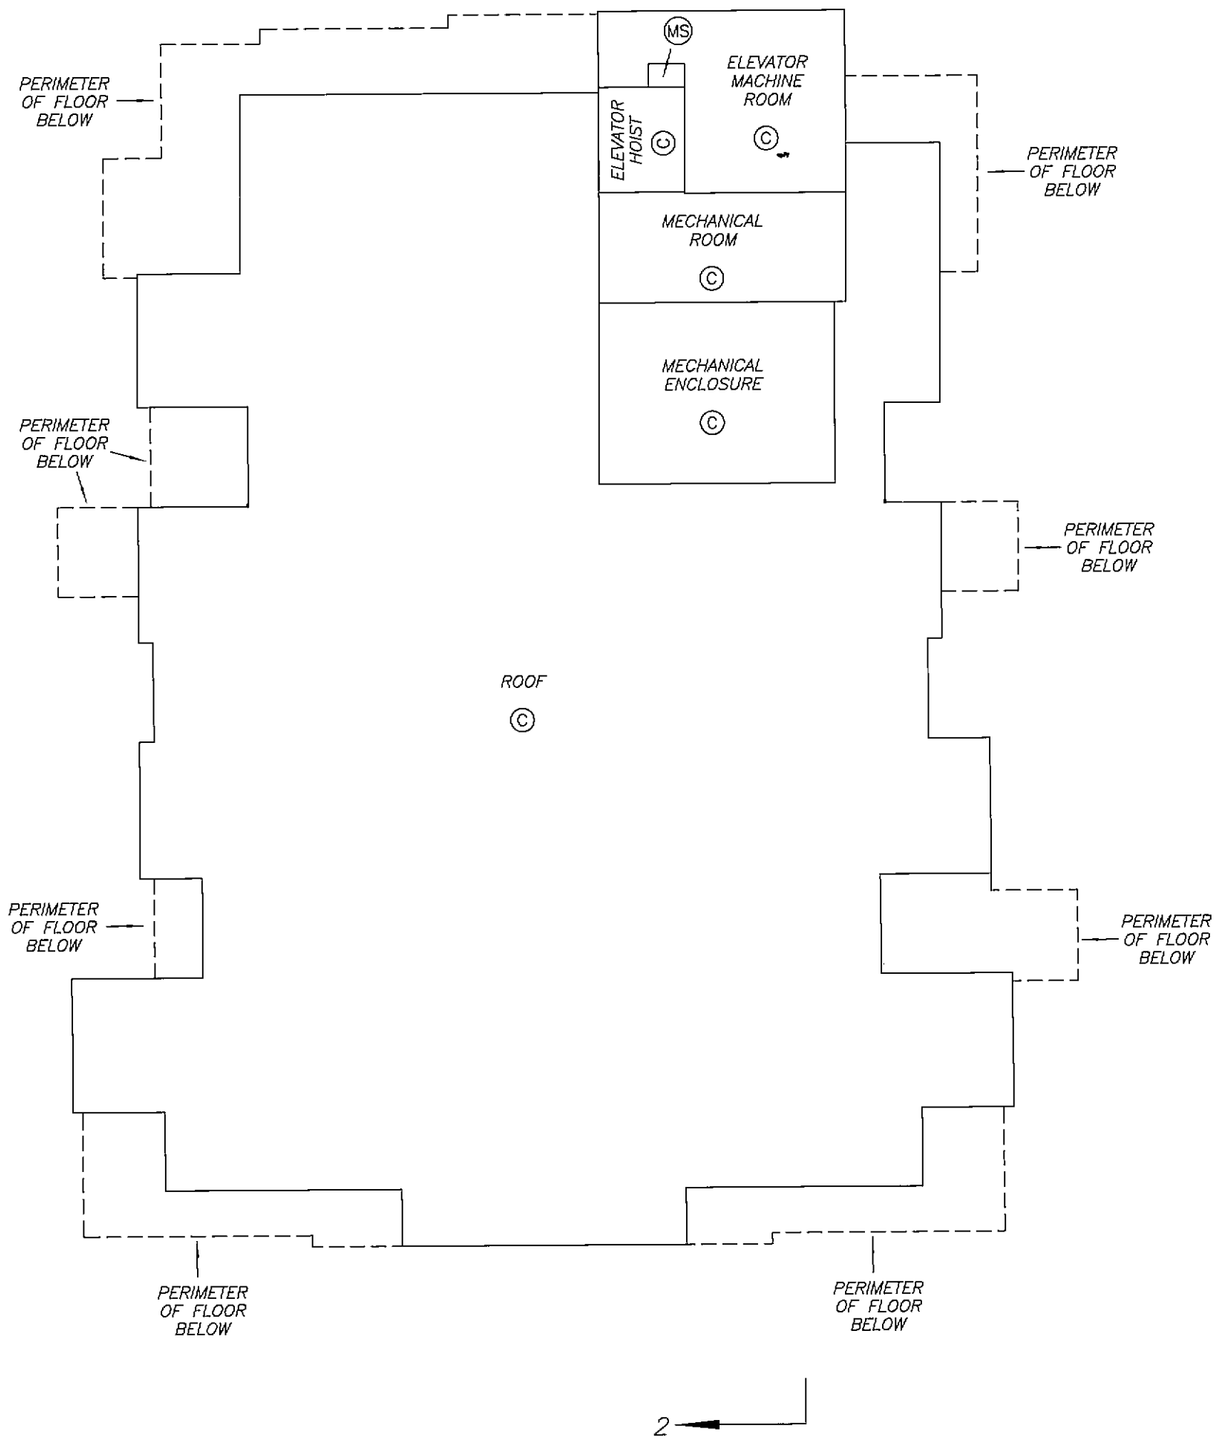

DATE : NOVEMBER 8, 2007

M.E.S.

DRAWING # 30541-15
FILE # 30541-15_L8

ORIGINAL

Status: Filed
Plan #: BCS2667 App #: N/A Ctrl #: (Altered)
RCVD: RQST: 2013-04-26 14.46.00

NINTH FLOOR PLAN
BUILDING 1

STRATA PLAN BCS 2667

SCALE 1:150

2 0 2 4 6

ALL DISTANCES ARE IN METRES.

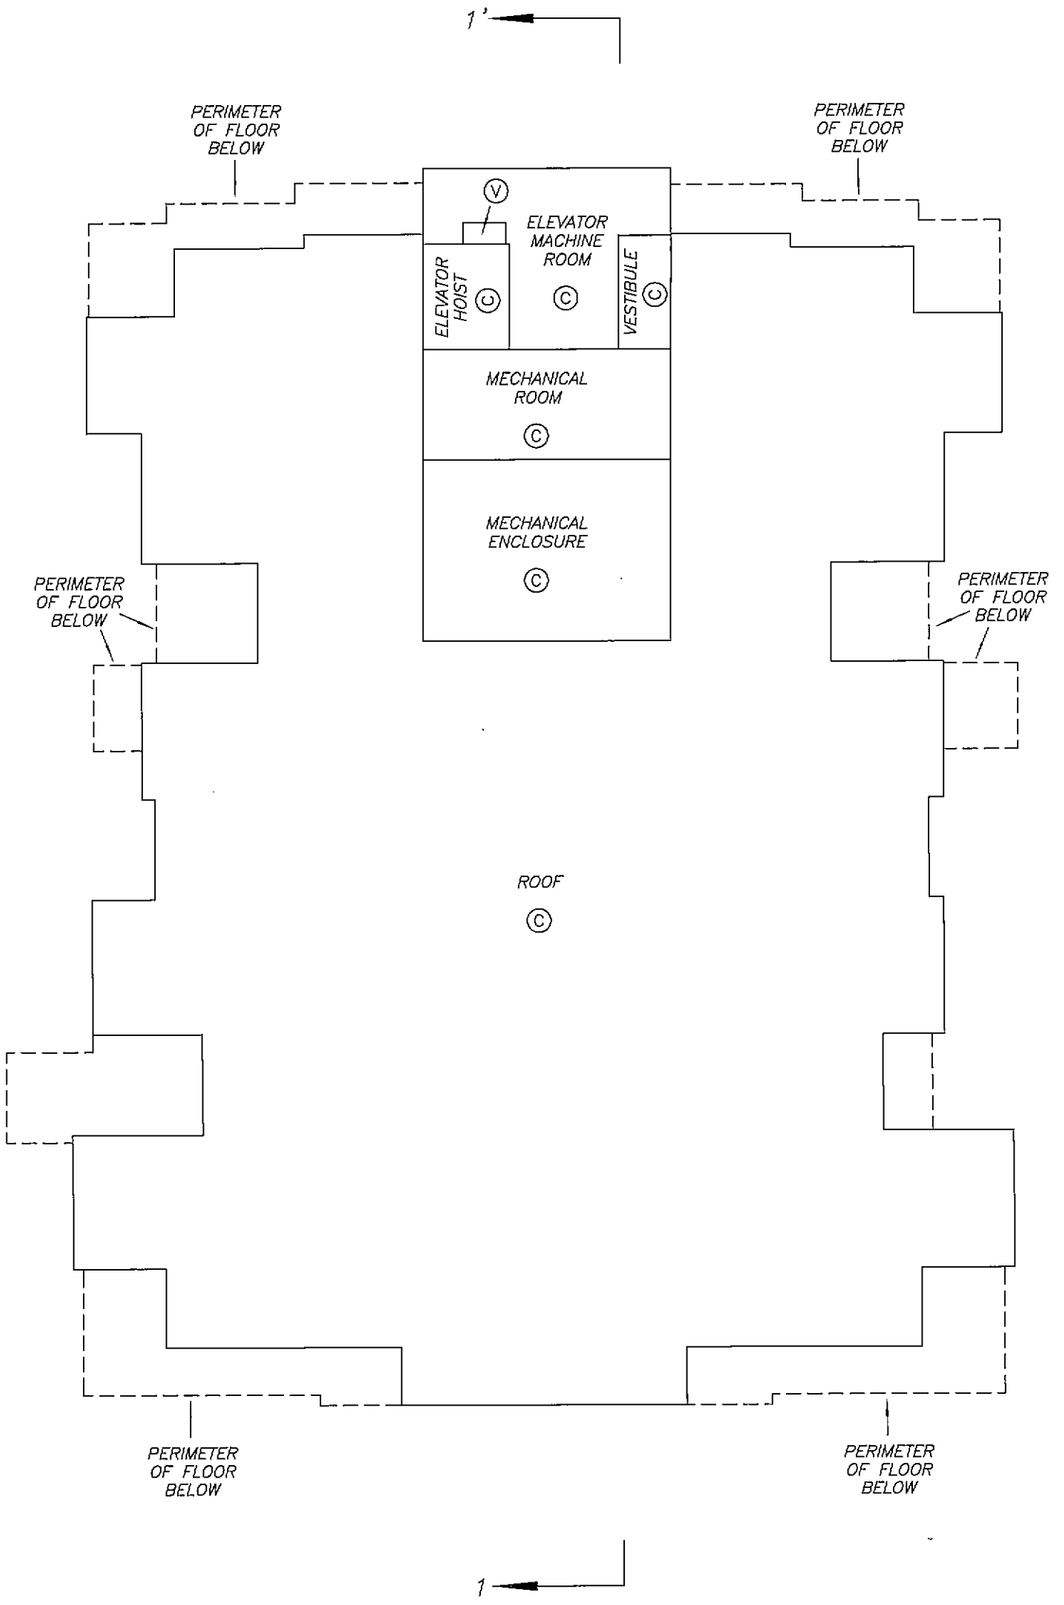

DRAWING # 30541-15
FILE # 30541-15_L9

DATE : NOVEMBER 8, 2007

M.E.S.

ORIGINAL

Status: Filed
Plan #: BCS2667 App #: N/A Ctrl #: (Altered)
RCVD: RQST: 2013-04-26 14.46.00