STRATA PLAN OF AIR SPACE PARCEL 1
BLOCK 41 DISTRICT LOT 541
GROUP 1 NEW WESTMINSTER DISTRICT
AIR SPACE PLAN BCP48084

STRATA PLAN EPS849

BCGS 92G.025
CITY OF VANCOUVER

0 5 10 20 30 40

SCALE 1 : 400 DISTANCES ARE IN METRES

THE INTENDED PLOT SIZE OF THIS PLAN IS 280mm IN WIDTH BY 432mm IN HEIGHT (B SIZE) WHEN PLOTTED AT A SCALE OF 1:400

INTEGRATED SURVEY AREA No. 31 (VANCOUVER)
NAD83 (CSRS)

GRID BEARINGS ARE DERIVED FROM AIR SPACE PLAN BCP48084

CIVIC ADDRESS :
667 HOWE STREET
VANCOUVER, B.C.

"THE PRIVATE RESIDENCES AT HOTEL GEORGIA"

LEGEND

- ● DENOTES IRON POST FOUND
- ■ DENOTES LEAD PLUG FOUND
- Wt DENOTES WITNESS
- S.L. DENOTES STRATA LOT
- PT DENOTES PART
- m2 DENOTES SQUARE METRES
- LCP DENOTES LIMITED COMMON PROPERTY
- Ⓒ DENOTES COMMON PROPERTY
- (B-10) DENOTES BALCONY BEING LIMITED COMMON PROPERTY FOR EXCLUSIVE USE OF STRATA LOT 10 (TYPICAL)
- (D-2) DENOTES DECK BEING LIMITED COMMON PROPERTY FOR EXCLUSIVE USE OF STRATA LOT 2 (TYPICAL)
- (LCP-2) DENOTES LIMITED COMMON PROPERTY FOR EXCLUSIVE USE OF OF STRATA LOT 2 (TYPICAL)
- (ST-10) DENOTES STORAGE BEING LIMITED COMMON PROPERTY FOR EXCLUSIVE USE OF STRATA LOT 10 (TYPICAL)
- [100] DENOTES PARKING STALL BEING LIMITED COMMON PROPERTY FOR EXCLUSIVE USE OF STRATA LOT 100 (TYPICAL)
- Ⓔ DENOTES ELECTRICAL ROOM BEING COMMON PROPERTY
- Ⓜ DENOTES MECHANICAL ROOM BEING COMMON PROPERTY
- Ⓓ DENOTES DUCT BEING COMMON PROPERTY
- Ⓥ DENOTES VESTIBULE BEING COMMON PROPERTY

NOTE: LEVEL 13 HAS BEEN OMITTED FROM CONSECUTIVE FLOOR NUMBERING

NOTES:

THIS PLAN SHOWS ONE OR MORE WITNESS POSTS WHICH ARE NOT SET ON THE TRUE CORNER(S).

STRATA LOT BOUNDARIES ARE MEASURED TO THE OUTSIDE OF GLASS AND CENTRELINE CONCRETE ON EXTERIOR WALLS AND TO THE CENTRE LINE OF INTERIOR WALLS.

10
11
12
13
14
15
16
17
18
19
20

Bk. 41 PLAN 210

Bk. 42 PLAN 210

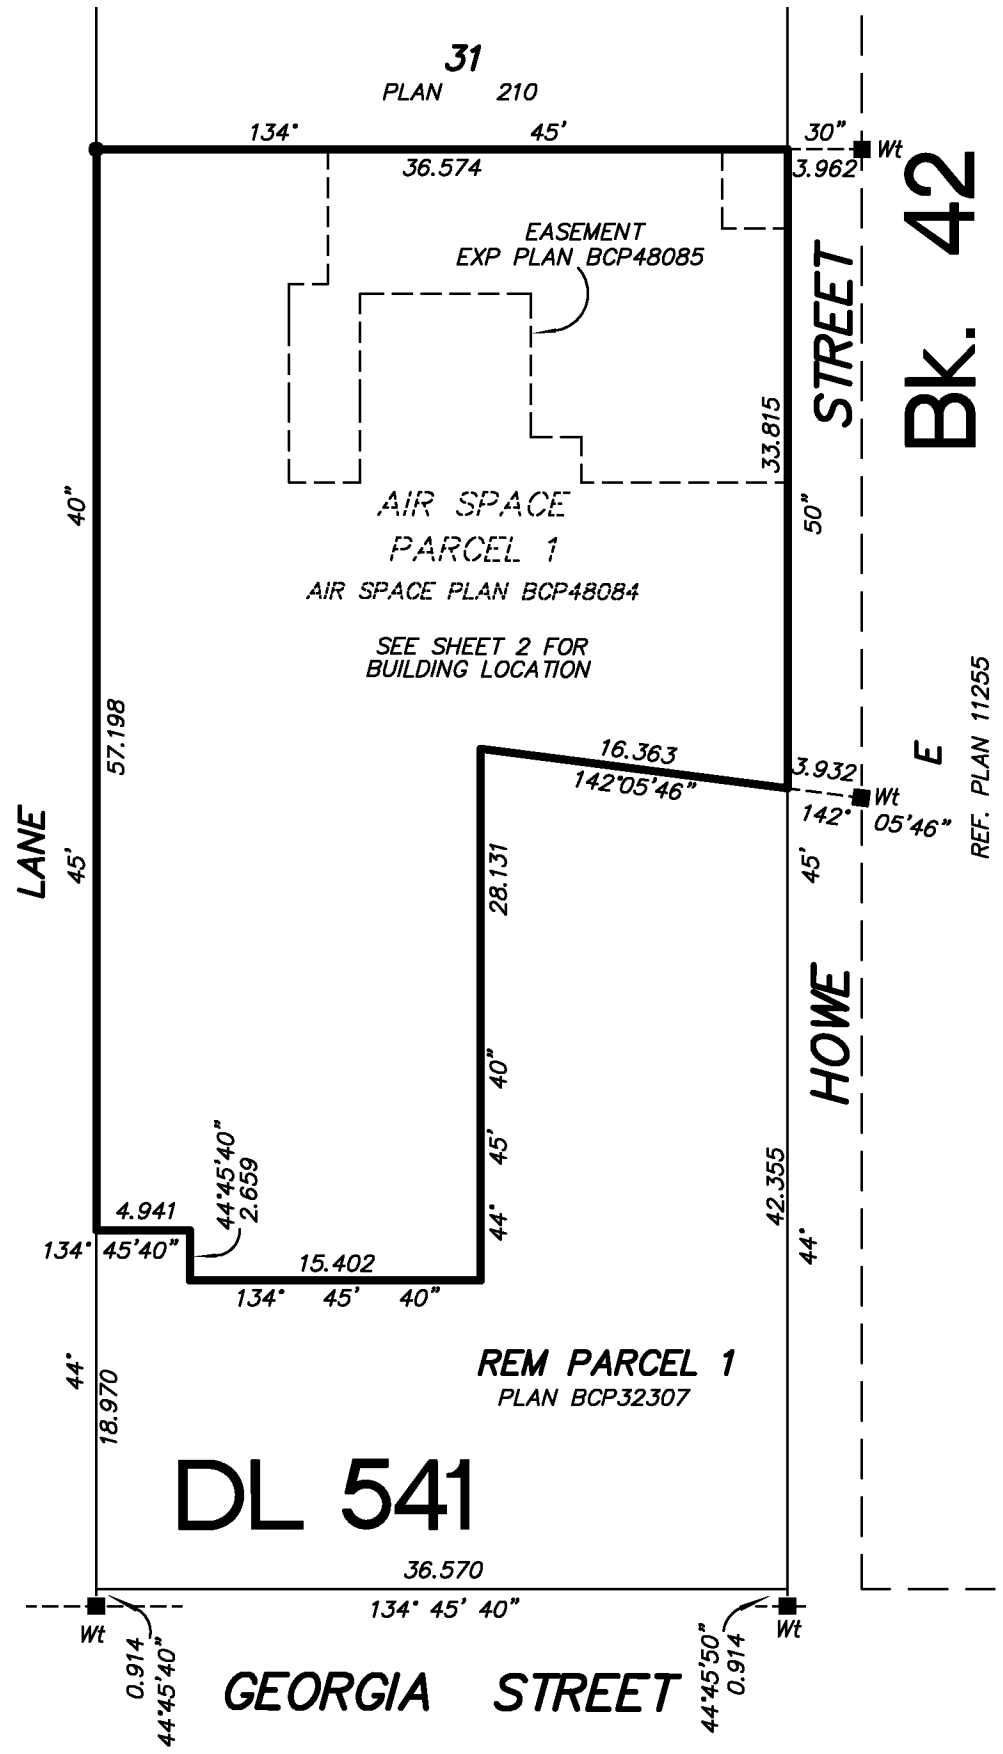

THE BUILDING SHOWN HEREON IS WITHIN THE EXTERNAL BOUNDARIES OF THE LAND THAT IS THE SUBJECT OF THE STRATA PLAN

THE BUILDING INCLUDED IN THIS STRATA PLAN HAS NOT BEEN PREVIOUSLY OCCUPIED

THE FIELD SURVEY REPRESENTED BY THIS PLAN WAS COMPLETED BY GRANT BUTLER, BCLS ON THE 7th DAY OF NOVEMBER, 2012.
ECP #142765

THIS PLAN LIES WITHIN THE GREATER VANCOUVER REGIONAL DISTRICT

BUTLER SUNDVICK
201 – 1375 McLean Drive
Vancouver, BC V5L 3N7
www.butlersundvick.ca
Tel. 604–872–7211

File: 3448
Dwg: 3448–FS–R

BUILDING LOCATION

STRATA PLAN EPS849

0 5 10 15 20 25

SCALE 1 : 250 DISTANCES ARE IN METRES

THE INTENDED PLOT SIZE OF THIS PLAN IS 280mm IN WIDTH BY 432mm IN HEIGHT (B SIZE) WHEN PLOTTED AT A SCALE OF 1:250

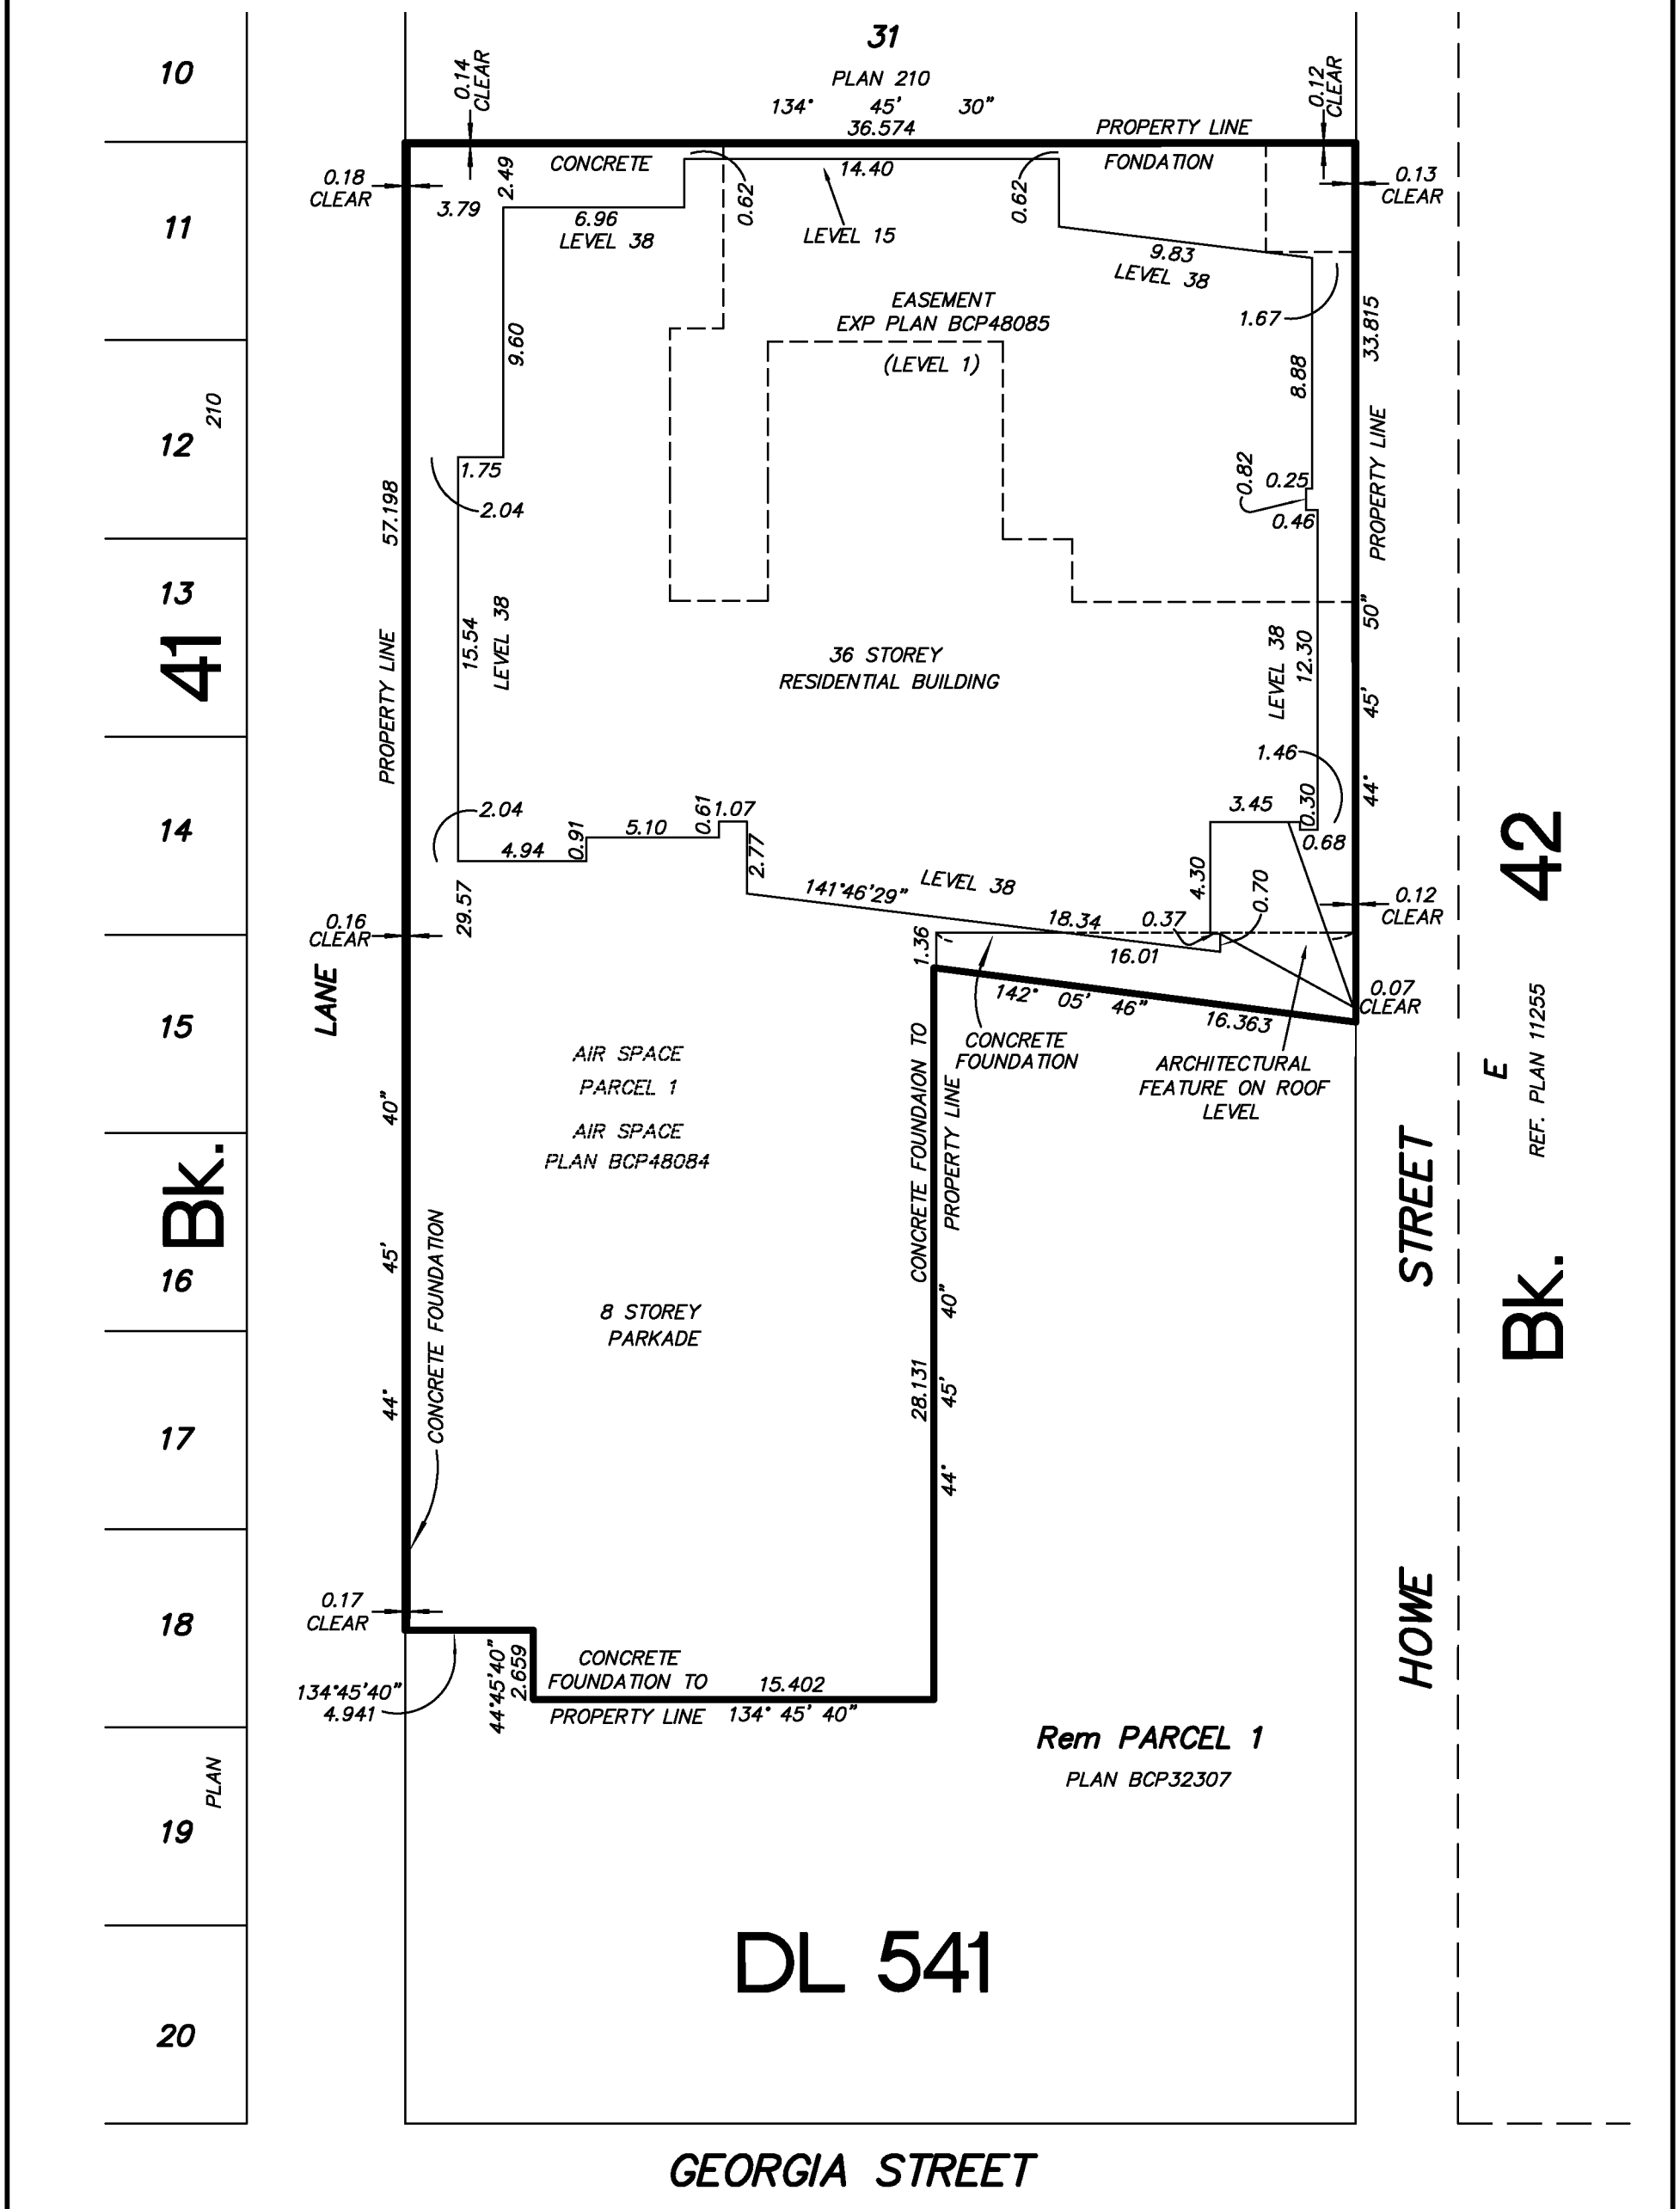

GRANT BUTLER, BCLS
7 NOVEMBER, 2012

BUTLER SUNDVICK
201 – 1375 McLean Drive
Vancouver, BC V5L 3N7
www.butlersundvick.ca
Tel. 604–872–7211

File: 3448
Dwg: 3448–FS–R

FLOOR PLANS

UNDERGROUND PARKING LEVELS 7 & 8

0 5 10 20 30

SCALE 1 : 300 DISTANCES ARE IN METRES

THE INTENDED PLOT SIZE OF THIS PLAN IS 280mm IN WIDTH BY 432mm IN HEIGHT (B SIZE) WHEN PLOTTED AT A SCALE OF 1:300

STRATA PLAN EPS849

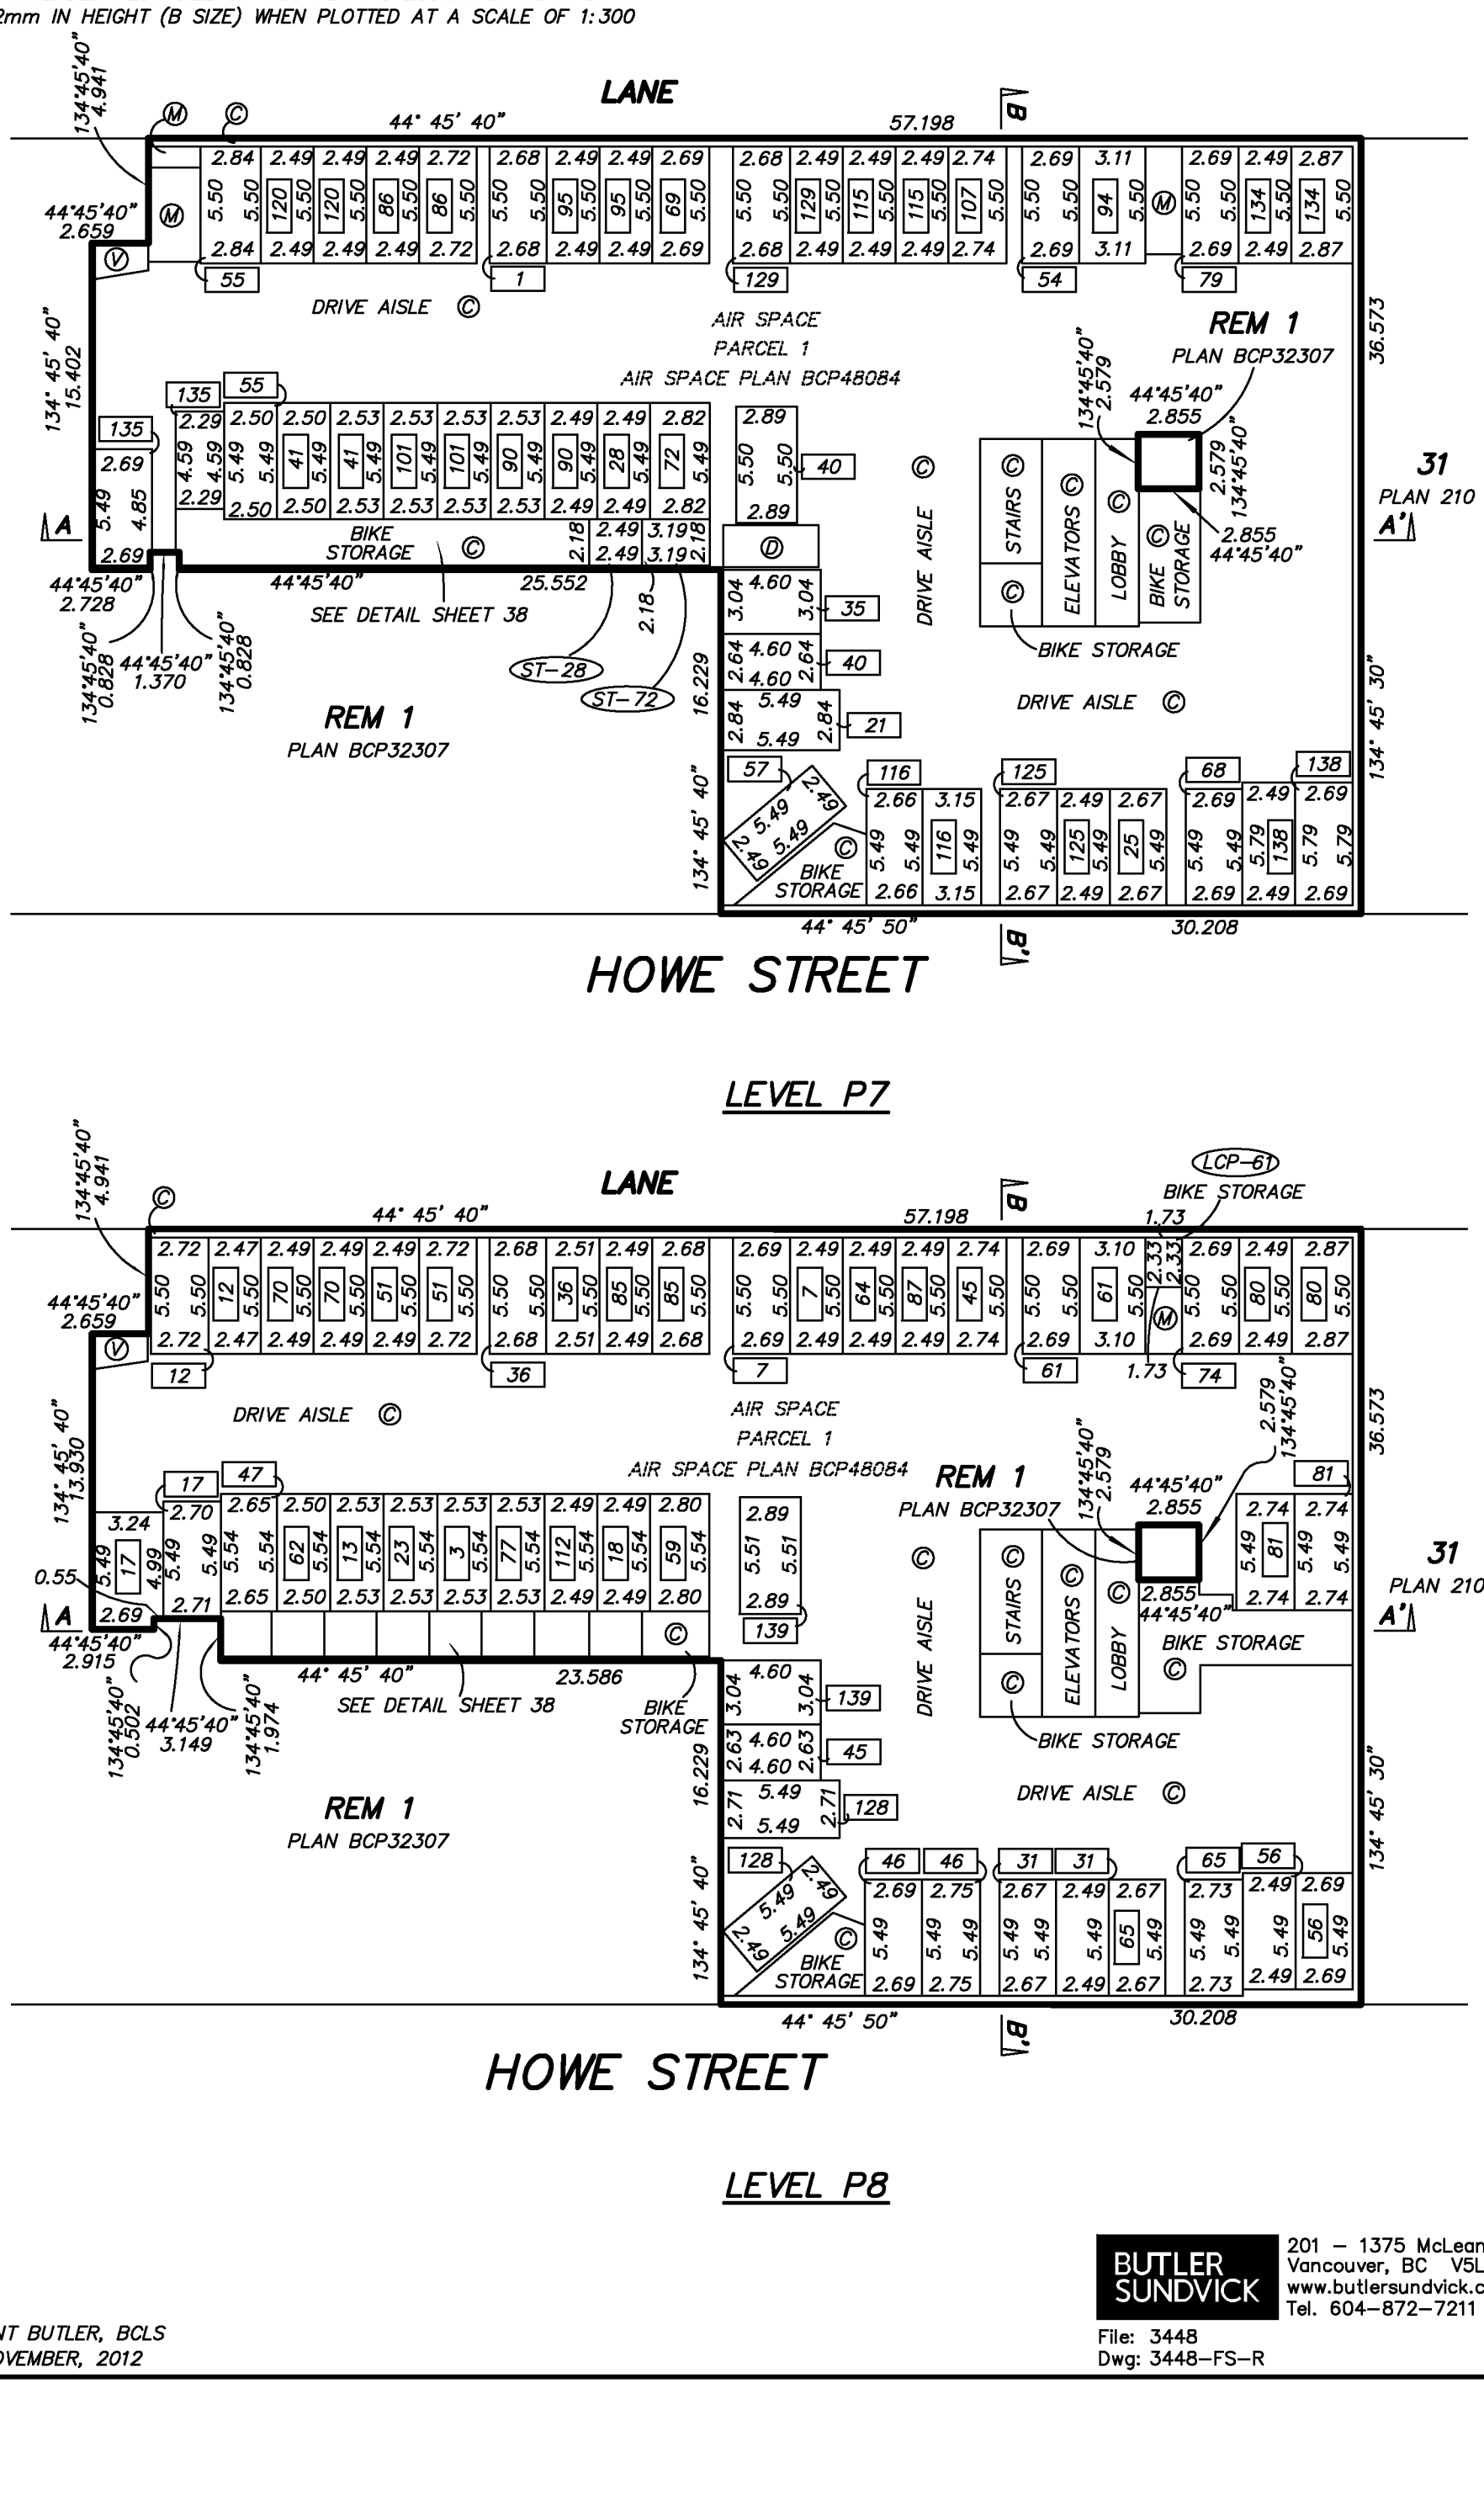

BUTLER SUNDVICK
201 – 1375 McLean Drive
Vancouver, BC V5L 3N7
www.butlersundvick.ca
Tel. 604-872-7211

File: 3448
Dwg: 3448-FS-R

GRANT BUTLER, BCLS
7 NOVEMBER, 2012

FLOOR PLANS

UNDERGROUND PARKING LEVELS 5 & 6

0 5 10 20 30

SCALE 1 : 300 DISTANCES ARE IN METRES

THE INTENDED PLOT SIZE OF THIS PLAN IS 280mm IN WIDTH BY 432mm IN HEIGHT (B SIZE) WHEN PLOTTED AT A SCALE OF 1:300

STRATA PLAN EPS849

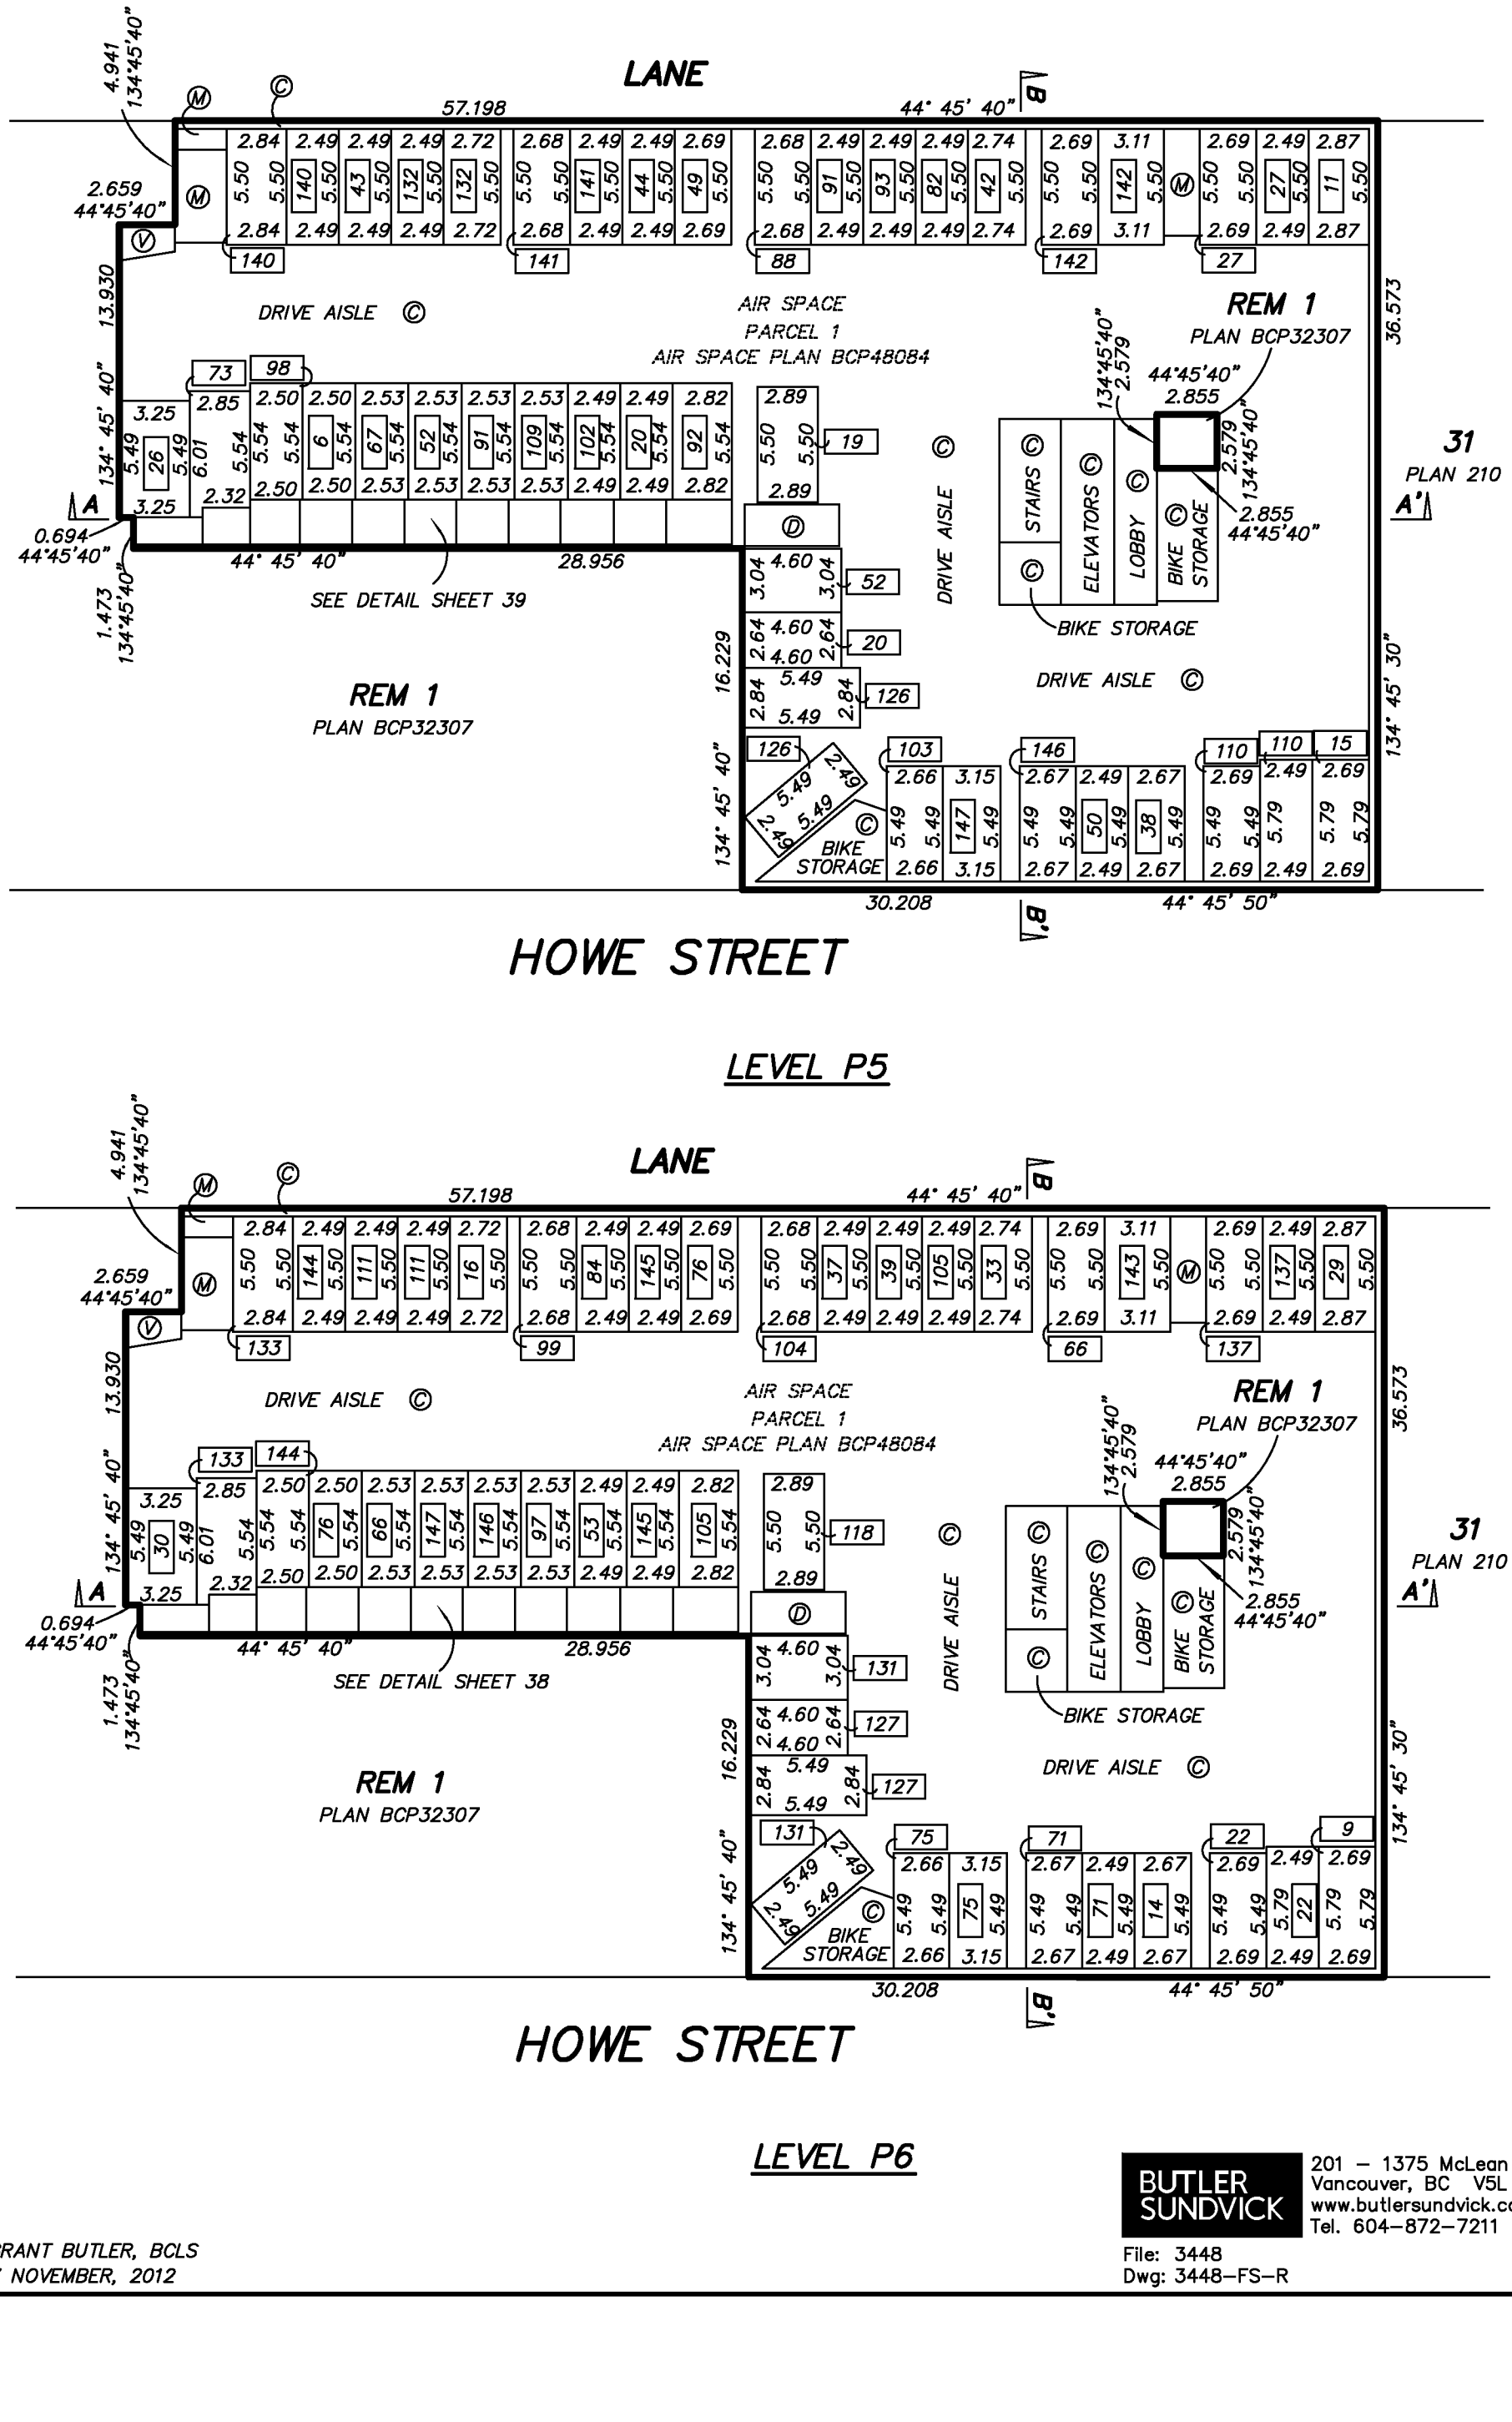

LEVEL P5

LEVEL P6

GRANT BUTLER, BCLS
7 NOVEMBER, 2012

BUTLER SUNDVICK
201 – 1375 McLean Drive
Vancouver, BC V5L 3N7
www.butlersundvick.ca
Tel. 604–872–7211

File: 3448
Dwg: 3448–FS–R

FLOOR PLANS

UNDERGROUND PARKING LEVELS 3 & 4

0 5 10 20 30

SCALE 1 : 300 DISTANCES ARE IN METRES

THE INTENDED PLOT SIZE OF THIS PLAN IS 280mm IN WIDTH BY 432mm IN HEIGHT (B SIZE) WHEN PLOTTED AT A SCALE OF 1:300

STRATA PLAN EPS849

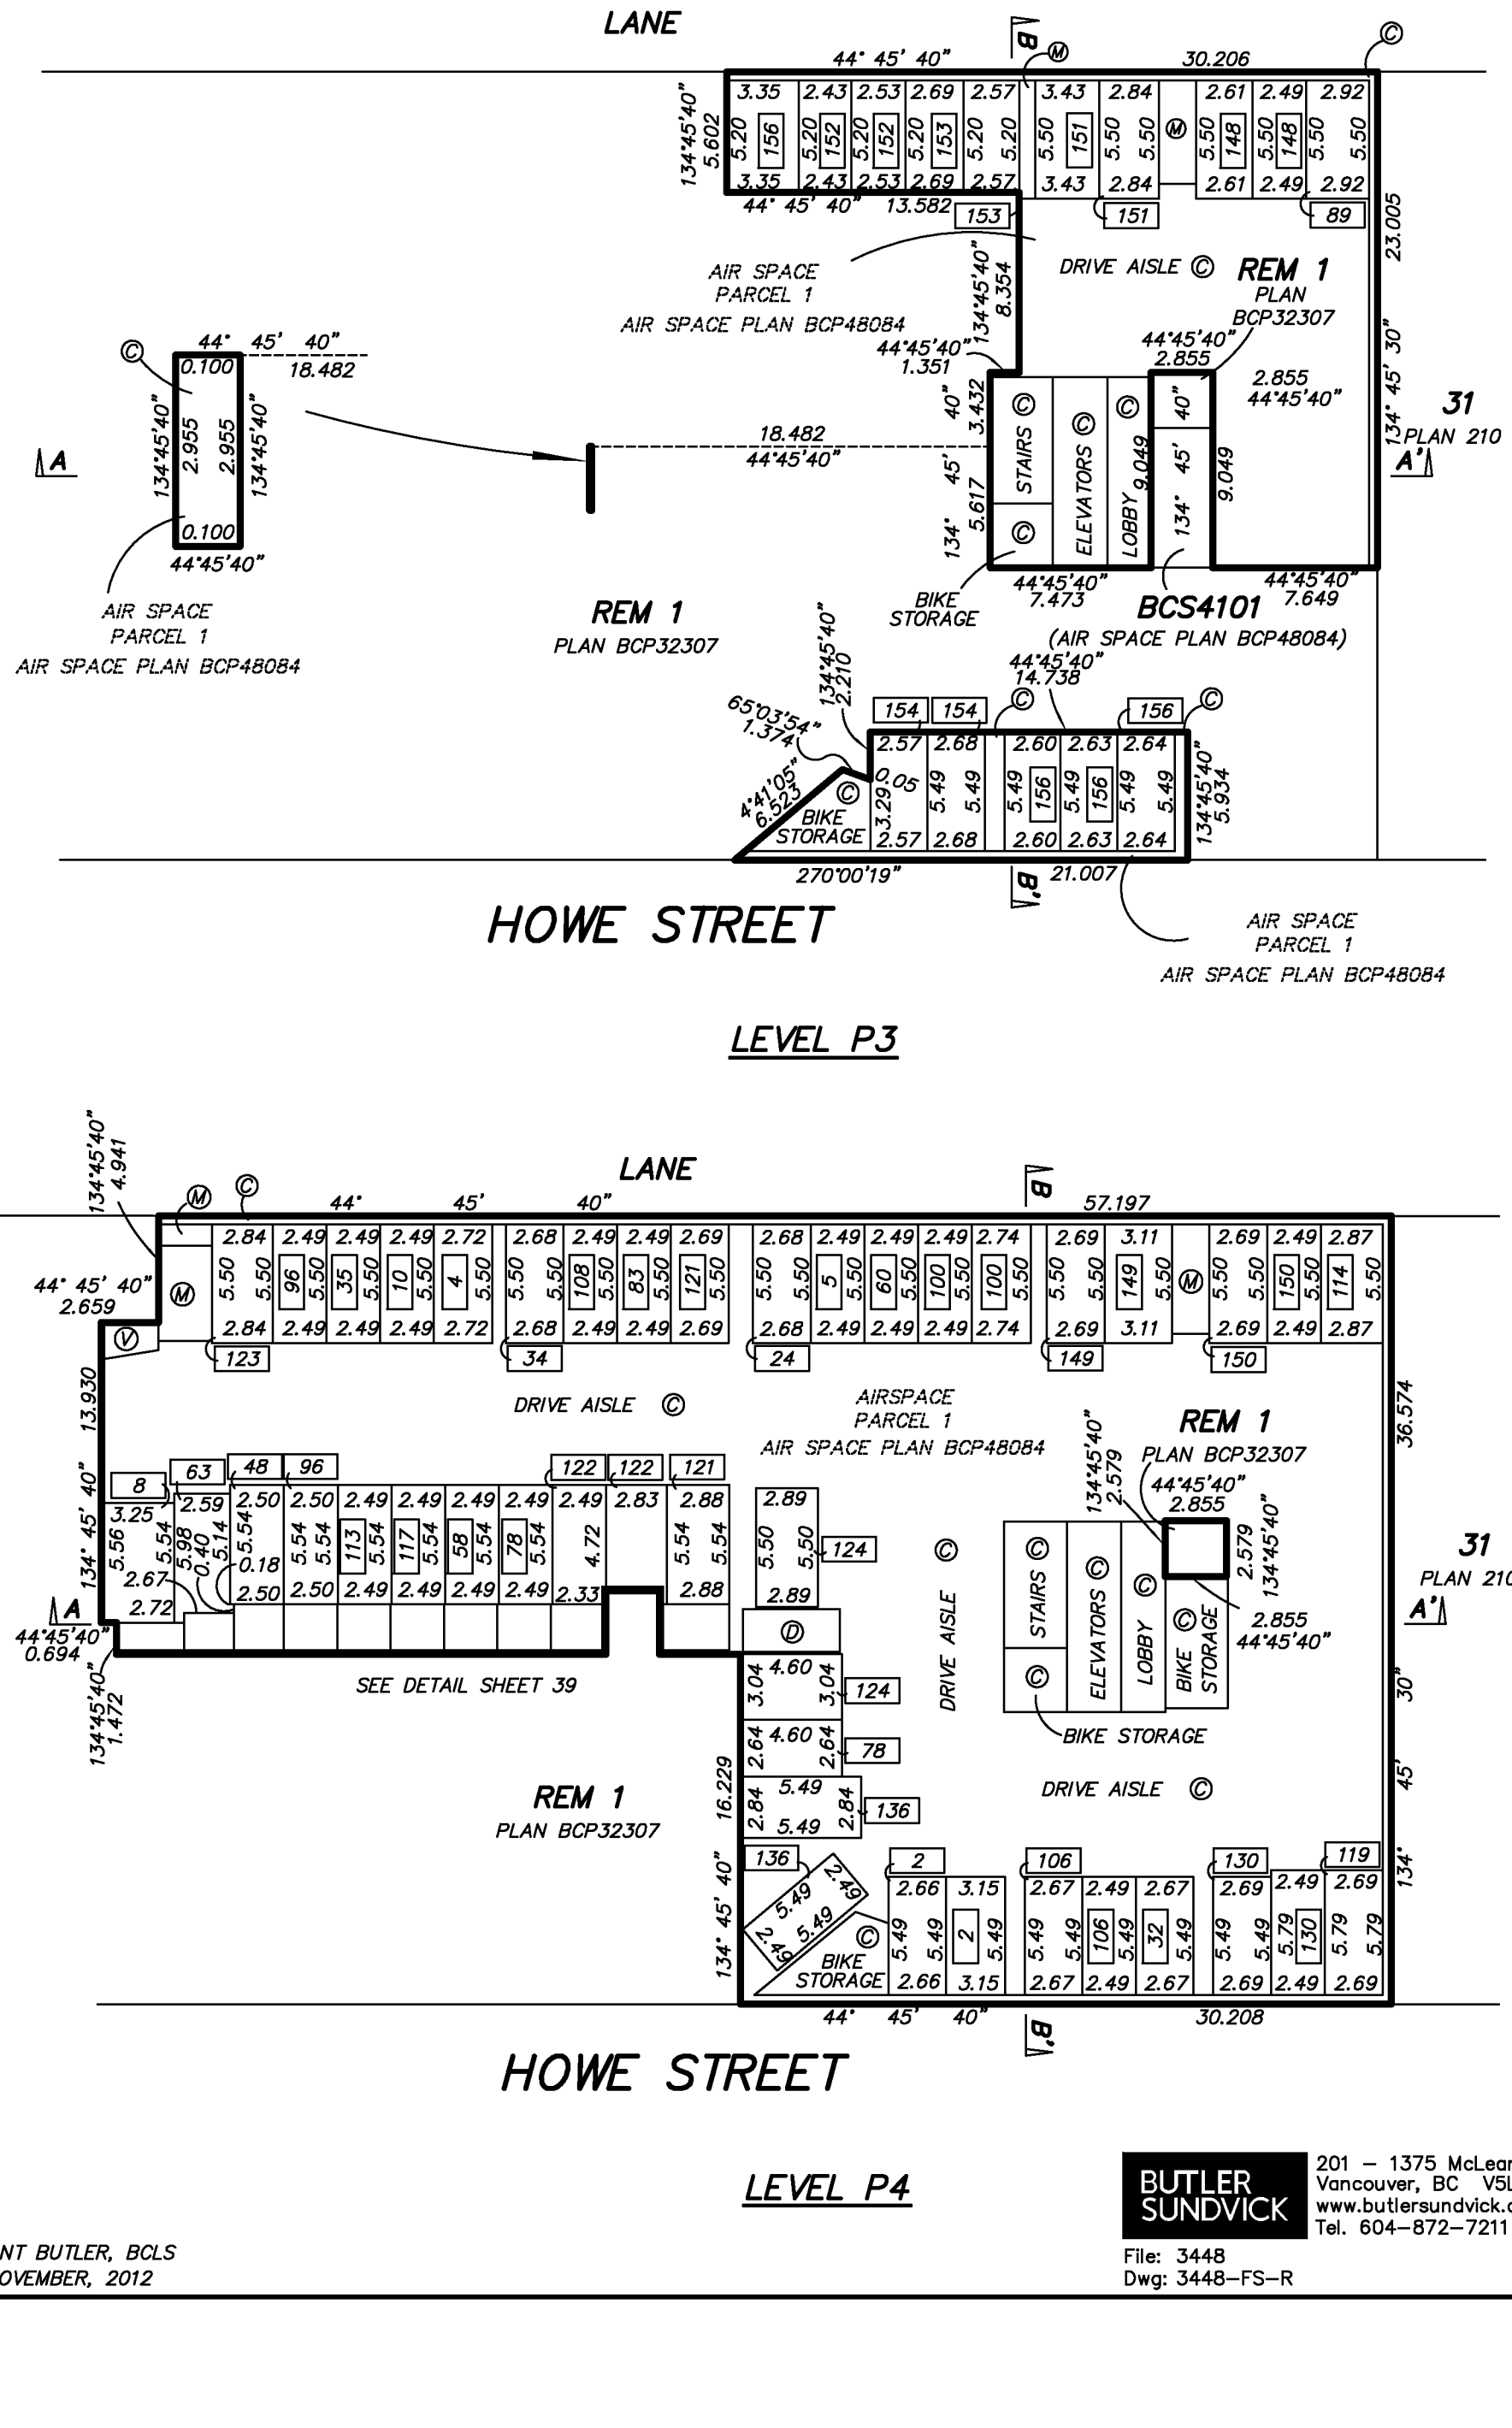

LEVEL P3

LEVEL P4

BUTLER SUNDVICK
201 – 1375 McLean Drive
Vancouver, BC V5L 3N7
www.butlersundvick.ca
Tel. 604–872–7211

File: 3448
Dwg: 3448–FS–R

GRANT BUTLER, BCLS
7 NOVEMBER, 2012

FLOOR PLANS

UNDERGROUND PARKING LEVELS 1 & 2

0 5 10 20 30

SCALE 1 : 300 DISTANCES ARE IN METRES

THE INTENDED PLOT SIZE OF THIS PLAN IS 280mm IN WIDTH BY 432mm IN HEIGHT (B SIZE) WHEN PLOTTED AT A SCALE OF 1:300

STRATA PLAN EPS849

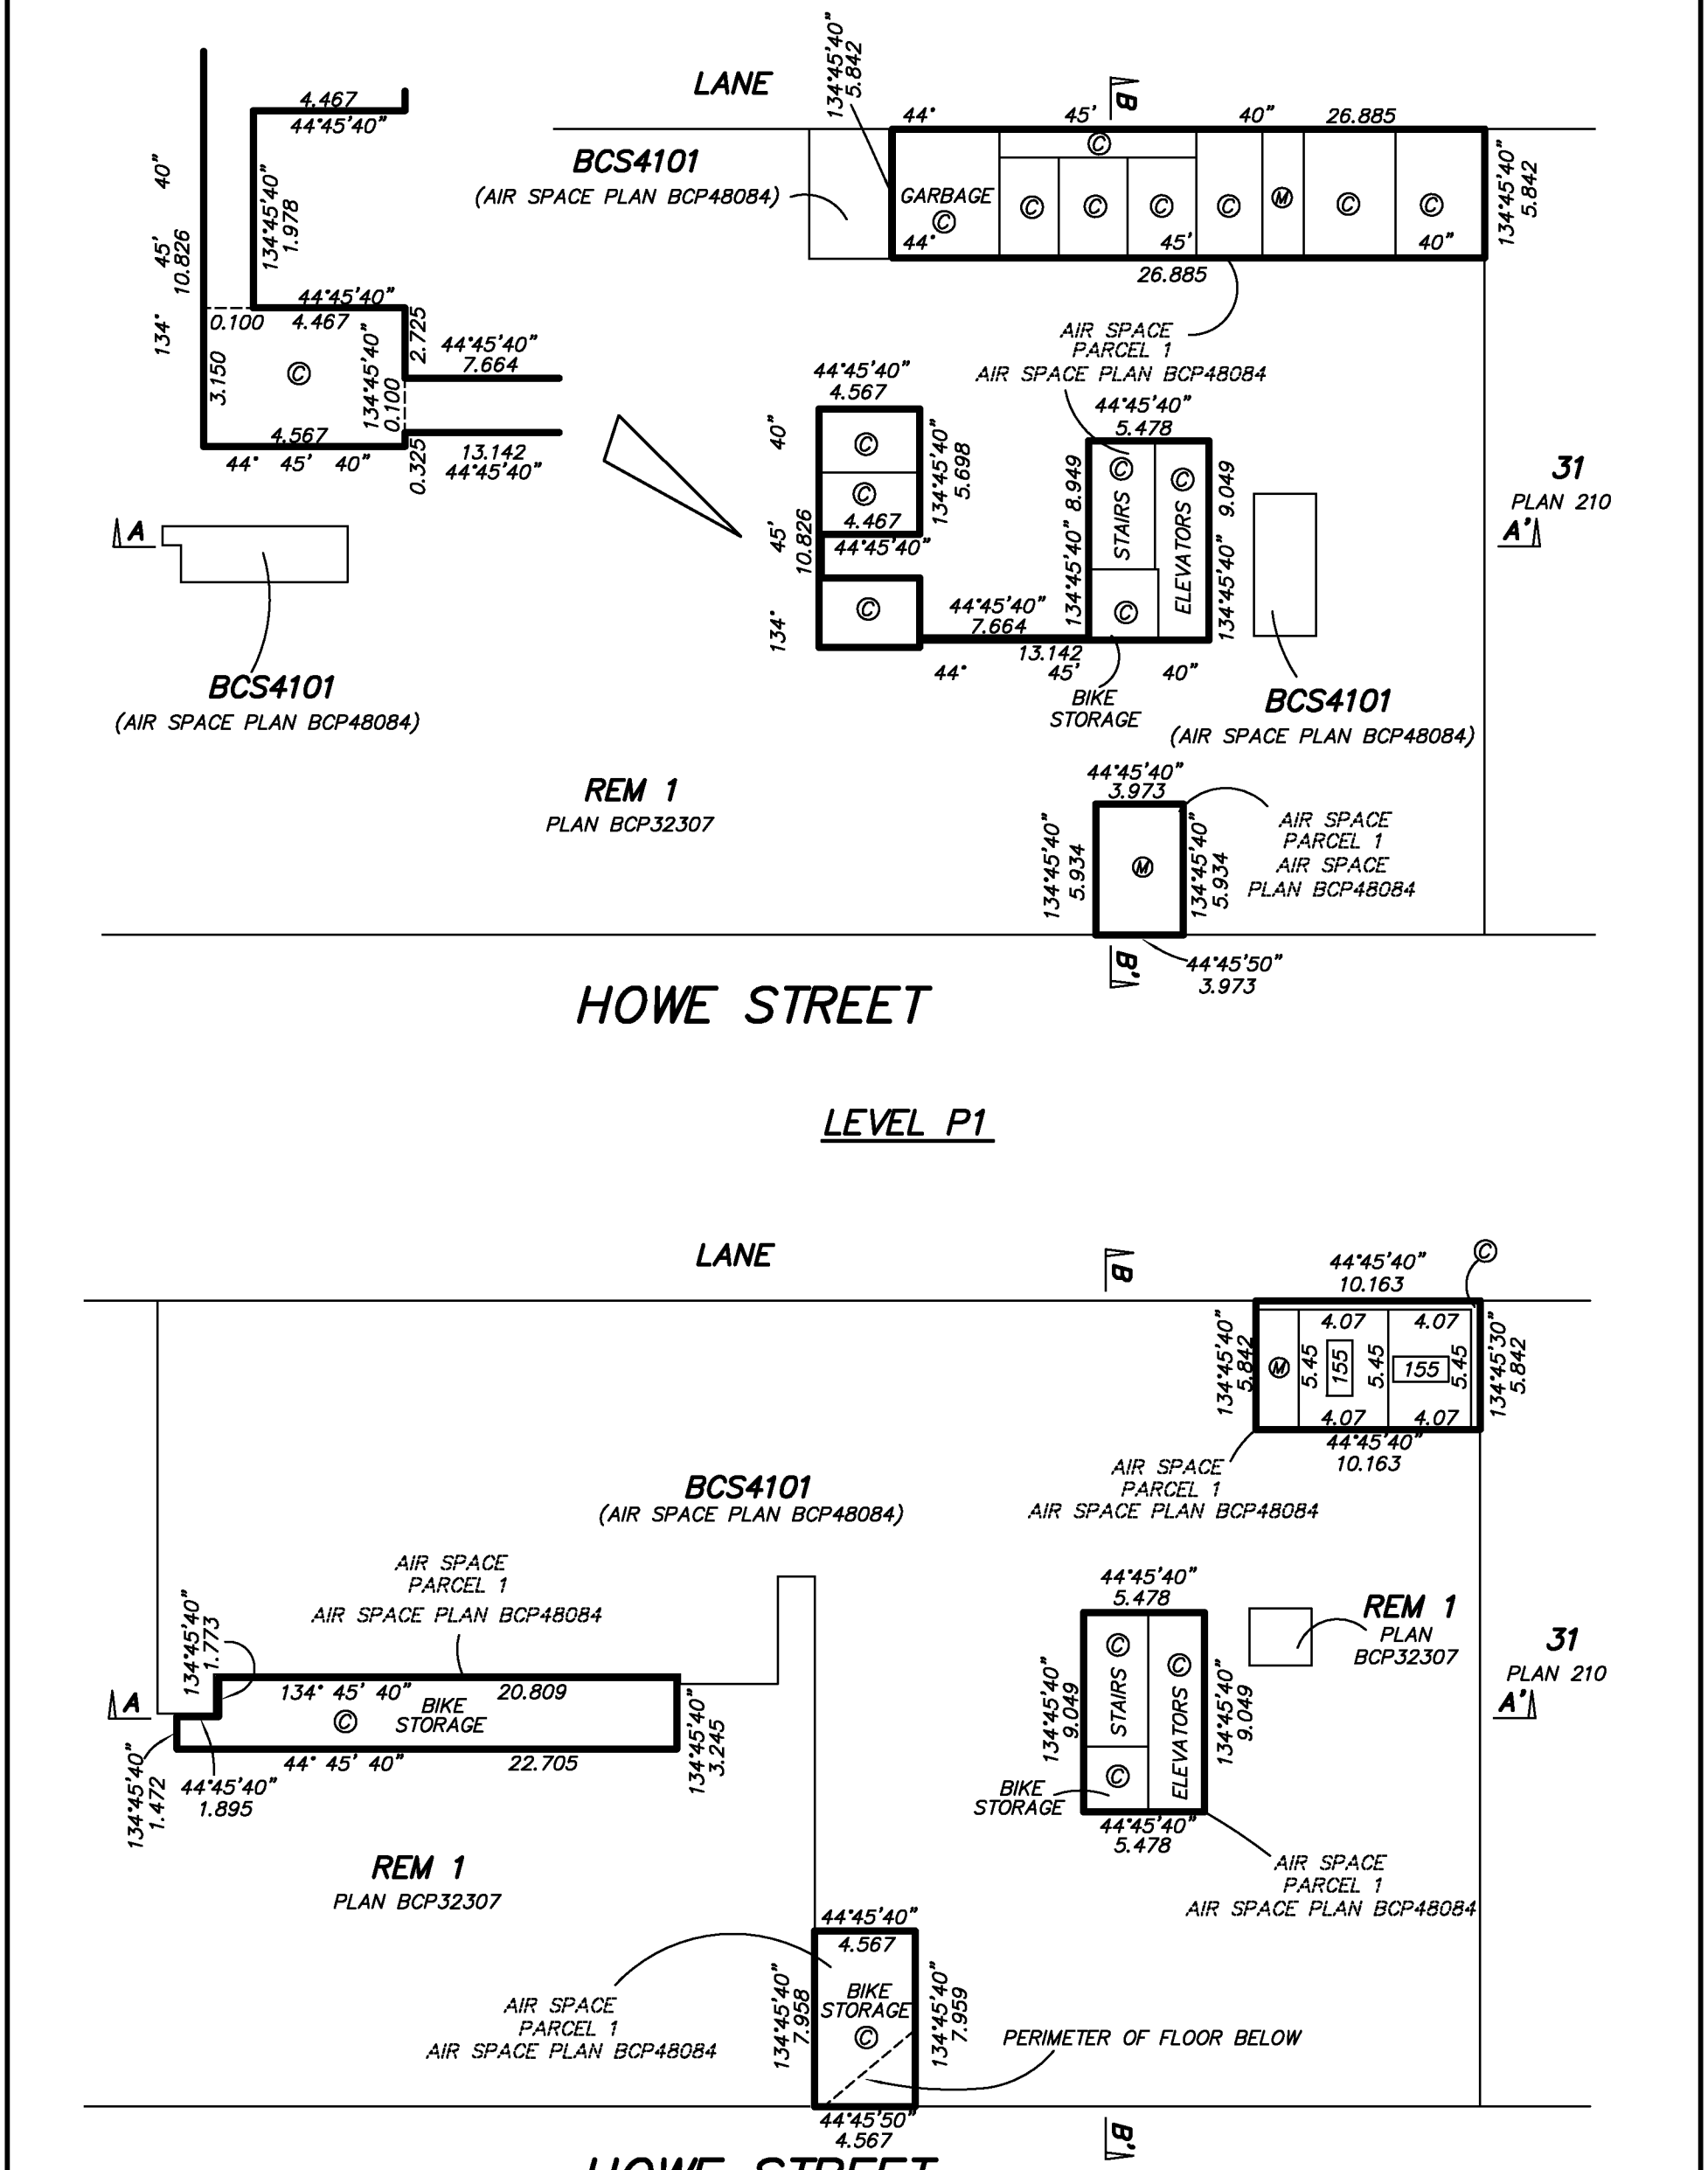

GRANT BUTLER, BCLS
7 NOVEMBER, 2012

BUTLER SUNDVICK
201 – 1375 McLean Drive
Vancouver, BC V5L 3N7
www.butlersundvick.ca
Tel. 604–872–7211

File: 3448
Dwg: 3448–FS–R

FLOOR PLANS

MEZZANINE AND LEVEL 1

0 5 10 15 20

SCALE 1 : 250 DISTANCES ARE IN METRES

THE INTENDED PLOT SIZE OF THIS PLAN IS 280mm IN WIDTH BY 432mm IN HEIGHT (B SIZE) WHEN PLOTTED AT A SCALE OF 1:250

STRATA PLAN EPS849

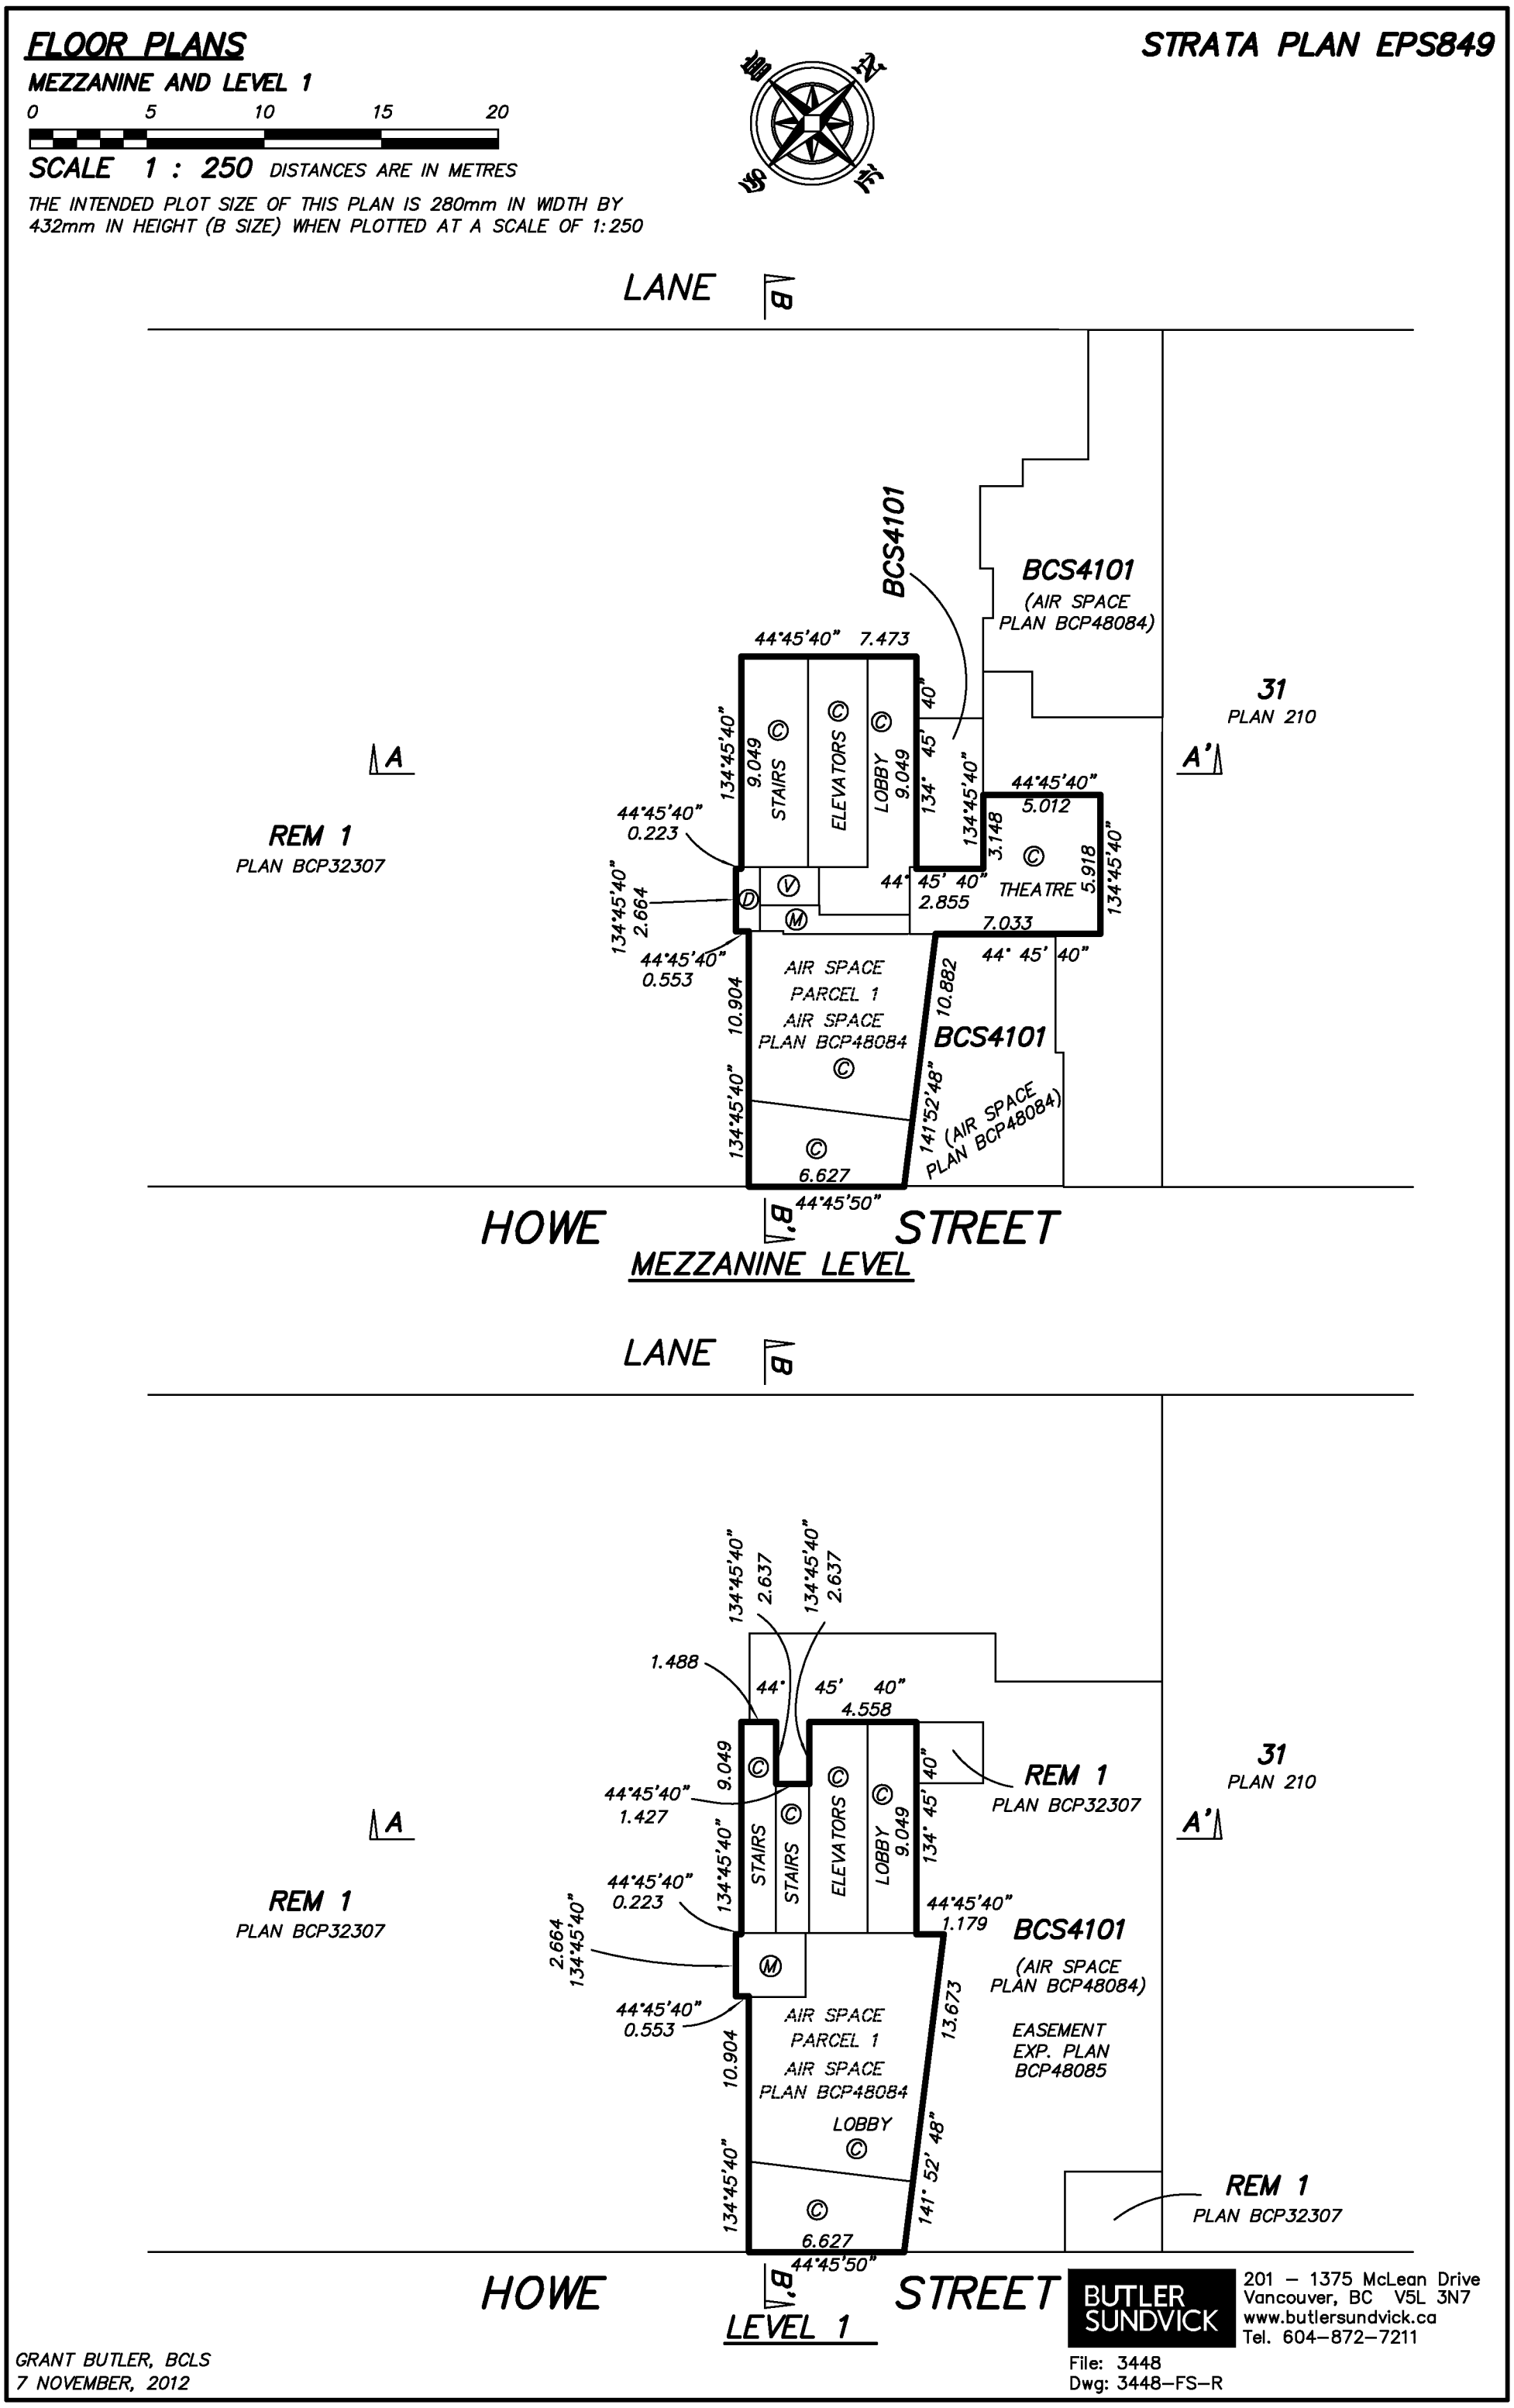

BUTLER SUNDVICK
201 – 1375 McLean Drive
Vancouver, BC V5L 3N7
www.butlersundvick.ca
Tel. 604–872–7211

File: 3448
Dwg: 3448–FS–R

GRANT BUTLER, BCLS
7 NOVEMBER, 2012

FLOOR PLANS

LEVELS 2 & 3

0 5 10 15 20

SCALE 1 : 250 DISTANCES ARE IN METRES

THE INTENDED PLOT SIZE OF THIS PLAN IS 280mm IN WIDTH BY 432mm IN HEIGHT (B SIZE) WHEN PLOTTED AT A SCALE OF 1:250

STRATA PLAN EPS849

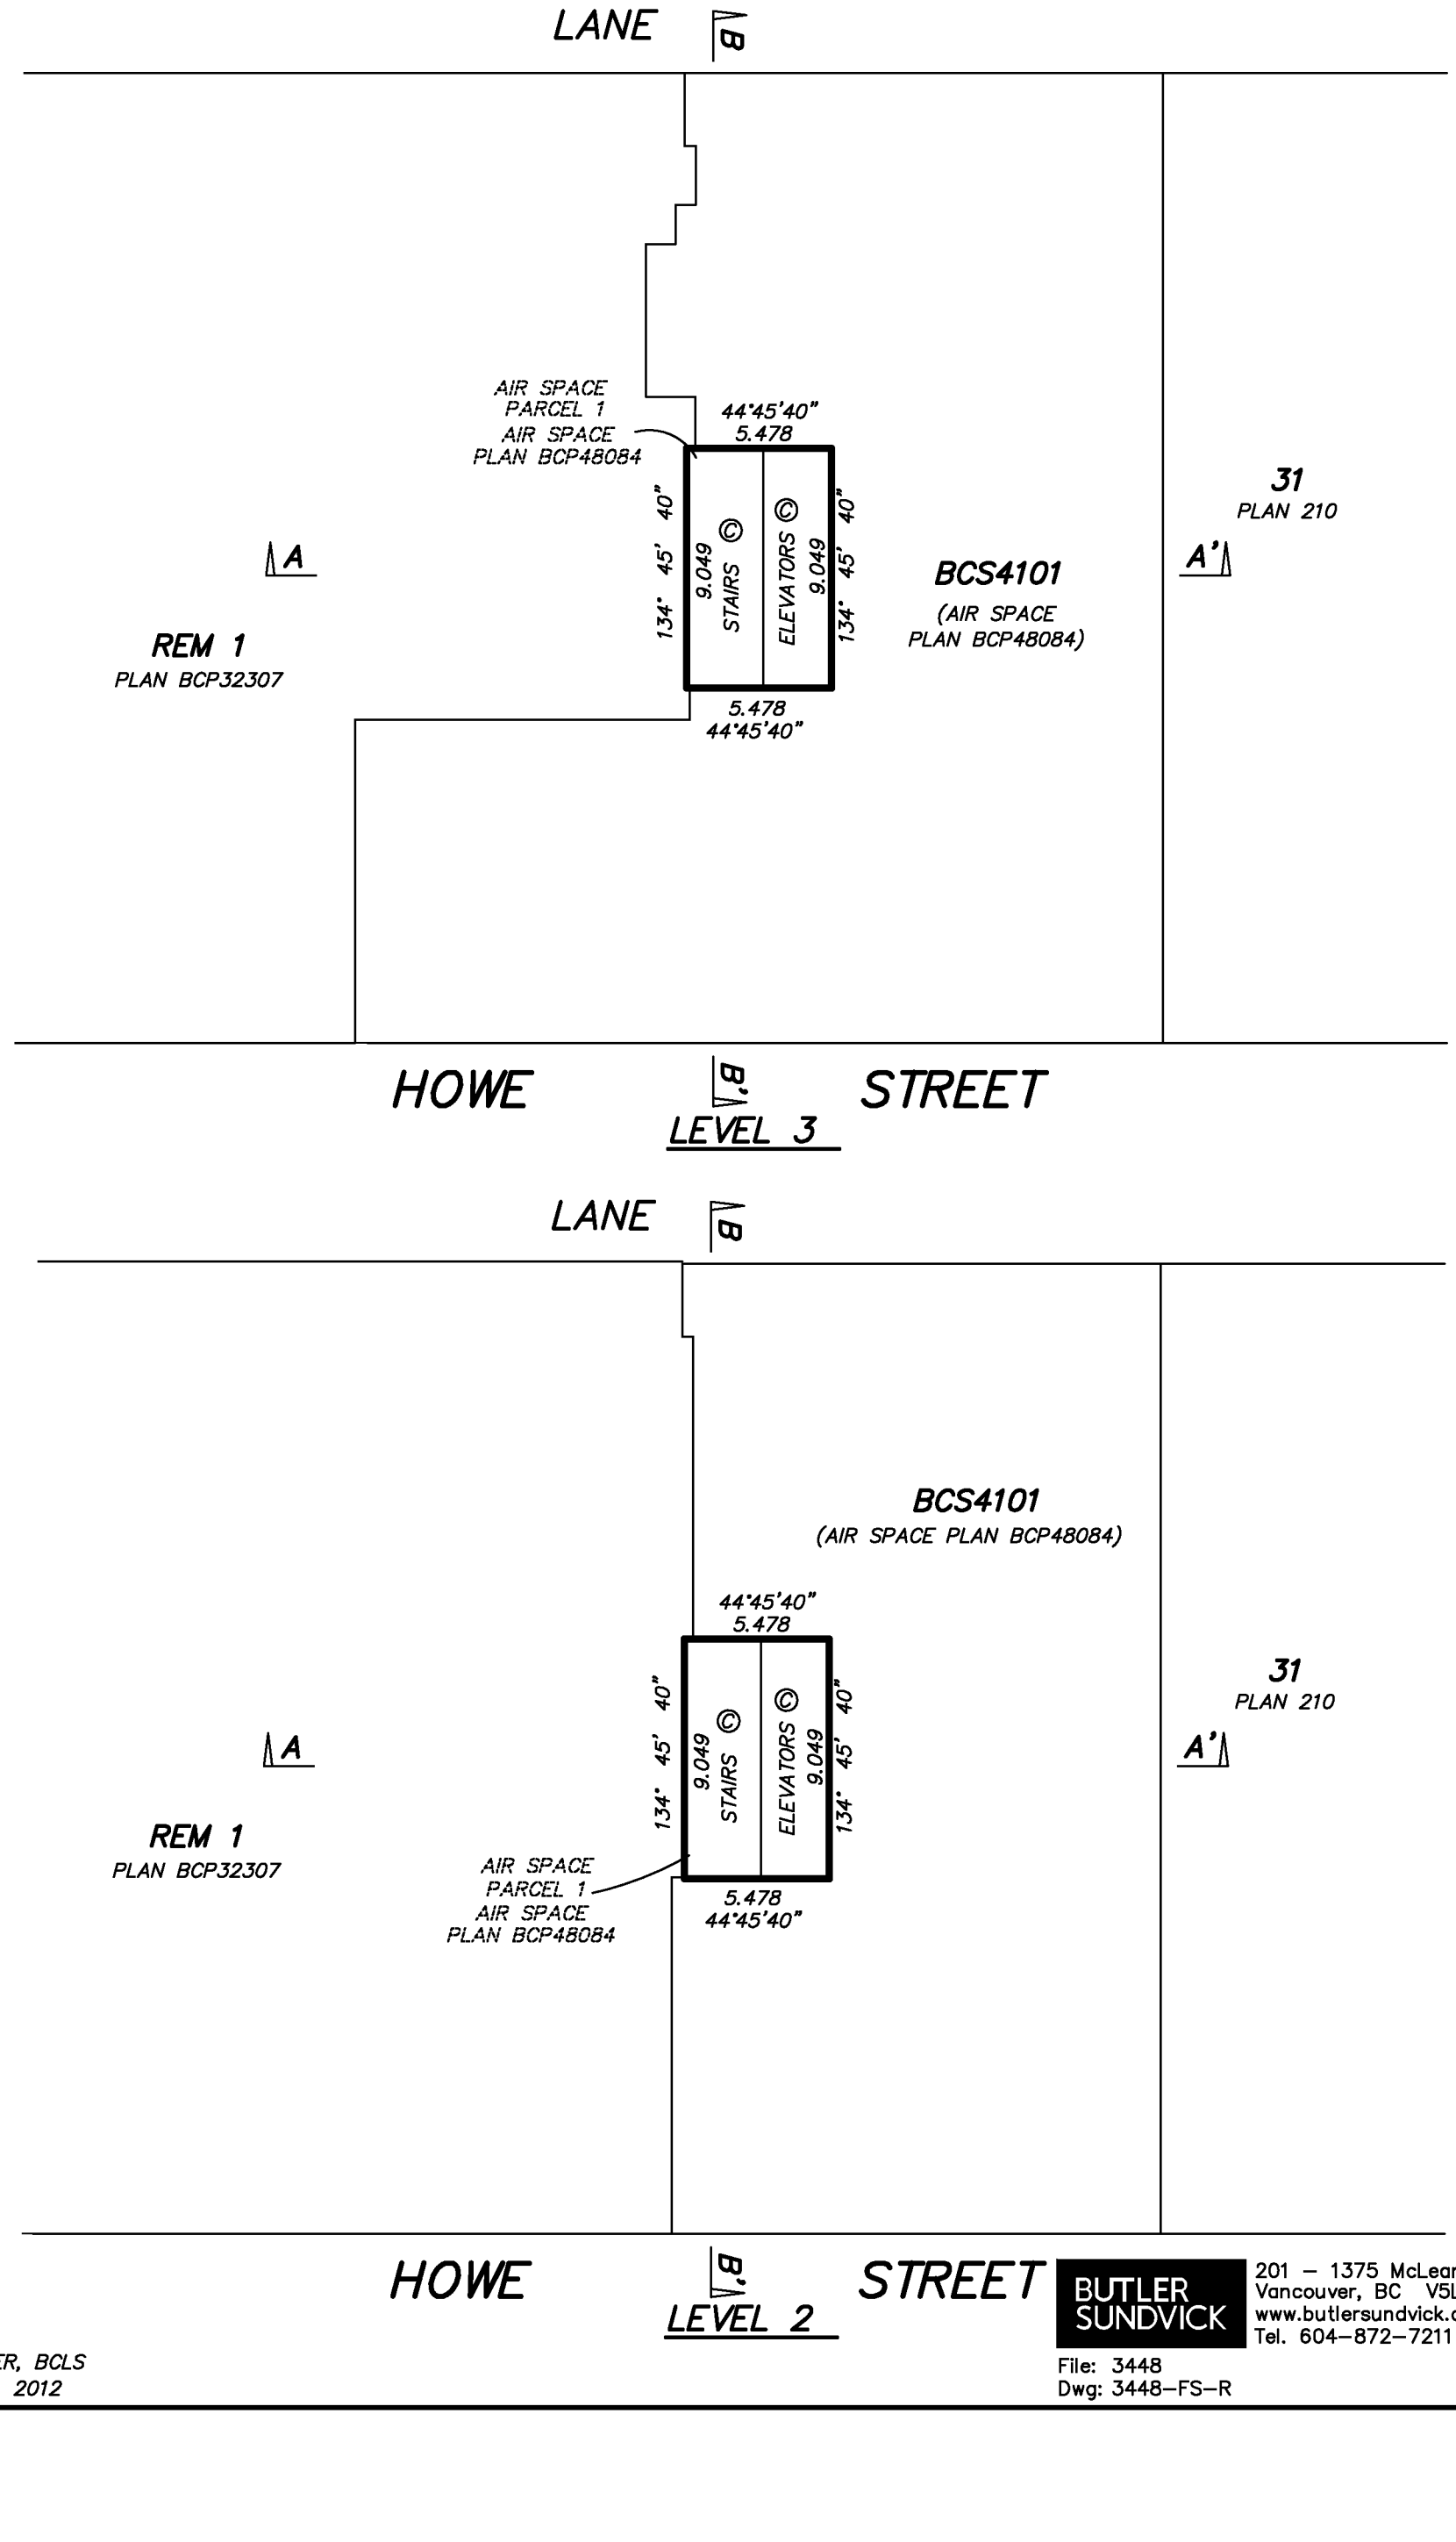

GRANT BUTLER, BCLS
7 NOVEMBER, 2012

BUTLER SUNDVICK
201 – 1375 McLean Drive
Vancouver, BC V5L 3N7
www.butlersundvick.ca
Tel. 604–872–7211

File: 3448
Dwg: 3448–FS–R

FLOOR PLANS

LEVELS 4 & 5

0 5 10 15 20

SCALE 1 : 250 DISTANCES ARE IN METRES

THE INTENDED PLOT SIZE OF THIS PLAN IS 280mm IN WIDTH BY 432mm IN HEIGHT (B SIZE) WHEN PLOTTED AT A SCALE OF 1:250

STRATA PLAN EPS849

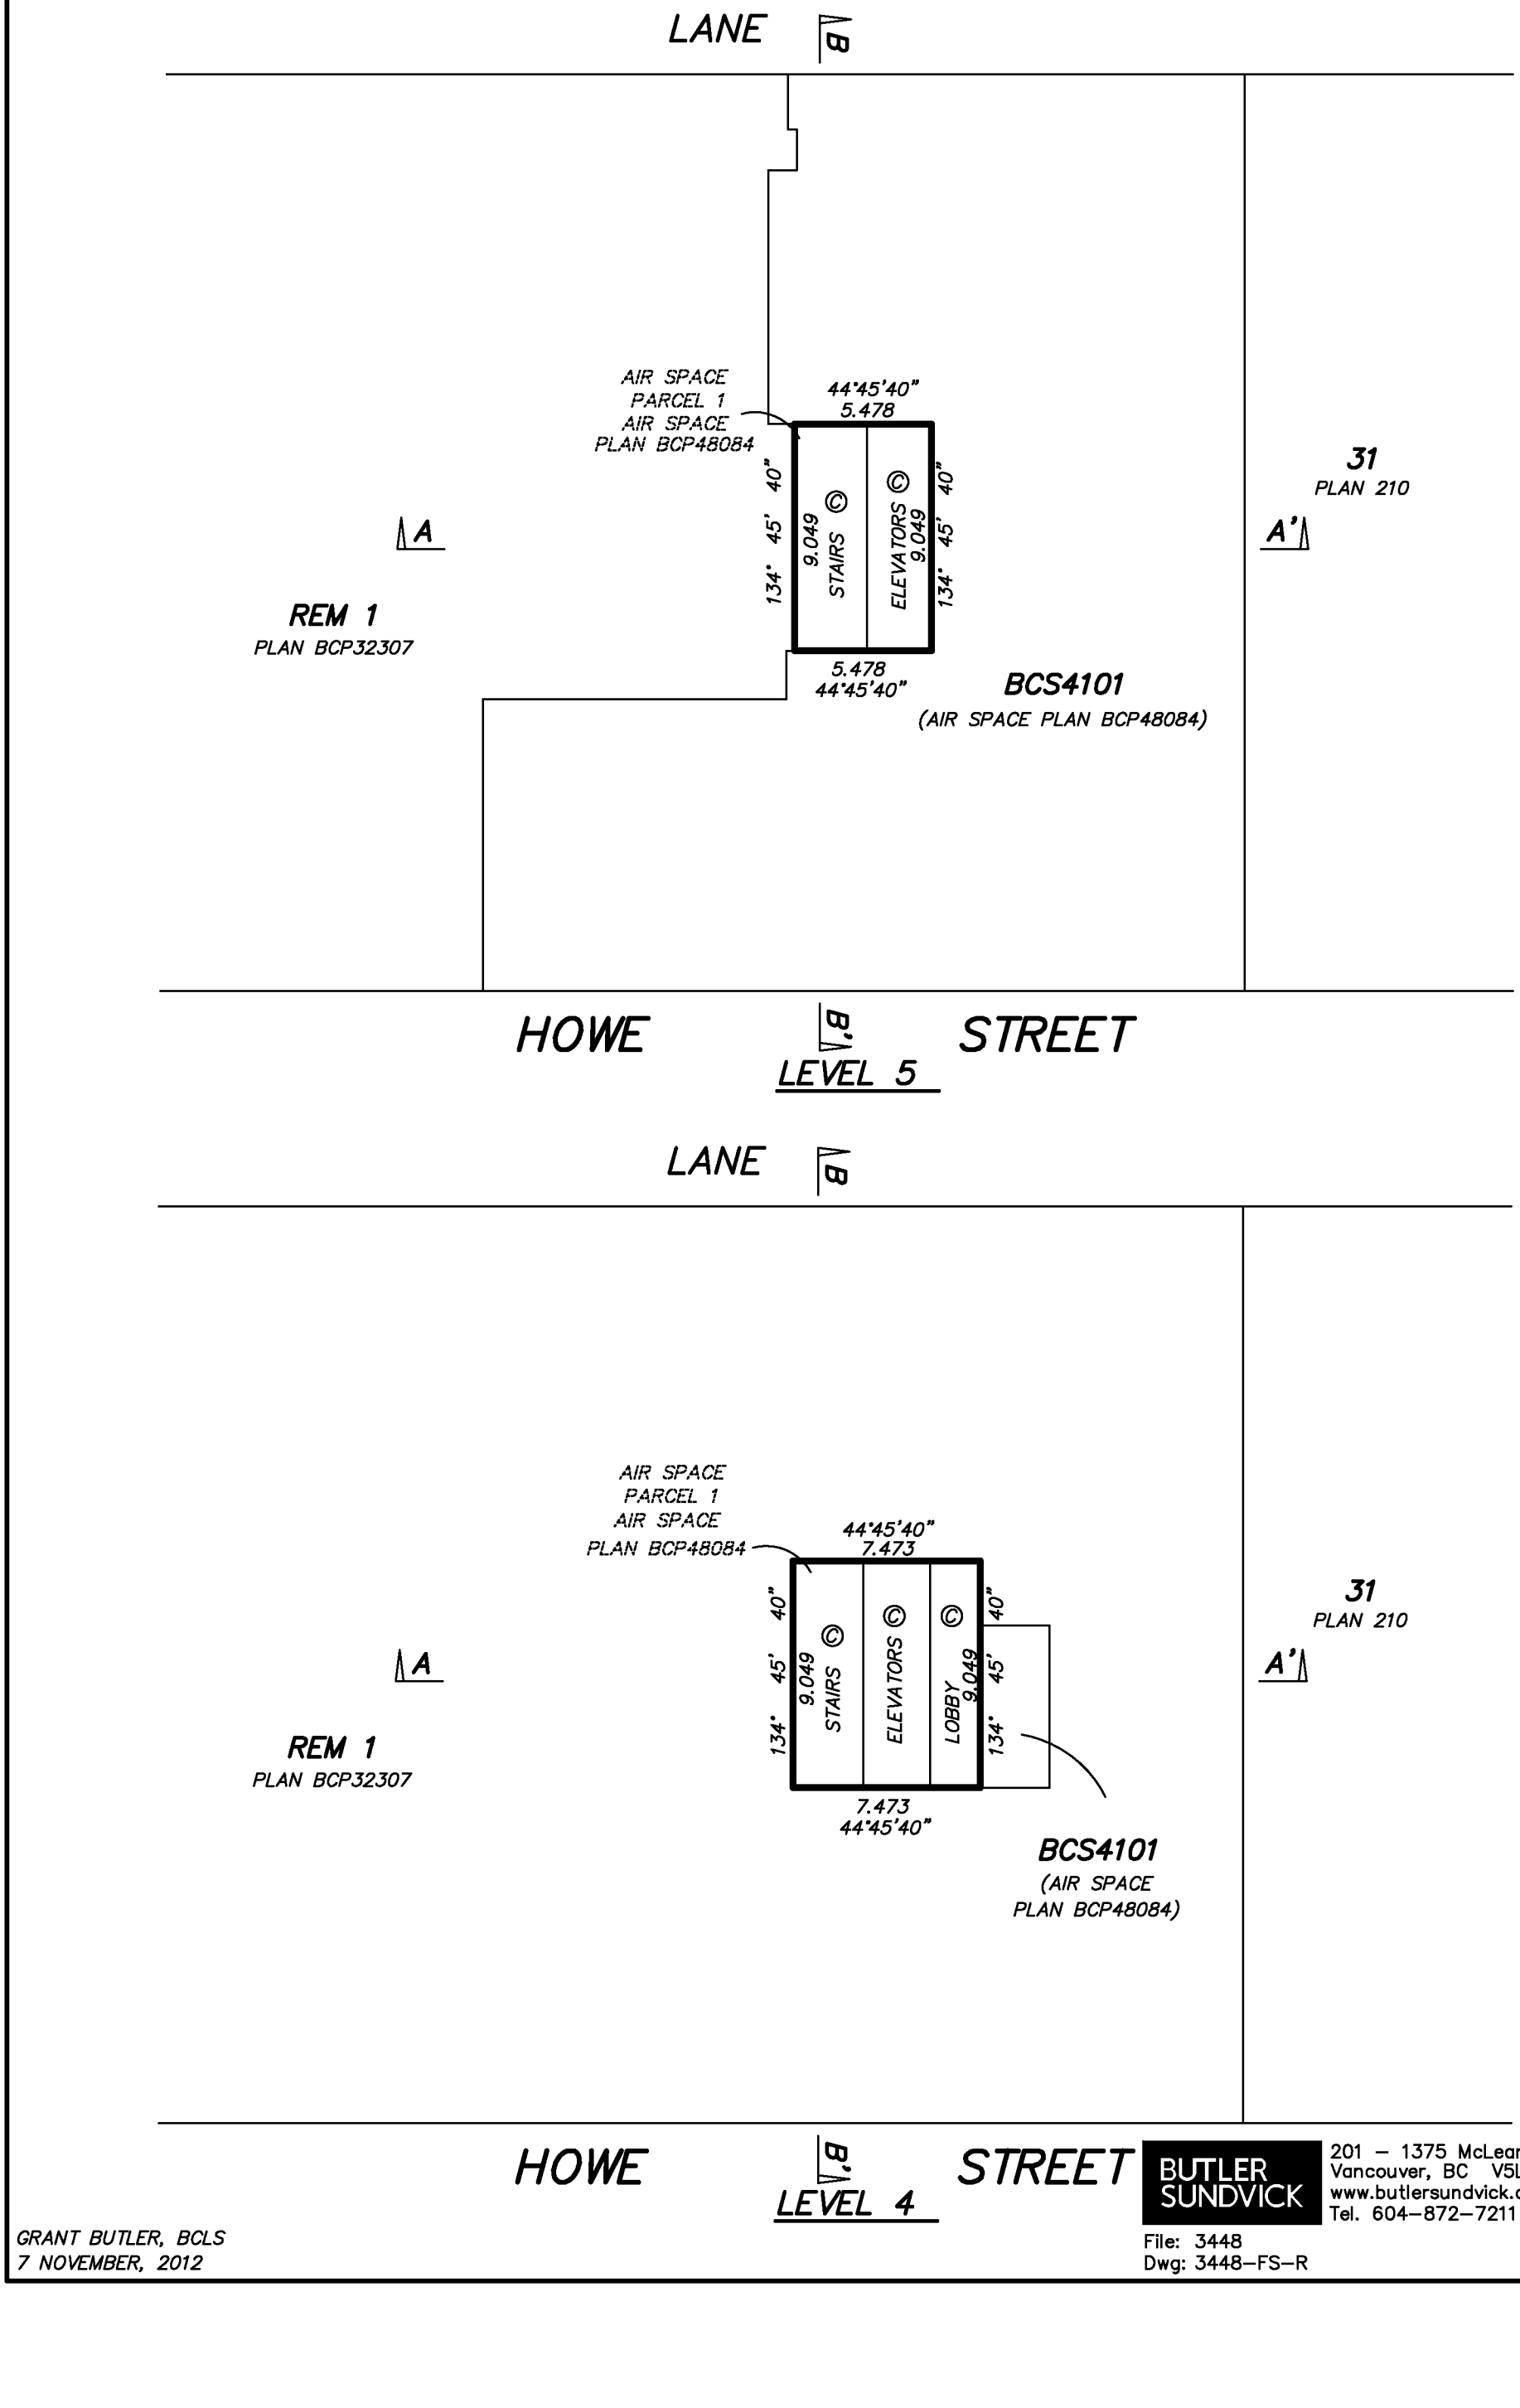

GRANT BUTLER, BCLS
7 NOVEMBER, 2012

BUTLER SUNDVICK
201 – 1375 McLean Drive
Vancouver, BC V5L 3N7
www.butlersundvick.ca
Tel. 604–872–7211

File: 3448
Dwg: 3448–FS–R

FLOOR PLANS

LEVELS 6 & 7

0 5 10 15 20

SCALE 1 : 250 DISTANCES ARE IN METRES

THE INTENDED PLOT SIZE OF THIS PLAN IS 280mm IN WIDTH BY 432mm IN HEIGHT (B SIZE) WHEN PLOTTED AT A SCALE OF 1:250

STRATA PLAN EPS849

LANE B

AIR SPACE PARCEL 1 AIR SPACE PLAN BCP48084

44°45'40" 5.478

134° 45' 40"

9.049 © STAIRS

9.049 © ELEVATORS

134° 45' 40"

5.478 44°45'40"

A

A'

REM 1
PLAN BCP32307

31
PLAN 210

BCS4101
(AIR SPACE PLAN BCP48084)

HOWE B STREET

LEVEL 7

LANE B

AIR SPACE PARCEL 1 AIR SPACE PLAN BCP48084

44°45'40" 5.478

134° 45' 40"

9.049 © STAIRS

9.049 © ELEVATORS

134° 45' 40"

5.478 44°45'40"

A

A'

REM 1
PLAN BCP32307

31
PLAN 210

BCS4101
(AIR SPACE PLAN BCP48084)

HOWE B STREET

LEVEL 6

GRANT BUTLER, BCLS
7 NOVEMBER, 2012

BUTLER SUNDVICK
201 – 1375 McLean Drive
Vancouver, BC V5L 3N7
www.butlersundvick.ca
Tel. 604–872–7211

File: 3448
Dwg: 3448–FS–R

FLOOR PLANS

LEVELS 8 & 9

0 5 10 15 20

SCALE 1 : 250 DISTANCES ARE IN METRES

THE INTENDED PLOT SIZE OF THIS PLAN IS 280mm IN WIDTH BY 432mm IN HEIGHT (B SIZE) WHEN PLOTTED AT A SCALE OF 1:250

STRATA PLAN EPS849

LANE B

AIR SPACE PARCEL 1 AIR SPACE PLAN BCP48084

44°45'40" 5.478

134° 45' 40"

9.049 © STAIRS

9.049 © ELEVATORS

134° 45' 40"

5.478 44°45'40"

A

A'

REM 1
PLAN BCP32307

31
PLAN 210

BCS4101
(AIR SPACE PLAN BCP48084)

HOWE B STREET

LEVEL 9

LANE B

AIR SPACE PARCEL 1 AIR SPACE PLAN BCP48084

44°45'40" 5.478

134° 45' 40"

9.049 © STAIRS

9.049 © ELEVATORS

134° 45' 40"

5.478 44°45'40"

A

A'

REM 1
PLAN BCP32307

31
PLAN 210

BCS4101
(AIR SPACE PLAN BCP48084)

HOWE B STREET

LEVEL 8

GRANT BUTLER, BCLS
7 NOVEMBER, 2012

BUTLER SUNDVICK
201 – 1375 McLean Drive
Vancouver, BC V5L 3N7
www.butlersundvick.ca
Tel. 604–872–7211

File: 3448
Dwg: 3448–FS–R

FLOOR PLANS

LEVELS 10 & 11

0 5 10 15 20

SCALE 1 : 250 DISTANCES ARE IN METRES

THE INTENDED PLOT SIZE OF THIS PLAN IS 280mm IN WIDTH BY 432mm IN HEIGHT (B SIZE) WHEN PLOTTED AT A SCALE OF 1:250

STRATA PLAN EPS849

LANE B

AIR SPACE PARCEL 1 AIR SPACE PLAN BCP48084

44°45'40" 5.478

134° 45' 40"

9.049 STAIRS ©

ELEVATORS © 9.049

134° 45' 40"

5.478 44°45'40"

A

A'

REM 1
PLAN BCP32307

31
PLAN 210

BCS4101
(AIR SPACE PLAN BCP48084)

HOWE B' STREET

LEVEL 11

LANE B

AIR SPACE PARCEL 1 AIR SPACE PLAN BCP48084

44°45'40" 5.478

134° 45' 40"

9.049 STAIRS ©

ELEVATORS © 9.049

134° 45' 40"

5.478 44°45'40"

A

A'

REM 1
PLAN BCP32307

31
PLAN 210

BCS4101
(AIR SPACE PLAN BCP48084)

HOWE B STREET

LEVEL 10

GRANT BUTLER, BCLS
7 NOVEMBER, 2012

BUTLER SUNDVICK
201 – 1375 McLean Drive
Vancouver, BC V5L 3N7
www.butlersundvick.ca
Tel. 604–872–7211

File: 3448
Dwg: 3448–FS–R

FLOOR PLANS

LEVELS 12 & 14

0 5 10 15 20

SCALE 1 : 250 DISTANCES ARE IN METRES

THE INTENDED PLOT SIZE OF THIS PLAN IS 280mm IN WIDTH BY 432mm IN HEIGHT (B SIZE) WHEN PLOTTED AT A SCALE OF 1:250

STRATA PLAN EPS849

NOTE: LEVEL 13 HAS BEEN OMITTED FROM CONSECUTIVE FLOOR NUMBERING

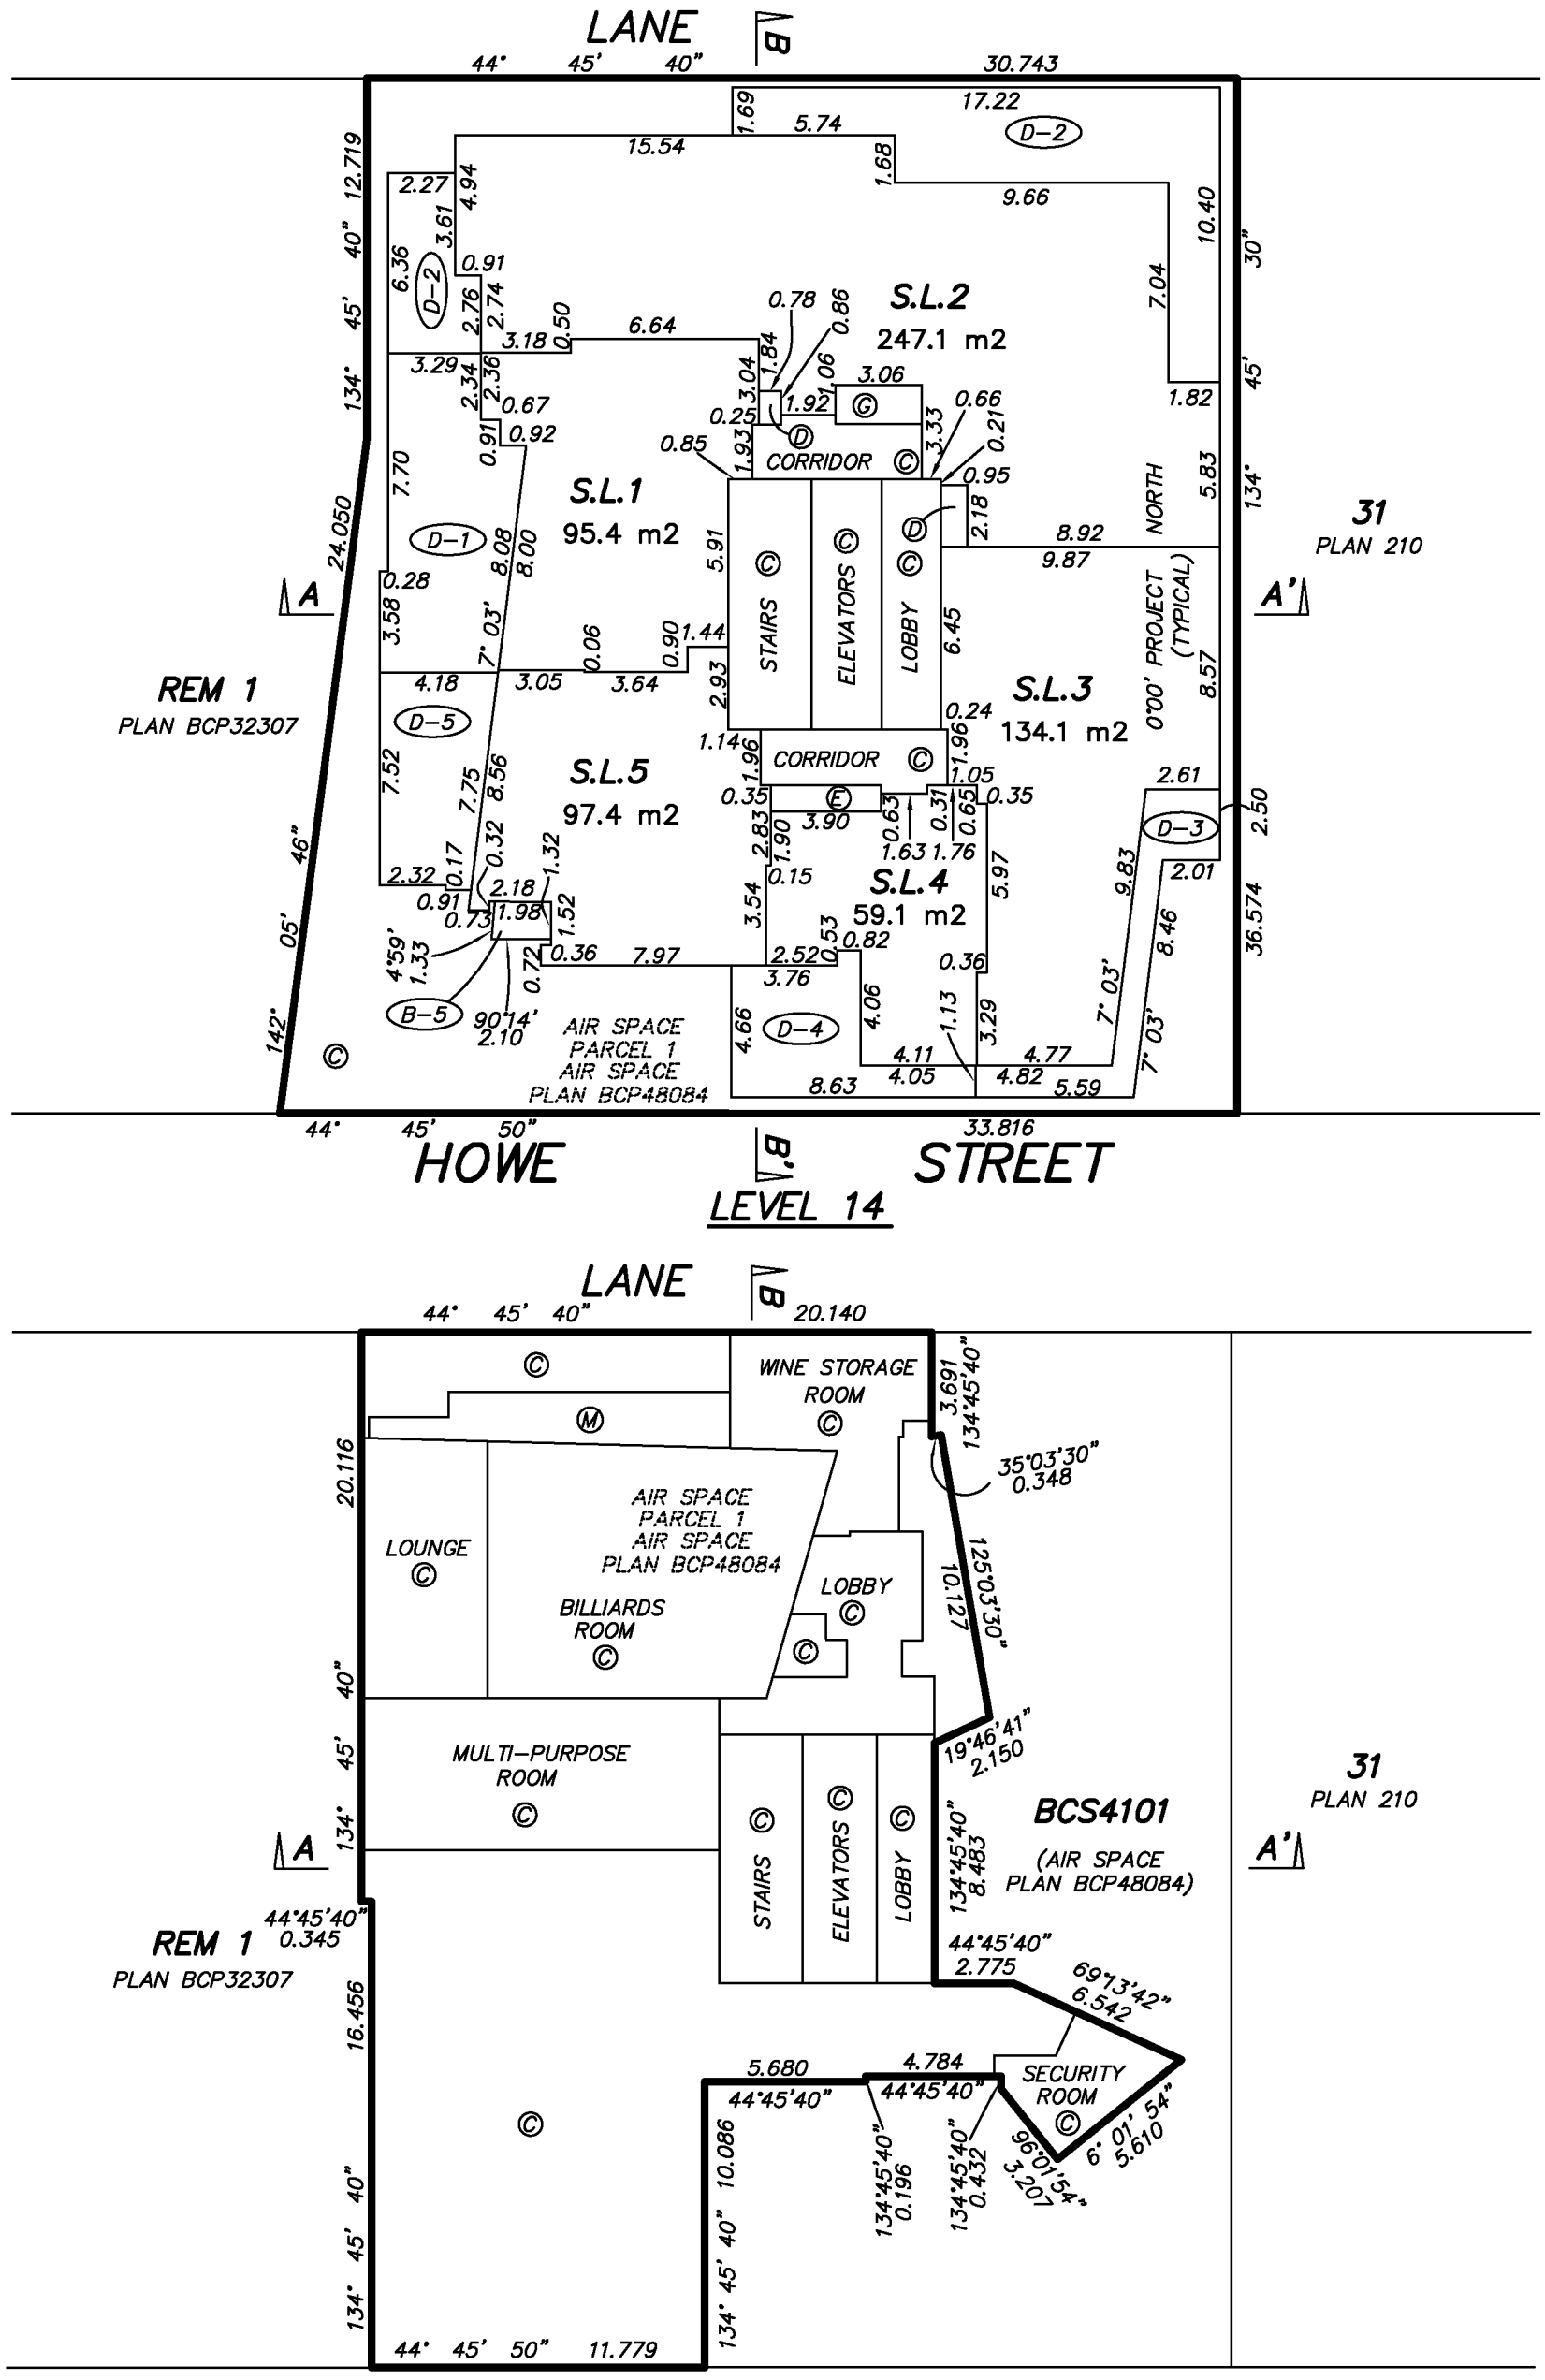

NOTE

UNLESS OTHERWISE STATED, ALL PROJECT BEARINGS ARE 0°, 90°, OR 45°

GRANT BUTLER, BCLS

7 NOVEMBER, 2012

BUTLER SUNDVICK
201 – 1375 McLean Drive
Vancouver, BC V5L 3N7
www.butlersundvick.ca
Tel. 604-872-7211

File: 3448

Dwg: 3448-FS-R

FLOOR PLANS

LEVELS 15 & 16

0 5 10 15 20

SCALE 1 : 250 DISTANCES ARE IN METRES

THE INTENDED PLOT SIZE OF THIS PLAN IS 280mm IN WIDTH BY 432mm IN HEIGHT (B SIZE) WHEN PLOTTED AT A SCALE OF 1:250

STRATA PLAN EPS849

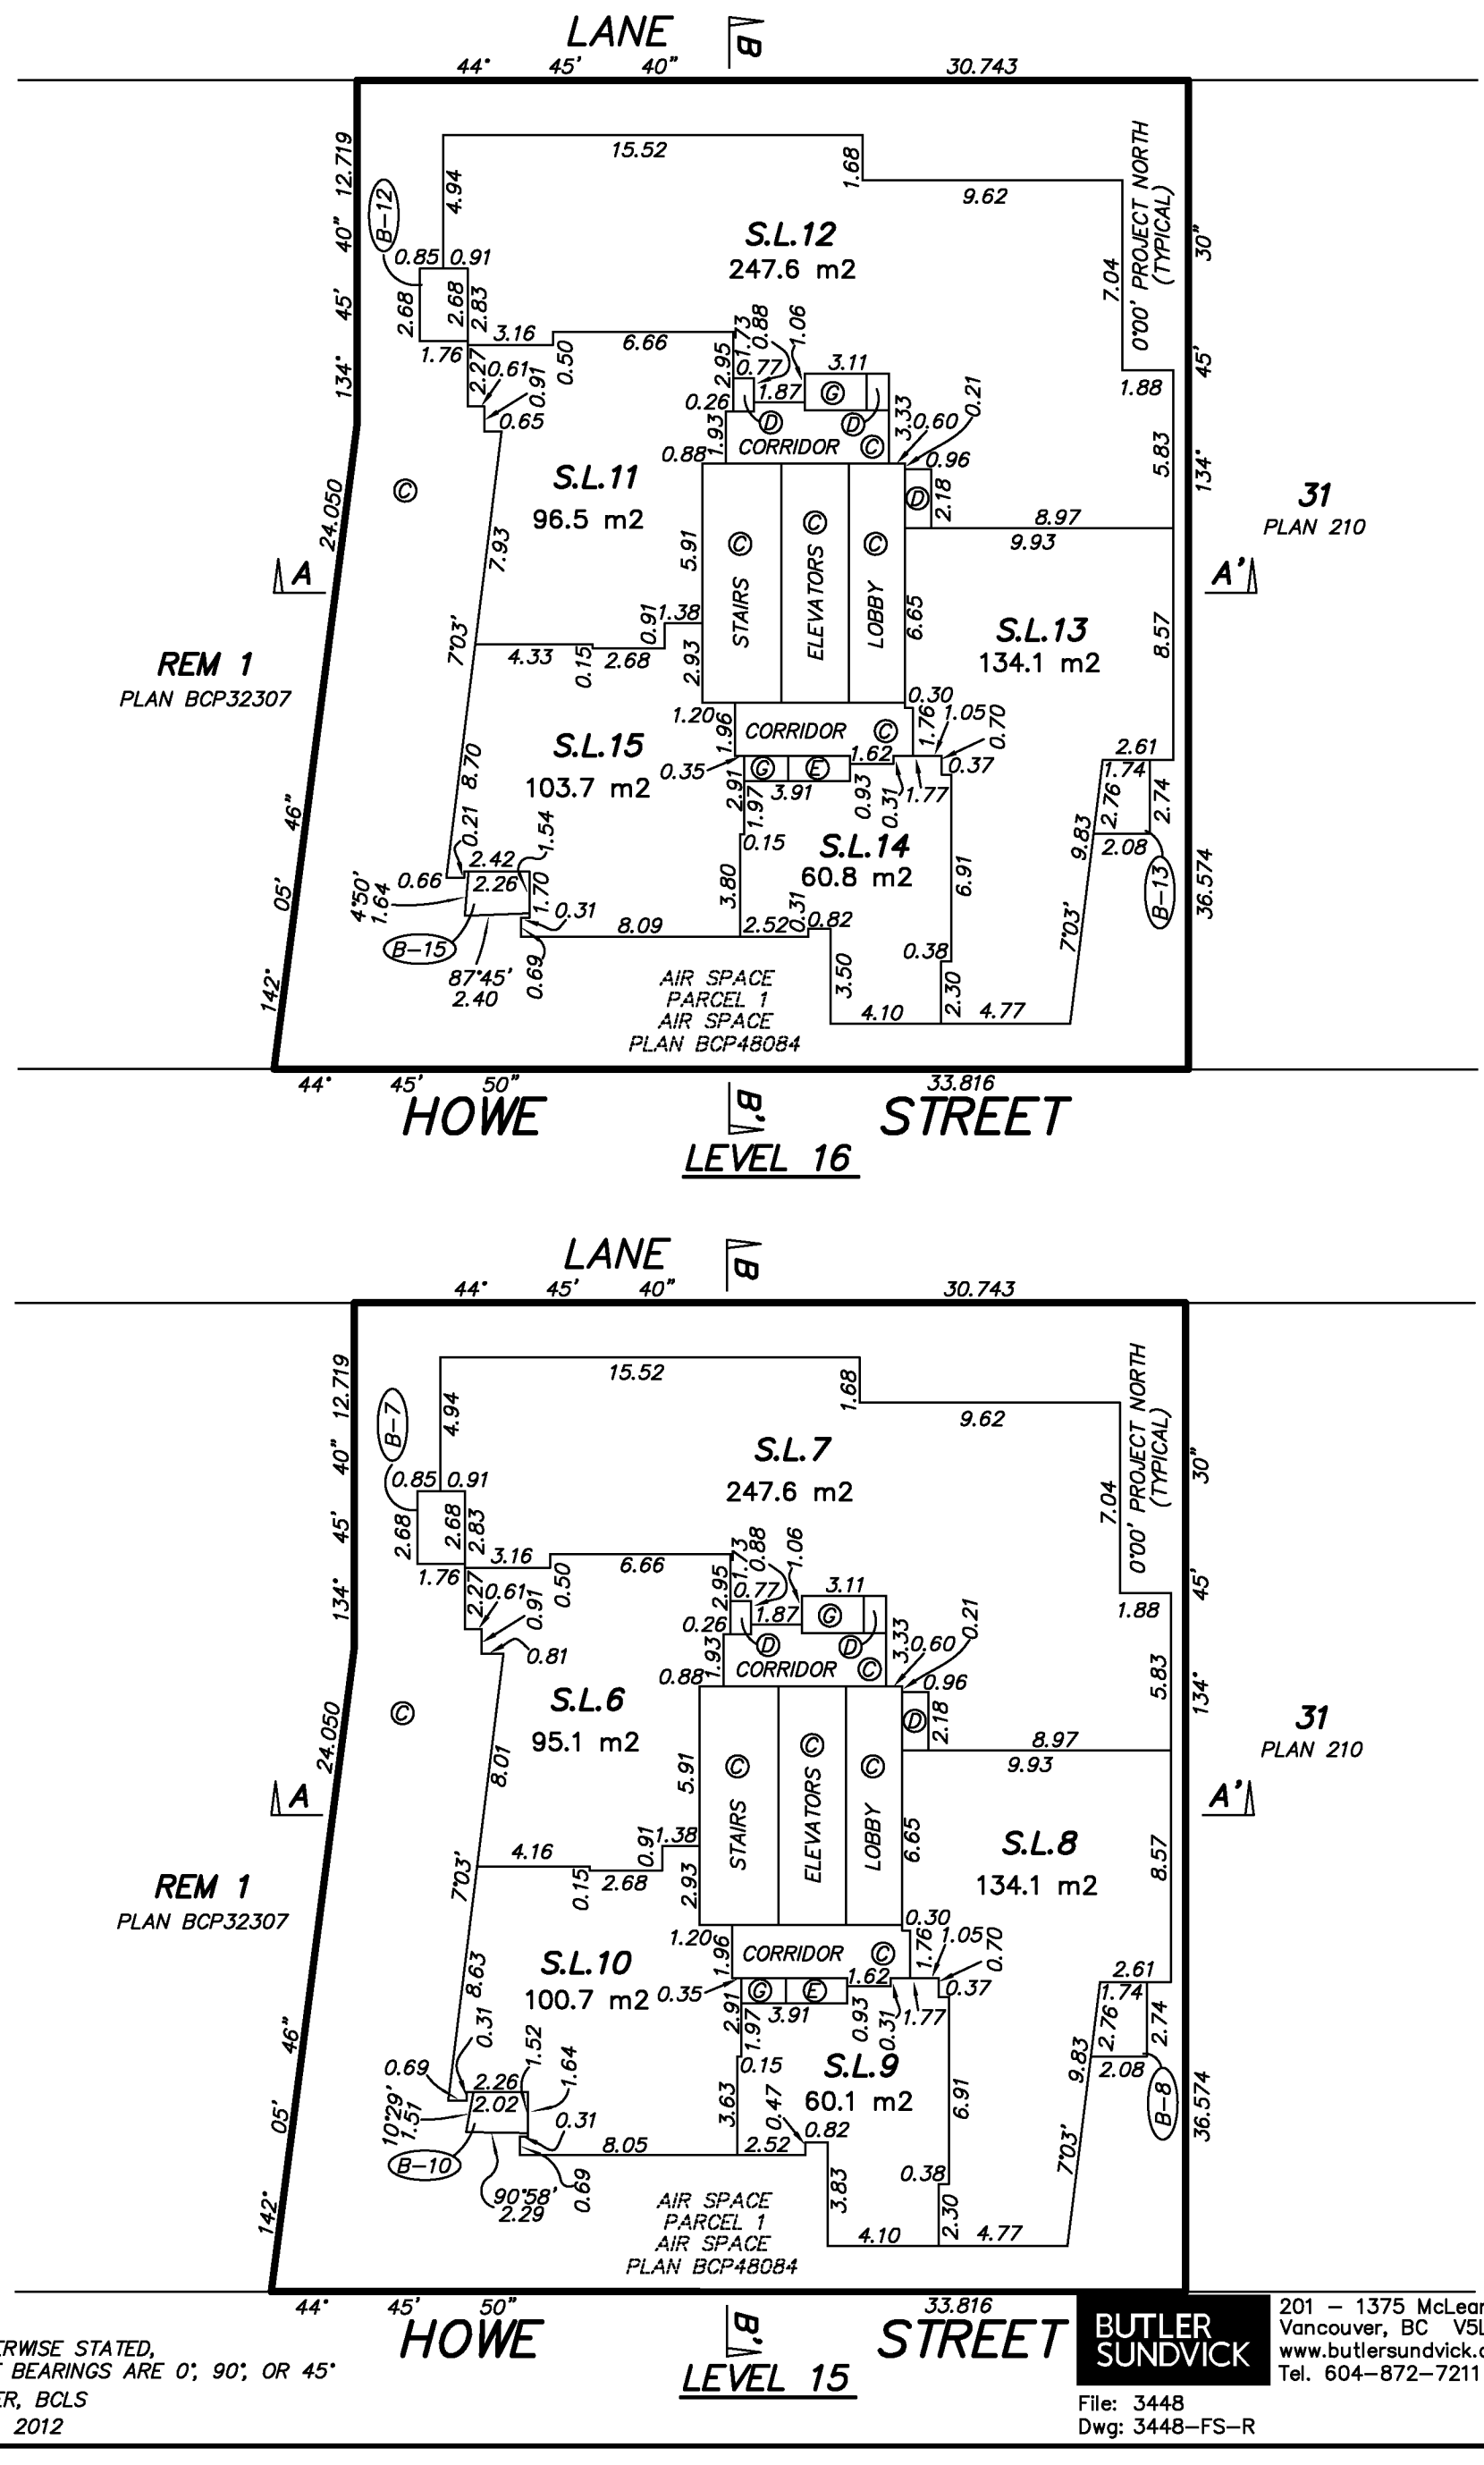

NOTE

UNLESS OTHERWISE STATED,
ALL PROJECT BEARINGS ARE 0°, 90°, OR 45°
GRANT BUTLER, BCLS
7 NOVEMBER, 2012

BUTLER SUNDVICK
201 – 1375 McLean Drive
Vancouver, BC V5L 3N7
www.butlersundvick.ca
Tel. 604–872–7211

File: 3448
Dwg: 3448–FS–R

FLOOR PLANS

LEVELS 17 & 18

0 5 10 15 20

SCALE 1 : 250 DISTANCES ARE IN METRES

THE INTENDED PLOT SIZE OF THIS PLAN IS 280mm IN WIDTH BY 432mm IN HEIGHT (B SIZE) WHEN PLOTTED AT A SCALE OF 1:250

STRATA PLAN EPS849

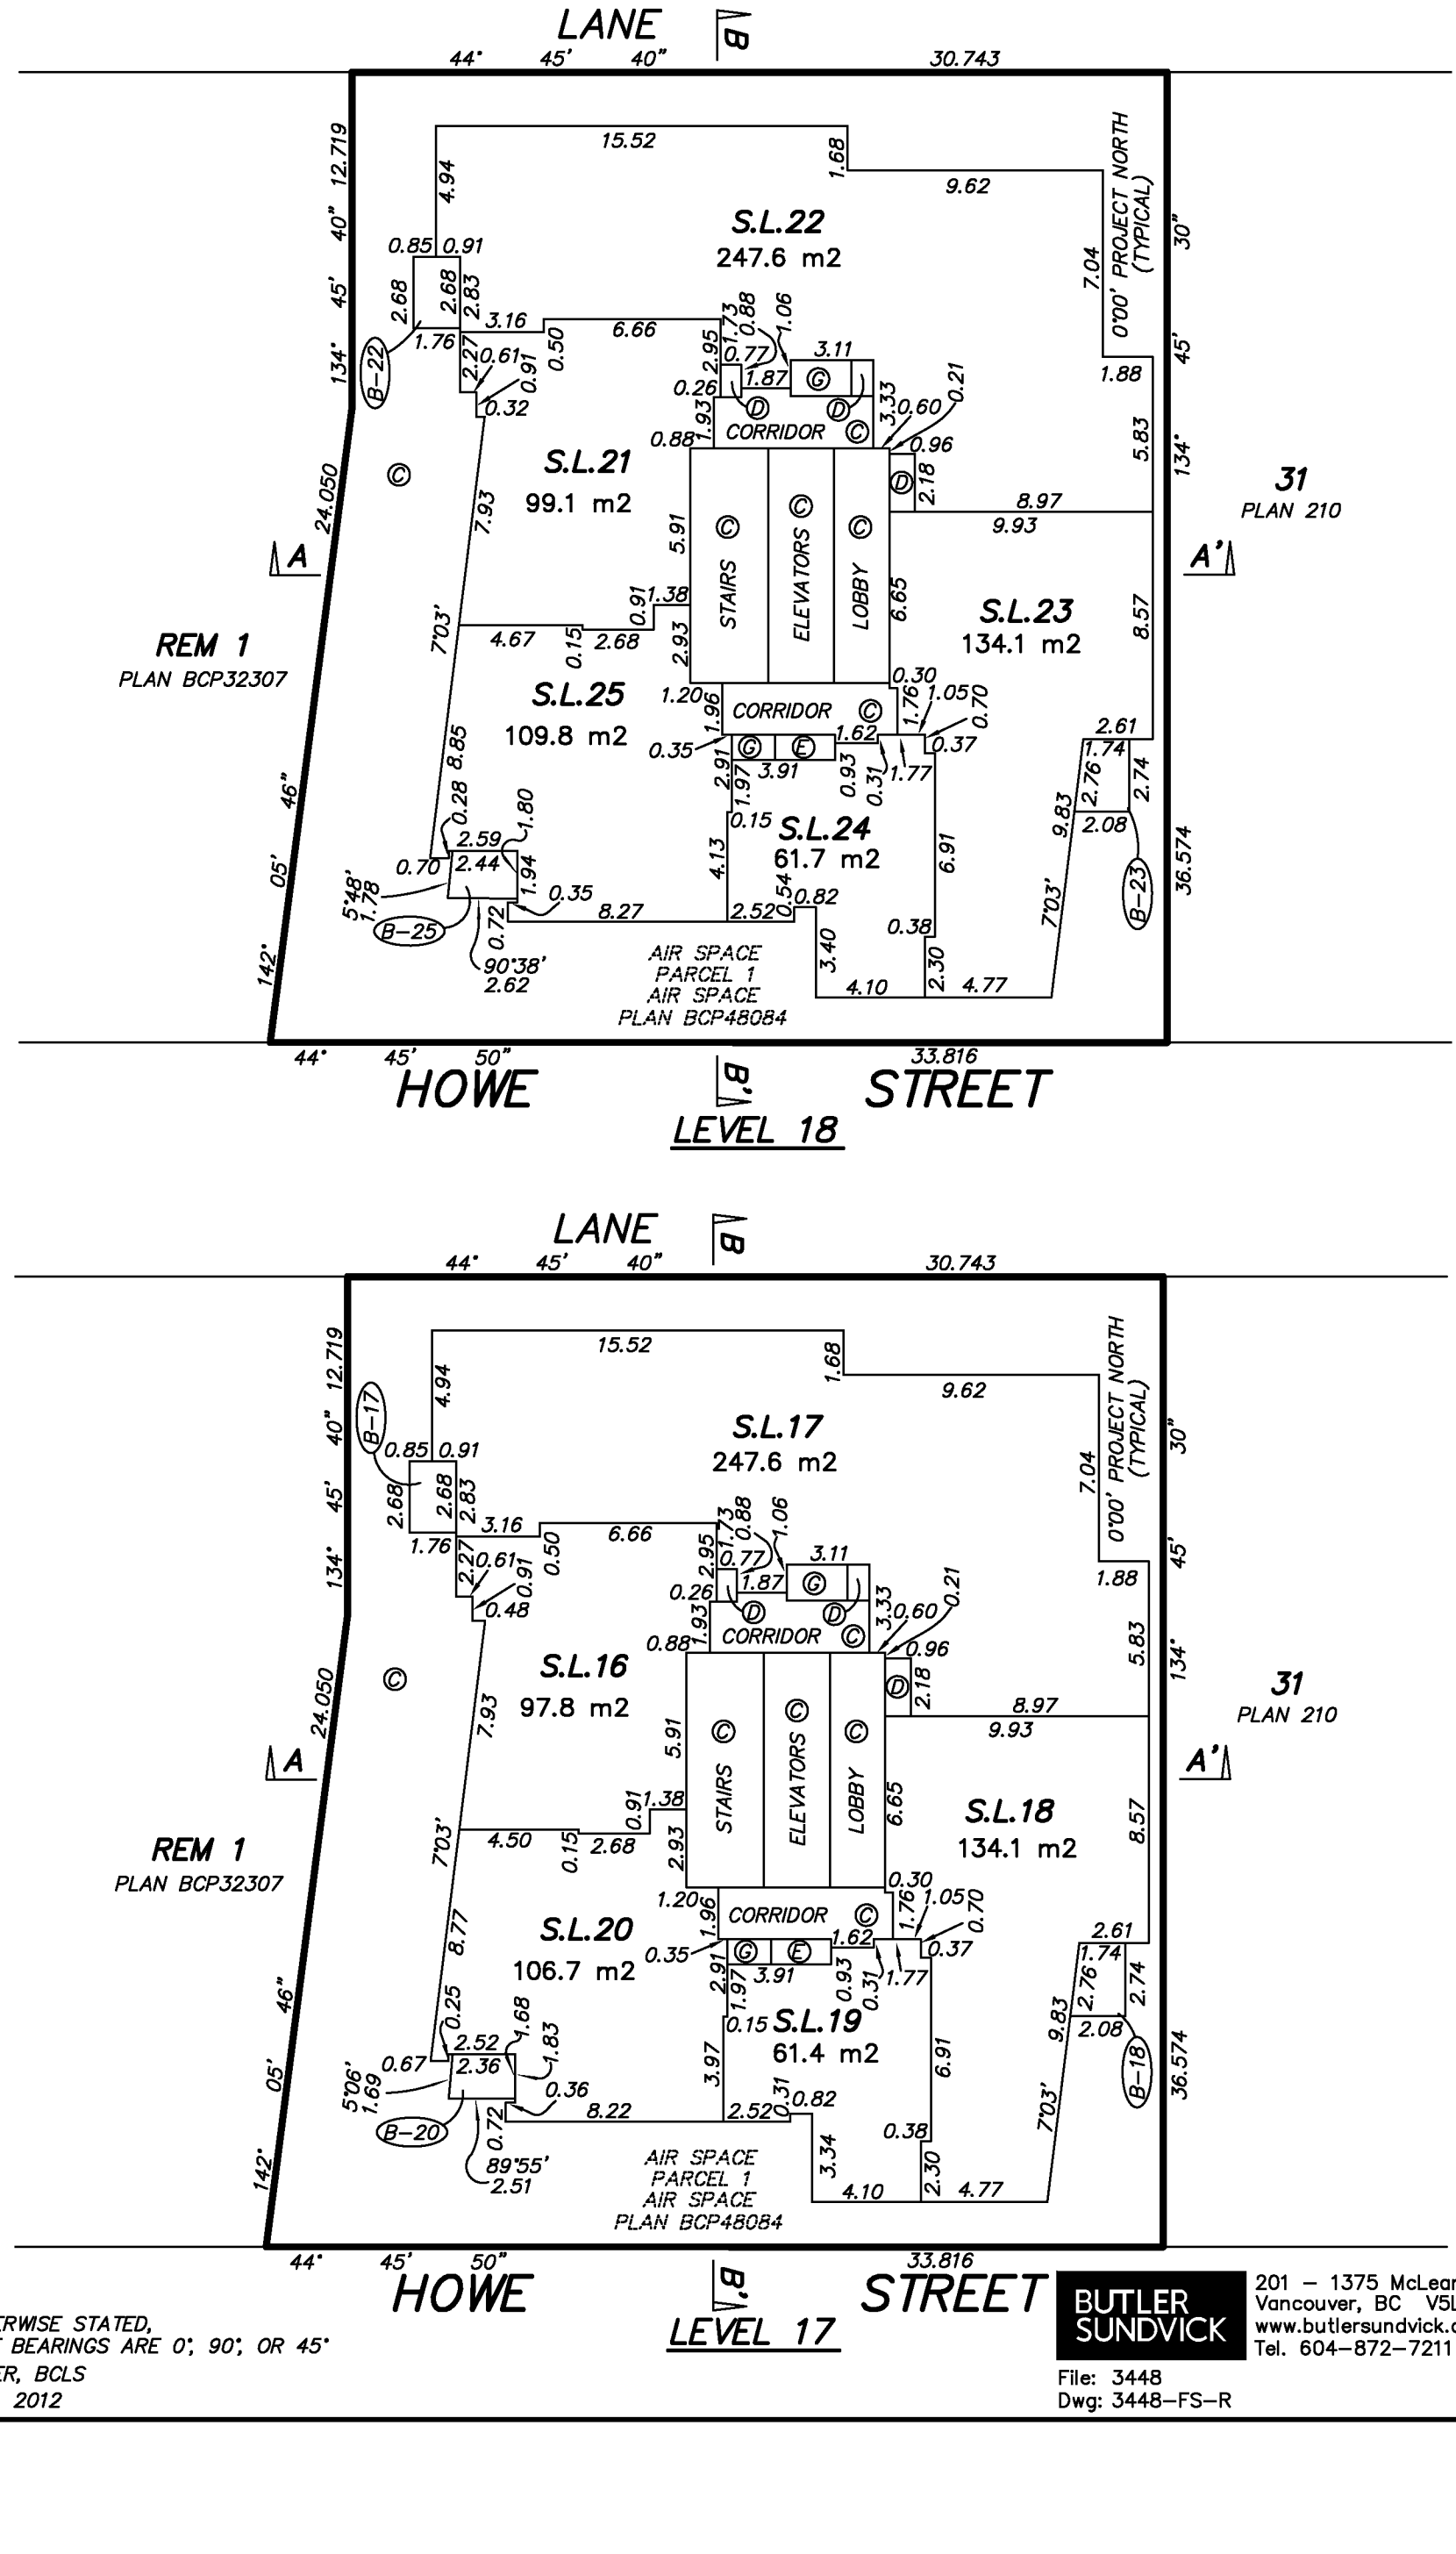

NOTE

UNLESS OTHERWISE STATED,
ALL PROJECT BEARINGS ARE 0°, 90°, OR 45°
GRANT BUTLER, BCLS
7 NOVEMBER, 2012

BUTLER SUNDVICK
201 – 1375 McLean Drive
Vancouver, BC V5L 3N7
www.butlersundvick.ca
Tel. 604–872–7211

File: 3448
Dwg: 3448–FS–R

FLOOR PLANS

LEVELS 19 & 20

0 5 10 15 20

SCALE 1 : 250 DISTANCES ARE IN METRES

THE INTENDED PLOT SIZE OF THIS PLAN IS 280mm IN WIDTH BY 432mm IN HEIGHT (B SIZE) WHEN PLOTTED AT A SCALE OF 1:250

STRATA PLAN EPS849

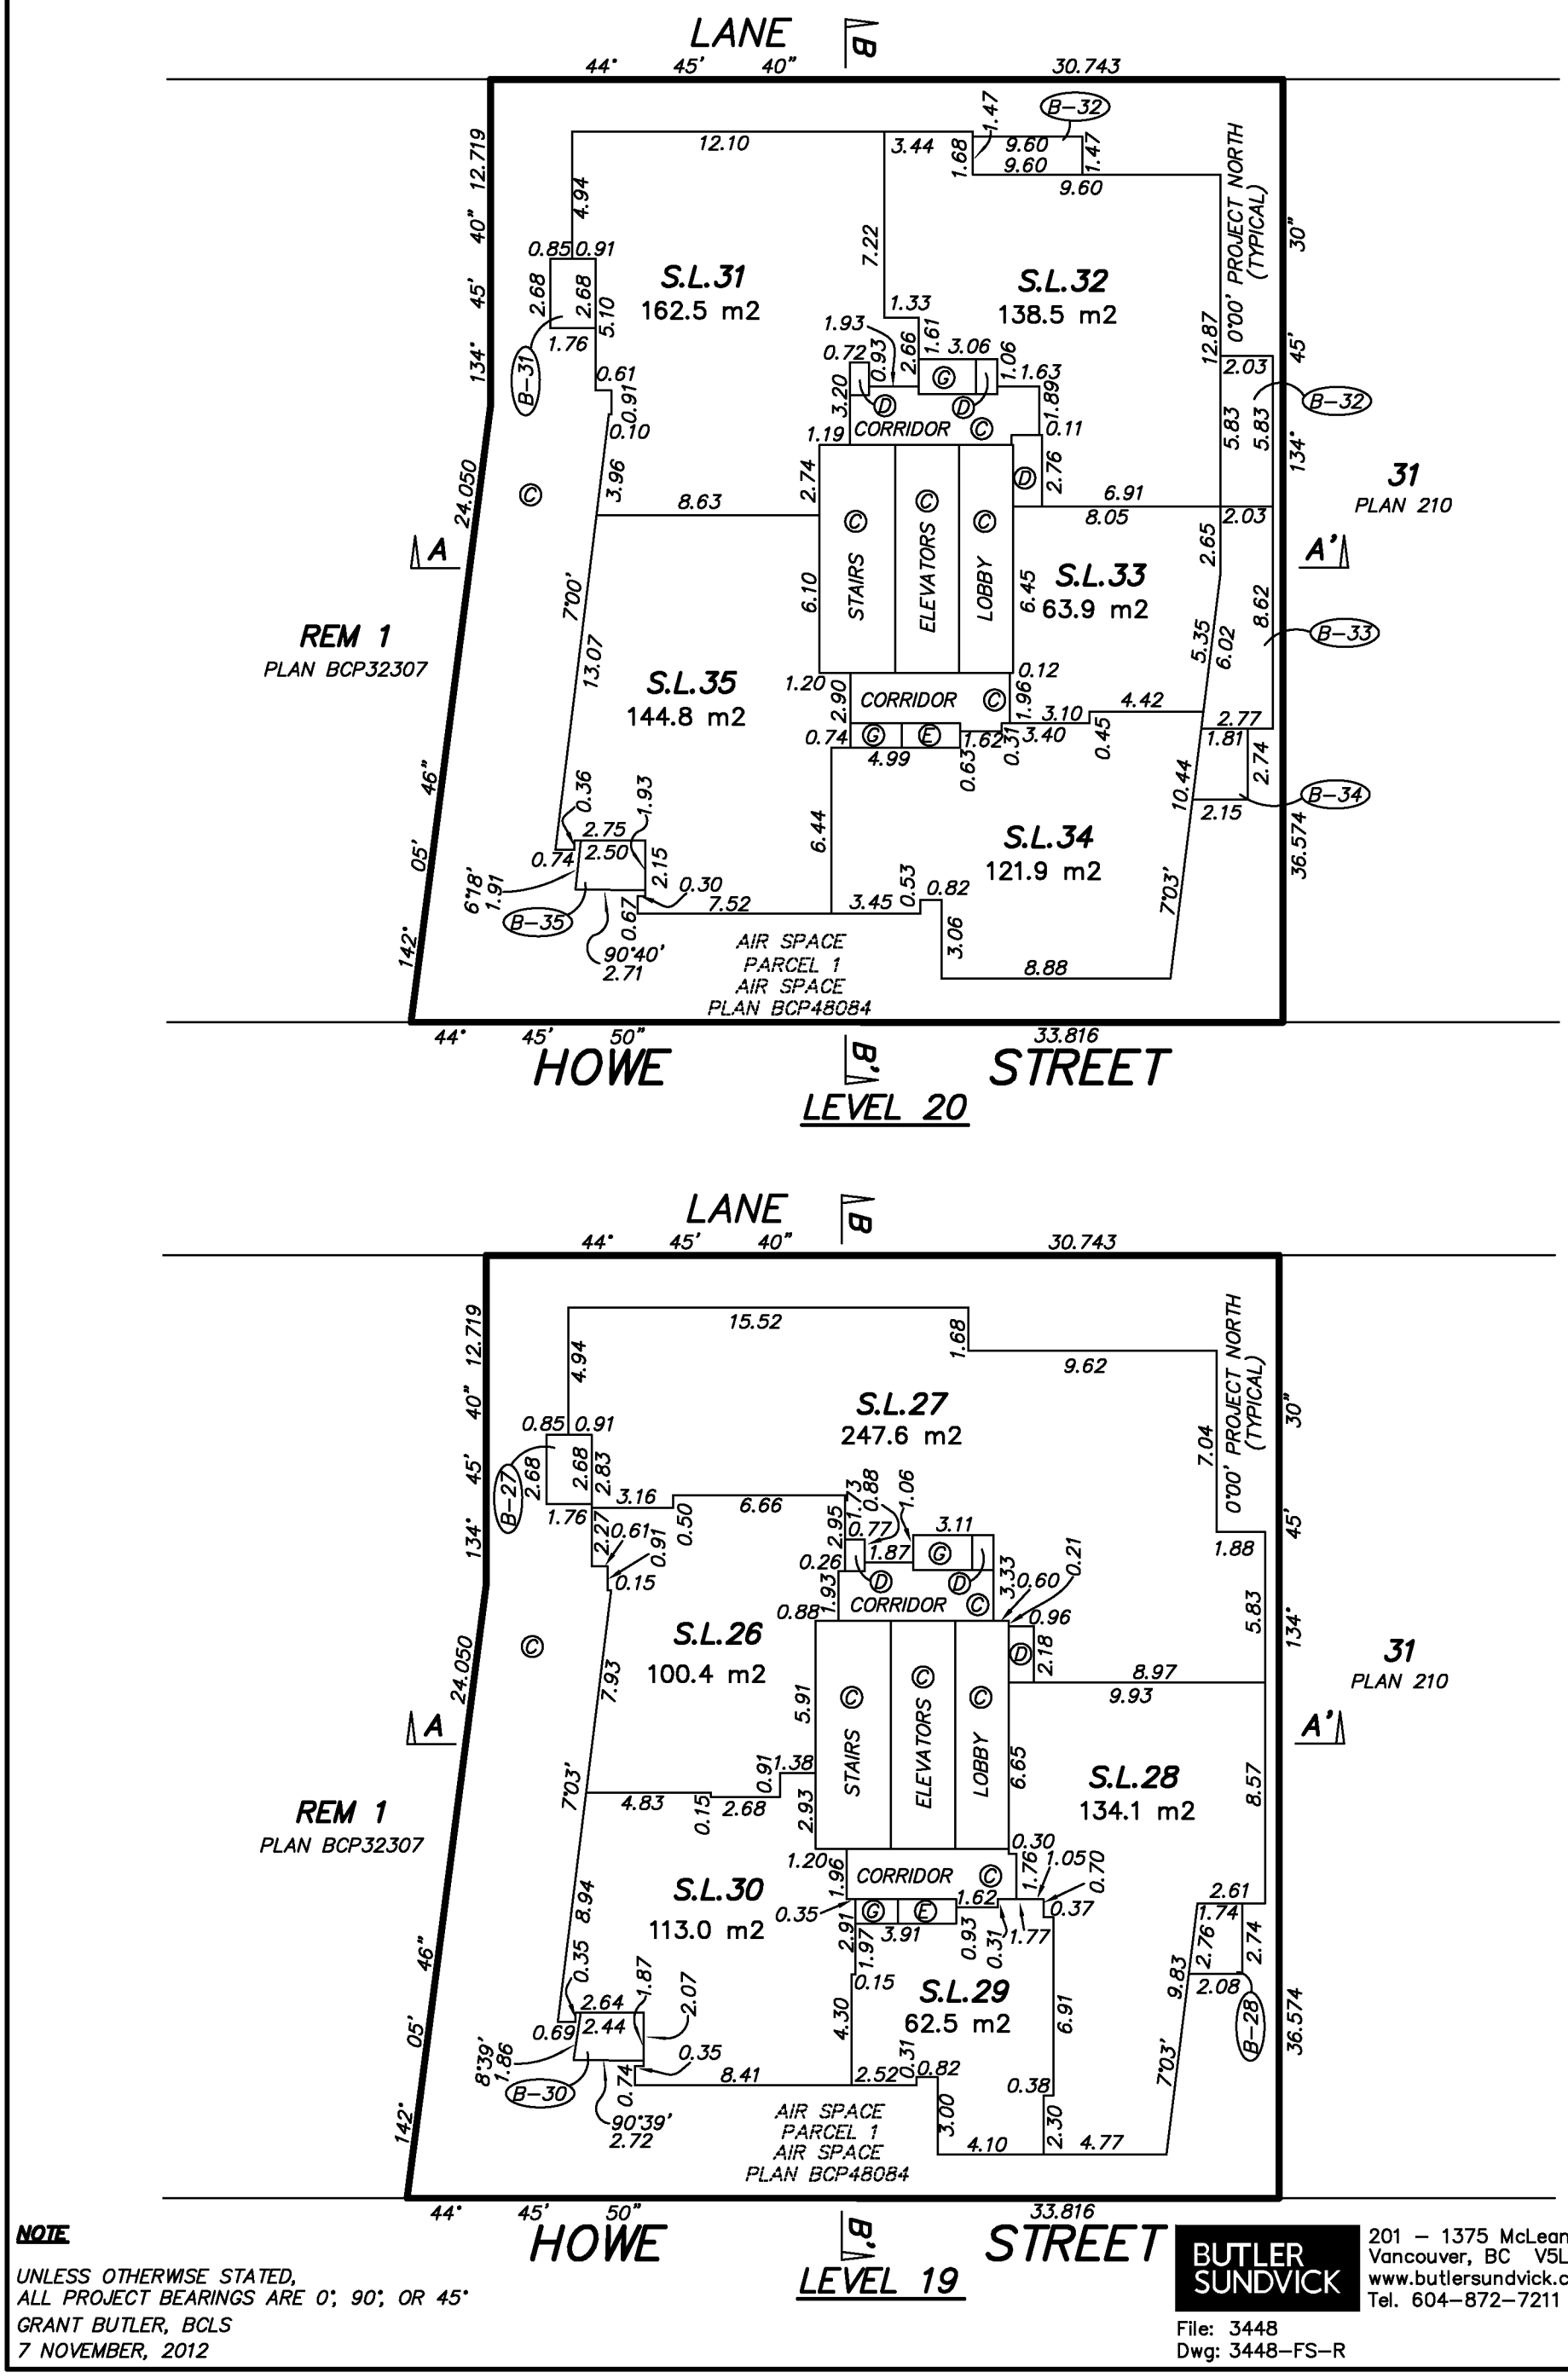

NOTE

UNLESS OTHERWISE STATED,
ALL PROJECT BEARINGS ARE 0°, 90°, OR 45°

GRANT BUTLER, BCLS
7 NOVEMBER, 2012

BUTLER SUNDVICK
201 – 1375 McLean Drive
Vancouver, BC V5L 3N7
www.butlersundvick.ca
Tel. 604–872–7211

File: 3448
Dwg: 3448–FS–R

FLOOR PLANS

LEVELS 21 & 22

0 5 10 15 20

SCALE 1 : 250 DISTANCES ARE IN METRES

THE INTENDED PLOT SIZE OF THIS PLAN IS 280mm IN WIDTH BY 432mm IN HEIGHT (B SIZE) WHEN PLOTTED AT A SCALE OF 1:250

STRATA PLAN EPS849

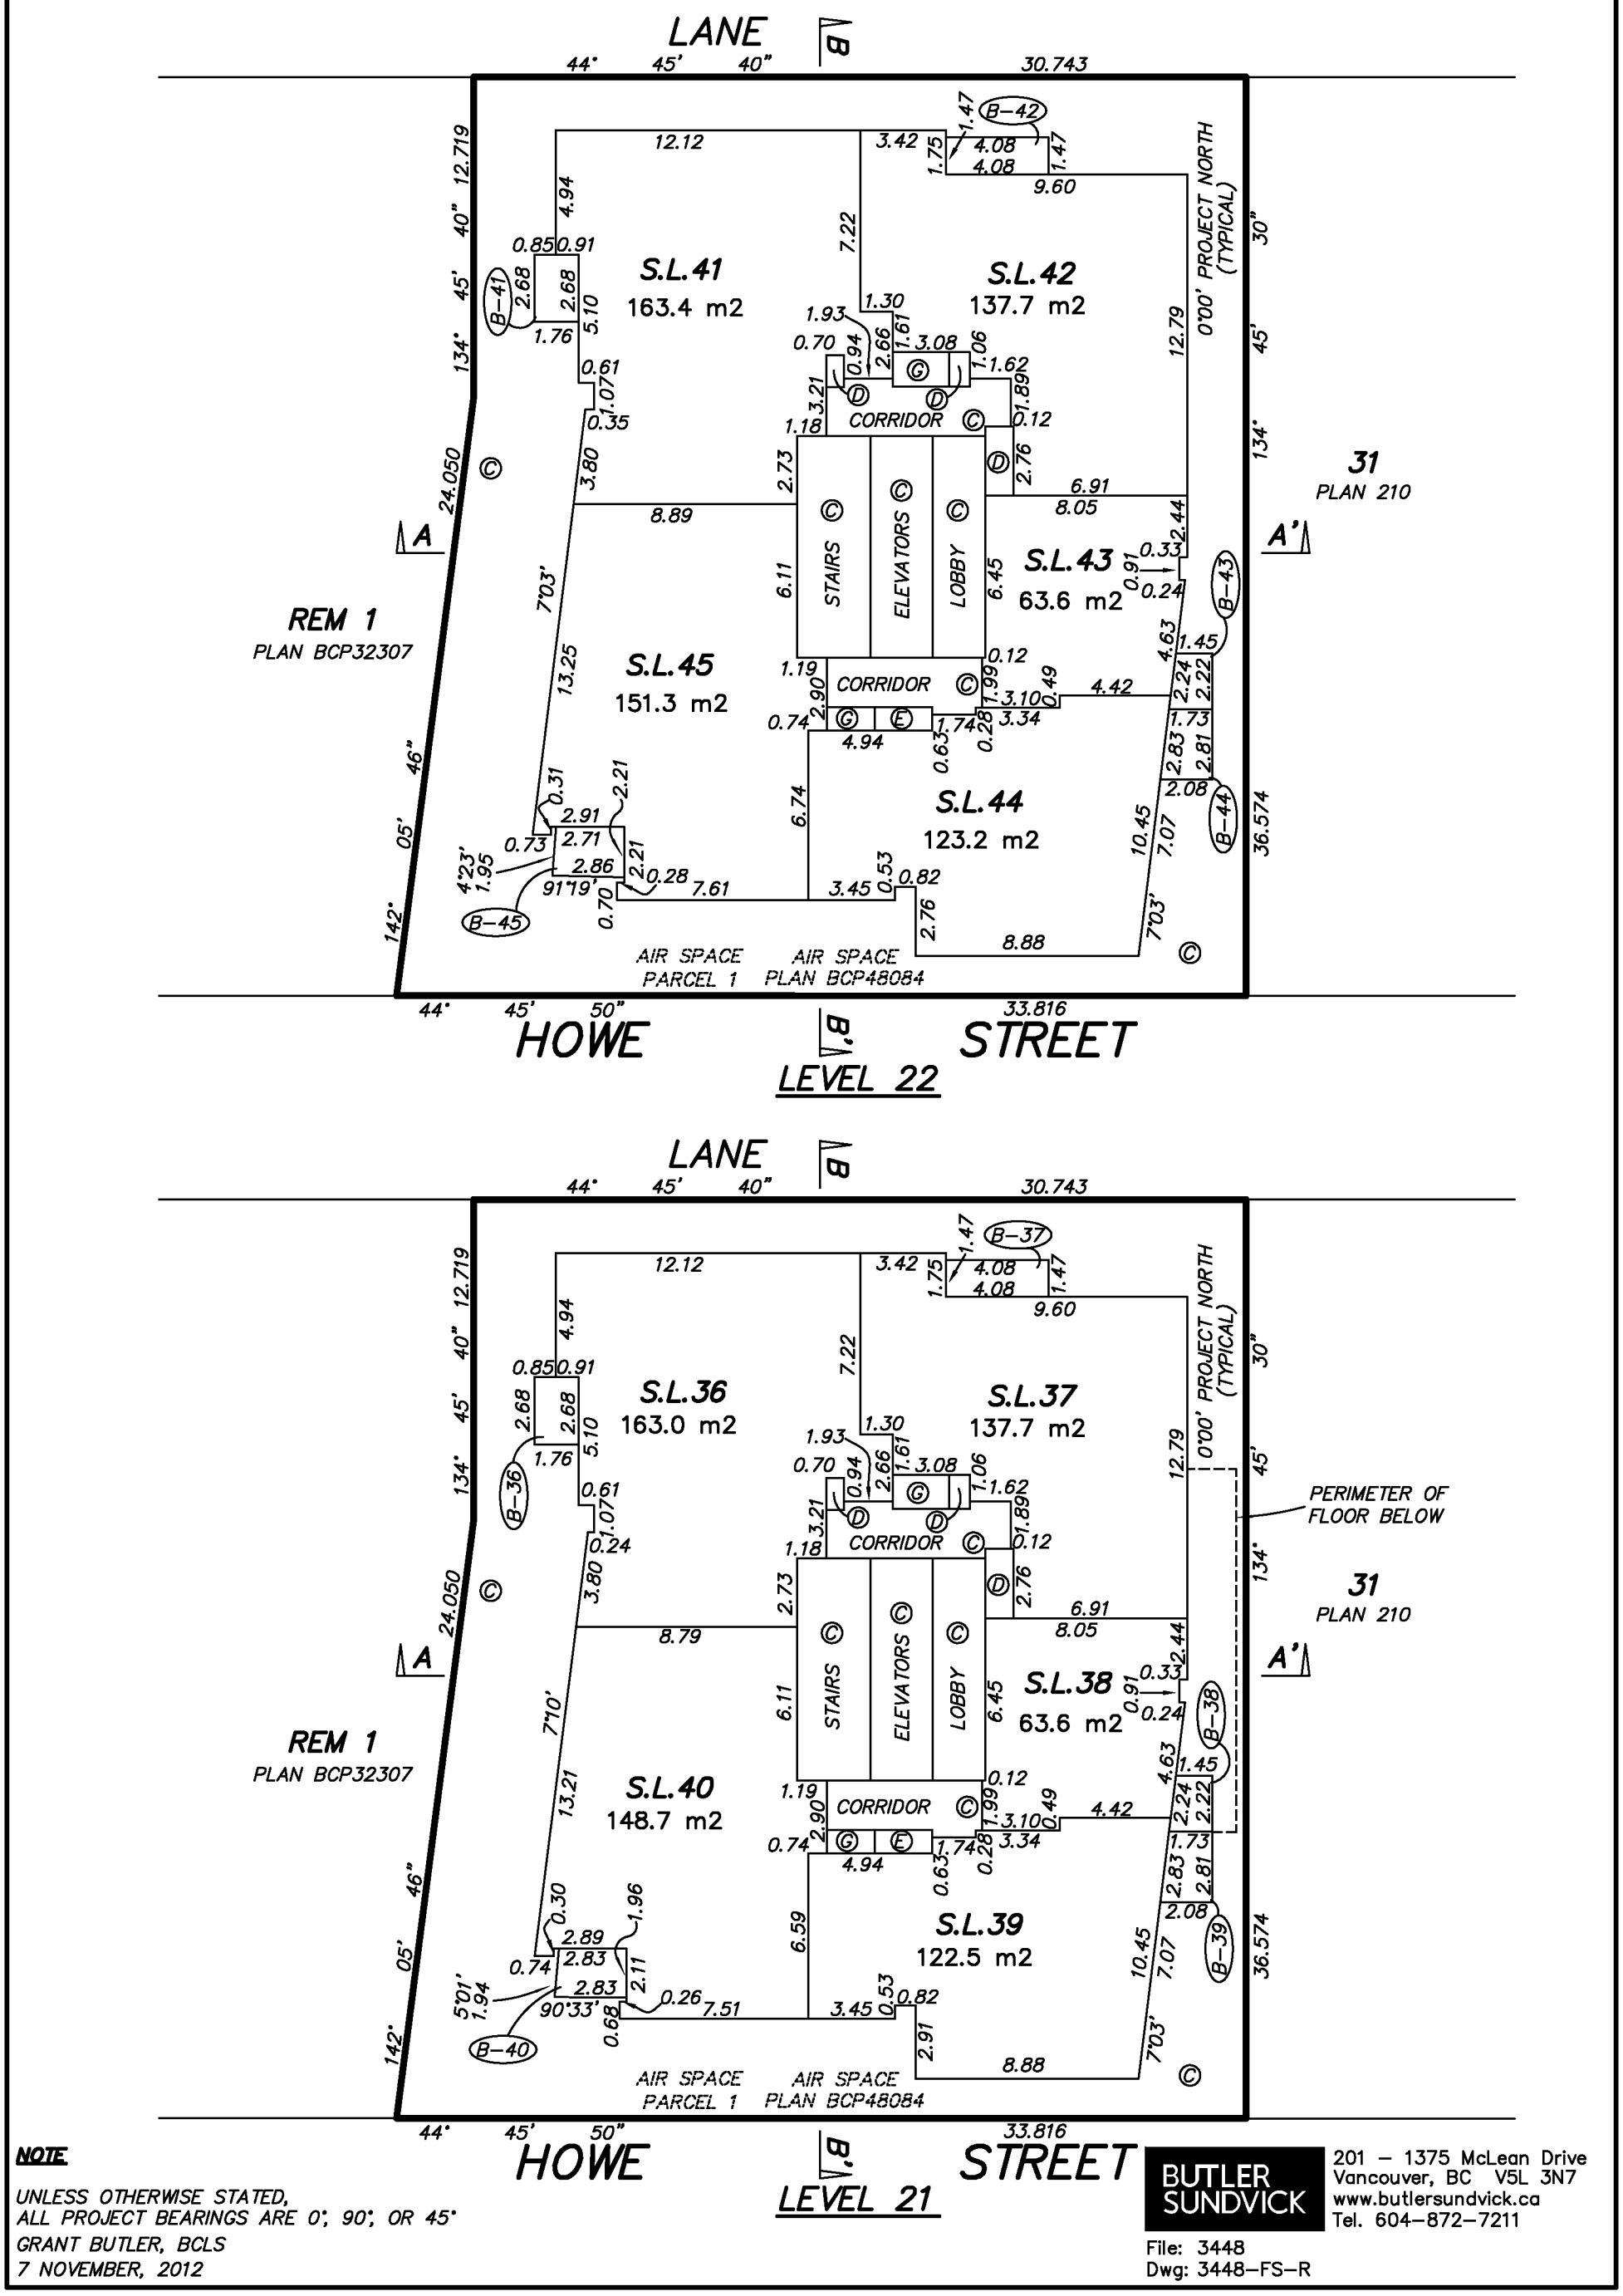

NOTE

UNLESS OTHERWISE STATED,
ALL PROJECT BEARINGS ARE 0°, 90°, OR 45°

GRANT BUTLER, BCLS
7 NOVEMBER, 2012

BUTLER SUNDVICK
201 – 1375 McLean Drive
Vancouver, BC V5L 3N7
www.butlersundvick.ca
Tel. 604–872–7211

File: 3448
Dwg: 3448–FS–R

FLOOR PLANS

LEVELS 23 & 24

0 5 10 15 20

SCALE 1 : 250 DISTANCES ARE IN METRES

THE INTENDED PLOT SIZE OF THIS PLAN IS 280mm IN WIDTH BY 432mm IN HEIGHT (B SIZE) WHEN PLOTTED AT A SCALE OF 1:250

STRATA PLAN EPS849

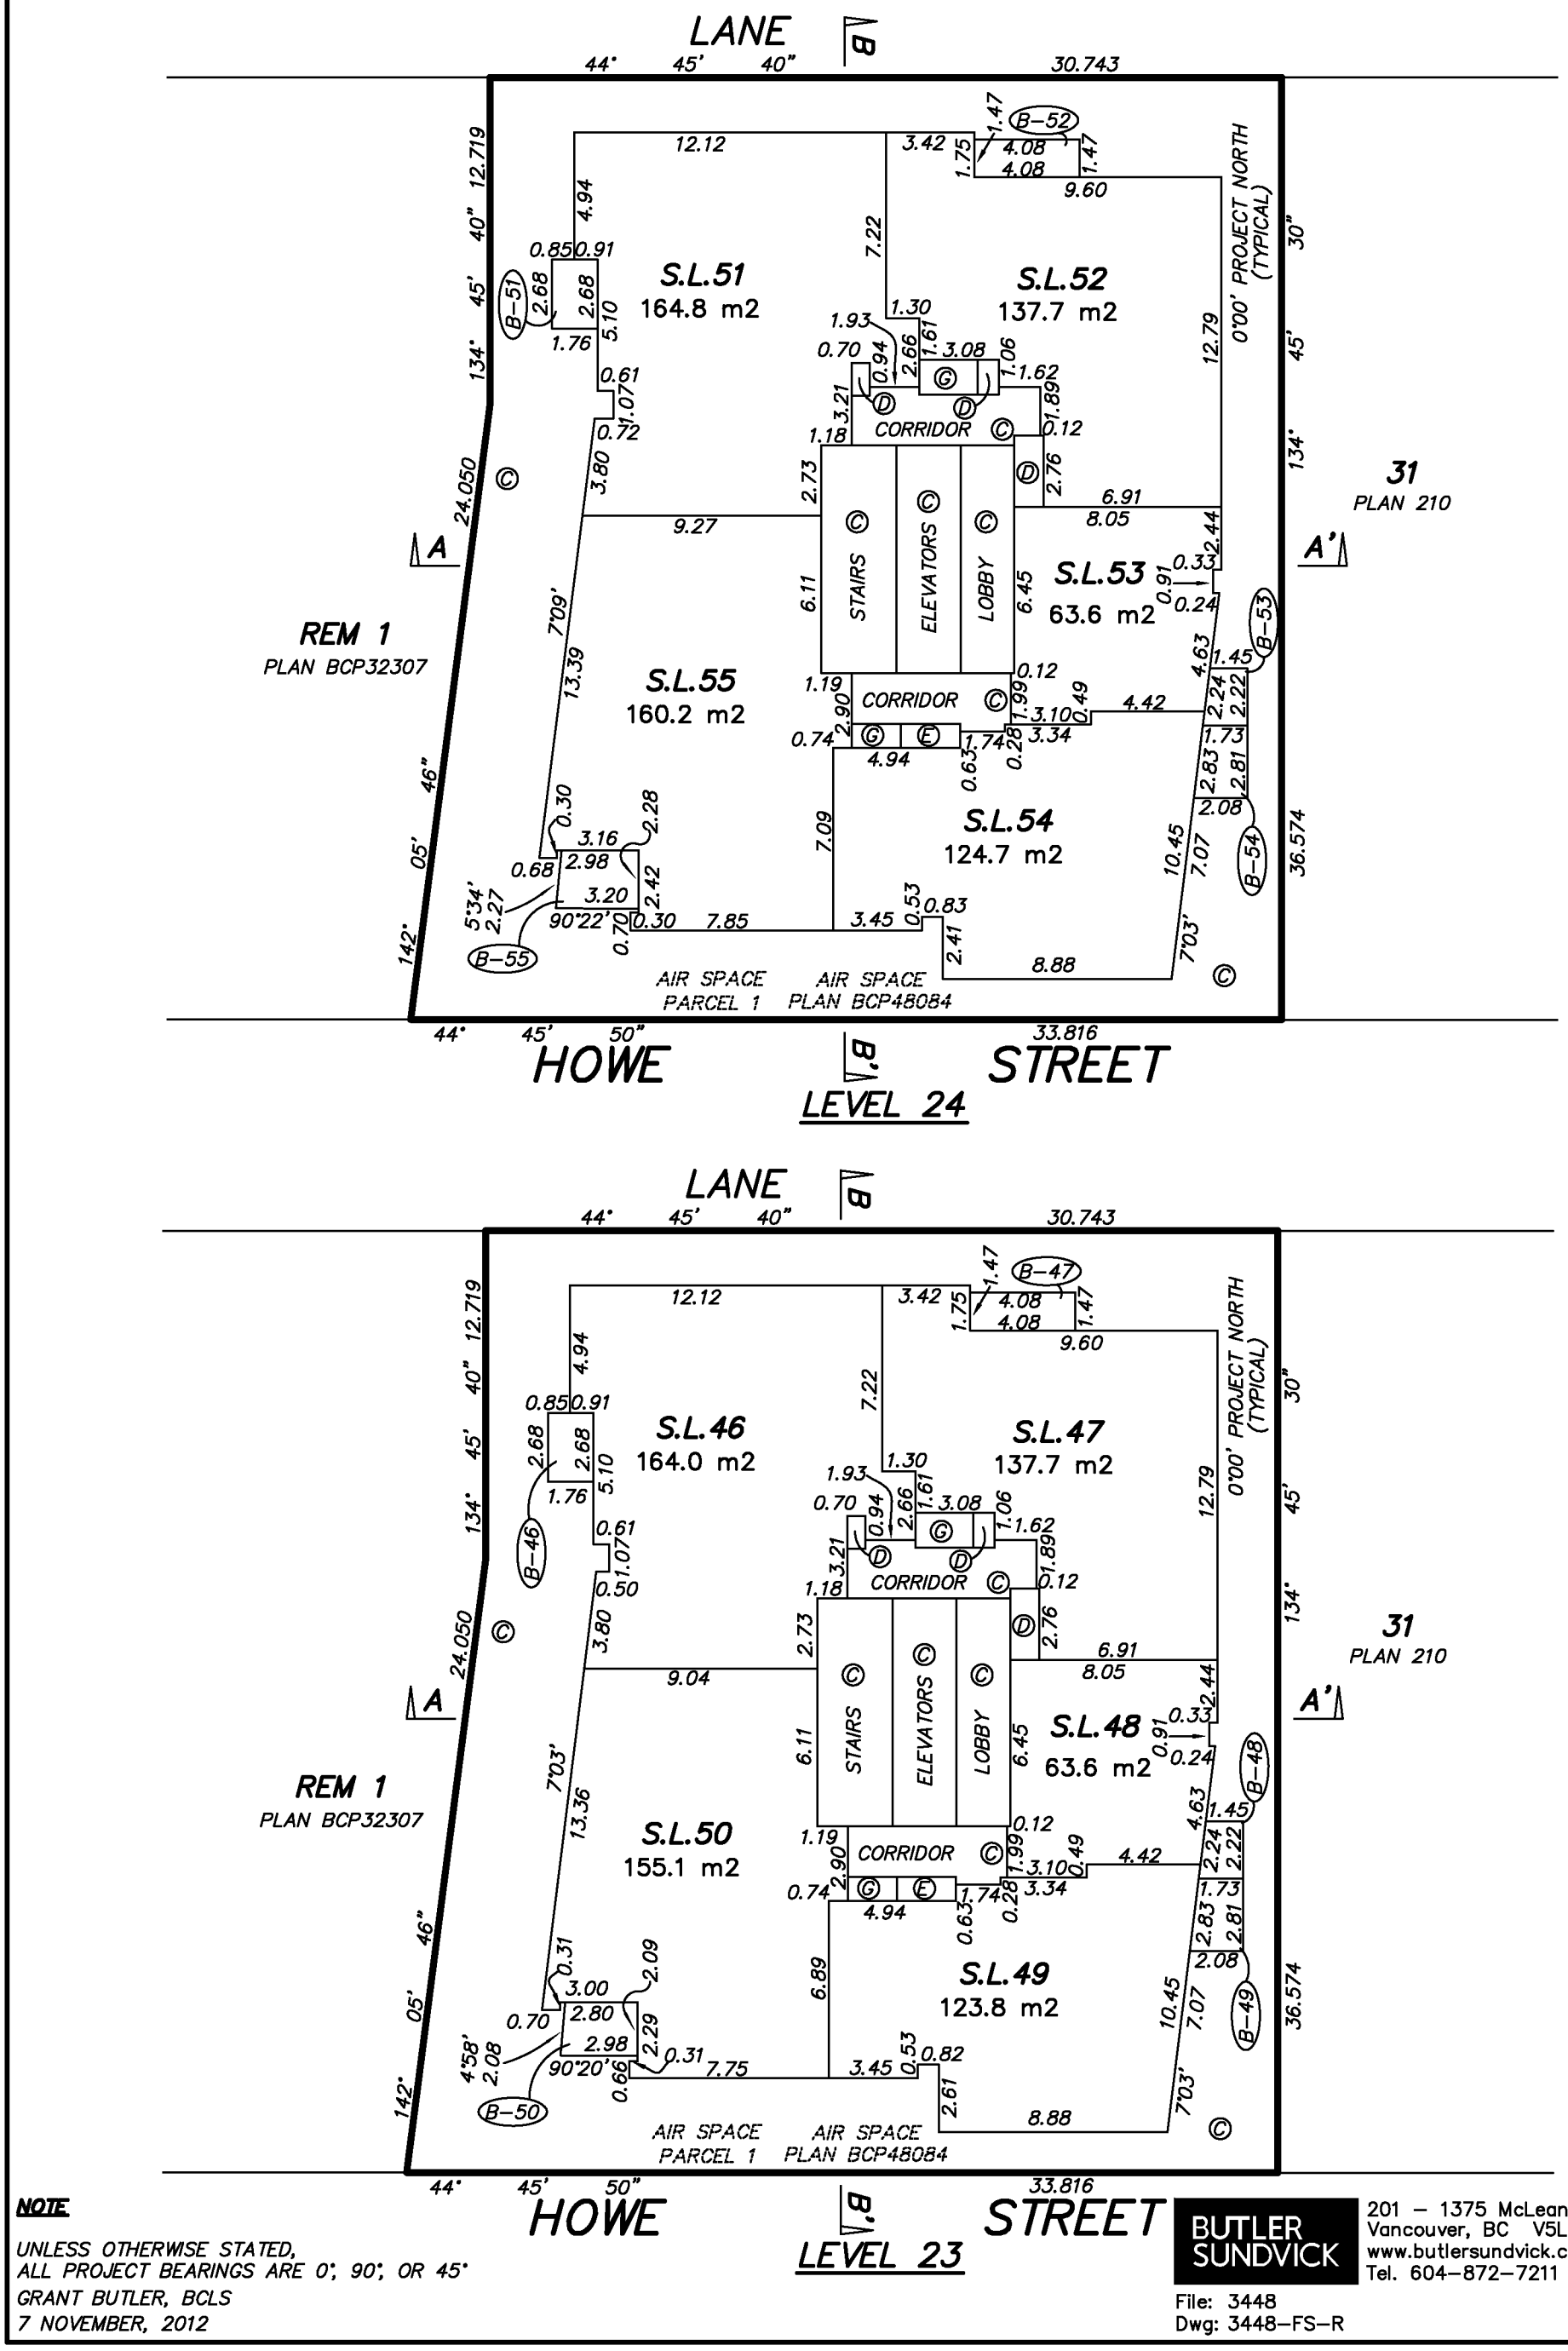

NOTE

UNLESS OTHERWISE STATED,
ALL PROJECT BEARINGS ARE 0°, 90°, OR 45°
GRANT BUTLER, BCLS
7 NOVEMBER, 2012

BUTLER SUNDVICK
201 – 1375 McLean Drive
Vancouver, BC V5L 3N7
www.butlersundvick.ca
Tel. 604–872–7211

File: 3448
Dwg: 3448–FS–R

FLOOR PLANS

LEVELS 25 & 26

0 5 10 15 20

SCALE 1 : 250 DISTANCES ARE IN METRES

THE INTENDED PLOT SIZE OF THIS PLAN IS 280mm IN WIDTH BY 432mm IN HEIGHT (B SIZE) WHEN PLOTTED AT A SCALE OF 1:250

STRATA PLAN EPS849

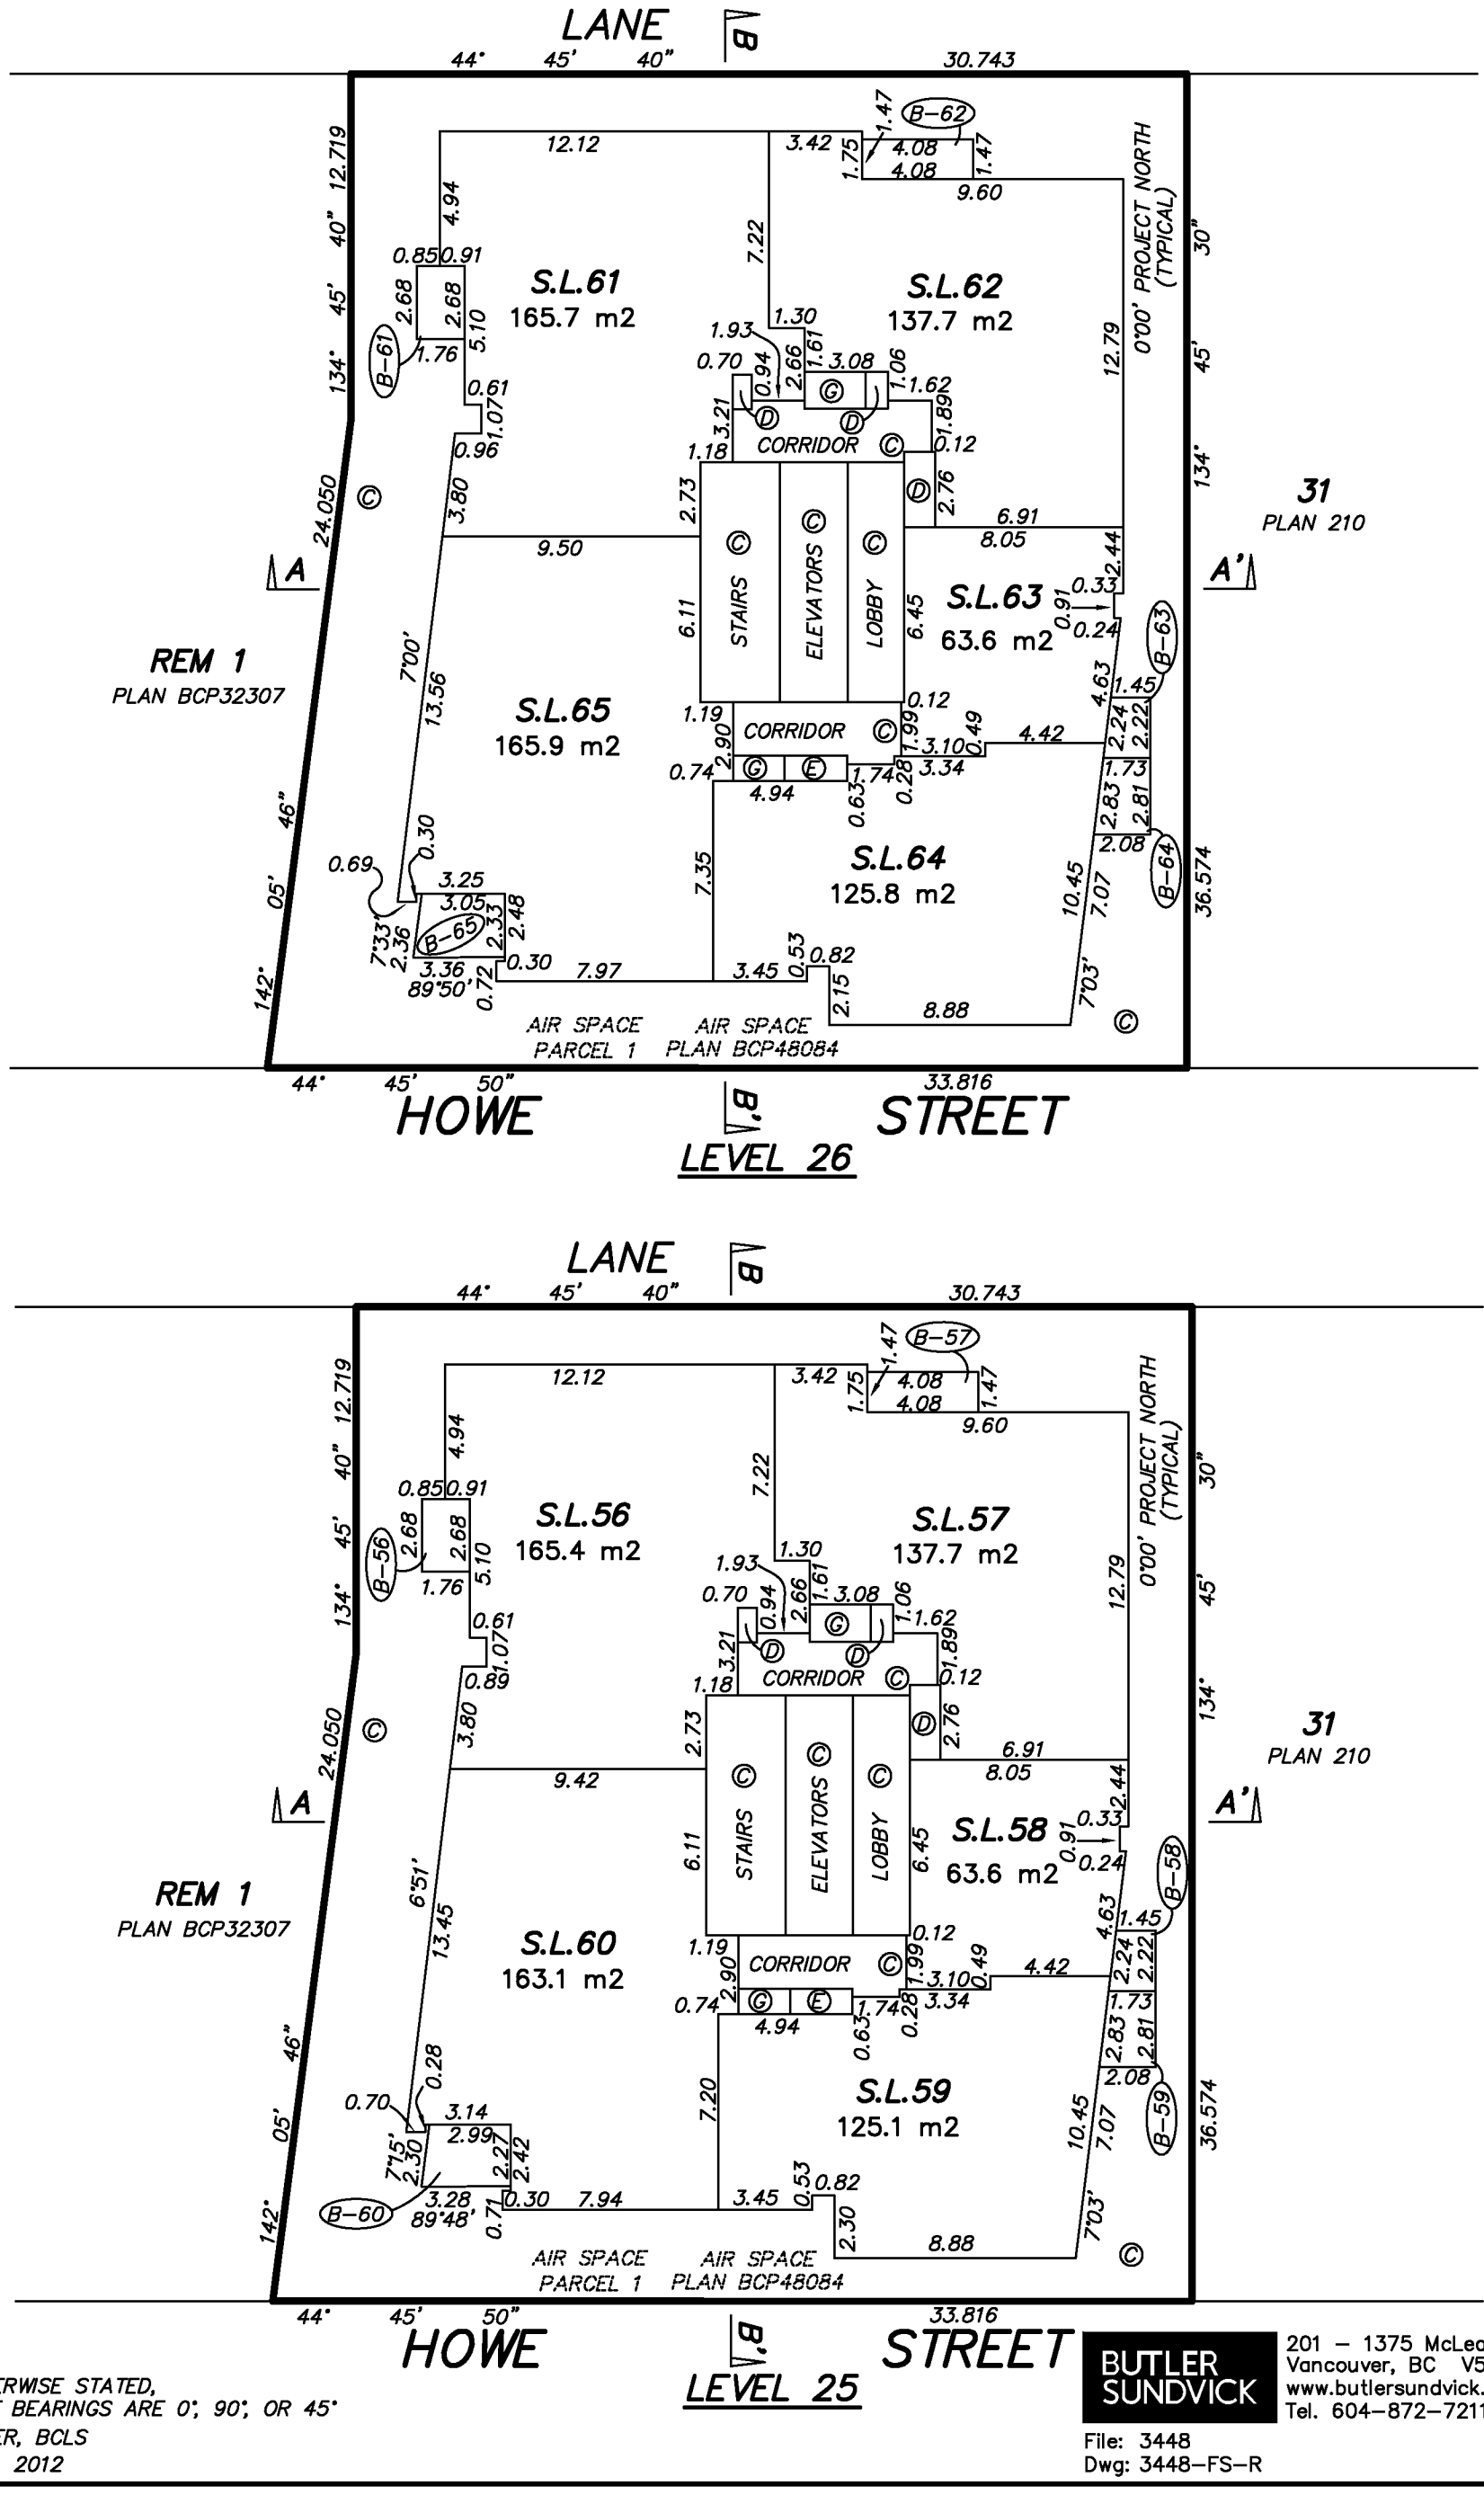

NOTE

UNLESS OTHERWISE STATED,
ALL PROJECT BEARINGS ARE 0°, 90°, OR 45°

GRANT BUTLER, BCLS
7 NOVEMBER, 2012

BUTLER SUNDVICK
201 – 1375 McLean Drive
Vancouver, BC V5L 3N7
www.butlersundvick.ca
Tel. 604–872–7211

File: 3448
Dwg: 3448–FS–R

FLOOR PLANS

LEVELS 26 & 27

0 5 10 15 20

SCALE 1 : 250 DISTANCES ARE IN METRES

THE INTENDED PLOT SIZE OF THIS PLAN IS 280mm IN WIDTH BY 432mm IN HEIGHT (B SIZE) WHEN PLOTTED AT A SCALE OF 1:250

STRATA PLAN EPS849

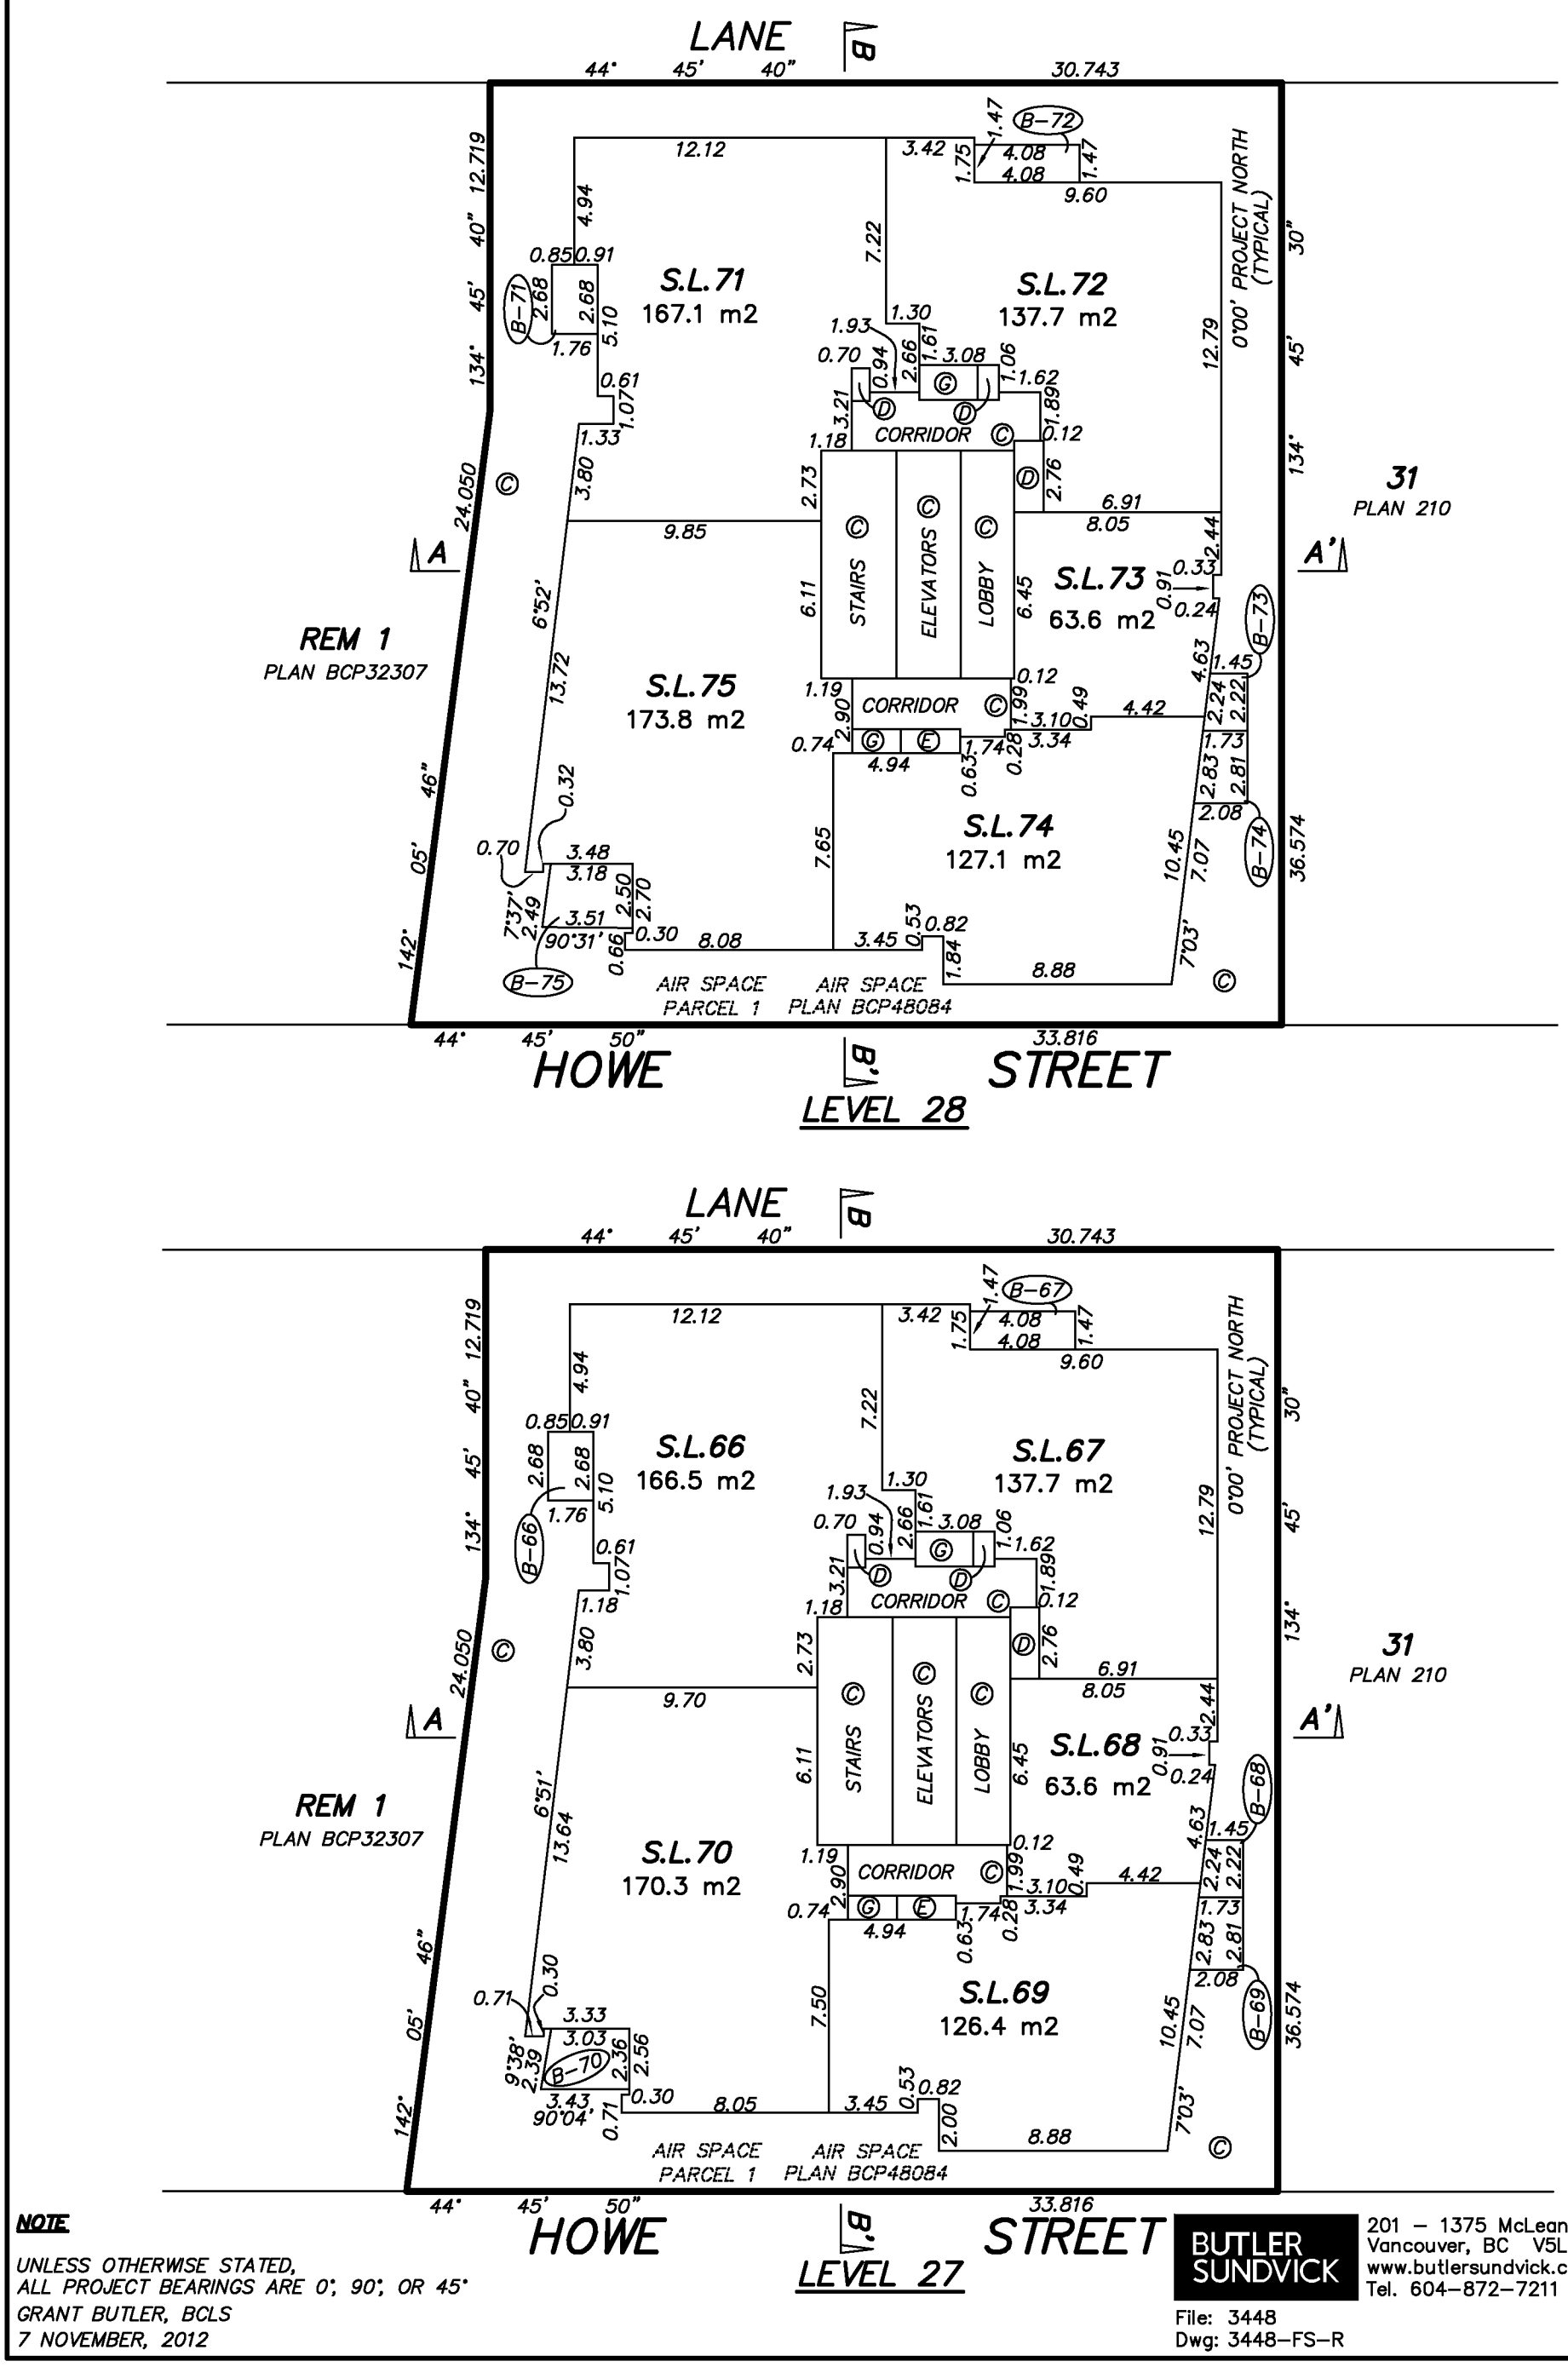

NOTE

UNLESS OTHERWISE STATED,
ALL PROJECT BEARINGS ARE 0°, 90°, OR 45°
GRANT BUTLER, BCLS
7 NOVEMBER, 2012

BUTLER SUNDVICK
201 – 1375 McLean Drive
Vancouver, BC V5L 3N7
www.butlersundvick.ca
Tel. 604–872–7211

File: 3448
Dwg: 3448–FS–R

FLOOR PLANS

LEVELS 29 & 30

0 5 10 15 20

SCALE 1 : 250 DISTANCES ARE IN METRES

THE INTENDED PLOT SIZE OF THIS PLAN IS 280mm IN WIDTH BY 432mm IN HEIGHT (B SIZE) WHEN PLOTTED AT A SCALE OF 1:250

STRATA PLAN EPS849

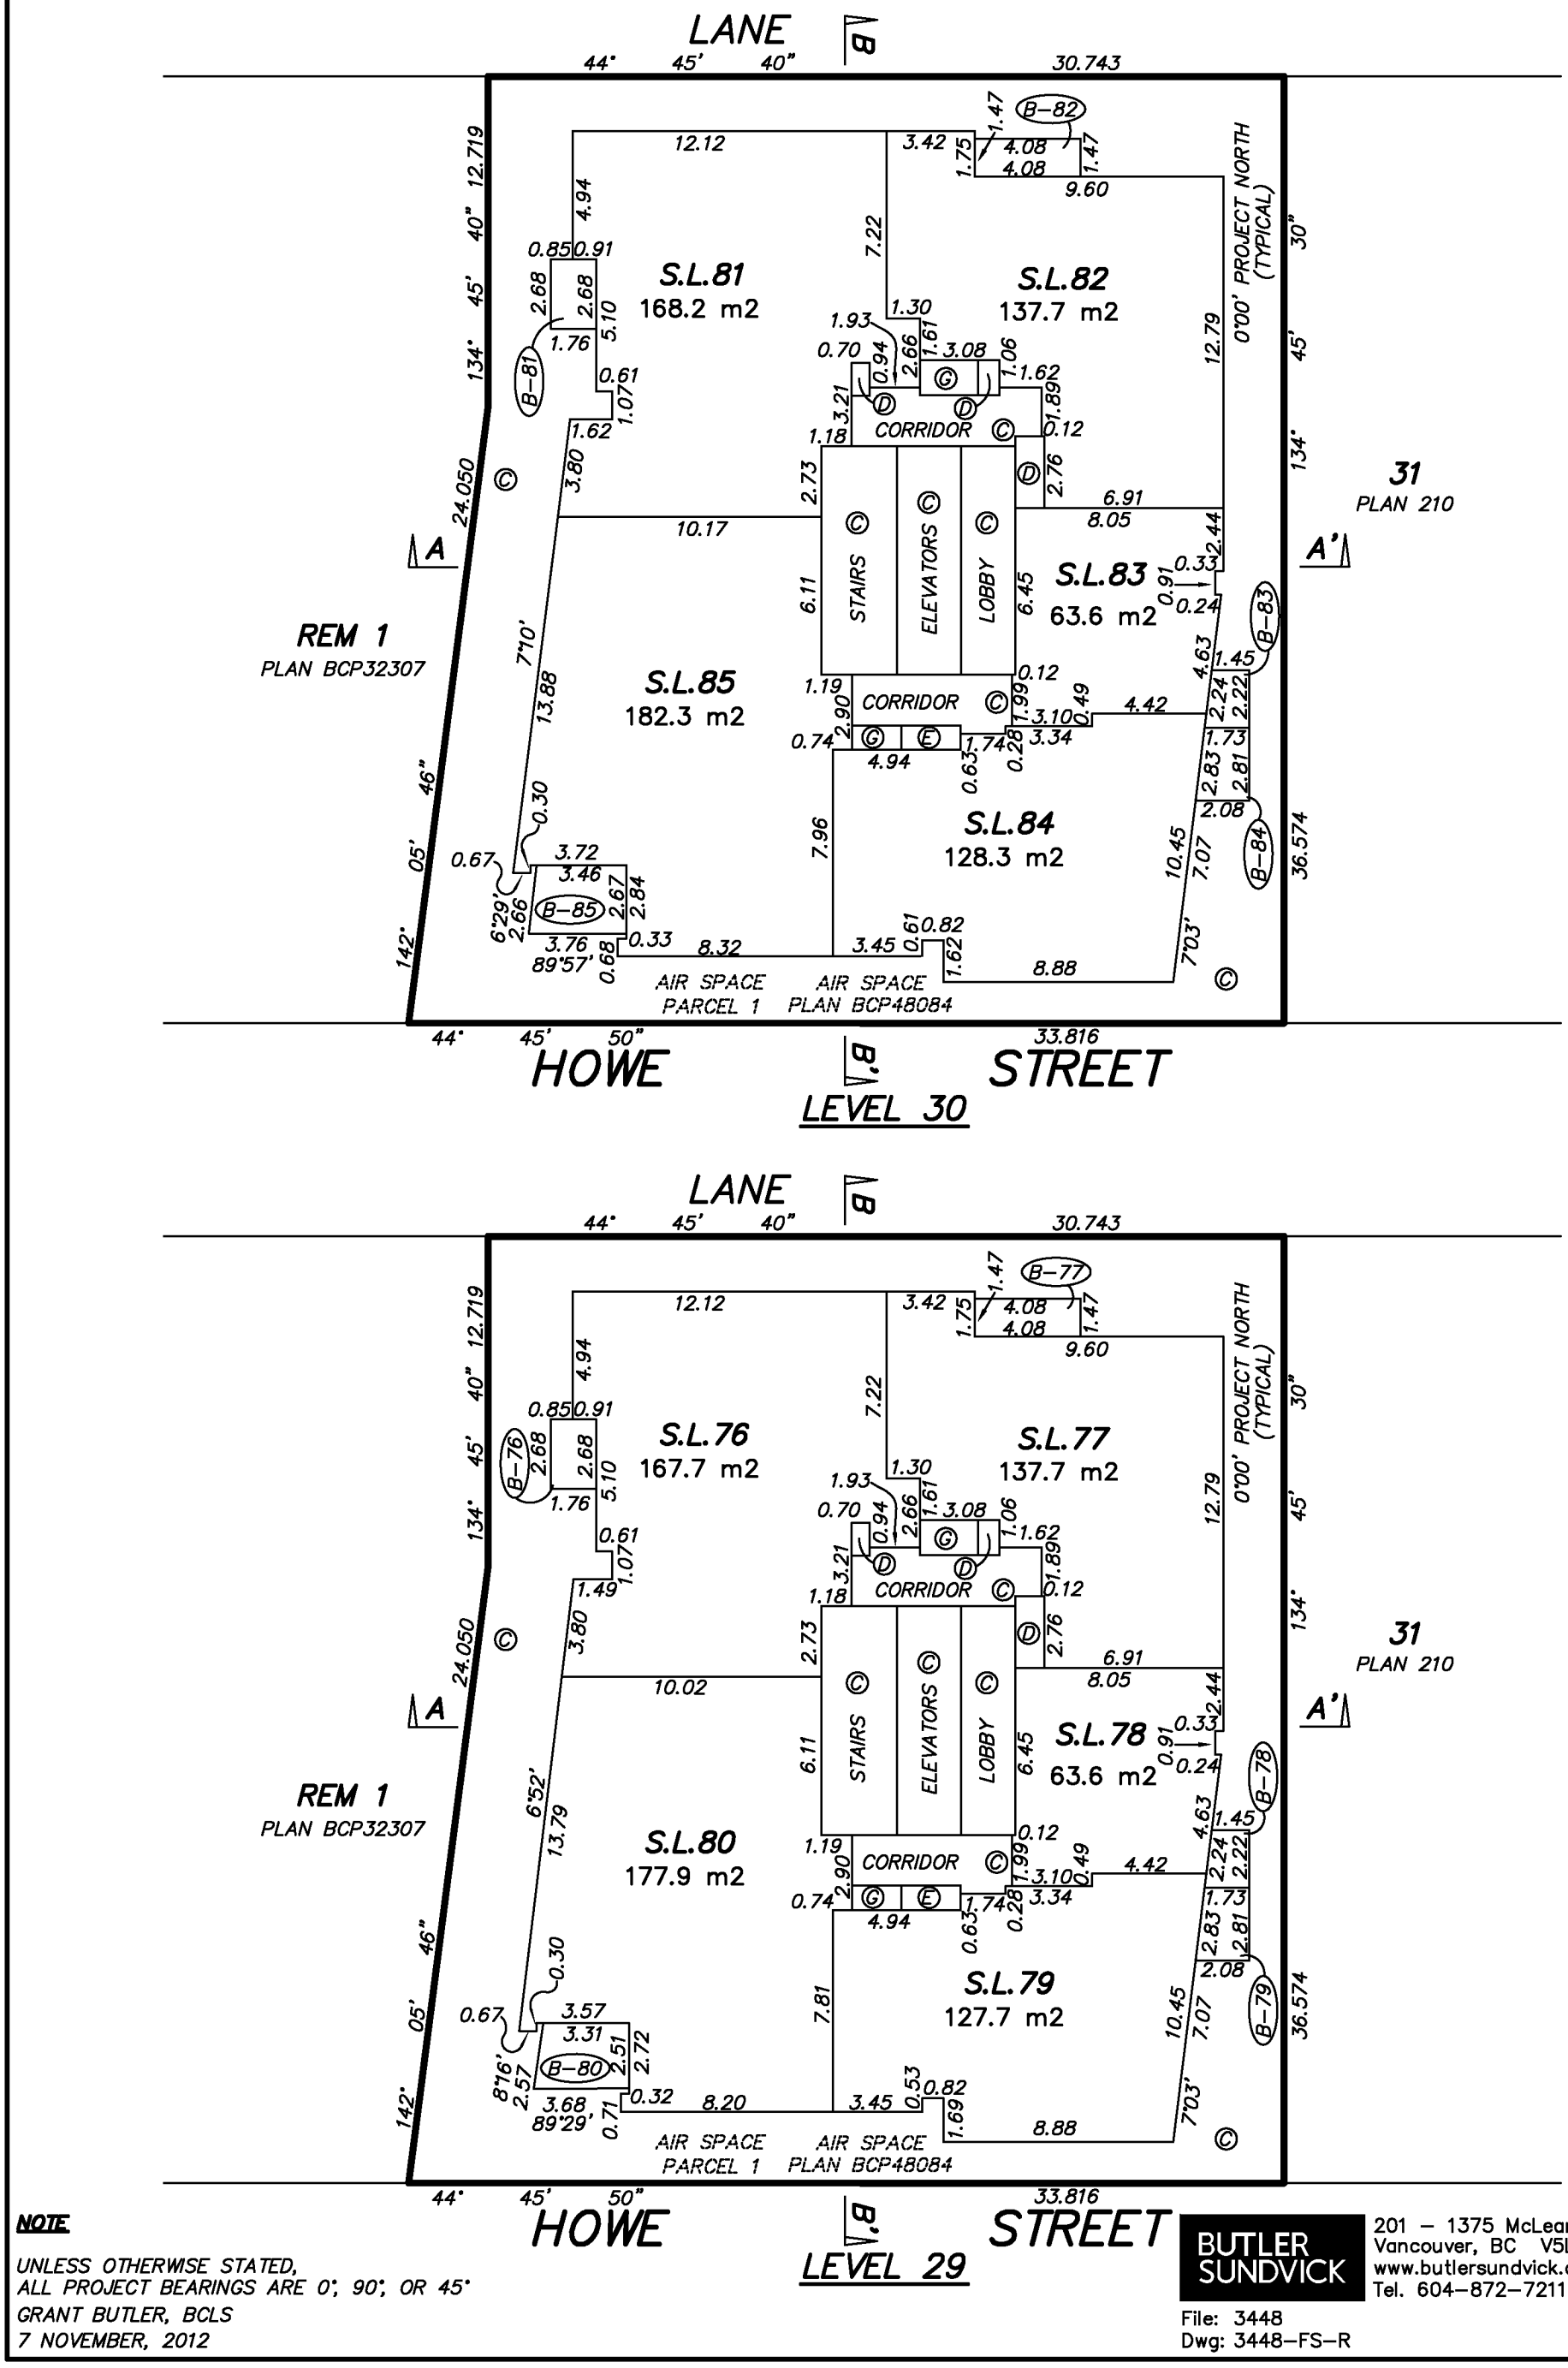

NOTE

UNLESS OTHERWISE STATED,
ALL PROJECT BEARINGS ARE 0°, 90°, OR 45°
GRANT BUTLER, BCLS
7 NOVEMBER, 2012

BUTLER SUNDVICK
201 – 1375 McLean Drive
Vancouver, BC V5L 3N7
www.butlersundvick.ca
Tel. 604–872–7211

File: 3448
Dwg: 3448–FS–R

FLOOR PLANS

LEVELS 31 & 32

0 5 10 15 20

SCALE 1 : 250 DISTANCES ARE IN METRES

THE INTENDED PLOT SIZE OF THIS PLAN IS 280mm IN WIDTH BY 432mm IN HEIGHT (B SIZE) WHEN PLOTTED AT A SCALE OF 1:250

STRATA PLAN EPS849

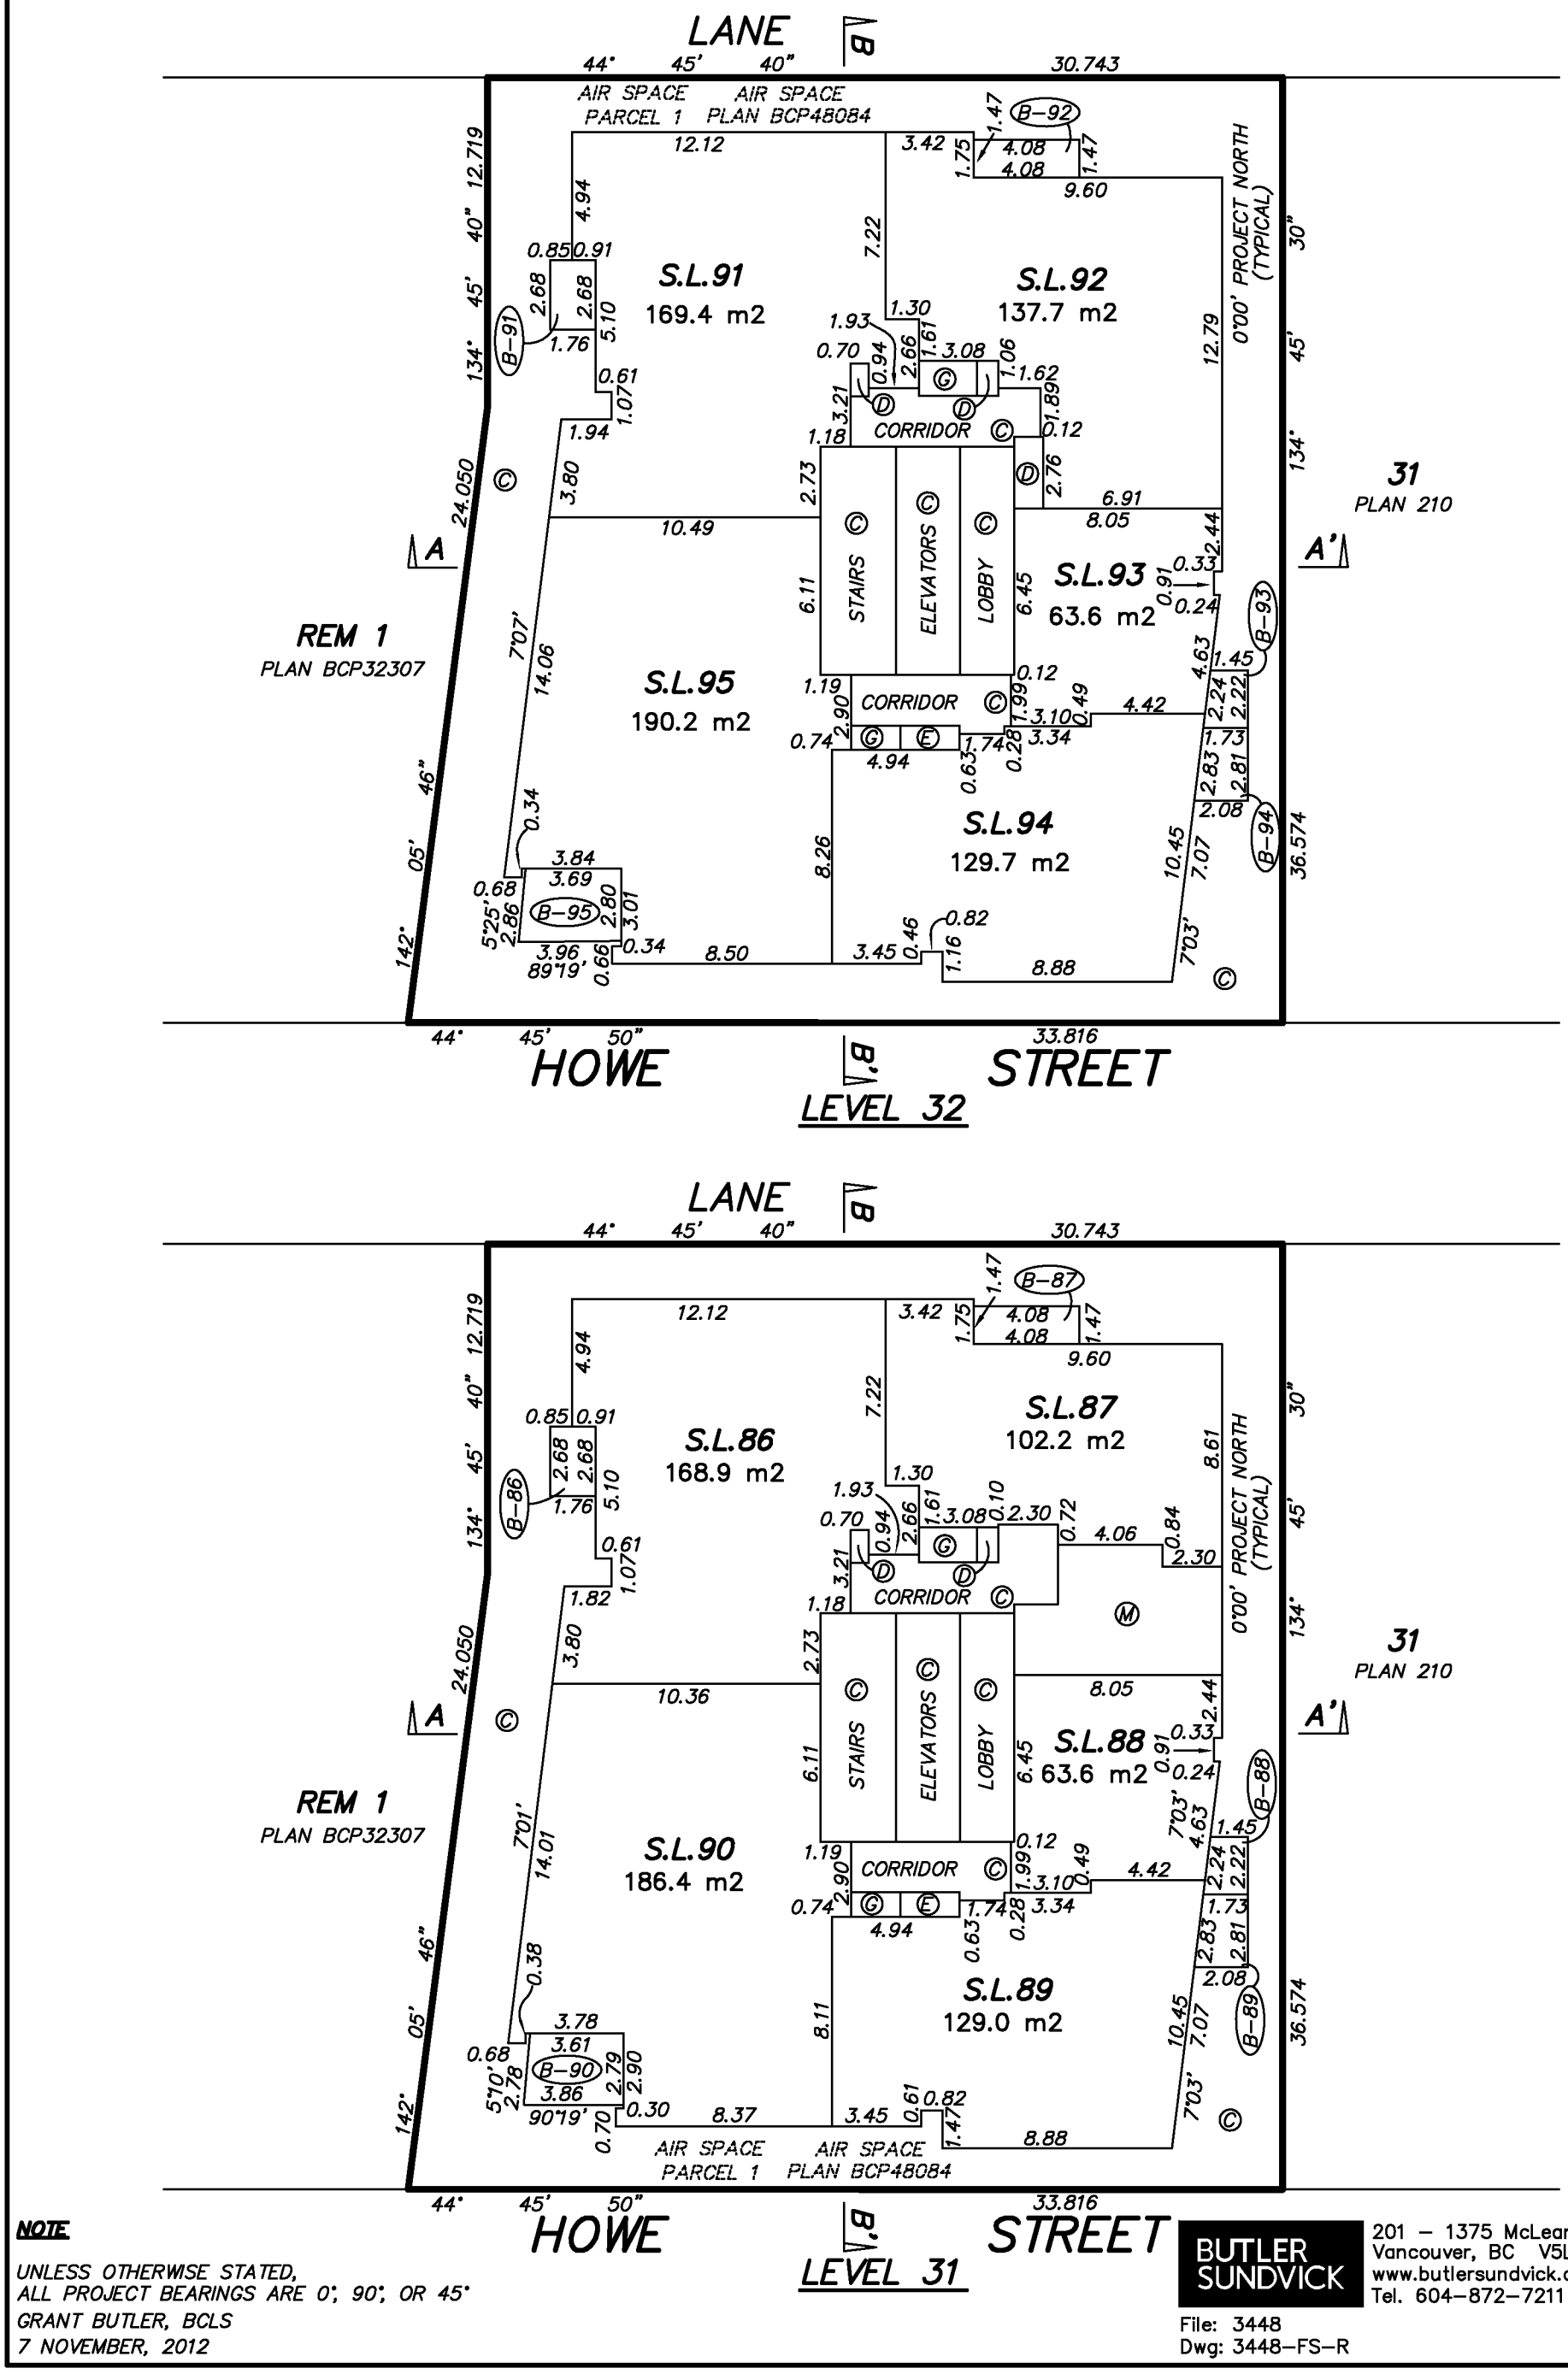

NOTE

UNLESS OTHERWISE STATED,
ALL PROJECT BEARINGS ARE 0°, 90°, OR 45°

GRANT BUTLER, BCLS
7 NOVEMBER, 2012

BUTLER SUNDVICK
201 – 1375 McLean Drive
Vancouver, BC V5L 3N7
www.butlersundvick.ca
Tel. 604–872–7211

File: 3448
Dwg: 3448–FS–R

FLOOR PLANS

LEVELS 33 & 34

0 5 10 15 20

SCALE 1 : 250 DISTANCES ARE IN METRES

THE INTENDED PLOT SIZE OF THIS PLAN IS 280mm IN WIDTH BY 432mm IN HEIGHT (B SIZE) WHEN PLOTTED AT A SCALE OF 1:250

STRATA PLAN EPS849

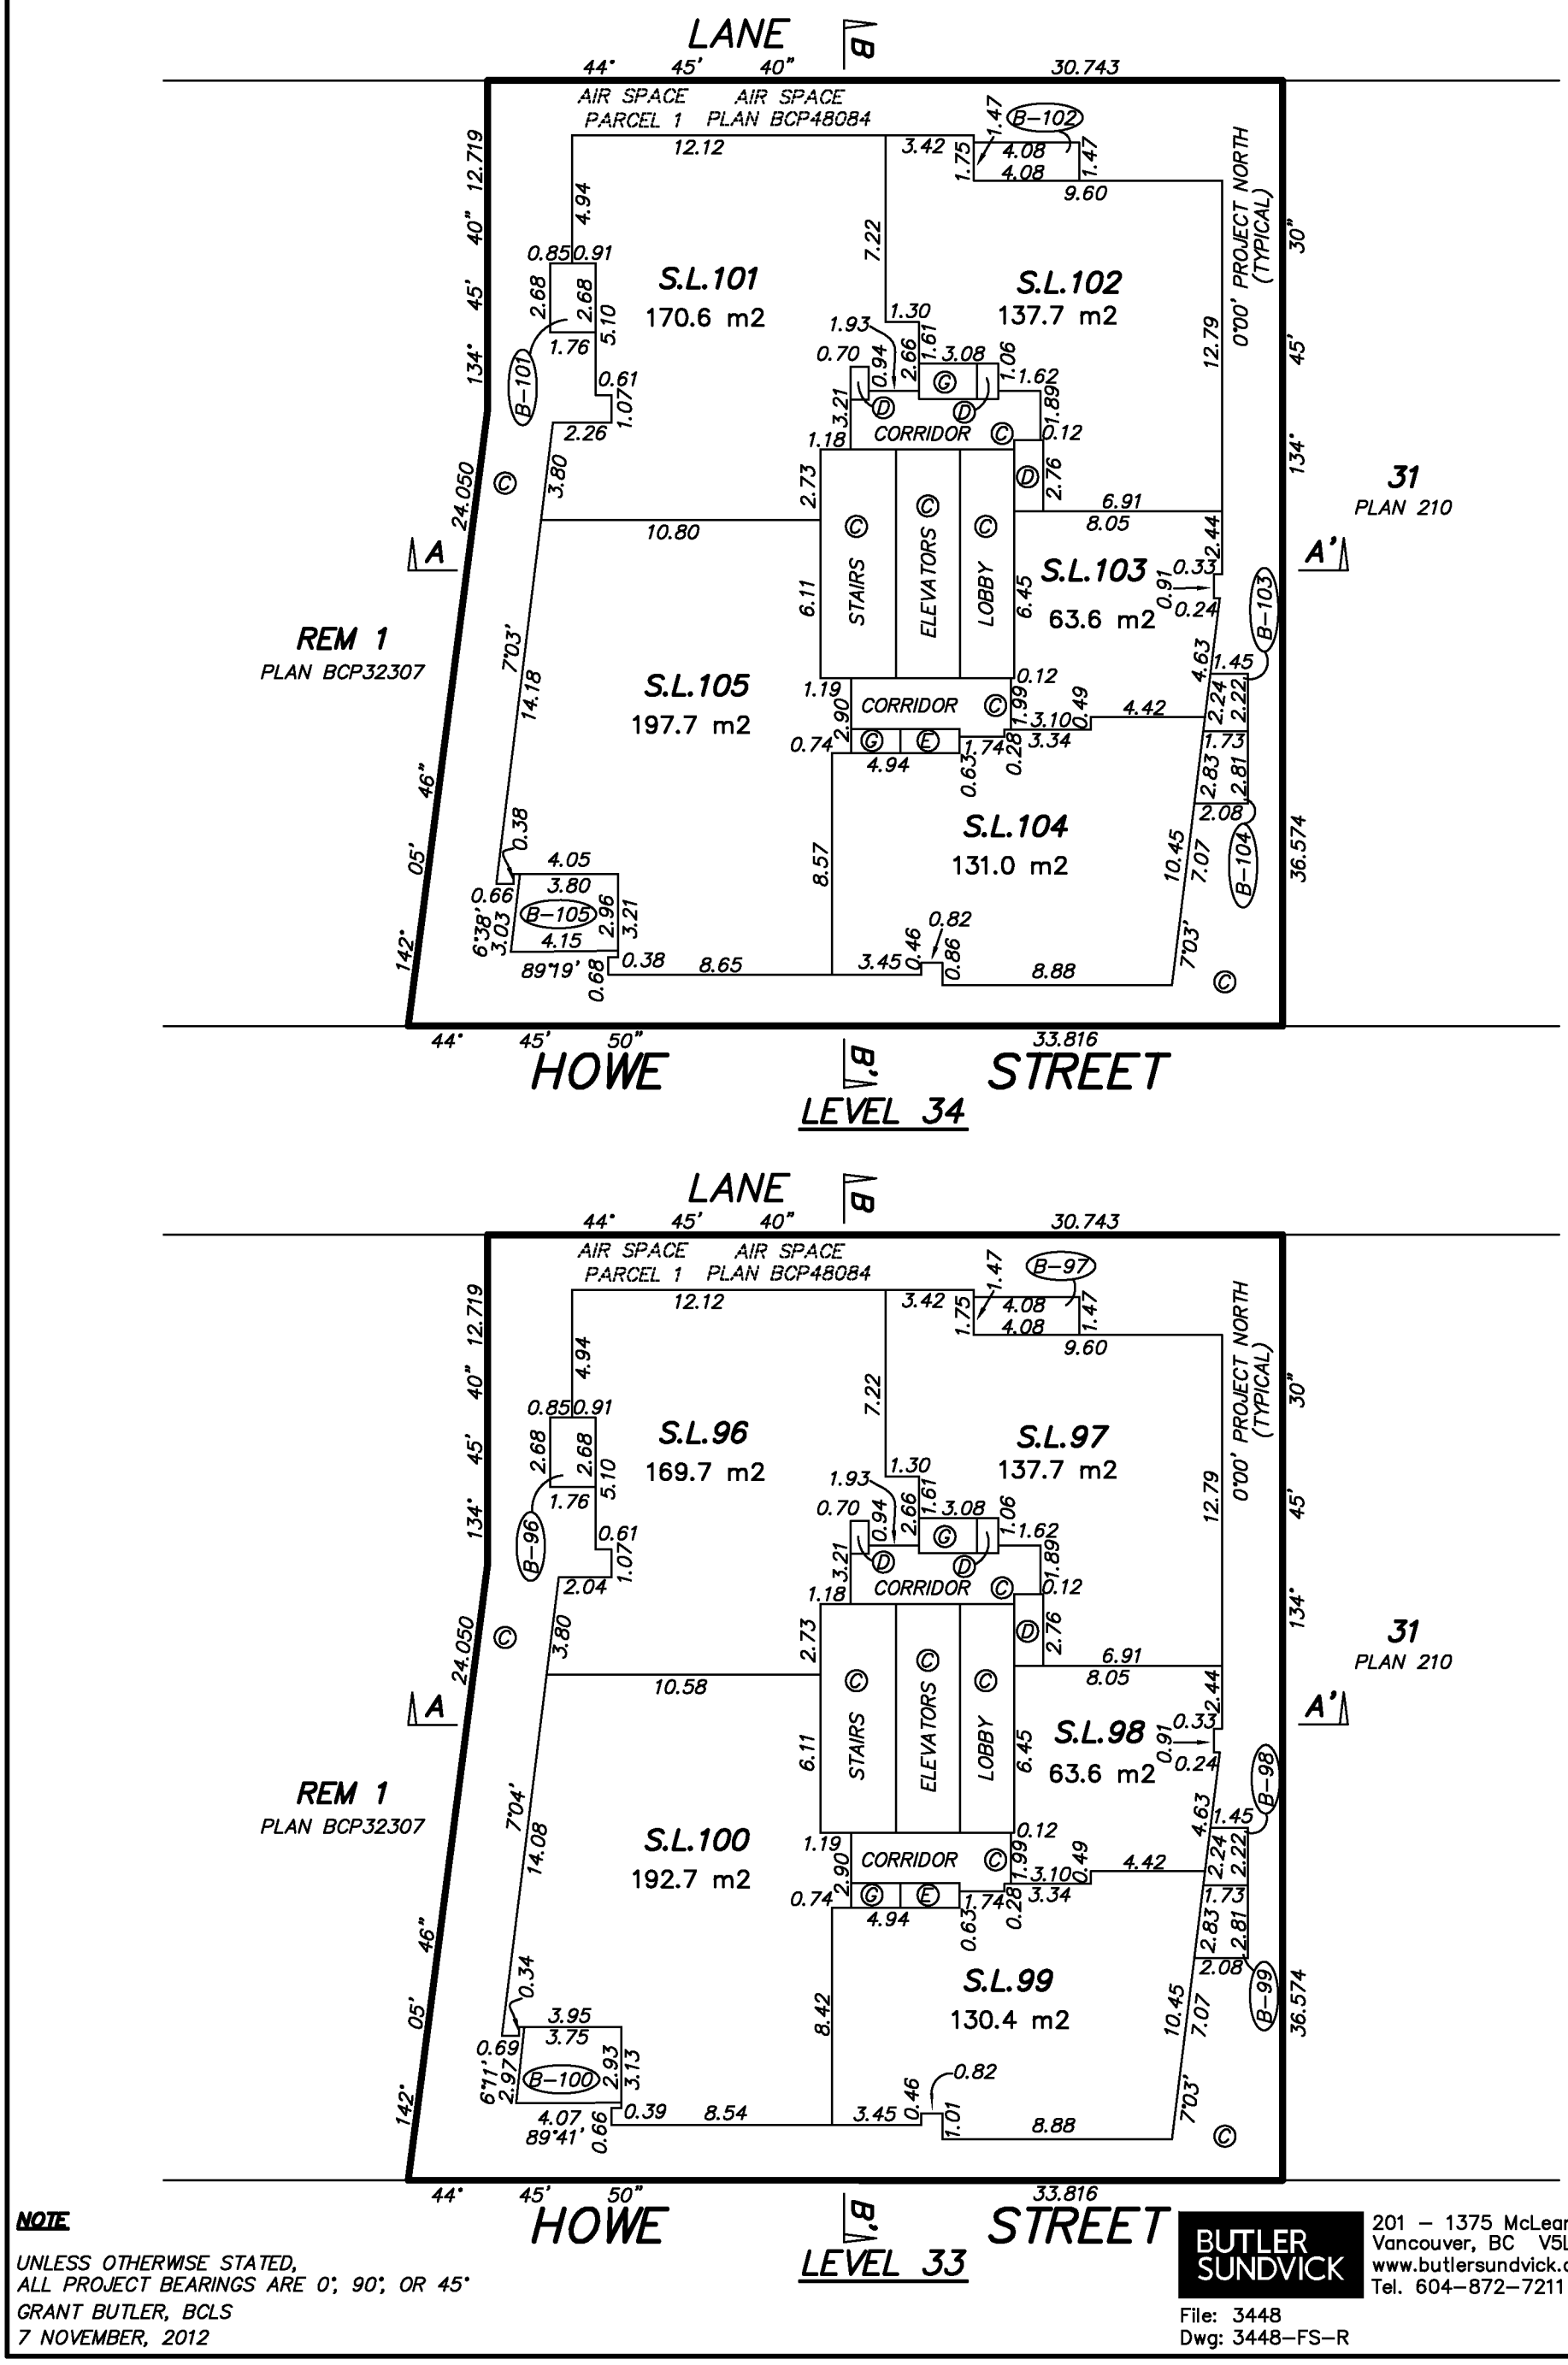

NOTE

UNLESS OTHERWISE STATED,
ALL PROJECT BEARINGS ARE 0°, 90°, OR 45°
GRANT BUTLER, BCLS
7 NOVEMBER, 2012

BUTLER SUNDVICK
201 – 1375 McLean Drive
Vancouver, BC V5L 3N7
www.butlersundvick.ca
Tel. 604–872–7211

File: 3448
Dwg: 3448–FS–R

FLOOR PLANS

LEVELS 35 & 36

0 5 10 15 20

SCALE 1 : 250 DISTANCES ARE IN METRES

THE INTENDED PLOT SIZE OF THIS PLAN IS 280mm IN WIDTH BY 432mm IN HEIGHT (B SIZE) WHEN PLOTTED AT A SCALE OF 1:250

STRATA PLAN EPS849

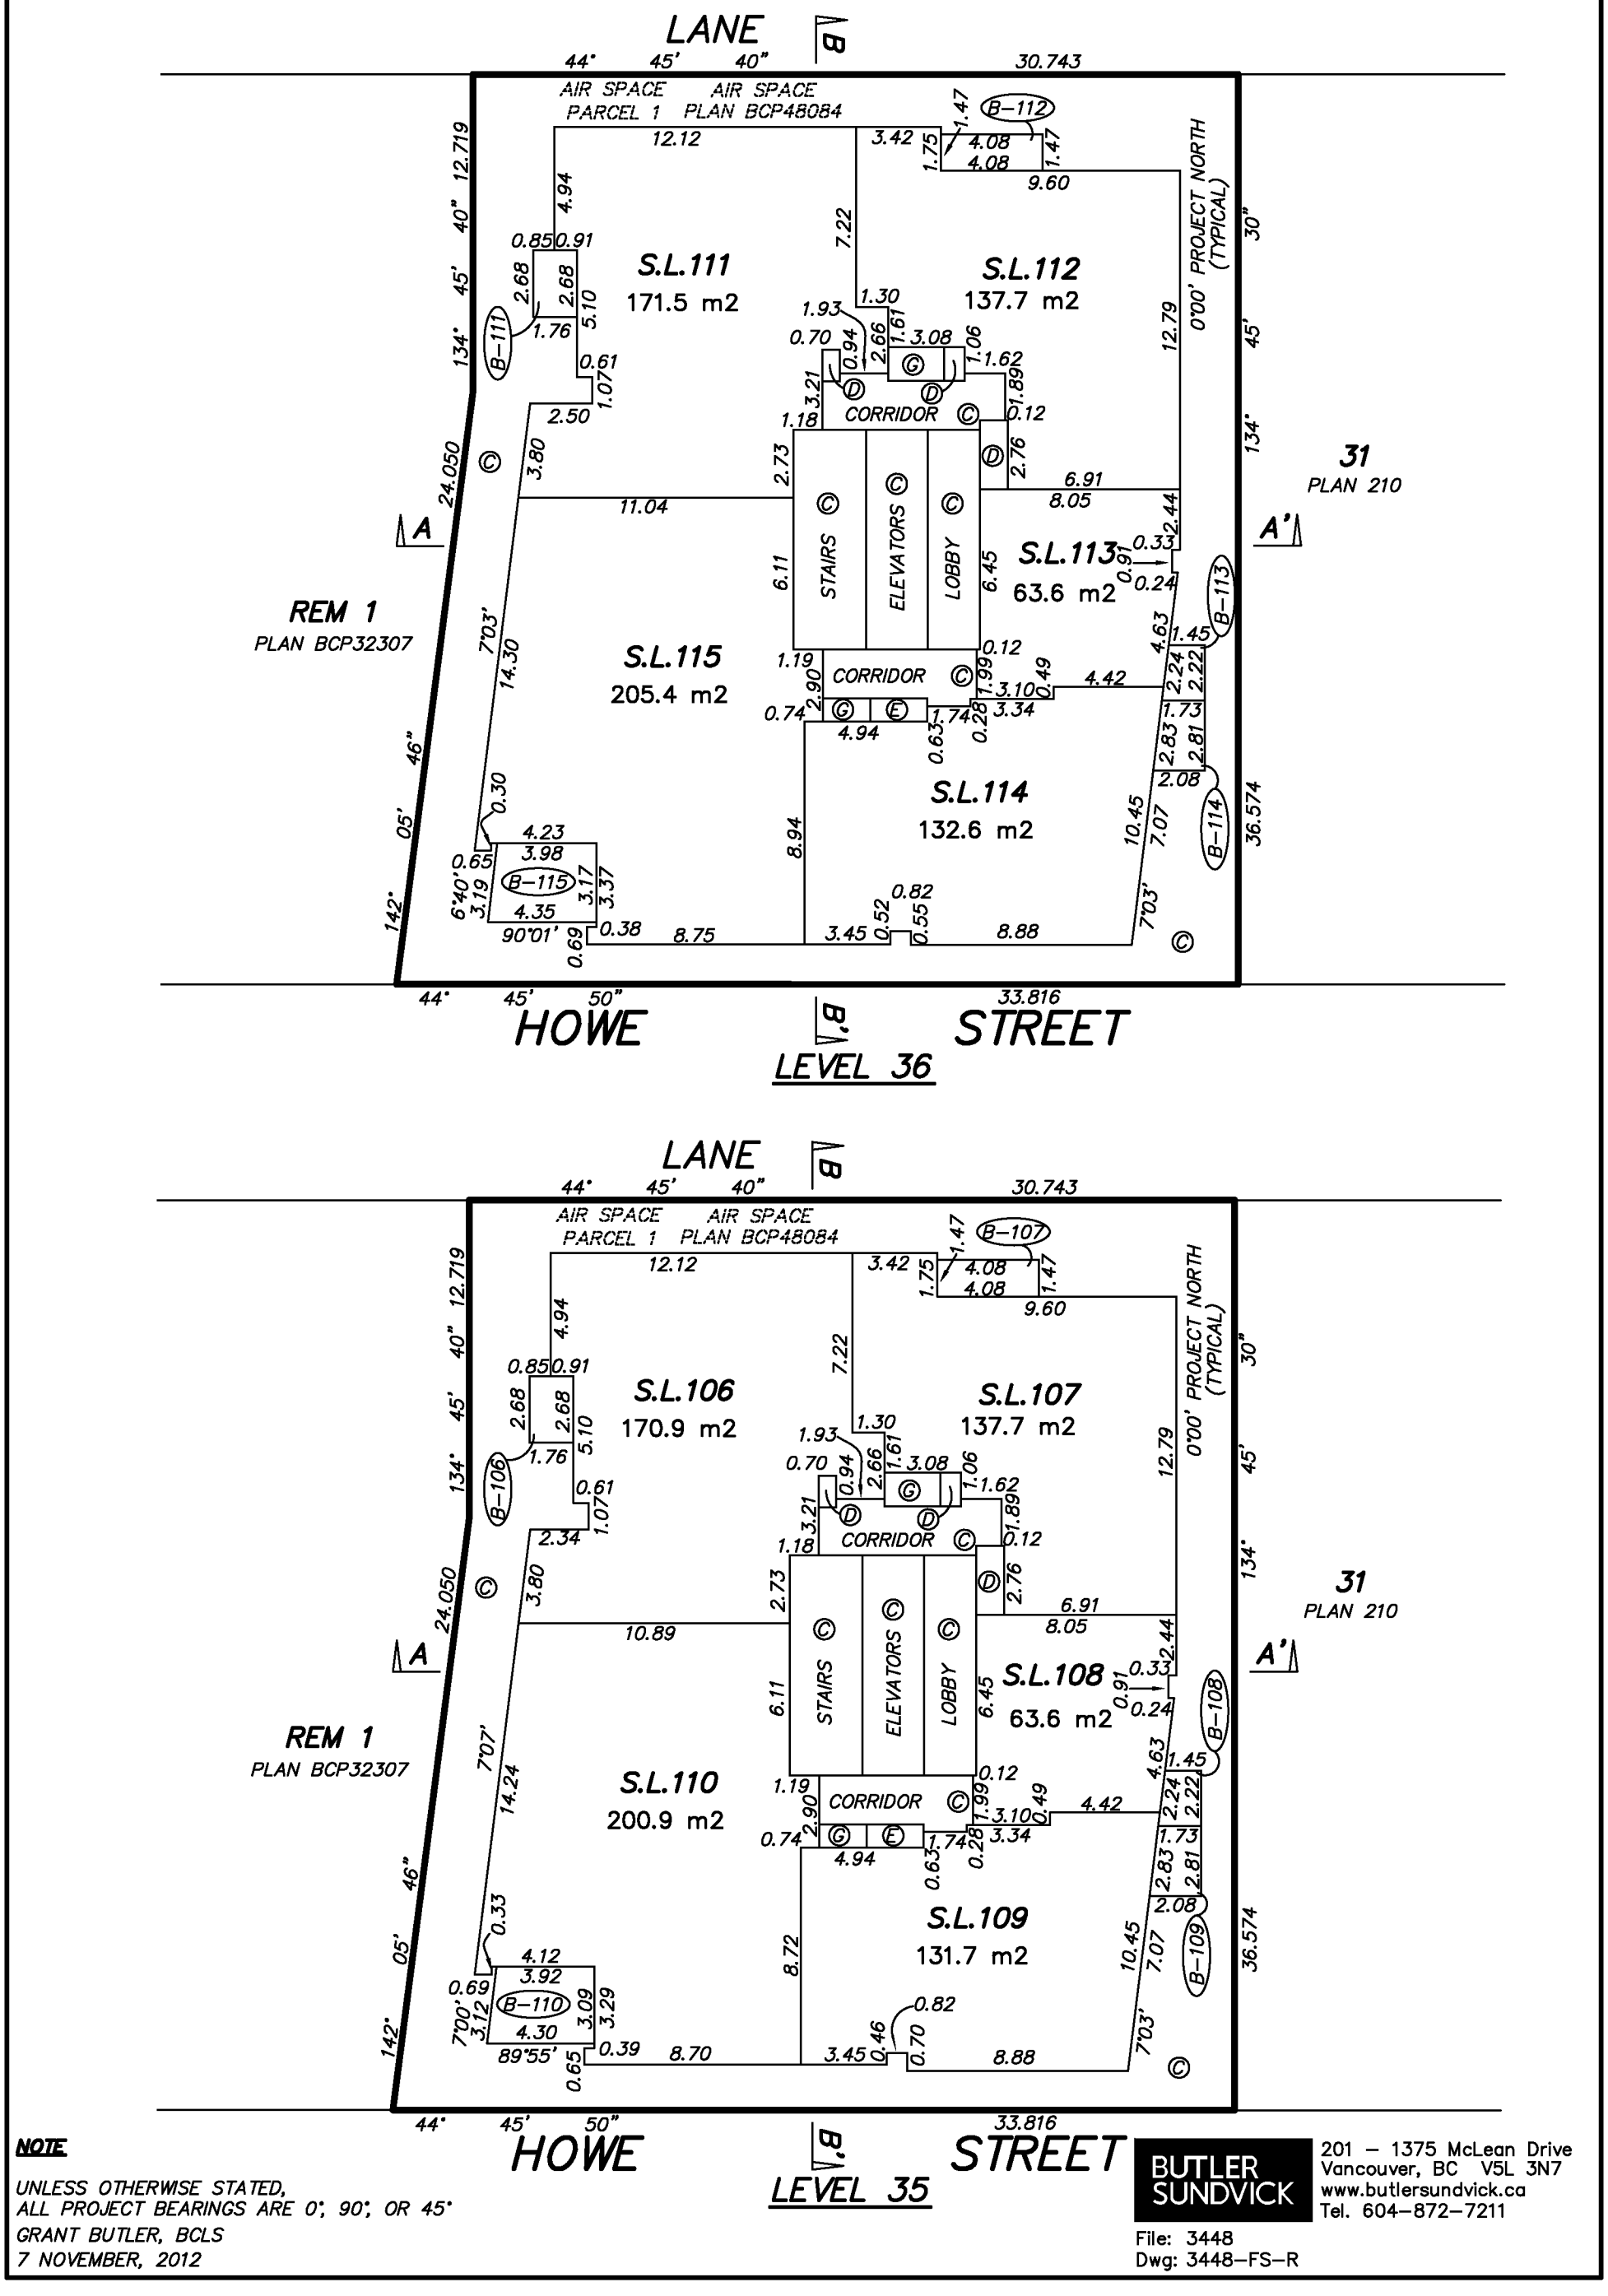

NOTE

UNLESS OTHERWISE STATED,
ALL PROJECT BEARINGS ARE 0°, 90°, OR 45°
GRANT BUTLER, BCLS
7 NOVEMBER, 2012

BUTLER SUNDVICK
201 – 1375 McLean Drive
Vancouver, BC V5L 3N7
www.butlersundvick.ca
Tel. 604–872–7211

File: 3448
Dwg: 3448–FS–R

FLOOR PLANS

LEVELS 37 & 38

0 5 10 15 20

SCALE 1 : 250 DISTANCES ARE IN METRES

THE INTENDED PLOT SIZE OF THIS PLAN IS 280mm IN WIDTH BY 432mm IN HEIGHT (B SIZE) WHEN PLOTTED AT A SCALE OF 1:250

STRATA PLAN EPS849

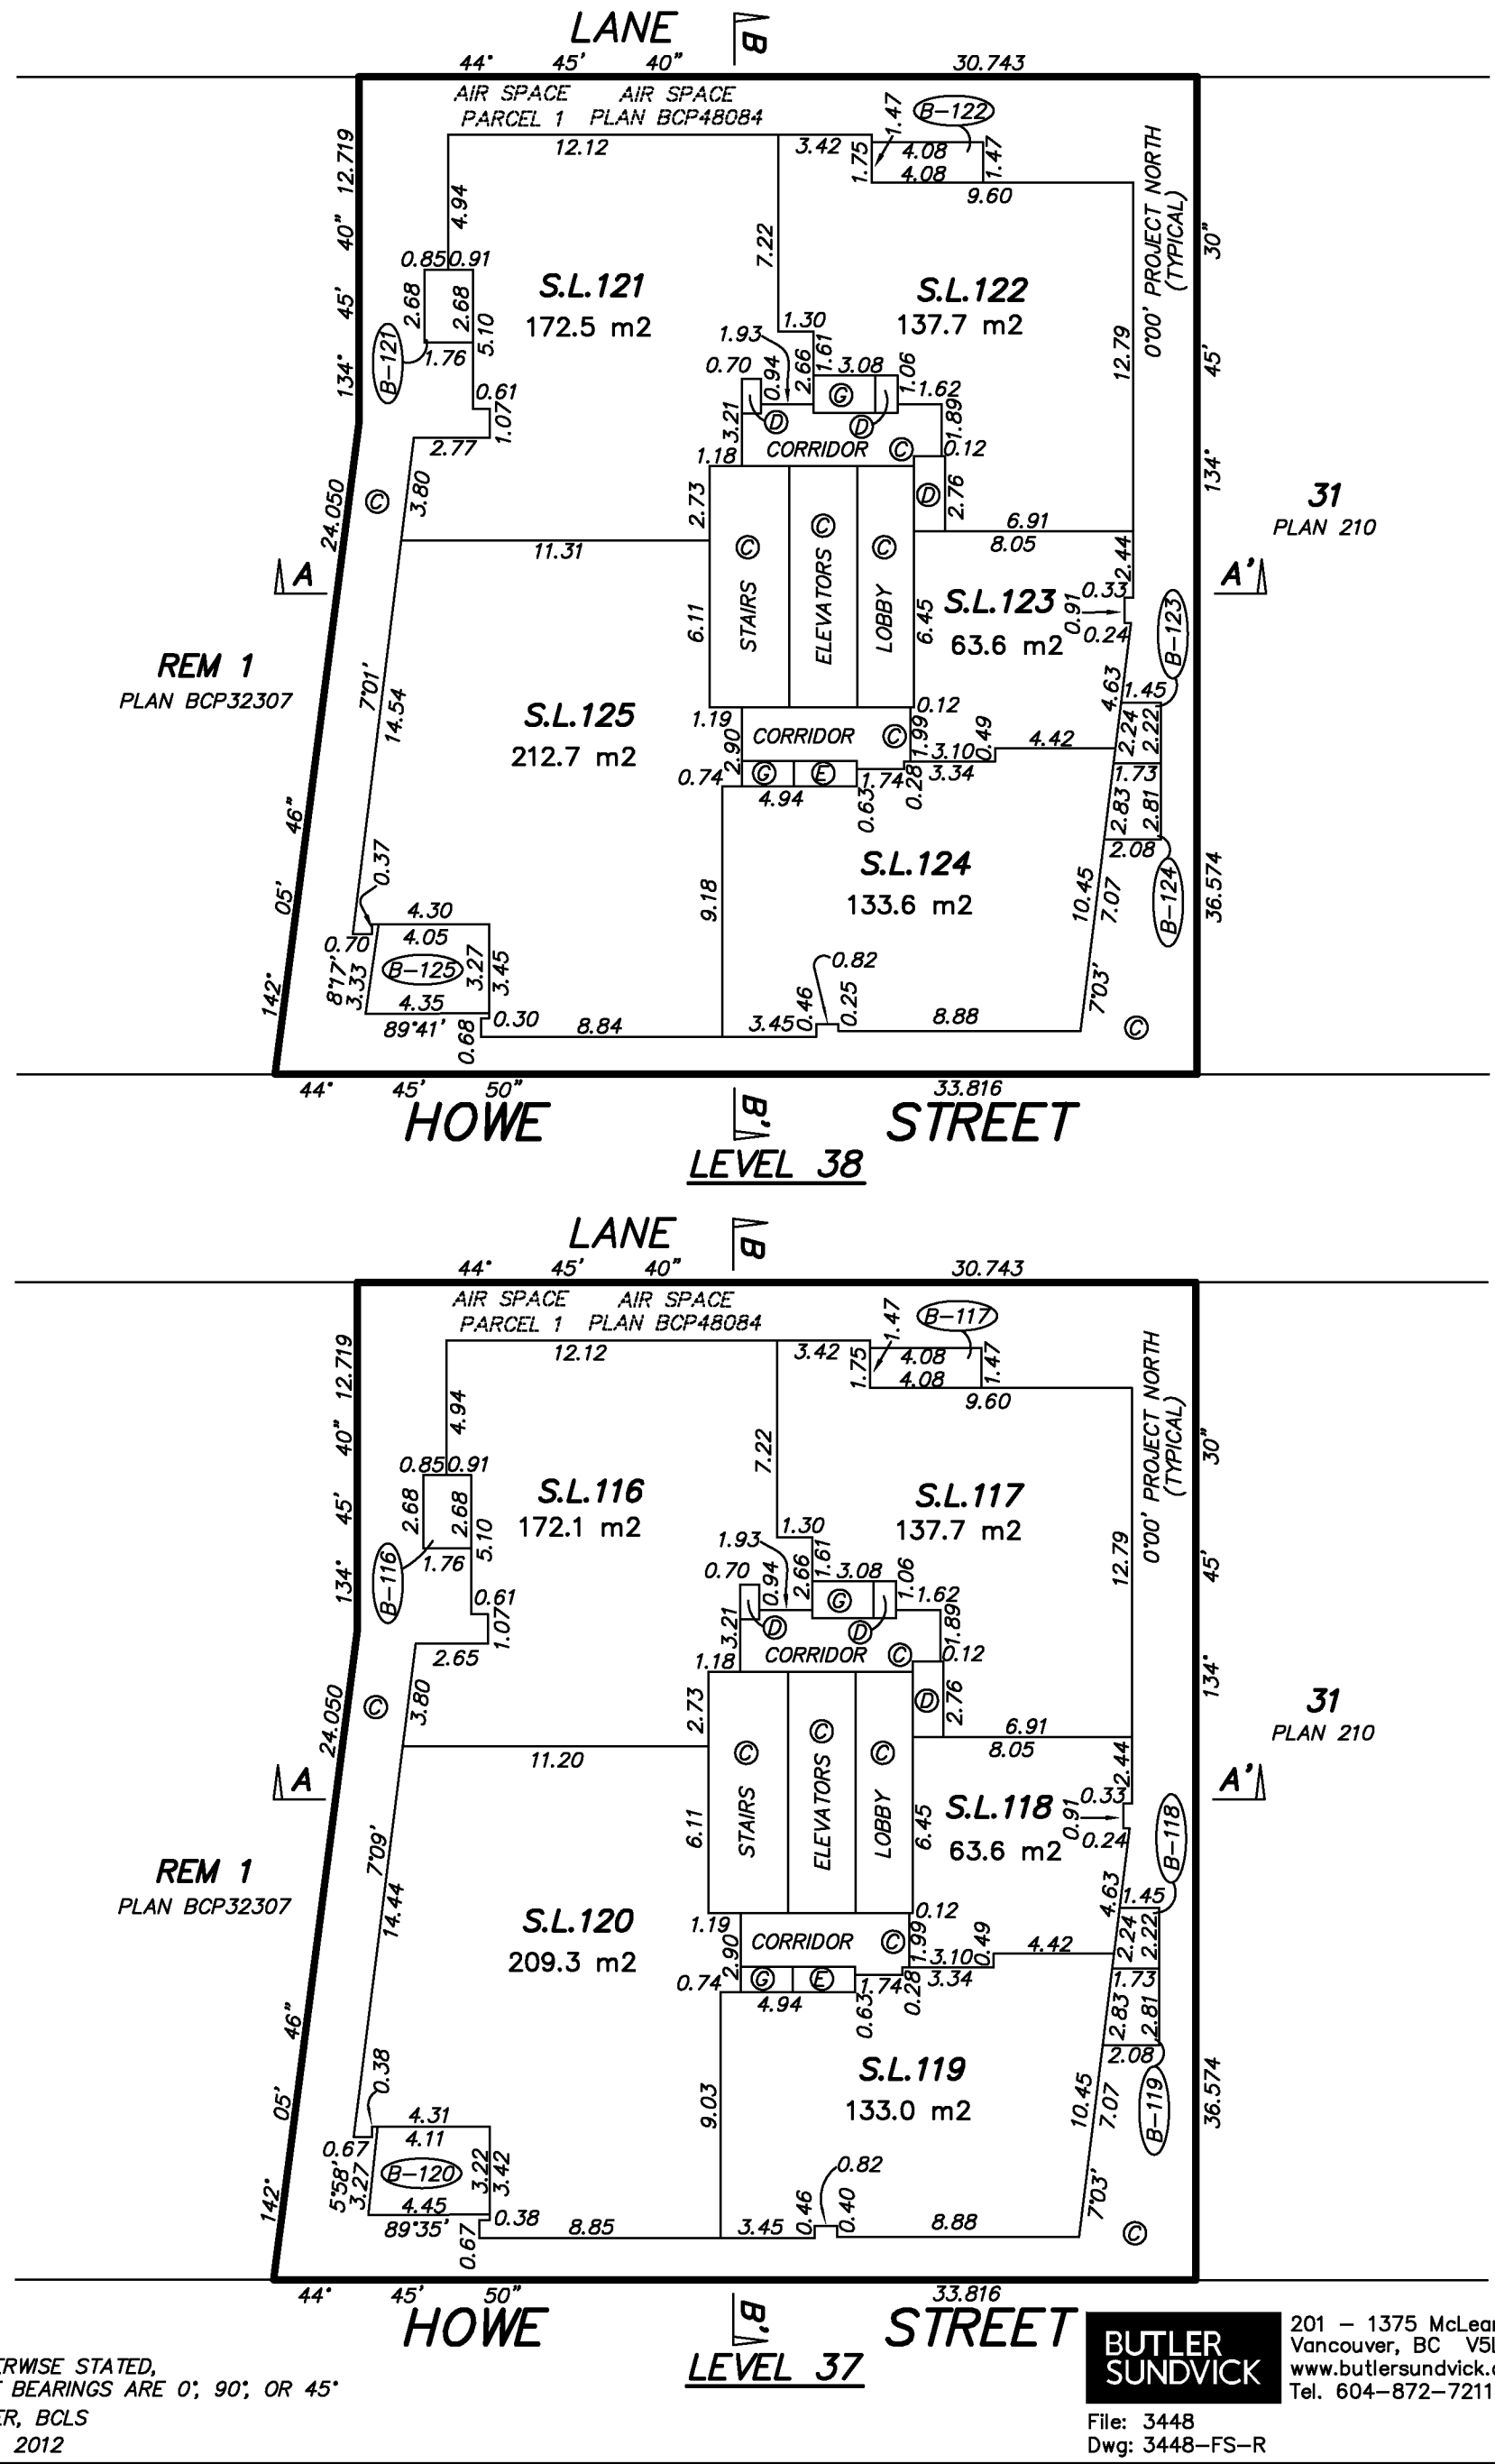

NOTE

UNLESS OTHERWISE STATED,
ALL PROJECT BEARINGS ARE 0°, 90°, OR 45°
GRANT BUTLER, BCLS
7 NOVEMBER, 2012

BUTLER SUNDVICK
201 – 1375 McLean Drive
Vancouver, BC V5L 3N7
www.butlersundvick.ca
Tel. 604–872–7211

File: 3448
Dwg: 3448–FS–R

FLOOR PLANS

LEVELS 39 & 40

0 5 10 15 20

SCALE 1 : 250 DISTANCES ARE IN METRES

THE INTENDED PLOT SIZE OF THIS PLAN IS 280mm IN WIDTH BY 432mm IN HEIGHT (B SIZE) WHEN PLOTTED AT A SCALE OF 1:250

STRATA PLAN EPS849

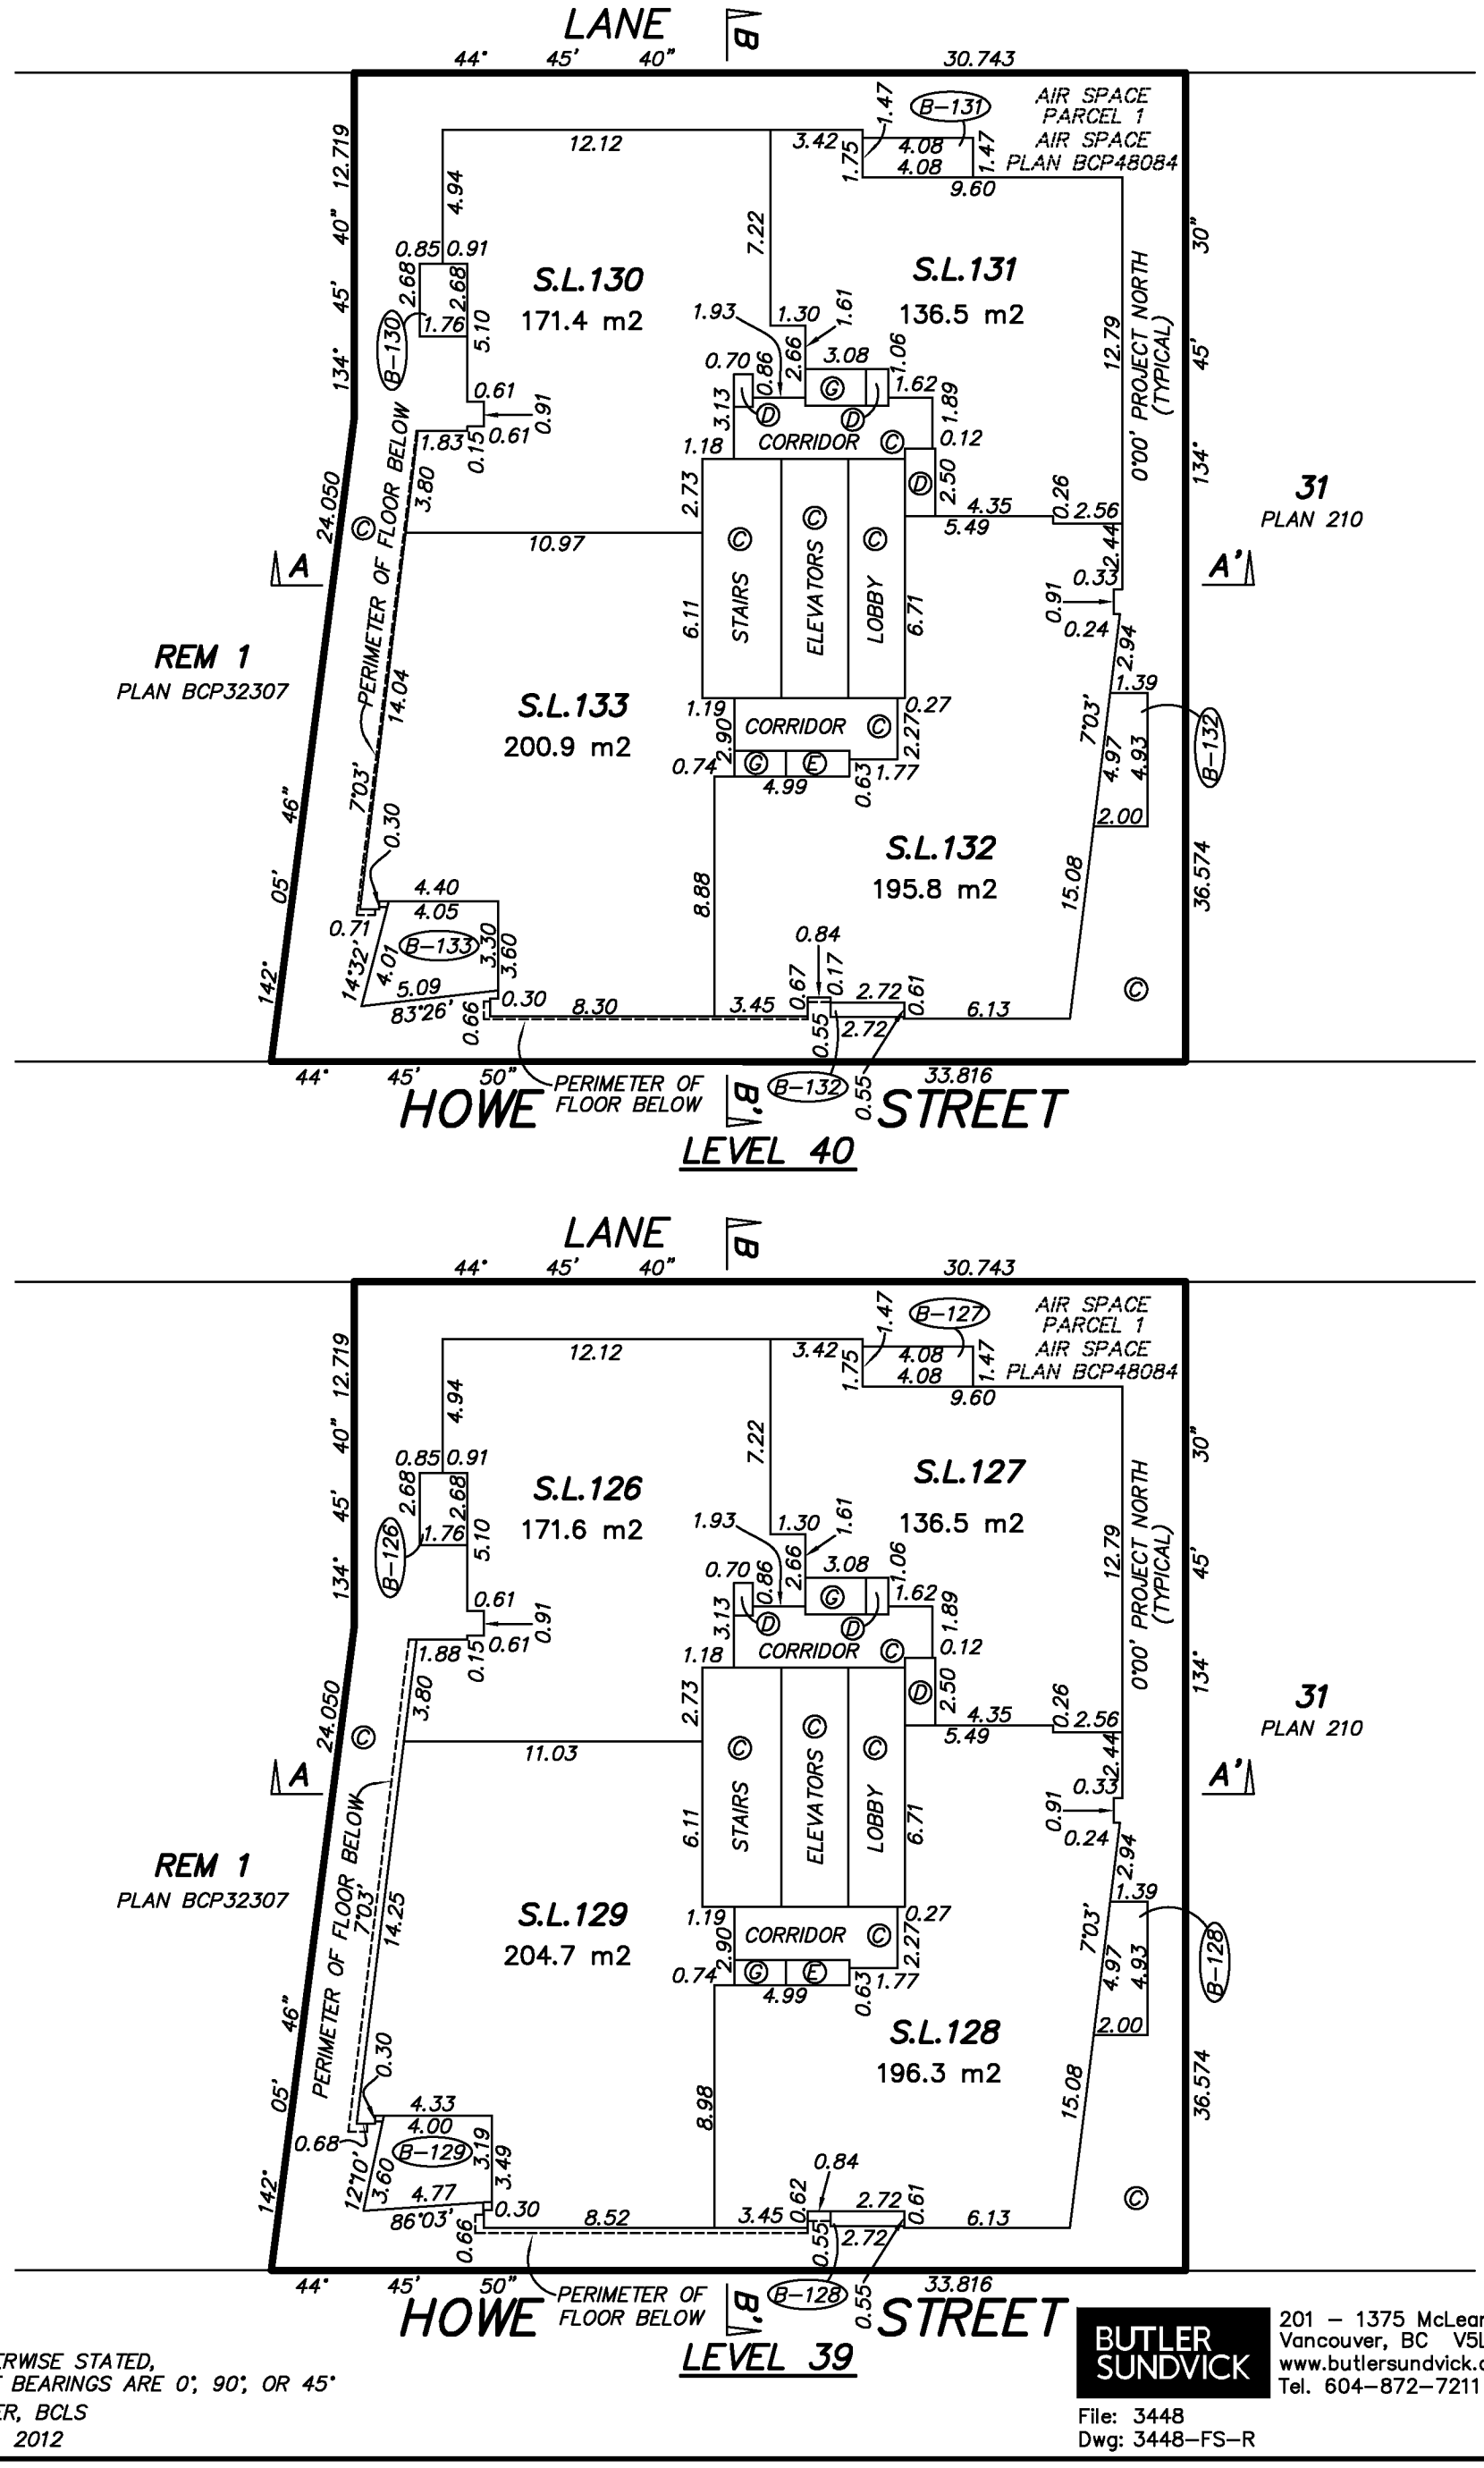

NOTE

UNLESS OTHERWISE STATED,
ALL PROJECT BEARINGS ARE 0°, 90°, OR 45°
GRANT BUTLER, BCLS
7 NOVEMBER, 2012

BUTLER SUNDVICK
201 – 1375 McLean Drive
Vancouver, BC V5L 3N7
www.butlersundvick.ca
Tel. 604–872–7211

File: 3448
Dwg: 3448–FS–R

FLOOR PLANS

LEVELS 41 & 42

0 5 10 15 20

SCALE 1 : 250 DISTANCES ARE IN METRES

THE INTENDED PLOT SIZE OF THIS PLAN IS 280mm IN WIDTH BY 432mm IN HEIGHT (B SIZE) WHEN PLOTTED AT A SCALE OF 1:250

STRATA PLAN EPS849

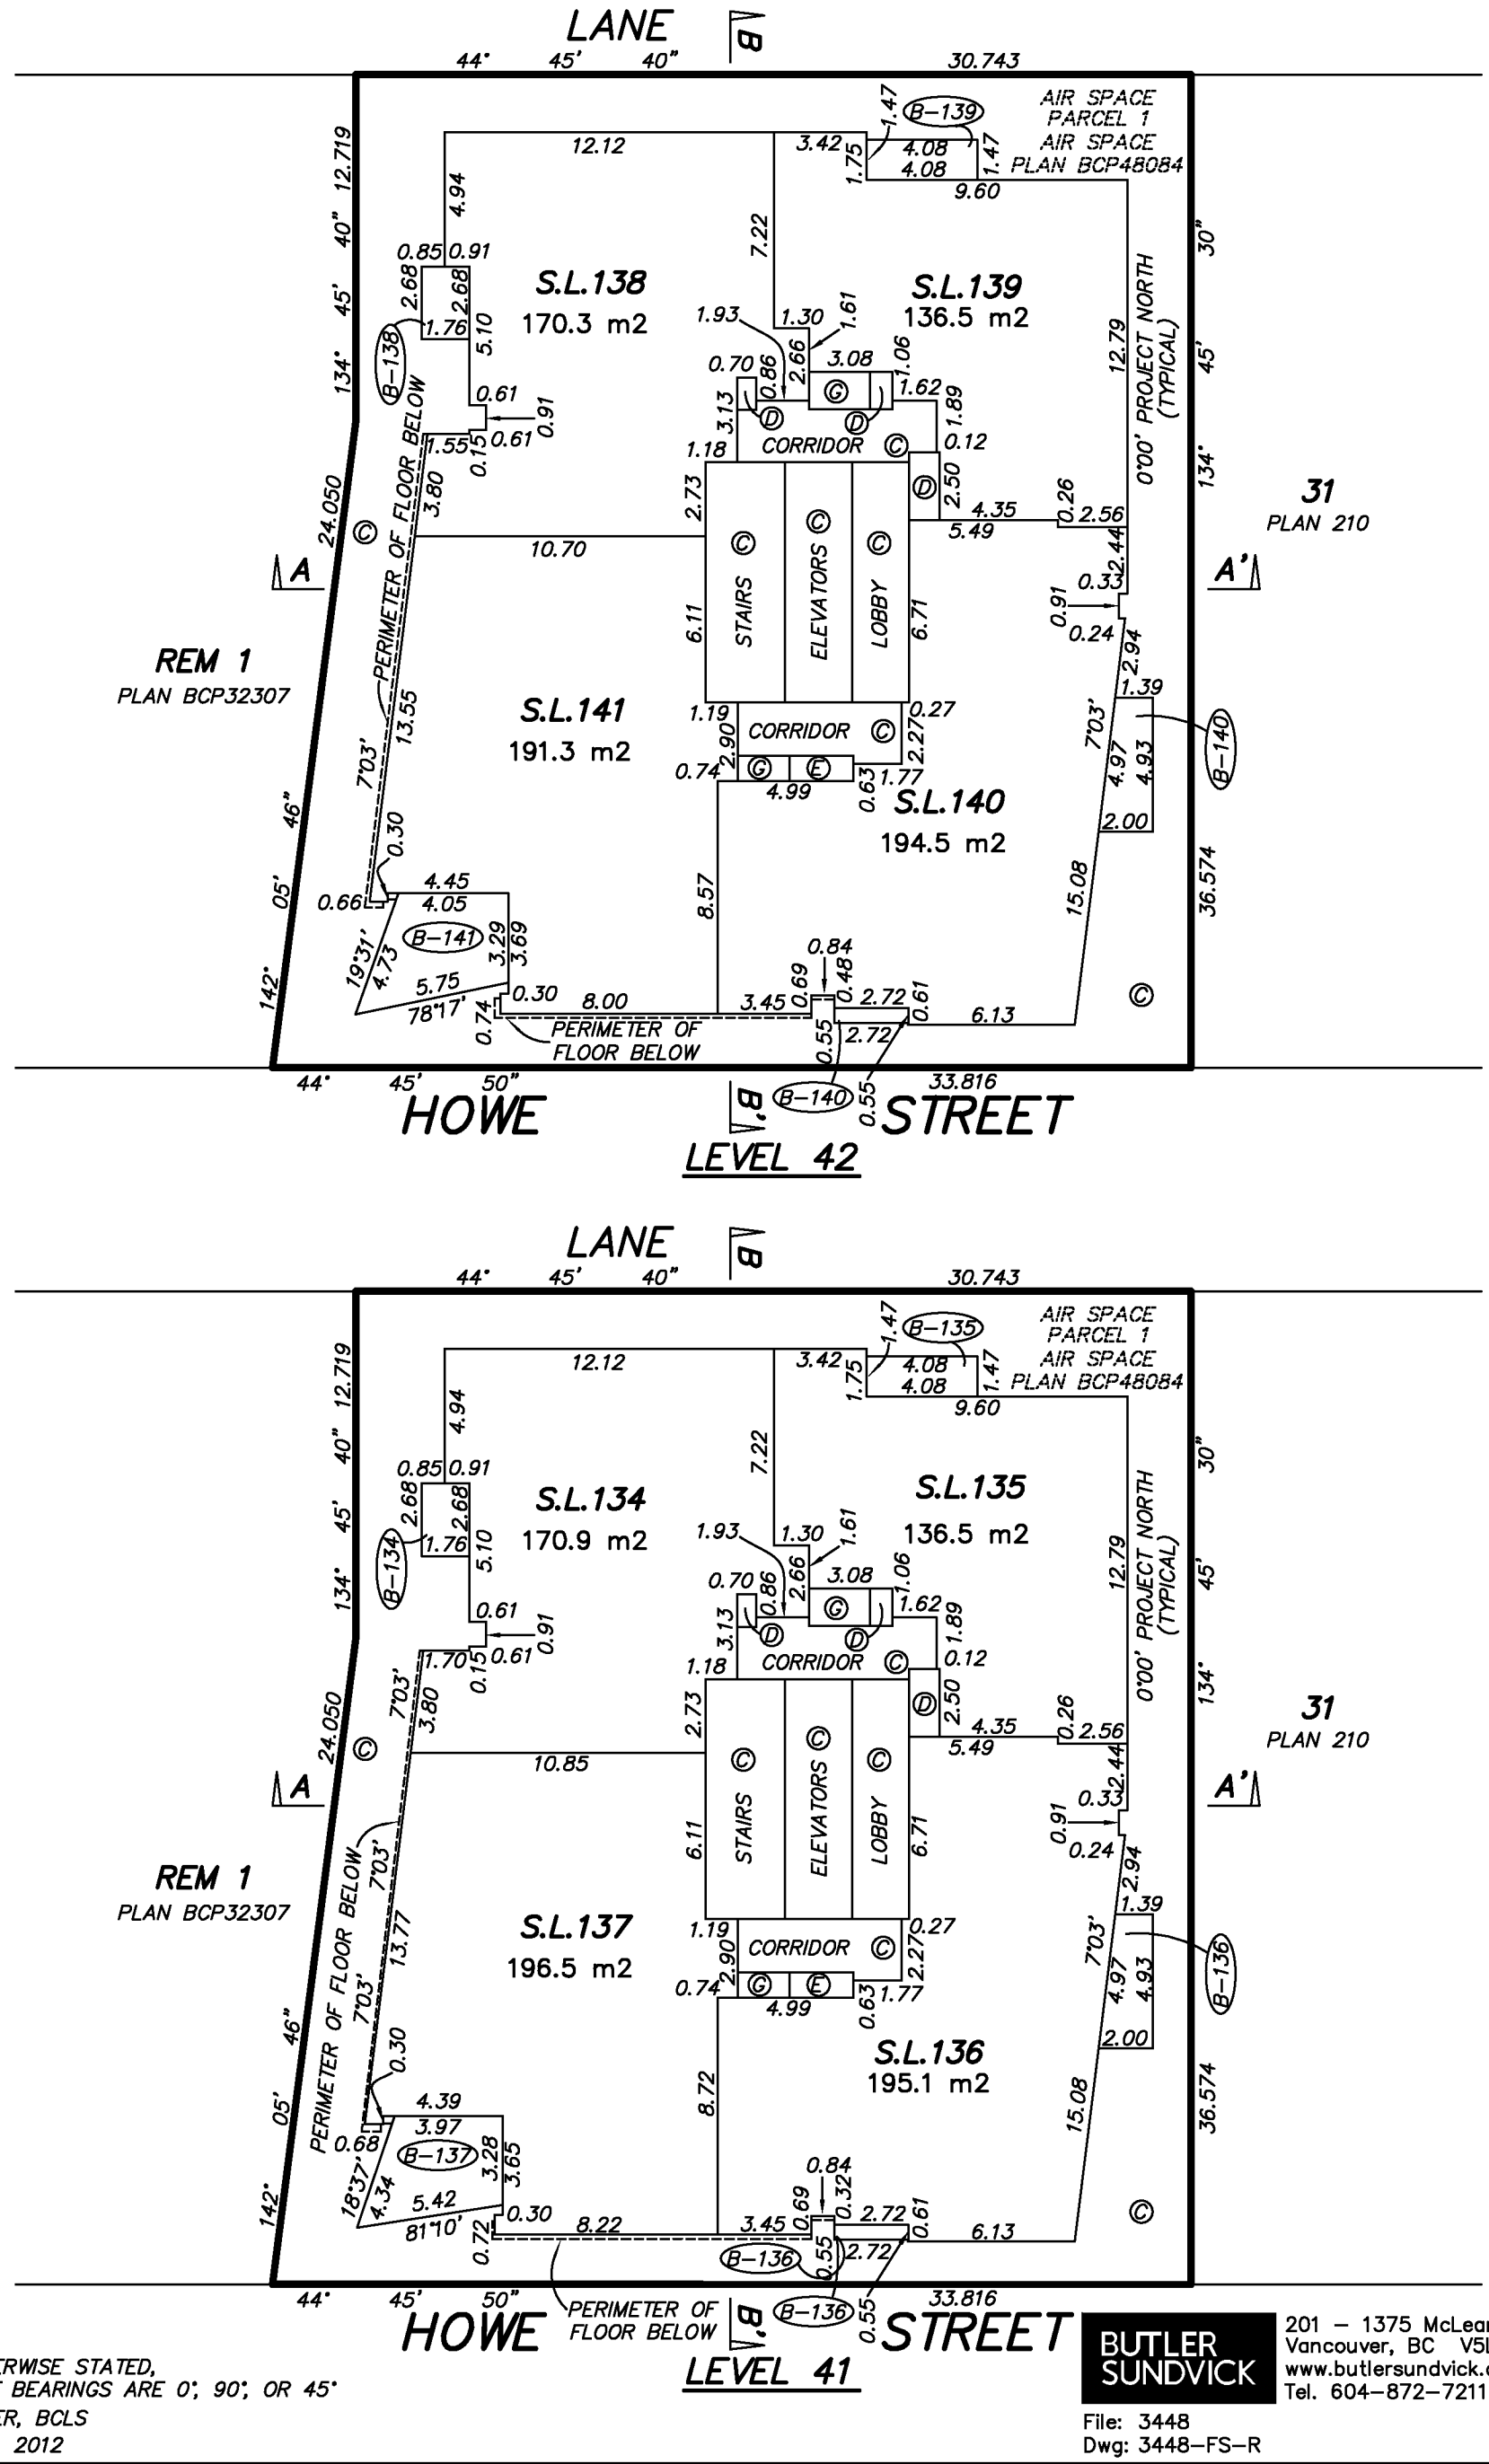

NOTE

UNLESS OTHERWISE STATED,
ALL PROJECT BEARINGS ARE 0°, 90°, OR 45°
GRANT BUTLER, BCLS
7 NOVEMBER, 2012

BUTLER SUNDVICK
201 – 1375 McLean Drive
Vancouver, BC V5L 3N7
www.butlersundvick.ca
Tel. 604-872-7211

File: 3448
Dwg: 3448-FS-R

FLOOR PLANS

LEVELS 43 & 44

0 5 10 15 20

SCALE 1 : 250 DISTANCES ARE IN METRES

THE INTENDED PLOT SIZE OF THIS PLAN IS 280mm IN WIDTH BY 432mm IN HEIGHT (B SIZE) WHEN PLOTTED AT A SCALE OF 1:250

STRATA PLAN EPS849

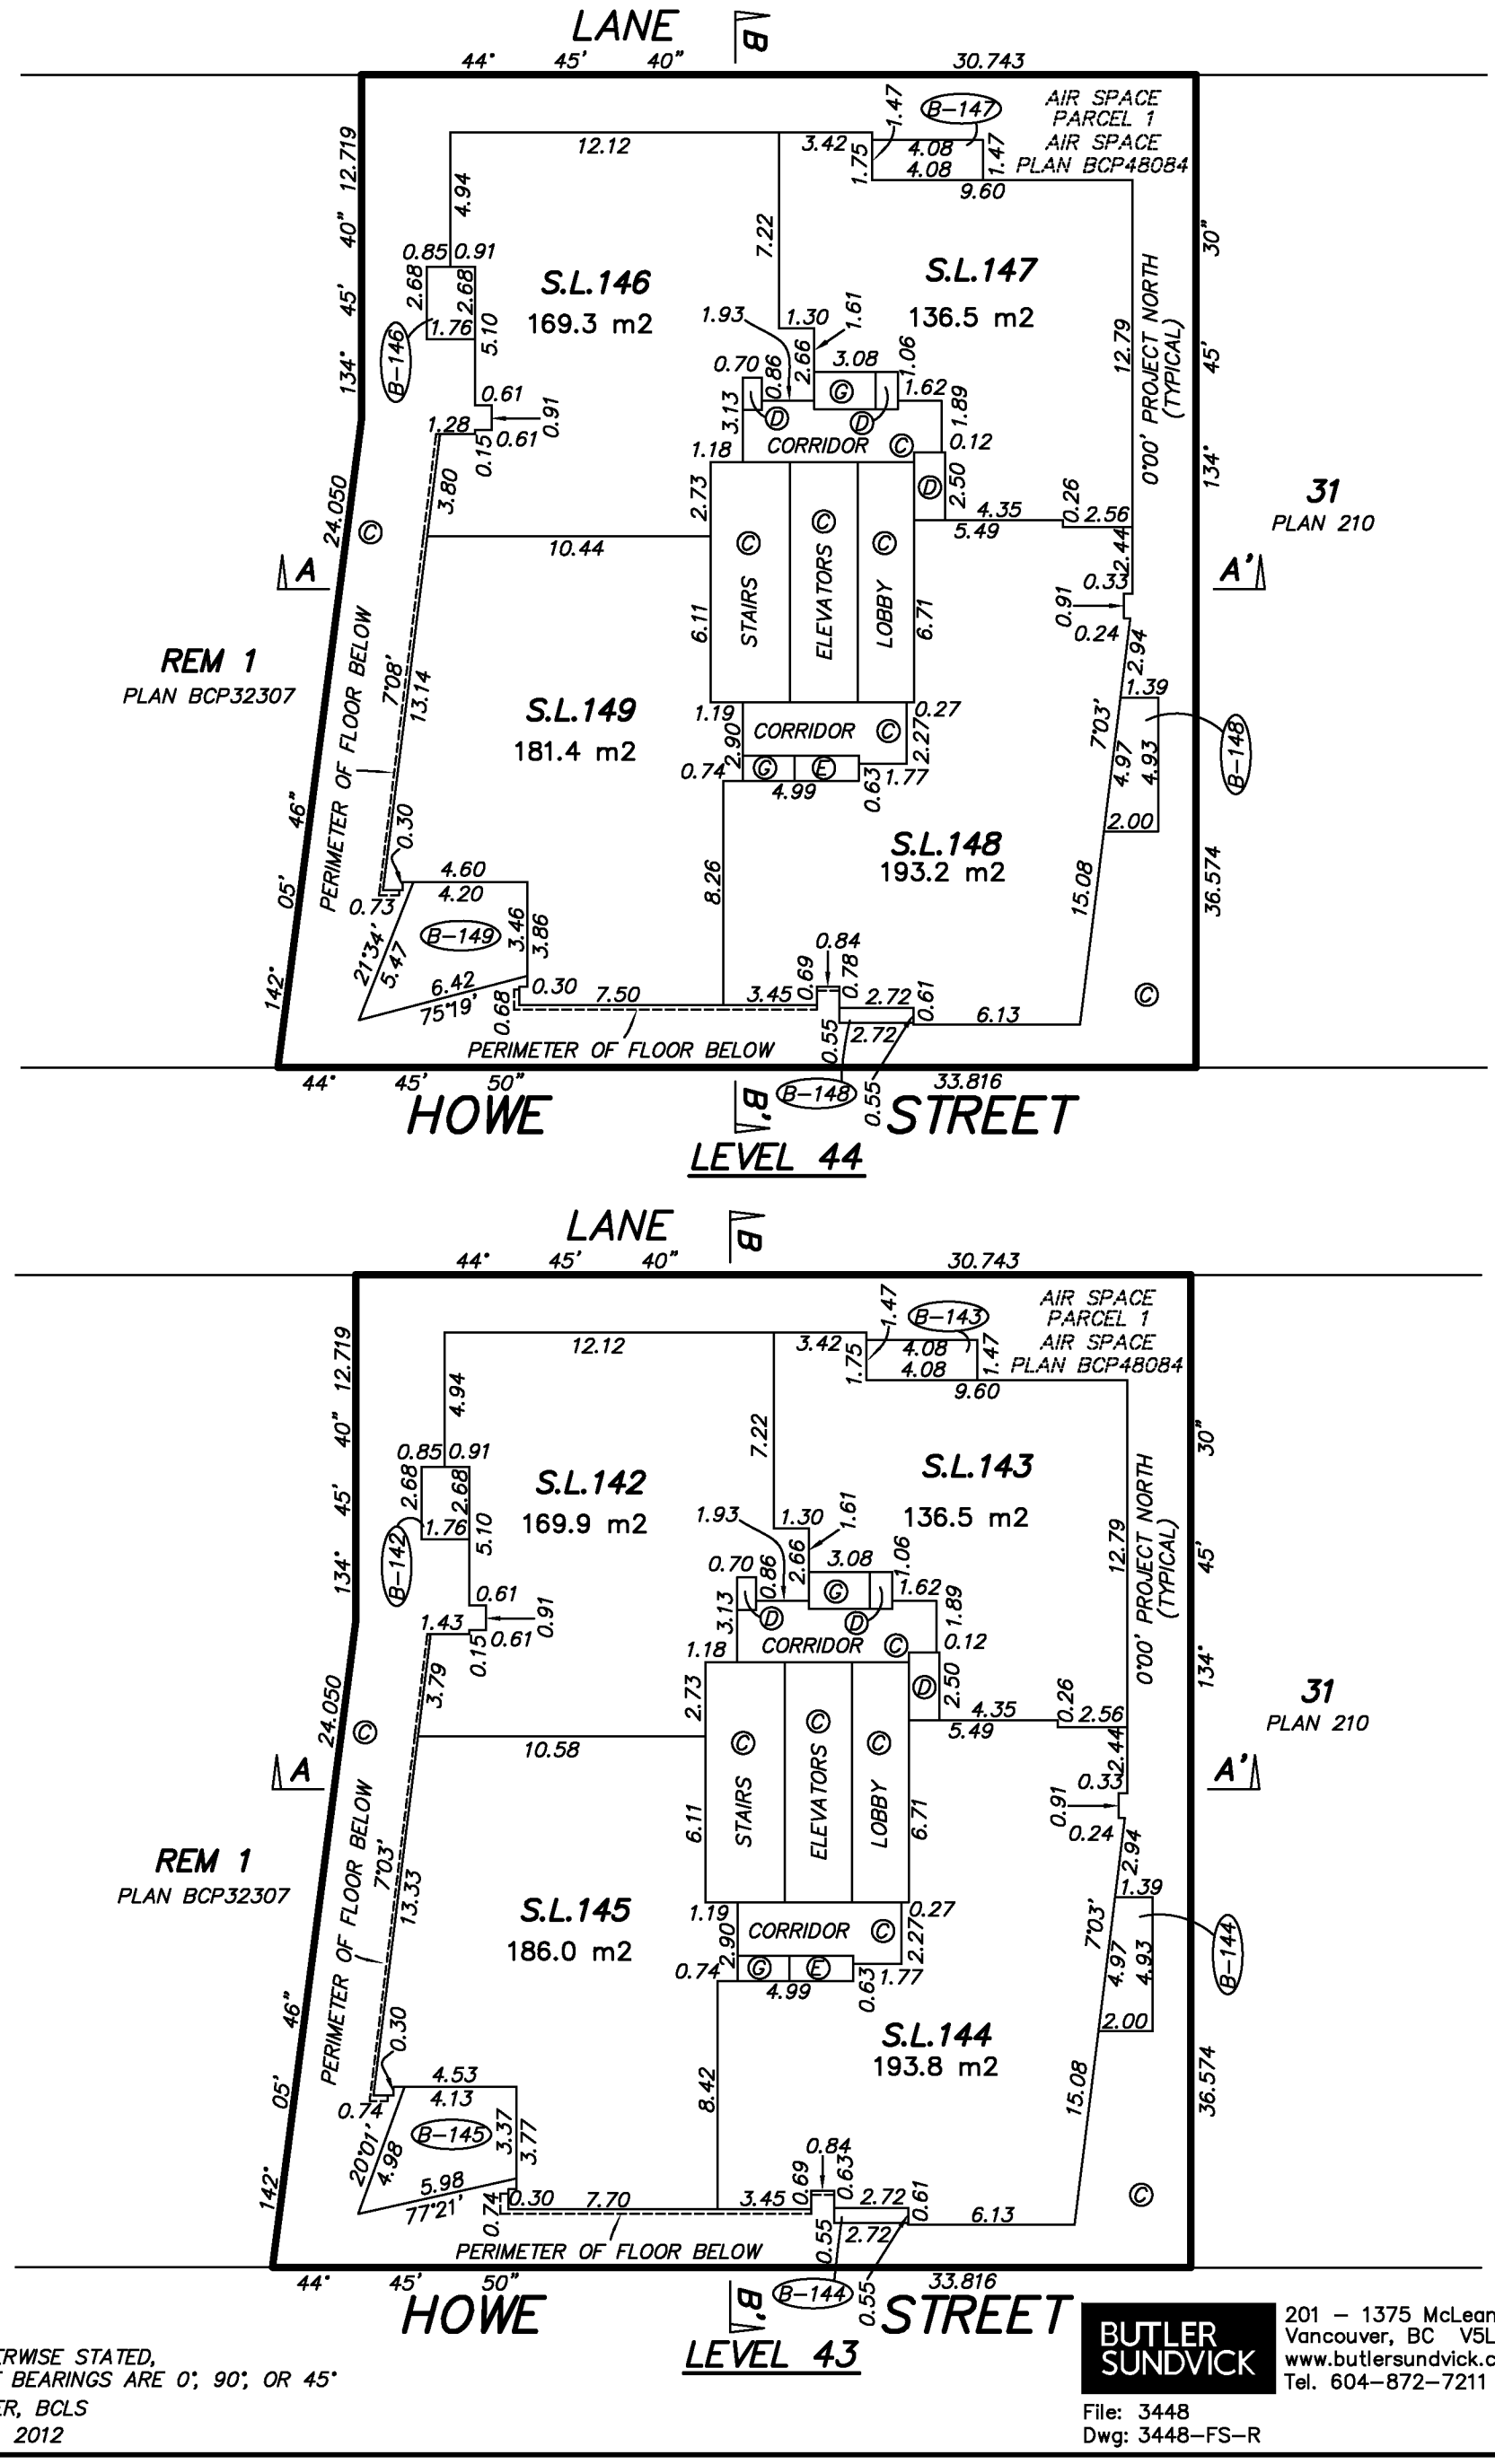

NOTE

UNLESS OTHERWISE STATED,
ALL PROJECT BEARINGS ARE 0°, 90°, OR 45°
GRANT BUTLER, BCLS
7 NOVEMBER, 2012

BUTLER SUNDVICK
201 – 1375 McLean Drive
Vancouver, BC V5L 3N7
www.butlersundvick.ca
Tel. 604–872–7211

File: 3448
Dwg: 3448–FS–R

FLOOR PLANS

LEVELS 45 & 46

0 5 10 15 20

SCALE 1 : 250 DISTANCES ARE IN METRES

THE INTENDED PLOT SIZE OF THIS PLAN IS 280mm IN WIDTH BY 432mm IN HEIGHT (B SIZE) WHEN PLOTTED AT A SCALE OF 1:250

STRATA PLAN EPS849

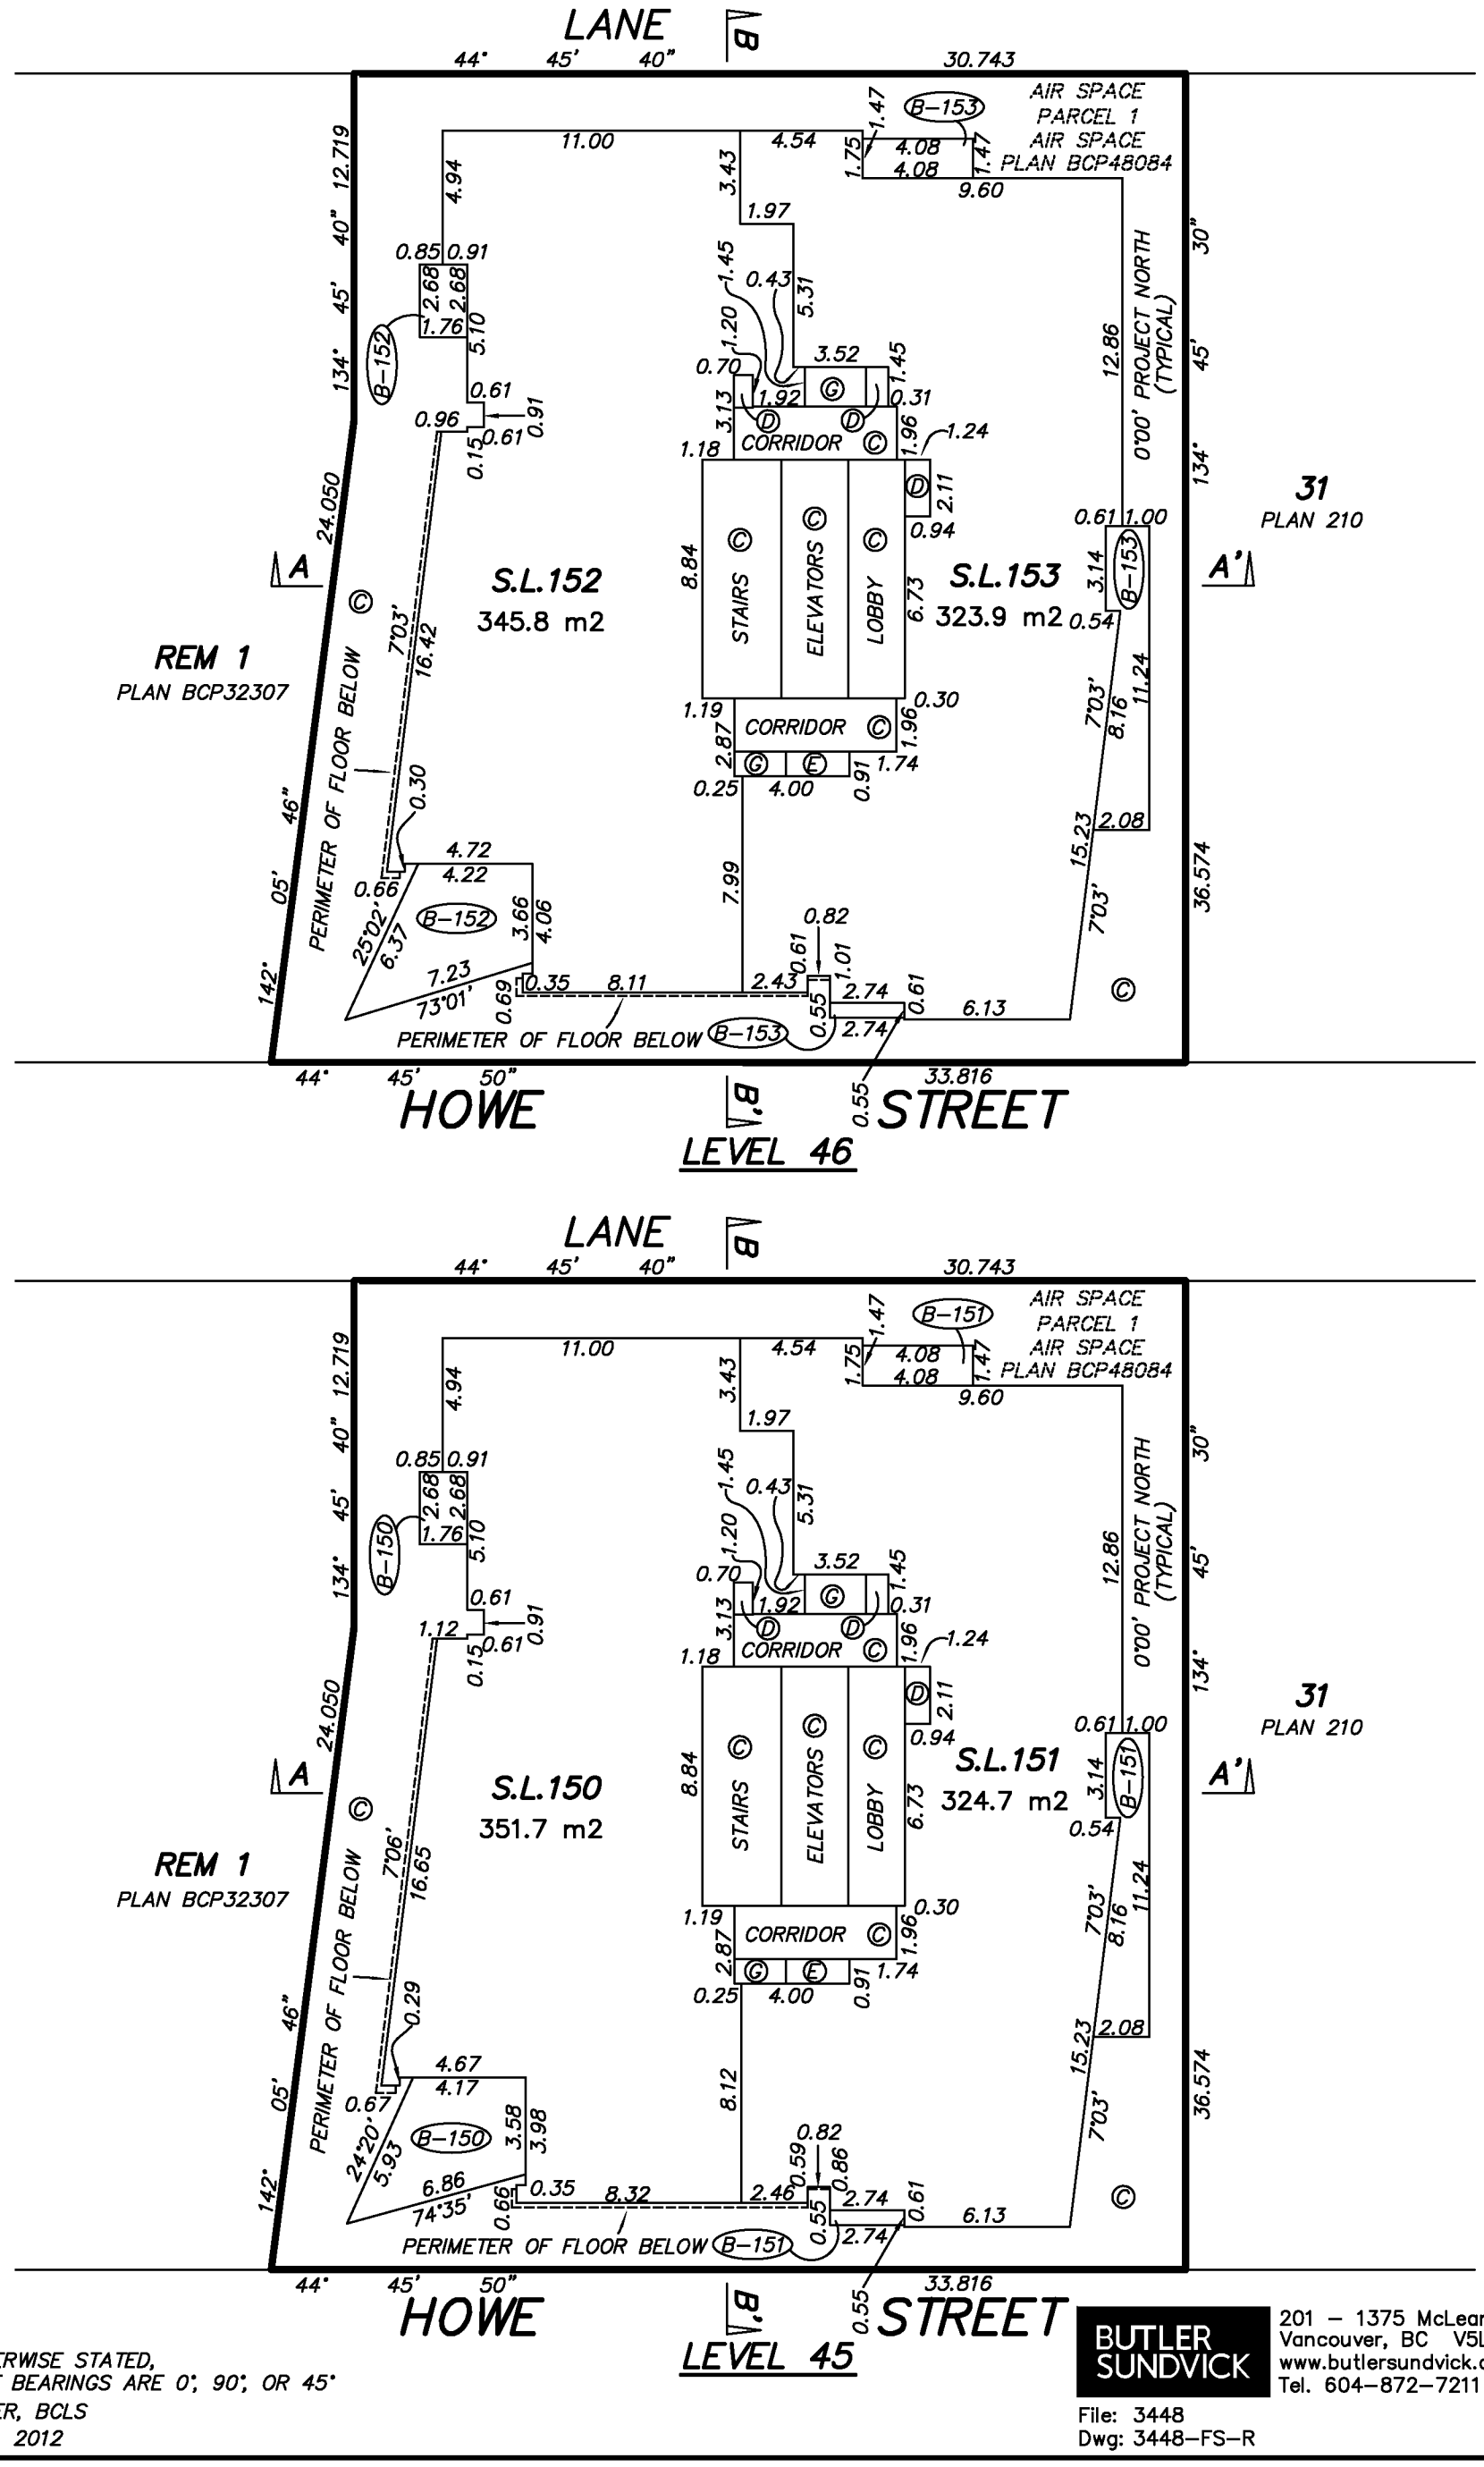

NOTE

UNLESS OTHERWISE STATED,
ALL PROJECT BEARINGS ARE 0°, 90°, OR 45°
GRANT BUTLER, BCLS
7 NOVEMBER, 2012

BUTLER SUNDVICK
201 – 1375 McLean Drive
Vancouver, BC V5L 3N7
www.butlersundvick.ca
Tel. 604–872–7211

File: 3448
Dwg: 3448–FS–R

FLOOR PLANS

LEVELS 47 & 48

0 5 10 15 20

SCALE 1 : 250 DISTANCES ARE IN METRES

THE INTENDED PLOT SIZE OF THIS PLAN IS 280mm IN WIDTH BY 432mm IN HEIGHT (B SIZE) WHEN PLOTTED AT A SCALE OF 1:250

STRATA PLAN EPS849

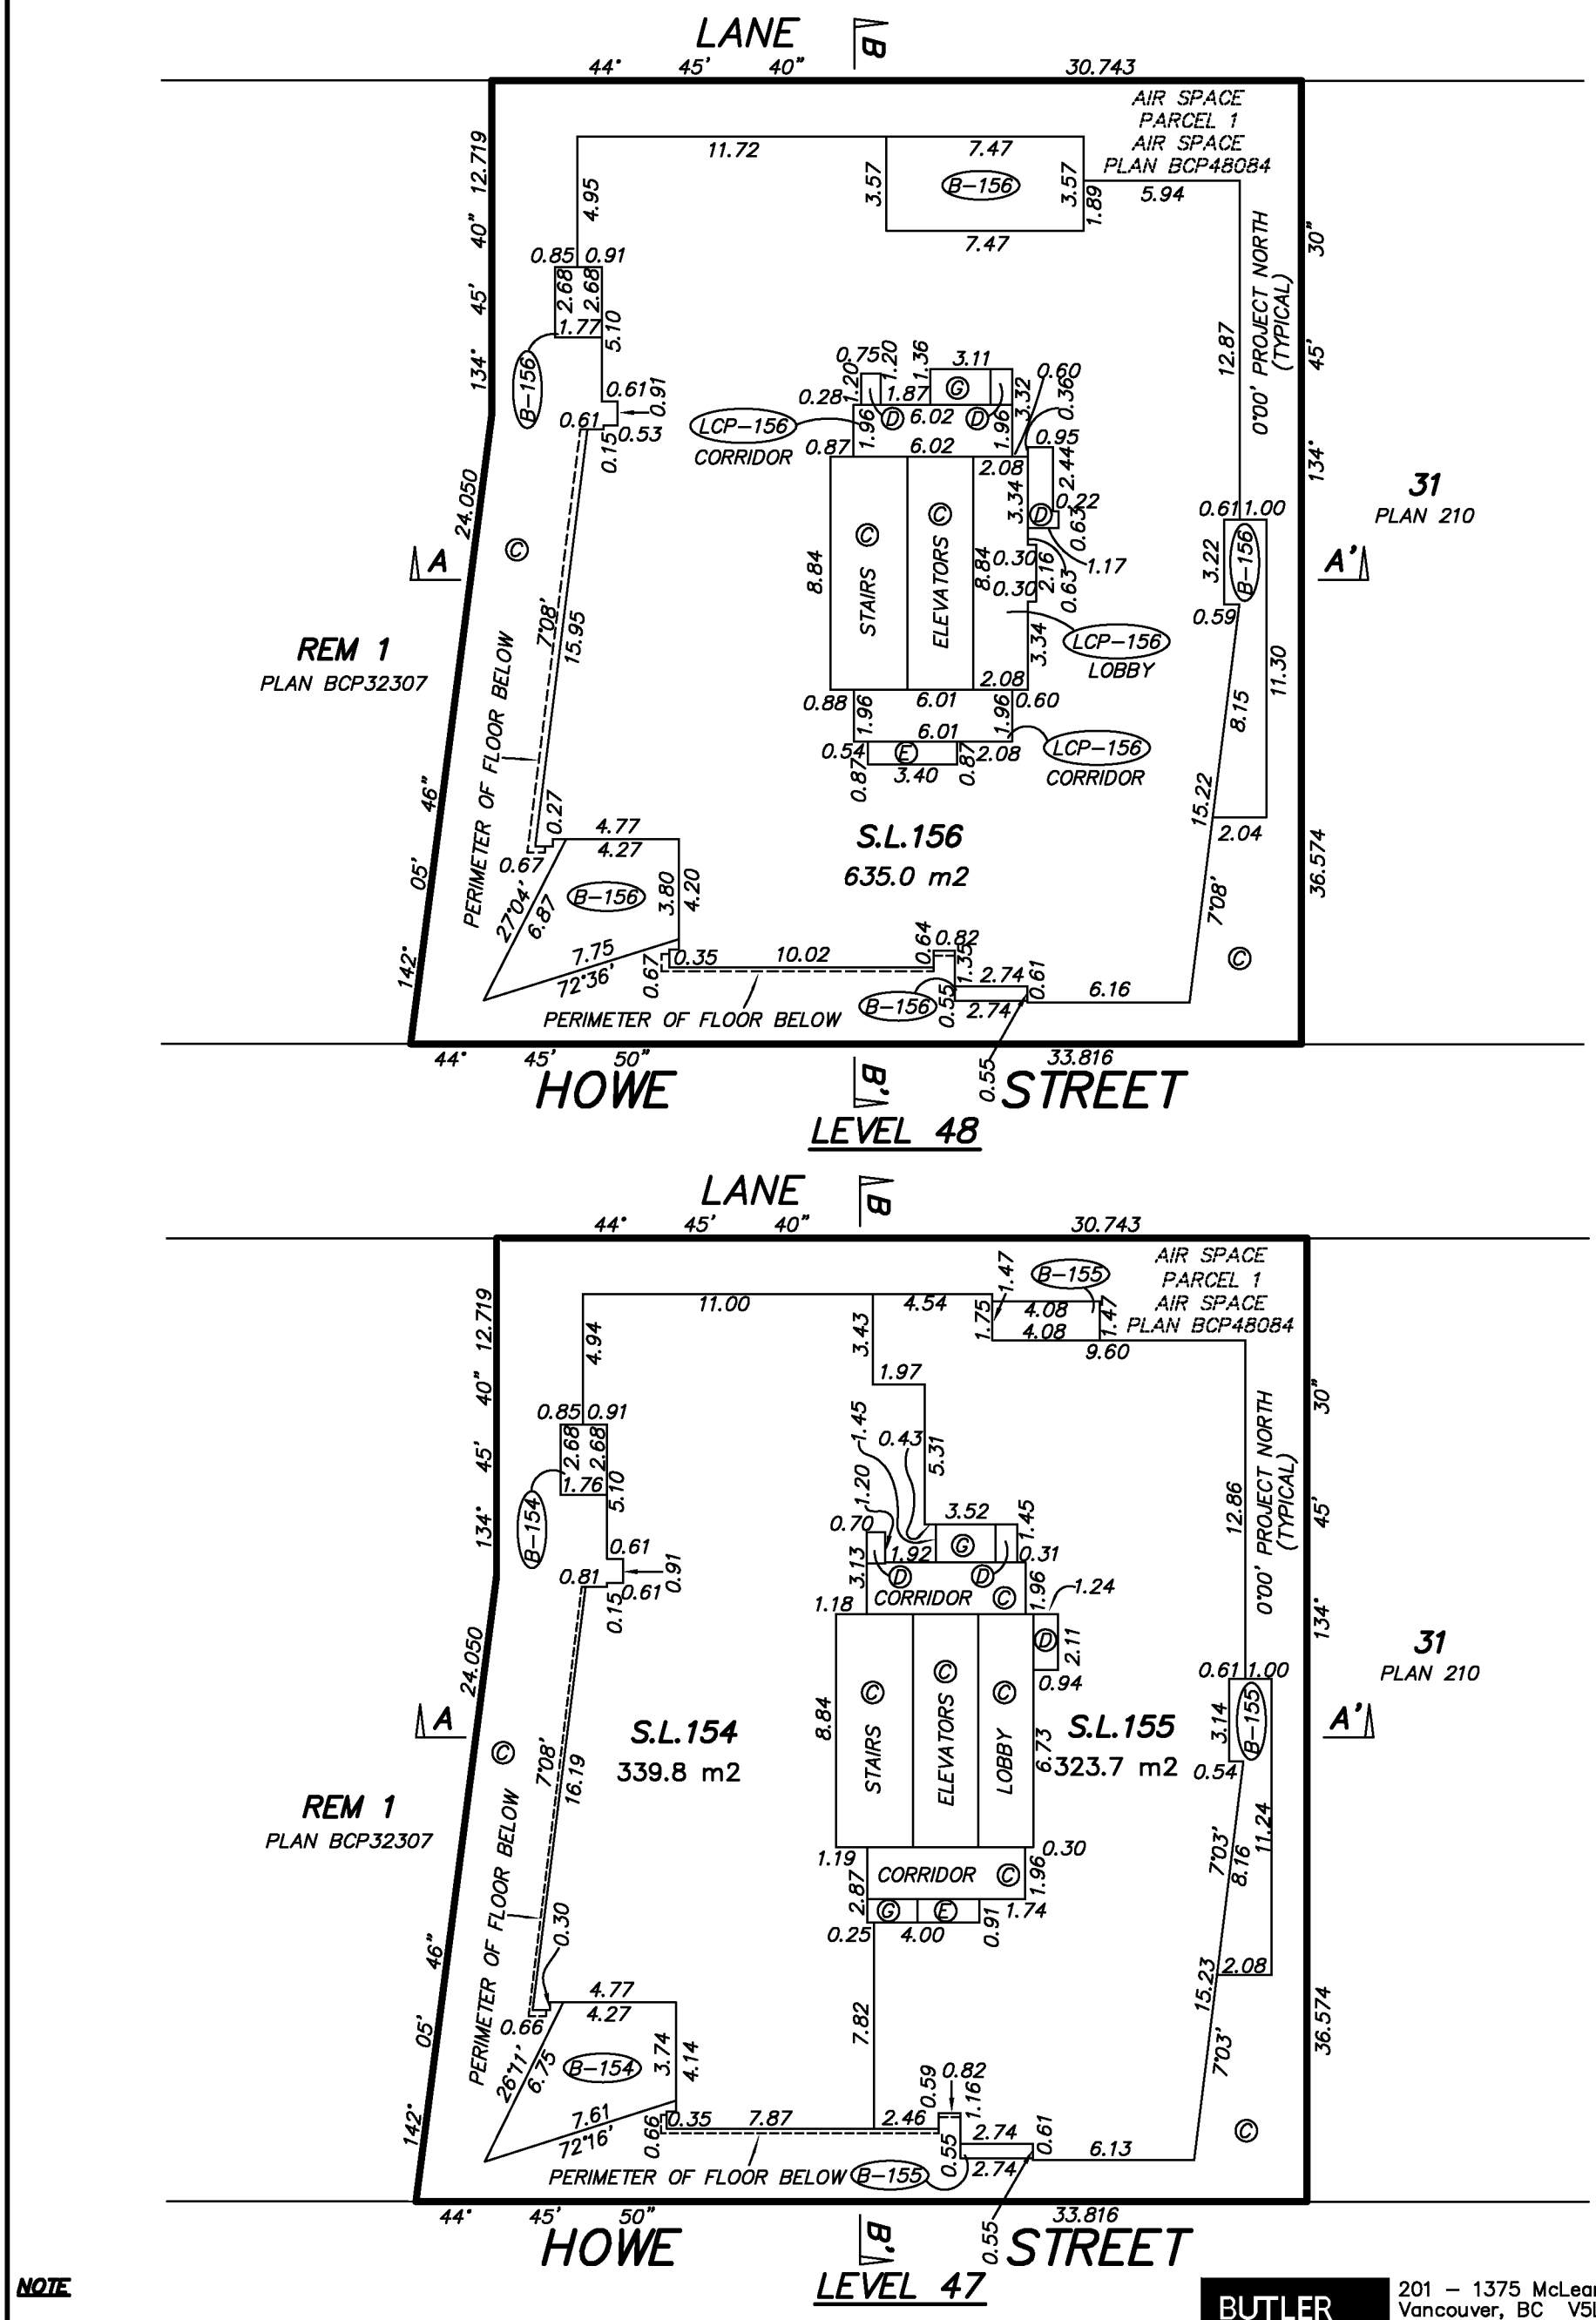

NOTE

UNLESS OTHERWISE STATED,
ALL PROJECT BEARINGS ARE 0°, 90°, OR 45°
GRANT BUTLER, BCLS
7 NOVEMBER, 2012

BUTLER SUNDVICK
201 – 1375 McLean Drive
Vancouver, BC V5L 3N7
www.butlersundvick.ca
Tel. 604–872–7211

File: 3448
Dwg: 3448–FS–R

FLOOR PLANS

ROOF

0 5 10 15 20

SCALE 1 : 250 DISTANCES ARE IN METRES

THE INTENDED PLOT SIZE OF THIS PLAN IS 280mm IN WIDTH BY 432mm IN HEIGHT (B SIZE) WHEN PLOTTED AT A SCALE OF 1:250

STRATA PLAN EPS849

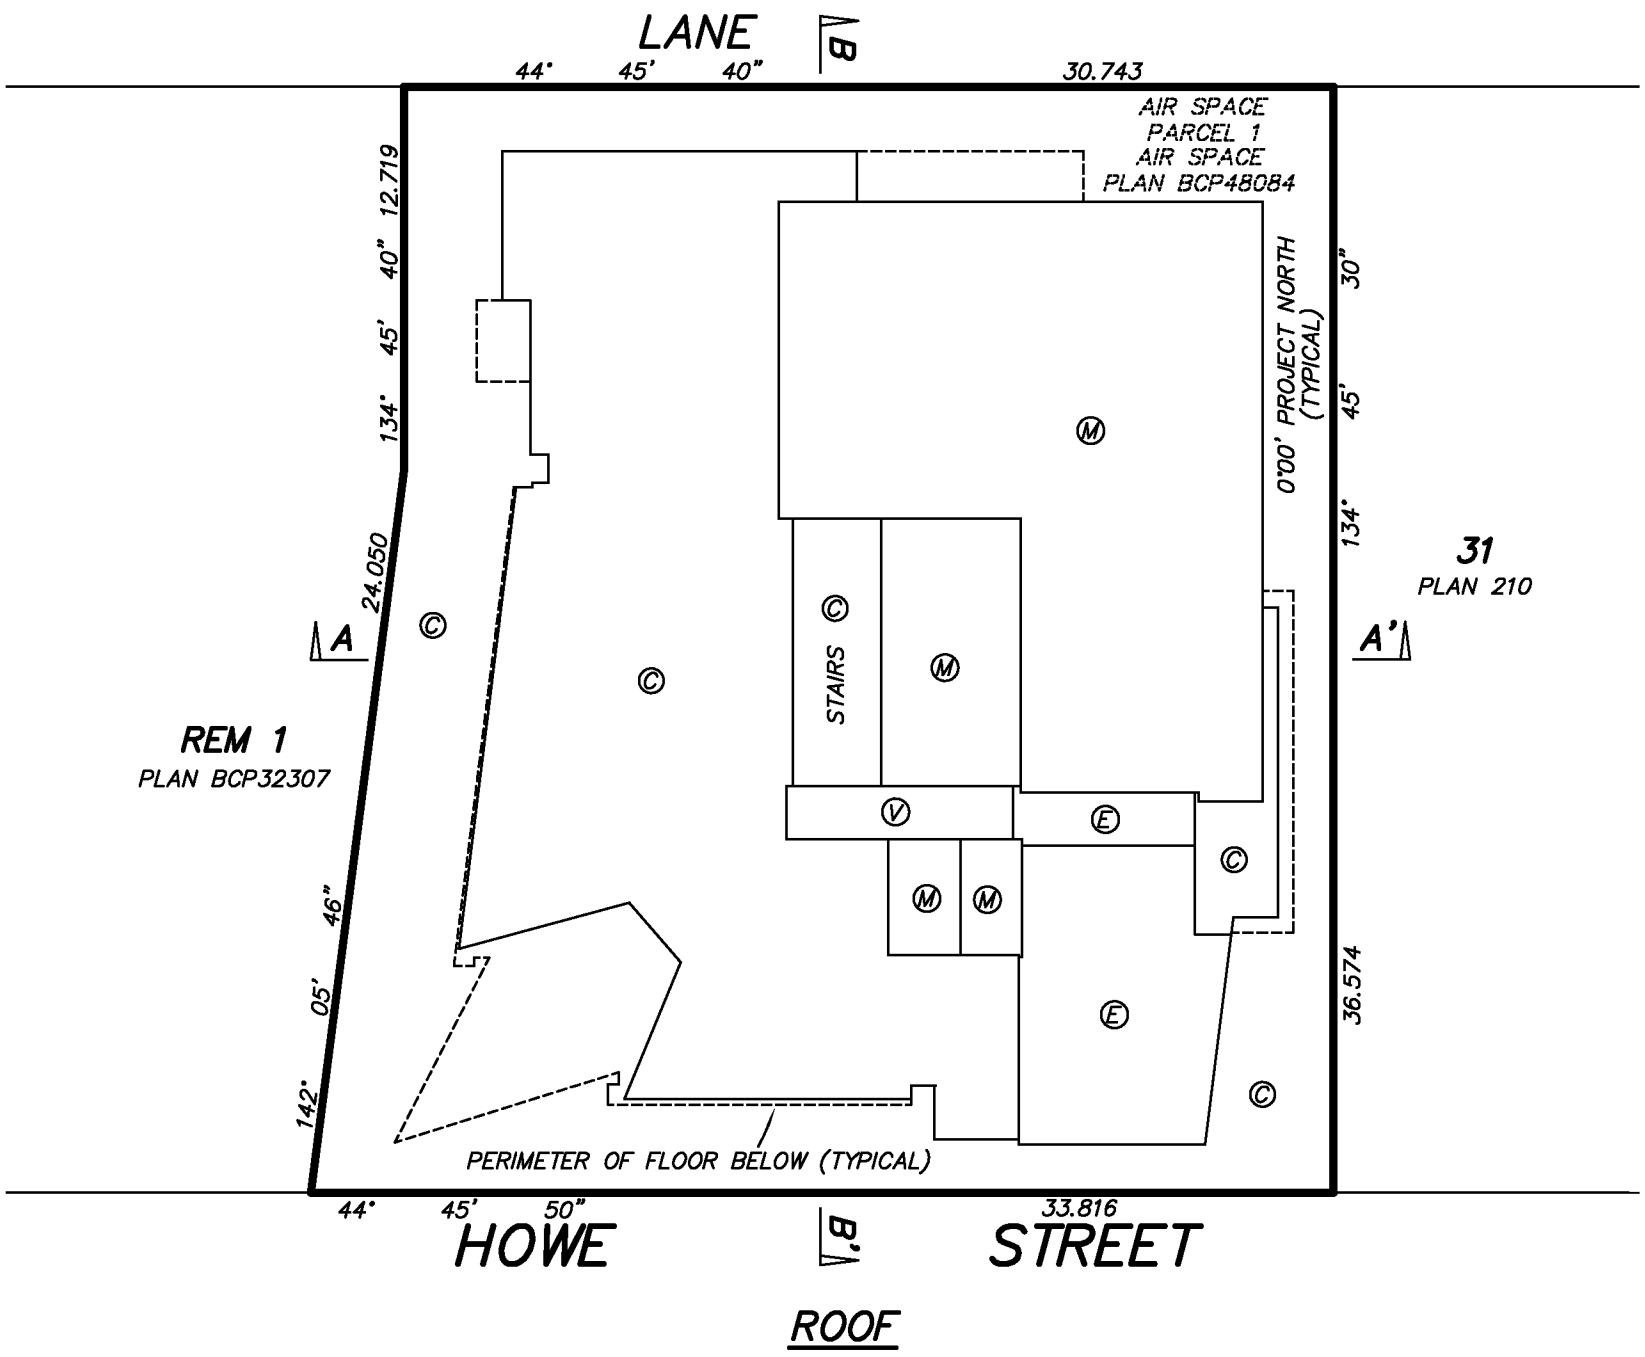

ROOF

NOTE

UNLESS OTHERWISE STATED,
ALL PROJECT BEARINGS ARE 0°, 90°, OR 45°
GRANT BUTLER, BCLS
7 NOVEMBER, 2012

BUTLER SUNDVICK
201 – 1375 McLean Drive
Vancouver, BC V5L 3N7
www.butlersundvick.ca
Tel. 604–872–7211

File: 3448
Dwg: 3448–FS–R

SECTIONS

STRATA PLAN EPS849

SECTION A–A' 1 OF 3

0 5 10 15 20 25

SCALE 1 : 250 DISTANCES ARE IN METRES

THE INTENDED PLOT SIZE OF THIS PLAN IS 280mm IN WIDTH BY 432mm IN HEIGHT (B SIZE) WHEN PLOTTED AT A SCALE OF 1:250

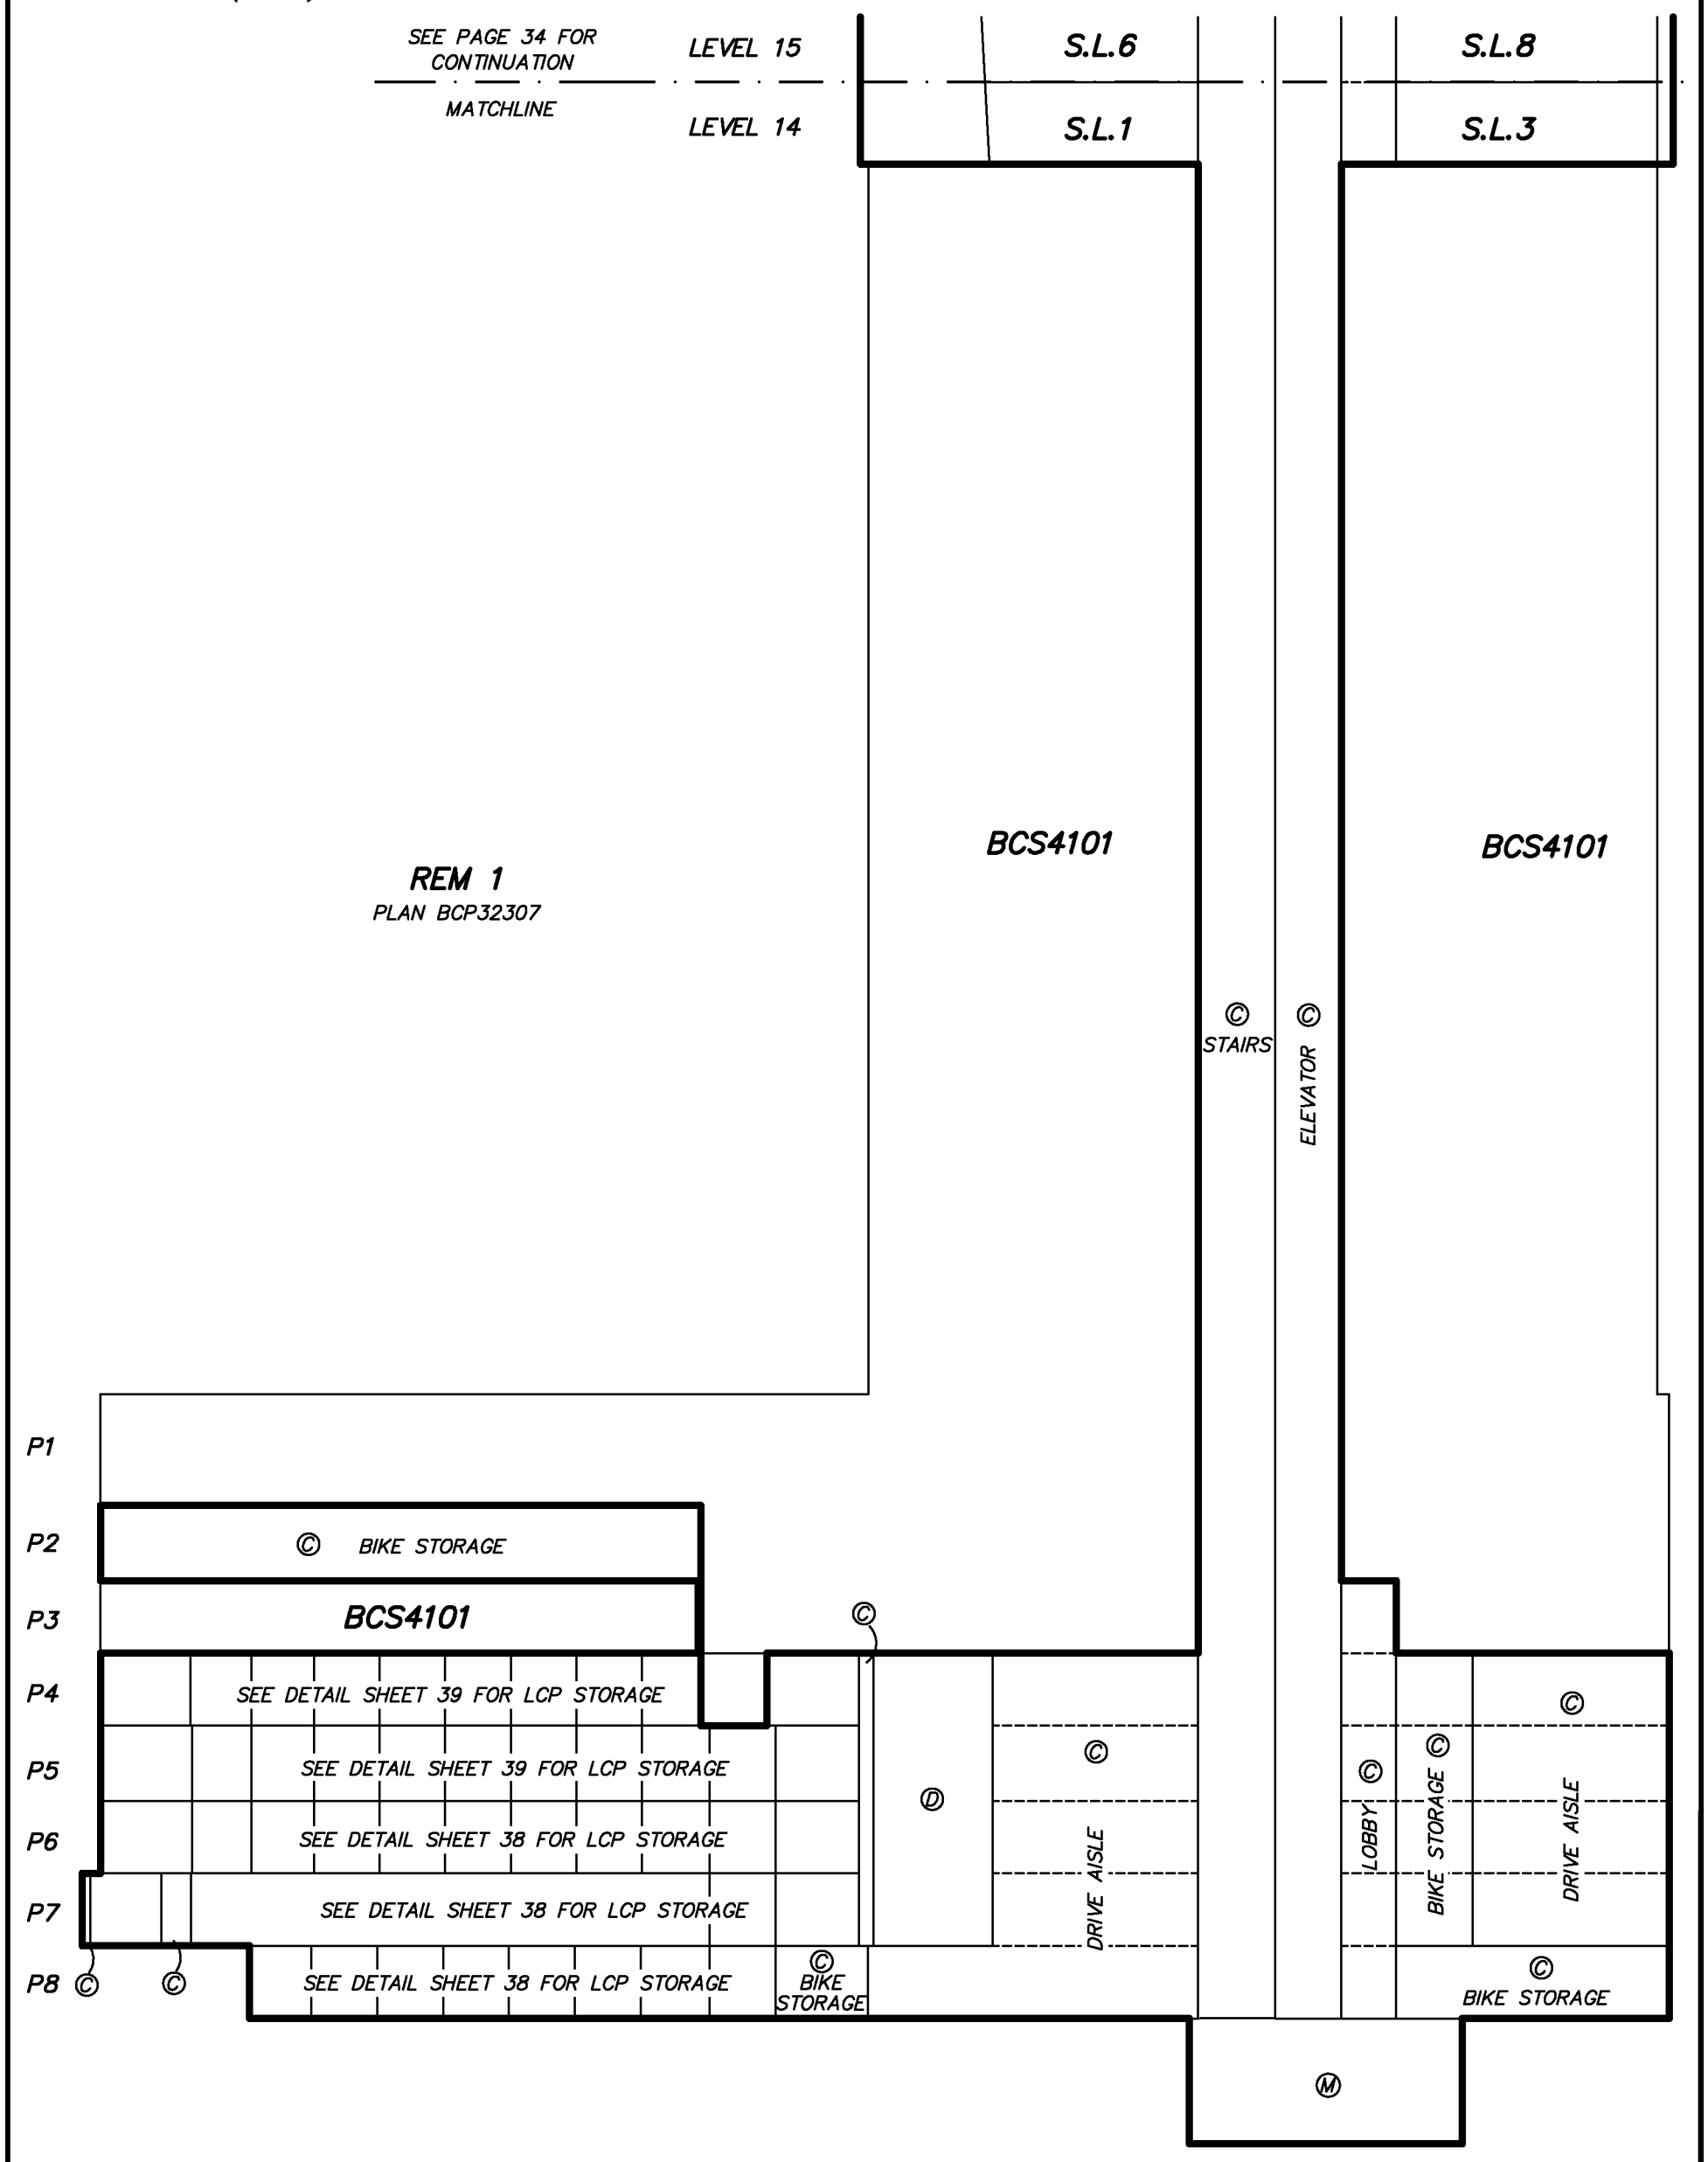

SECTION A – A'

BUTLER SUNDVICK
201 – 1375 McLean Drive
Vancouver, BC V5L 3N7
www.butlersundvick.ca
Tel. 604–872–7211

File: 3448
Dwg: 3448–FS–R

GRANT BUTLER, BCLS
7 NOVEMBER, 2012

SECTIONS

STRATA PLAN EPS849

SECTION A–A' 2 OF 3

0 5 10 15 20 25

SCALE 1 : 250 DISTANCES ARE IN METRES

THE INTENDED PLOT SIZE OF THIS PLAN IS 280mm IN WIDTH BY 432mm IN HEIGHT (B SIZE) WHEN PLOTTED AT A SCALE OF 1:250

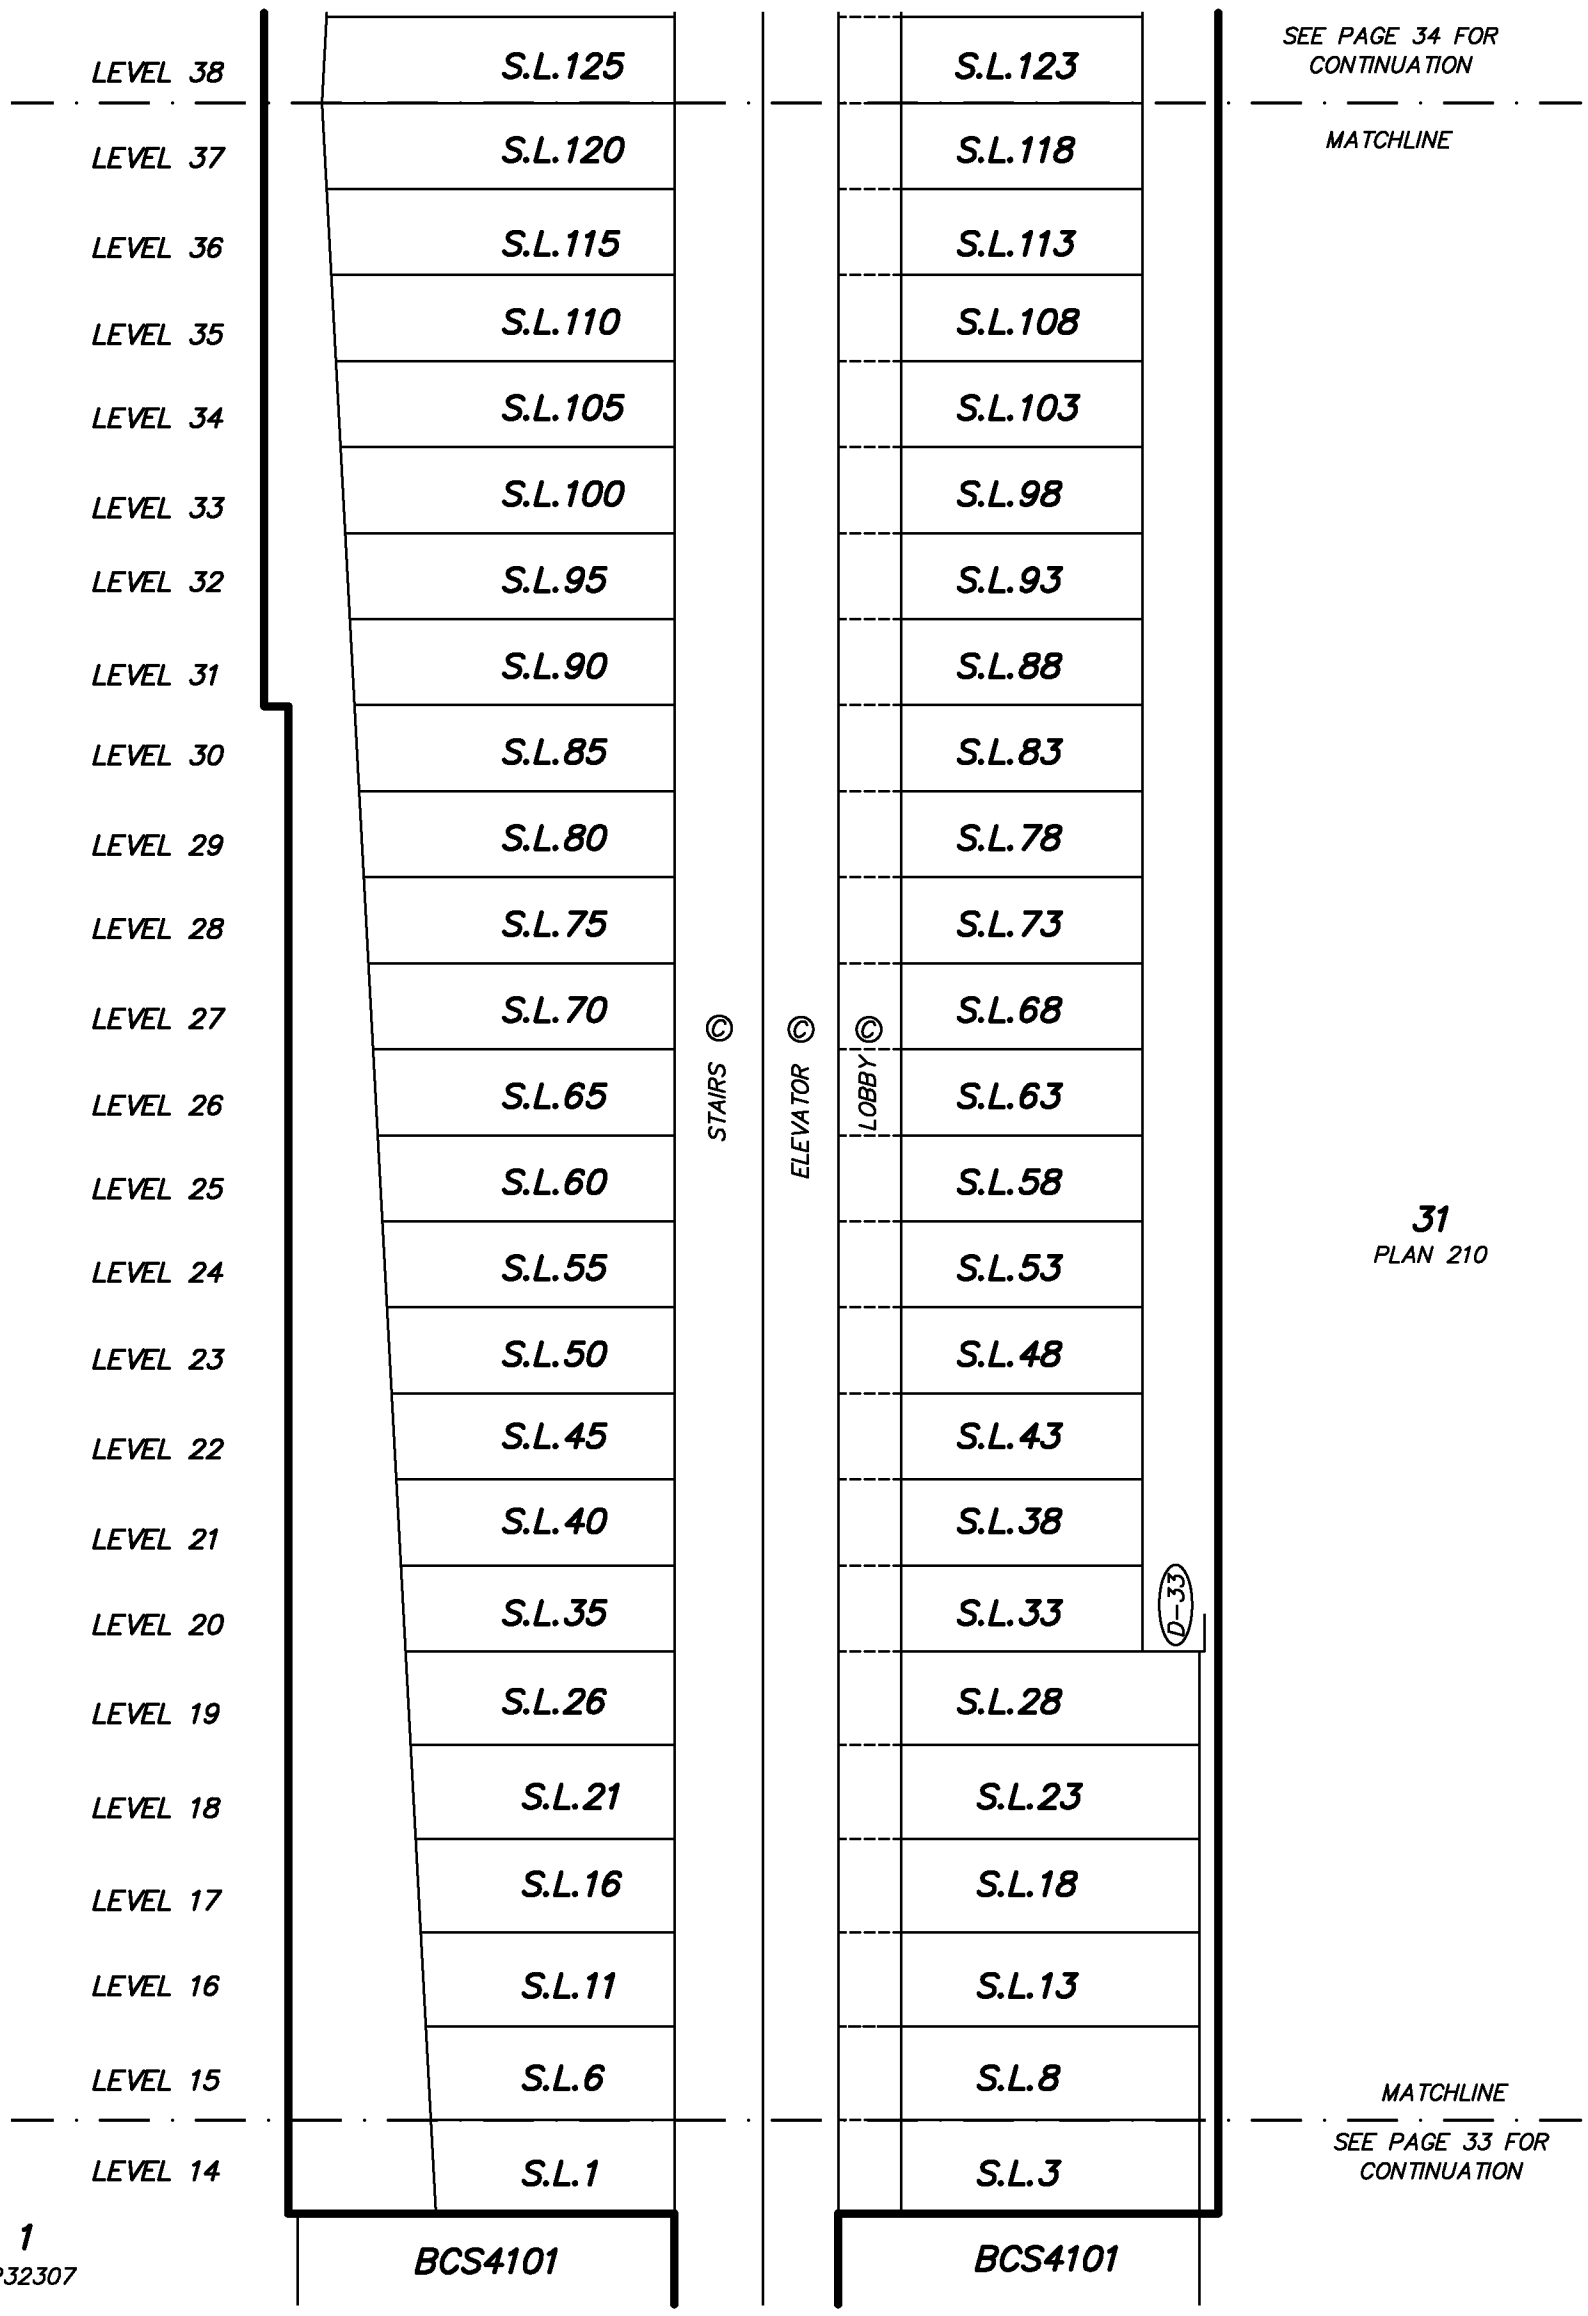

SECTION A – A'

BUTLER SUNDVICK
201 – 1375 McLean Drive
Vancouver, BC V5L 3N7
www.butlersundvick.ca
Tel. 604–872–7211

File: 3448
Dwg: 3448–FS–R

GRANT BUTLER, BCLS
7 NOVEMBER, 2012

SECTIONS

STRATA PLAN EPS849

SECTION A–A' 3 OF 3

0 5 10 15 20 25

SCALE 1 : 250 DISTANCES ARE IN METRES

THE INTENDED PLOT SIZE OF THIS PLAN IS 280mm IN WIDTH BY 432mm IN HEIGHT (B SIZE) WHEN PLOTTED AT A SCALE OF 1:250

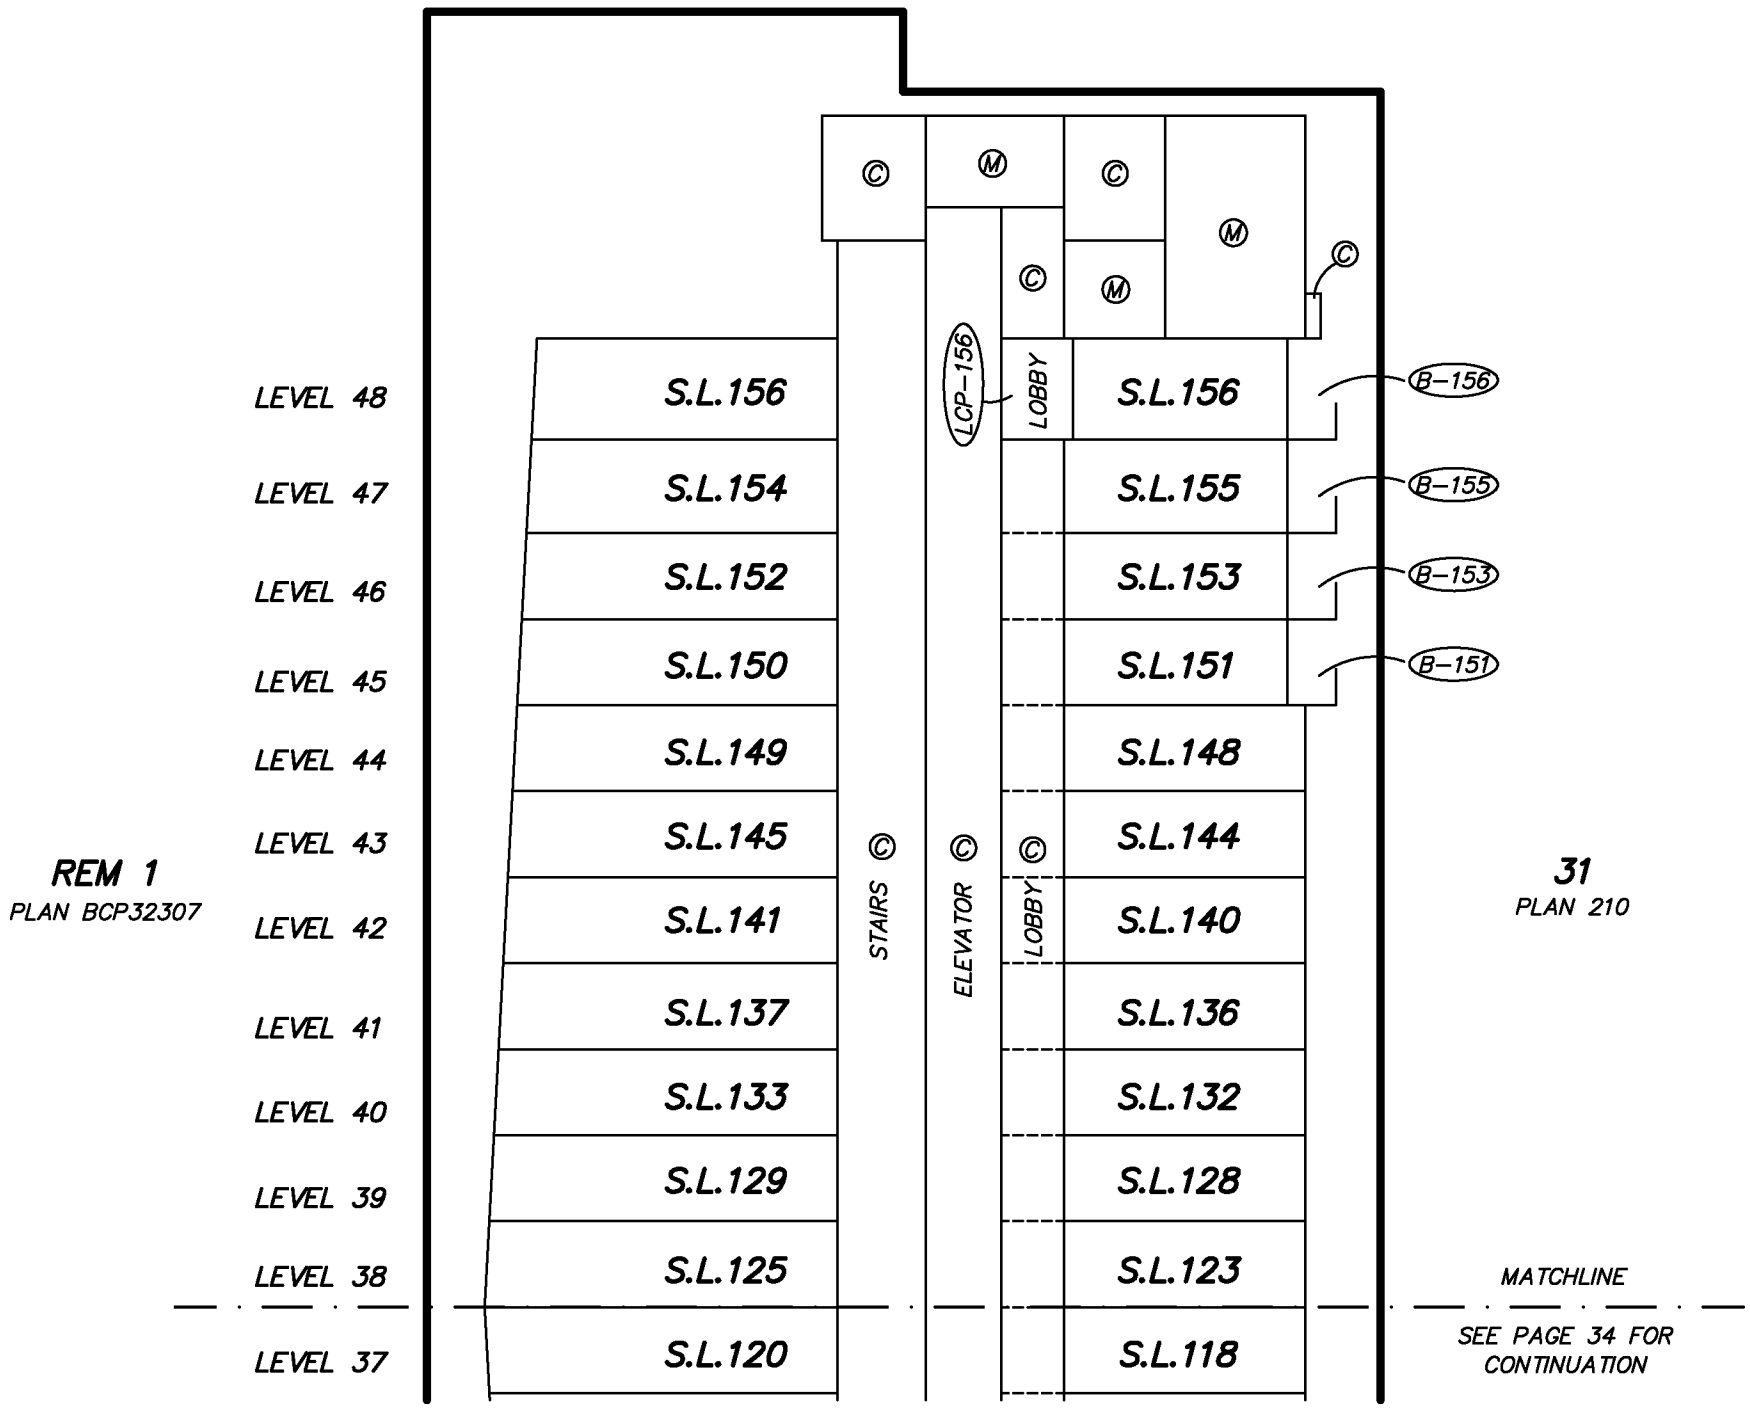

SECTION A – A'

GRANT BUTLER, BCLS
7 NOVEMBER, 2012

BUTLER SUNDVICK
201 – 1375 McLean Drive
Vancouver, BC V5L 3N7
www.butlersundvick.ca
Tel. 604–872–7211

File: 3448
Dwg: 3448–FS–R

SECTIONS

STRATA PLAN EPS849

SECTION B–B' 1 OF 3

0 5 10 15 20 25

SCALE 1 : 250 DISTANCES ARE IN METRES

THE INTENDED PLOT SIZE OF THIS PLAN IS 280mm IN WIDTH BY 432mm IN HEIGHT (B SIZE) WHEN PLOTTED AT A SCALE OF 1:250

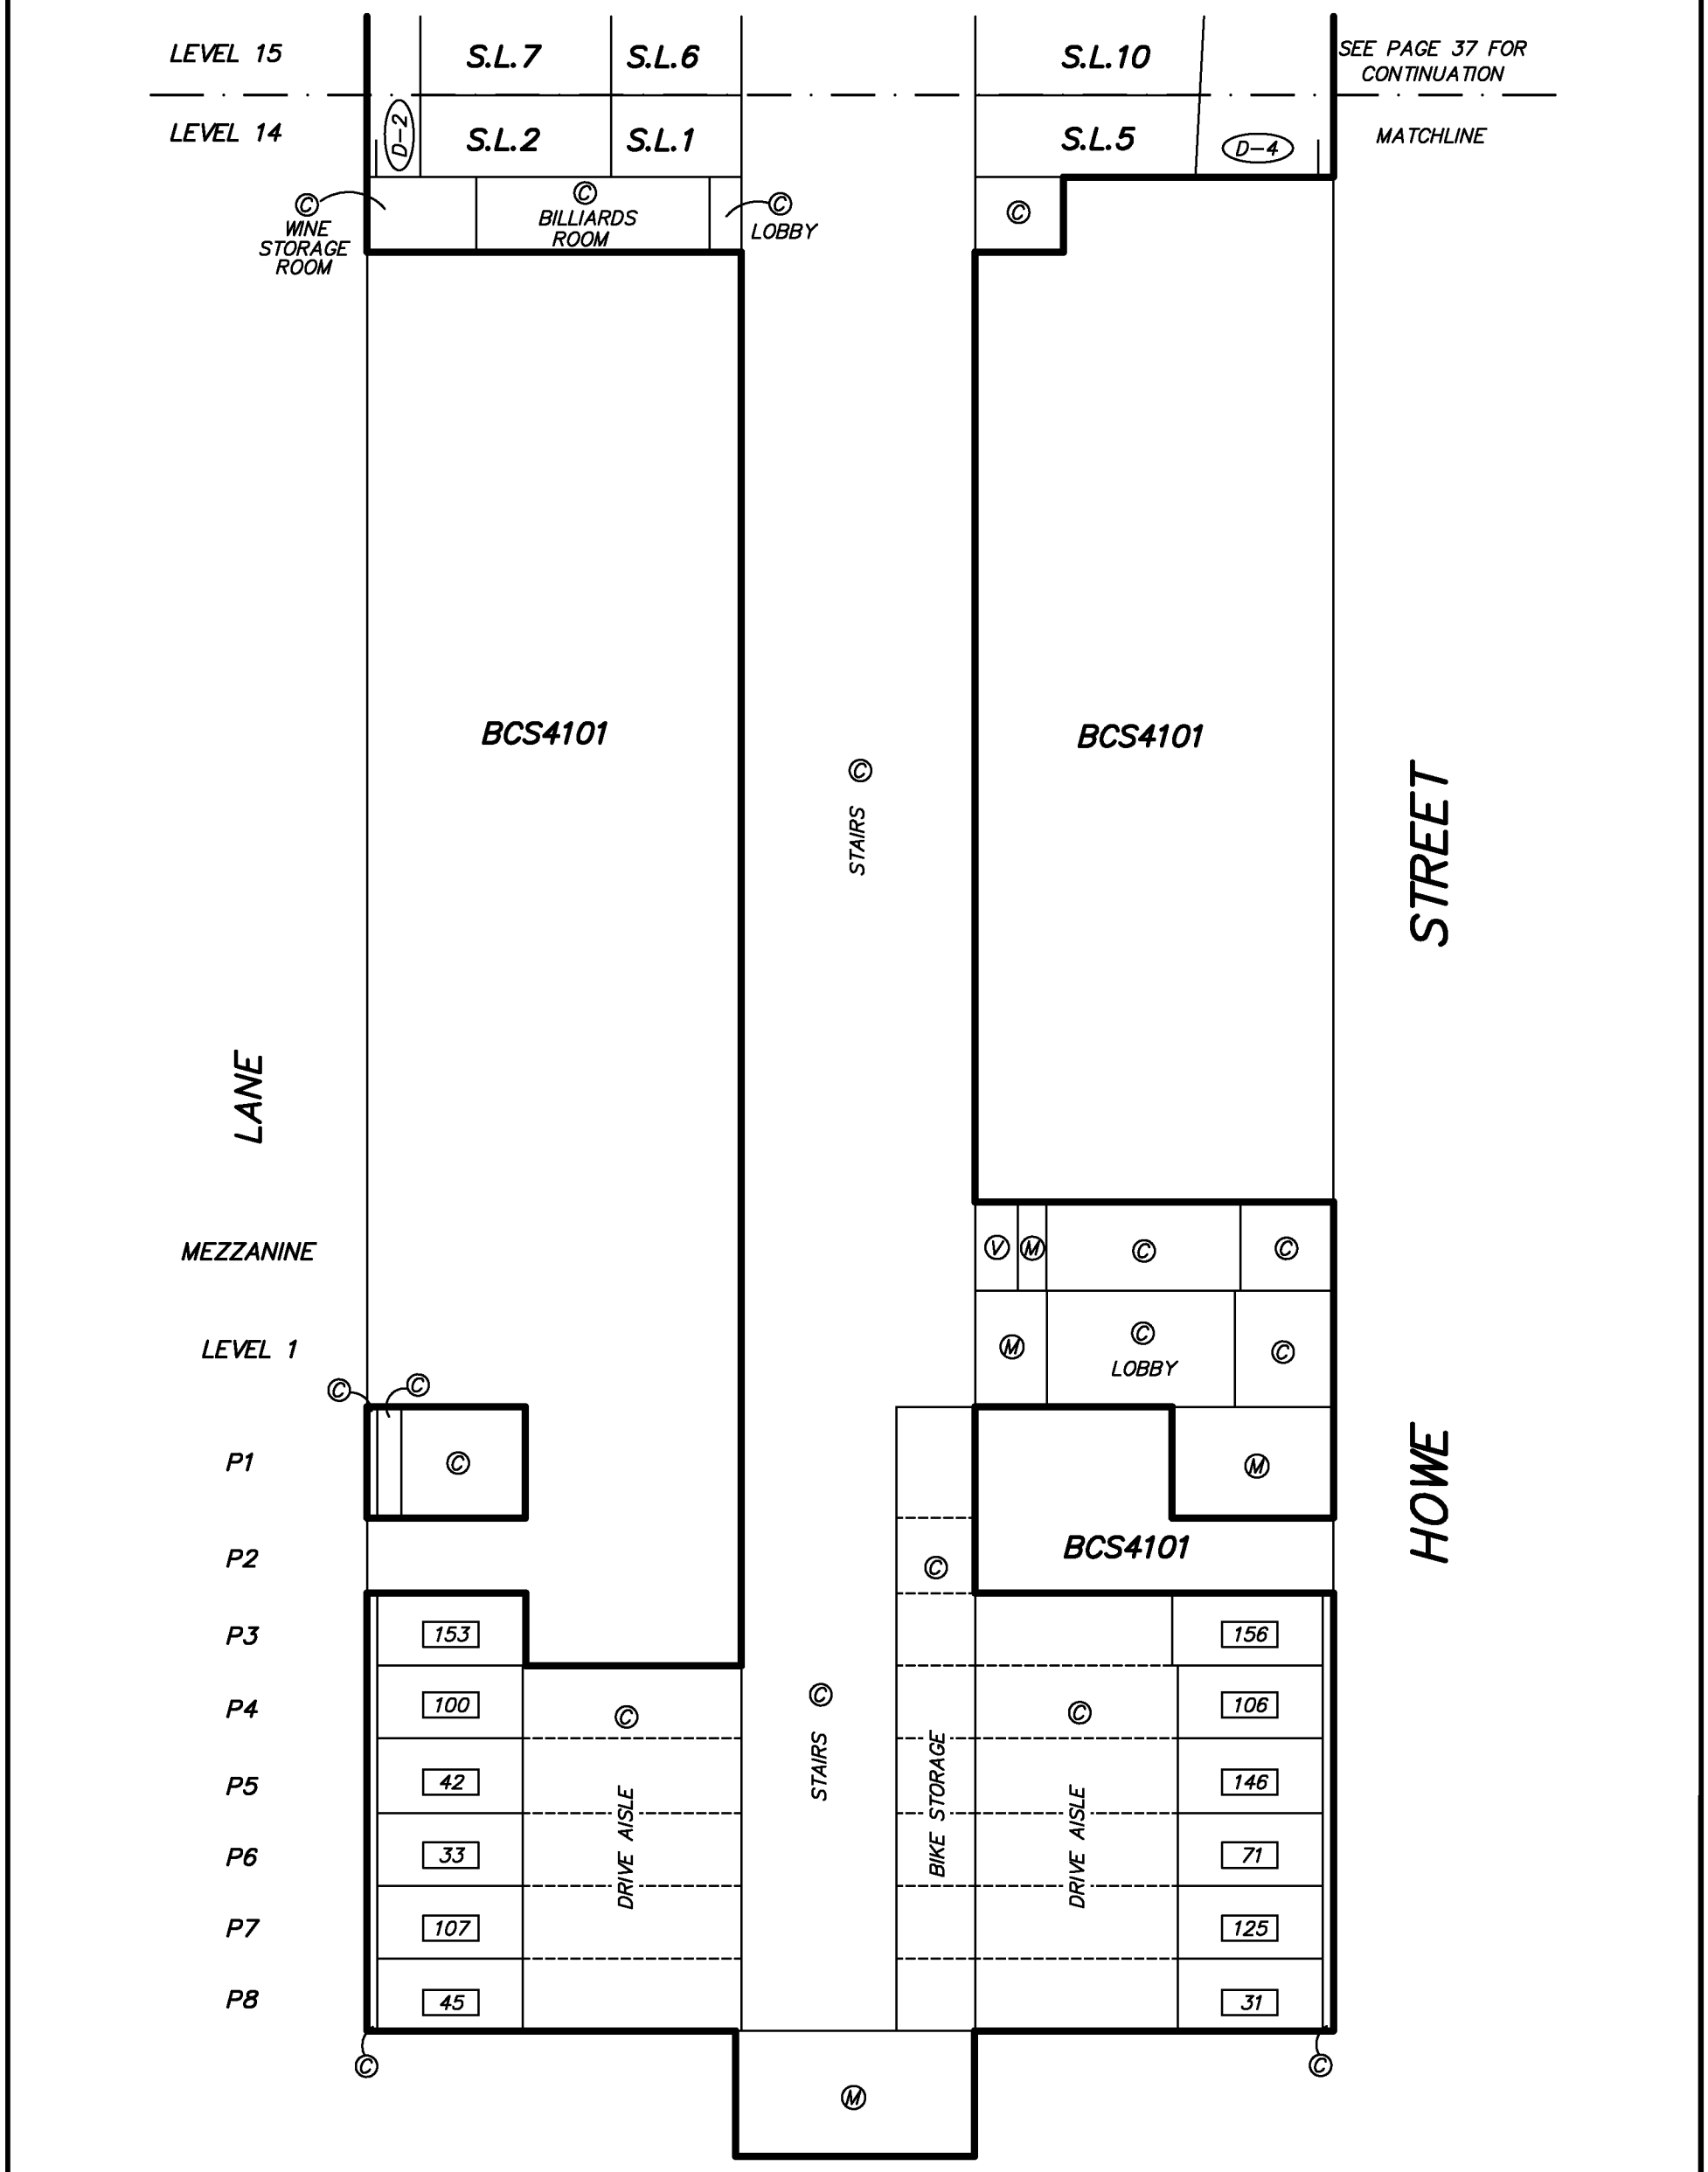

SECTION B – B'

GRANT BUTLER, BCLS
7 NOVEMBER, 2012

BUTLER SUNDVICK
201 – 1375 McLean Drive
Vancouver, BC V5L 3N7
www.butlersundvick.ca
Tel. 604–872–7211

File: 3448
Dwg: 3448–FS–R

SECTIONS

STRATA PLAN EPS849

SECTION B–B' 2 OF 3

0 5 10 15 20 25

SCALE 1 : 250 DISTANCES ARE IN METRES

THE INTENDED PLOT SIZE OF THIS PLAN IS 280mm IN WIDTH BY 432mm IN HEIGHT (B SIZE) WHEN PLOTTED AT A SCALE OF 1:250

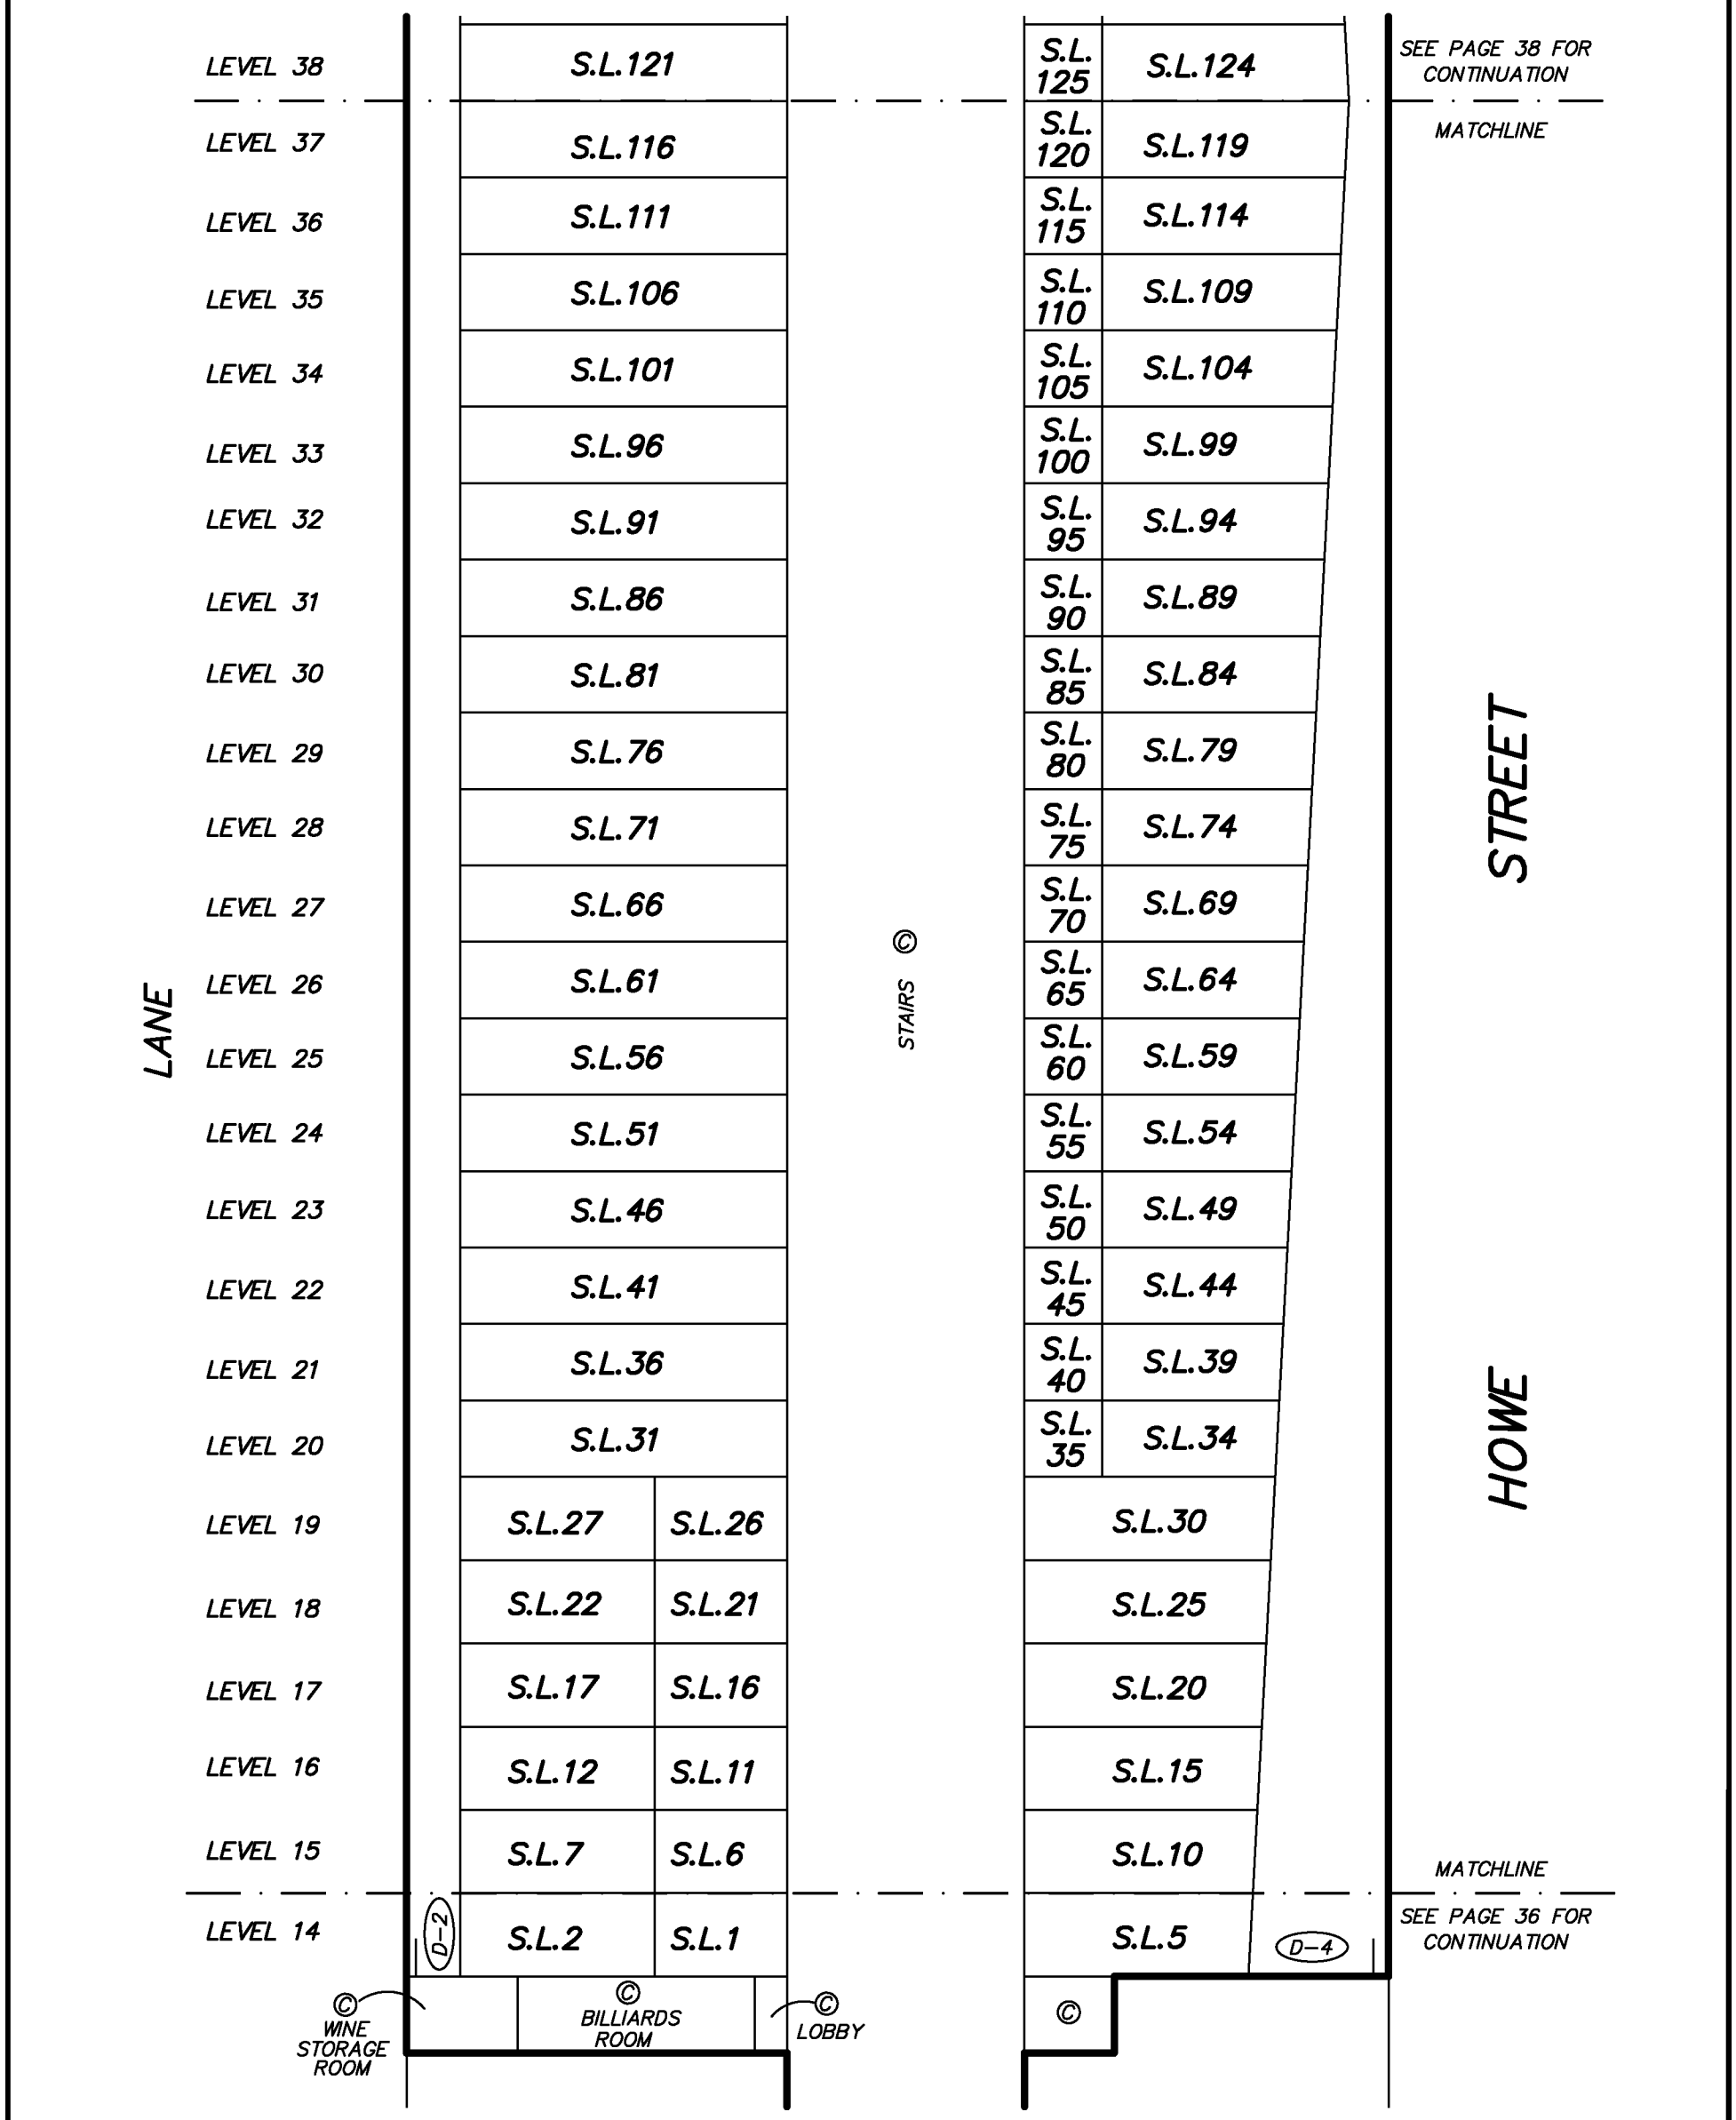

SECTION B – B'

GRANT BUTLER, BCLS
7 NOVEMBER, 2012

BUTLER SUNDVICK
201 – 1375 McLean Drive
Vancouver, BC V5L 3N7
www.butlersundvick.ca
Tel. 604–872–7211

File: 3448
Dwg: 3448–FS–R

SECTIONS

STRATA PLAN EPS849

SECTION B–B' 3 OF 3

0 5 10 15 20 25

SCALE 1 : 250 DISTANCES ARE IN METRES

THE INTENDED PLOT SIZE OF THIS PLAN IS 280mm IN WIDTH BY 432mm IN HEIGHT (B SIZE) WHEN PLOTTED AT A SCALE OF 1:250

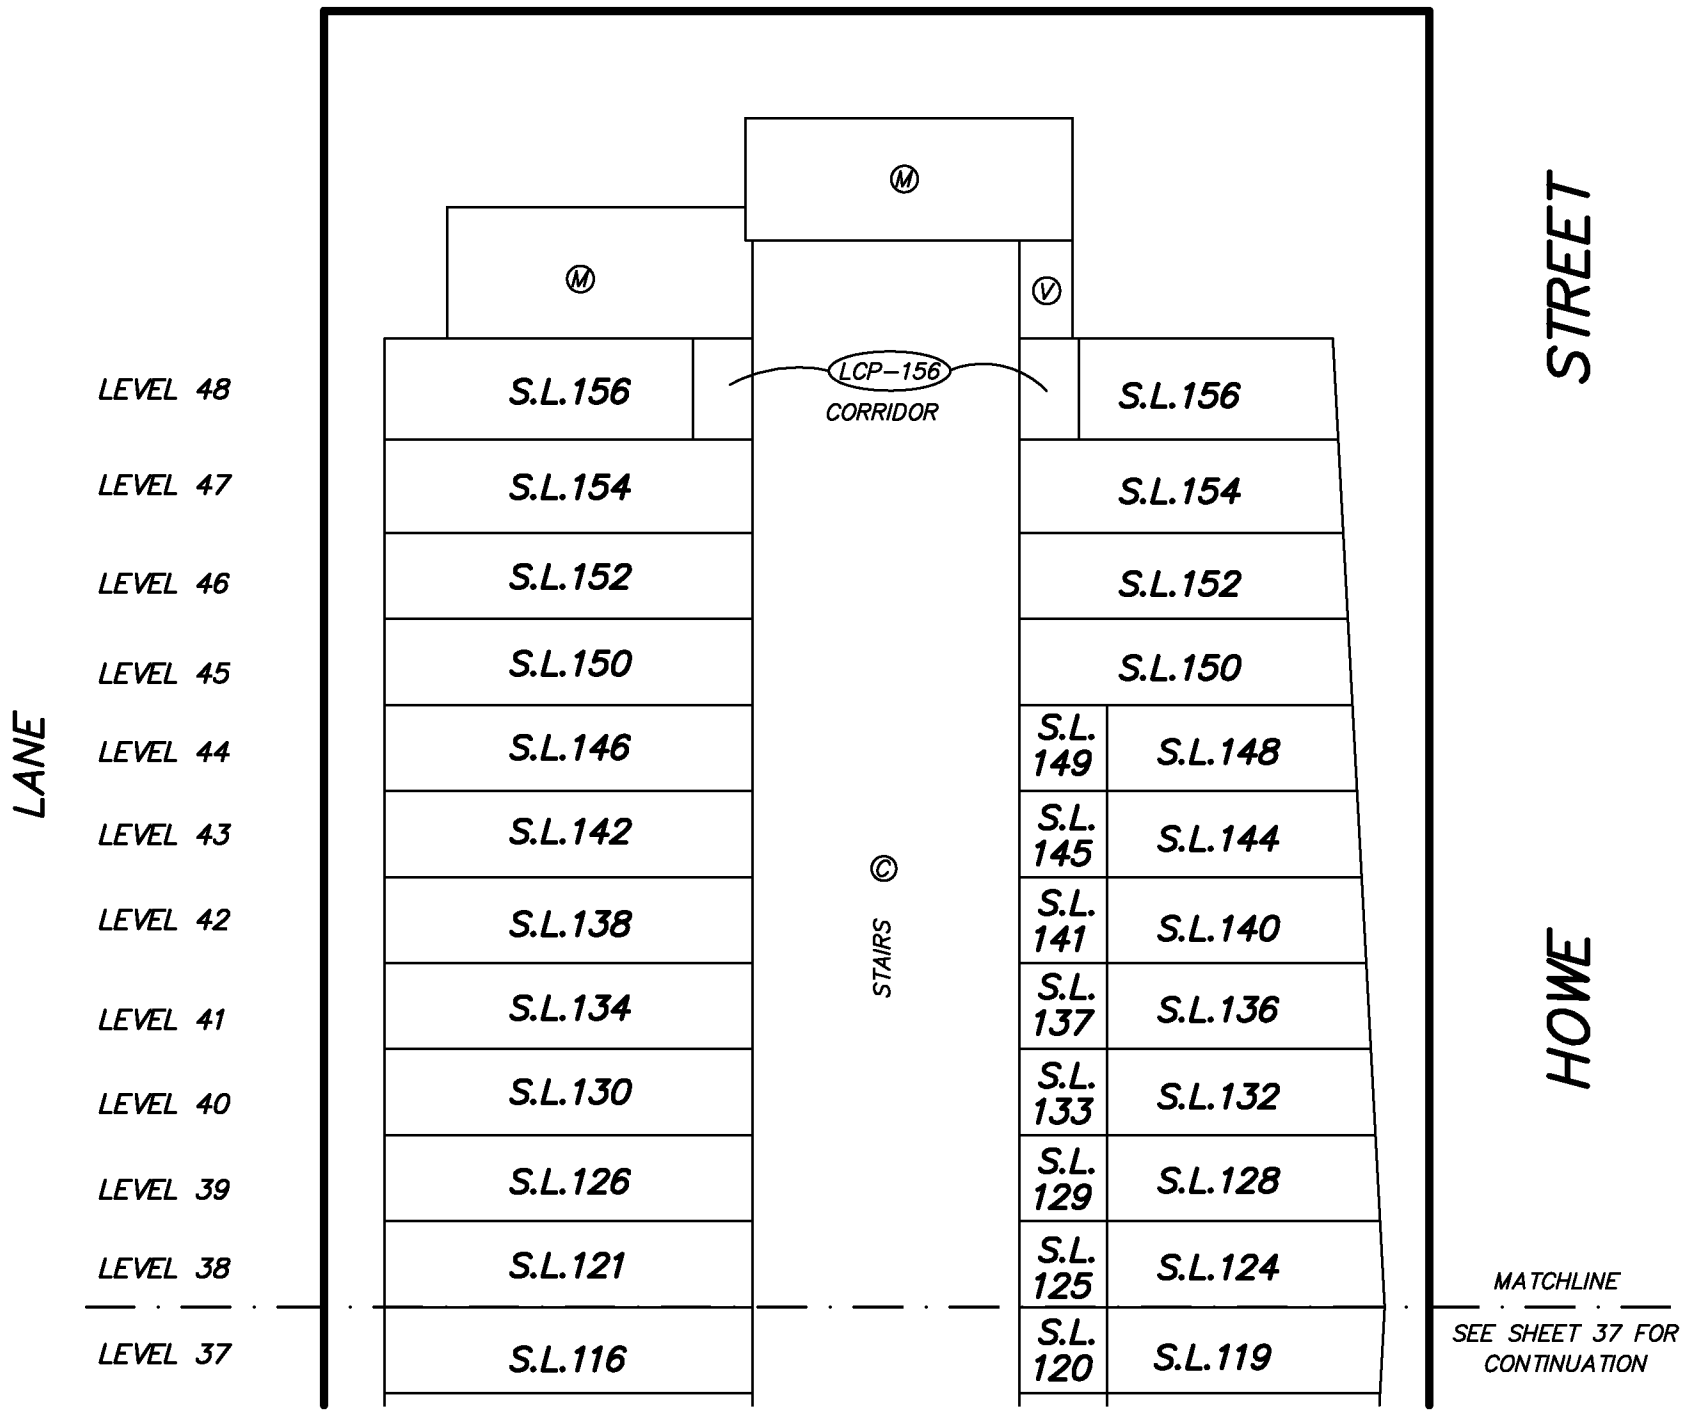

SECTION B – B'

GRANT BUTLER, BCLS
7 NOVEMBER, 2012

BUTLER SUNDVICK
201 – 1375 McLean Drive
Vancouver, BC V5L 3N7
www.butlersundvick.ca
Tel. 604–872–7211

File: 3448
Dwg: 3448–FS–R

DETAILS

UNDERGROUND PARKING LEVELS 6, 7 & 8

0 5 10 15

SCALE 1 : 150 DISTANCES ARE IN METRES

THE INTENDED PLOT SIZE OF THIS PLAN IS 280mm IN WIDTH BY 432mm IN HEIGHT (B SIZE) WHEN PLOTTED AT A SCALE OF 1:150

STRATA PLAN EPS849

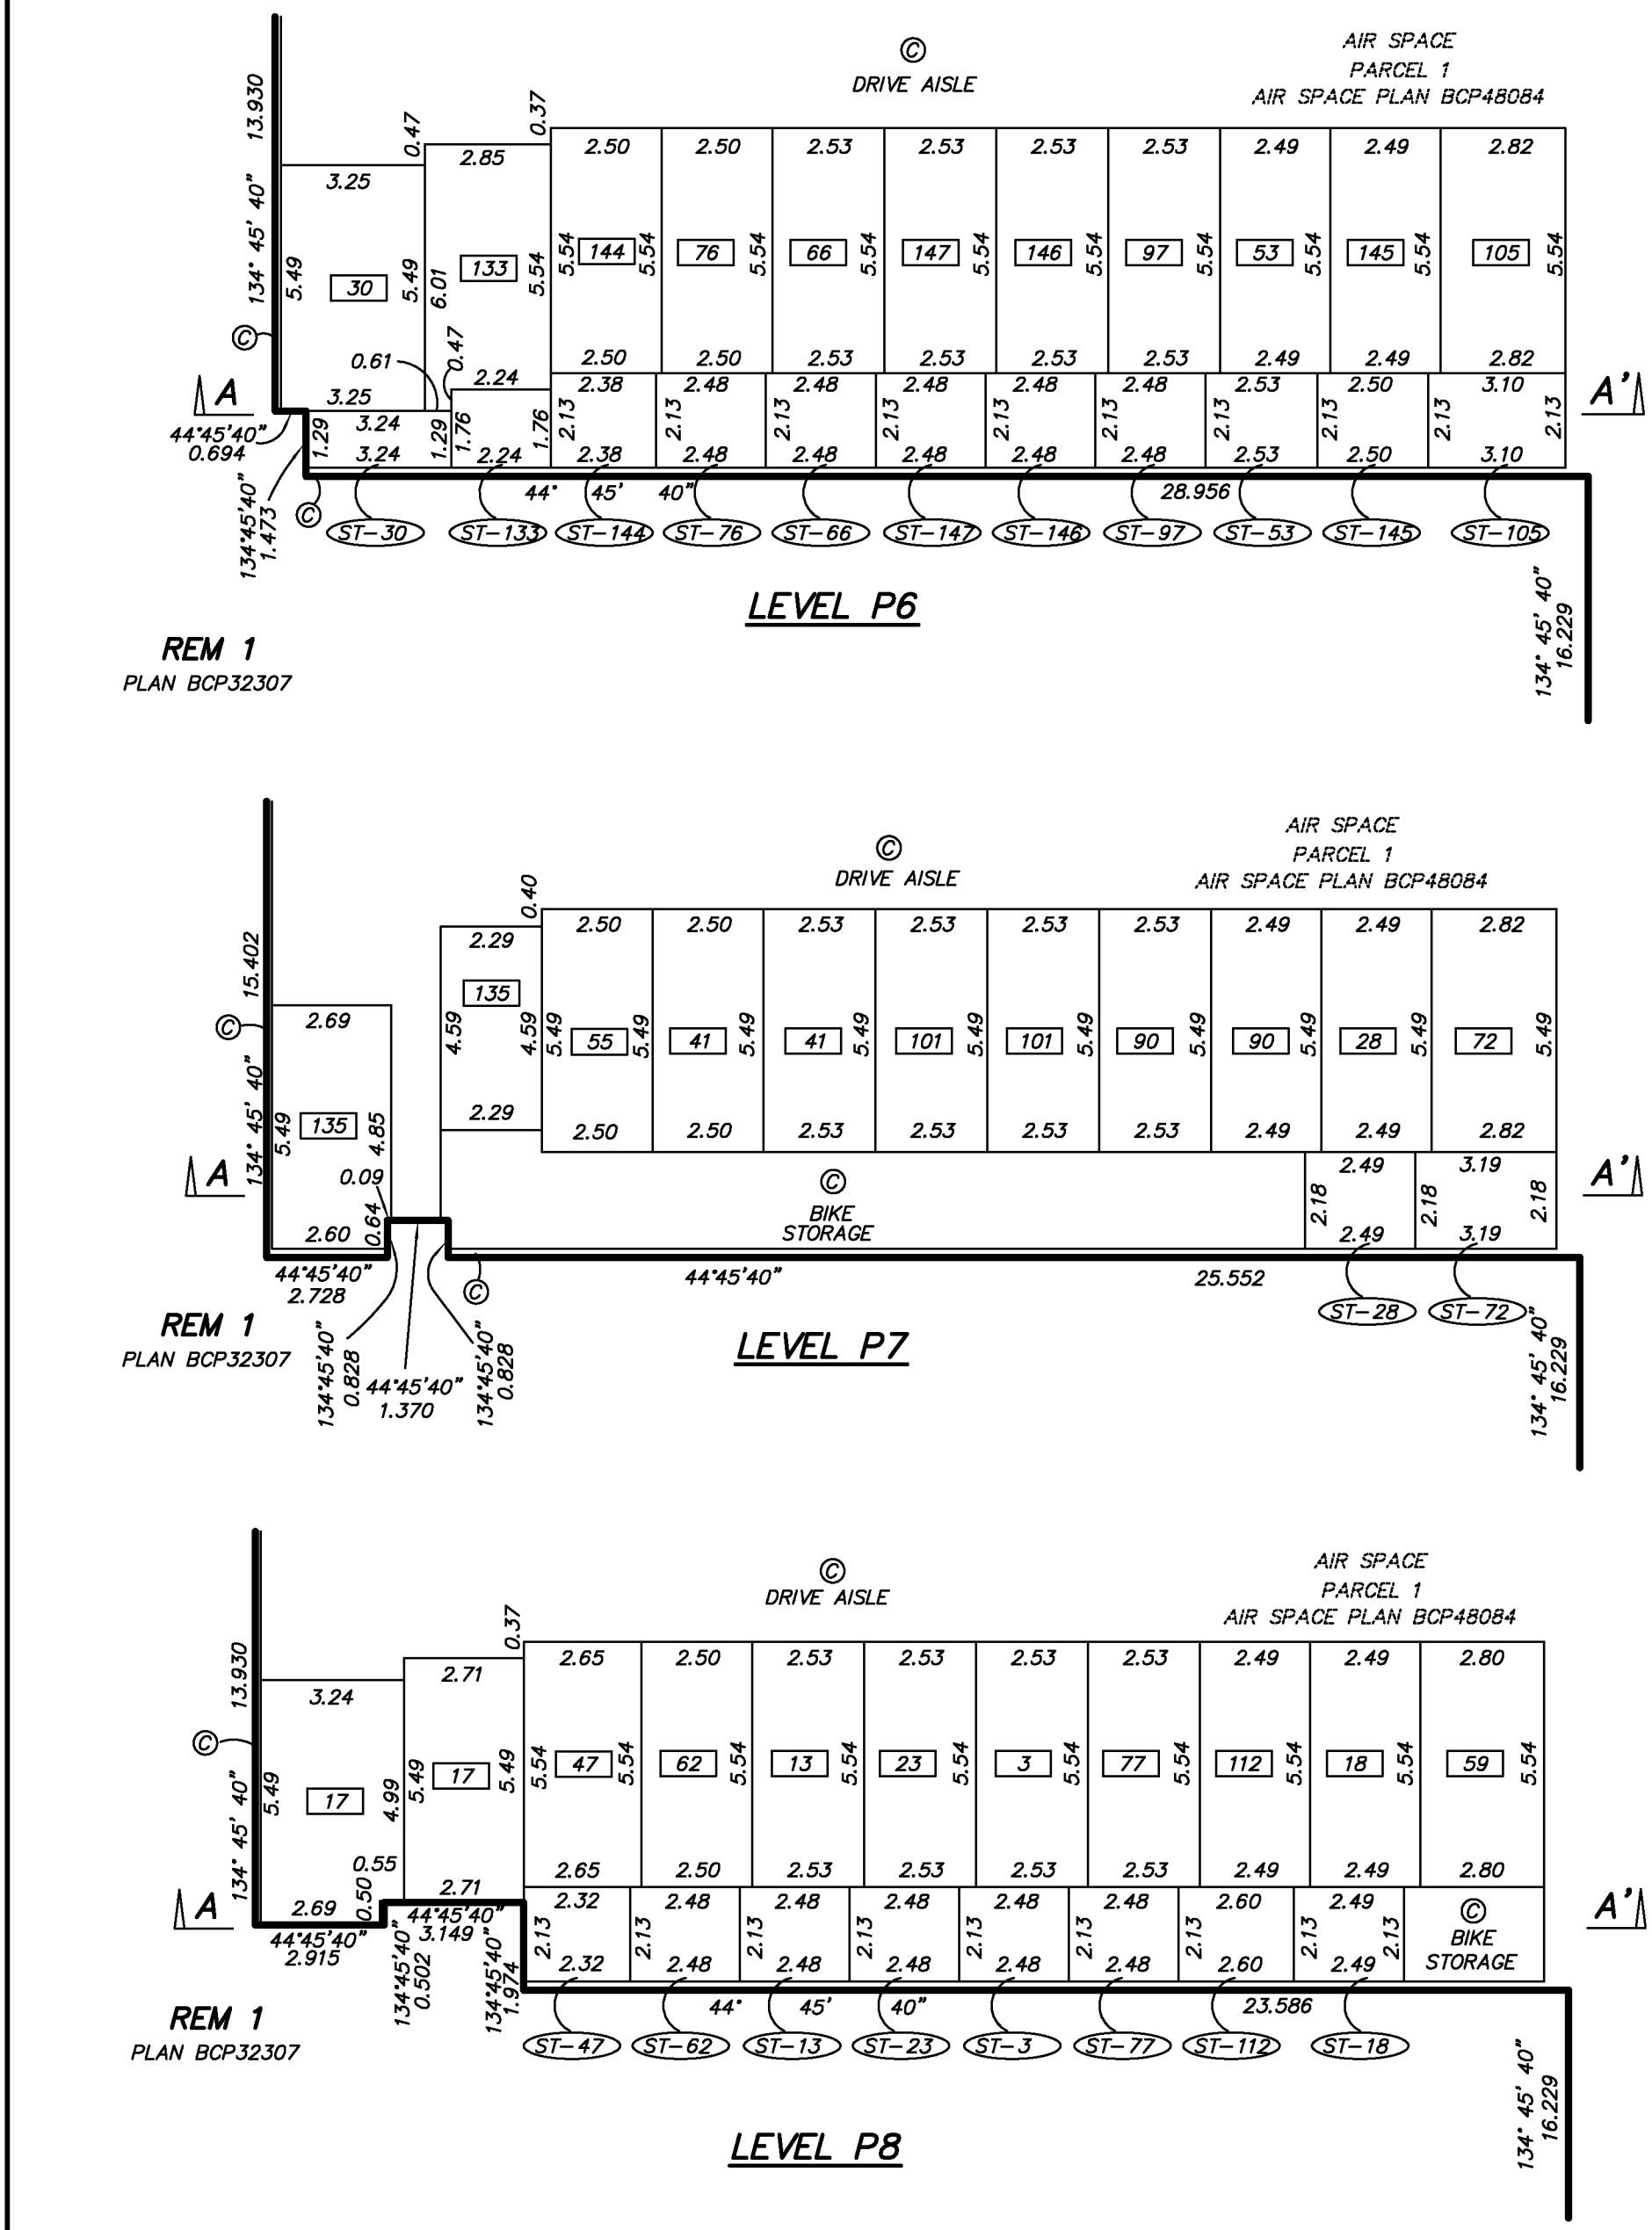

NOTE

UNLESS OTHERWISE STATED,
ALL PROJECT BEARINGS ARE 0°, 90°, OR 45°
GRANT BUTLER, BCLS
7 NOVEMBER, 2012

BUTLER SUNDVICK
201 – 1375 McLean Drive
Vancouver, BC V5L 3N7
www.butlersundvick.ca
Tel. 604–872–7211

File: 3448
Dwg: 3448–FS–R

DETAILS

STRATA PLAN EPS849

UNDERGROUND PARKING LEVELS 4 & 5

0 5 10 15

SCALE 1 : 150 DISTANCES ARE IN METRES

THE INTENDED PLOT SIZE OF THIS PLAN IS 280mm IN WIDTH BY 432mm IN HEIGHT (B SIZE) WHEN PLOTTED AT A SCALE OF 1:150

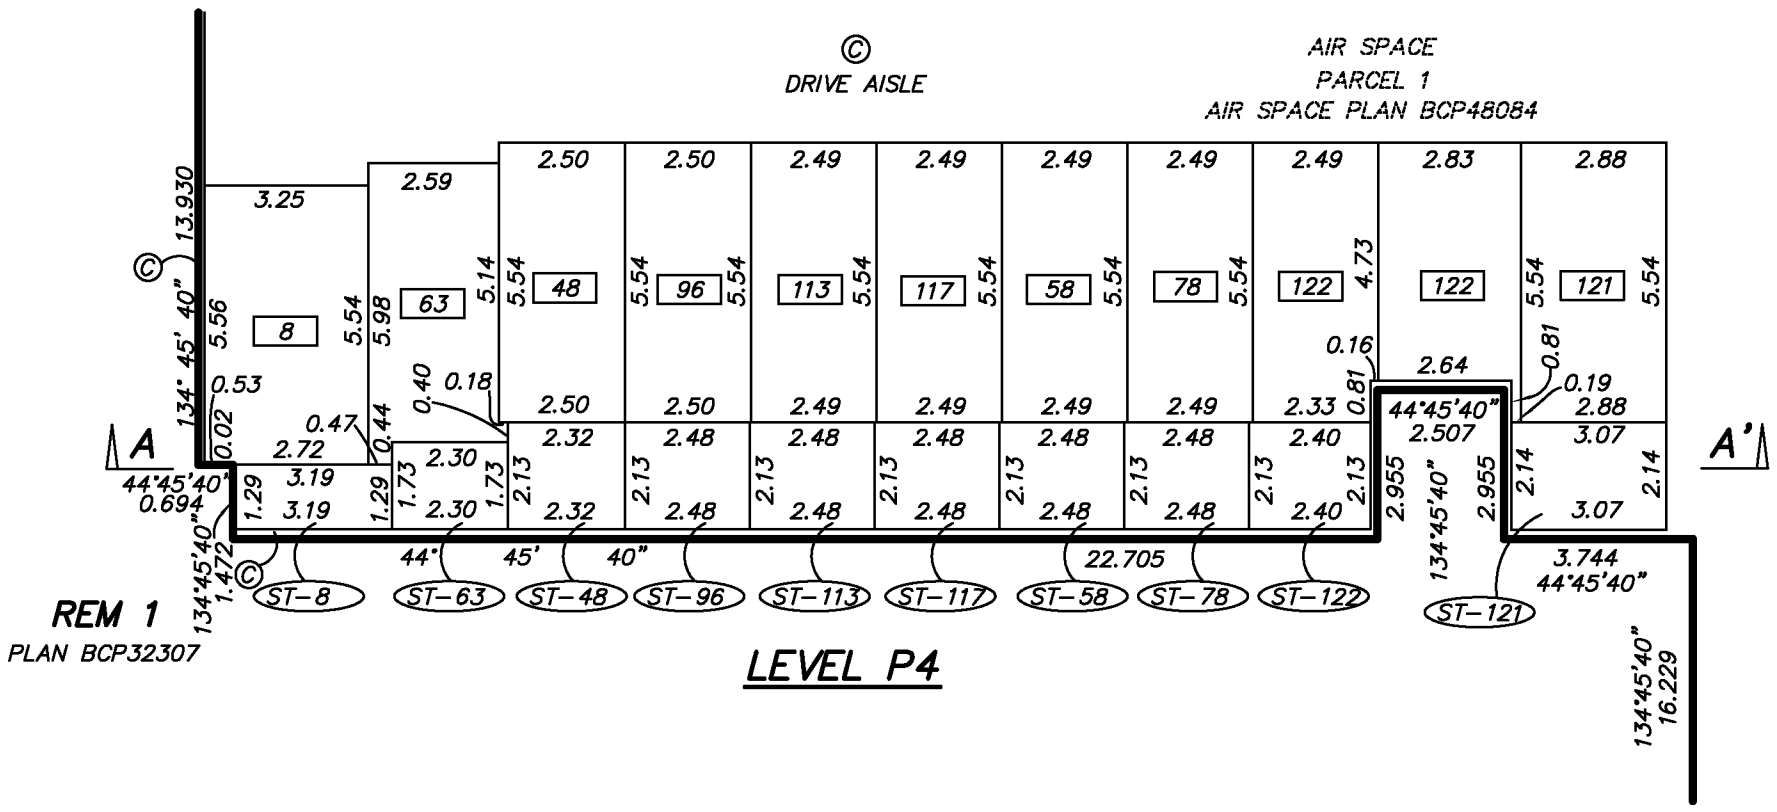

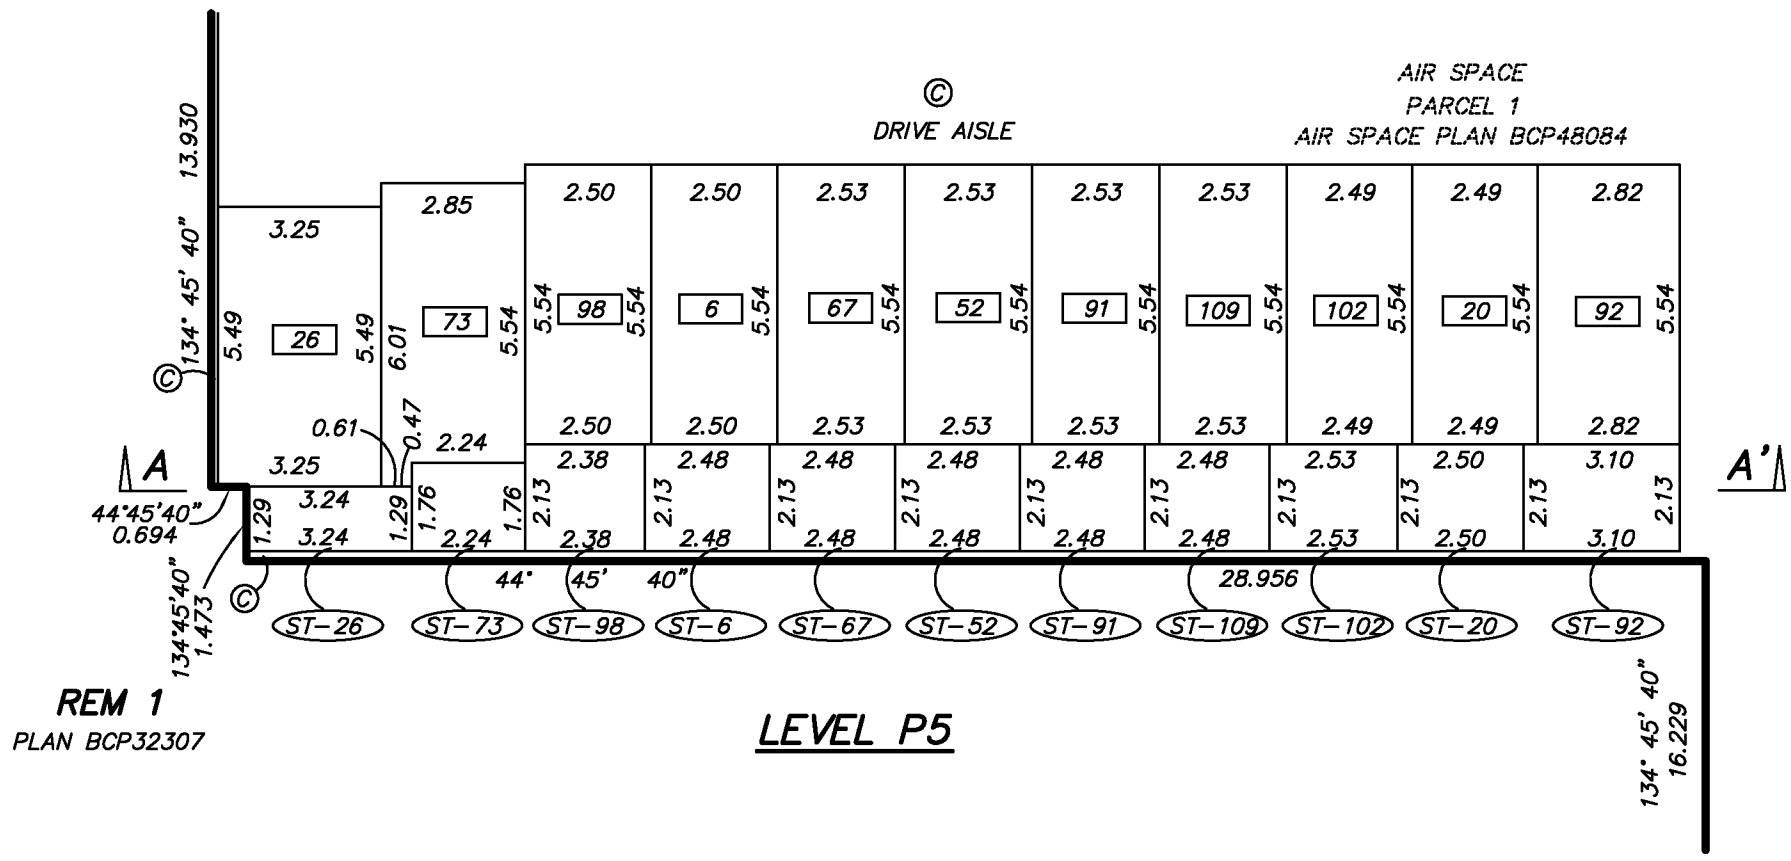

NOTE

UNLESS OTHERWISE STATED,
ALL PROJECT BEARINGS ARE 0°, 90°, OR 45°
GRANT BUTLER, BCLS
7 NOVEMBER, 2012

BUTLER SUNDVICK
201 – 1375 McLean Drive
Vancouver, BC V5L 3N7
www.butlersundvick.ca
Tel. 604–872–7211

File: 3448
Dwg: 3448–FS–R