FILED LMLMS4107 Q47840 2005-05-26-11.29.13.858876

STRATA PLAN OF LOT 'J', BLOCK 15, DISTRICT LOT 185, GROUP ONE, NEW WESTMINSTER DISTRICT, PLAN LMP 44987

STRATA PLAN LMS 4107

DEPOSITED AND REGISTERED IN THE LAND TITLE OFFICE AT NEW WESTMINSTER, B.C.

THIS 15th DAY OF FEBRUARY 2000.

J. Small / per DLC

~~Assistant~~ Deputy Registrar

BP 34441 - BP 34906

INTEGRATED SURVEY AREA No. 31, NAD83.
CITY OF VANCOUVER
B.C.G.S. 92G.025

Scale 1:250

4 2 0 5 10

ALL DISTANCES ARE IN METRES AND DECIMALS THEREOF.

DELTA PINNACLE HOTEL

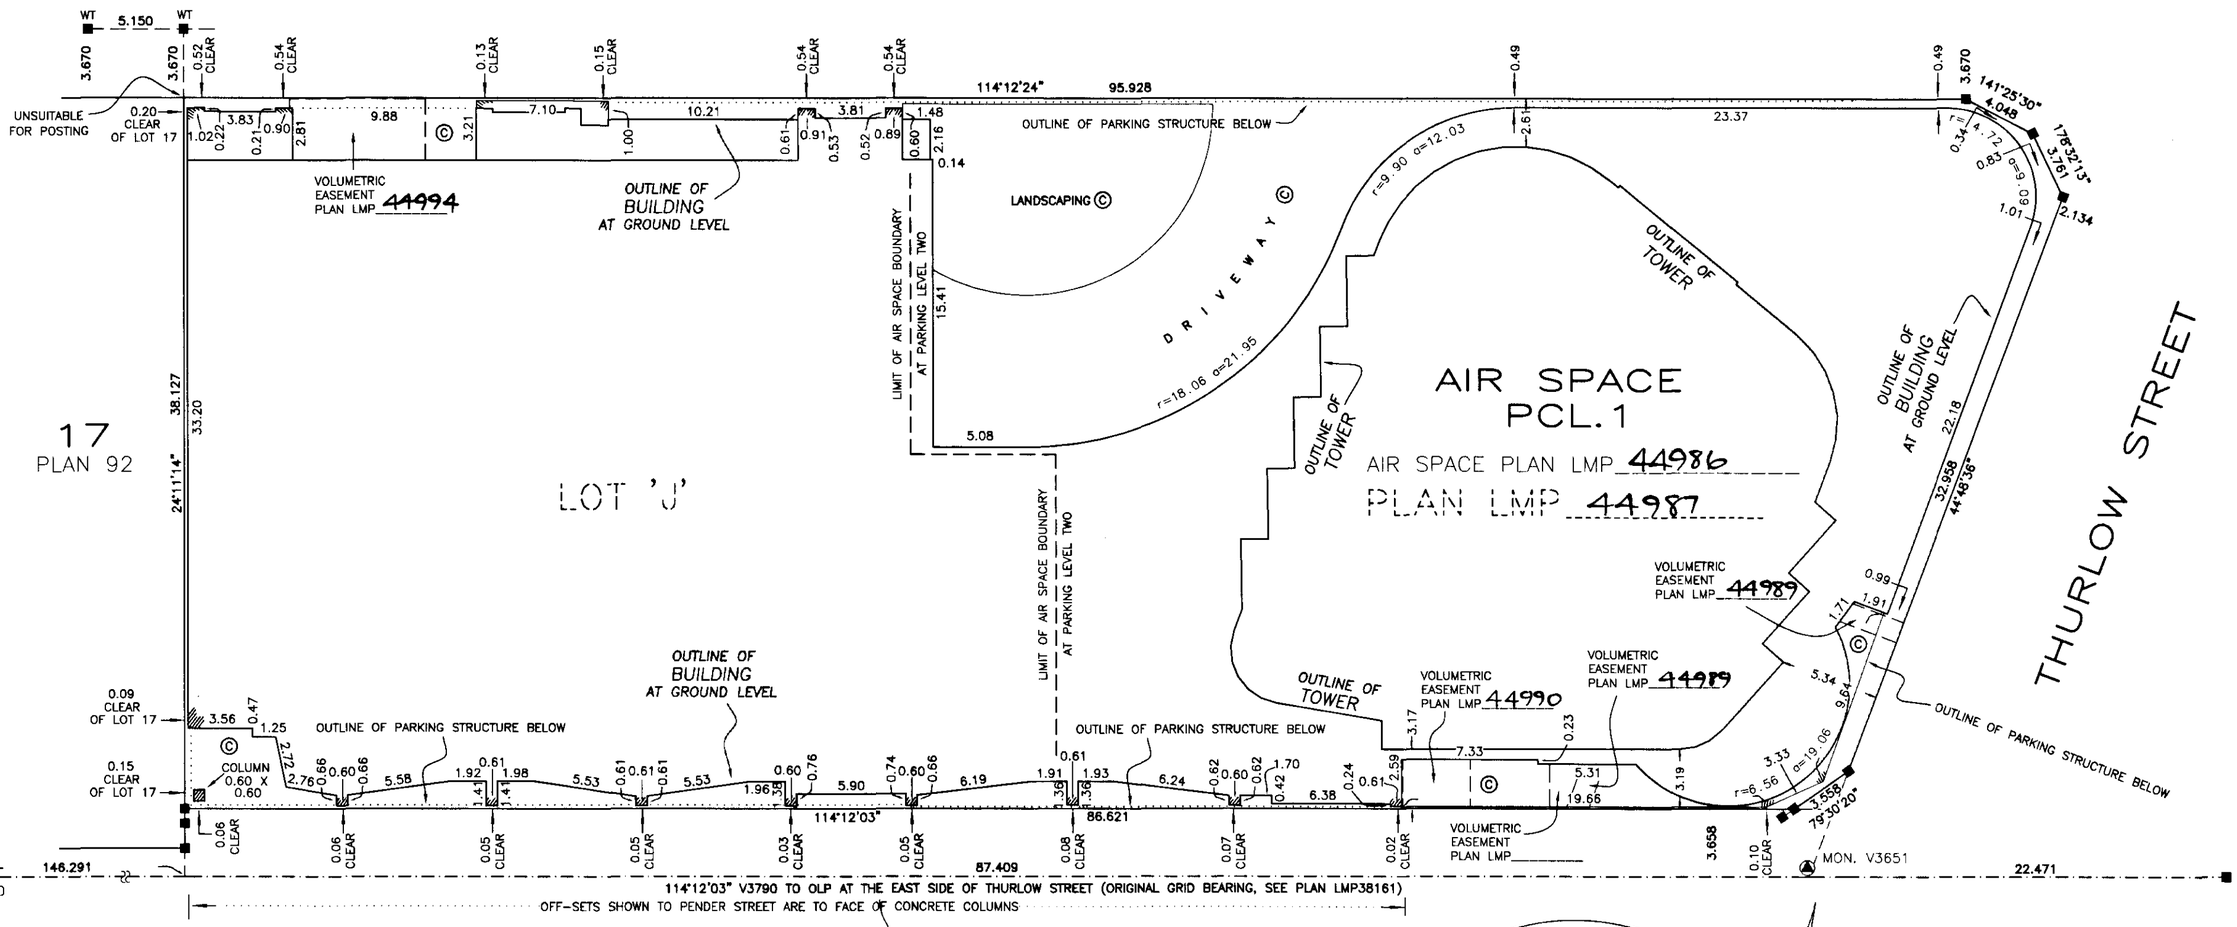

LEGEND

GRID BEARINGS ARE DERIVED FROM ORIGINAL OBSERVATIONS BETWEEN CONTROL MONUMENTS V3790 AND V3651, (SEE PLAN LMP38161), INTEGRATED SURVEY AREA # 31, NAD83, (C.S.R.S.)

THIS PLAN SHOWS GROUND LEVEL MEASURED DISTANCES. PRIOR TO COMPUTATION OF U.T.M. COORDINATES, MULTIPLY BY A COMBINED SCALE FACTOR OF 0.9996010.

© – DENOTES COMMON PROPERTY
Wt – DENOTES WITNESS
▲ – DENOTES CONTROL MONUMENT
■ – DENOTES STANDARD LEAD PLUG FOUND

ELEVATIONS SHOWN ON SECTIONS ARE GEODETIC NAD83, (C.S.R.S.), FROM AIR SPACE PLAN LMP 44986

BENNETT & ASSOCIATES
B.C. LAND SURVEYORS
#201 – 275 FELL AVENUE
NORTH VANCOUVER, B.C.
V7P 3R5
PH. 980–4868
FX. 980–5856

FILE: C:\PK3\11962\ST11962-1F.DWG

DETAIL
Not to Scale

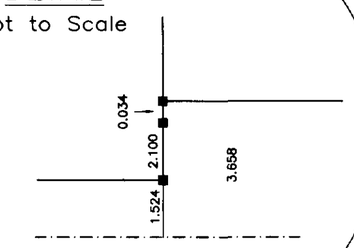

THE ADDRESS FOR SERVICE OF DOCUMENTS ON THE STRATA CORPORATION IS:–

THE OWNER, STRATA PLAN LMS 4107

~~McCARTHY TETRAULT~~

~~1300 777 DUNSMUIR STREET~~

~~VANCOUVER, B.C.~~

~~V7Y 1K2~~

c/o #300-911 Homer St
Vancouver, BC V6B 2W6
Change of Address- See BP40639

CIVIC ADDRESSES ARE AS FOLLOWS:–

1122, 1128, 1132, 1136, & 1138 ALL OF WEST HASTINGS STREET, AND 1101, 1109, 1127, 1129, 1131, 1133, 1135, & 1139, ALL OF WEST PENDER STREET, AND 475 THURLOW STREET, ALL OF VANCOUVER, B.C.

THIS PLAN LIES WITHIN THE GREATER VANCOUVER REGIONAL DISTRICT

DETAIL
Not to Scale

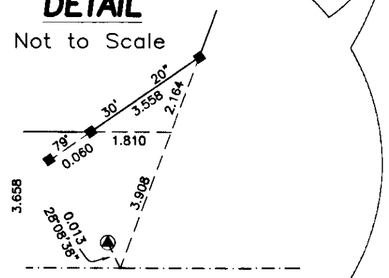

I, J. NEIL BENNETT OF NORTH VANCOUVER A BRITISH COLUMBIA LAND SURVEYOR, HEREBY CERTIFY THAT THE BUILDING, ERECTED ON THE PARCEL DESCRIBED ABOVE IS WHOLLY WITHIN THE EXTERNAL BOUNDARIES OF THAT PARCEL.

DATED THIS 3rd DAY OF December, 1999.

B.C.L.S.

FILED LMLMS4107 Q47840 2005-05-26-11.29.13.858876

CONDOMINIUM ACT

STRATA PLAN LMS 4107

SCHEDULES

LOT NUMBER	SHEET NUMBER	FORM 1 SCHEDULE OF UNIT ENTITLEMENT	FORM 2 SCHEDULE OF INTEREST UPON DESTRUCTION	FORM 3 SCHEDULE OF VOTING RIGHTS
		UNIT ENTITLEMENT	INTEREST UPON DESTRUCTION	NUMBER OF VOTES
1	30, 51, 60	507	2640	2.3
2	30, 51	297	1540	1.3
3	30, 51, 58	279	1400	1.2
4	30, 51	277	1400	1.2
5	30, 51, 54	321	1540	1.3
6	30, 54	206	1140	1.0
7	30, 54	252	1540	1.3
8	30, 54	292	1580	1.3
9	30, 49, 54	283	1440	1.2
10	30, 49	217	1180	1.0
11	30, 49, 58	265	1440	1.2
12	30, 49	281	1480	1.3
13	30, 49	285	1480	1.3
14	30, 49	277	1480	1.3
15	30, 49, 60	600	2940	2.5
16	30, 60	374	1700	1.4
17	32, 51, 60	518	2640	2.3
18	32, 51	297	1540	1.3
19	32, 51, 58	273	1420	1.2
20	32, 51	277	1420	1.2
21	32, 51, 54	318	1560	1.3
22	32, 54	198	1140	1.0
23	32, 54	249	1560	1.3
24	32, 54	296	1600	1.4
25	32, 49, 54	339	1700	1.4
26	32, 49	224	1200	1.0
27	32, 49, 58	284	1480	1.3
28	32, 49	281	1480	1.3
29	32, 49	286	1480	1.3
30	32, 49	277	1480	1.3
31	32, 49, 60	584	2940	2.5
32	32, 60	377	1700	1.4
33	35, 60	326	1780	1.5
34	35, 51, 60	364	1800	1.5
35	35, 51	295	1730	1.5
36	35, 51, 58	347	1800	1.5
37	35, 51	346	1800	1.5
38	35, 51, 54	344	1800	1.5
39	35, 51, 54	352	1800	1.5
40	35, 54	297	1800	1.5
41	35, 54	328	1800	1.5
42	35, 49, 54	399	2040	1.7
43	35, 49	350	1820	1.6
44	35, 49, 58	349	1820	1.6
45	35, 49	355	1820	1.6
46	35, 49	348	1820	1.6
47	35, 49	355	1820	1.6
48	35, 49	426	2330	2.0
49	35, 60	363	1820	1.6
50	35, 60	375	1820	1.6
51	35, 60	328	1790	1.5
52	35, 51, 60	360	1810	1.5
53	35, 51	295	1740	1.5
54	35, 51, 58	347	1810	1.5
55	35, 51	346	1810	1.5
56	35, 51, 54	347	1810	1.5
57	35, 51, 54	351	1810	1.5
58	35, 54	297	1810	1.5
59	35, 54	334	1810	1.5

SCHEDULES

LOT NUMBER	SHEET NUMBER	FORM 1 SCHEDULE OF UNIT ENTITLEMENT	FORM 2 SCHEDULE OF INTEREST UPON DESTRUCTION	FORM 3 SCHEDULE OF VOTING RIGHTS
		UNIT ENTITLEMENT	INTEREST UPON DESTRUCTION	NUMBER OF VOTES
60	35, 49, 54	397	2050	1.7
61	35, 49	349	1830	1.6
62	35, 49, 58	350	1830	1.6
63	35, 49	355	1830	1.6
64	35, 49	348	1830	1.6
65	35, 49	352	1830	1.6
66	35, 49	428	2340	2.0
67	35, 60	364	1830	1.6
68	35, 60	374	1830	1.6
69	36, 59	326	1800	1.5
70	36, 50, 59	360	1820	1.6
71	36, 50	295	1750	1.5
72	36, 50, 56	347	1820	1.6
73	36, 50	346	1820	1.6
74	36, 50, 52	344	1820	1.6
75	36, 50, 52	353	1820	1.6
76	36, 52	297	1820	1.6
77	36, 52	330	1820	1.6
78	36, 48, 52	397	2060	1.8
79	36, 48	349	1840	1.6
80	36, 48, 56	350	1840	1.6
81	36, 48	353	1840	1.6
82	36, 48	350	1840	1.6
83	36, 48	351	1840	1.6
84	36, 48	429	2350	2.0
85	36, 59	363	1840	1.6
86	36, 59	374	1840	1.6
87	36, 59	328	1810	1.5
88	36, 50, 59	361	1830	1.6
89	36, 50	293	1760	1.5
90	36, 50, 56	347	1830	1.6
91	36, 50	346	1830	1.6
92	36, 50, 52	346	1830	1.6
93	36, 50, 52	351	1830	1.6
94	36, 52	299	1830	1.6
95	36, 52	334	1830	1.6
96	36, 48, 52	398	2070	1.8
97	36, 48	349	1850	1.6
98	36, 48, 56	350	1850	1.6
99	36, 48	353	1850	1.6
100	36, 48	350	1850	1.6
101	36, 48	351	1850	1.6
102	36, 48	431	2360	2.0
103	36, 59	364	1850	1.6
104	36, 59	374	1850	1.6
105	37, 59	327	1820	1.6
106	37, 50, 59	362	1840	1.6
107	37, 50	293	1770	1.5
108	37, 50, 56	347	1840	1.6
109	37, 50	346	1840	1.6
110	37, 50, 52	347	1840	1.6
111	37, 50, 52	350	1840	1.6
112	37, 52	299	1840	1.6
113	37, 52	334	1840	1.6
114	37, 48, 52	398	2080	1.8
115	37, 48	349	1860	1.6
116	37, 48, 56	350	1860	1.6
117	37, 48	353	1860	1.6
118	37, 48	350	1860	1.6

DATED THIS 3rd DAY OF December, 1999.

B.C.L.S.

FILE: C:\PK3\ST11962-2F.DWG

CONDOMINIUM ACT

STRATA PLAN LMS 4107

SCHEDULES

LOT NUMBER	SHEET NUMBER	FORM 1	FORM 2	FORM 3
		SCHEDULE OF UNIT ENTITLEMENT	SCHEDULE OF INTEREST UPON DESTRUCTION	SCHEDULE OF VOTING RIGHTS
		UNIT ENTITLEMENT	INTEREST UPON DESTRUCTION	NUMBER OF VOTES
119	37, 48	351	1860	1.6
120	37, 48	431	2370	2.0
121	37, 59	364	1860	1.6
122	37, 59	374	1860	1.6
123	37, 59	327	1830	1.6
124	37, 50, 59	361	1850	1.6
125	37, 50	293	1780	1.5
126	37, 50, 56	347	1850	1.6
127	37, 50	344	1850	1.6
128	37, 50 52	347	1850	1.6
129	37, 50, 52	351	1850	1.6
130	37, 52	299	1850	1.6
131	37, 52	334	1850	1.6
132	37, 48, 52	398	2090	1.8
133	37, 48	349	1870	1.6
134	37, 48, 56	350	1870	1.6
135	37, 48	353	1870	1.6
136	37, 48	350	1870	1.6
137	37, 48	353	1870	1.6
138	37, 48	427	2380	2.0
139	37, 59	363	1870	1.6
140	37, 59	375	1870	1.6
141	38, 59	328	1840	1.6
142	38, 50, 59	361	1860	1.6
143	38, 50	293	1790	1.5
144	38, 50, 56	347	1860	1.6
145	38, 50	344	1860	1.6
146	38, 50, 52	347	1860	1.6
147	38, 50, 52	351	1860	1.6
148	38, 52	299	1860	1.6
149	38, 52	335	1860	1.6
150	38, 48, 52	396	2100	1.8
151	38, 48	350	1880	1.6
152	38, 48, 56	350	1880	1.6
153	38, 48	353	1880	1.6
154	38, 48	350	1880	1.6
155	38, 48	353	1880	1.6
156	38, 48	426	2390	2.0
157	38, 59	365	1880	1.6
158	38, 59	375	1880	1.6
159	38, 59	327	1850	1.6
160	38, 50, 59	361	1870	1.6
161	38, 50	293	1800	1.5
162	38, 50, 56	347	1870	1.6
163	38, 50	344	1870	1.6
164	38, 50, 52	347	1870	1.6
165	38, 50, 52	351	1870	1.6
166	38, 52	299	1870	1.6
167	38, 52	335	1870	1.6
168	38, 48, 52	396	2110	1.8
169	38, 48	350	1890	1.6
170	38, 48, 56	350	1890	1.6
171	38, 48	353	1890	1.6
172	38, 48	350	1890	1.6
173	38, 48	353	1890	1.6
174	38, 48	426	2400	2.0
175	38, 59	365	1890	1.6
176	38, 59	375	1890	1.6
177	39, 59	327	1860	1.6

SCHEDULES

LOT NUMBER	SHEET NUMBER	FORM 1	FORM 2	FORM 3
		SCHEDULE OF UNIT ENTITLEMENT	SCHEDULE OF INTEREST UPON DESTRUCTION	SCHEDULE OF VOTING RIGHTS
		UNIT ENTITLEMENT	INTEREST UPON DESTRUCTION	NUMBER OF VOTES
178	39, 50, 59	361	1880	1.6
179	39, 50	293	1810	1.5
180	39, 50, 56	347	1880	1.6
181	39, 50	344	1880	1.6
182	39, 50, 52	347	1880	1.6
183	39, 50, 52	351	1880	1.6
184	39, 52	299	1880	1.6
185	39, 52	334	1880	1.6
186	39, 48, 52	397	2120	1.8
187	39, 48	350	1900	1.6
188	39, 48, 56	350	1900	1.6
189	39, 48	353	1900	1.6
190	39, 48	350	1900	1.6
191	39, 48	370	1900	1.6
192	39, 48	410	2410	2.1
193	39, 59	362	1900	1.6
194	39, 59	380	1900	1.6
195	39, 59	327	1870	1.6
196	39, 50, 59	361	1890	1.6
197	39, 50	293	1820	1.6
198	39, 50, 56	347	1890	1.6
199	39, 50	344	1890	1.6
200	39, 50, 52	347	1890	1.6
201	39, 50, 52	351	1890	1.6
202	39, 52	299	1890	1.6
203	39, 52	334	1890	1.6
204	39, 48, 52	397	2130	1.8
205	39, 48	350	1910	1.6
206	39, 48, 56	350	1910	1.6
207	39, 48	353	1910	1.6
208	39, 48	350	1910	1.6
209	39, 48	353	1910	1.6
210	39, 48	423	2420	2.1
211	39, 59	368	1910	1.6
212	39, 59	375	1910	1.6
213	40, 59	327	1880	1.6
214	40, 50, 59	361	1900	1.6
215	40, 50	293	1830	1.6
216	40, 50, 56	347	1900	1.6
217	40, 50	344	1900	1.6
218	40, 50, 52	347	1900	1.6
219	40, 50, 52	351	1900	1.6
220	40, 52	299	1900	1.6
221	40, 52	334	1900	1.6
222	40, 48, 52	397	2140	1.8
223	40, 48	350	1920	1.6
224	40, 48, 56	350	1920	1.6
225	40, 48	353	1920	1.6
226	40, 48	350	1920	1.6
227	40, 48	352	1920	1.6
228	40, 48	424	2430	2.1
229	40, 59	368	1920	1.6
230	40, 59	375	1920	1.6
231	40, 59	328	1890	1.6
232	40, 50, 59	361	1910	1.6
233	40, 50	293	1840	1.6
234	40, 50, 56	347	1910	1.6
235	40, 50	344	1910	1.6
236	40, 50, 52	347	1910	1.6

DATED THIS 3rd DAY OF December, 1999.

B.C.L.S.

FILE: C:\PK3\ST11962-2F.DWG

FILED LMLMS4107 Q47840 2005-05-26-11.29.13.858876

CONDOMINIUM ACT

STRATA PLAN LMS 4107

SCHEDULES

LOT NUMBER	SHEET NUMBER	FORM 1	FORM 2	FORM 3
		SCHEDULE OF UNIT ENTITLEMENT	SCHEDULE OF INTEREST UPON DESTRUCTION	SCHEDULE OF VOTING RIGHTS
		UNIT ENTITLEMENT	INTEREST UPON DESTRUCTION	NUMBER OF VOTES
237	40, 50, 52	351	1910	1.6
238	40, 52	299	1910	1.6
239	40, 52	334	1910	1.6
240	40, 48, 52	397	2150	1.8
241	40, 48	349	1930	1.6
242	40, 48, 56	350	1930	1.6
243	40, 48	353	1930	1.6
244	40, 48	350	1930	1.6
245	40, 48	353	1930	1.6
246	40, 48	423	2440	2.1
247	40, 59	368	1930	1.6
248	40, 59	374	1930	1.6
249	41, 59	328	1900	1.6
250	41, 50, 59	361	1920	1.6
251	41, 50	292	1850	1.6
252	41, 50, 56	348	1920	1.6
253	41, 50	344	1920	1.6
254	41, 50, 52	347	1920	1.6
255	41, 50, 52	351	1920	1.6
256	41, 52	298	1920	1.6
257	41, 52	333	1920	1.6
258	41, 48, 52	398	2160	1.8
259	41, 48	349	1940	1.7
260	41, 48, 56	350	1940	1.7
261	41, 48	353	1940	1.7
262	41, 48	350	1940	1.7
263	41, 48	353	1940	1.7
264	41, 48	423	2450	2.1
265	41, 59	368	1940	1.7
266	41, 59	374	1940	1.7
267	41, 59	328	1910	1.6
268	41, 50, 59	361	1930	1.6
269	41, 50	292	1860	1.6
270	41, 50, 56	348	1930	1.6
271	41, 50	330	1930	1.6
272	41, 50, 52	363	1930	1.6
273	41, 50, 52	350	1930	1.6
274	41, 52	298	1930	1.6
275	41, 52	333	1930	1.6
276	41, 48, 52	398	2170	1.8
277	41, 48	349	1950	1.7
278	41, 48, 56	350	1950	1.7
279	41, 48	353	1950	1.7
280	41, 48	350	1950	1.7
281	41, 48	353	1950	1.7
282	41, 48	423	2460	2.1
283	41, 59	368	1950	1.7
284	41, 59	374	1950	1.7
285	42, 59	328	1920	1.6
286	42, 50, 59	361	1940	1.7
287	42, 50	292	1870	1.6
288	42, 50, 56	347	1940	1.7
289	42, 50	346	1940	1.7
290	42, 50, 52	347	1940	1.7
291	42, 50, 52	351	1940	1.7
292	42, 52	298	1940	1.7
293	42, 52	333	1940	1.7
294	42, 48, 52	398	2180	1.9
295	42, 48	349	1960	1.7

SCHEDULES

LOT NUMBER	SHEET NUMBER	FORM 1	FORM 2	FORM 3
		SCHEDULE OF UNIT ENTITLEMENT	SCHEDULE OF INTEREST UPON DESTRUCTION	SCHEDULE OF VOTING RIGHTS
		UNIT ENTITLEMENT	INTEREST UPON DESTRUCTION	NUMBER OF VOTES
296	42, 48, 56	350	1960	1.7
297	42, 48	353	1960	1.7
298	42, 48	350	1960	1.7
299	42, 48	353	1960	1.7
300	42, 48	423	2470	2.1
301	42, 59	368	1960	1.7
302	42, 59	374	1960	1.7
303	42, 59	328	1960	1.7
304	42, 50, 59	361	1980	1.7
305	42, 50	292	1910	1.6
306	42, 50, 56	348	1980	1.7
307	42, 50	344	1980	1.7
308	42, 50, 52	347	1980	1.7
309	42, 50, 52	351	1980	1.7
310	42, 52	298	1980	1.7
311	42, 52	333	1980	1.7
312	42, 48, 52	398	2220	1.9
313	42, 48	349	2000	1.7
314	42, 48, 56	350	2000	1.7
315	42, 48	353	2000	1.7
316	42, 48	350	2000	1.7
317	42, 48	353	2000	1.7
318	42, 48	423	2510	2.1
319	42, 59	368	2000	1.7
320	42, 59	374	2000	1.7
321	43, 59	349	1970	1.7
322	43, 50, 59	392	1990	1.7
323	43, 50	292	1920	1.6
324	43, 50, 56	350	1990	1.7
325	43, 50	346	1990	1.7
326	43, 50, 52	347	1990	1.7
327	43, 50, 52	351	1990	1.7
328	43, 52	298	1990	1.7
329	43, 52	334	1990	1.7
330	43, 48, 52	398	2230	1.9
331	43, 48	349	2010	1.7
332	43, 48, 56	350	2010	1.7
333	43, 48	353	2010	1.7
334	43, 48	350	2010	1.7
335	43, 48	353	2010	1.7
336	43, 48	423	2520	2.1
337	43, 59	368	2010	1.7
338	43, 59	374	2010	1.7
339	43, 59	328	1980	1.7
340	43, 50, 59	361	2000	1.7
341	43, 50	292	1930	1.6
342	43, 50, 56	348	2000	1.7
343	43, 50	344	2000	1.7
344	43, 50, 52	347	2000	1.7
345	43, 50, 52	351	2000	1.7
346	43, 52	298	2000	1.7
347	43, 52	333	2000	1.7
348	43, 48, 52	398	2240	1.9
349	43, 48	349	2020	1.7
350	43, 48, 56	350	2020	1.7
351	43, 48	353	2020	1.7
352	43, 48	350	2020	1.7
353	43, 48	353	2020	1.7
354	43, 48	423	2530	2.2

DATED THIS 3rd DAY OF December, 1999.

B.C.L.S.

FILE: C:\PK3\ST11962-2F.DWG

CONDOMINIUM ACT

STRATA PLAN LMS 4107

SCHEDULES

LOT NUMBER	SHEET NUMBER	FORM 1	FORM 2	FORM 3
		SCHEDULE OF UNIT ENTITLEMENT	SCHEDULE OF INTEREST UPON DESTRUCTION	SCHEDULE OF VOTING RIGHTS
		UNIT ENTITLEMENT	INTEREST UPON DESTRUCTION	NUMBER OF VOTES
355	43, 59	368	2020	1.7
356	43, 59	375	2020	1.7
357	44, 59	328	1990	1.7
358	44, 50, 59	361	2010	1.7
359	44, 50	292	1940	1.7
360	44, 50, 56	348	2010	1.7
361	44, 50	344	2010	1.7
362	44, 50, 52	347	2010	1.7
363	44, 50, 52	348	2010	1.7
364	44, 52	338	2010	1.7
365	44, 52	333	2010	1.7
366	44, 48, 52	398	2250	1.9
367	44, 48	349	2030	1.7
368	44, 48, 56	350	2030	1.7
369	44, 48	353	2030	1.7
370	44, 48	350	2030	1.7
371	44, 48	353	2030	1.7
372	44, 48	423	2540	2.2
373	44, 59	368	2030	1.7
374	44, 59	375	2030	1.7
375	44, 59	328	2000	1.7
376	44, 50, 59	361	2020	1.7
377	44, 50	292	1950	1.7
378	44, 50, 56	348	2020	1.7
379	44, 50	343	2020	1.7
380	44, 50, 52	348	2020	1.7
381	44, 50, 52	348	2020	1.7
382	44, 52	338	2020	1.7
383	44, 52	333	2020	1.7
384	44, 48, 52	398	2260	1.9
385	44, 48	349	2040	1.7
386	44, 48, 56	350	2040	1.7
387	44, 48	353	2040	1.7
388	44, 48	350	2040	1.7
389	44, 48	353	2040	1.7
390	44, 48	423	2550	2.2
391	44, 59	368	2040	1.7
392	44, 59	375	2040	1.7
393	45, 59	328	2010	1.7
394	45, 50, 59	361	2030	1.7
395	45, 50	292	1960	1.7
396	45, 50, 56	348	2030	1.7
397	45, 50	343	2030	1.7
398	45, 50, 52	348	2030	1.7
399	45, 50, 52	348	2030	1.7
400	45, 52	338	2030	1.7
401	45, 52	333	2030	1.7
402	45, 48, 52	398	2270	1.9
403	45, 48	349	2050	1.7
404	45, 48, 56	350	2050	1.7
405	45, 48	353	2050	1.7
406	45, 48	350	2050	1.7
407	45, 48	353	2050	1.7
408	45, 48	423	2560	2.2
409	45, 59	368	2050	1.7
410	45, 59	375	2050	1.7
411	45, 59	329	2020	1.7
412	45, 50, 59	361	2040	1.7
413	45, 50	292	1970	1.7

SCHEDULES

LOT NUMBER	SHEET NUMBER	FORM 1	FORM 2	FORM 3
		SCHEDULE OF UNIT ENTITLEMENT	SCHEDULE OF INTEREST UPON DESTRUCTION	SCHEDULE OF VOTING RIGHTS
		UNIT ENTITLEMENT	INTEREST UPON DESTRUCTION	NUMBER OF VOTES
414	45, 50, 56	348	2040	1.7
415	45, 50	343	2040	1.7
416	45, 50, 52	348	2040	1.7
417	45, 50, 52	348	2040	1.7
418	45, 52	338	2040	1.7
419	45, 52	333	2040	1.7
420	45, 48, 52	398	2280	1.9
421	45, 48	349	2060	1.8
422	45, 48, 56	350	2060	1.8
423	45, 48	353	2060	1.8
424	45, 48	350	2060	1.8
425	45, 48	353	2060	1.8
426	45, 48	421	2570	2.2
427	45, 59	369	2060	1.8
428	45, 59	374	2060	1.8
429	46, 59	329	2030	1.7
430	46, 50, 59	361	2050	1.7
431	46, 50	292	1980	1.7
432	46, 50, 55	348	2050	1.7
433	46, 50	343	2050	1.7
434	46, 50, 52	348	2050	1.7
435	46, 50, 52	348	2050	1.7
436	46, 52	338	2050	1.7
437	46, 52	333	2050	1.7
438	46, 48, 52	398	2290	2.0
439	46, 48	349	2070	1.8
440	46, 48, 55	351	2070	1.8
441	46, 48	352	2070	1.8
442	46, 48	350	2070	1.8
443	46, 48	353	2070	1.8
444	46, 48	423	2580	2.2
445	46, 59	367	2070	1.8
446	46, 59	374	2070	1.8
447	17, 61	552	3140	2.7
448	17, 61	548	3120	2.7
449	17, 19, 57	3224	11980	10.3
450	17–20, 23, 49, 53, 54, 57, 58, 62	8773	43000	36.8
451	18, 20, 51, 54, 58, 60, 62	9424	48570	41.5
452	20, 51, 54	1558	8230	7.0
453	20, 49, 54	1489	7390	6.4
454	19, 53	846	4000	3.4
455	19, 53	663	3550	3.0
456	19, 53	668	3320	2.8
457	19, 53	936	5270	4.5
458	24, 49, 60, 62	905	5033	4.3
459	24, 60	578	3215	2.7
460	24, 51, 60	479	2664	2.3
461	24, 51	418	2324	2.0
462	24, 51, 58	400	2224	1.9
463	24, 51, 54	1067	5935	5.1
464	24, 54	337	1873	1.6
465	23, 53, 57, 61	14722	81982	70.0
466	7–13, 15, 17, 49, 51, 53, 54 57, 58, 60, 61, 62	122160	60000	51.3
AGGREGATE		325467	1173000	1000.0

DATED THIS 3rd DAY OF Dec, 1999.

B.C.L.S.

FILE: C:\PK3\ST11962-2F.DWG

CONDOMINIUM ACT

STRATA PLAN LMS 4107

OWNER :

PINNACLE INTERNATIONAL (HASTINGS) PLAZA INC.
INC. NO. ~~455325~~

AUTHORIZED SIGNATORY

AUTHORIZED SIGNATORY

WITNESS AS TO ~~BOTH~~ SIGNATURES

Lawyer
OCCUPATION OF WITNESS

1300-777 Dunsmuir St.
ADDRESS OF WITNESS Van. BC V7Y 1K2

MORTGAGEE :

BCMP MORTGAGE INVESTMENT CORPORATION
INC. No. A40387

Garnet R Andrews
AUTHORIZED SIGNATORY
GARNET ANDRENS

R B Dowart
AUTHORIZED SIGNATORY RON DoRNANT

WITNESS AS TO BOTH SIGNATURES

LAWYER
OCCUPATION OF WITNESS

21-3777 Kingsway
ADDRESS OF WITNESS Bby., BC. V5H 3Z7

MORTGAGEE :

DELTA HOTELS LIMITED
INC. No. A29547

W. W. Tagl
AUTHORIZED SIGNATORY WAYNE TAYLOR V.P.

AUTHORIZED SIGNATORY JOHN M. JOHNSTON PRESIDENT.

WITNESS AS TO BOTH SIGNATURES
THOMAS C. GRIFFITHS
LAWYER
OCCUPATION OF WITNESS
1200-100 WELLINGTON ST. W.
TORONTO ONT. M5K 1J3
ADDRESS OF WITNESS

MORTGAGEE :

FINOVA (CANADA) CAPITAL CORPORATION
INC. No. A42774

Mirian Santa Cruz
AUTHORIZED SIGNATORY
MIRIAN SANTA CRUZ
VICE PRESIDENT
AUTHORIZED SIGNATORY

Patricia H. Steiner
WITNESS ~~AS TO BOTH SIGNATURES~~
PATRICIA H. STEINER
SR. CLOSING MGR.
OCCUPATION OF WITNESS
4800 N. SCOTTSDALE RD. MS5E20
SCOTTSDALE, AZ 85251-7623
ADDRESS OF WITNESS USA

MORTGAGEE :

BANK OF MONTREAL

AUTHORIZED SIGNATORY Richard M. Markus Account Manager

AUTHORIZED SIGNATORY Gordon L. Leighton Account Manager

WITNESS AS TO BOTH SIGNATURES
Tolli Eng
CUSTOMER SERVICE OFFICER
OCCUPATION OF WITNESS
6TH FLOOR, 595 BURRARD ST.
VAN. BC V7X 1L5
ADDRESS OF WITNESS

City of Vancouver hereby consents to deposit of Strata Plan as it relates to Covenant BP34409

GRAHAM JOHNSEN
AUTHORIZED SIGNATORY

WITNESS
JEREMY SHOTTON
BARRISTER & SOLICITOR
453 W 12TH AVE.
VANCOUVER BC V5Y 1V4

ACCEPTED AS TO FORMS 1, 2 AND 3.
THIS 24 DAY OF January, ~~1999~~ 2000

SUPERINTENDENT OF REAL ESTATE

STATUTORY DECLARATION

I, THE UNDERSIGNED DO SOLEMNLY DECLARE THAT:

1) I, THE UNDERSIGNED AM THE DULY AUTHORIZED AGENT OF THE OWNER / DEVELOPER.

2) THE STRATA PLAN IS FOR COMMERCIAL USE ONLY.

I MAKE THIS SOLEMN DECLARATION CONSCIENTIOUSLY BELIEVING IT TO BE TRUE AND KNOWING IT IS OF THE SAME FORCE AND EFFECT AS IF MADE UNDER OATH.

DECLARED BEFORE ME AT Vancouver
IN THE PROVINCE OF BRITISH COLUMBIA

THIS 25 DAY OF November, 1999.

A COMMISSIONER FOR TAKING AFFIDAVITS WITHIN THE PROVINCE OF BRITISH COLUMBIA

NEW DEVELOPMENT CERTIFICATE

I, J. NEIL BENNETT OF NORTH VANCOUVER A BRITISH COLUMBIA LAND SURVEYOR, HEREBY CERTIFY THAT THE BUILDING SHOWN IN THIS STRATA PLAN HAS

NOT AS OF THE 3rd DAY OF December, 1999.
BEEN PREVIOUSLY OCCUPIED,

DATED THIS 3rd DAY OF December, 1999.

B.C.L.S.

FILE: C:\PKJ\ST11962-2F.DWG

FILED LMLMS4107 Q47840 2005-05-26-11.29.13.858876

PARKING LEVEL FIVE FLOOR PLAN

WEST PORTION

Scale 1:125

2 1 0 2.5 5

ALL DISTANCES ARE IN METRES AND DECIMALS THEREOF.

ALL ANGLES ARE ASSUMED TO BE 90° UNLESS OTHERWISE SHOWN.

STRATA PLAN LMS 4107

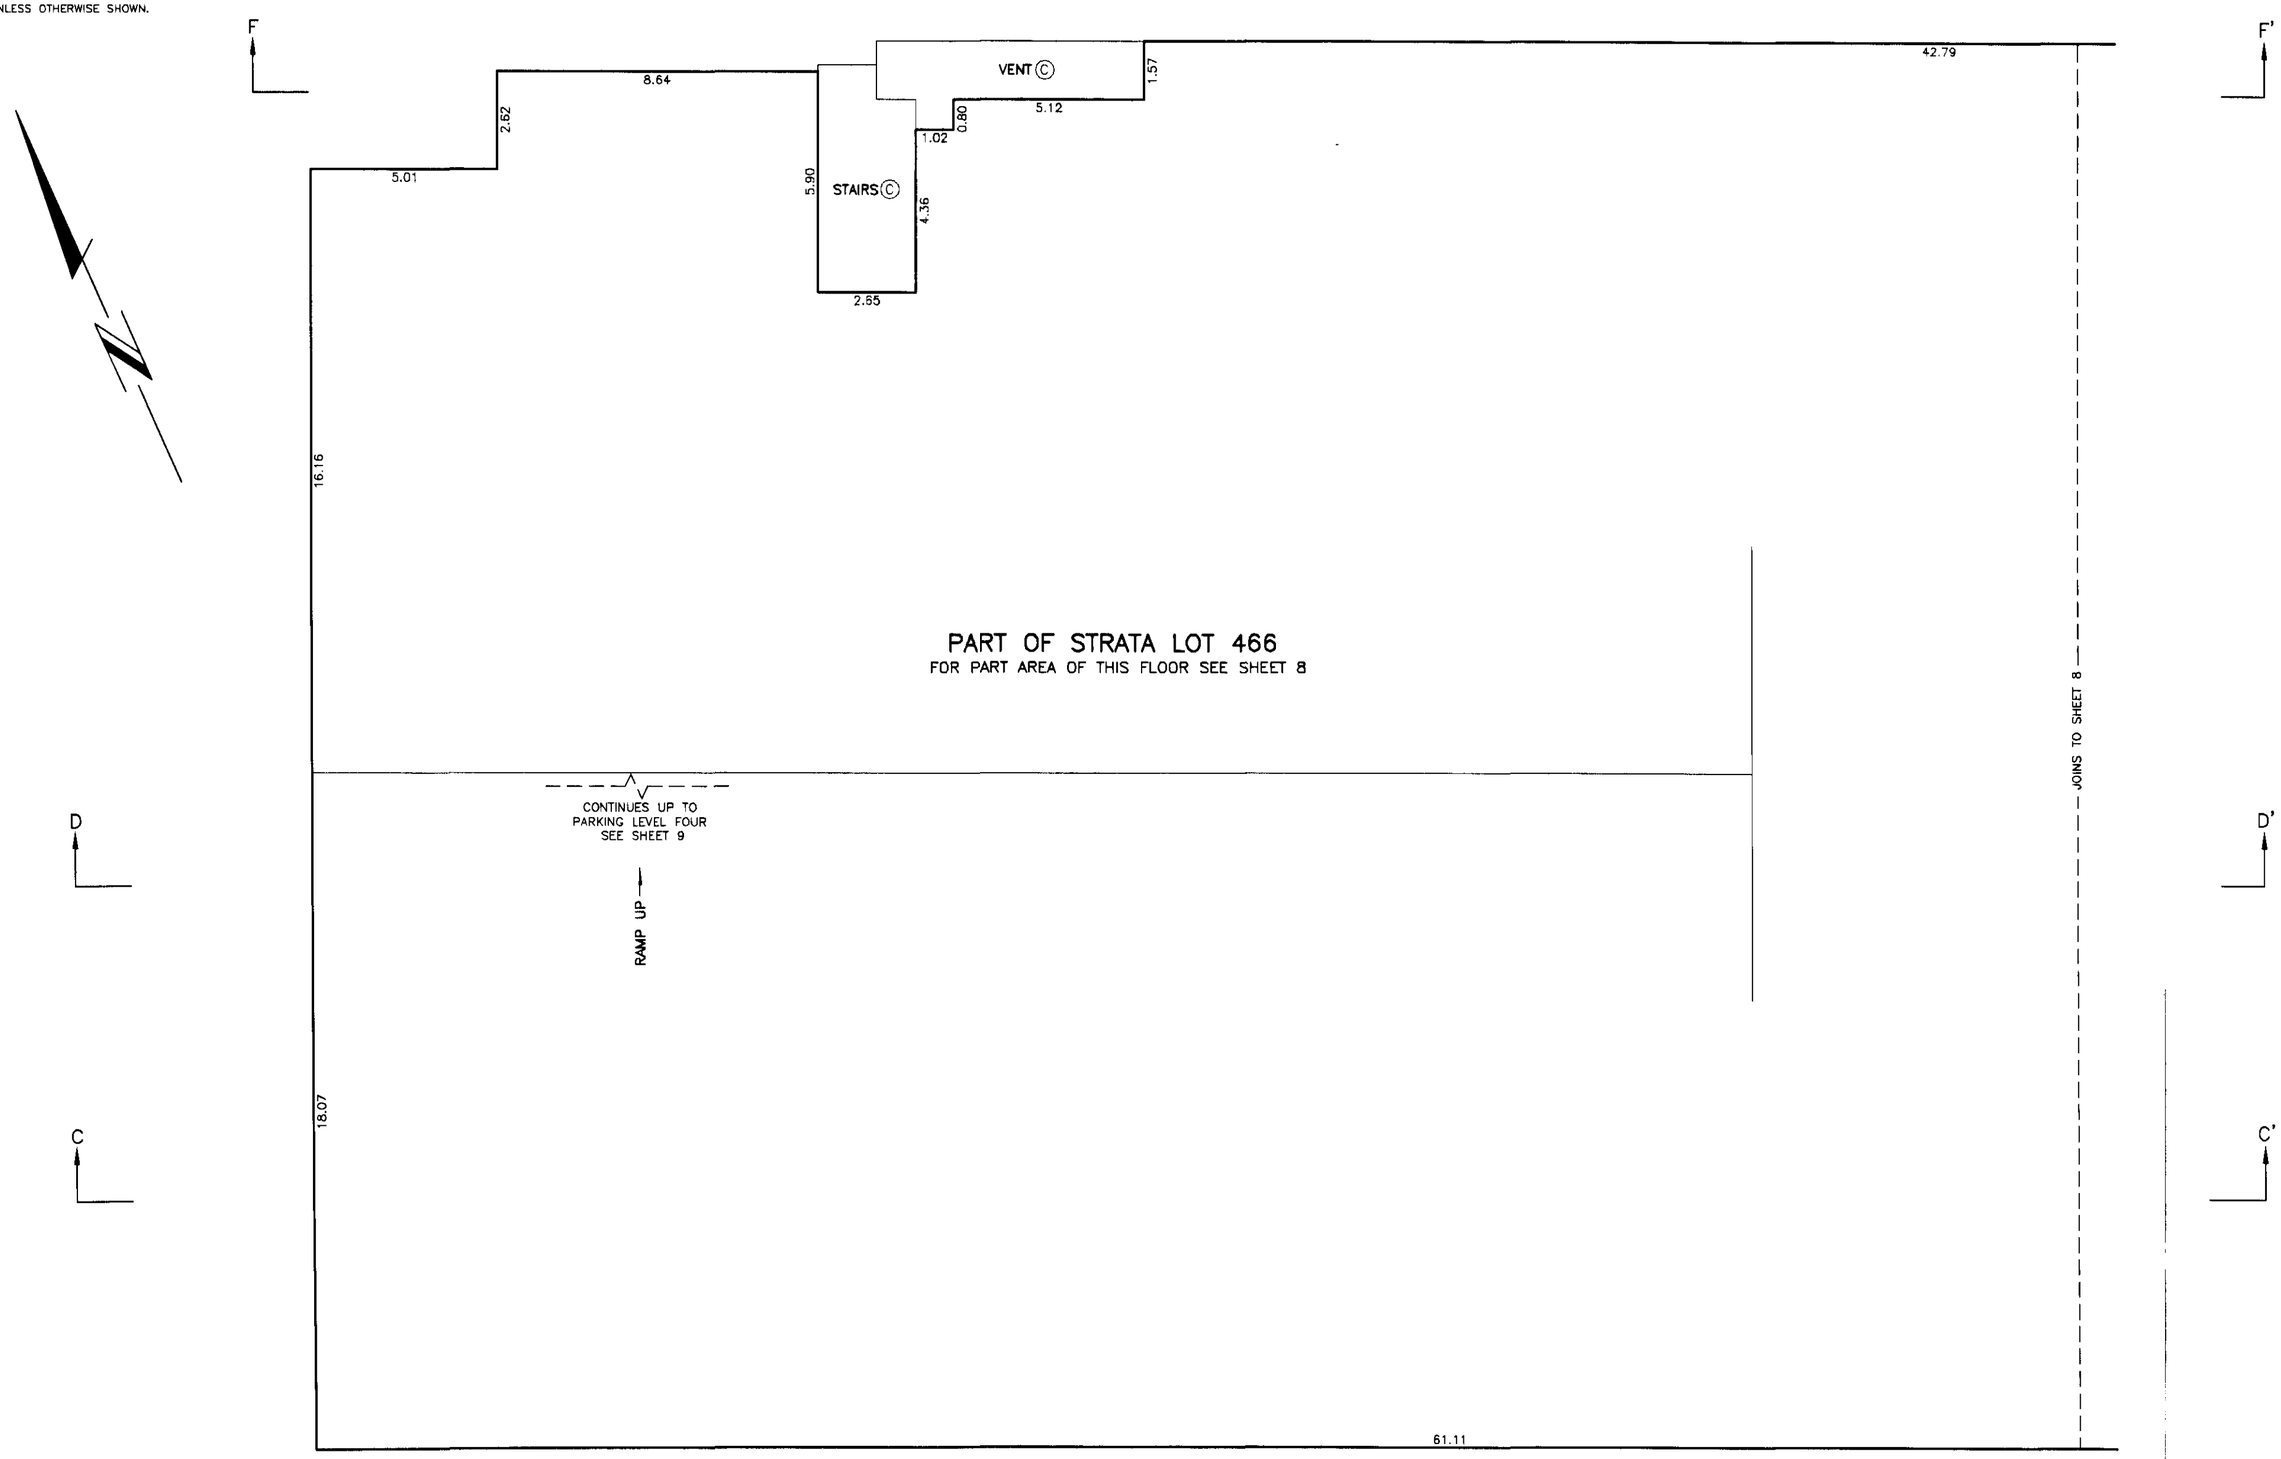

LEGEND

Ⓒ – COMMON PROPERTY

FILE: C:\PK3\ST11962-2F.DWG

DATED THIS 3rd DAY OF December, 1999.

B.C.L.S.

FILED LMLMS4107 Q47840 2005-05-26-11.29.13.858876

PARKING LEVEL FIVE FLOOR PLAN

EAST PORTION

Scale 1:125

2 1 0 2.5 5

ALL DISTANCES ARE IN METRES AND DECIMALS THEREOF.

ALL ANGLES ARE ASSUMED TO BE 90° UNLESS OTHERWISE SHOWN.

STRATA PLAN LMS 4107

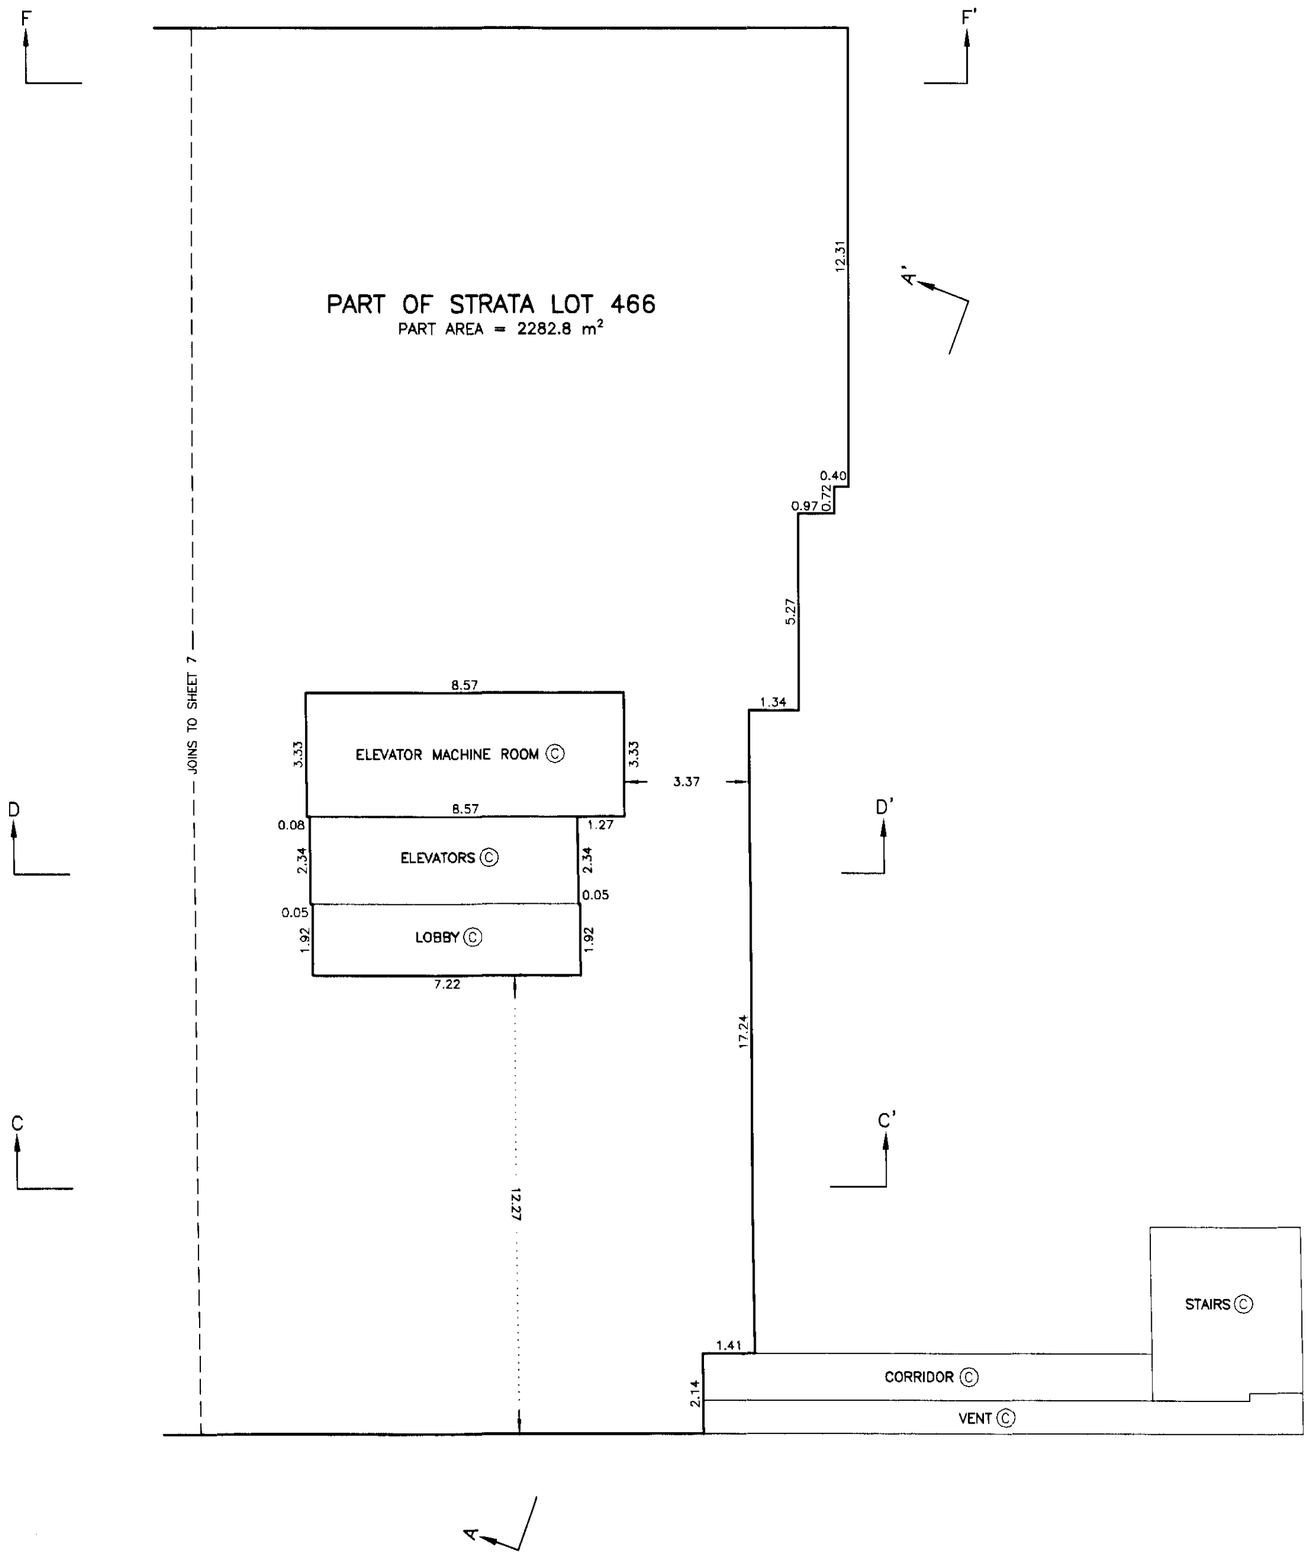

LEGEND

m^2 – DENOTES SQUARE METRES

Ⓒ – COMMON PROPERTY

FILE: C:\PK3\ST11962-2F.DWG

DATED THIS 3rd DAY OF December, 1999.

B.C.L.S.

FILED LMLMS4107 Q47840 2005-05-26-11.29.13.858876

PARKING LEVEL FOUR FLOOR PLAN

WEST PORTION

Scale 1:125

2 1 0 2.5 5

ALL DISTANCES ARE IN METRES AND DECIMALS THEREOF.

ALL ANGLES ARE ASSUMED TO BE 90° UNLESS OTHERWISE SHOWN.

STRATA PLAN LMS 4107

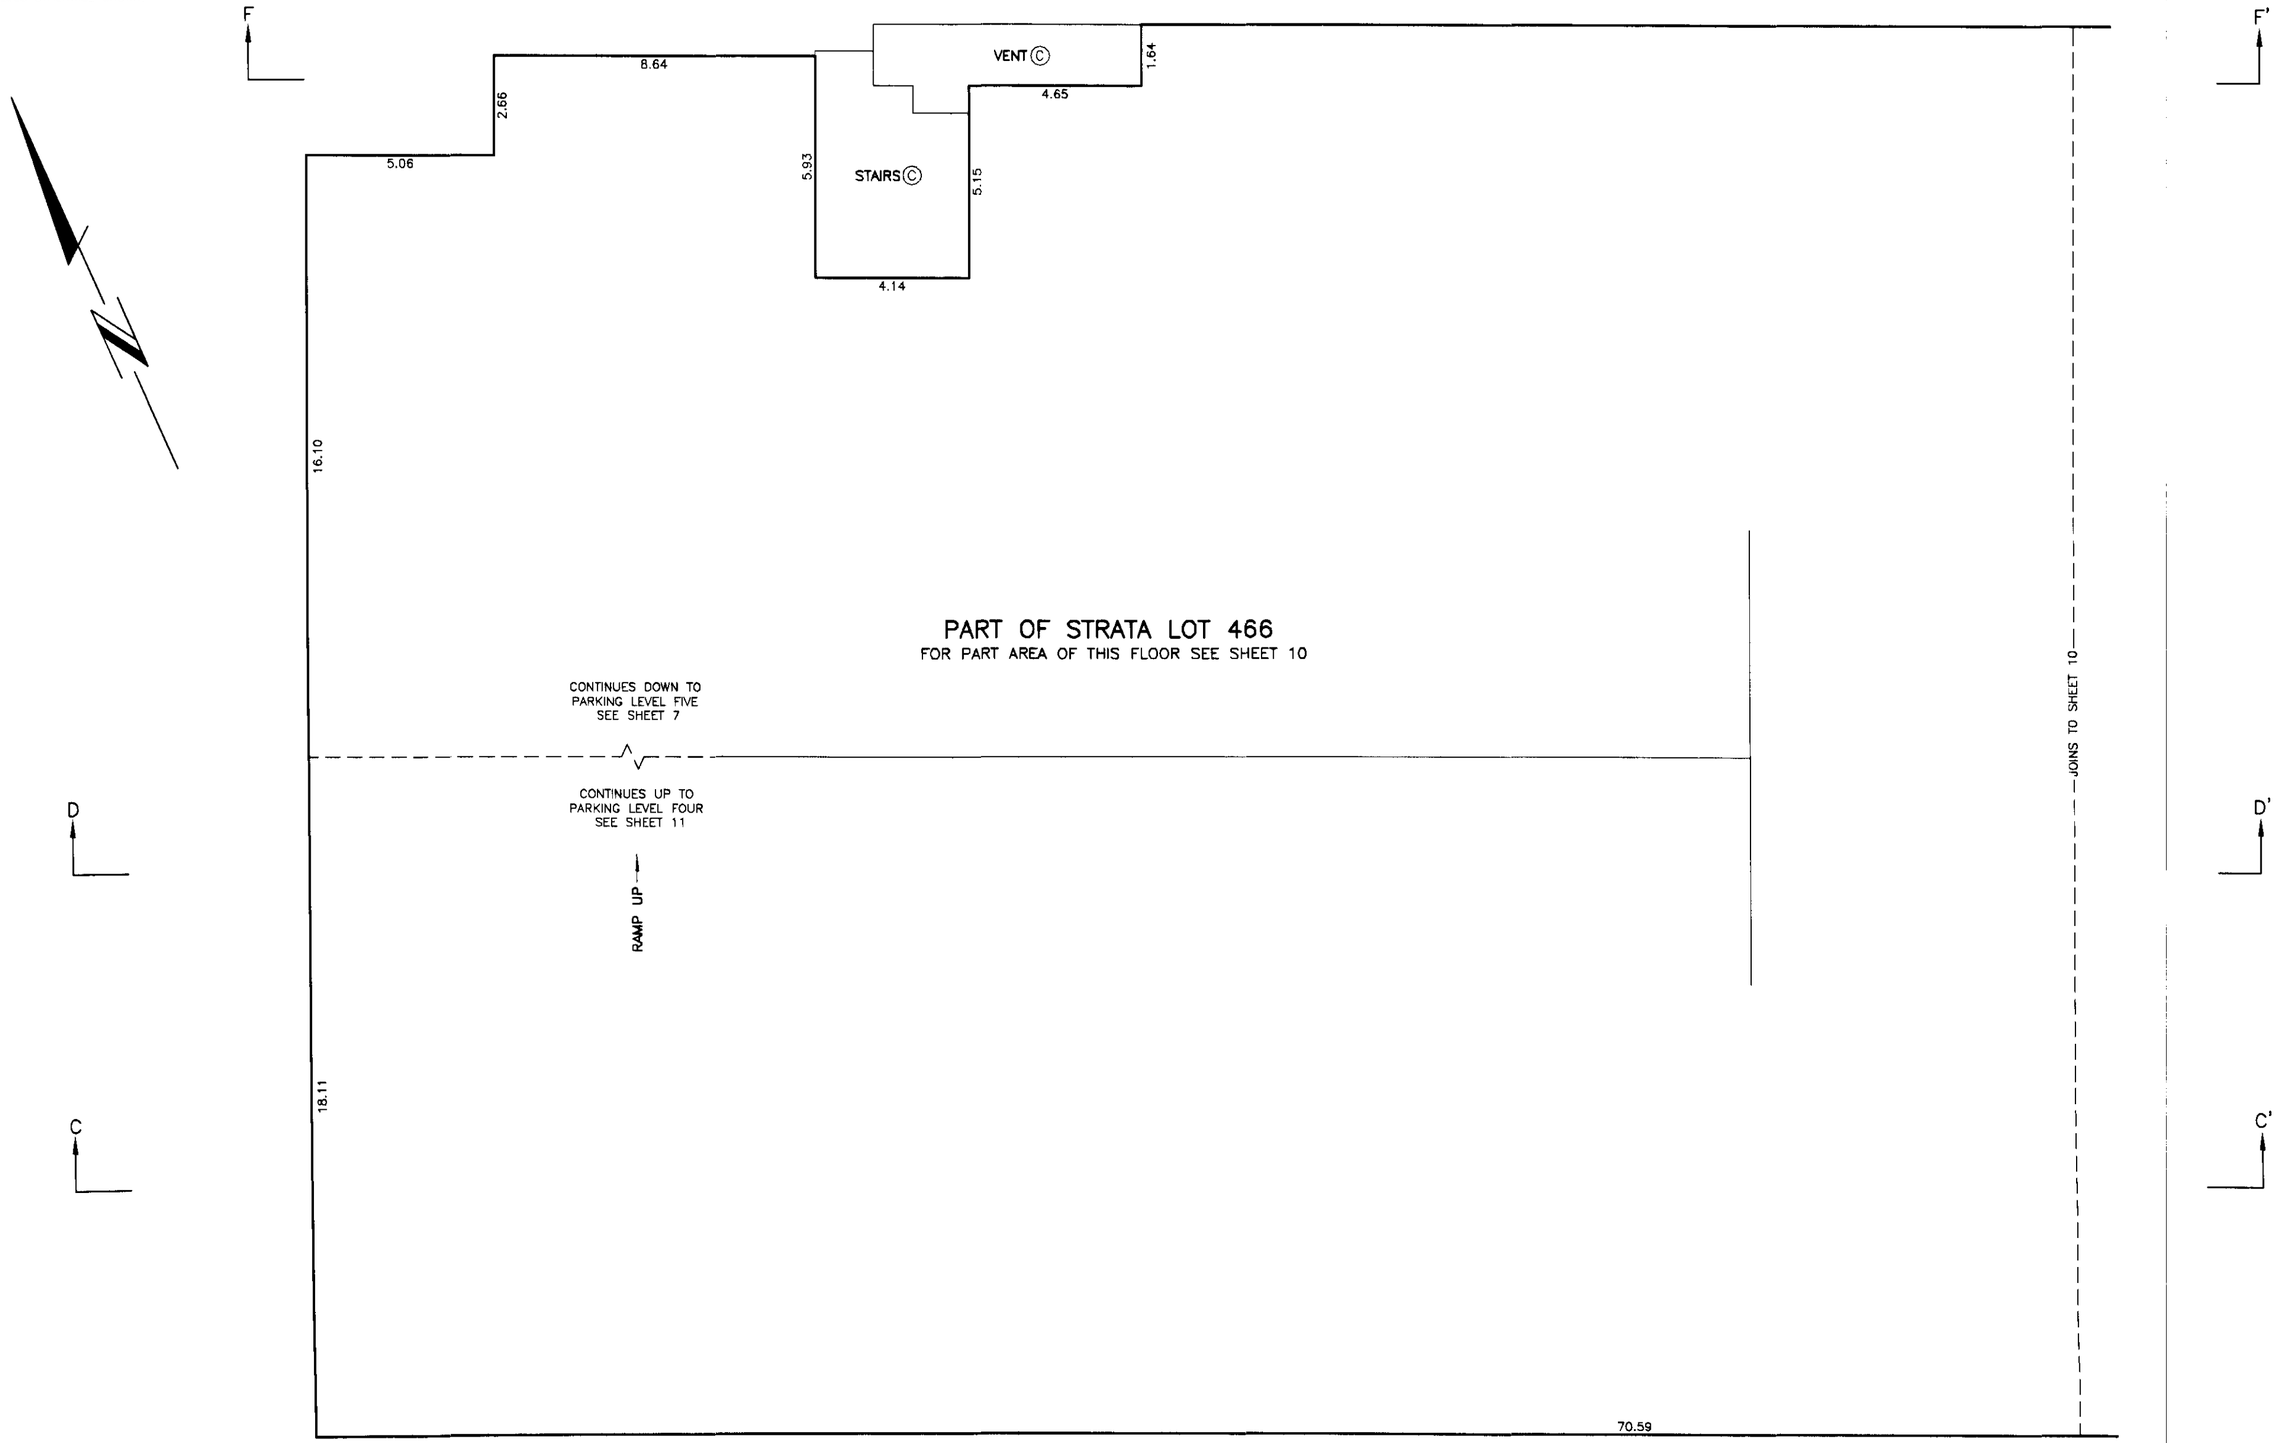

LEGEND

Ⓒ – COMMON PROPERTY

FILE: C:\PK3\ST11962-2F.DWG

DATED THIS 3rd DAY OF December, 1999.

B.C.L.S.

PARKING LEVEL FOUR FLOOR PLAN

EAST PORTION

Scale 1:125

2 1 0 2.5 5

ALL DISTANCES ARE IN METRES AND DECIMALS THEREOF.

ALL ANGLES ARE ASSUMED TO BE 90° UNLESS OTHERWISE SHOWN.

STRATA PLAN LMS 4107

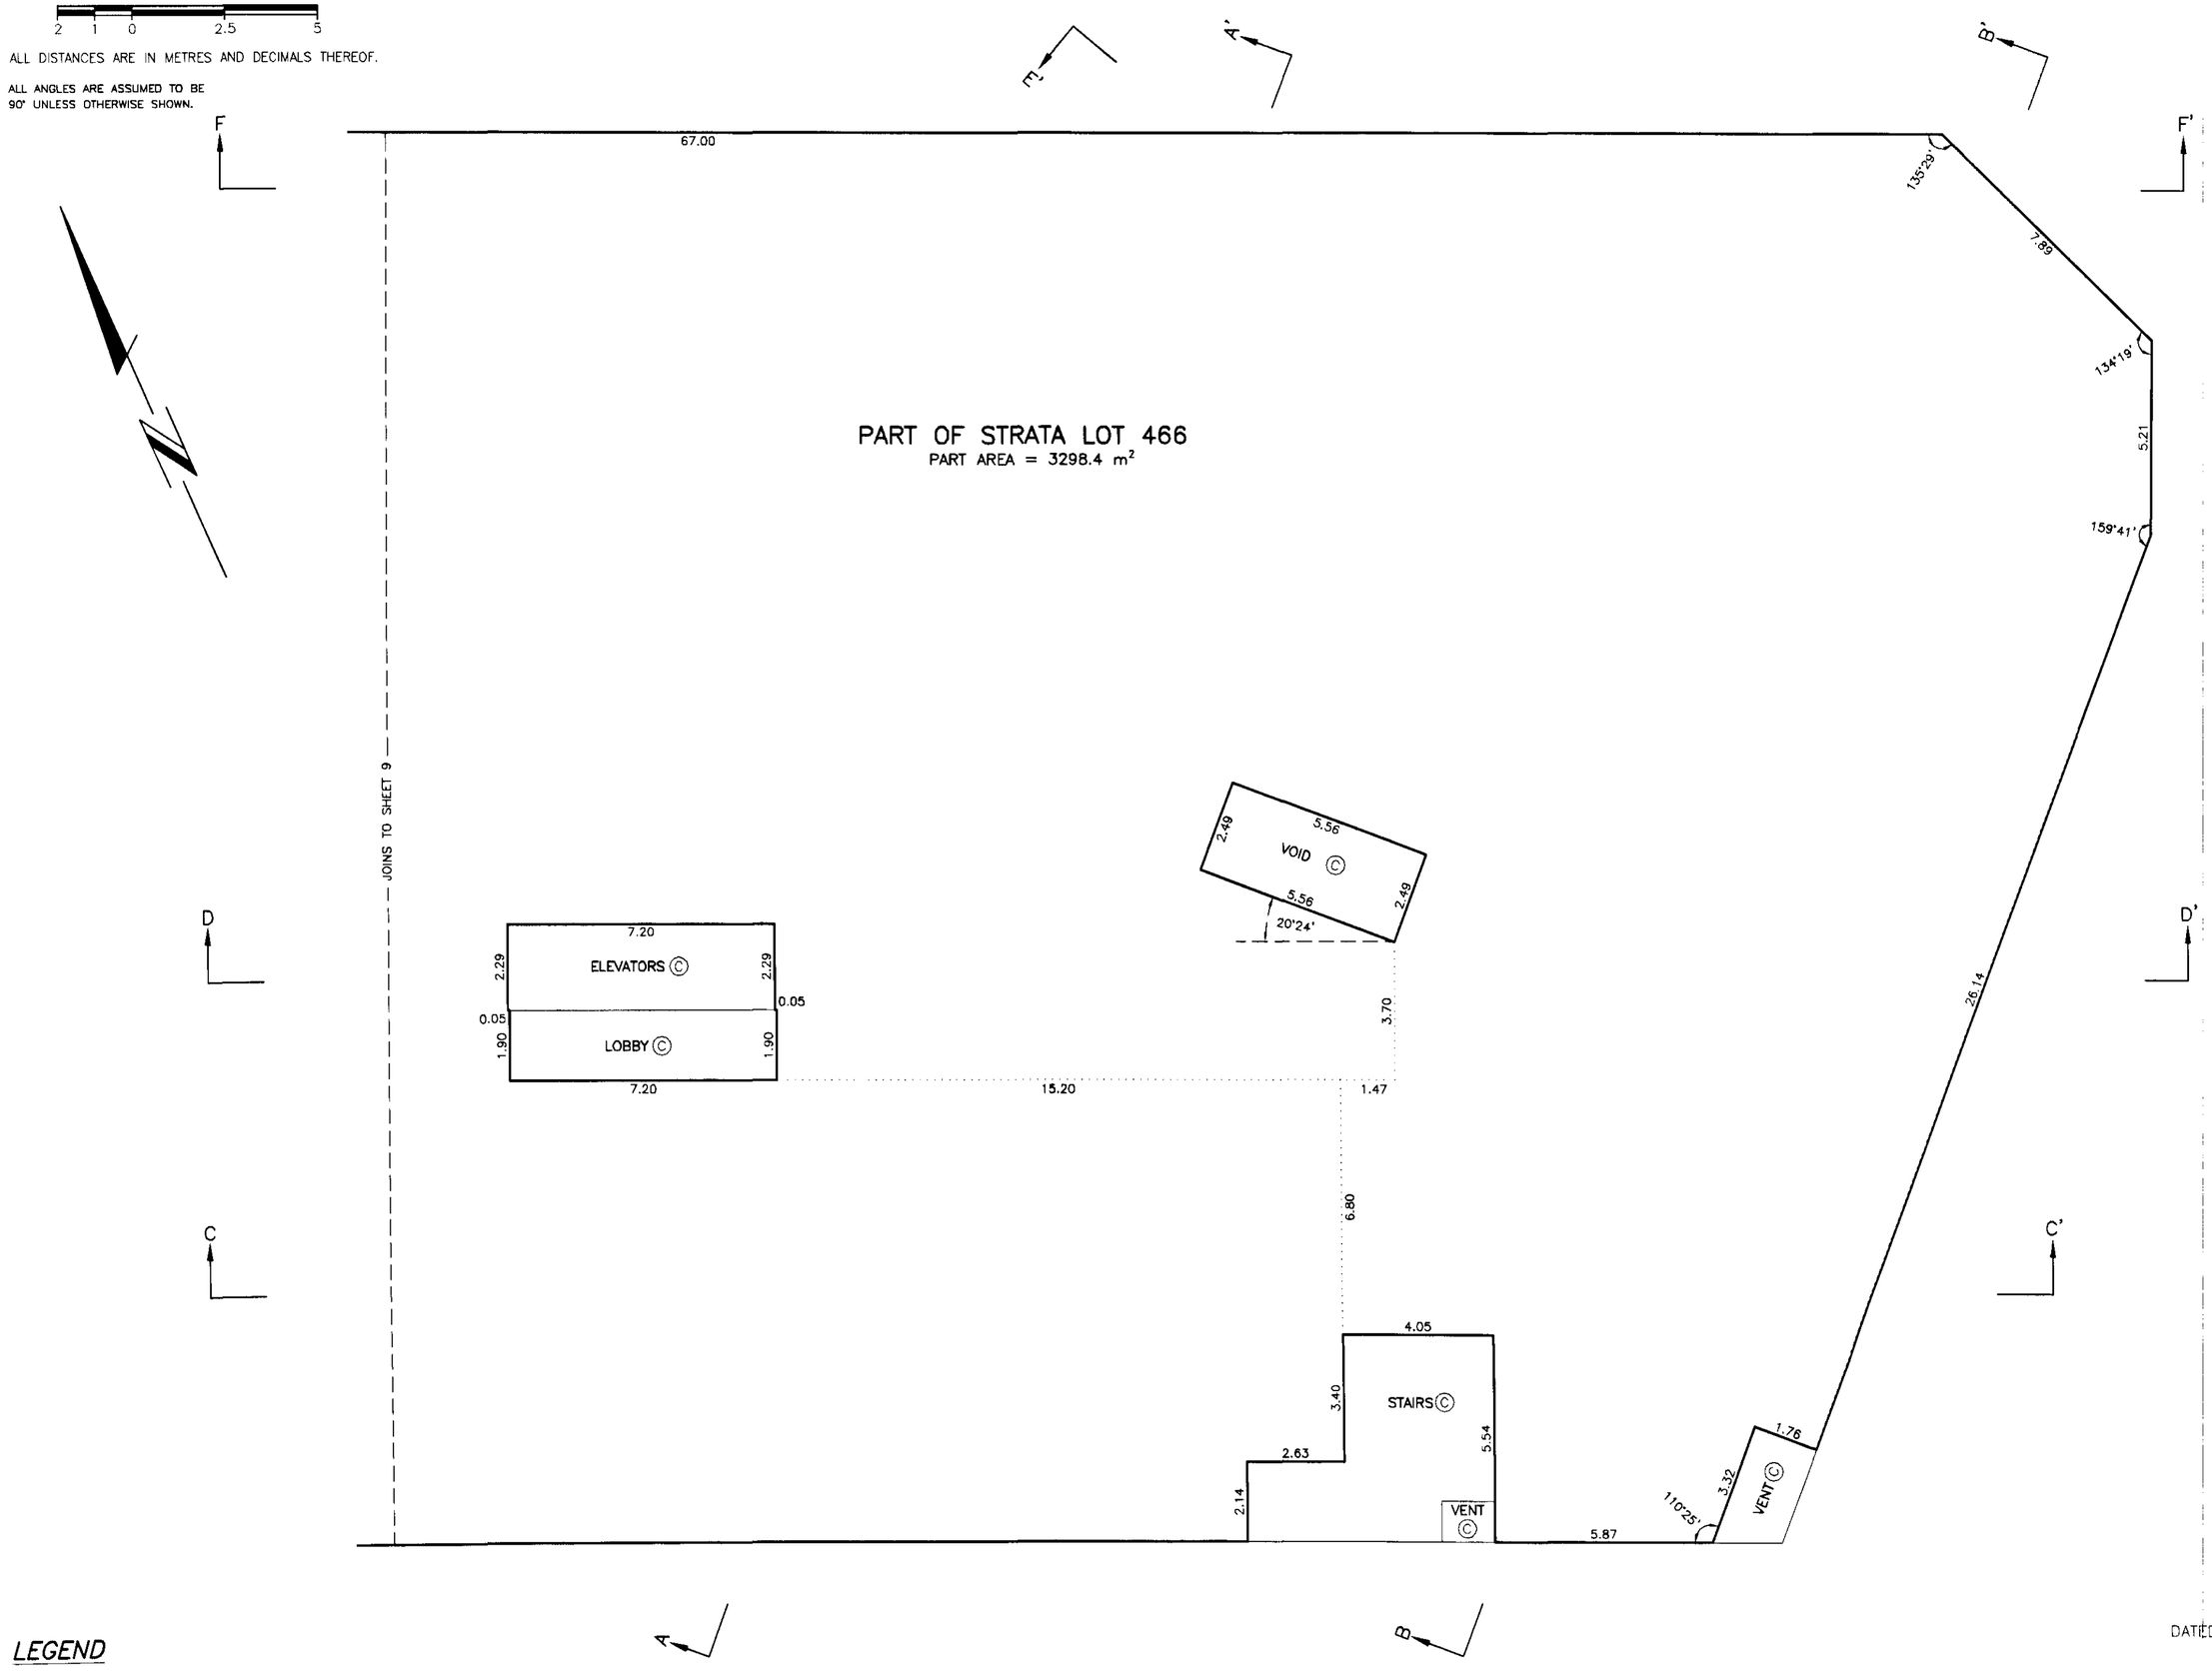

LEGEND

m² – DENOTES SQUARE METRES

© – COMMON PROPERTY

FILE: C:\PK3\ST11962-2F.DWG

DATED THIS 3rd DAY OF December, 1999.

B.C.L.S.

PARKING LEVEL THREE FLOOR PLAN

WEST PORTION

Scale 1:125

2 1 0 2.5 5

ALL DISTANCES ARE IN METRES AND DECIMALS THEREOF.

ALL ANGLES ARE ASSUMED TO BE 90° UNLESS OTHERWISE SHOWN.

STRATA PLAN LMS 4107

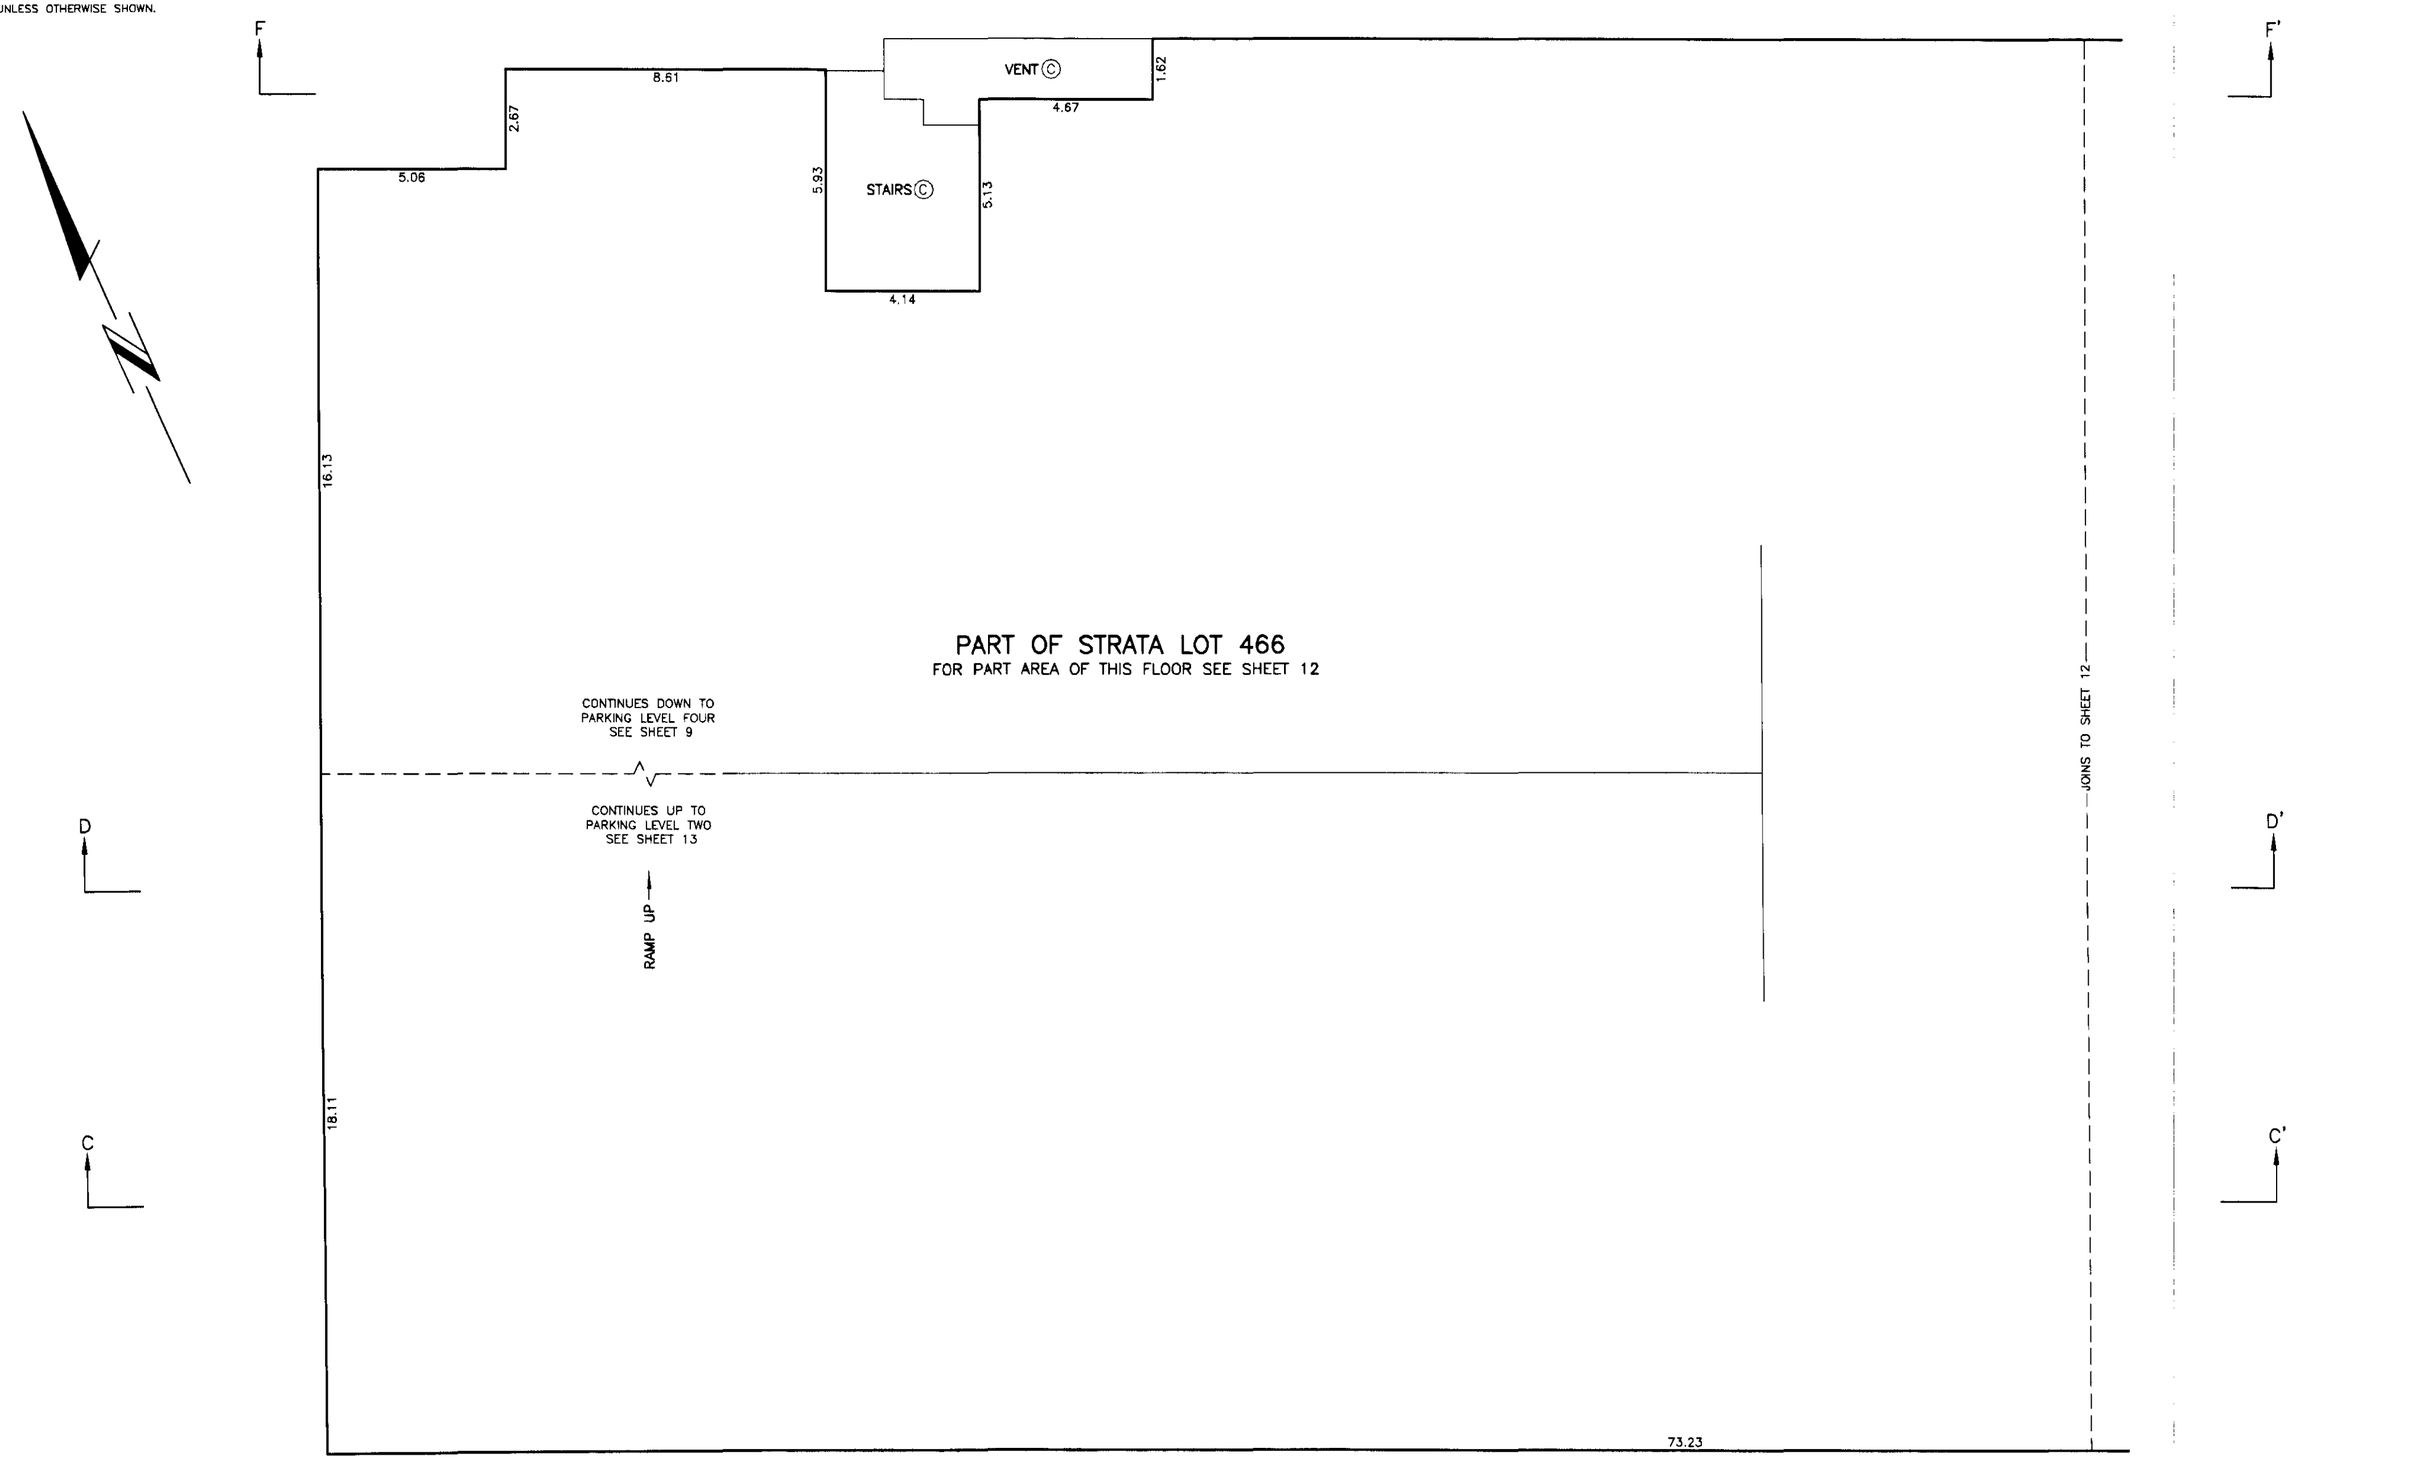

LEGEND

Ⓒ – COMMON PROPERTY

FILE: C:\PK3\ST11962-2F.DWG

DATED THIS 3rd DAY OF December, 1999.

B.C.L.S.

PARKING LEVEL THREE FLOOR PLAN

EAST PORTION

STRATA PLAN LMS 4107

Scale 1:125

2 1 0 2.5 5

ALL DISTANCES ARE IN METRES AND DECIMALS THEREOF.

ALL ANGLES ARE ASSUMED TO BE 90° UNLESS OTHERWISE SHOWN.

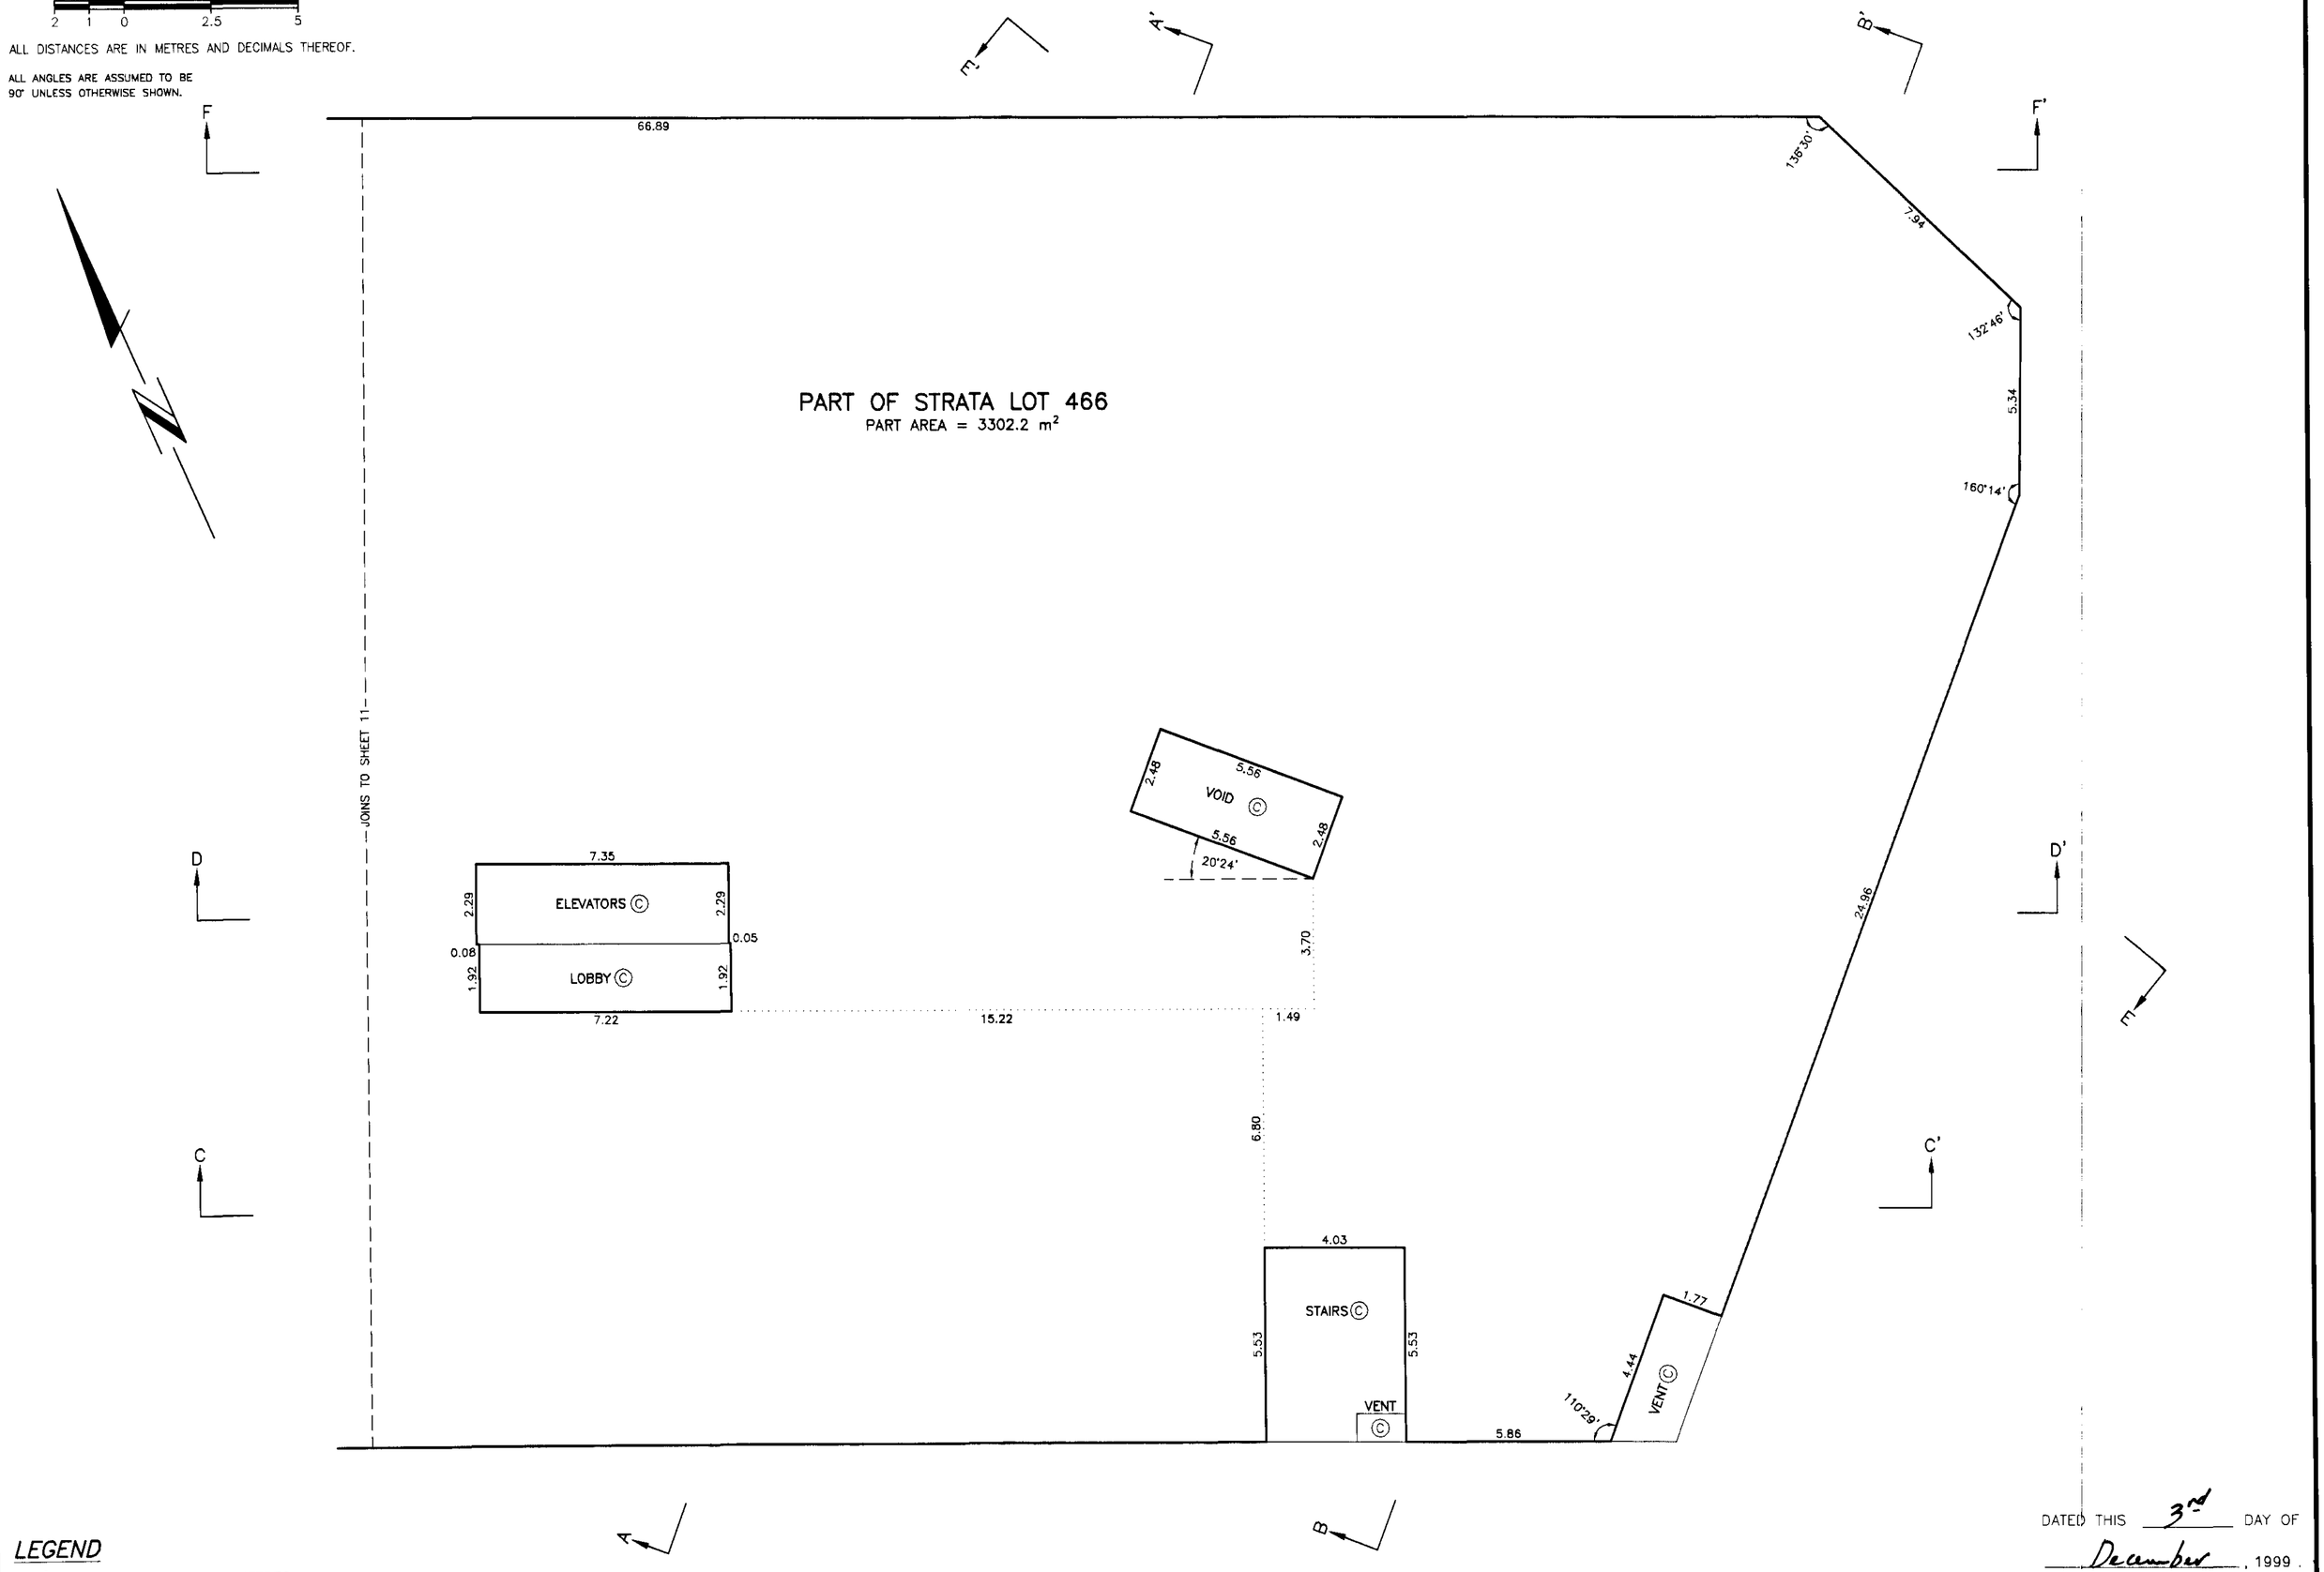

LEGEND

m² – DENOTES SQUARE METRES

Ⓒ – COMMON PROPERTY

FILE: C:\PK3\ST11962-2F.DWG

DATED THIS 3rd DAY OF December, 1999.

B.C.L.S.

FILED LMLMS4107 Q47840 2005-05-26-11.29.13.858876

PARKING LEVEL TWO FLOOR PLAN

WEST PORTION

Scale 1:125

2 1 0 2.5 5

ALL DISTANCES ARE IN METRES AND DECIMALS THEREOF.

ALL ANGLES ARE ASSUMED TO BE 90° UNLESS OTHERWISE SHOWN.

STRATA PLAN LMS 4107

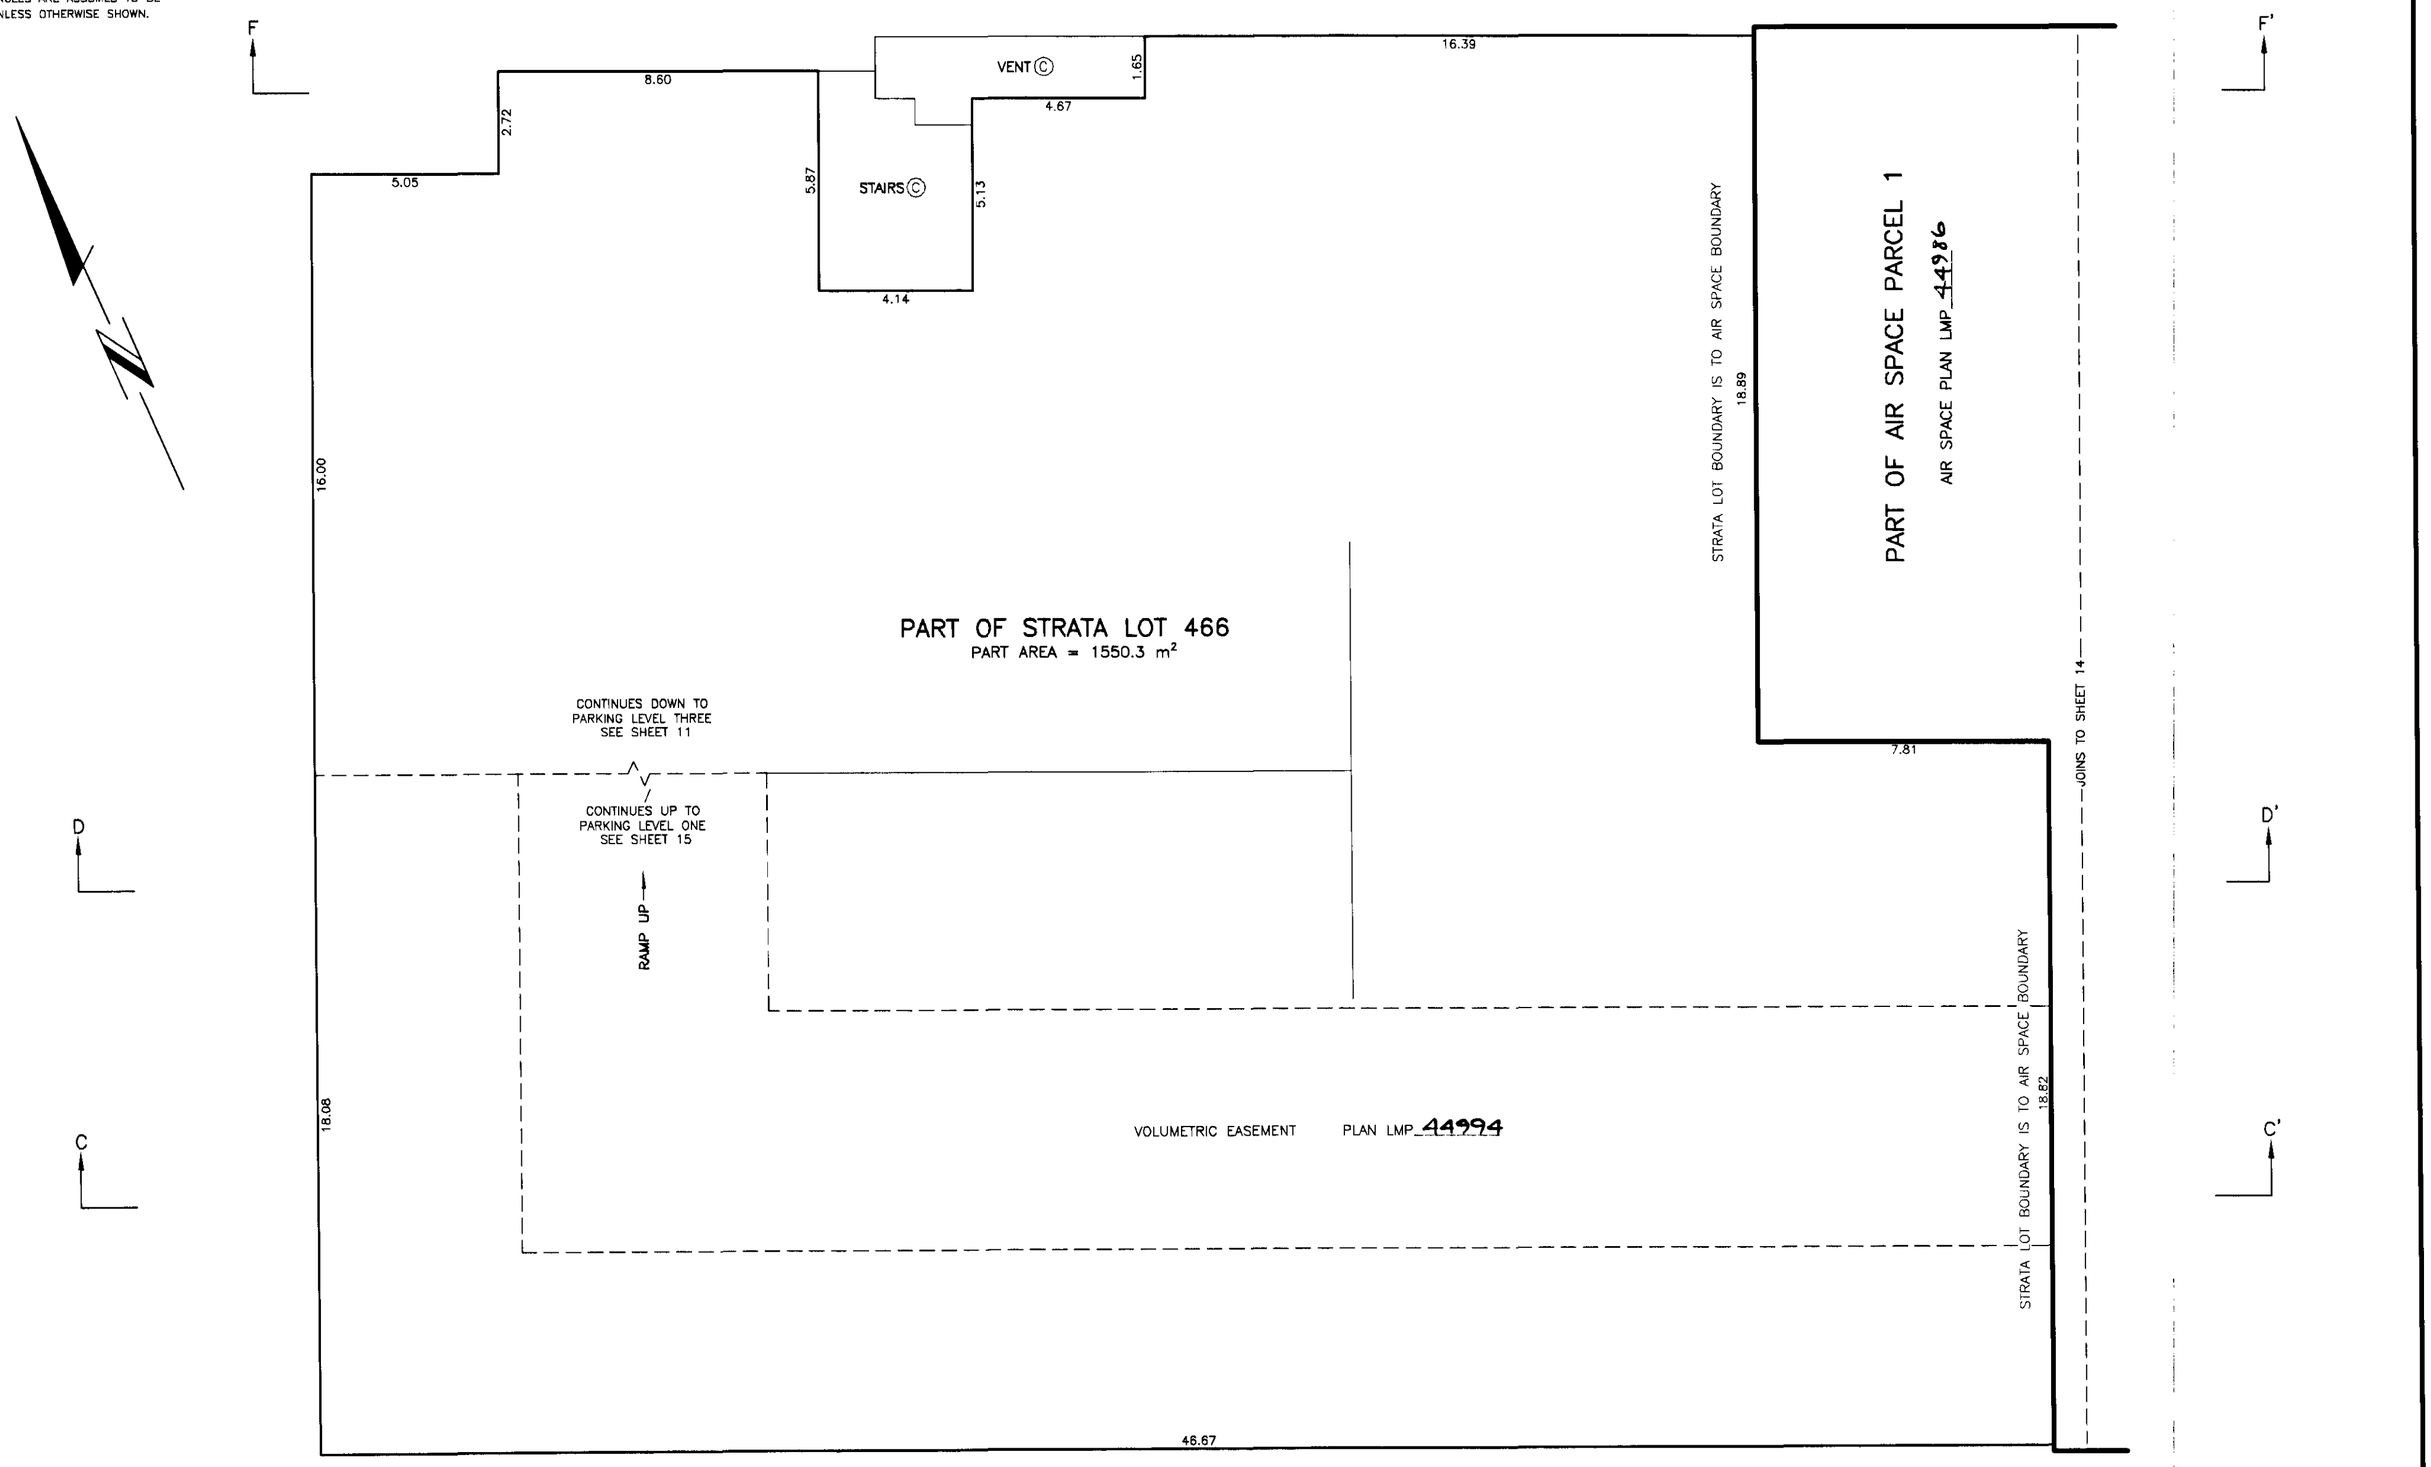

LEGEND

m^2 – DENOTES SQUARE METRES

Ⓒ – COMMON PROPERTY

FILE: C:\PK3\ST11962-2F.DWG

DATED THIS 3rd DAY OF December, 1999.

B.C.L.S.

PARKING LEVEL TWO FLOOR PLAN

EAST PORTION

Scale 1:125

2 1 0 2.5 5

ALL DISTANCES ARE IN METRES AND DECIMALS THEREOF.

ALL ANGLES ARE ASSUMED TO BE 90° UNLESS OTHERWISE SHOWN.

STRATA PLAN LMS 4107

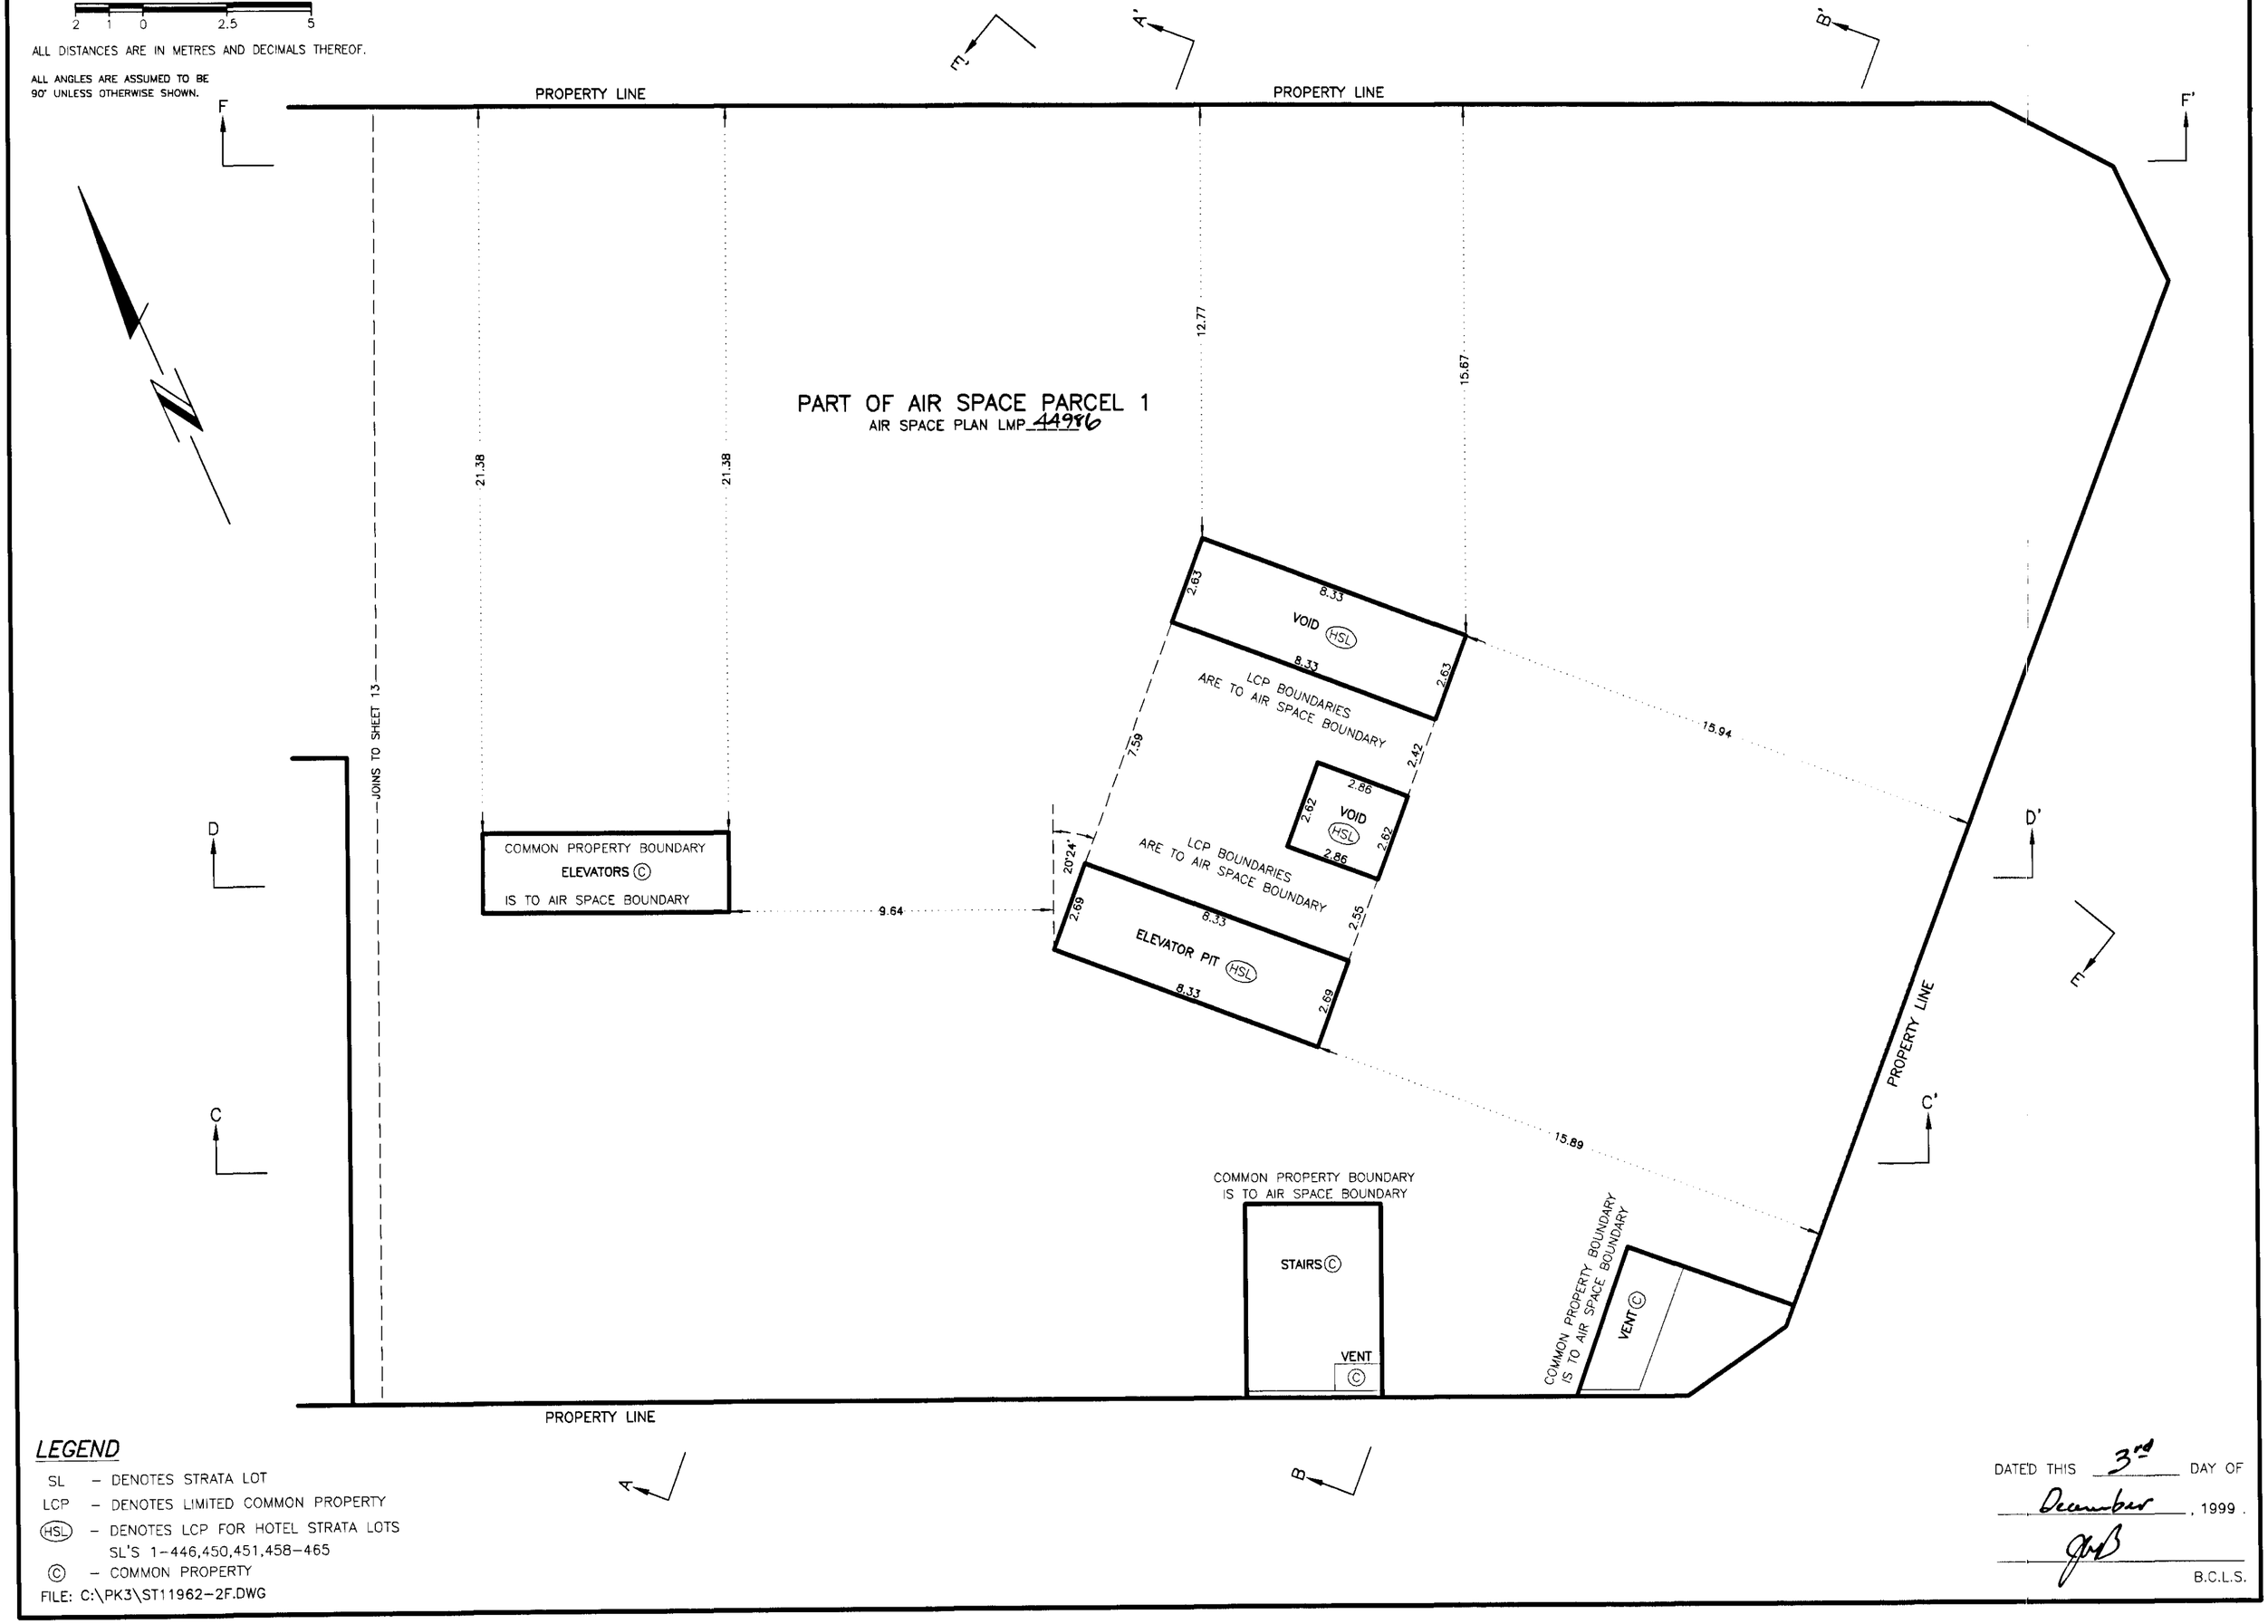

LEGEND

SL – DENOTES STRATA LOT

LCP – DENOTES LIMITED COMMON PROPERTY

(HSL) – DENOTES LCP FOR HOTEL STRATA LOTS SL'S 1-446,450,451,458-465

(C) – COMMON PROPERTY

FILE: C:\PK3\ST11962-2F.DWG

DATED THIS 3rd DAY OF December, 1999.

B.C.L.S.

FILED LMLMS4107 Q47840 2005-05-26-11.29.13.858876

PARKING LEVEL ONE FLOOR PLAN

WEST PORTION

Scale 1:125

2 1 0 2.5 5

ALL DISTANCES ARE IN METRES AND DECIMALS THEREOF.

ALL ANGLES ARE ASSUMED TO BE 90° UNLESS OTHERWISE SHOWN.

STRATA PLAN LMS 4107

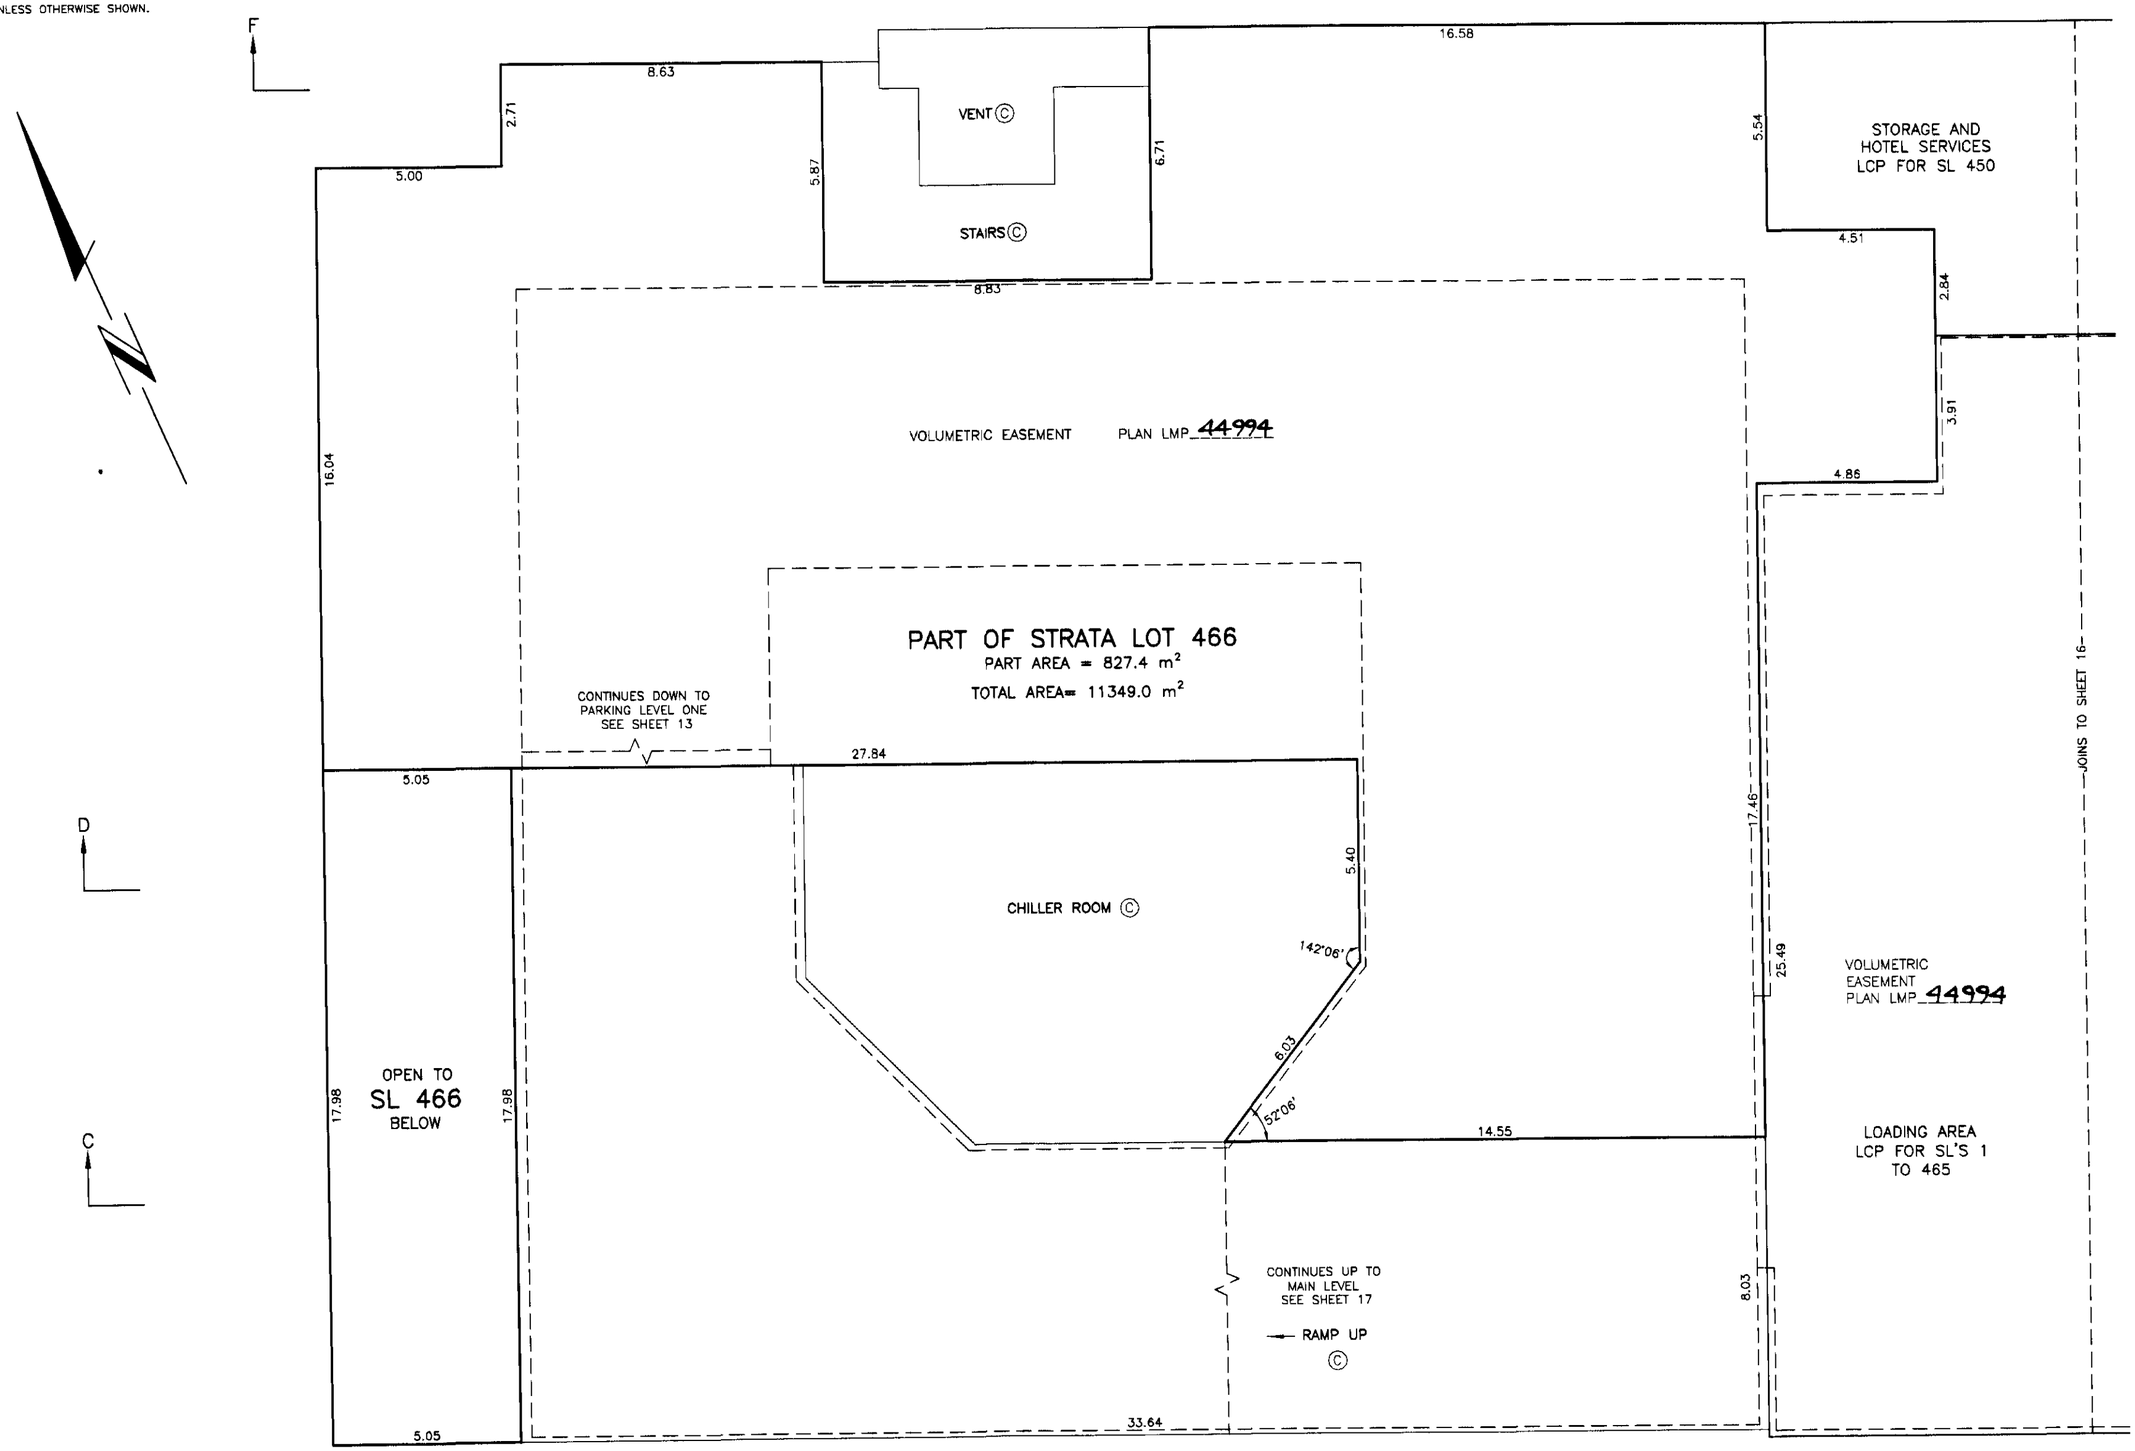

LEGEND

SL – DENOTES STRATA LOT

m^2 – DENOTES SQUARE METRES

Ⓒ – COMMON PROPERTY

FILE: C:\PK3\ST11962-2F.DWG

DATED THIS 3rd DAY OF December, 1999.

B.C.L.S.

FILED LMLMS4107 Q47840 2005-05-26-11.29.13.858876

PARKING LEVEL ONE FLOOR PLAN

EAST PORTION

Scale 1:125

2 1 0 2.5 5

ALL DISTANCES ARE IN METRES AND DECIMALS THEREOF.

ALL ANGLES ARE ASSUMED TO BE 90° UNLESS OTHERWISE SHOWN.

STRATA PLAN LMS 4107

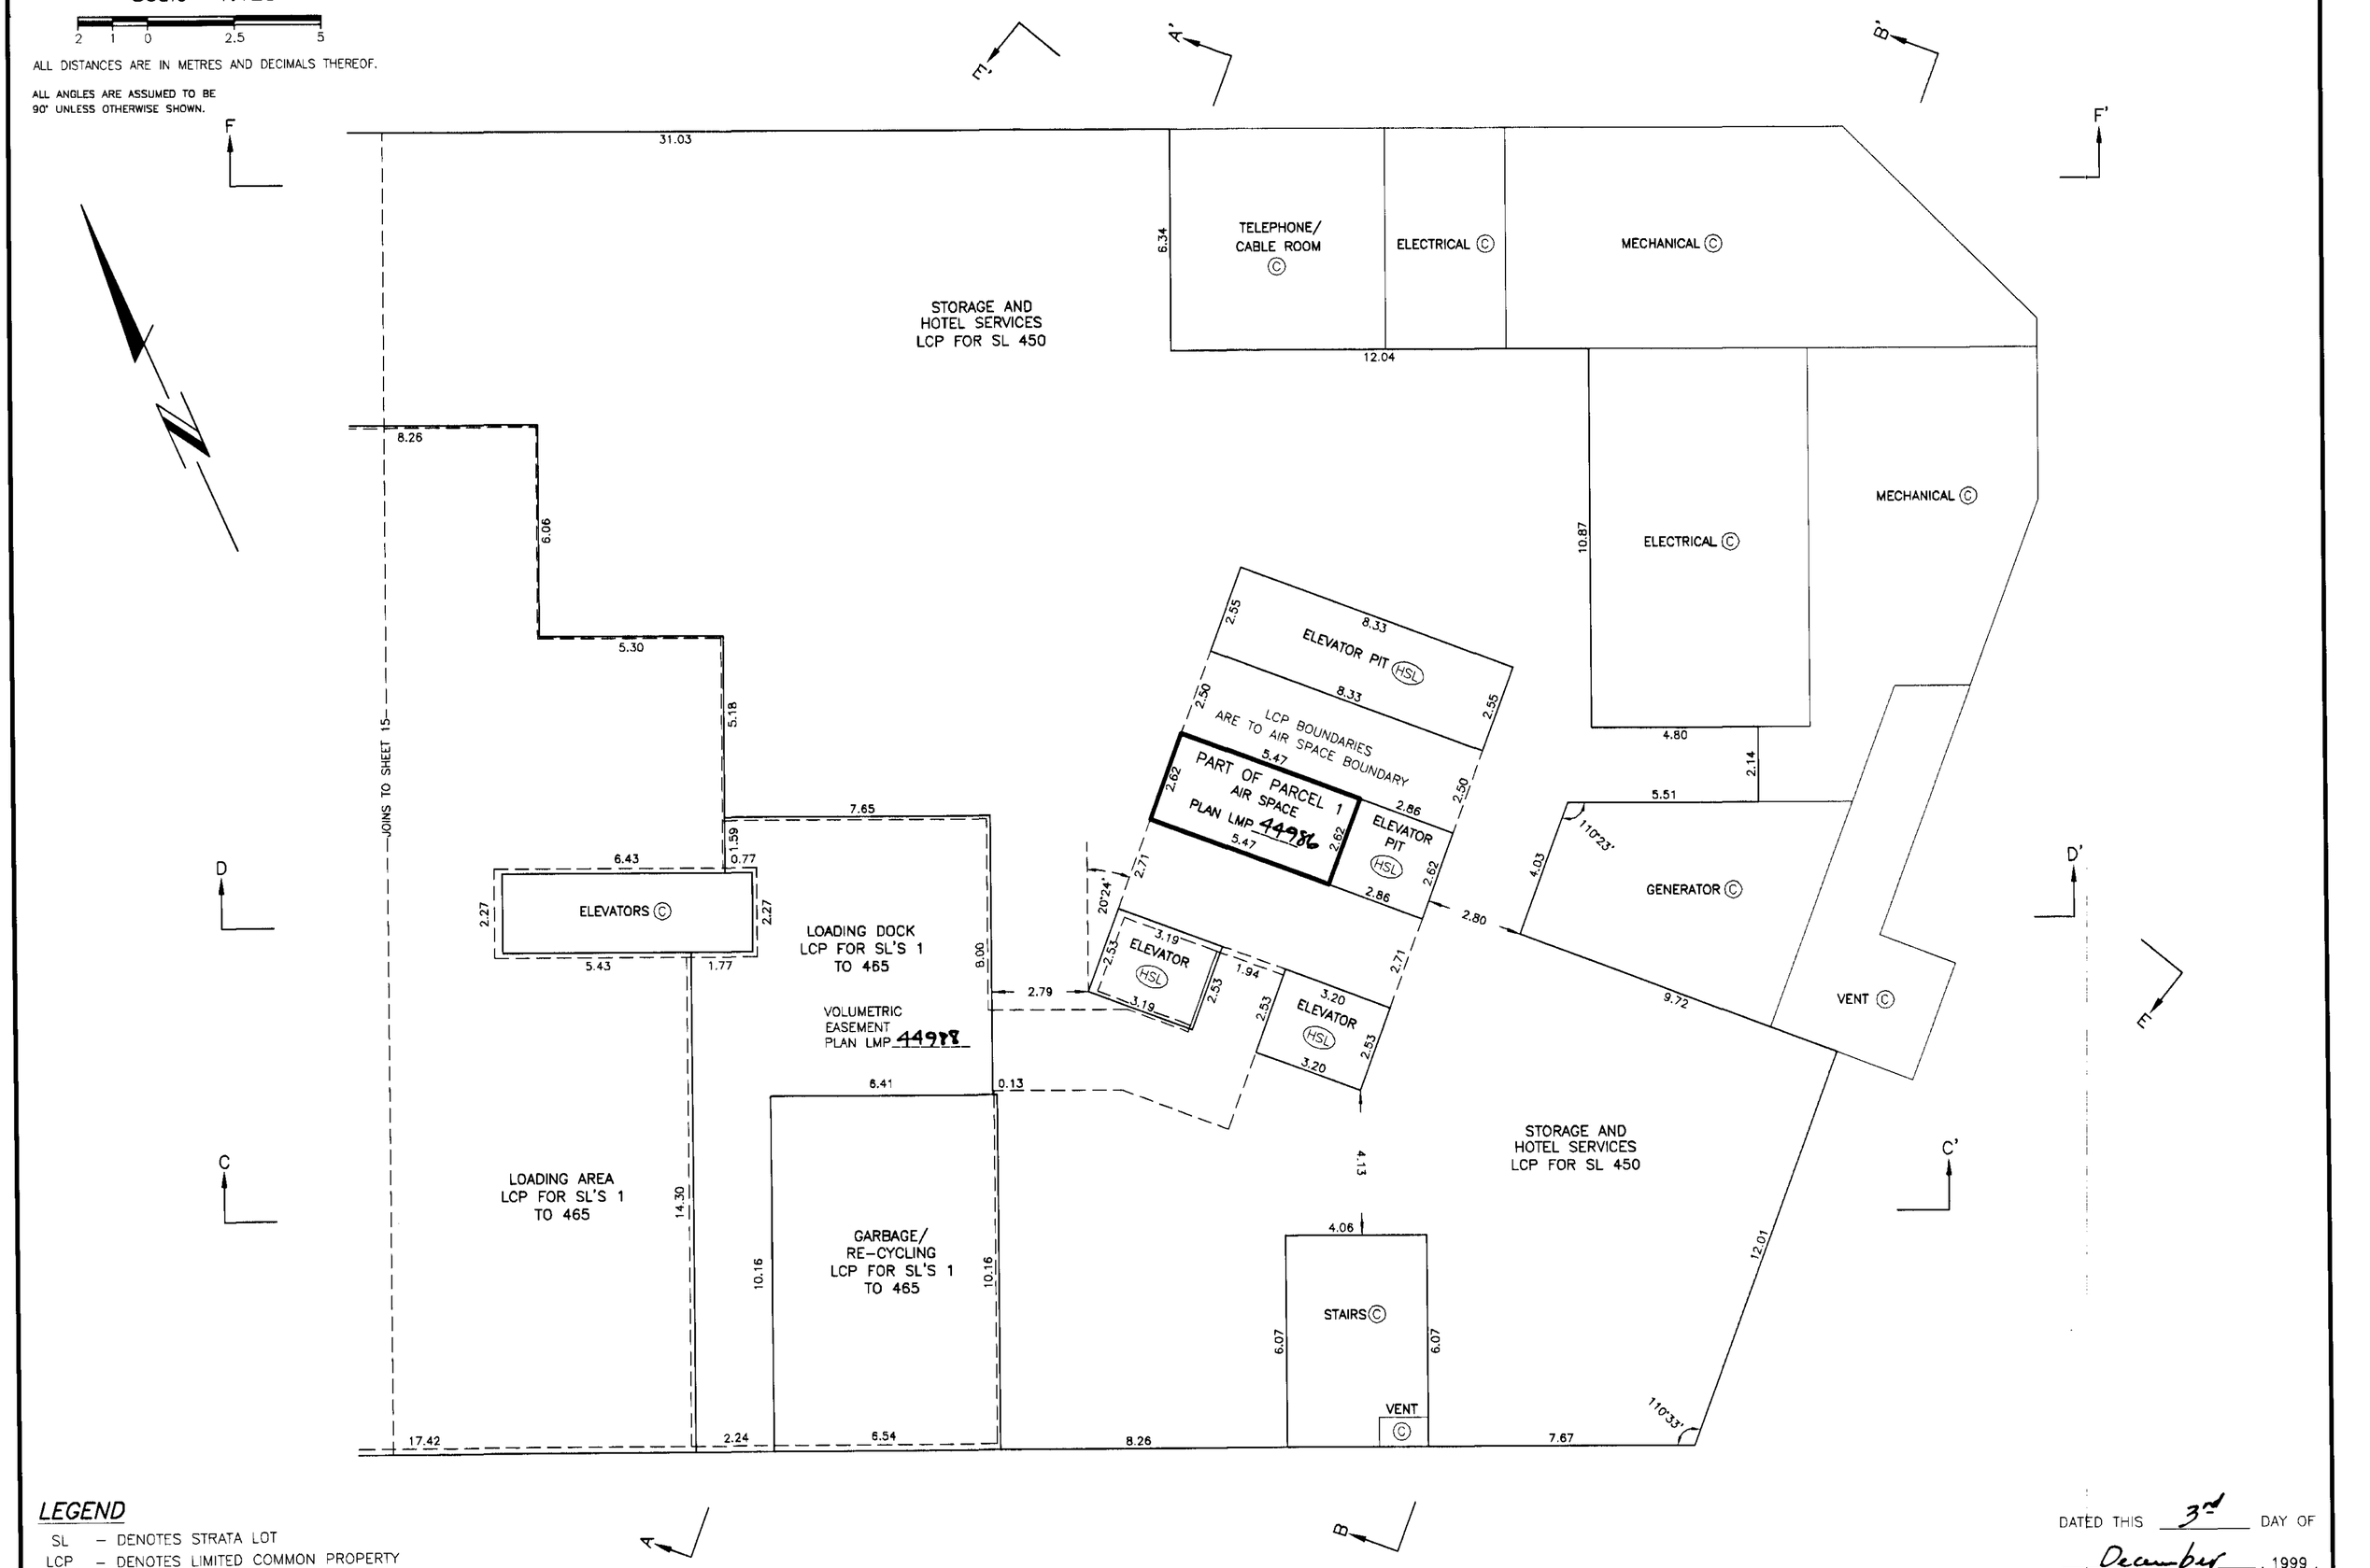

LEGEND

SL – DENOTES STRATA LOT

LCP – DENOTES LIMITED COMMON PROPERTY

(HSL) – DENOTES LCP FOR HOTEL STRATA LOTS SL'S 1–446,450,451,458–465

(C) – COMMON PROPERTY

FILE: C:\PK3\ST11962–2F.DWG

DATED THIS 3rd DAY OF December, 1999.

B.C.L.S.

FILED LMLMS4107 Q47840 2005-05-26-11.29.13.858876

MAIN LEVEL FLOOR PLAN

WEST PORTION

Scale 1:125

2 1 0 2.5 5

ALL DISTANCES ARE IN METRES AND DECIMALS THEREOF.

ALL ANGLES ARE ASSUMED TO BE 90° UNLESS OTHERWISE SHOWN.

STRATA PLAN LMS 4107

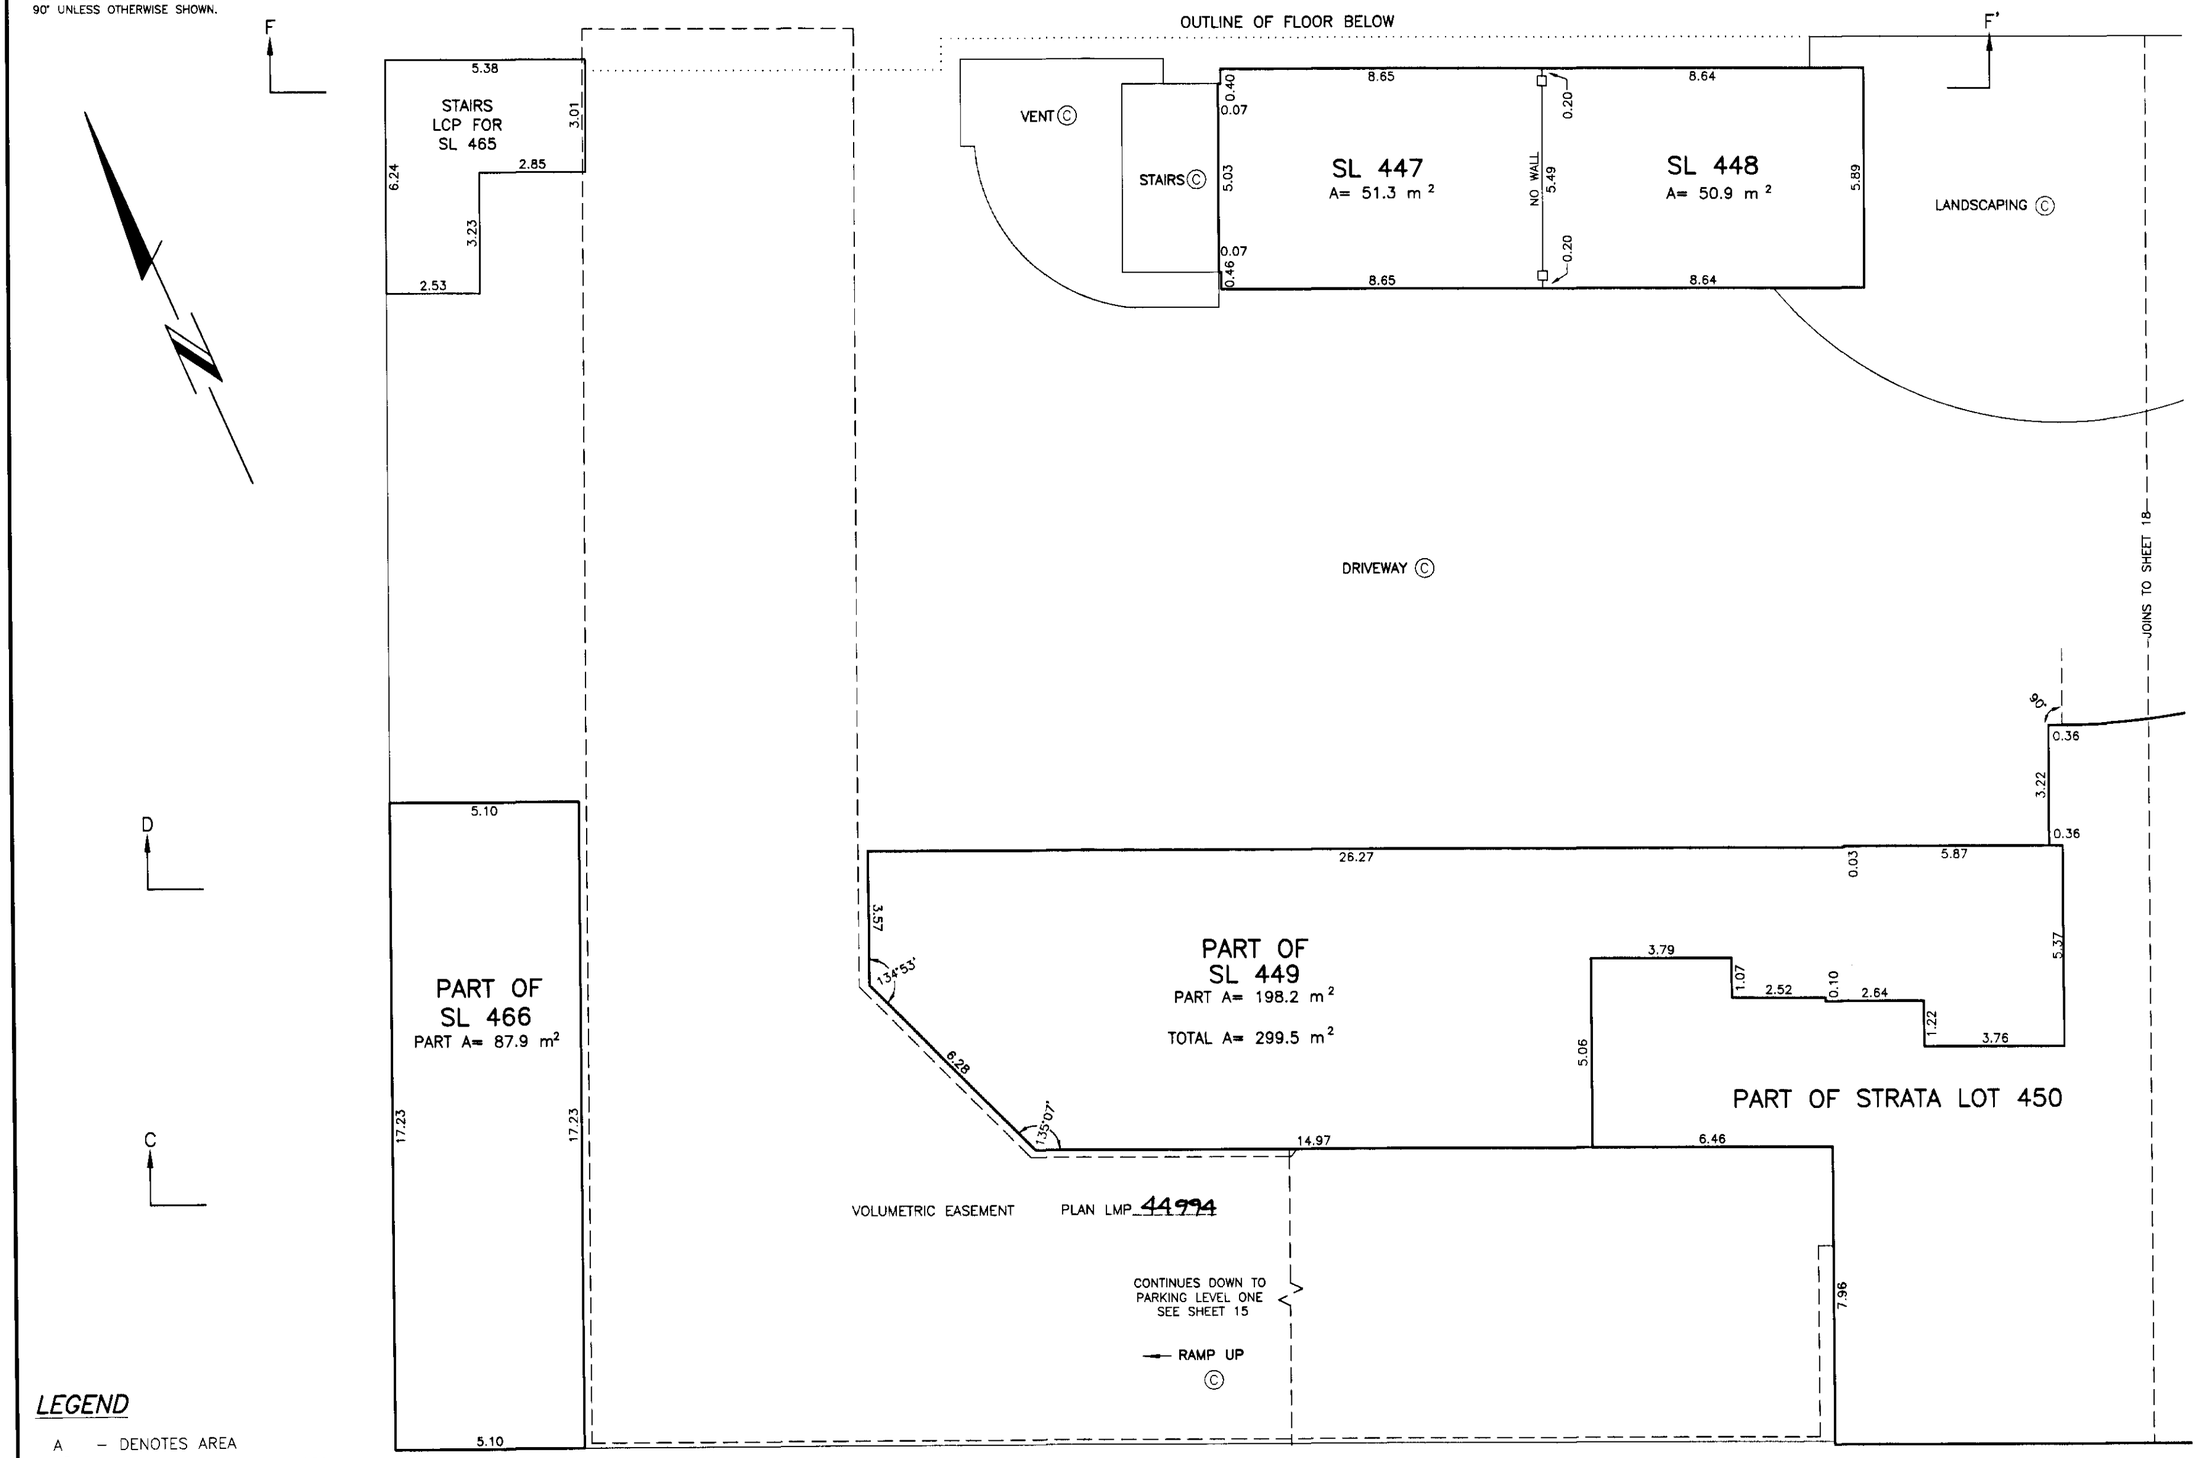

LEGEND

- A – DENOTES AREA
- m^2 – DENOTES SQUARE METRES
- SL – DENOTES STRATA LOT
- LCP – DENOTES LIMITED COMMON PROPERTY
- (HSL) – DENOTES LCP FOR HOTEL STRATA LOTS SL'S 1–446,450,451,458–465
- © – COMMON PROPERTY
- □ – DENOTES STANDARD LEAD PLUG PLACED
- WT – DENOTES WITNESS

FILE: C:\PK3\ST11962-2F.DWG

DATED THIS 3rd DAY OF December, 1999.

B.C.L.S.

MAIN LEVEL FLOOR PLAN

EAST PORTION

Scale 1:125

2 1 0 2.5 5

ALL DISTANCES ARE IN METRES AND DECIMALS THEREOF.

ALL ANGLES ARE ASSUMED TO BE 90° UNLESS OTHERWISE SHOWN.

STRATA PLAN LMS 4107

LANDSCAPING Ⓒ

DRIVEWAY Ⓒ

JOINS TO SHEET 17

Δ= 69°39'
r=18.06
a=21.95

Δ= 44°27'
r=9.90
a=7.68

Δ= 25°11'
a=4.35
r=9.90

a=0.59

WT 0.26

NO WALL
a=5.11
r=7.72

WT a=0.27

NO WALL
a=6.77
r=6.33

61°15'

1°51'

SEE DETAIL 'A'

81°45'

4°23'

37°54'

1°38'

90°

23.37

r=4.72
a=9.08

110°24'

10.90

0.19

7.61

PART OF STRATA LOT 451

PART A= 751.4 m²
TOTAL A= 875.5 m²

SL AND LCP BOUNDARIES ARE TO AIR SPACE BOUNDARY

ELEVATORS (HSL) 8.33

ELEVATOR LOBBY (HSL) 8.33

PART OF PARCEL 1 AIR SPACE PLAN LMP 44986

ELEVATOR (HSL)

STAIRS (HSL)

ELEVATOR (HSL)

ELEVATOR (HSL)

VOLUMETRIC EASEMENT PLAN LMP 44993

ELEVATORS Ⓒ 7.03

9.58

PART OF STRATA LOT 450

PART A= 762.3 m²
TOTAL A= 815.0 m²

13.84

34.35

4.94

3.01

2.65

STAIRS Ⓒ

7.19

7.17

9.06

VENT Ⓒ 4.38

3.57

4.38

9.67

134°11'

155°44'

2.10

0.54

0.93

110°20'

DETAIL 'A'

NOT TO SCALE

r=6.33
a=0.20

PART OF SL451

WT 0.23

1°51'

81°45'

PART OF SL450

ELEVATORS (HSL)

2.50

2.55

LEGEND

- Δ – DENOTES DELTA ANGLE
- A – DENOTES AREA
- m² – DENOTES SQUARE METRES
- SL – DENOTES STRATA LOT
- Ⓔ – DENOTES ELECTRICAL LCP FOR SL'S 1–446,450,451,458–465
- LCP – DENOTES LIMITED COMMON PROPERTY
- (HSL) – DENOTES LCP FOR HOTEL STRATA LOTS SL'S 1–446,450,451,458–465
- Ⓒ – COMMON PROPERTY
- □ – DENOTES STANDARD LEAD PLUG PLACED
- WT – DENOTES WITNESS

FILE: C:\PK3\ST11962–2F.DWG

DATED THIS 3rd DAY OF December, 1999.

B.C.L.S.

FILED LMLMS4107 Q47840 2005-05-26-11.29.13.858876

LEVEL TWO FLOOR PLAN

WEST PORTION

Scale 1:125

2 1 0 2.5 5

ALL DISTANCES ARE IN METRES AND DECIMALS THEREOF.

ALL ANGLES ARE ASSUMED TO BE 90° UNLESS OTHERWISE SHOWN.

STRATA PLAN LMS 4107

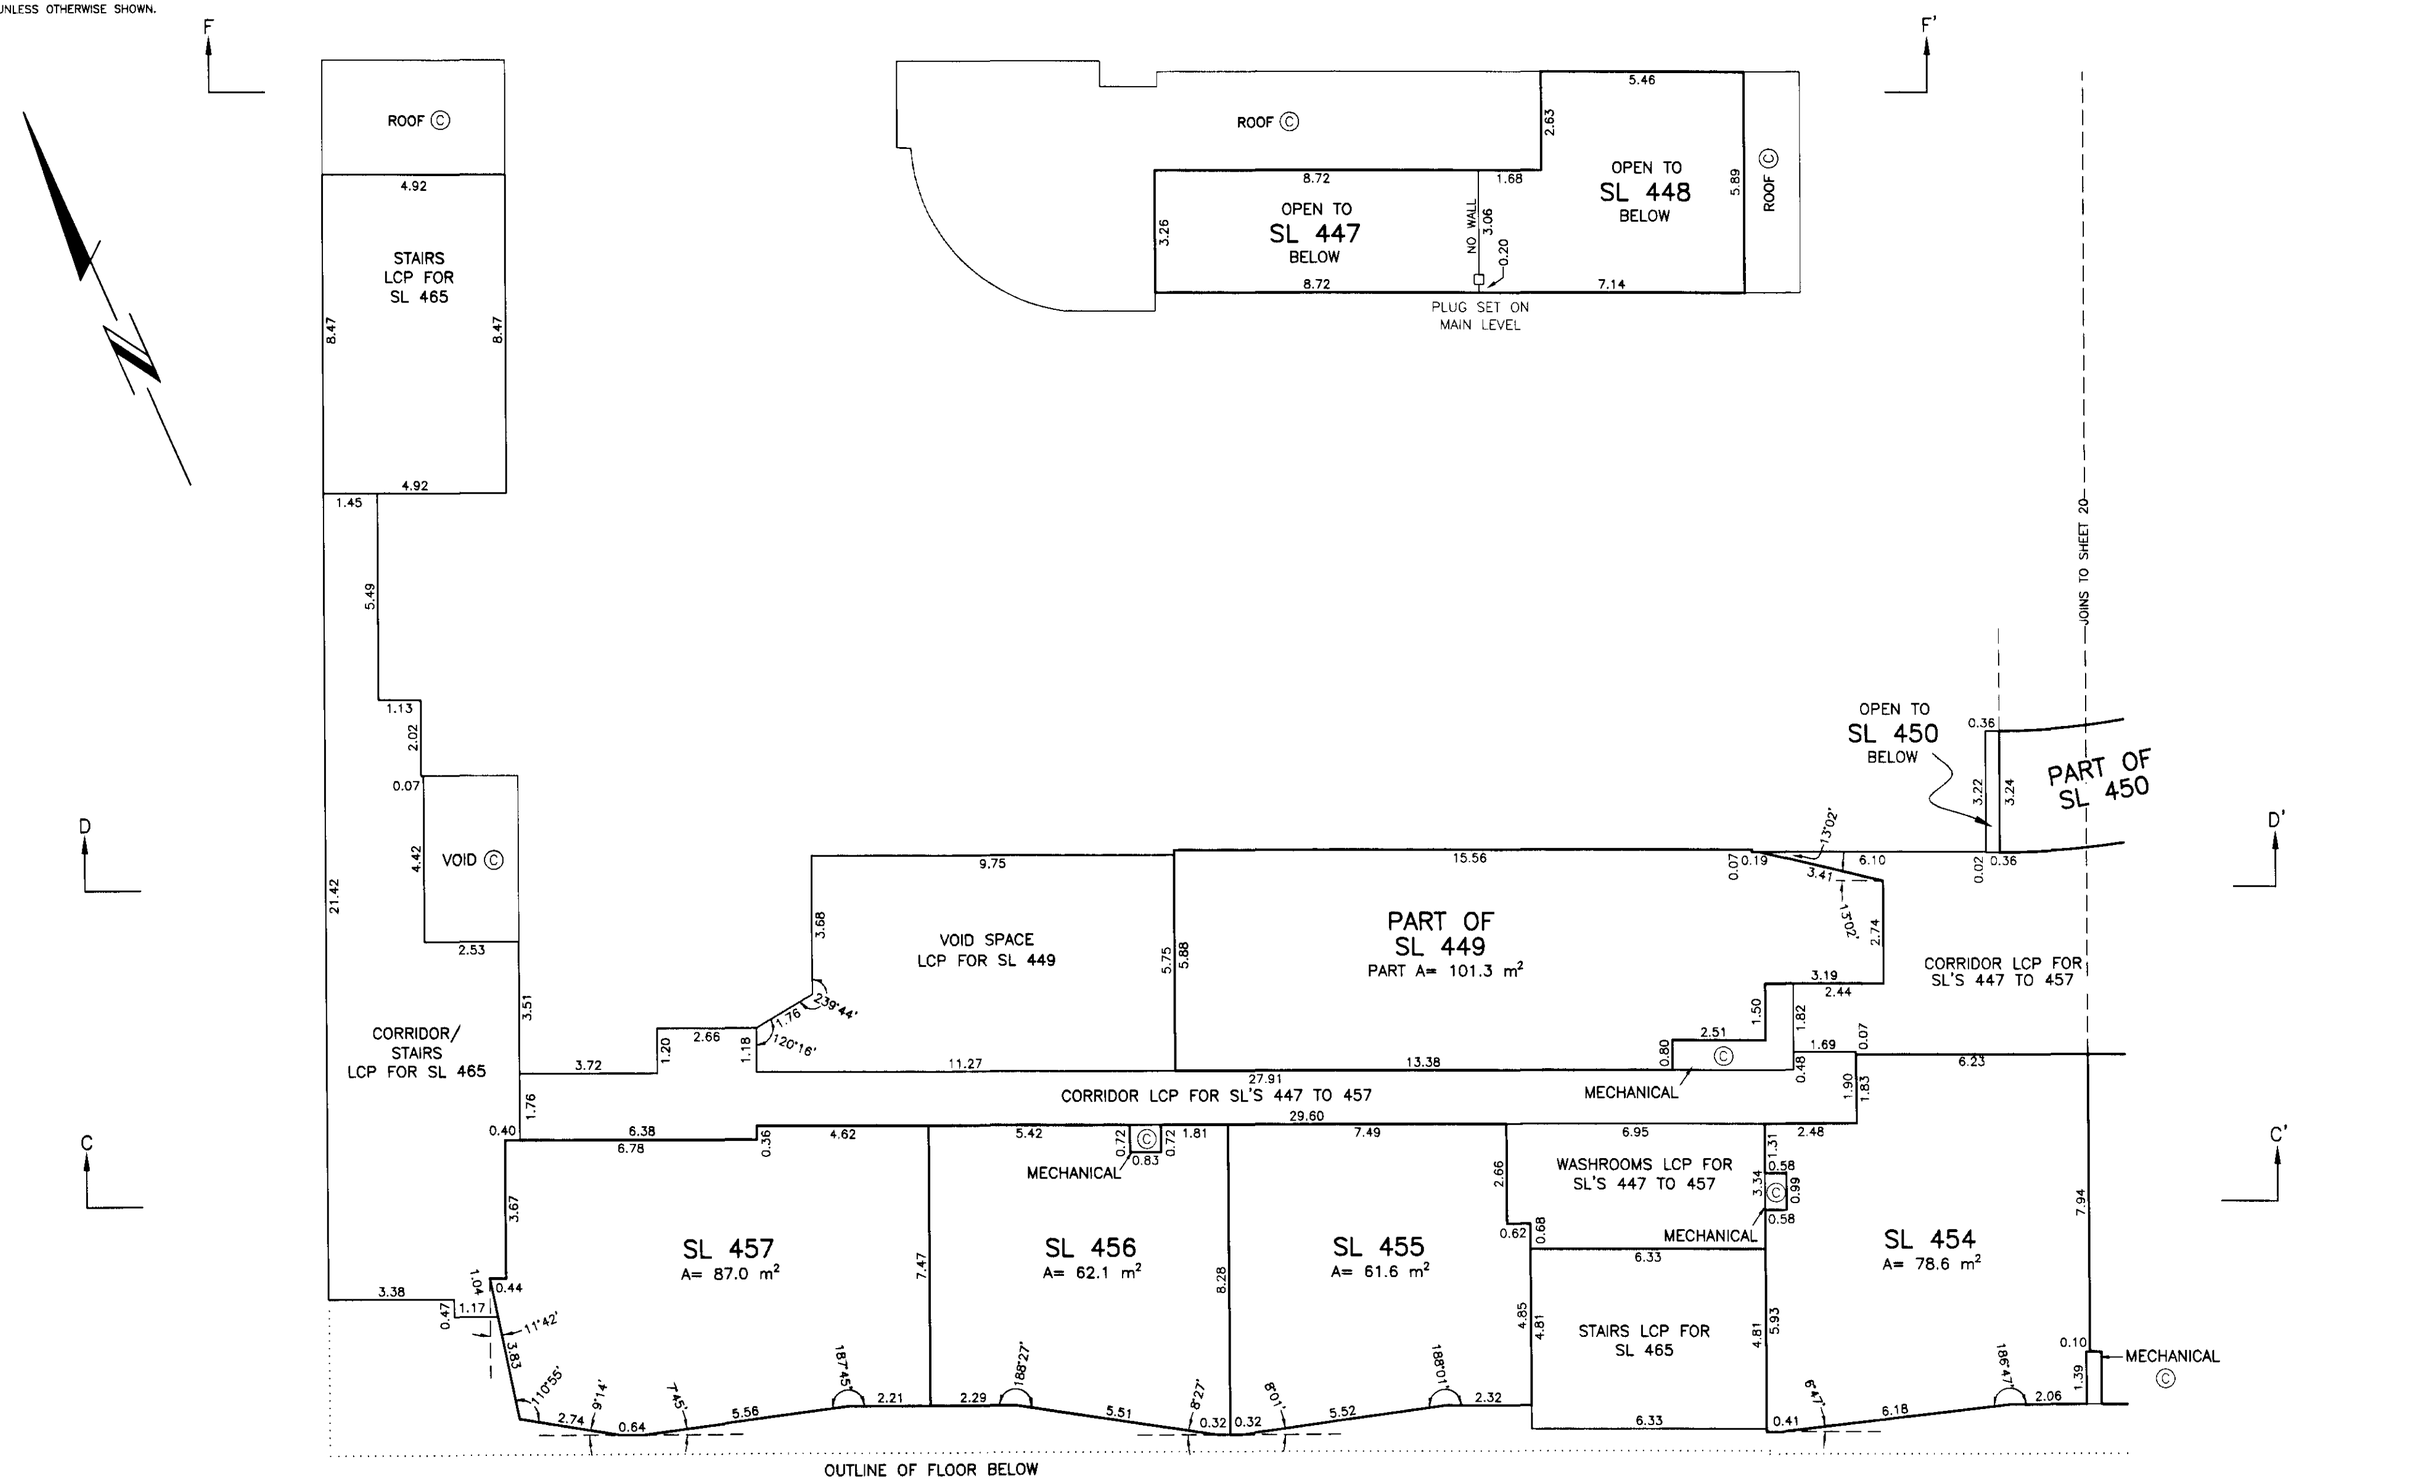

LEGEND

A – DENOTES AREA

SL – DENOTES STRATA LOT

m^2 – DENOTES SQUARE METRES

LCP – DENOTES LIMITED COMMON PROPERTY

Ⓒ – COMMON PROPERTY

FILE: C:\PK3\ST11962-2F.DWG

DATED THIS 3rd DAY OF December, 1999.

B.C.L.S.

FILED LMLMS4107 Q47840 2005-05-26-11.29.13.858876

LEVEL TWO FLOOR PLAN

EAST PORTION

Scale 1:125

2 1 0 2.5 5

ALL DISTANCES ARE IN METRES AND DECIMALS THEREOF.

ALL ANGLES ARE ASSUMED TO BE 90° UNLESS OTHERWISE SHOWN.

STRATA PLAN LMS 4107

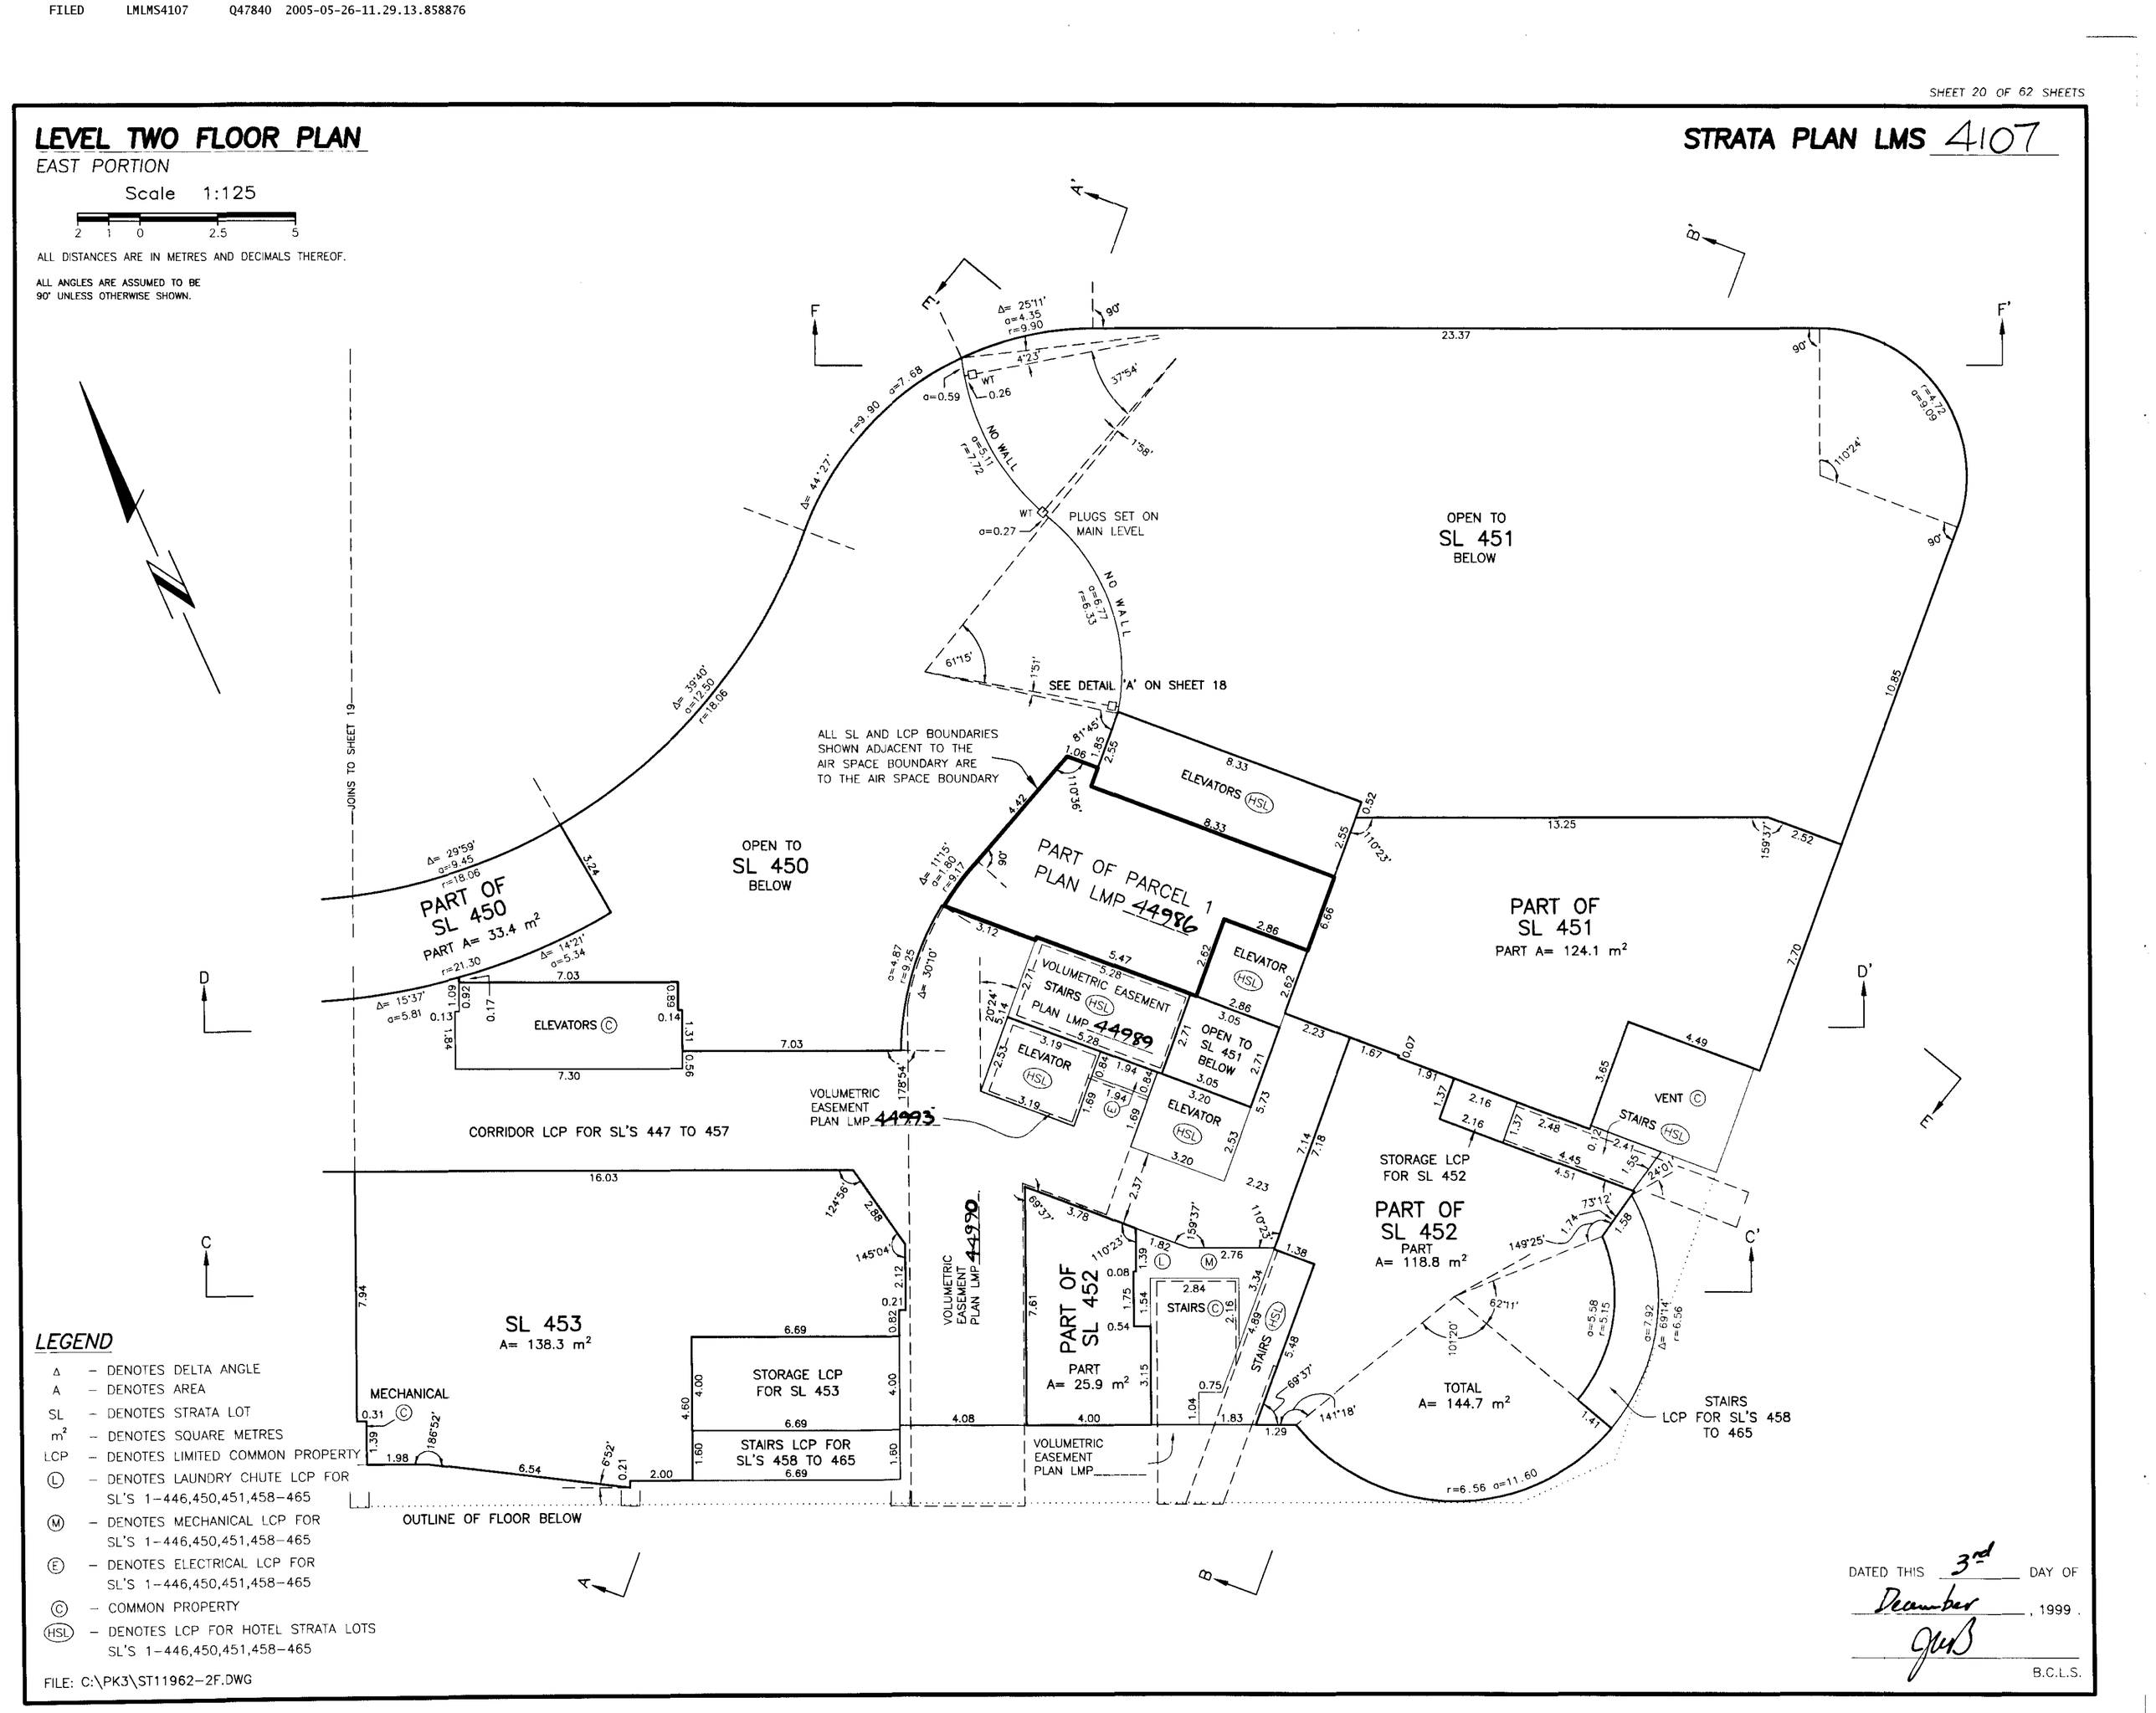

LEGEND

- Δ – DENOTES DELTA ANGLE
- A – DENOTES AREA
- SL – DENOTES STRATA LOT
- m² – DENOTES SQUARE METRES
- LCP – DENOTES LIMITED COMMON PROPERTY
- (L) – DENOTES LAUNDRY CHUTE LCP FOR SL'S 1–446,450,451,458–465
- (M) – DENOTES MECHANICAL LCP FOR SL'S 1–446,450,451,458–465
- (E) – DENOTES ELECTRICAL LCP FOR SL'S 1–446,450,451,458–465
- (C) – COMMON PROPERTY
- (HSL) – DENOTES LCP FOR HOTEL STRATA LOTS SL'S 1–446,450,451,458–465

FILE: C:\PK3\ST11962–2F.DWG

DATED THIS 3rd DAY OF December, 1999.

B.C.L.S.

FILED LMLMS4107 Q47840 2005-05-26-11.29.13.858876

LEVEL THREE FLOOR PLAN

WEST PORTION

Scale 1:125

2 1 0 2.5 5

ALL DISTANCES ARE IN METRES AND DECIMALS THEREOF.

ALL ANGLES ARE ASSUMED TO BE 90° UNLESS OTHERWISE SHOWN.

STRATA PLAN LMS 4107

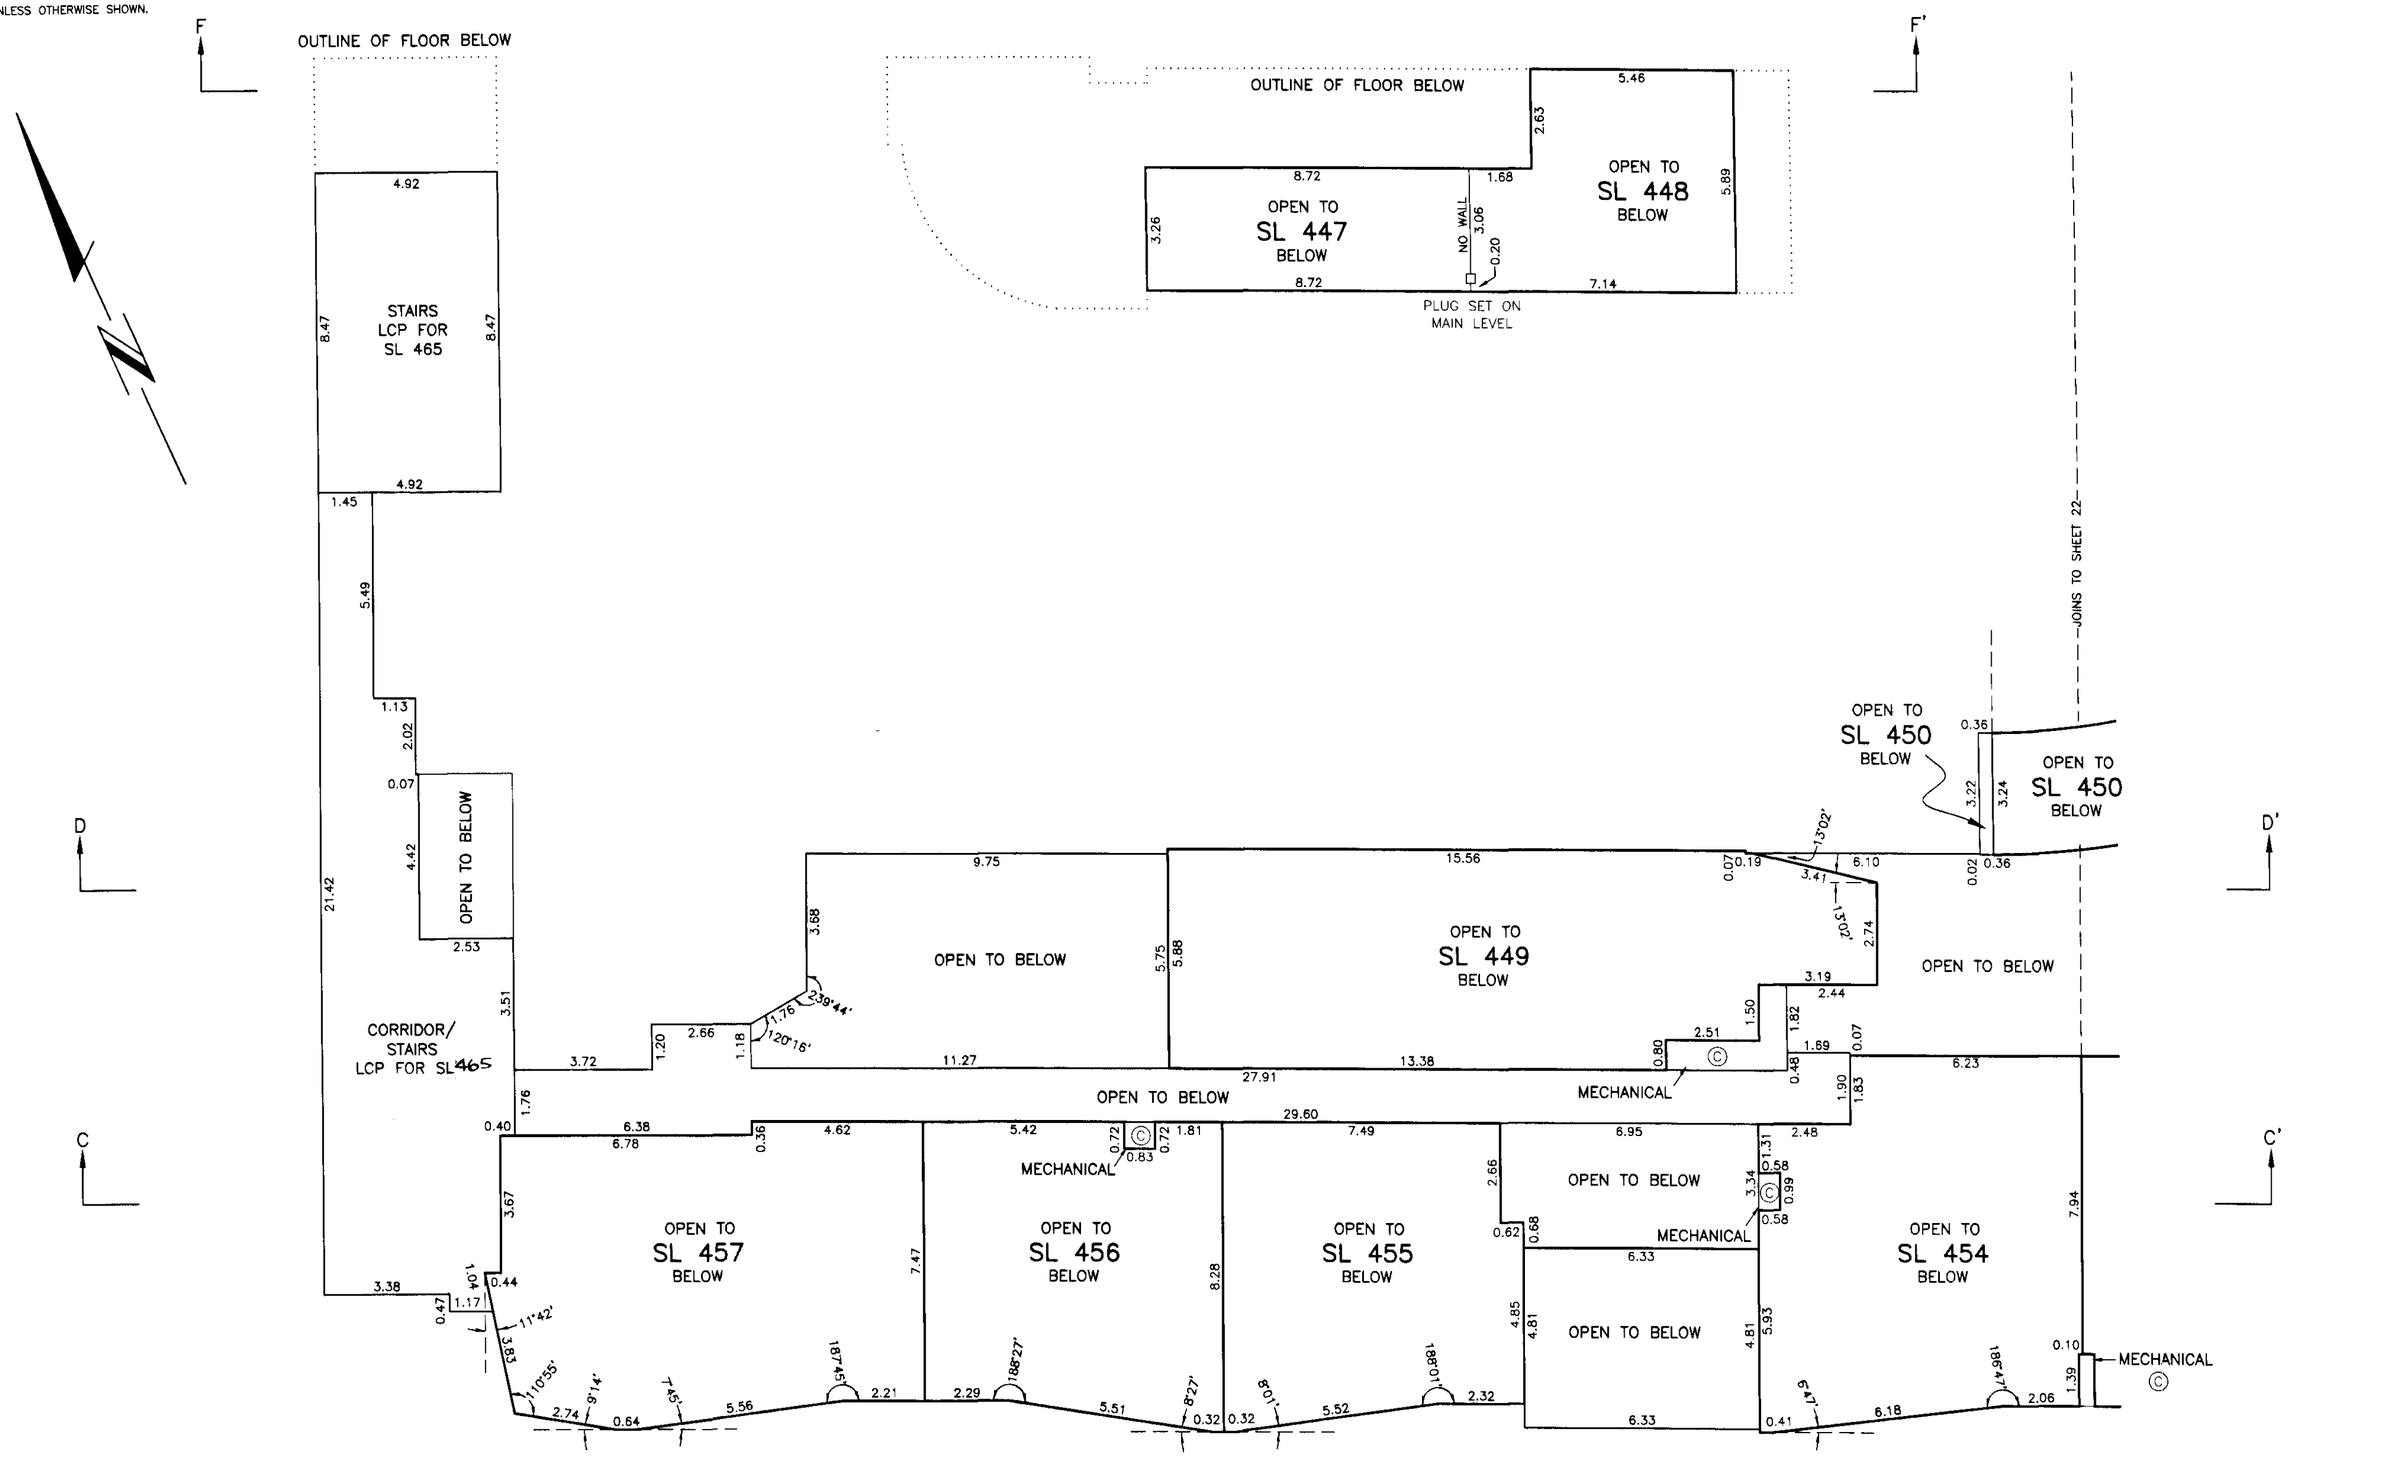

LEGEND

A – DENOTES AREA
SL – DENOTES STRATA LOT
m^2 – DENOTES SQUARE METRES
LCP – DENOTES LIMITED COMMON PROPERTY
© – COMMON PROPERTY

FILE: C:\PK3\ST11962-2F.DWG

DATED THIS 3rd DAY OF December, 1999.

B.C.L.S.

LEVEL THREE FLOOR PLAN

EAST PORTION

Scale 1:125

2 1 0 2.5 5

ALL DISTANCES ARE IN METRES AND DECIMALS THEREOF.

ALL ANGLES ARE ASSUMED TO BE 90° UNLESS OTHERWISE SHOWN.

STRATA PLAN LMS 4107

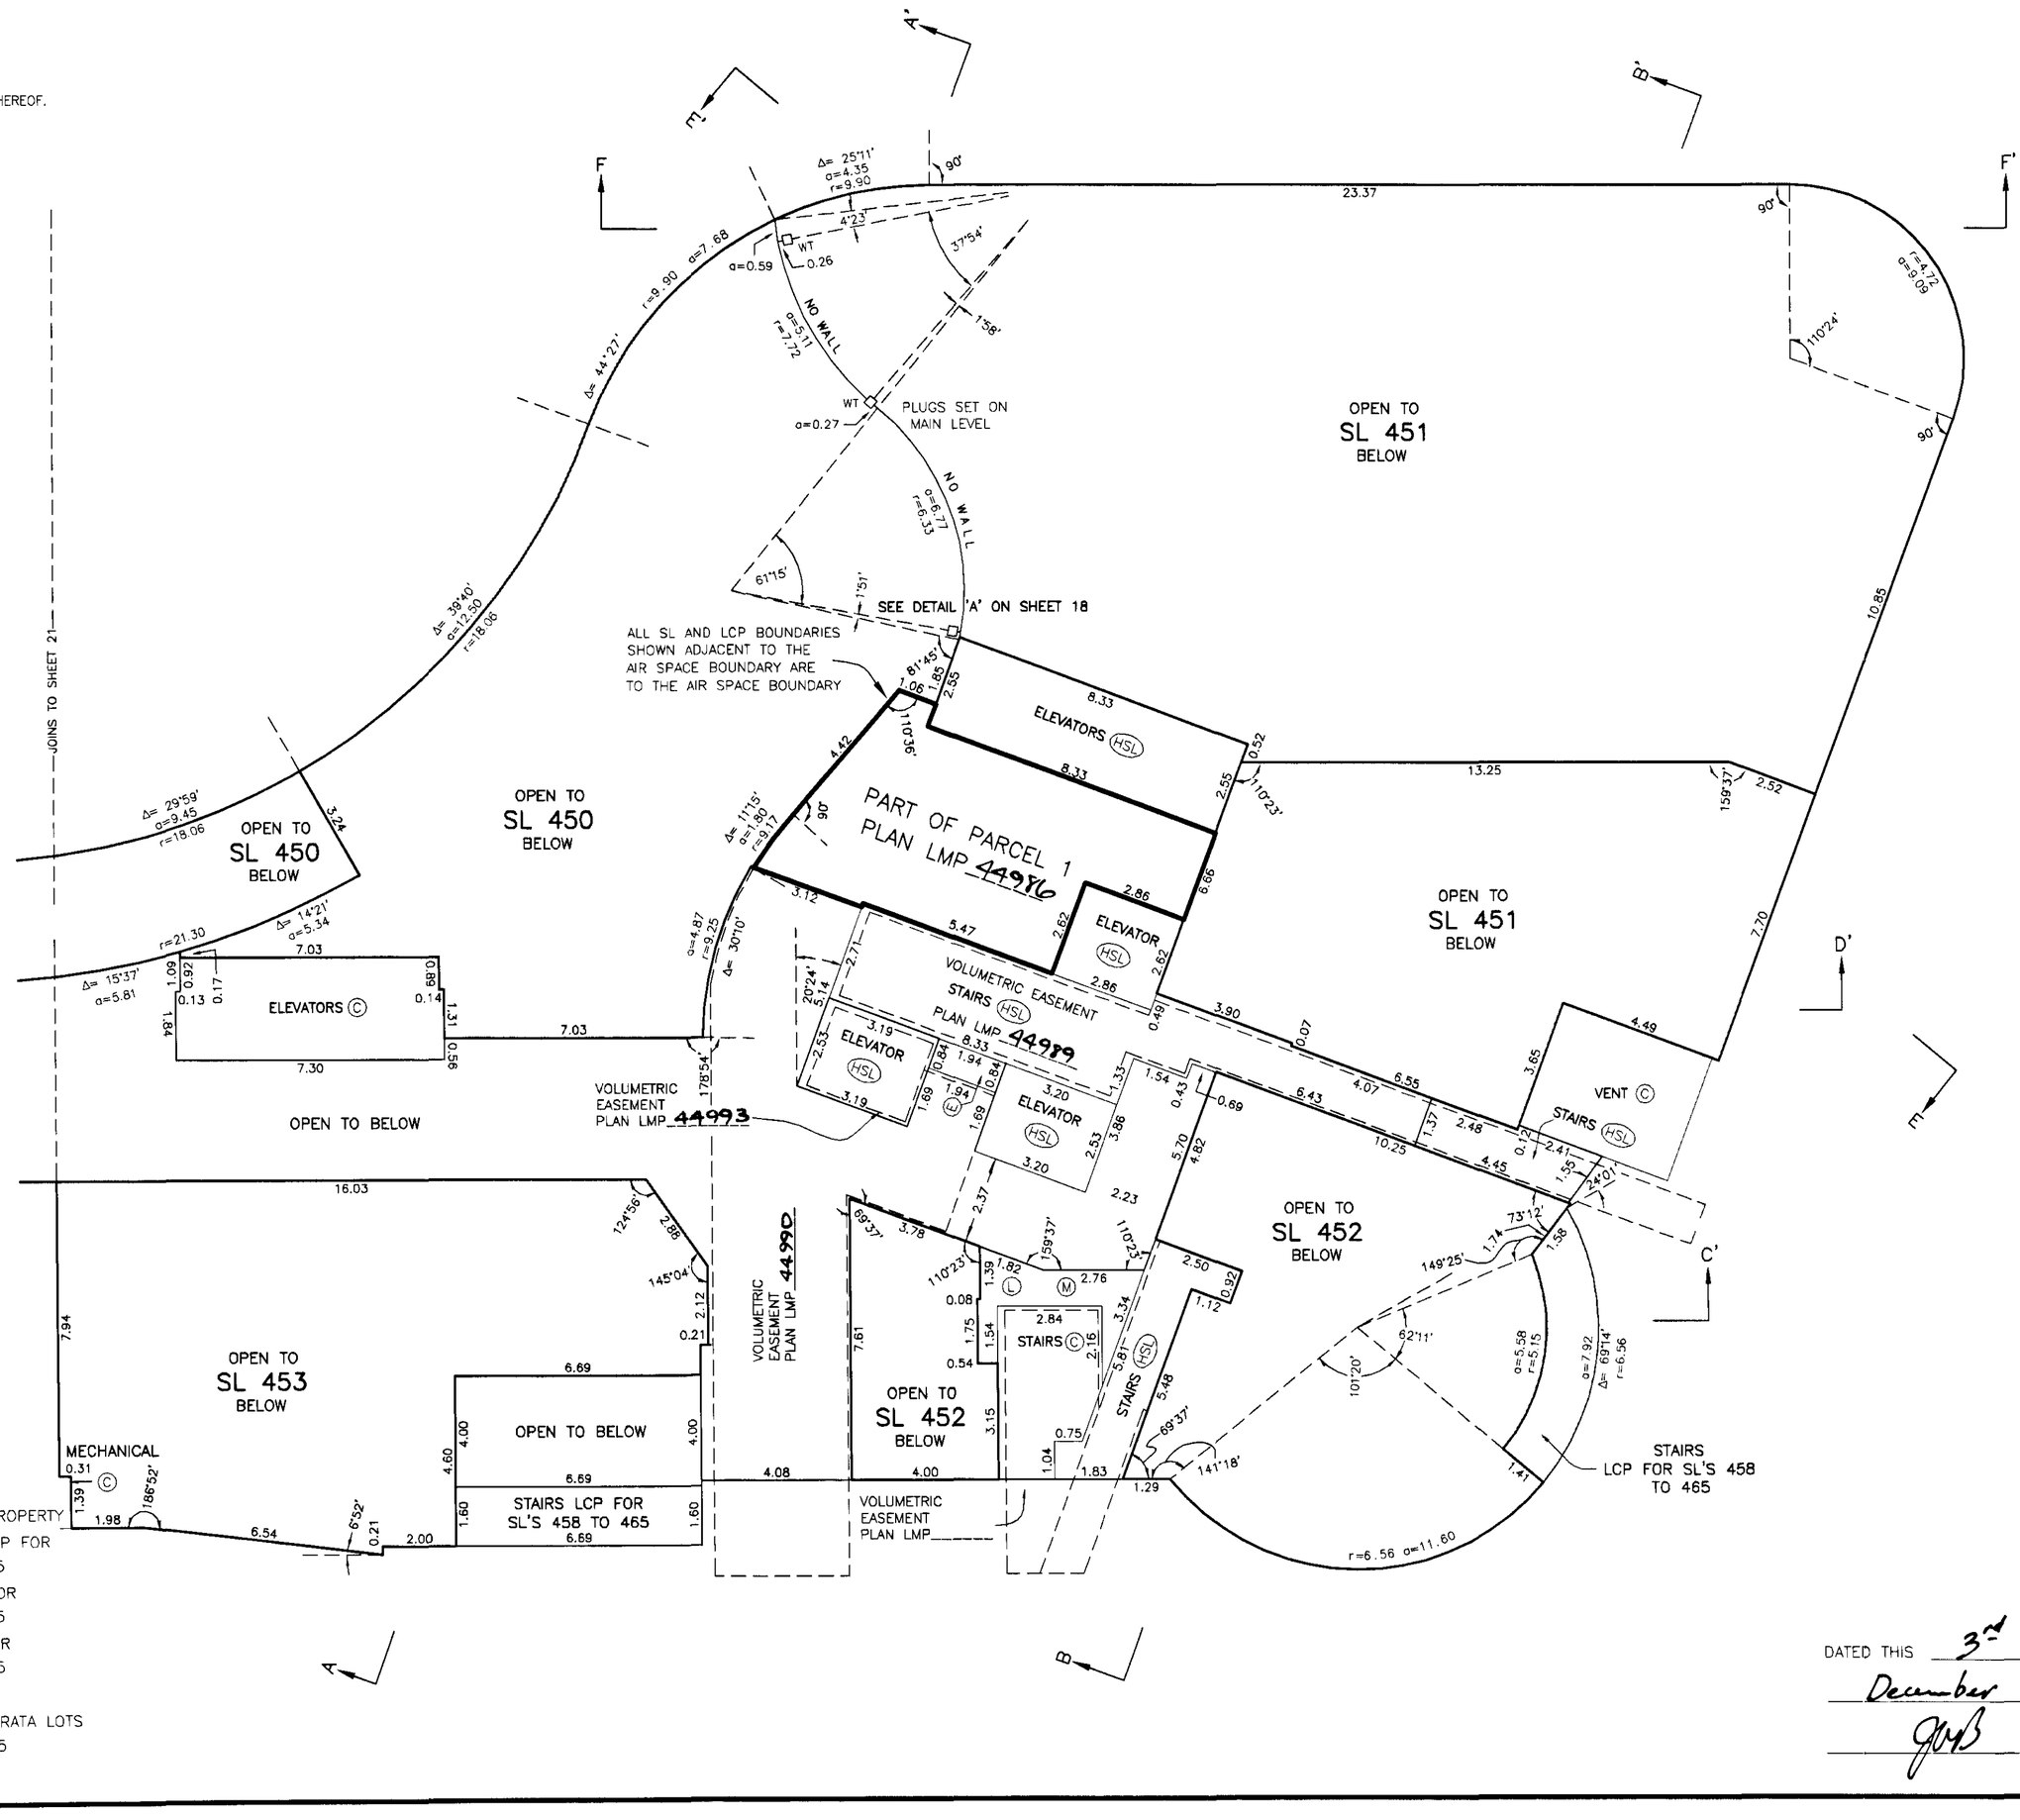

LEGEND

- Δ – DENOTES DELTA ANGLE
- A – DENOTES AREA
- SL – DENOTES STRATA LOT
- m^2 – DENOTES SQUARE METRES
- LCP – DENOTES LIMITED COMMON PROPERTY
- (L) – DENOTES LAUNDRY CHUTE LCP FOR SL'S 1–446,450,451,458–465
- (M) – DENOTES MECHANICAL LCP FOR SL'S 1–446,450,451,458–465
- (E) – DENOTES ELECTRICAL LCP FOR SL'S 1–446,450,451,458–465
- (C) – COMMON PROPERTY
- (HSL) – DENOTES LCP FOR HOTEL STRATA LOTS SL'S 1–446,450,451,458–465

FILE: C:\PK3\ST11962–2F.DWG

DATED THIS 3rd DAY OF December, 1999.

B.C.L.S.

LEVEL FOUR FLOOR PLAN

WEST PORTION

Scale 1:125

2 1 0 2.5 5

ALL DISTANCES ARE IN METRES AND DECIMALS THEREOF.

ALL ANGLES ARE ASSUMED TO BE 90° UNLESS OTHERWISE SHOWN.

STRATA PLAN LMS 4107

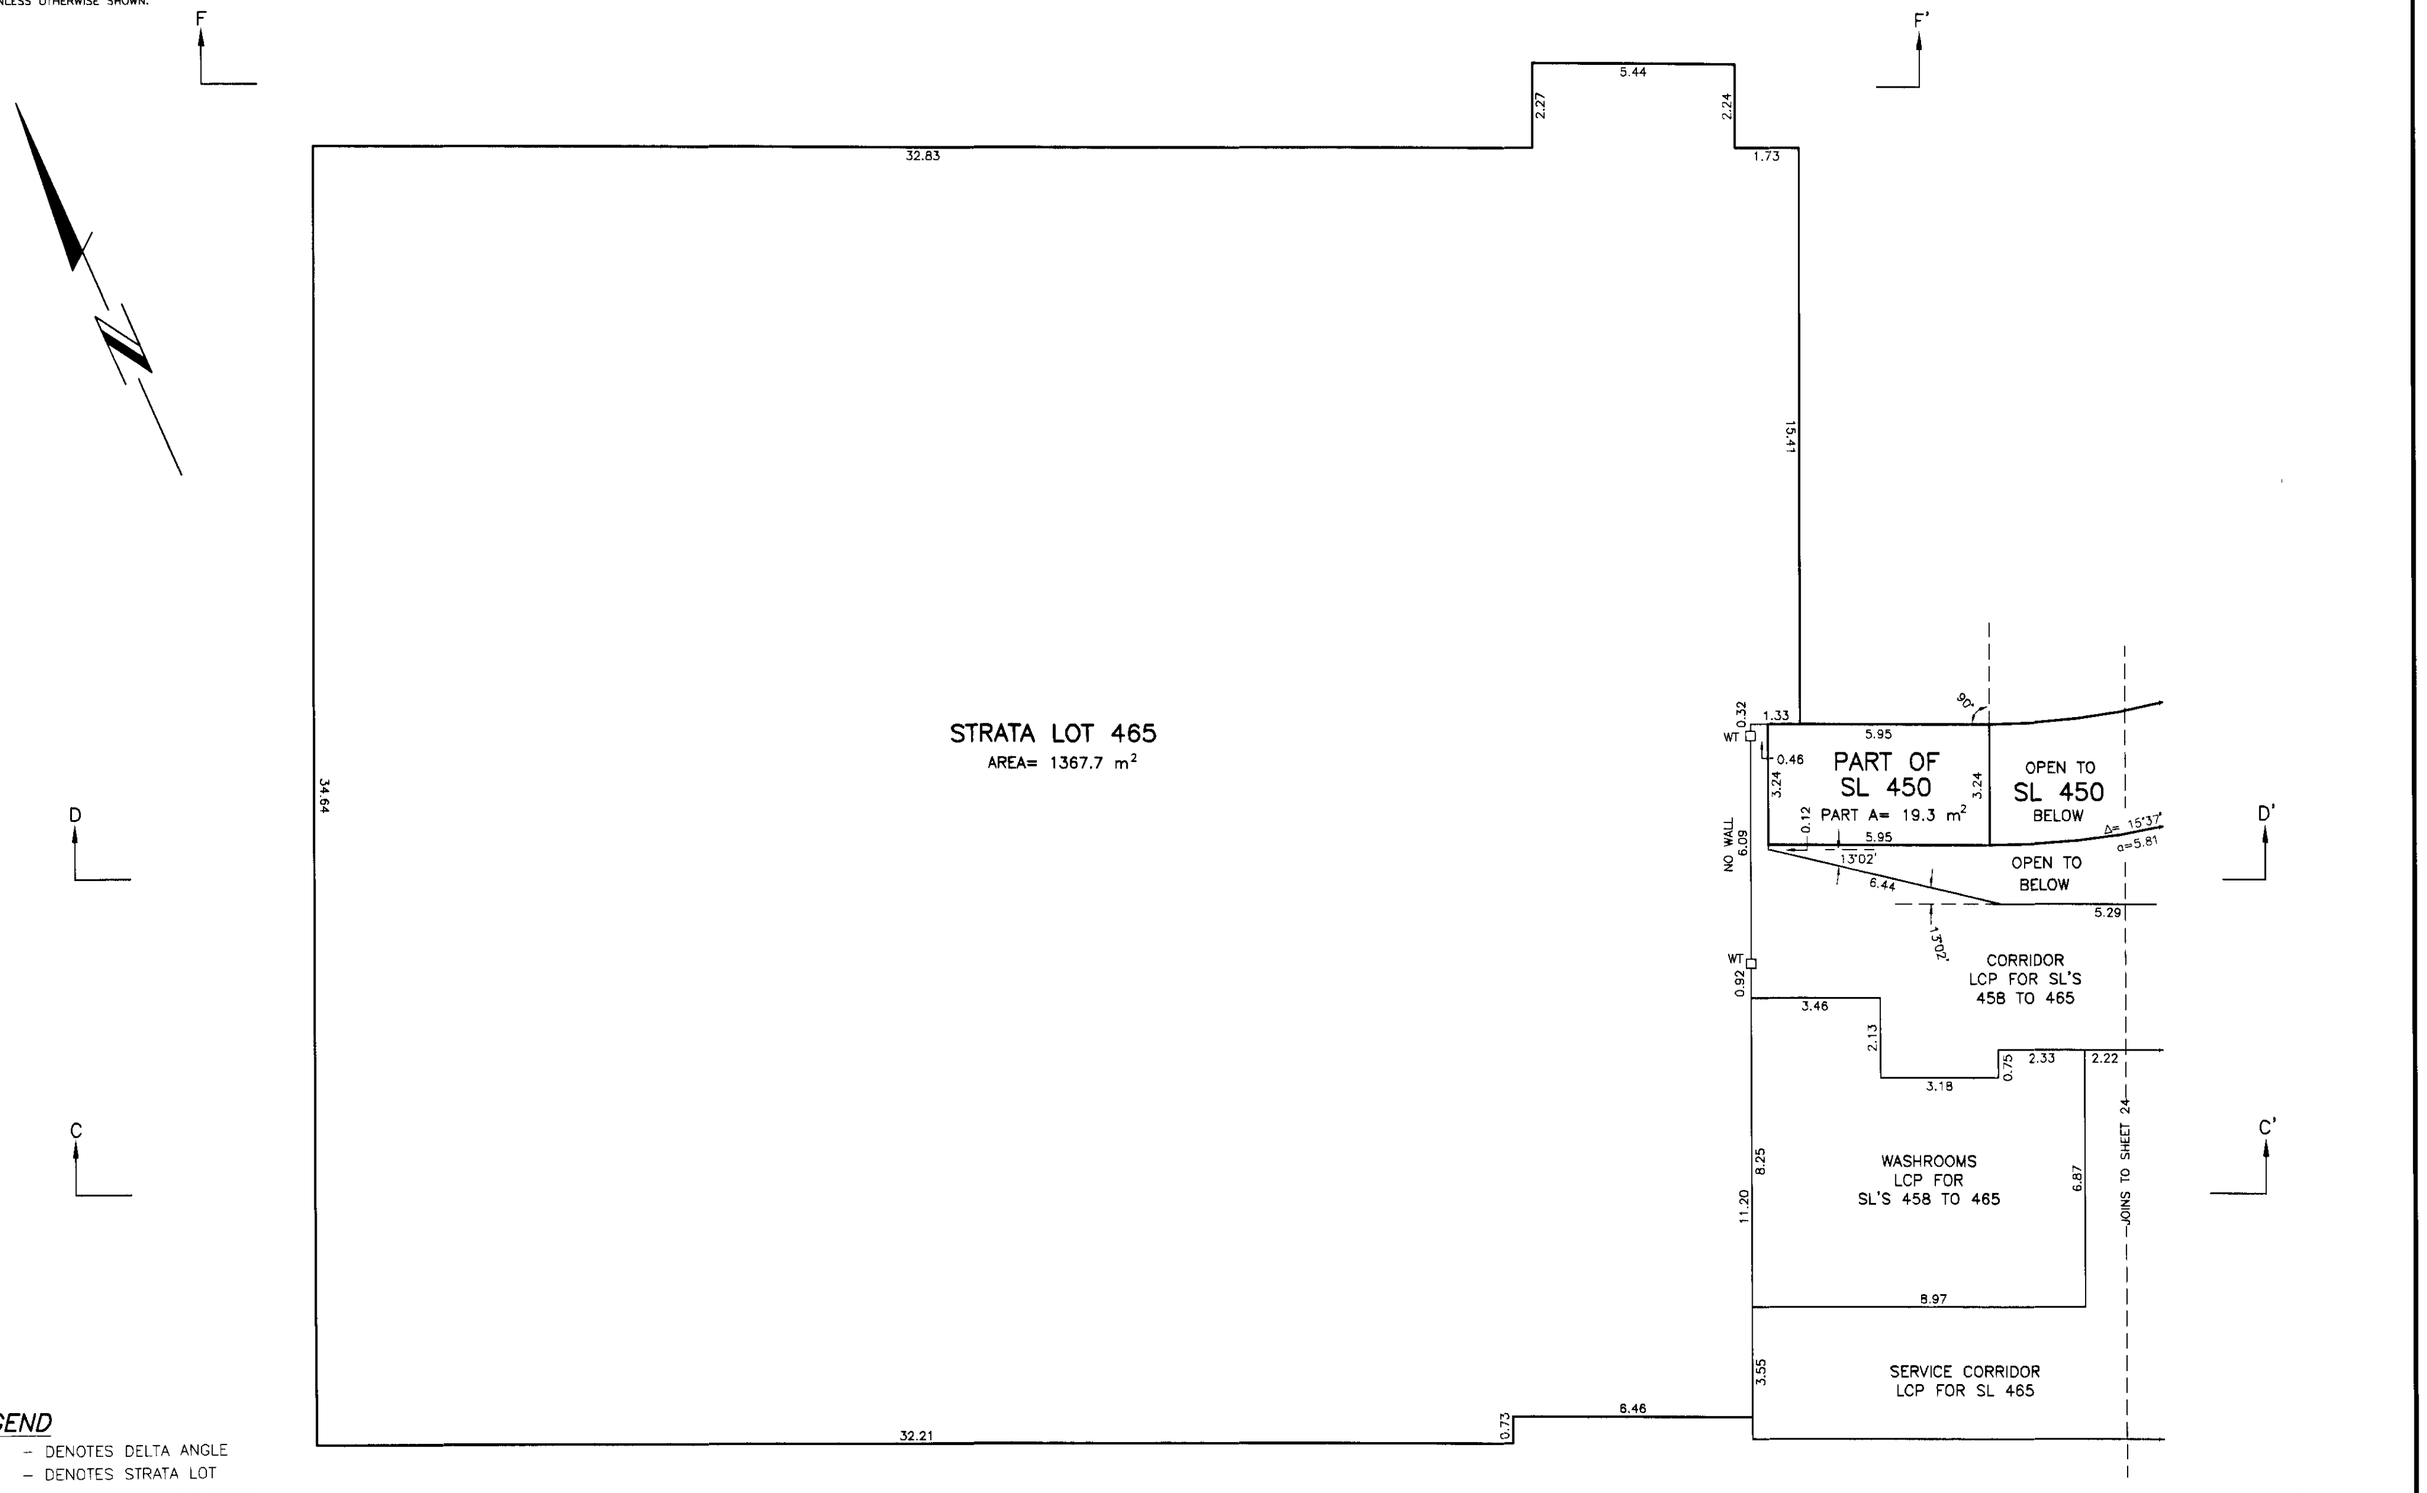

LEGEND

- Δ – DENOTES DELTA ANGLE
- SL – DENOTES STRATA LOT
- m^2 – DENOTES SQUARE METRES
- LCP – DENOTES LIMITED COMMON PROPERTY
- (HSL) – DENOTES LCP FOR HOTEL STRATA LOTS SL'S 1-446,450,451,458-465
- □ – DENOTES STANDARD LEAD PLUG PLACED
- WT – DENOTES WITNESS

FILE: C:\PK3\ST11962-2F.DWG

DATED THIS 3rd DAY OF December, 1999.

B.C.L.S.

FILED LMLMS4107 Q47840 2005-05-26-11.29.13.858876

LEVEL FOUR FLOOR PLAN

EAST PORTION

Scale 1:125

2 1 0 2.5 5

ALL DISTANCES ARE IN METRES AND DECIMALS THEREOF.

ALL ANGLES ARE ASSUMED TO BE 90° UNLESS OTHERWISE SHOWN.

STRATA PLAN LMS 4107

DETAIL 'A'
NOT TO SCALE

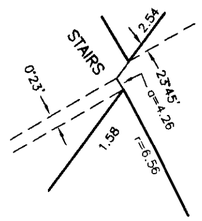

SL 458
A= 84.1 m²

SL 459
A= 53.7 m²

SL 460
A= 44.5 m²

SL 461
A= 38.8 m²

SL 462
A= 37.2 m²

SL 463
A= 99.1 m²

SL 464
A= 31.3 m²

OPEN TO SL 450 BELOW

CORRIDOR LCP FOR SL'S 458 TO 465

ROOF TOP DECK LCP FOR SL'S 458 TO 462

ELEVATORS (HSL)

ELEVATORS (C)

PART OF PARCEL 1 AIR SPACE PLAN LMP 44986

ELEVATOR (HSL)

VOLUMETRIC EASEMENT STAIRS (HSL) PLAN LMP 44989

VOLUMETRIC EASEMENT PLAN LMP 44989

VOLUMETRIC EASEMENT PLAN LMP 44993

ELEVATOR (HSL)

VESTIBULE LCP FOR SL'S 458 TO 465

STAIRS LCP FOR SL'S 458 TO 465

SEE DETAIL 'A'

STAIRS LCP FOR SL'S 458 TO 465

OFFICE LCP FOR SL 465

LAUNDRY CHUTE MECHANICAL (HSL)

STORAGE LCP FOR SL 465

SERVICE CORRIDOR LCP FOR SL 465

ALL LCP BOUNDARIES SHOWN ADJACENT TO THE AIR SPACE BOUNDARY ARE TO THE AIR SPACE BOUNDARY

JOINS TO SHEET 23

LEGEND

- Δ – DENOTES DELTA ANGLE
- A – DENOTES AREA
- SL – DENOTES STRATA LOT
- m² – DENOTES SQUARE METRES
- LCP – DENOTES LIMITED COMMON PROPERTY
- (E) – DENOTES ELECTRICAL LCP FOR SL'S 1–446,450,451,458–465
- (C) – COMMON PROPERTY
- (HSL) – DENOTES LCP FOR HOTEL STRATA LOTS SL'S 1–446,450,451,458–465

FILE: C:\PK3\ST11962–2F.DWG

DATED THIS 3rd DAY OF December, 1999.

B.C.L.S.

FILED LMLMS4107 Q47840 2005-05-26-11.29.13.858876

LEVEL FIVE FLOOR PLAN

WEST PORTION

Scale 1:125

2 1 0 2.5 5

ALL DISTANCES ARE IN METRES AND DECIMALS THEREOF.

ALL ANGLES ARE ASSUMED TO BE 90° UNLESS OTHERWISE SHOWN.

STRATA PLAN LMS 4107

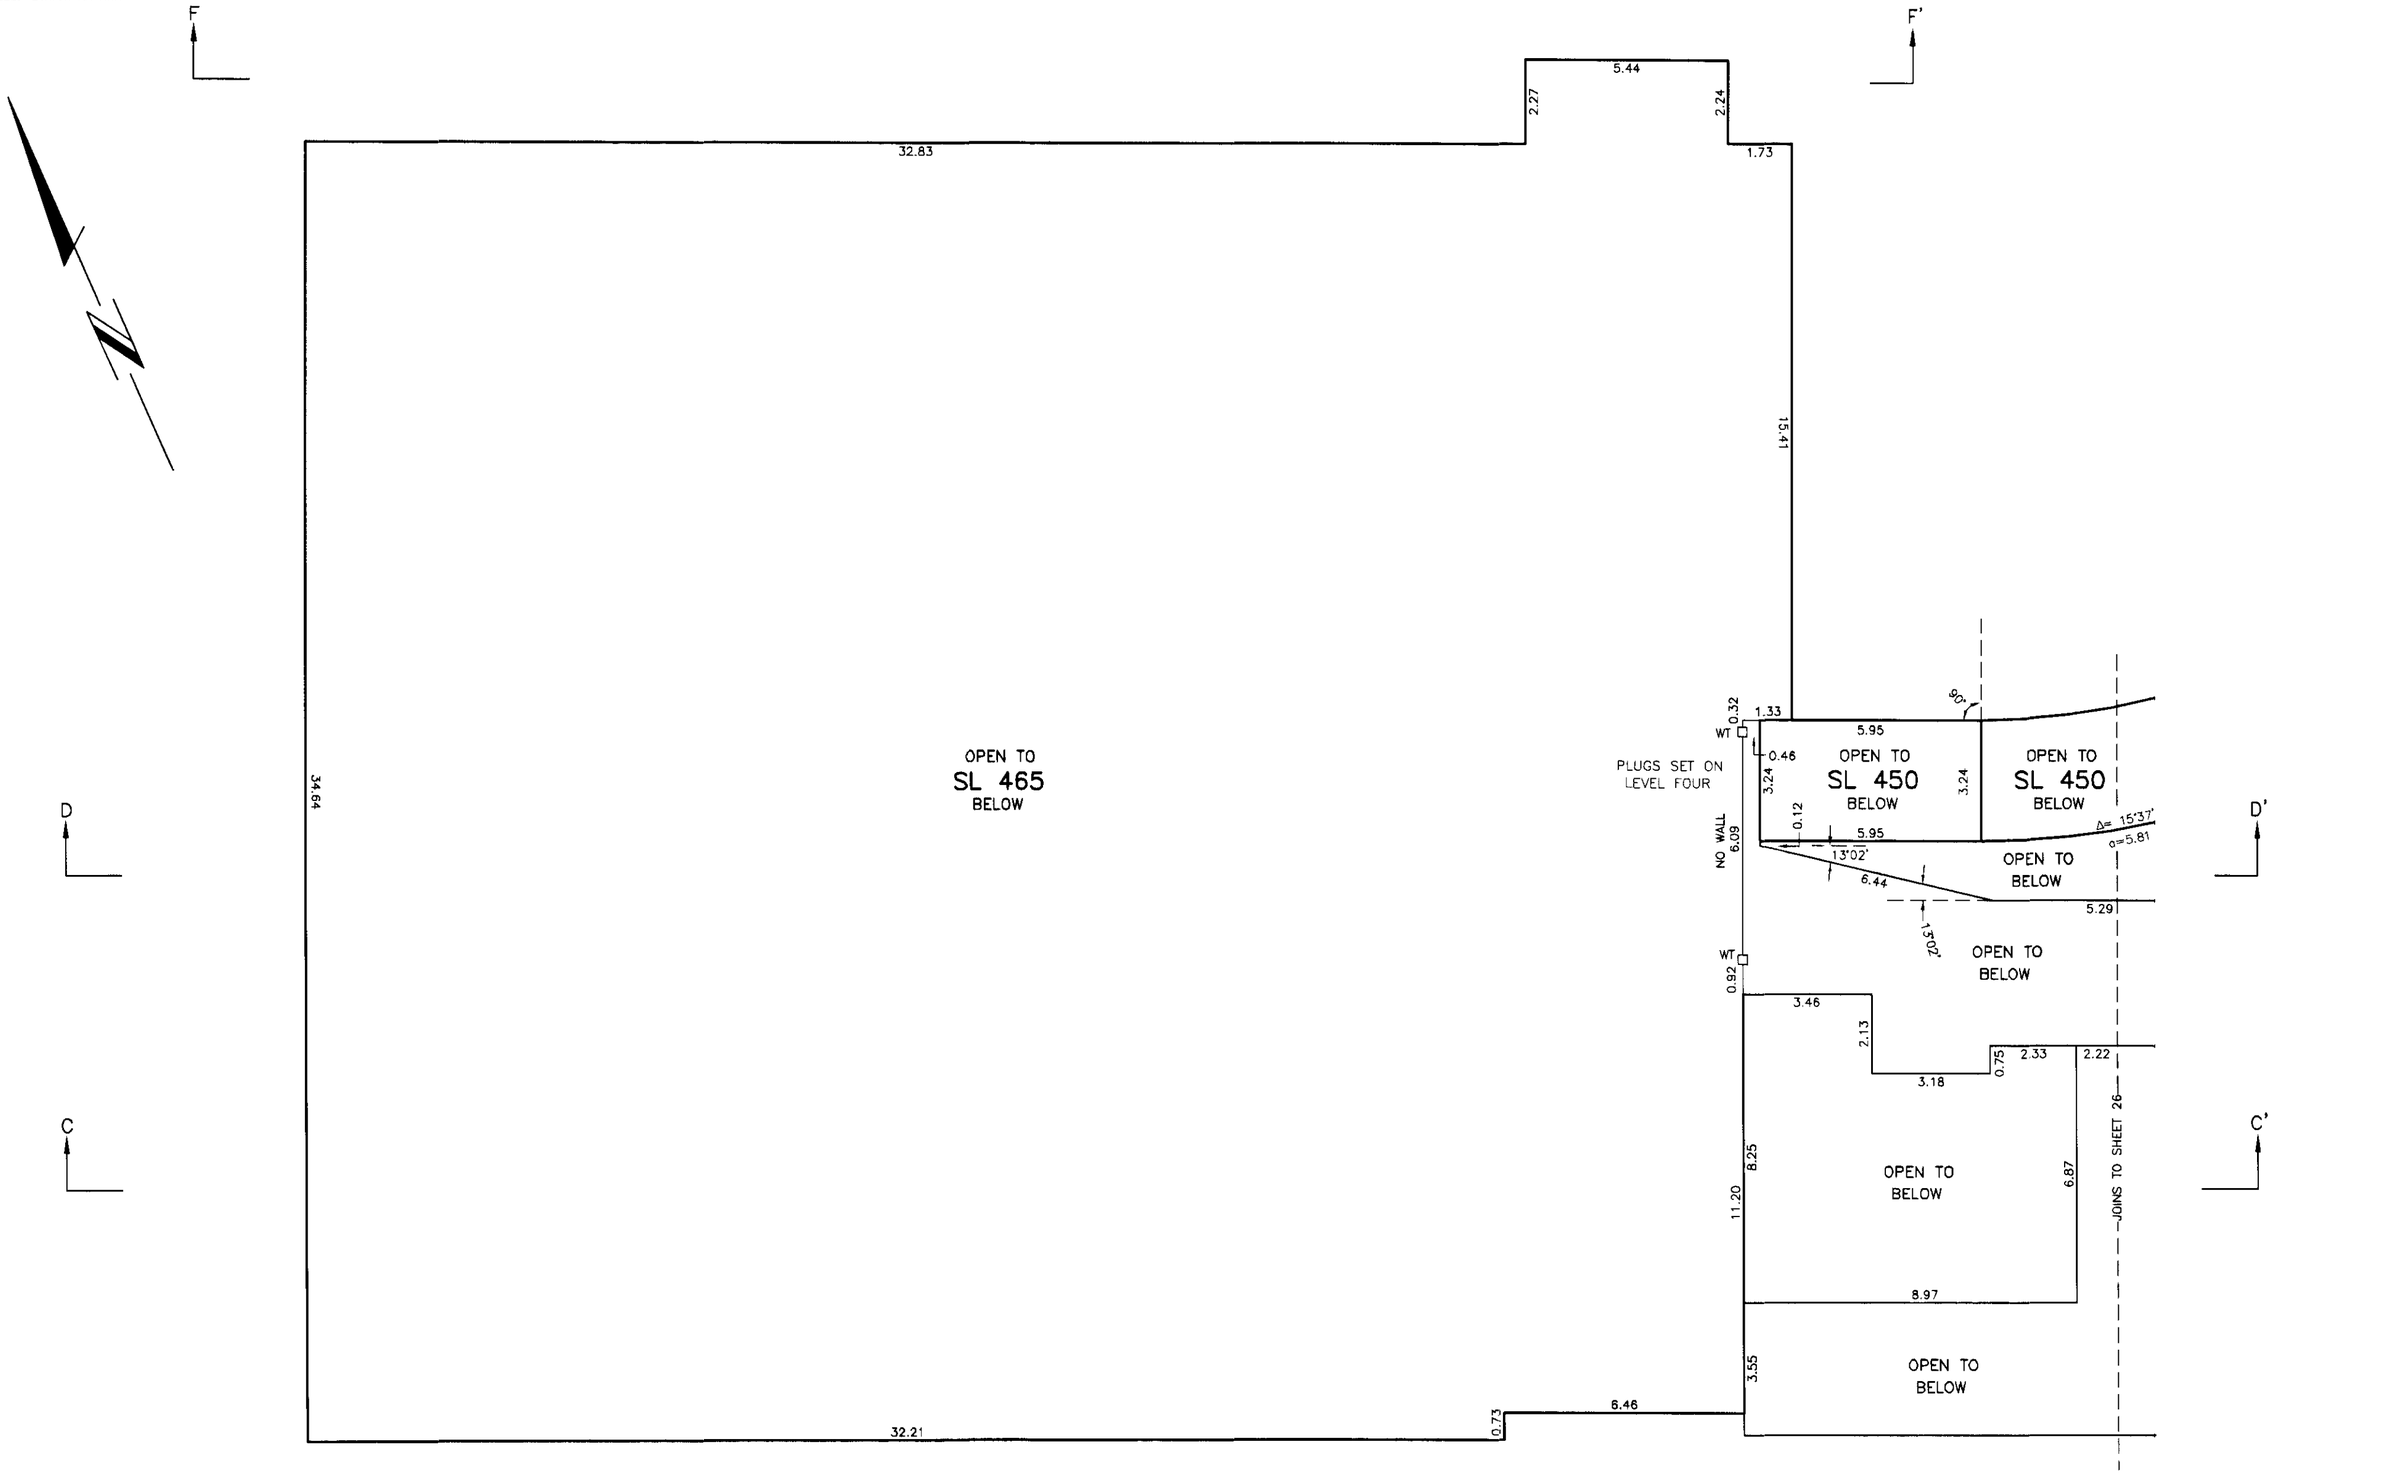

LEGEND

SL – DENOTES STRATA LOT

FILE: C:\PK3\ST11962-2F.DWG

DATED THIS 3rd DAY OF

December, 1999.

B.C.L.S.

FILED LMLMS4107 Q47840 2005-05-26-11.29.13.858876

LEVEL FIVE FLOOR PLAN

EAST PORTION

Scale 1:125

2 1 0 2.5 5

ALL DISTANCES ARE IN METRES AND DECIMALS THEREOF.

ALL ANGLES ARE ASSUMED TO BE 90° UNLESS OTHERWISE SHOWN.

STRATA PLAN LMS 4107

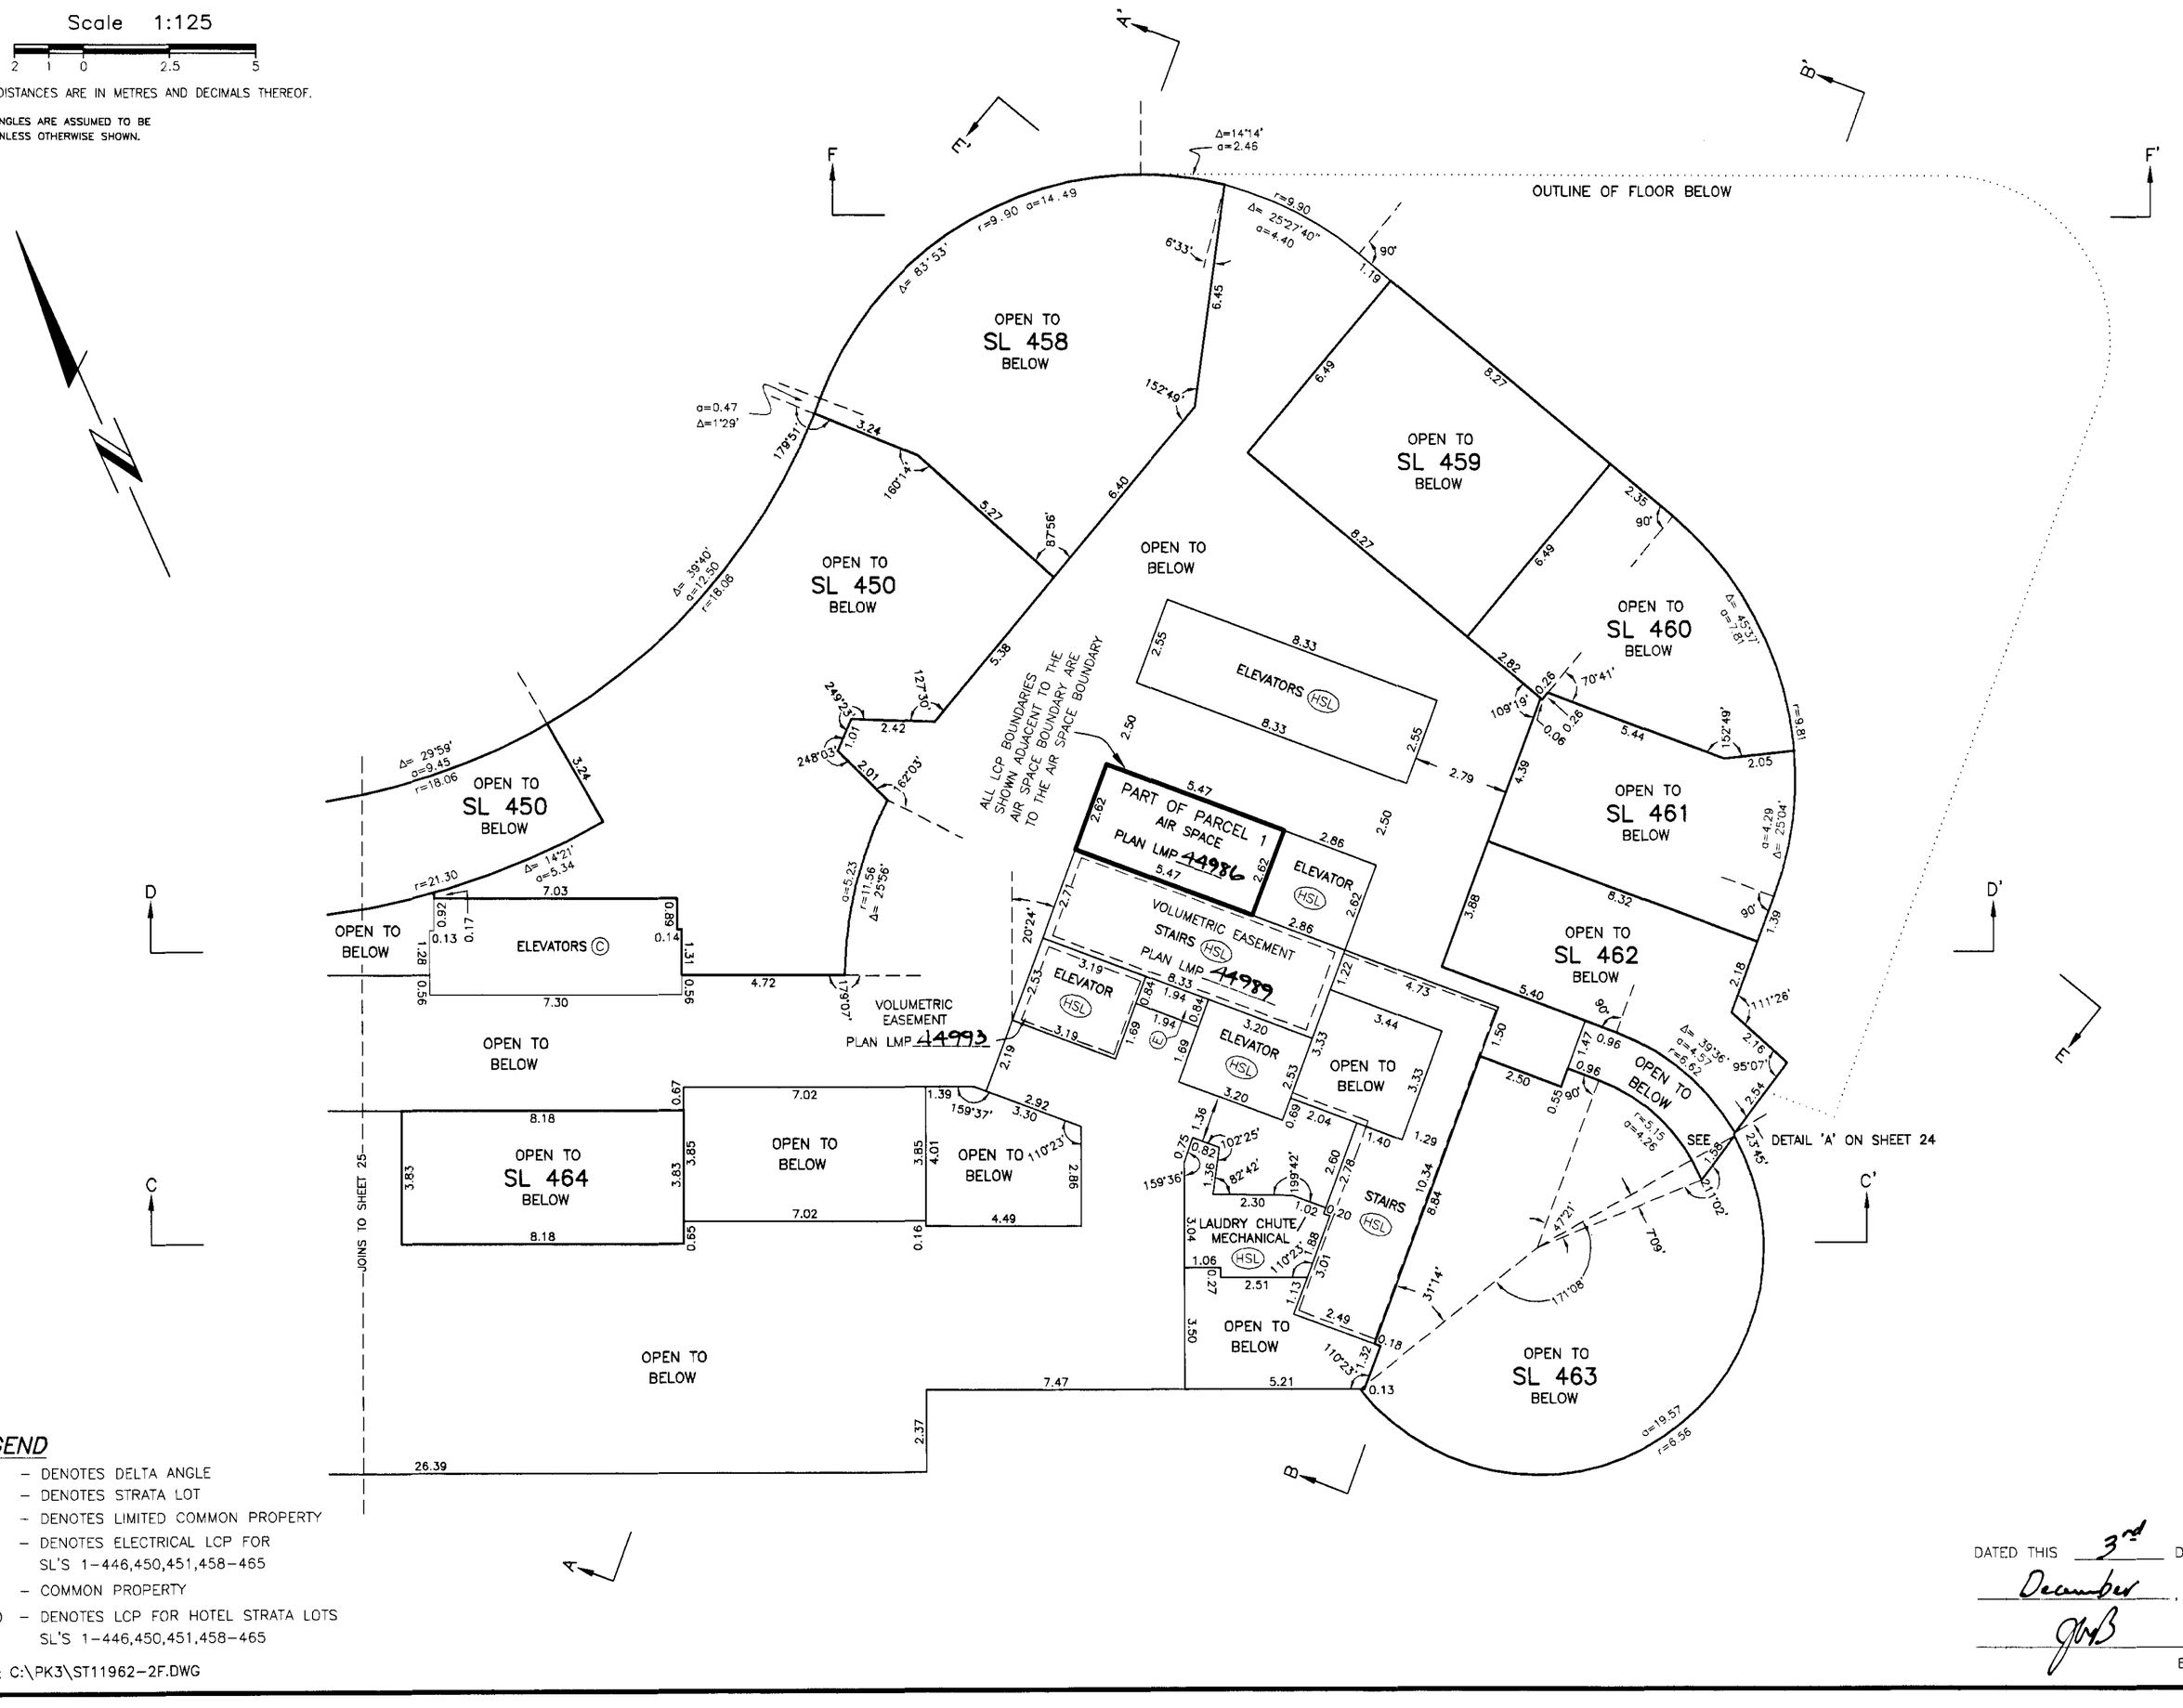

LEGEND

- Δ – DENOTES DELTA ANGLE
- SL – DENOTES STRATA LOT
- LCP – DENOTES LIMITED COMMON PROPERTY
- (E) – DENOTES ELECTRICAL LCP FOR SL'S 1–446,450,451,458–465
- (C) – COMMON PROPERTY
- (HSL) – DENOTES LCP FOR HOTEL STRATA LOTS SL'S 1–446,450,451,458–465

FILE: C:\PK3\ST11962–2F.DWG

DATED THIS 3rd DAY OF December, 1999.

B.C.L.S.

FILED LMLMS4107 Q47840 2005-05-26-11.29.13.858876

LEVEL SIX FLOOR PLAN

WEST PORTION

Scale 1:125

2 1 0 2.5 5

ALL DISTANCES ARE IN METRES AND DECIMALS THEREOF.

ALL ANGLES ARE ASSUMED TO BE 90° UNLESS OTHERWISE SHOWN.

STRATA PLAN LMS 4107

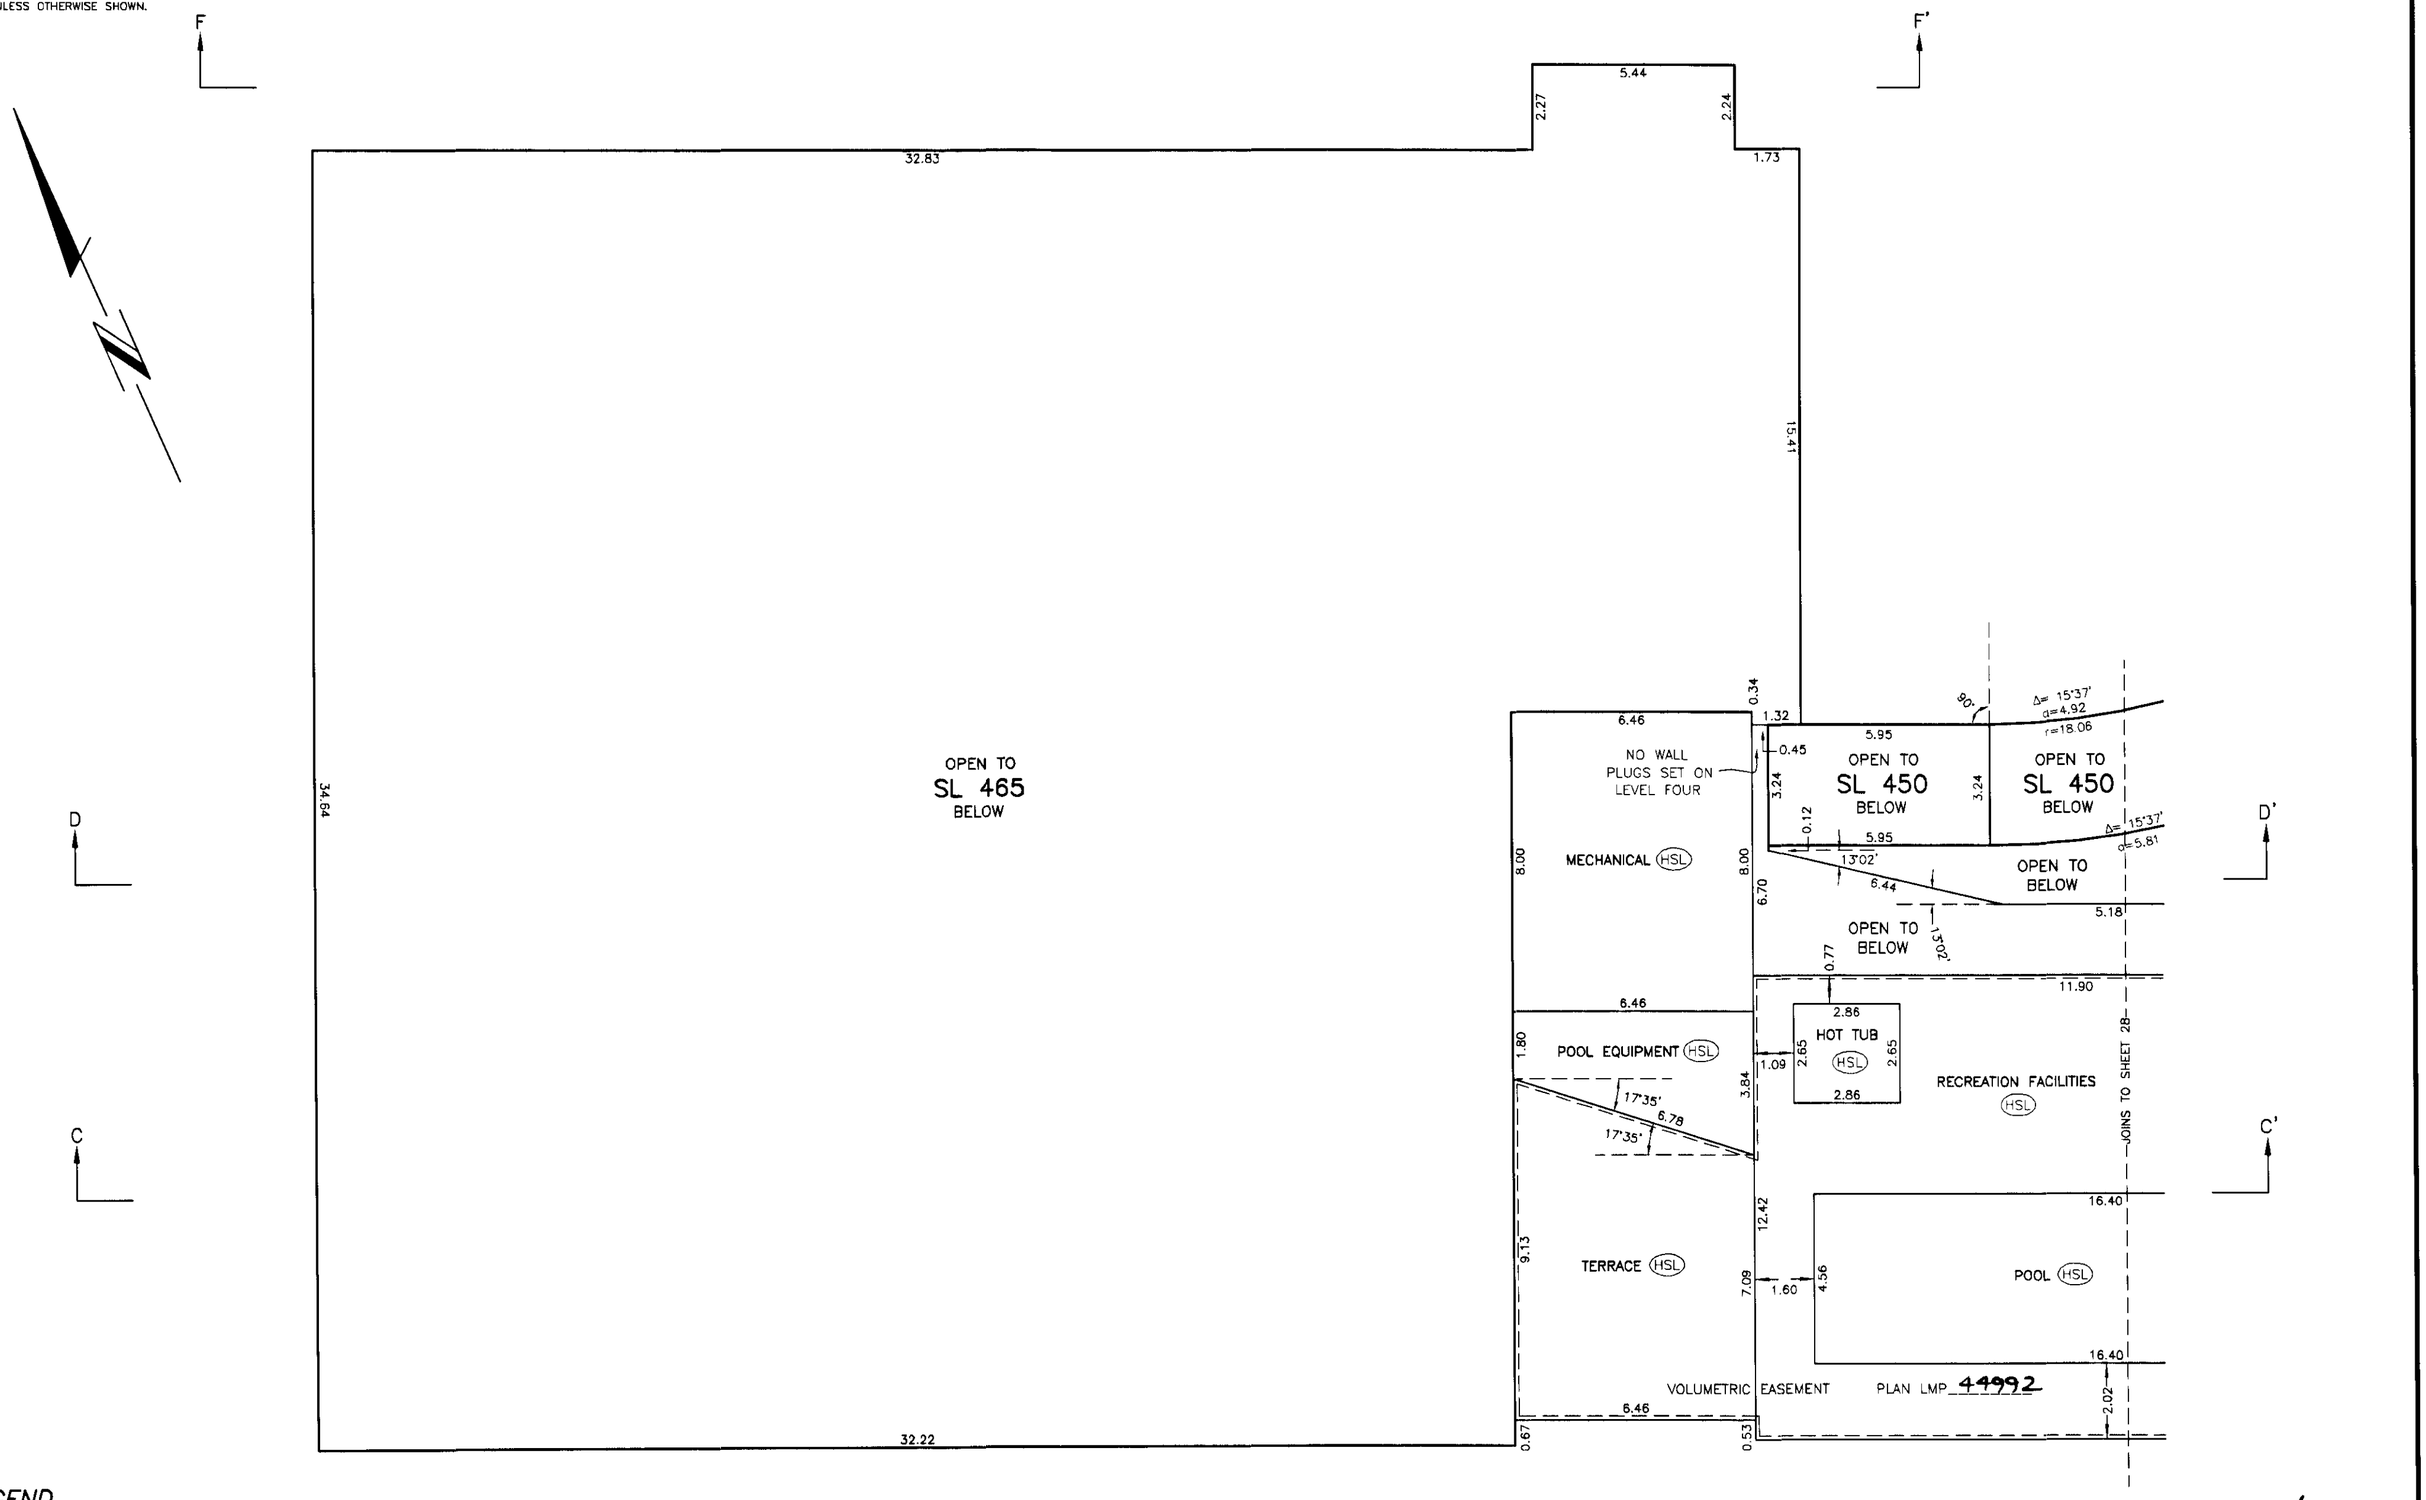

LEGEND

SL – DENOTES STRATA LOT

LCP – DENOTES LIMITED COMMON PROPERTY

(HSL) – DENOTES LCP FOR HOTEL STRATA LOTS SL'S 1–446,450,451,458–465

FILE: C:\PK3\ST11962–2F.DWG

DATED THIS 3rd DAY OF December, 1999.

B.C.L.S.

FILED LMLMS4107 Q47840 2005-05-26-11.29.13.858876

LEVEL SIX FLOOR PLAN

EAST PORTION

Scale 1:125

2 1 0 2.5 5

ALL DISTANCES ARE IN METRES AND DECIMALS THEREOF.

ALL ANGLES ARE ASSUMED TO BE 90° UNLESS OTHERWISE SHOWN.

STRATA PLAN LMS 4107

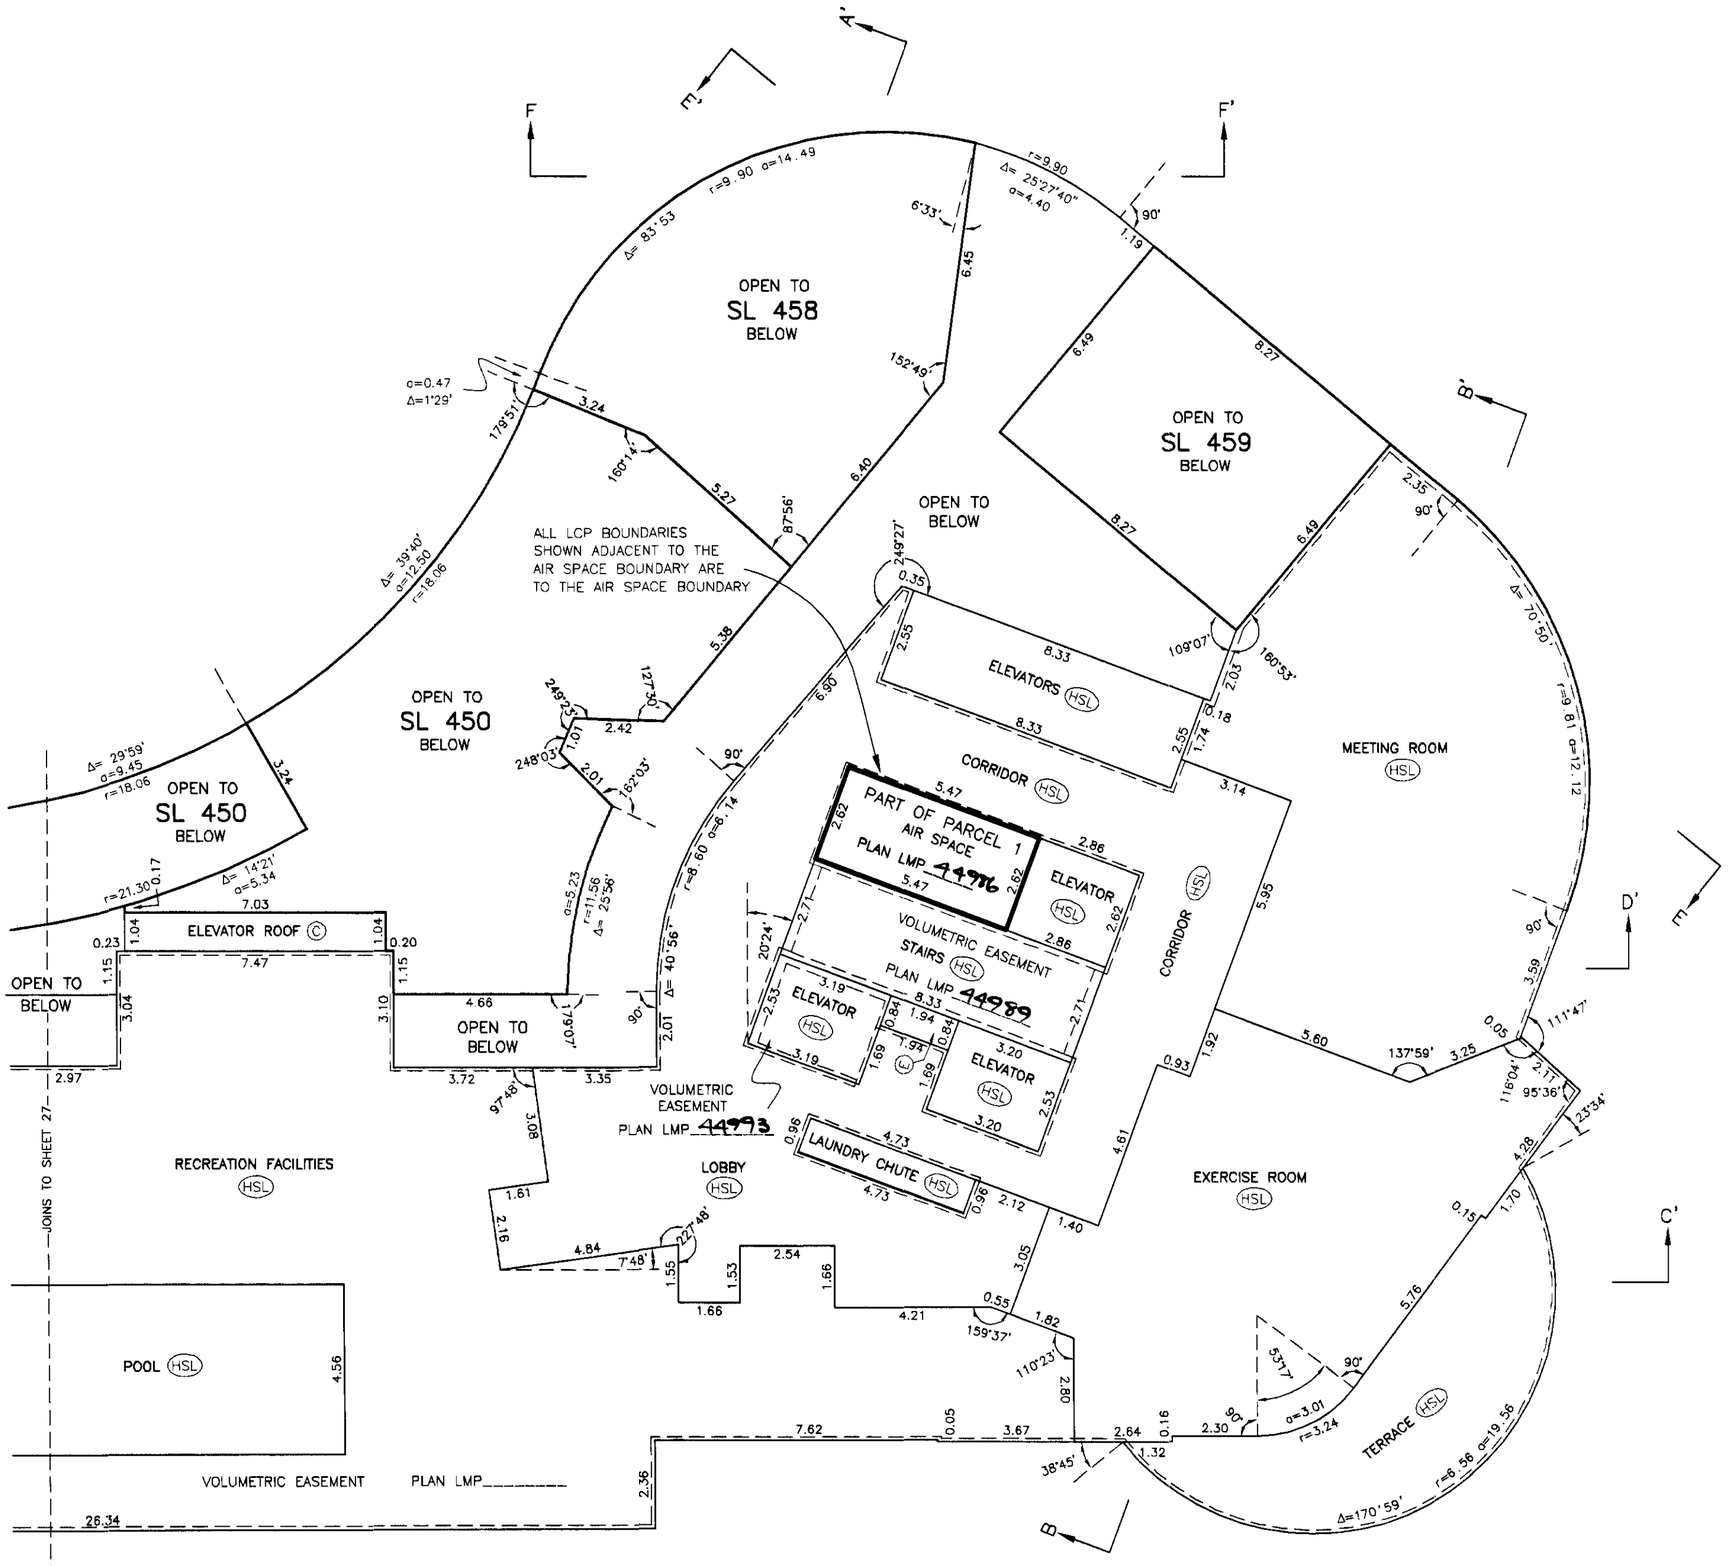

LEGEND

- Δ – DENOTES DELTA ANGLE
- SL – DENOTES STRATA LOT
- LCP – DENOTES LIMITED COMMON PROPERTY
- (E) – DENOTES ELECTRICAL LCP FOR SL'S 1–446,450,451,458–465
- (HSL) – DENOTES LCP FOR HOTEL STRATA LOTS SL'S 1–446,450,451,458–465
- (C) – COMMON PROPERTY

FILE: C:\PK3\ST11962-2F.DWG

DATED THIS 3rd DAY OF December, 1999.

B.C.L.S.

FILED LMLMS4107 Q47840 2005-05-26-11.29.13.858876

LEVEL SEVEN FLOOR PLAN

WEST PORTION

Scale 1:125

2 1 0 2.5 5

ALL DISTANCES ARE IN METRES AND DECIMALS THEREOF.

ALL ANGLES ARE ASSUMED TO BE 90° UNLESS OTHERWISE SHOWN.

STRATA PLAN LMS 4107

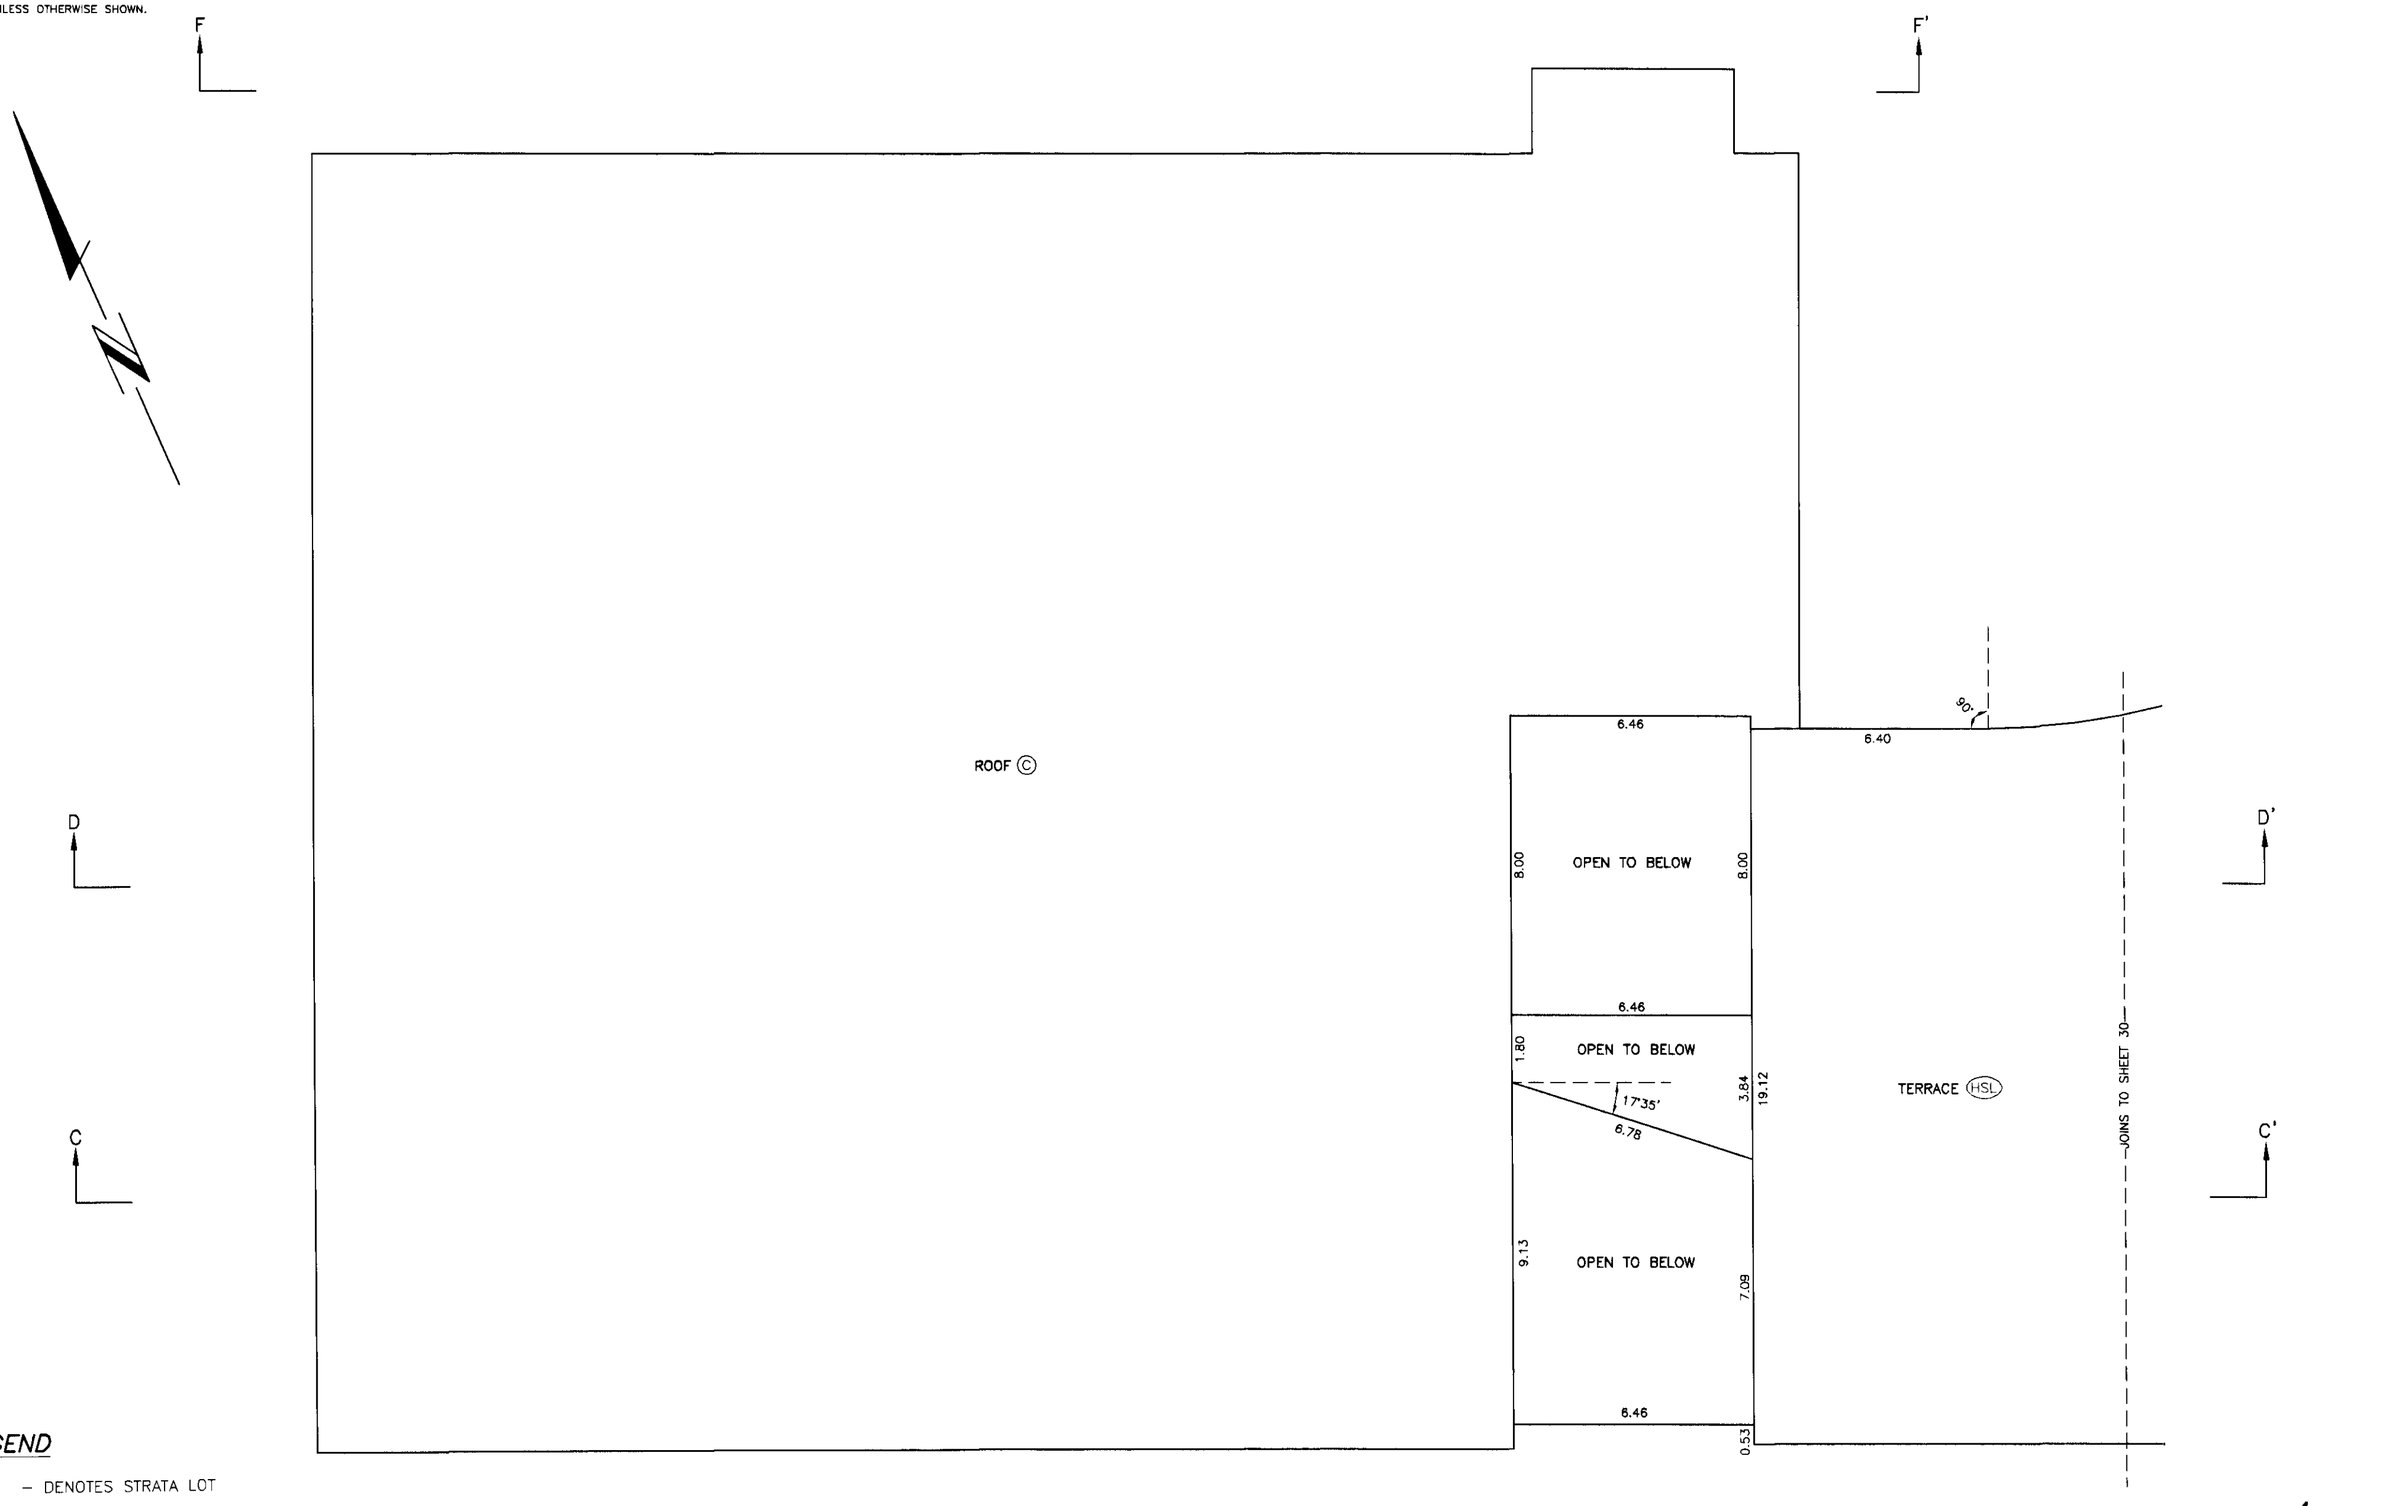

LEGEND

SL – DENOTES STRATA LOT

LCP – DENOTES LIMITED COMMON PROPERTY

(E) – DENOTES ELECTRICAL LCP FOR SL'S 1–446,450,451,458–465

(HSL) – DENOTES LCP FOR HOTEL STRATA LOTS SL'S 1–446,450,451,458–465

FILE: C:\PK3\ST11962–2F.DWG

DATED THIS 3rd DAY OF December, 1999.

JW3

B.C.L.S.

LEVEL SEVEN FLOOR PLAN

EAST PORTION

Scale 1:125

2 1 0 2.5 5

ALL DISTANCES ARE IN METRES AND DECIMALS THEREOF.

FOR TYPICAL BEARINGS FOR THIS LEVEL SEE DETAIL 'D' ON SHEET 33.

FOR TYPICAL AIR SPACE BOUNDARIES AND VOLUMETRIC EASEMENTS AFFECTING THIS LEVEL SEE DETAIL 'C' ON SHEET 33.

ALL OTHER ANGLES ARE ASSUMED TO BE 90° UNLESS OTHERWISE SHOWN.

STRATA PLAN LMS 4107

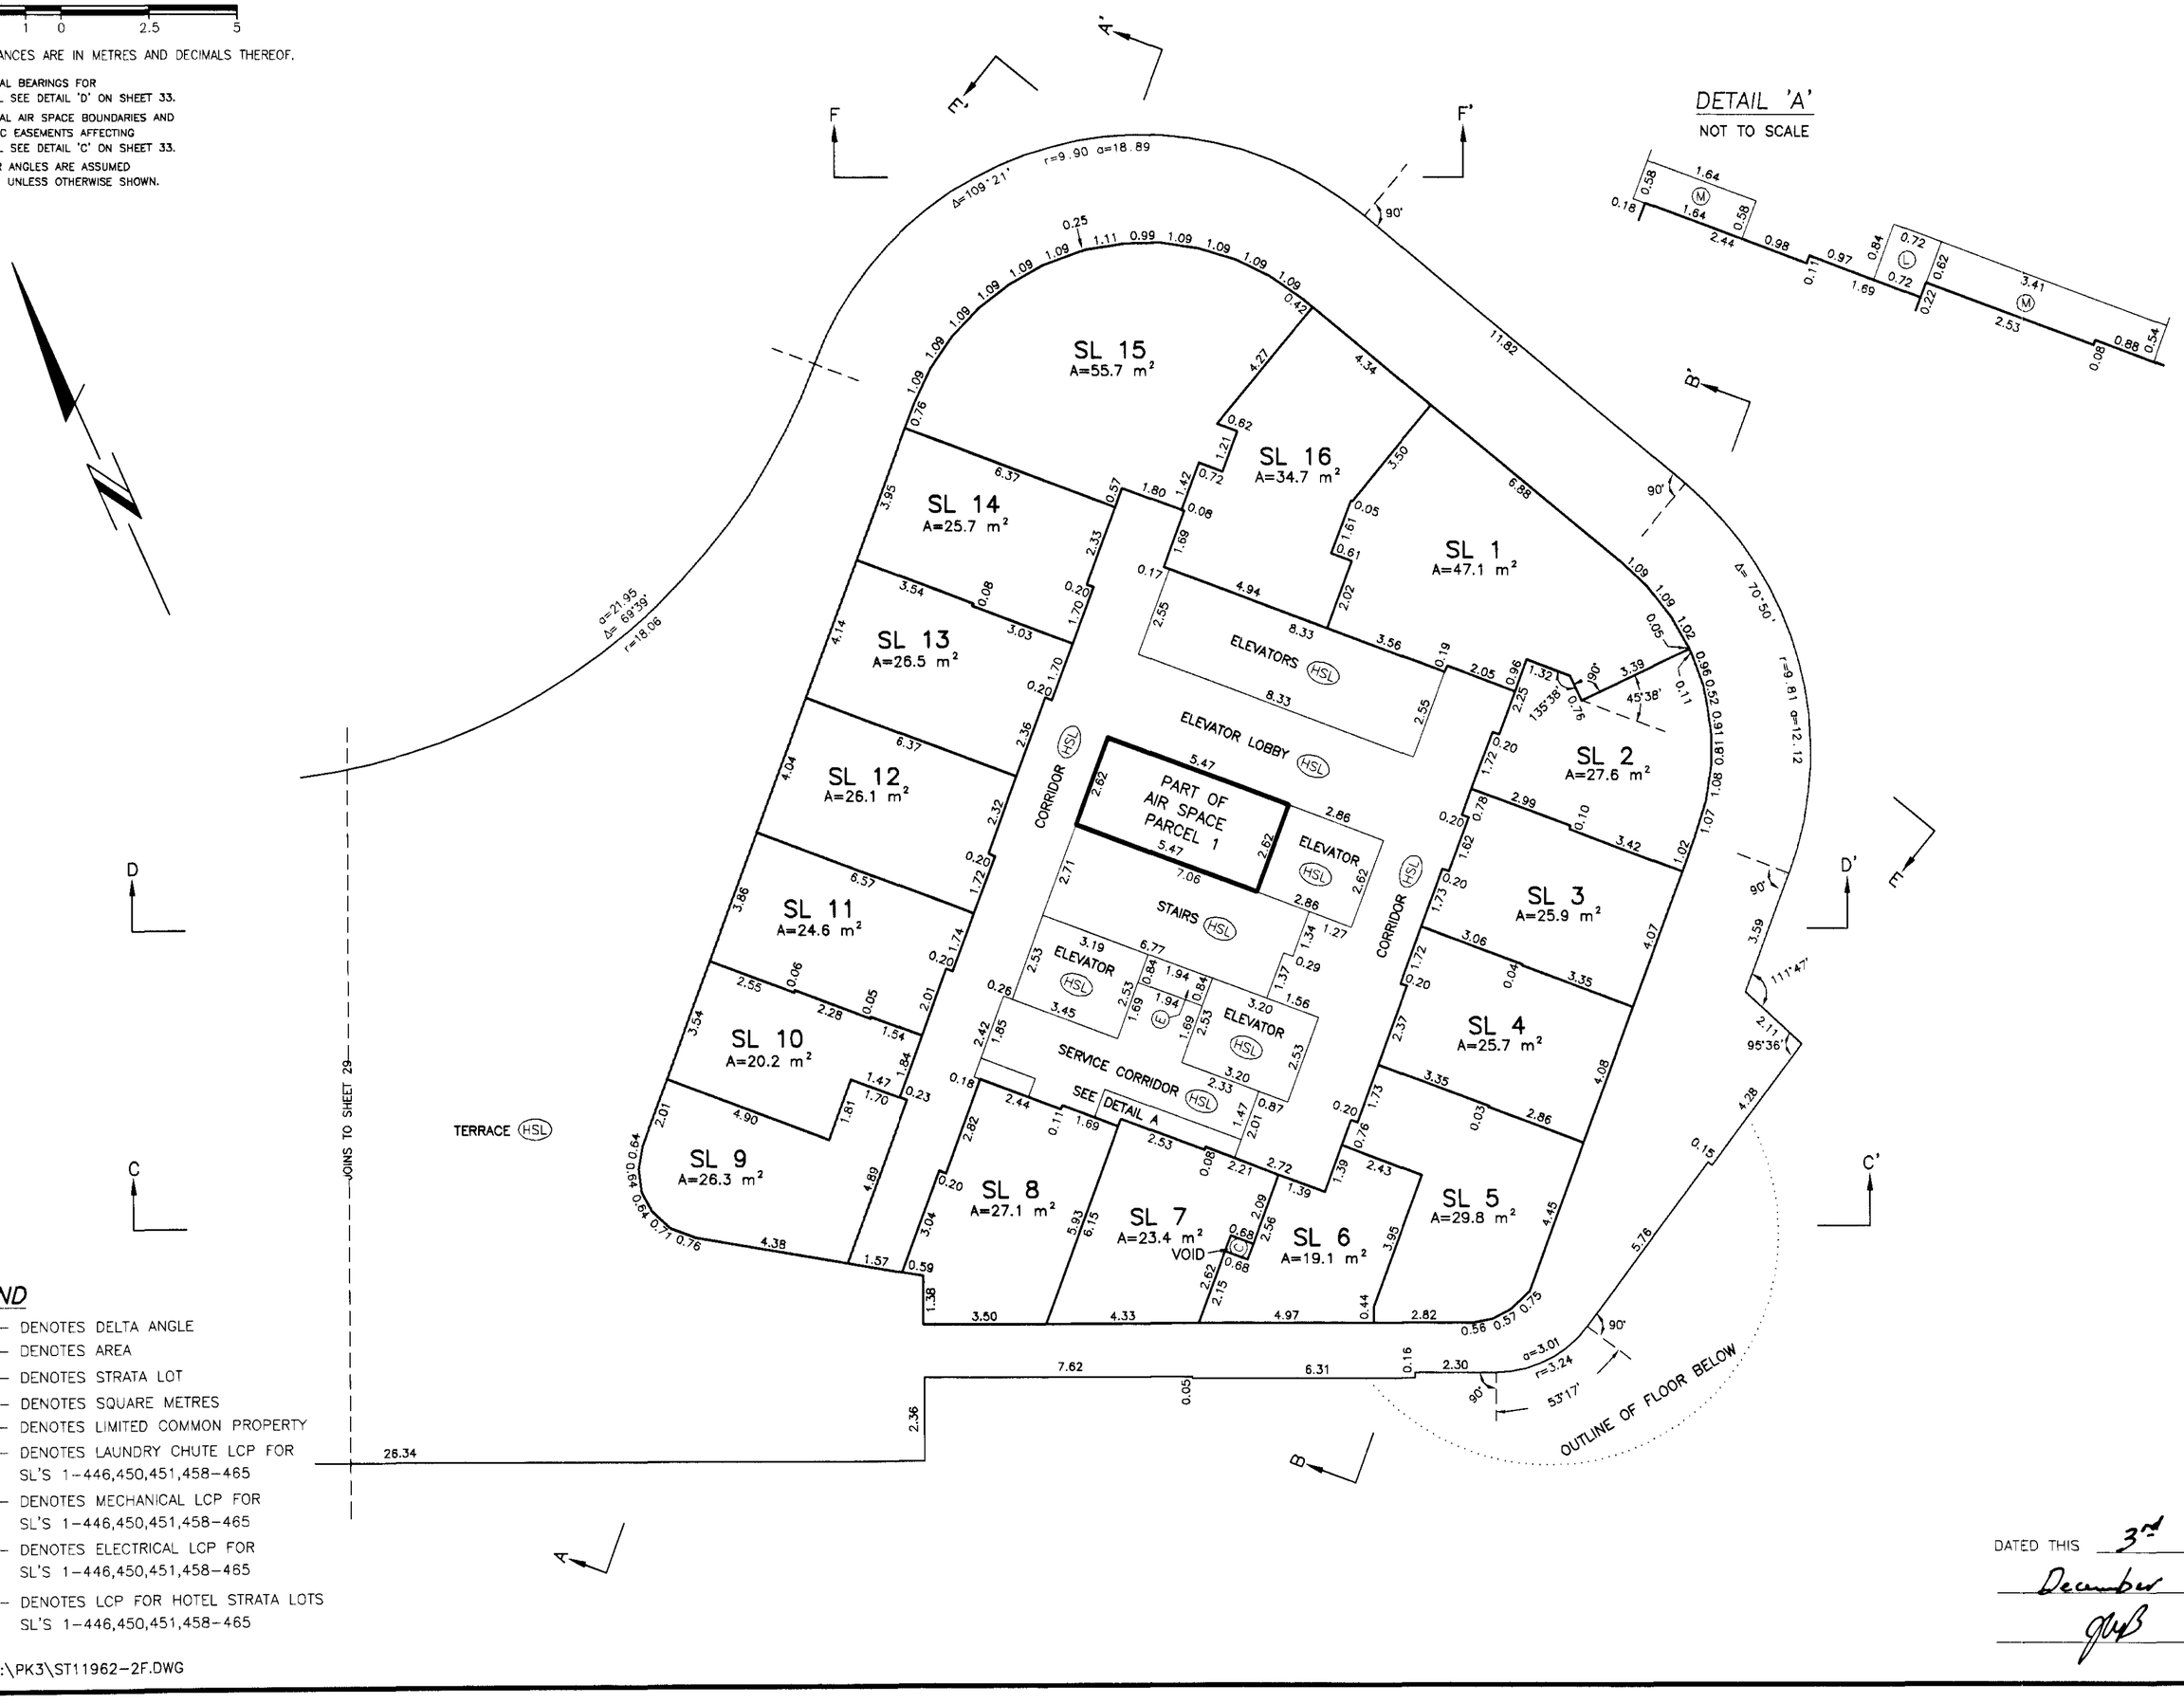

DETAIL 'A'

NOT TO SCALE

LEGEND

- Δ – DENOTES DELTA ANGLE
- A – DENOTES AREA
- SL – DENOTES STRATA LOT
- m^2 – DENOTES SQUARE METRES
- LCP – DENOTES LIMITED COMMON PROPERTY
- (L) – DENOTES LAUNDRY CHUTE LCP FOR SL'S 1-446,450,451,458-465
- (M) – DENOTES MECHANICAL LCP FOR SL'S 1-446,450,451,458-465
- (E) – DENOTES ELECTRICAL LCP FOR SL'S 1-446,450,451,458-465
- (HSL) – DENOTES LCP FOR HOTEL STRATA LOTS SL'S 1-446,450,451,458-465

FILE: C:\PK3\ST11962-2F.DWG

DATED THIS 3rd DAY OF December, 1999.

B.C.L.S.

FILED LMLMS4107 Q47840 2005-05-26-11.29.13.858876

LEVEL EIGHT FLOOR PLAN

WEST PORTION

Scale 1:125

2 1 0 2.5 5

ALL DISTANCES ARE IN METRES AND DECIMALS THEREOF.

ALL ANGLES ARE ASSUMED TO BE 90° UNLESS OTHERWISE SHOWN.

STRATA PLAN LMS 4107

DATED THIS 3rd DAY OF

December, 1999.

B.C.L.S.

FILE: C:\PK3\ST11962-2F.DWG

FILED LMLMS4107 Q47840 2005-05-26-11.29.13.858876

LEVEL EIGHT FLOOR PLAN

EAST PORTION

Scale 1:125

2 1 0 2.5 5

ALL DISTANCES ARE IN METRES AND DECIMALS THEREOF.

FOR TYPICAL BEARINGS FOR THIS LEVEL SEE DETAIL 'D' ON SHEET 33.

FOR TYPICAL AIR SPACE BOUNDARIES AND VOLUMETRIC EASEMENTS AFFECTING THIS LEVEL SEE DETAIL 'C' ON SHEET 33.

ALL OTHER ANGLES ARE ASSUMED TO BE 90° UNLESS OTHERWISE SHOWN.

STRATA PLAN LMS 4107

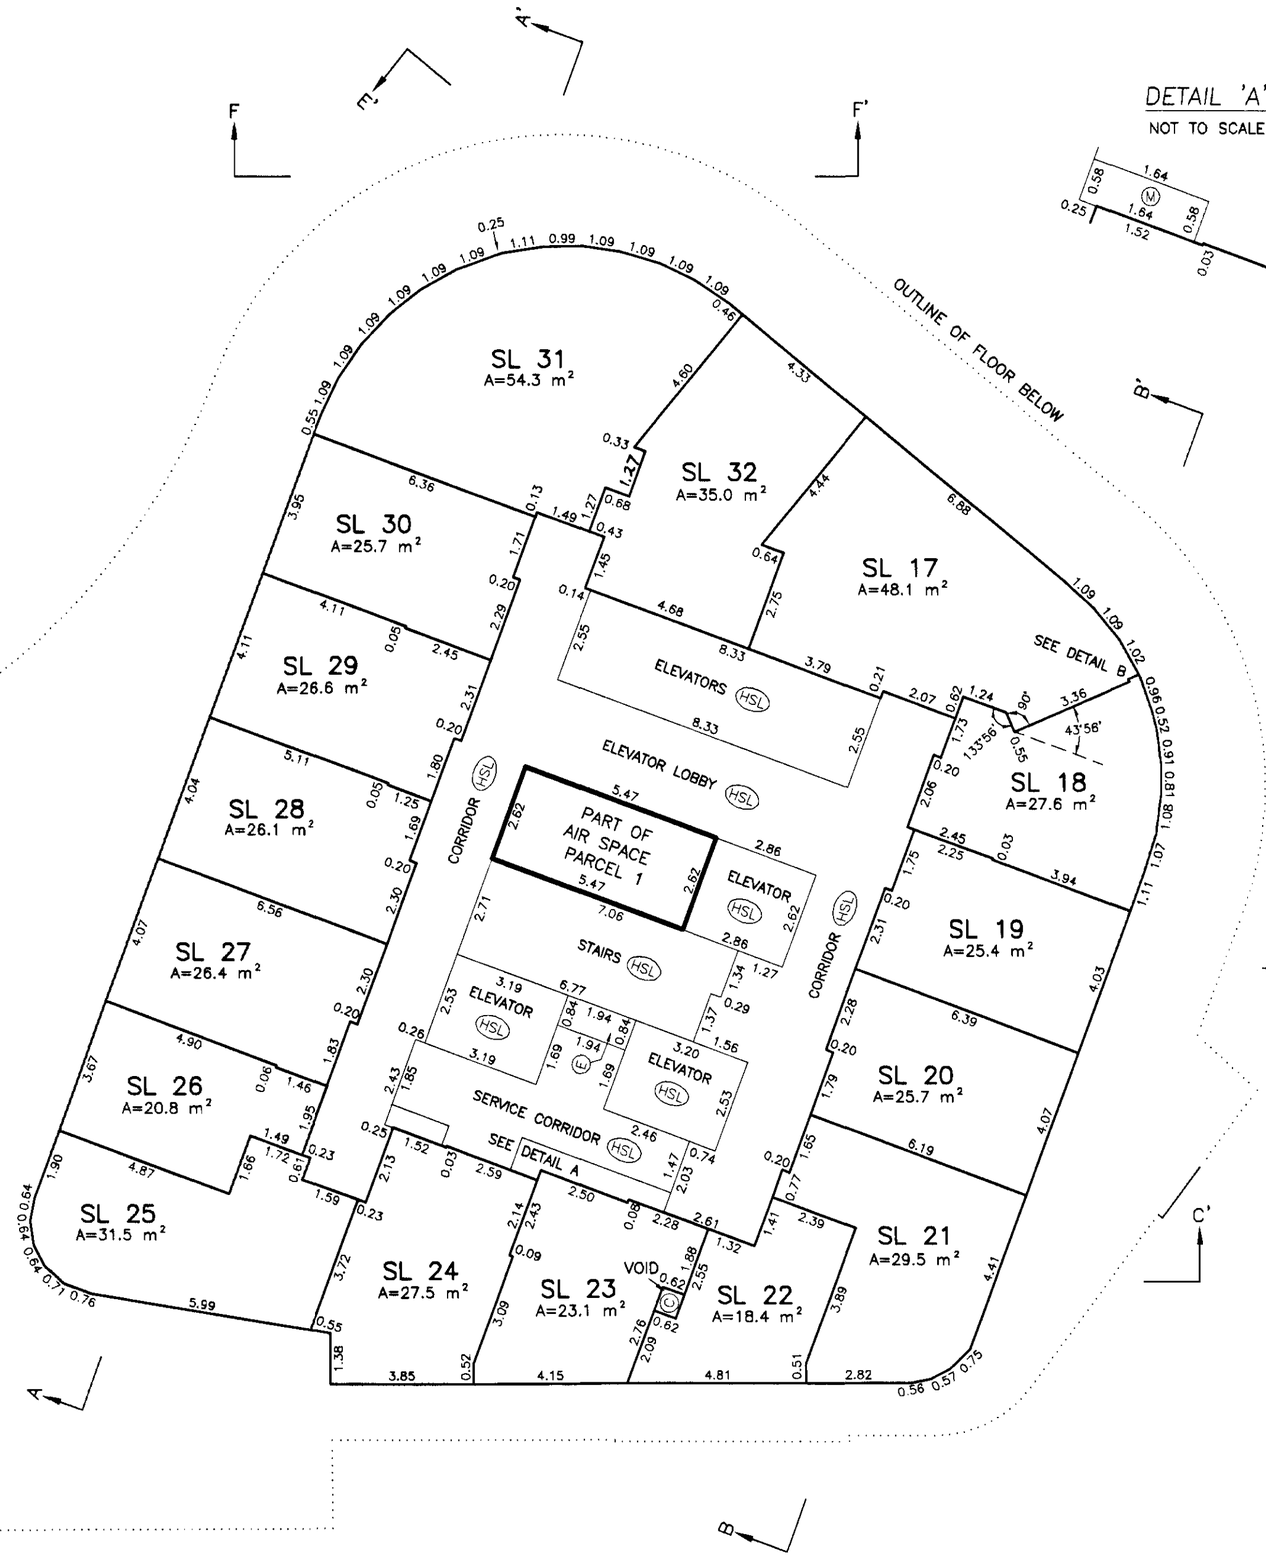

DETAIL 'A'

NOT TO SCALE

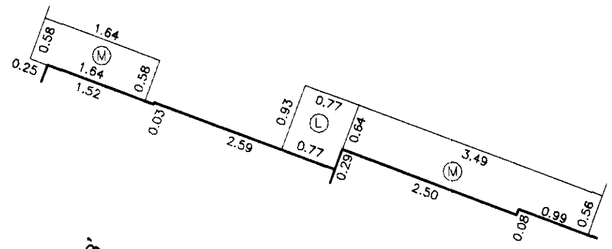

DETAIL 'B'

NOT TO SCALE

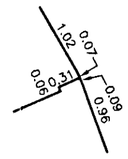

LEGEND

SL – DENOTES STRATA LOT

LCP – DENOTES LIMITED COMMON PROPERTY

(E) – DENOTES ELECTRICAL LCP FOR SL'S 1–446,450,451,458–465

(HSL) – DENOTES LCP FOR HOTEL STRATA LOTS SL'S 1–446,450,451,458–465

(C) – COMMON PROPERTY

FILE: C:\PK3\ST11962–2F.DWG

DATED THIS 3rd DAY OF December, 1999.

B.C.L.S.

DETAILS

STRATA PLAN LMS 4107

DETAIL 'C'

Not To Scale

TYPICAL AIR SPACE BOUNDARIES AND VOLUMETRIC EASEMENTS AFFECTING LEVELS 7 TO 31.

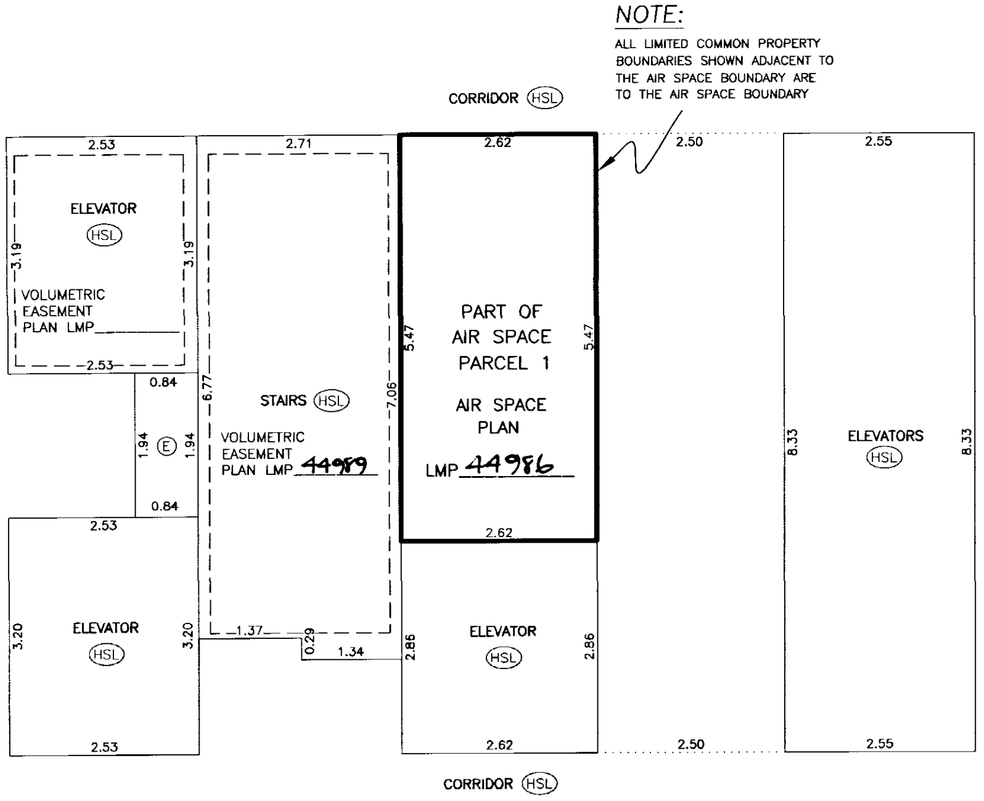

DETAIL 'D'

Scale 1:125

2 1 0 2.5 5

ALL DISTANCES ARE IN METRES AND DECIMALS THEREOF.

TYPICAL BEARINGS FOR LEVELS 7 AND 8.

ALL OTHER ANGLES ARE ASSUMED TO BE 90° UNLESS OTHERWISE SHOWN.

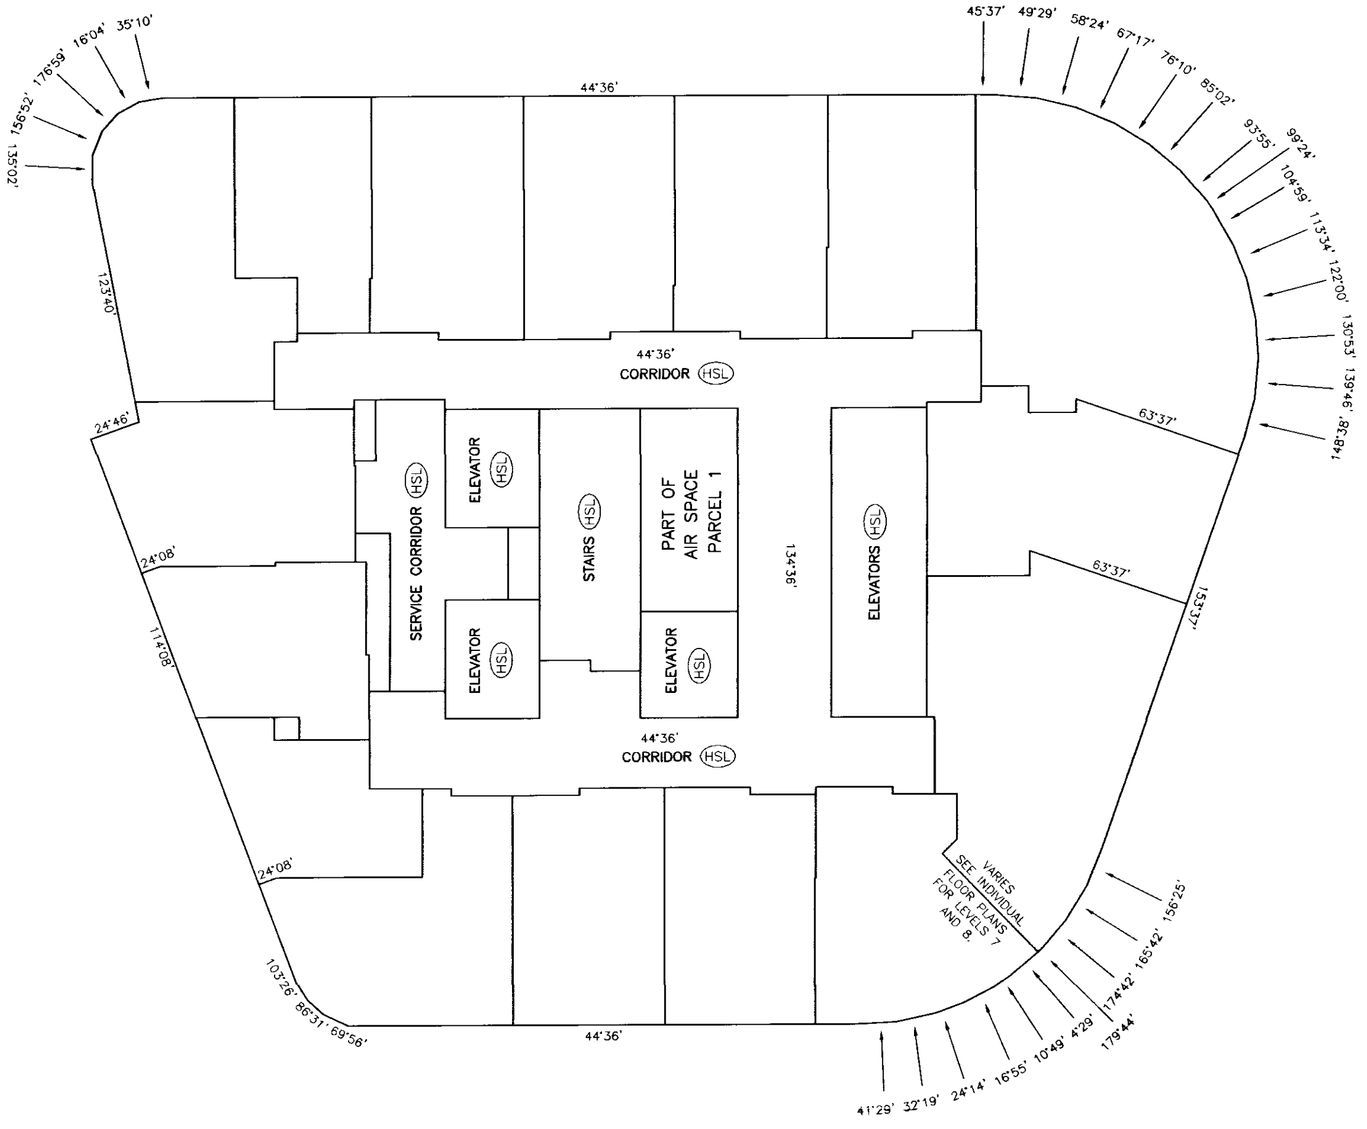

DATED THIS 3rd DAY OF December, 1999.

B.C.L.S.

FILE: C:\PK3\ST11962-2F.DWG

FILED LMLMS4107 Q47840 2005-05-26-11.29.13.858876

DETAILS

Scale 1:125

2 1 0 2.5 5

ALL DISTANCES ARE IN METRES AND DECIMALS THEREOF.

STRATA PLAN LMS 4107

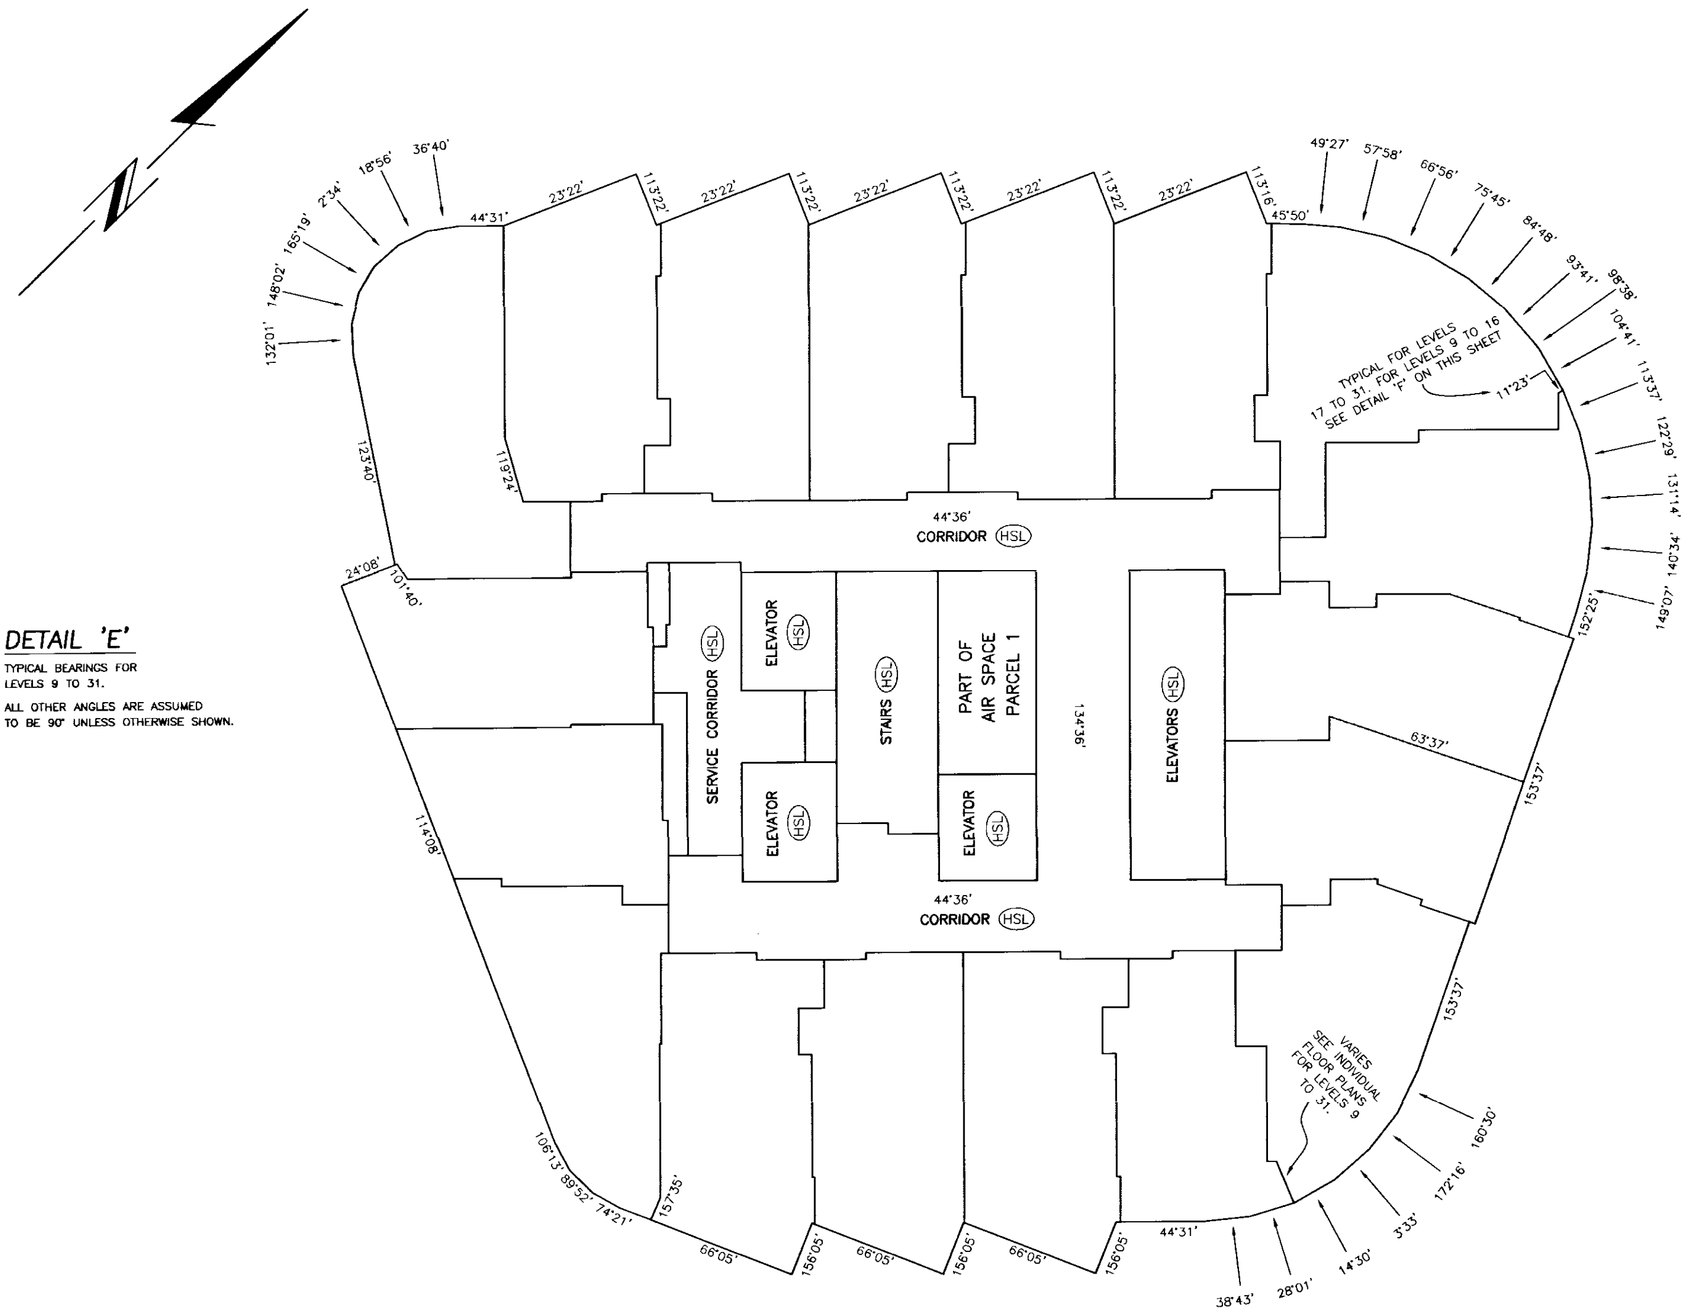

DETAIL 'E'

TYPICAL BEARINGS FOR LEVELS 9 TO 31.

ALL OTHER ANGLES ARE ASSUMED TO BE 90° UNLESS OTHERWISE SHOWN.

DETAIL 'F'

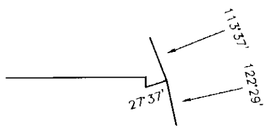

DATED THIS 3rd DAY OF December, 1999.

B.C.L.S.

FILE: C:\PK3\ST11962-2F.DWG

FILED LMLMS4107 Q47840 2005-05-26-11.29.13.858876

FLOOR PLANS

Scale 1:125

2 1 0 2.5 5

ALL DISTANCES ARE IN METRES AND DECIMALS THEREOF.

STRATA PLAN LMS 4107

LEVEL NINE FLOOR PLAN

FOR TYPICAL BEARINGS FOR THIS LEVEL SEE DETAIL 'E' ON SHEET 34.

FOR TYPICAL AIR SPACE BOUNDARIES AND VOLUMETRIC EASEMENTS AFFECTING THIS LEVEL SEE DETAIL 'C' ON SHEET 33.

ALL OTHER ANGLES ARE ASSUMED TO BE 90° UNLESS OTHERWISE SHOWN.

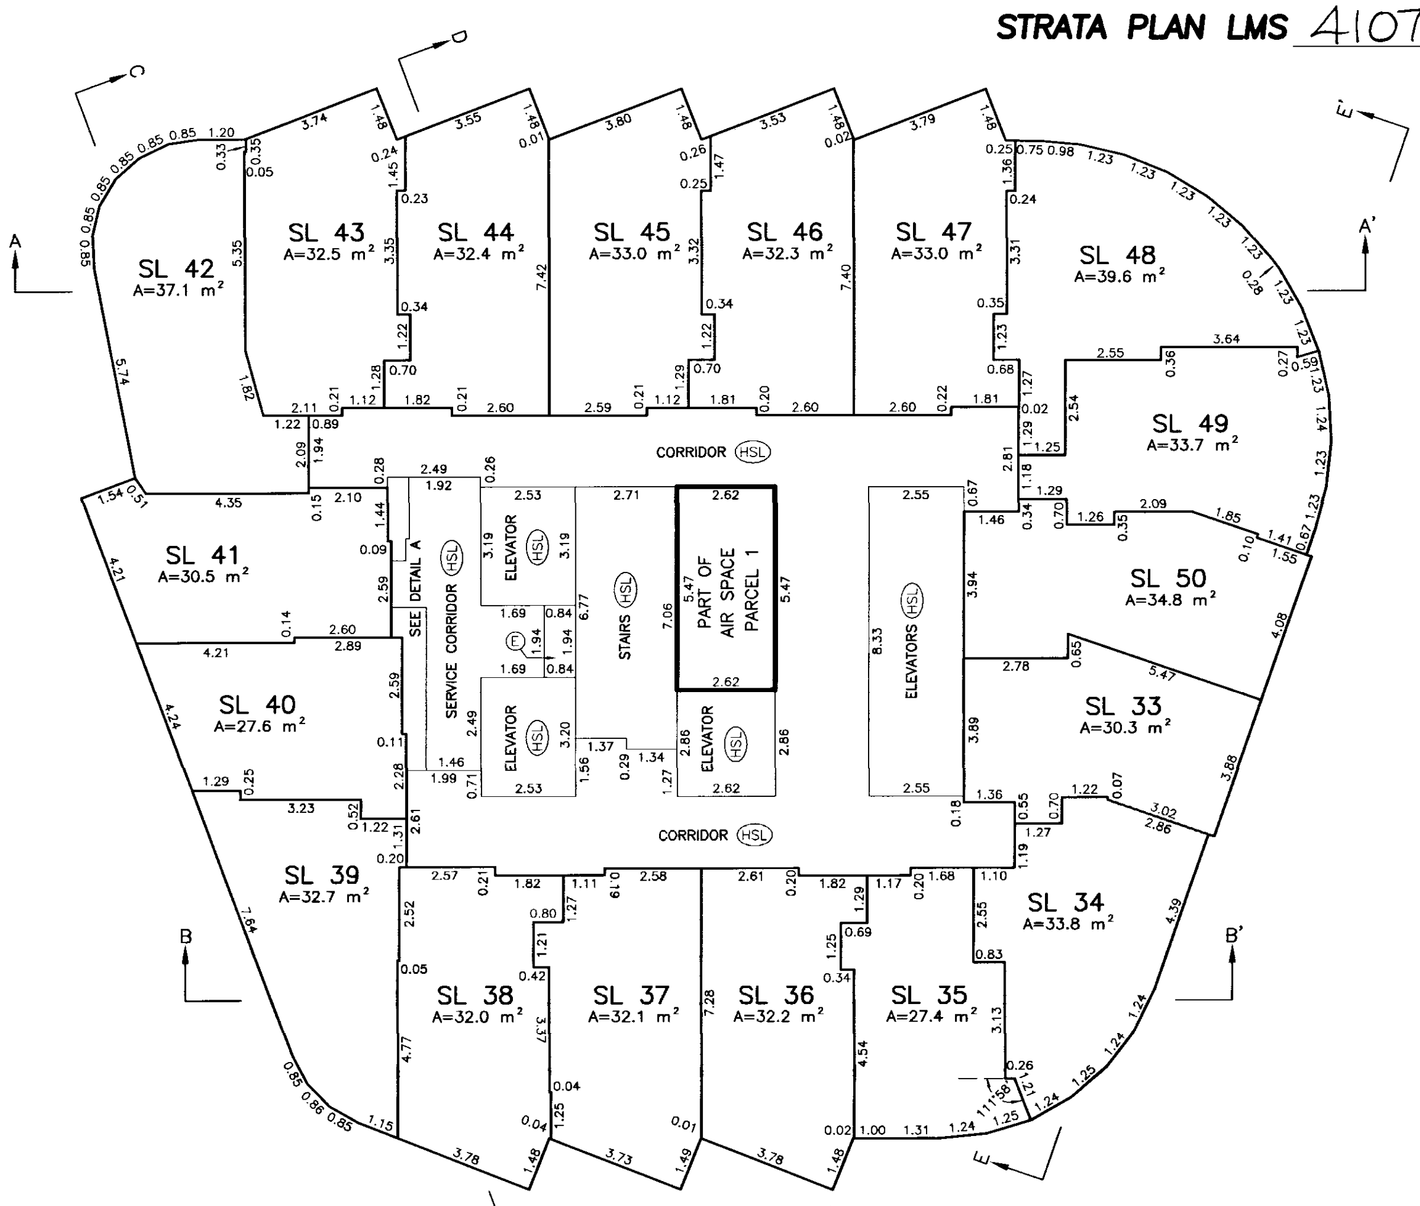

DETAIL 'A'

NOT TO SCALE

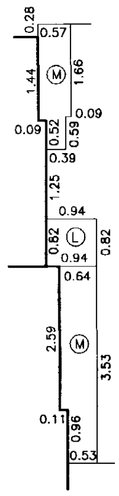

LEVEL TEN FLOOR PLAN

FOR TYPICAL BEARINGS FOR THIS LEVEL SEE DETAIL 'E' ON SHEET 34.

FOR TYPICAL AIR SPACE BOUNDARIES AND VOLUMETRIC EASEMENTS AFFECTING THIS LEVEL SEE DETAIL 'C' ON SHEET 33.

ALL OTHER ANGLES ARE ASSUMED TO BE 90° UNLESS OTHERWISE SHOWN.

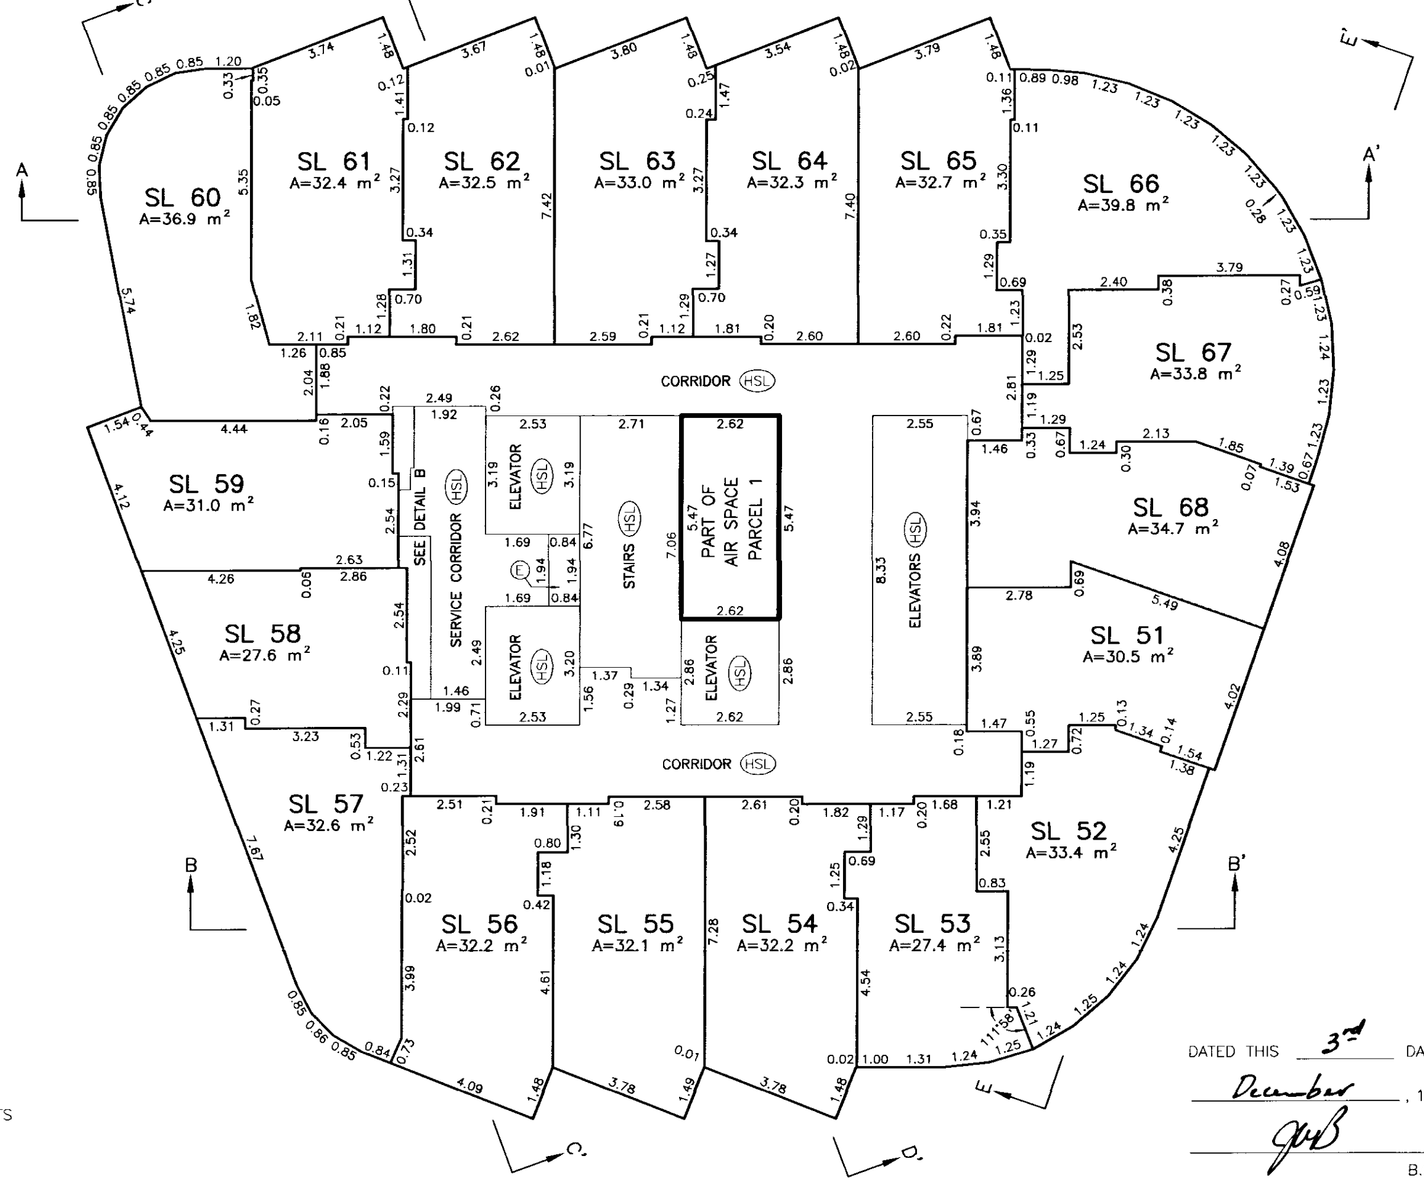

DETAIL 'B'

NOT TO SCALE

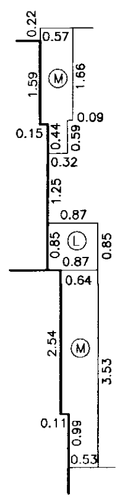

LEGEND

- A – DENOTES AREA
- SL – DENOTES STRATA LOT
- m^2 – DENOTES SQUARE METRES
- LCP – DENOTES LIMITED COMMON PROPERTY
- (L) – DENOTES LAUNDRY CHUTE LCP FOR SL'S 1-446,450,451,458-465
- (M) – DENOTES MECHANICAL LCP FOR SL'S 1-446,450,451,458-465
- (E) – DENOTES ELECTRICAL LCP FOR SL'S 1-446,450,451,458-465
- (HSL) – DENOTES LCP FOR HOTEL STRATA LOTS SL'S 1-446,450,451,458-465

FILE: C:\PK3\ST11962-2F.DWG

DATED THIS 3rd DAY OF December, 1999.

B.C.L.S.

FILED LMLMS4107 Q47840 2005-05-26-11.29.13.858876

FLOOR PLANS

Scale 1:125

2 1 0 2.5 5

ALL DISTANCES ARE IN METRES AND DECIMALS THEREOF.

STRATA PLAN LMS 4107

LEVEL ELEVEN FLOOR PLAN

FOR TYPICAL BEARINGS FOR
THIS LEVEL SEE DETAIL 'E' ON SHEET 34.
FOR TYPICAL AIR SPACE BOUNDARIES AND
VOLUMETRIC EASEMENTS AFFECTING
THIS LEVEL SEE DETAIL 'C' ON SHEET 33.
ALL OTHER ANGLES ARE ASSUMED
TO BE 90° UNLESS OTHERWISE SHOWN.

DETAIL 'A'

NOT TO SCALE

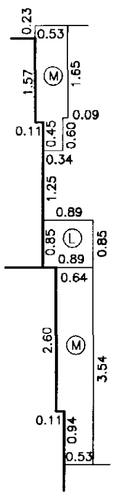

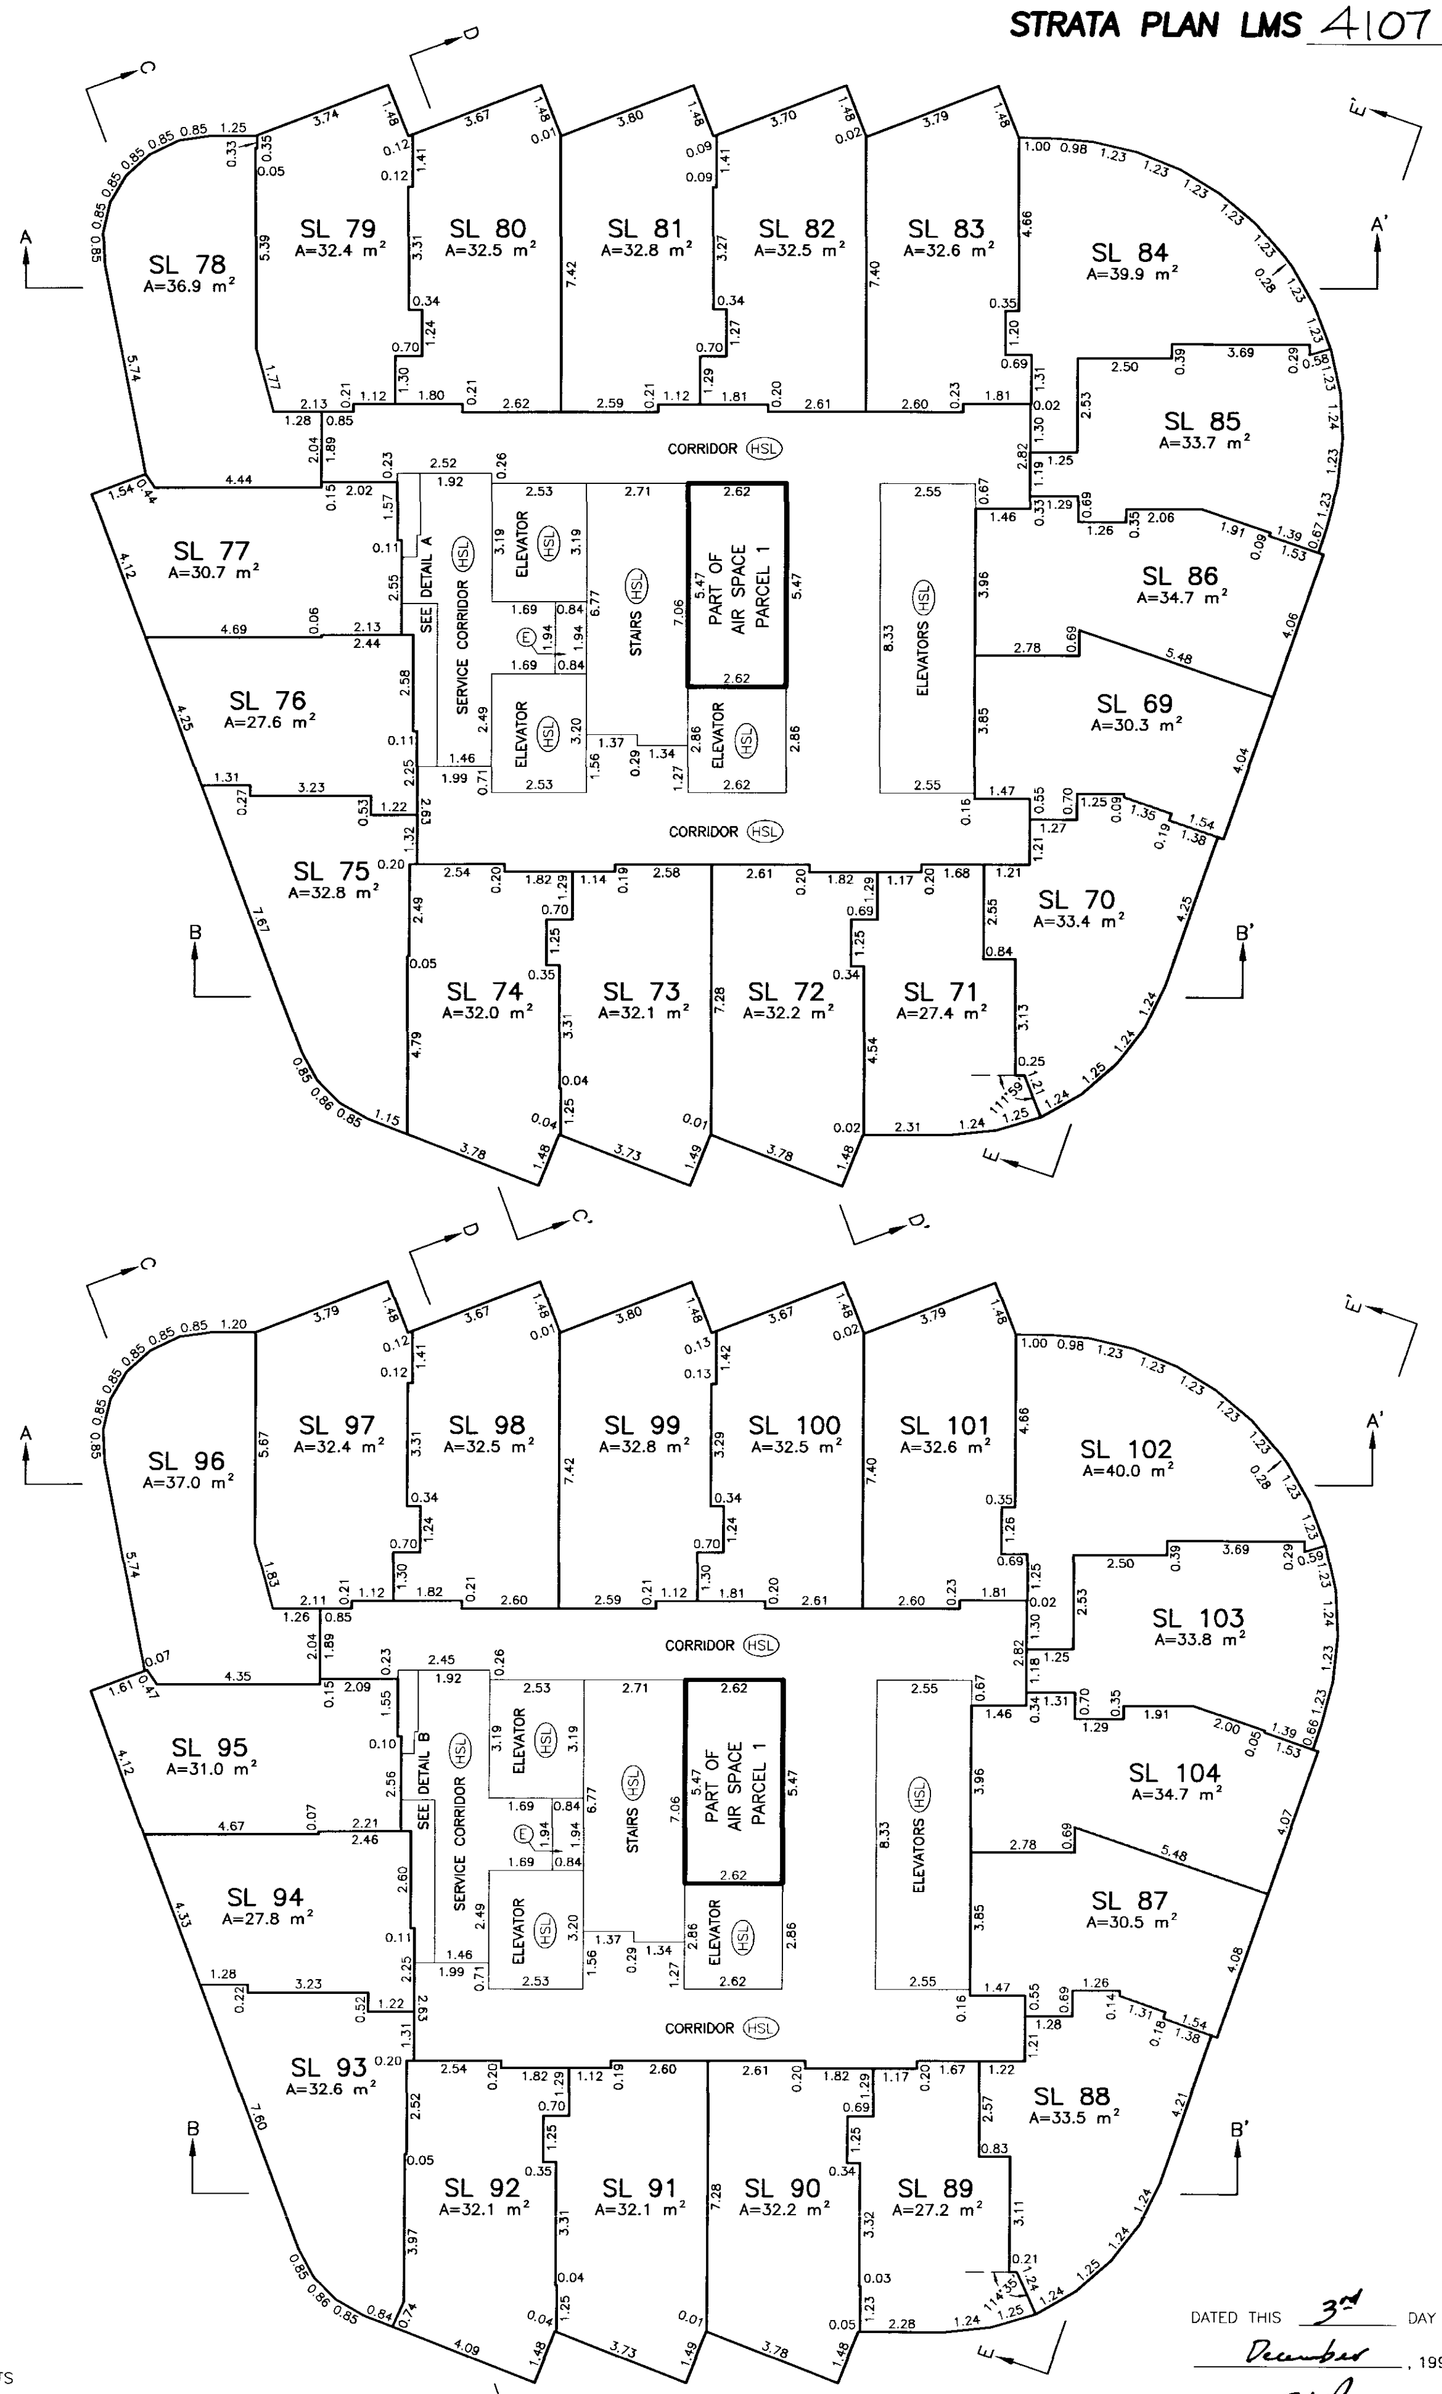

LEVEL TWELVE FLOOR PLAN

FOR TYPICAL BEARINGS FOR
THIS LEVEL SEE DETAIL 'E' ON SHEET 34.
FOR TYPICAL AIR SPACE BOUNDARIES AND
VOLUMETRIC EASEMENTS AFFECTING
THIS LEVEL SEE DETAIL 'C' ON SHEET 33.
ALL OTHER ANGLES ARE ASSUMED
TO BE 90° UNLESS OTHERWISE SHOWN.

DETAIL 'B'

NOT TO SCALE

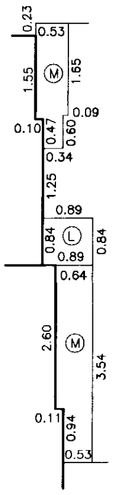

LEGEND

- A – DENOTES AREA
- SL – DENOTES STRATA LOT
- m^2 – DENOTES SQUARE METRES
- LCP – DENOTES LIMITED COMMON PROPERTY
- (L) – DENOTES LAUNDRY CHUTE LCP FOR SL'S 1-446,450,451,458-465
- (M) – DENOTES MECHANICAL LCP FOR SL'S 1-446,450,451,458-465
- (E) – DENOTES ELECTRICAL LCP FOR SL'S 1-446,450,451,458-465
- (HSL) – DENOTES LCP FOR HOTEL STRATA LOTS SL'S 1-446,450,451,458-465

FILE: C:\PK3\ST11962-2F.DWG

DATED THIS 3rd DAY OF December, 1999.

B.C.L.S.

FILED LMLMS4107 Q47840 2005-05-26-11.29.13.858876

FLOOR PLANS

Scale 1:125

2 1 0 2.5 5

ALL DISTANCES ARE IN METRES AND DECIMALS THEREOF.

STRATA PLAN LMS 4107

LEVEL THIRTEEN FLOOR PLAN

FOR TYPICAL BEARINGS FOR
THIS LEVEL SEE DETAIL 'E' ON SHEET 34.

FOR TYPICAL AIR SPACE BOUNDARIES AND
VOLUMETRIC EASEMENTS AFFECTING
THIS LEVEL SEE DETAIL 'C' ON SHEET 33.

ALL OTHER ANGLES ARE ASSUMED
TO BE 90° UNLESS OTHERWISE SHOWN.

DETAIL 'A'

NOT TO SCALE

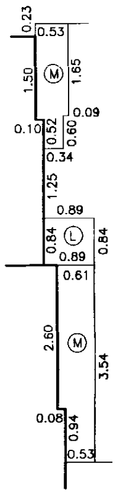

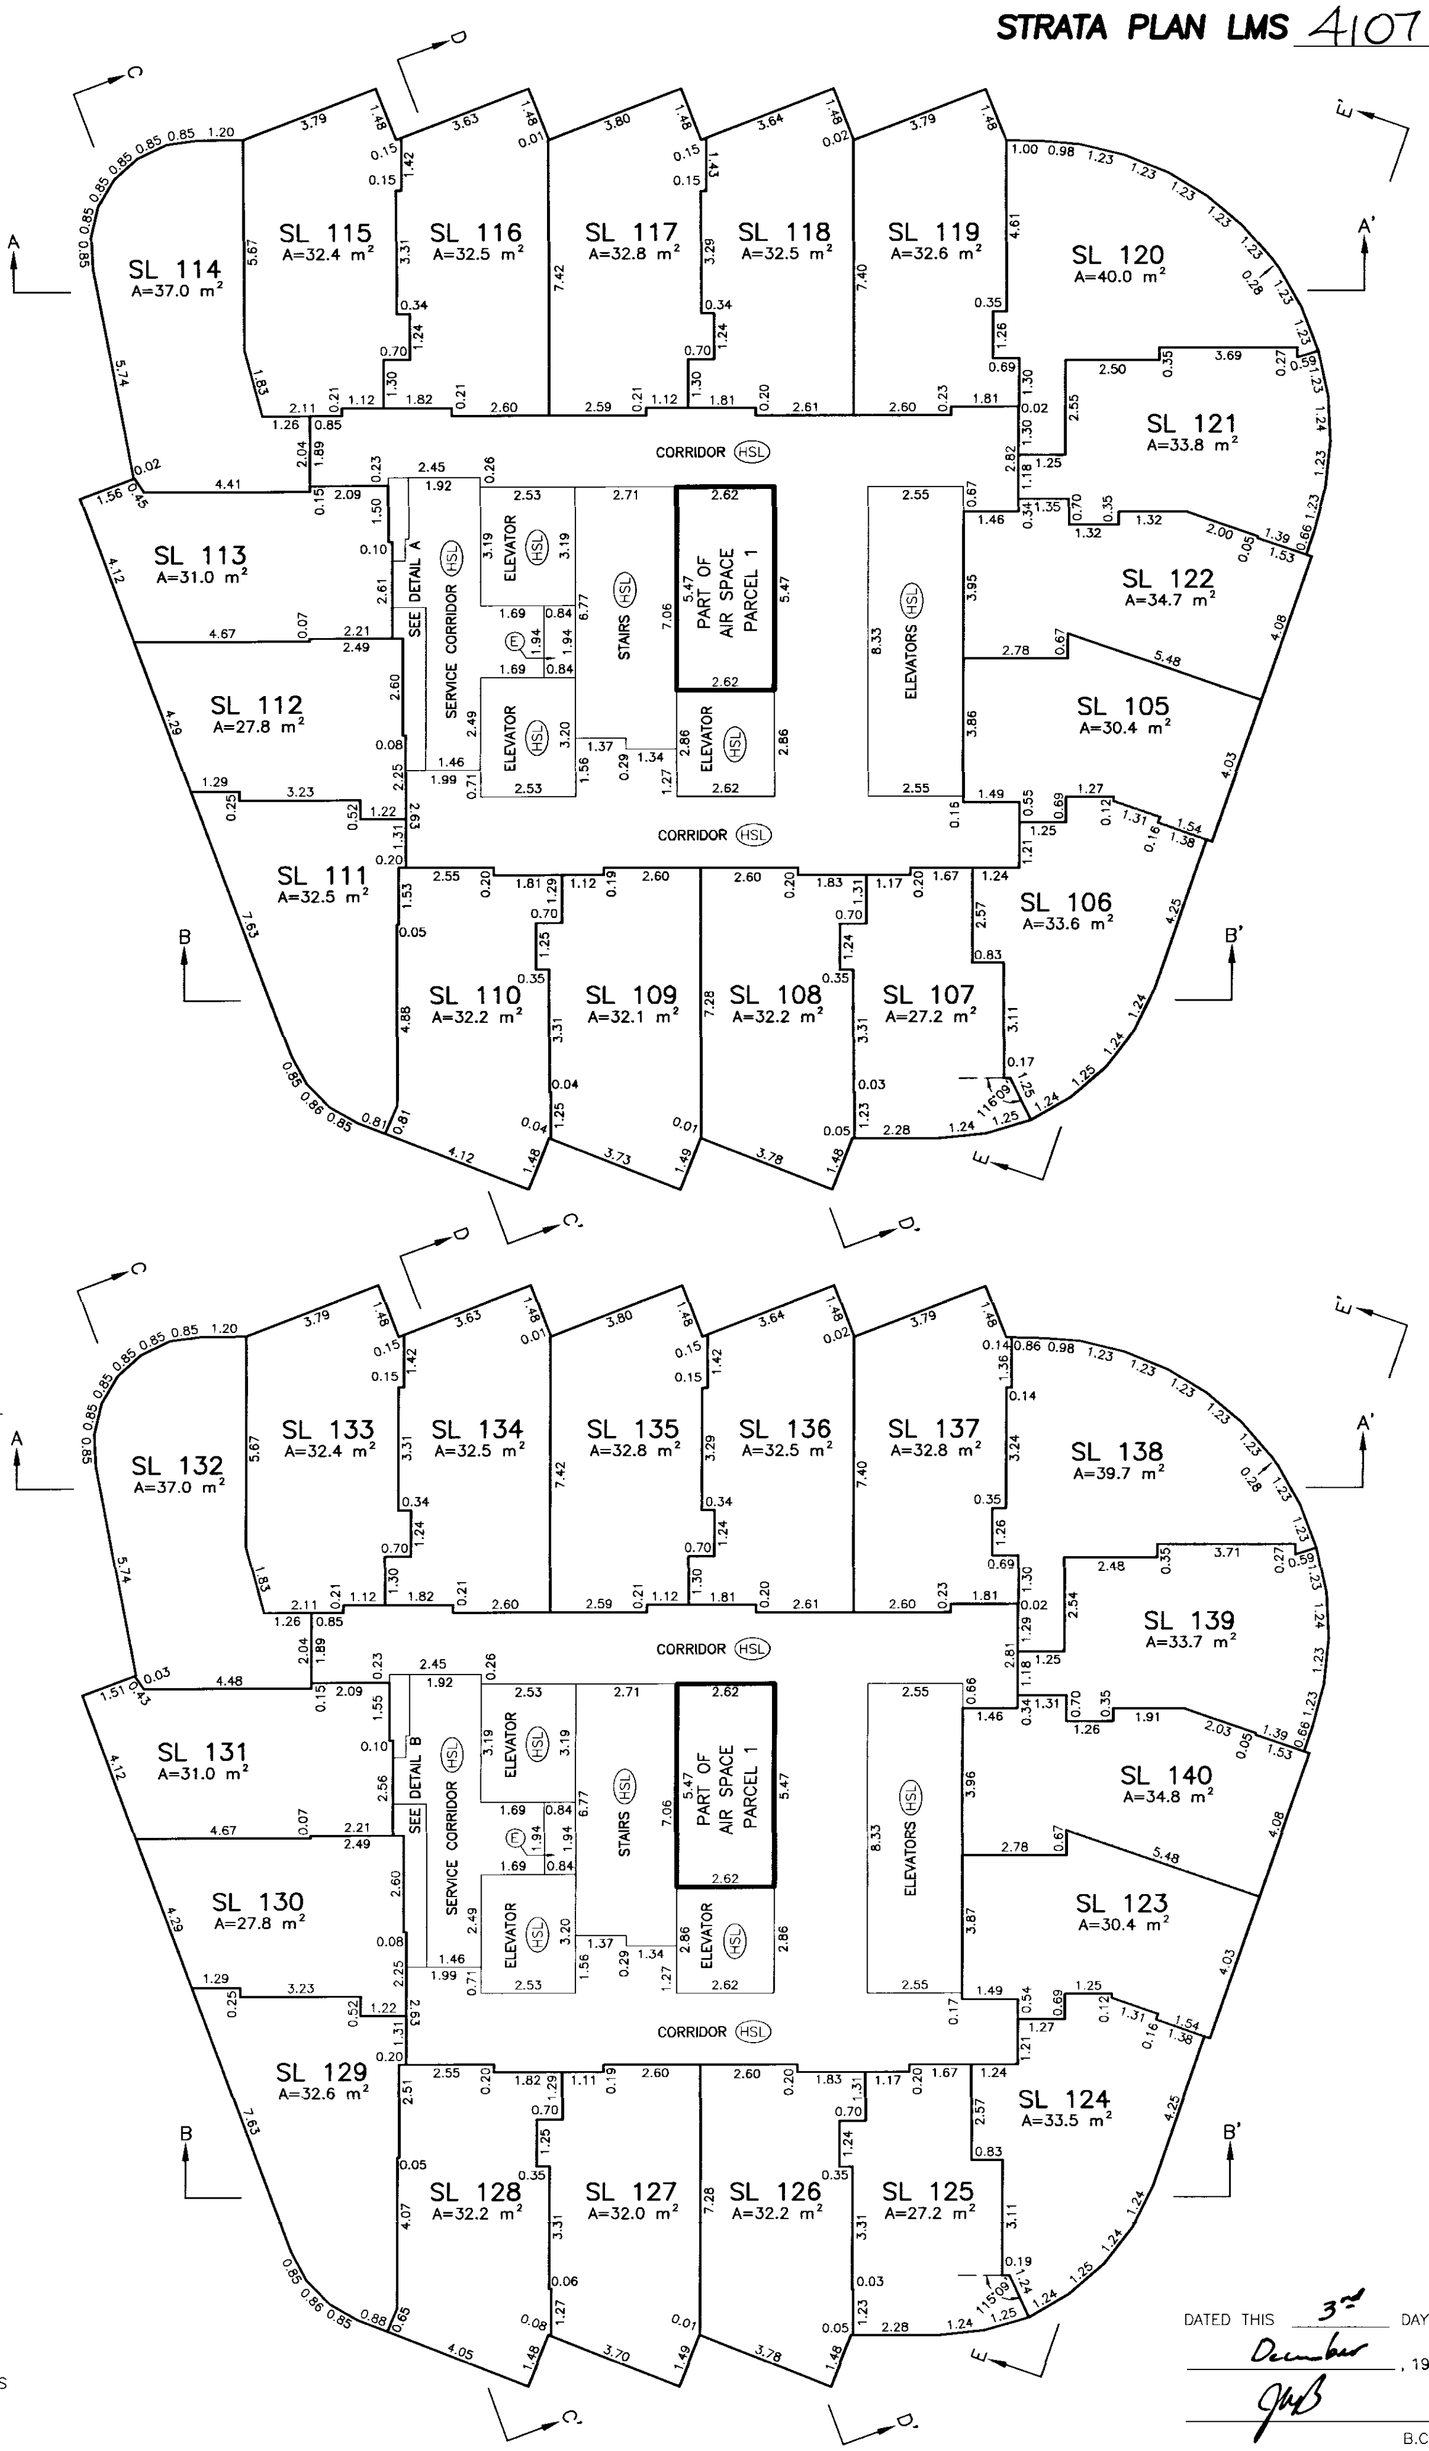

LEVEL FOURTEEN FLOOR PLAN

FOR TYPICAL BEARINGS FOR
THIS LEVEL SEE DETAIL 'E' ON SHEET 34.

FOR TYPICAL AIR SPACE BOUNDARIES AND
VOLUMETRIC EASEMENTS AFFECTING
THIS LEVEL SEE DETAIL 'C' ON SHEET 33.

ALL OTHER ANGLES ARE ASSUMED
TO BE 90° UNLESS OTHERWISE SHOWN.

DETAIL 'B'

NOT TO SCALE

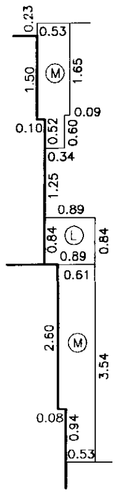

LEGEND

- A – DENOTES AREA
- SL – DENOTES STRATA LOT
- m² – DENOTES SQUARE METRES
- LCP – DENOTES LIMITED COMMON PROPERTY
- (L) – DENOTES LAUNDRY CHUTE LCP FOR SL'S 1–446,450,451,458–465
- (M) – DENOTES MECHANICAL LCP FOR SL'S 1–446,450,451,458–465
- (E) – DENOTES ELECTRICAL LCP FOR SL'S 1–446,450,451,458–465
- (HSL) – DENOTES LCP FOR HOTEL STRATA LOTS SL'S 1–446,450,451,458–465

FILE: C:\PK3\ST11962–2F.DWG

DATED THIS 3rd DAY OF December, 1999.

B.C.L.S.

FILED LMLMS4107 Q47840 2005-05-26-11.29.13.858876

FLOOR PLANS

Scale 1:125

2 1 0 2.5 5

ALL DISTANCES ARE IN METRES AND DECIMALS THEREOF.

STRATA PLAN LMS 4107

LEVEL FIFTEEN FLOOR PLAN

FOR TYPICAL BEARINGS FOR THIS LEVEL SEE DETAIL 'E' ON SHEET 34.

FOR TYPICAL AIR SPACE BOUNDARIES AND VOLUMETRIC EASEMENTS AFFECTING THIS LEVEL SEE DETAIL 'C' ON SHEET 33.

ALL OTHER ANGLES ARE ASSUMED TO BE 90° UNLESS OTHERWISE SHOWN.

DETAIL 'A'

NOT TO SCALE

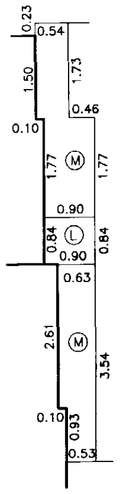

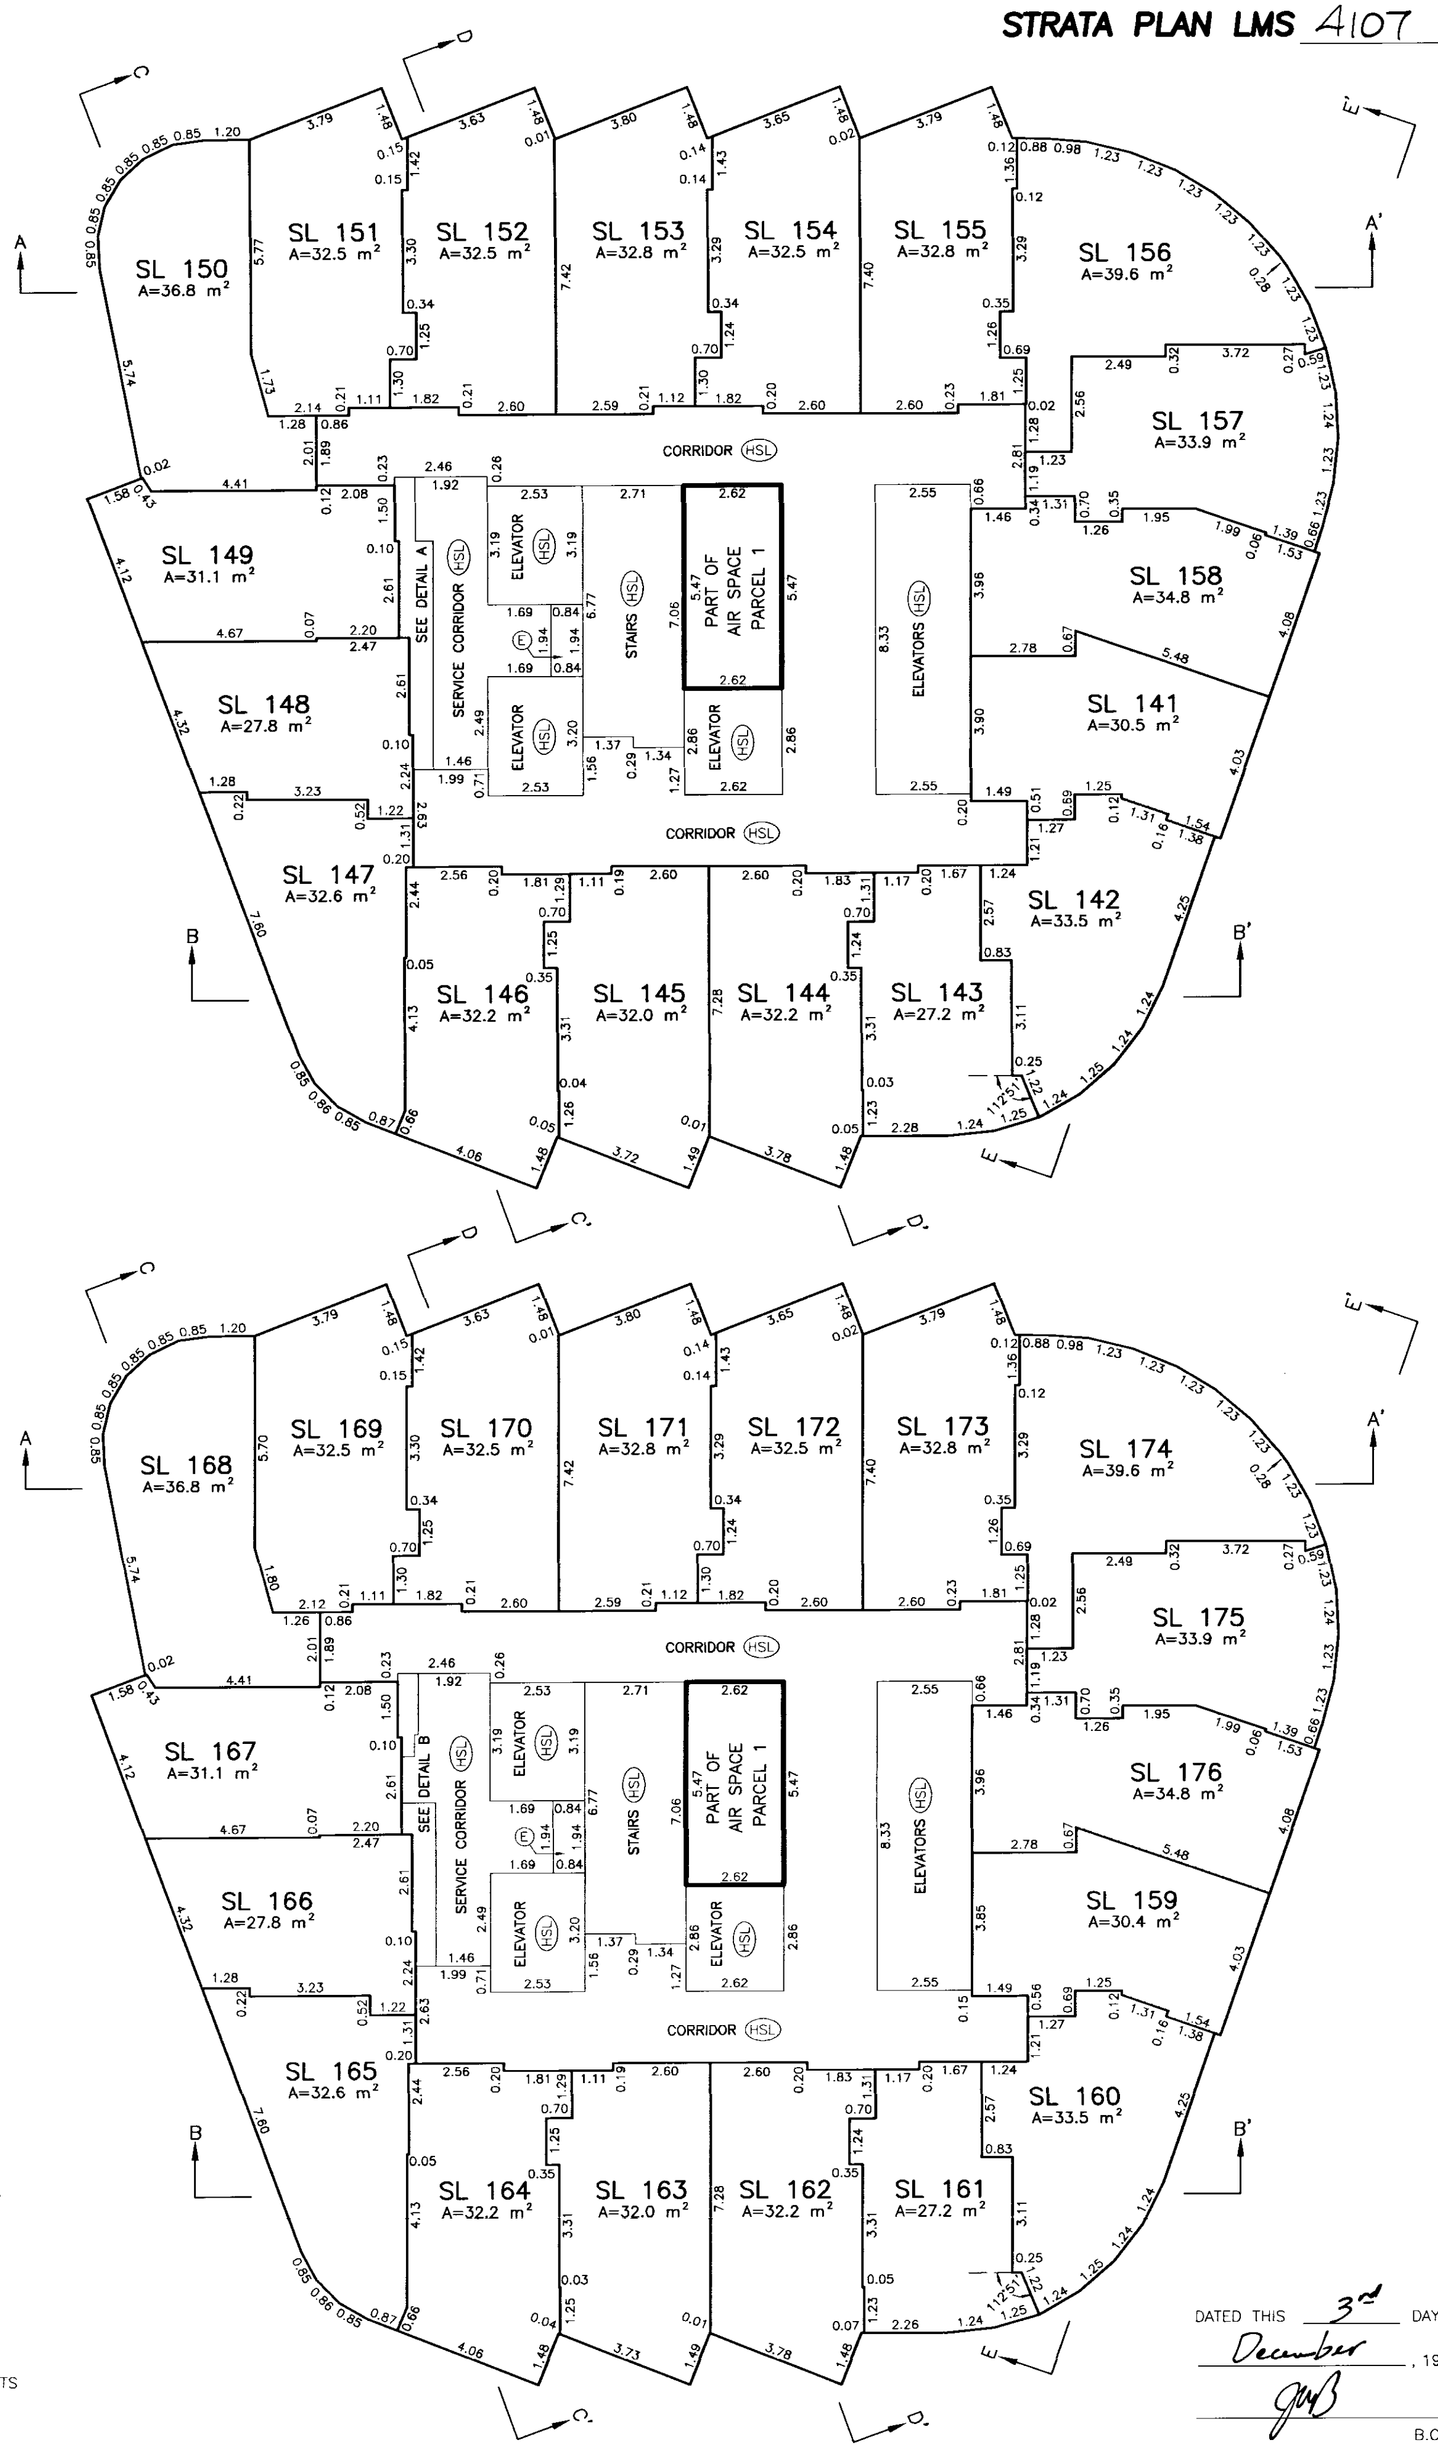

LEVEL SIXTEEN FLOOR PLAN

FOR TYPICAL BEARINGS FOR THIS LEVEL SEE DETAIL 'E' ON SHEET 34.

FOR TYPICAL AIR SPACE BOUNDARIES AND VOLUMETRIC EASEMENTS AFFECTING THIS LEVEL SEE DETAIL 'C' ON SHEET 33.

ALL OTHER ANGLES ARE ASSUMED TO BE 90° UNLESS OTHERWISE SHOWN.

DETAIL 'B'

NOT TO SCALE

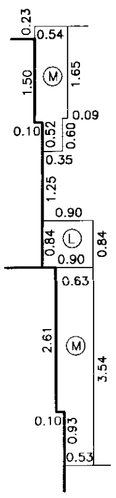

LEGEND

- A – DENOTES AREA
- SL – DENOTES STRATA LOT
- m^2 – DENOTES SQUARE METRES
- LCP – DENOTES LIMITED COMMON PROPERTY
- (L) – DENOTES LAUNDRY CHUTE LCP FOR SL'S 1–446,450,451,458–465
- (M) – DENOTES MECHANICAL LCP FOR SL'S 1–446,450,451,458–465
- (E) – DENOTES ELECTRICAL LCP FOR SL'S 1–446,450,451,458–465
- (HSL) – DENOTES LCP FOR HOTEL STRATA LOTS SL'S 1–446,450,451,458–465

FILE: C:\PK3\ST11962–2F.DWG

DATED THIS 3rd DAY OF December, 1999.

B.C.L.S.

FILED LMLMS4107 Q47840 2005-05-26-11.29.13.858876

FLOOR PLANS

Scale 1:125

2 1 0 2.5 5

ALL DISTANCES ARE IN METRES AND DECIMALS THEREOF.

STRATA PLAN LMS 4107

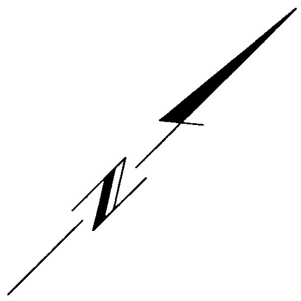

LEVEL SEVENTEEN FLOOR PLAN

FOR TYPICAL BEARINGS FOR THIS LEVEL SEE DETAIL 'E' ON SHEET 34.

FOR TYPICAL AIR SPACE BOUNDARIES AND VOLUMETRIC EASEMENTS AFFECTING THIS LEVEL SEE DETAIL 'C' ON SHEET 33.

ALL OTHER ANGLES ARE ASSUMED TO BE 90° UNLESS OTHERWISE SHOWN.

DETAIL 'A'

NOT TO SCALE

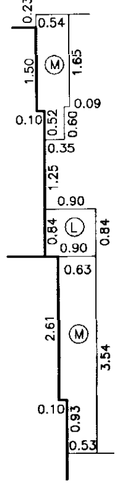

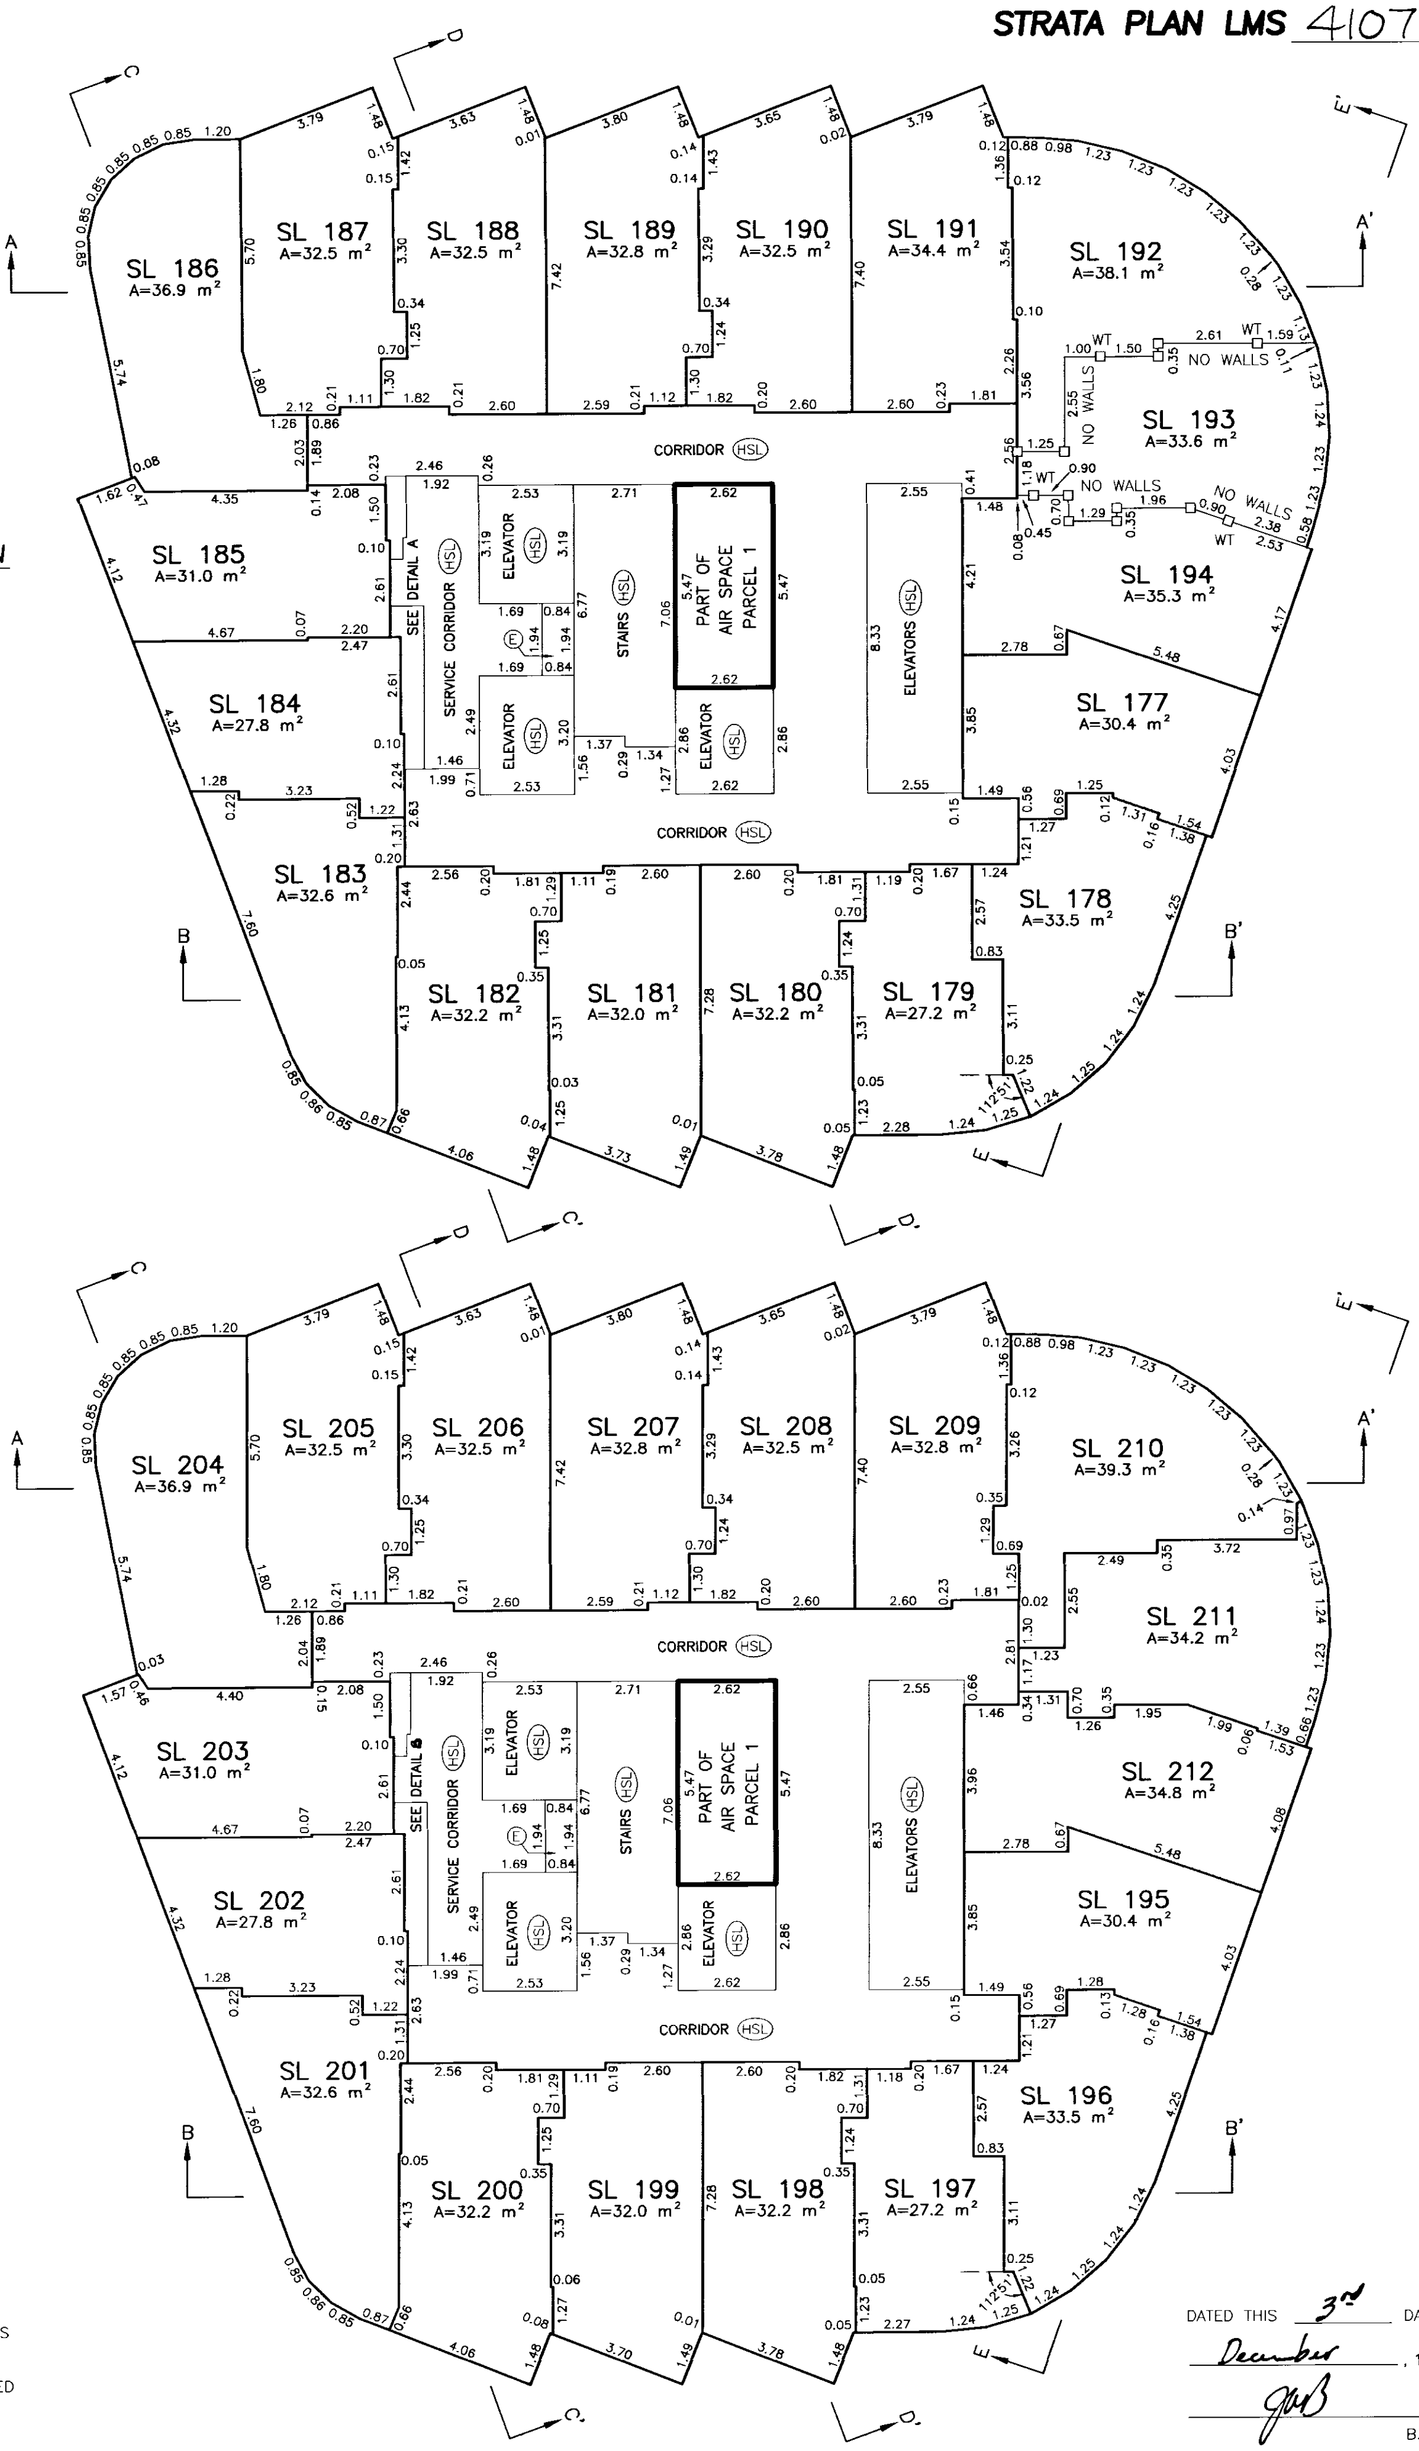

LEVEL EIGHTEEN FLOOR PLAN

FOR TYPICAL BEARINGS FOR THIS LEVEL SEE DETAIL 'E' ON SHEET 34.

FOR TYPICAL AIR SPACE BOUNDARIES AND VOLUMETRIC EASEMENTS AFFECTING THIS LEVEL SEE DETAIL 'C' ON SHEET 33.

ALL OTHER ANGLES ARE ASSUMED TO BE 90° UNLESS OTHERWISE SHOWN.

DETAIL 'B'

NOT TO SCALE

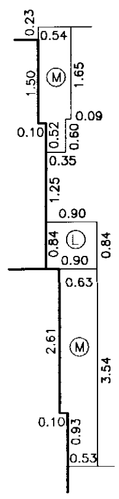

LEGEND

A	– DENOTES AREA
SL	– DENOTES STRATA LOT
m^2	– DENOTES SQUARE METRES
LCP	– DENOTES LIMITED COMMON PROPERTY
(L)	– DENOTES LAUNDRY CHUTE LCP FOR SL'S 1–446,450,451,458–465
(M)	– DENOTES MECHANICAL LCP FOR SL'S 1–446,450,451,458–465
(E)	– DENOTES ELECTRICAL LCP FOR SL'S 1–446,450,451,458–465
(HSL)	– DENOTES LCP FOR HOTEL STRATA LOTS SL'S 1–446,450,451,458–465
□	– DENOTES STANDARD LEAD PLUG PLACED
WT	– DENOTES WITNESS

FILE: C:\PK3\ST11962–2F.DWG

DATED THIS 3rd DAY OF December, 1999.

B.C.L.S.

FILED LMLMS4107 047840 2005-05-26-11.29.13.858876

FLOOR PLANS

Scale 1:125

2 1 0 2.5 5

ALL DISTANCES ARE IN METRES AND DECIMALS THEREOF.

STRATA PLAN LMS 4107

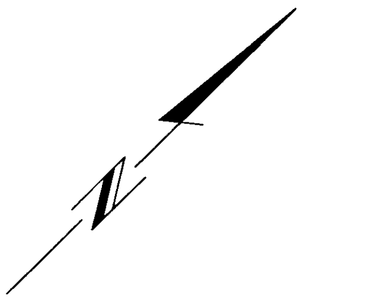

LEVEL NINETEEN FLOOR PLAN

FOR TYPICAL BEARINGS FOR
THIS LEVEL SEE DETAIL 'E' ON SHEET 34.

FOR TYPICAL AIR SPACE BOUNDARIES AND
VOLUMETRIC EASEMENTS AFFECTING
THIS LEVEL SEE DETAIL 'C' ON SHEET 33.

ALL OTHER ANGLES ARE ASSUMED
TO BE 90° UNLESS OTHERWISE SHOWN.

DETAIL 'A'

NOT TO SCALE

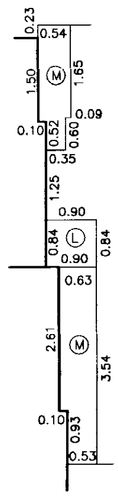

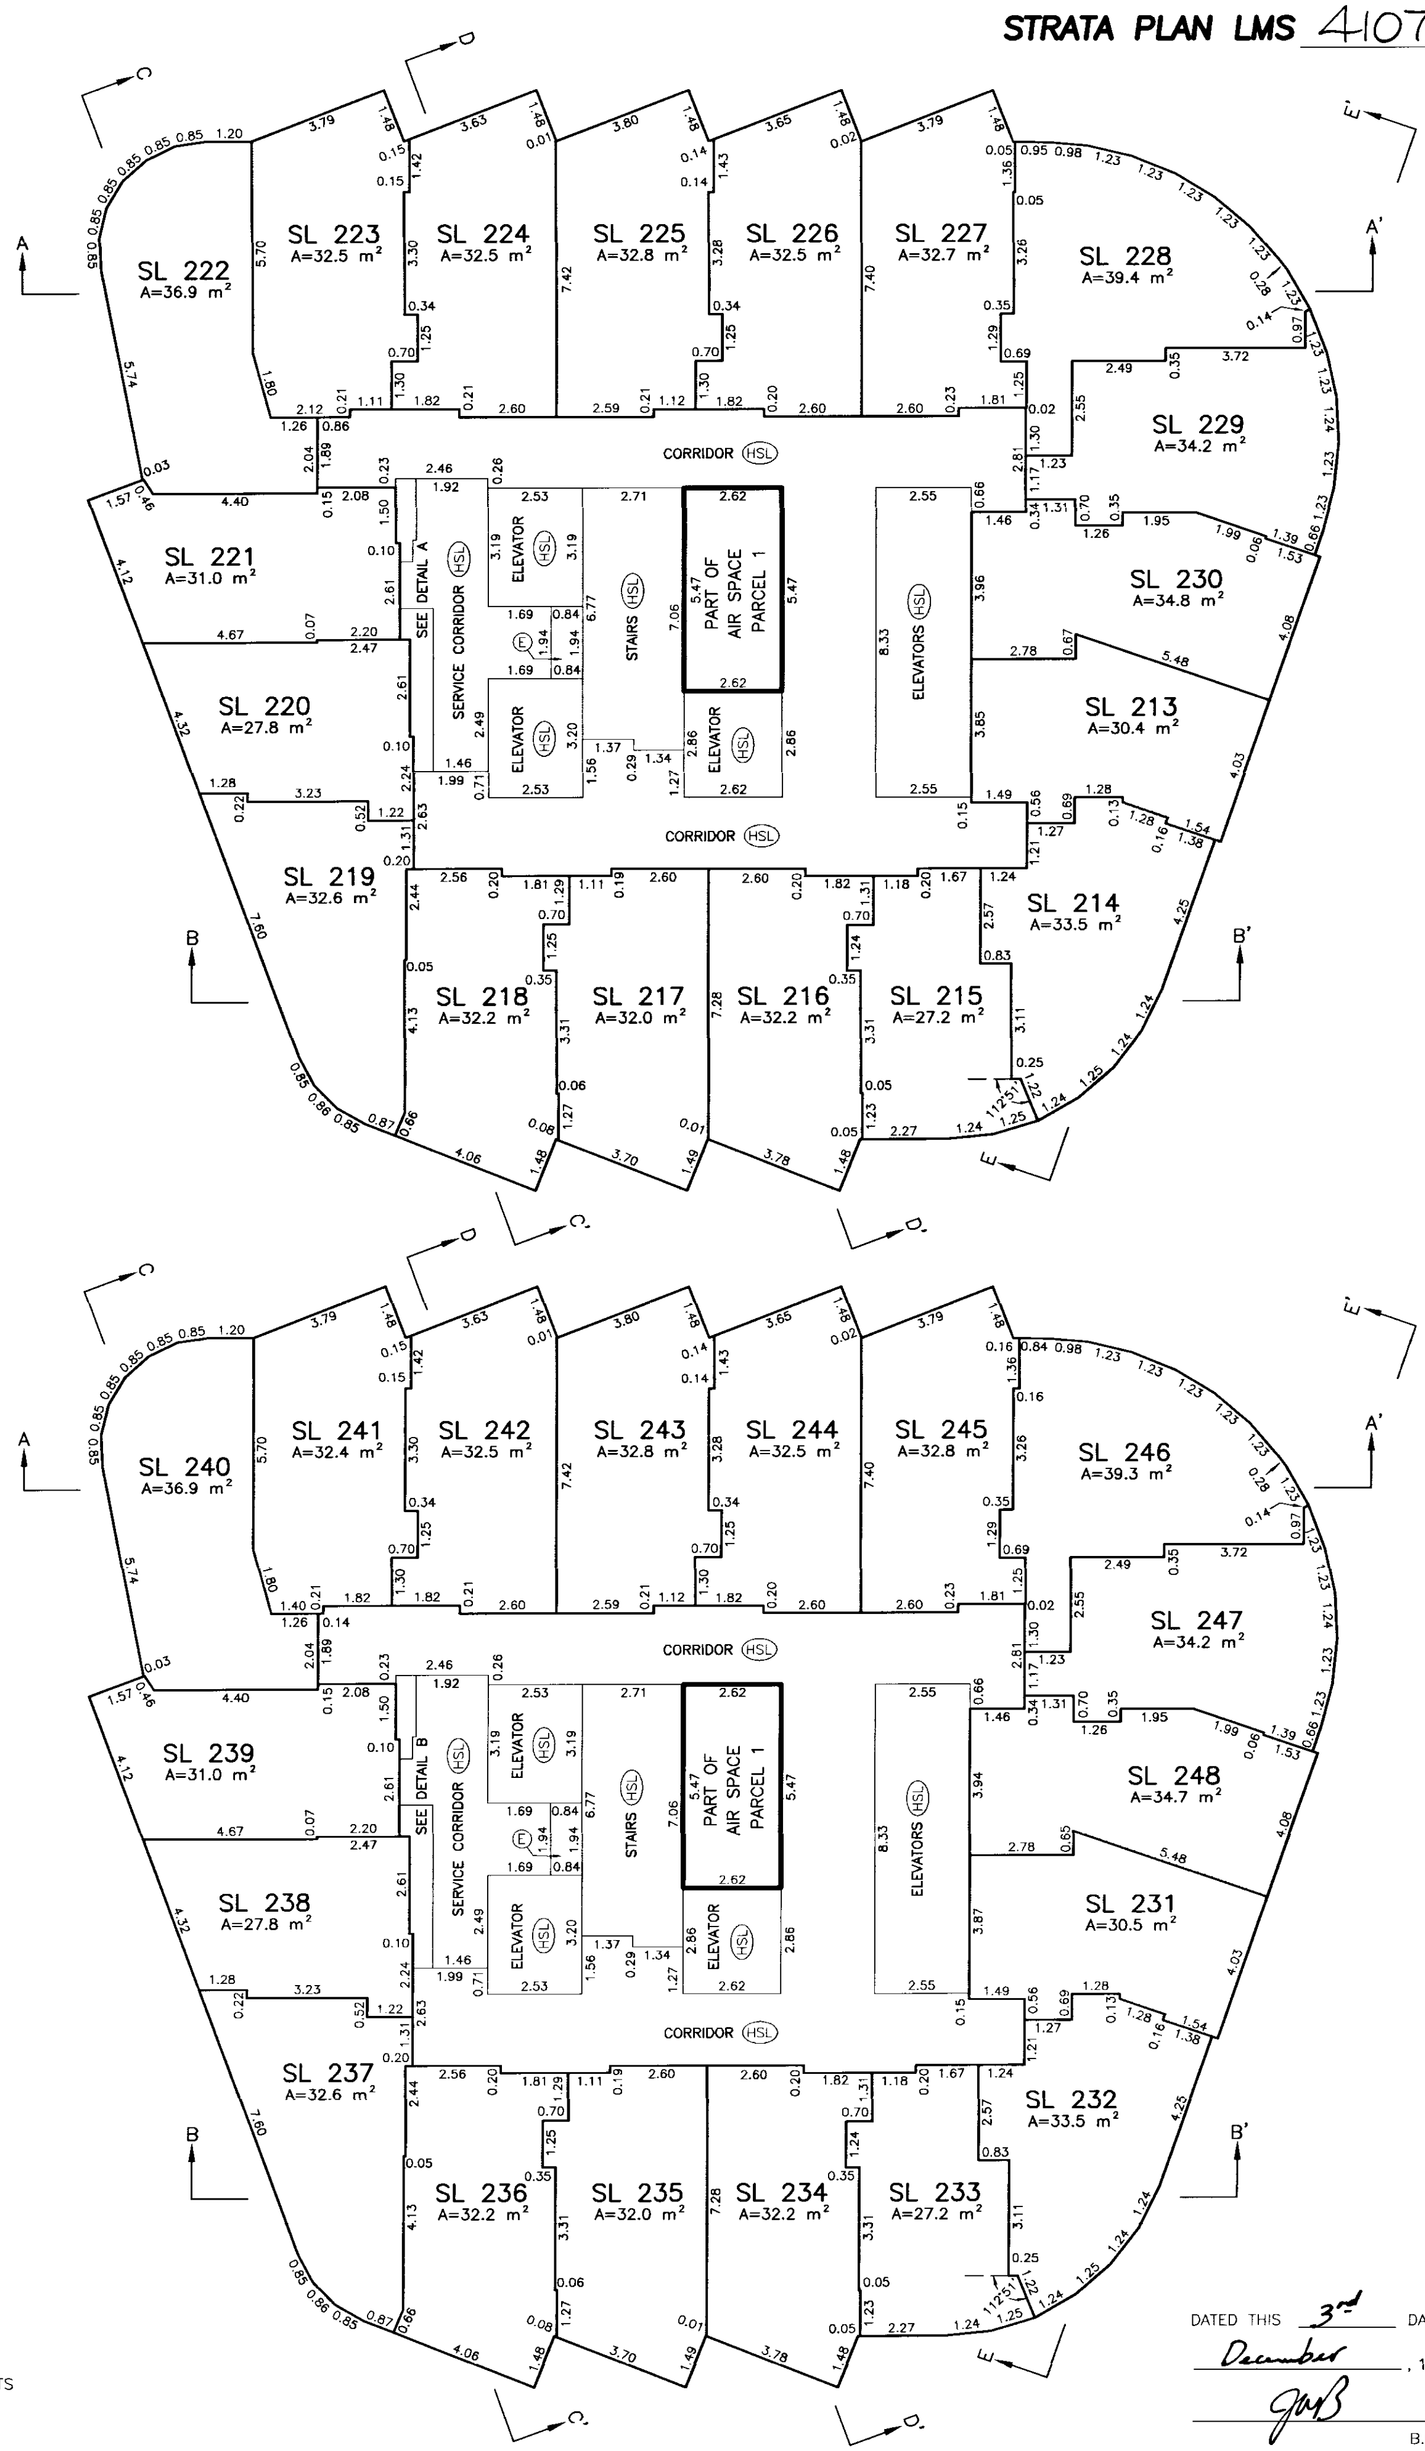

LEVEL TWENTY FLOOR PLAN

FOR TYPICAL BEARINGS FOR
THIS LEVEL SEE DETAIL 'E' ON SHEET 34.

FOR TYPICAL AIR SPACE BOUNDARIES AND
VOLUMETRIC EASEMENTS AFFECTING
THIS LEVEL SEE DETAIL 'C' ON SHEET 33.

ALL OTHER ANGLES ARE ASSUMED
TO BE 90° UNLESS OTHERWISE SHOWN.

DETAIL 'B'

NOT TO SCALE

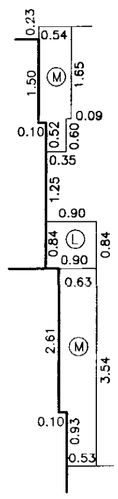

LEGEND

A – DENOTES AREA
SL – DENOTES STRATA LOT
m^2 – DENOTES SQUARE METRES
LCP – DENOTES LIMITED COMMON PROPERTY
(L) – DENOTES LAUNDRY CHUTE LCP FOR SL'S 1–446,450,451,458–465
(M) – DENOTES MECHANICAL LCP FOR SL'S 1–446,450,451,458–465
(E) – DENOTES ELECTRICAL LCP FOR SL'S 1–446,450,451,458–465
(HSL) – DENOTES LCP FOR HOTEL STRATA LOTS SL'S 1–446,450,451,458–465

FILE: C:\PK3\ST11962–2F.DWG

DATED THIS 3rd DAY OF December, 1999.

B.C.L.S.

FILED LMLMS4107 Q47840 2005-05-26-11.29.13.858876

FLOOR PLANS

Scale 1:125

2 1 0 2.5 5

ALL DISTANCES ARE IN METRES AND DECIMALS THEREOF.

STRATA PLAN LMS 4107

LEVEL TWENTY-ONE FLOOR PLAN

FOR TYPICAL BEARINGS FOR THIS LEVEL SEE DETAIL 'E' ON SHEET 34.

FOR TYPICAL AIR SPACE BOUNDARIES AND VOLUMETRIC EASEMENTS AFFECTING THIS LEVEL SEE DETAIL 'C' ON SHEET 33.

ALL OTHER ANGLES ARE ASSUMED TO BE 90° UNLESS OTHERWISE SHOWN.

DETAIL 'A'

NOT TO SCALE

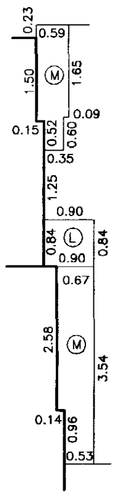

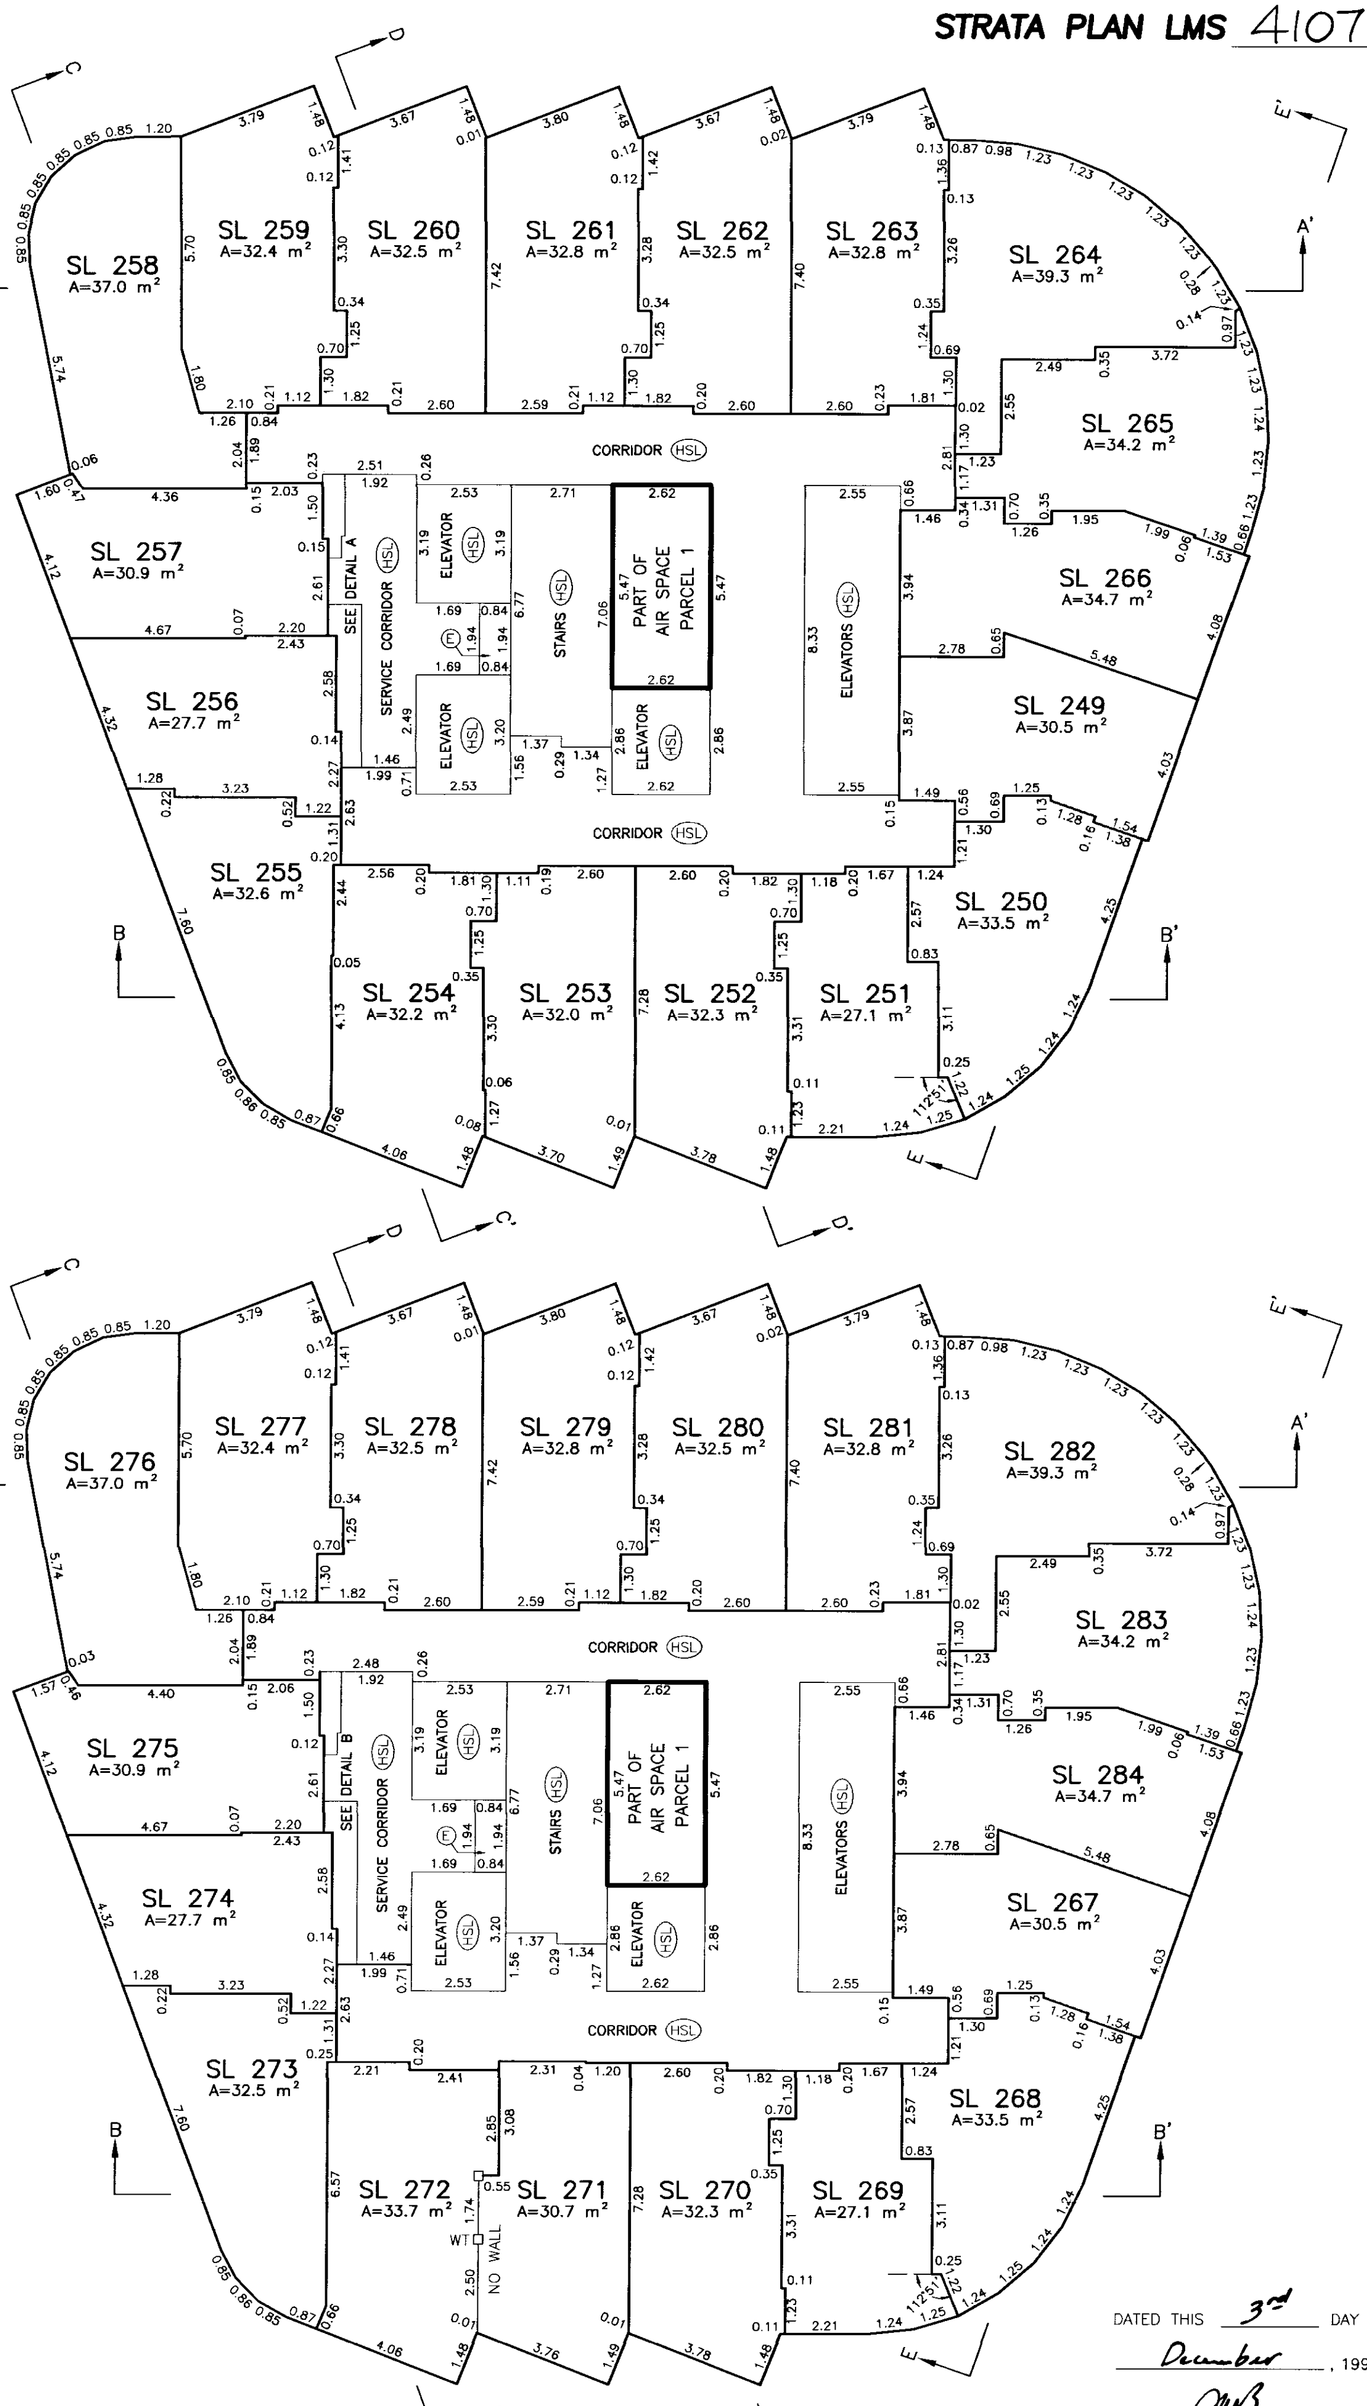

LEVEL TWENTY-TWO FLOOR PLAN

FOR TYPICAL BEARINGS FOR THIS LEVEL SEE DETAIL 'E' ON SHEET 34.

FOR TYPICAL AIR SPACE BOUNDARIES AND VOLUMETRIC EASEMENTS AFFECTING THIS LEVEL SEE DETAIL 'C' ON SHEET 33.

ALL OTHER ANGLES ARE ASSUMED TO BE 90° UNLESS OTHERWISE SHOWN.

DETAIL 'B'

NOT TO SCALE

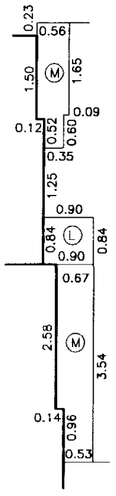

LEGEND

- A – DENOTES AREA
- SL – DENOTES STRATA LOT
- m² – DENOTES SQUARE METRES
- LCP – DENOTES LIMITED COMMON PROPERTY
- (L) – DENOTES LAUNDRY CHUTE LCP FOR SL'S 1–446,450,451,458–465
- (M) – DENOTES MECHANICAL LCP FOR SL'S 1–446,450,451,458–465
- (E) – DENOTES ELECTRICAL LCP FOR SL'S 1–446,450,451,458–465
- (HSL) – DENOTES LCP FOR HOTEL STRATA LOTS SL'S 1–446,450,451,458–465
- □ – DENOTES STANDARD LEAD PLUG PLACED
- WT – DENOTES WITNESS

FILE: C:\PK3\ST11962-2F.DWG

DATED THIS 3rd DAY OF December, 1999.

B.C.L.S.

FILED LMLMS4107 Q47840 2005-05-26-11.29.13.858876

FLOOR PLANS

Scale 1:125

2 1 0 2.5 5

ALL DISTANCES ARE IN METRES AND DECIMALS THEREOF.

STRATA PLAN LMS 4107

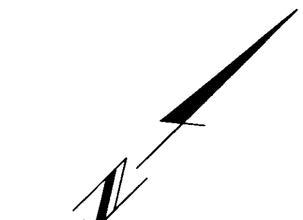

LEVEL TWENTY-THREE FLOOR PLAN

FOR TYPICAL BEARINGS FOR THIS LEVEL SEE DETAIL 'E' ON SHEET 34.

FOR TYPICAL AIR SPACE BOUNDARIES AND VOLUMETRIC EASEMENTS AFFECTING THIS LEVEL SEE DETAIL 'C' ON SHEET 33.

ALL OTHER ANGLES ARE ASSUMED TO BE 90° UNLESS OTHERWISE SHOWN.

DETAIL 'A'

NOT TO SCALE

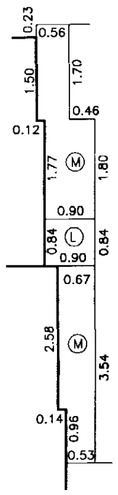

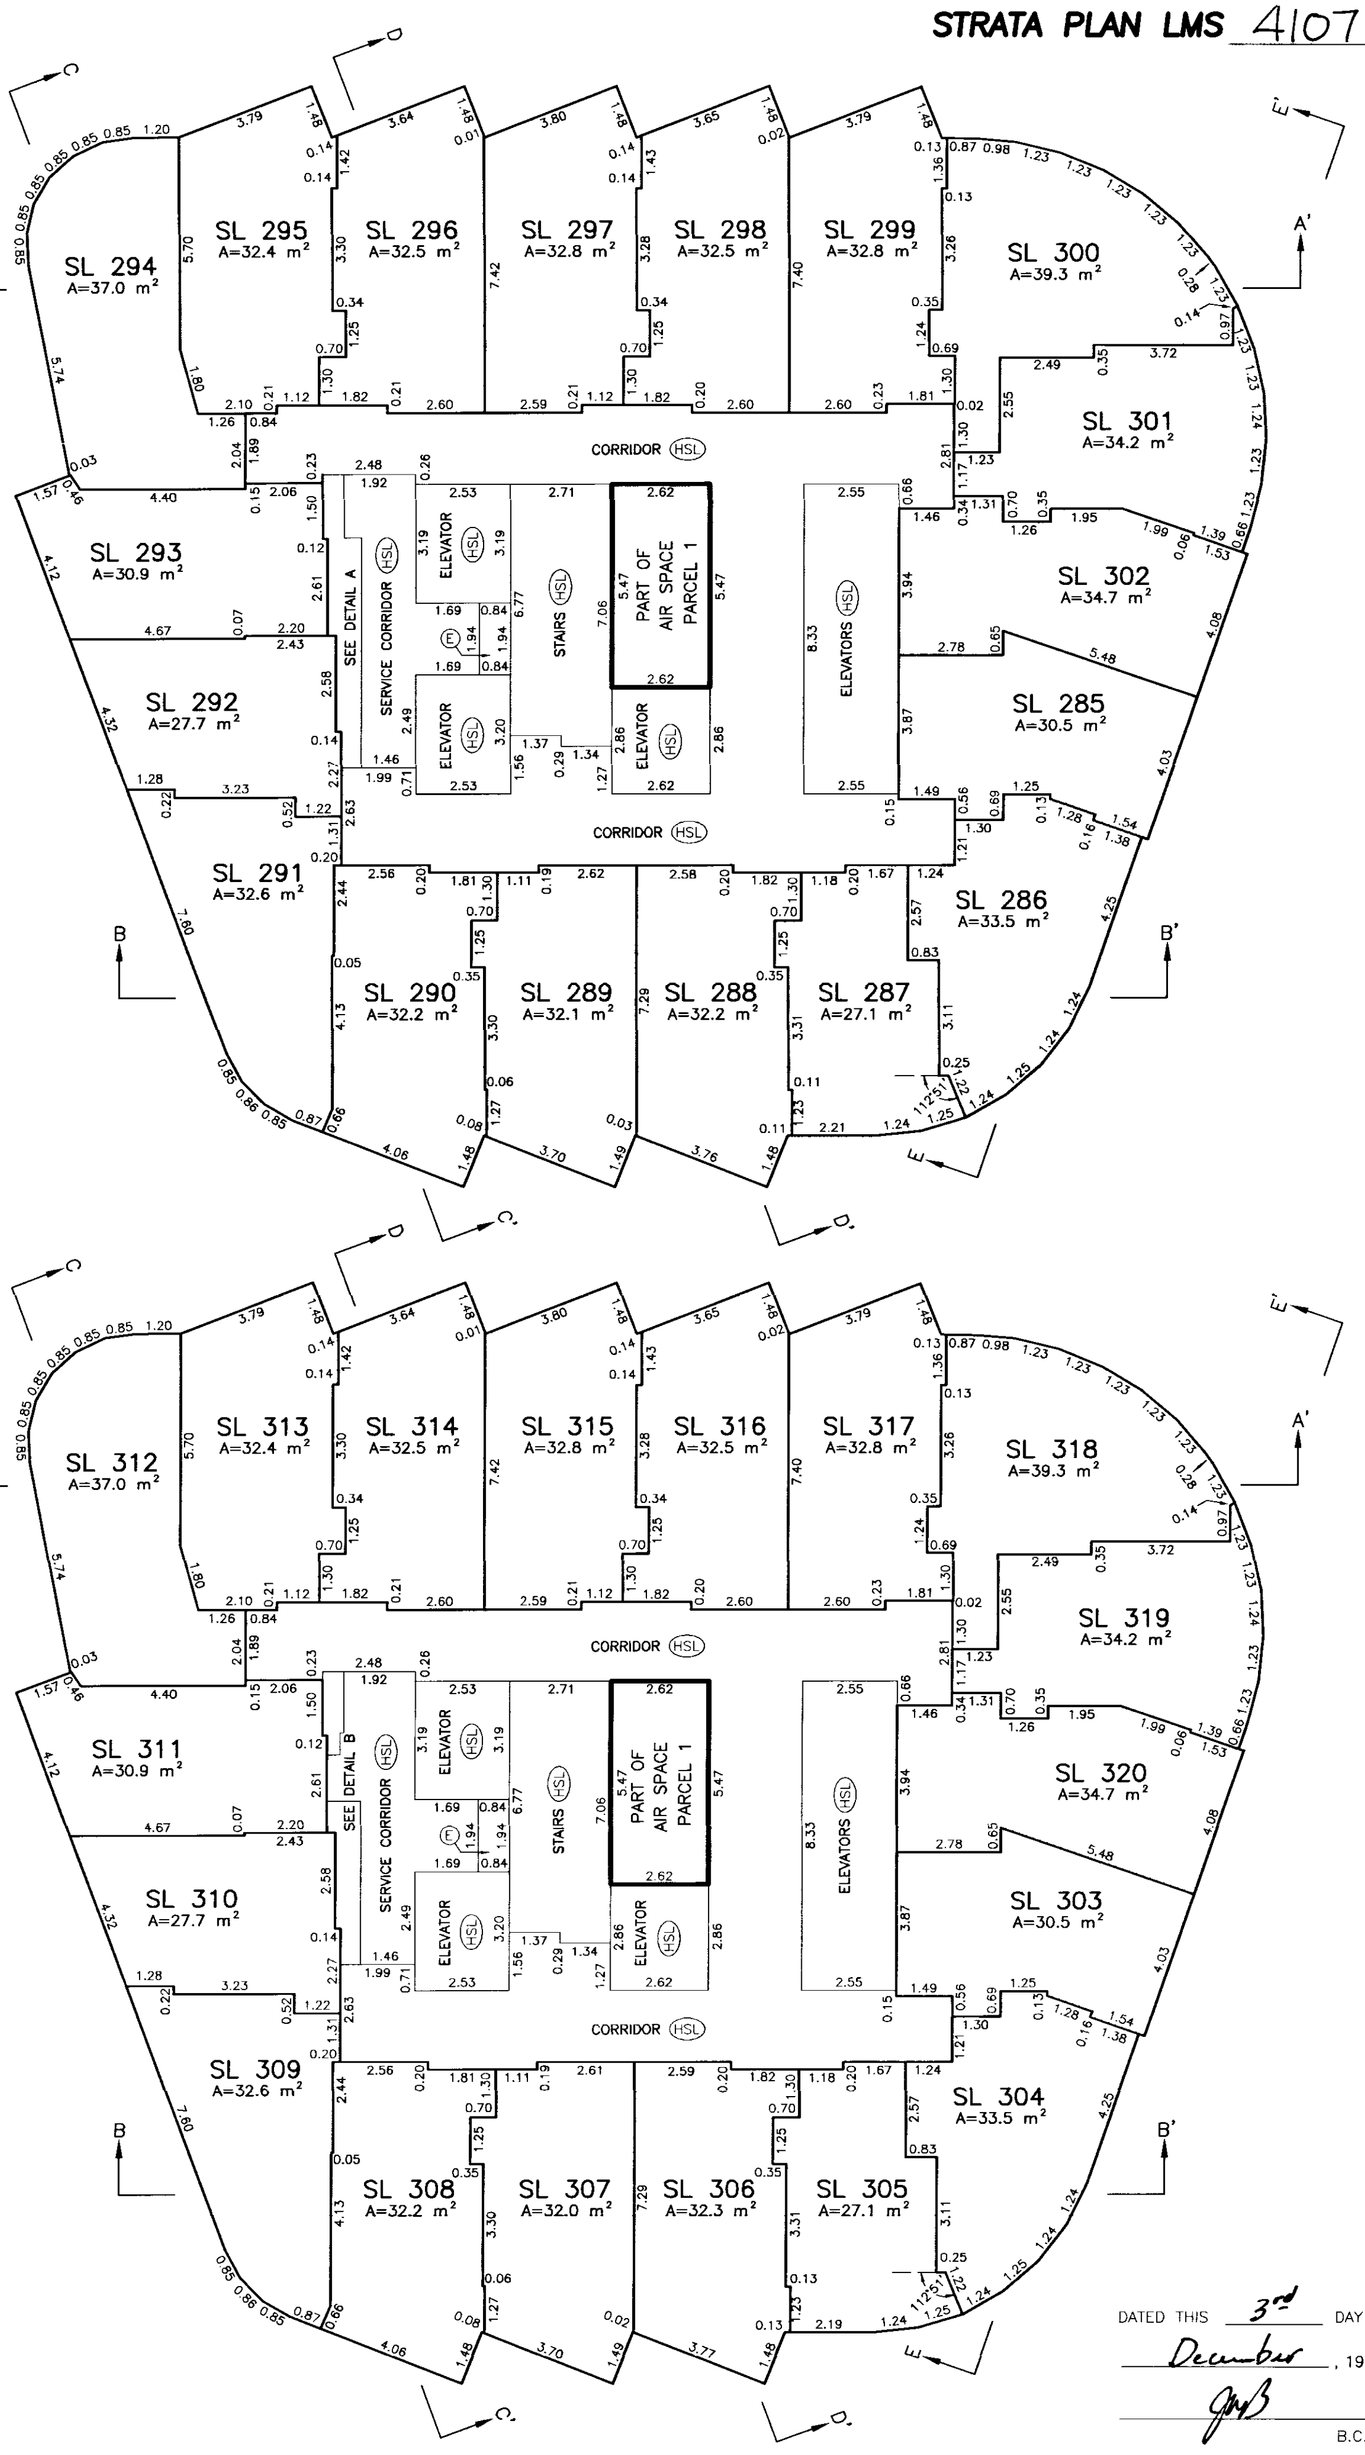

LEVEL TWENTY-FOUR FLOOR PLAN

FOR TYPICAL BEARINGS FOR THIS LEVEL SEE DETAIL 'E' ON SHEET 34.

FOR TYPICAL AIR SPACE BOUNDARIES AND VOLUMETRIC EASEMENTS AFFECTING THIS LEVEL SEE DETAIL 'C' ON SHEET 33.

ALL OTHER ANGLES ARE ASSUMED TO BE 90° UNLESS OTHERWISE SHOWN.

DETAIL 'B'

NOT TO SCALE

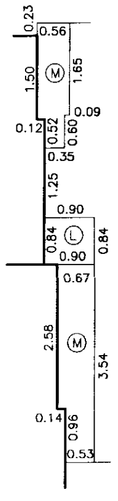

LEGEND

- A – DENOTES AREA
- SL – DENOTES STRATA LOT
- m^2 – DENOTES SQUARE METRES
- LCP – DENOTES LIMITED COMMON PROPERTY
- (L) – DENOTES LAUNDRY CHUTE LCP FOR SL'S 1–446,450,451,458–465
- (M) – DENOTES MECHANICAL LCP FOR SL'S 1–446,450,451,458–465
- (E) – DENOTES ELECTRICAL LCP FOR SL'S 1–446,450,451,458–465
- (HSL) – DENOTES LCP FOR HOTEL STRATA LOTS SL'S 1–446,450,451,458–465

FILE: C:\PK3\ST11962-2F.DWG

DATED THIS 3rd DAY OF December, 1999.

B.C.L.S.

FILED LMLMS4107 Q47840 2005-05-26-11.29.13.858876

FLOOR PLANS

Scale 1:125

2 1 0 2.5 5

ALL DISTANCES ARE IN METRES AND DECIMALS THEREOF.

STRATA PLAN LMS 4107

LEVEL TWENTY-FIVE FLOOR PLAN

FOR TYPICAL BEARINGS FOR THIS LEVEL SEE DETAIL 'E' ON SHEET 34.

FOR TYPICAL AIR SPACE BOUNDARIES AND VOLUMETRIC EASEMENTS AFFECTING THIS LEVEL SEE DETAIL 'C' ON SHEET 33.

ALL OTHER ANGLES ARE ASSUMED TO BE 90° UNLESS OTHERWISE SHOWN.

DETAIL 'A'

NOT TO SCALE

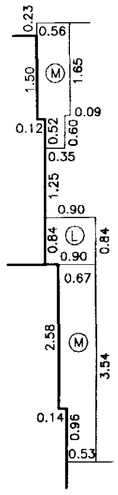

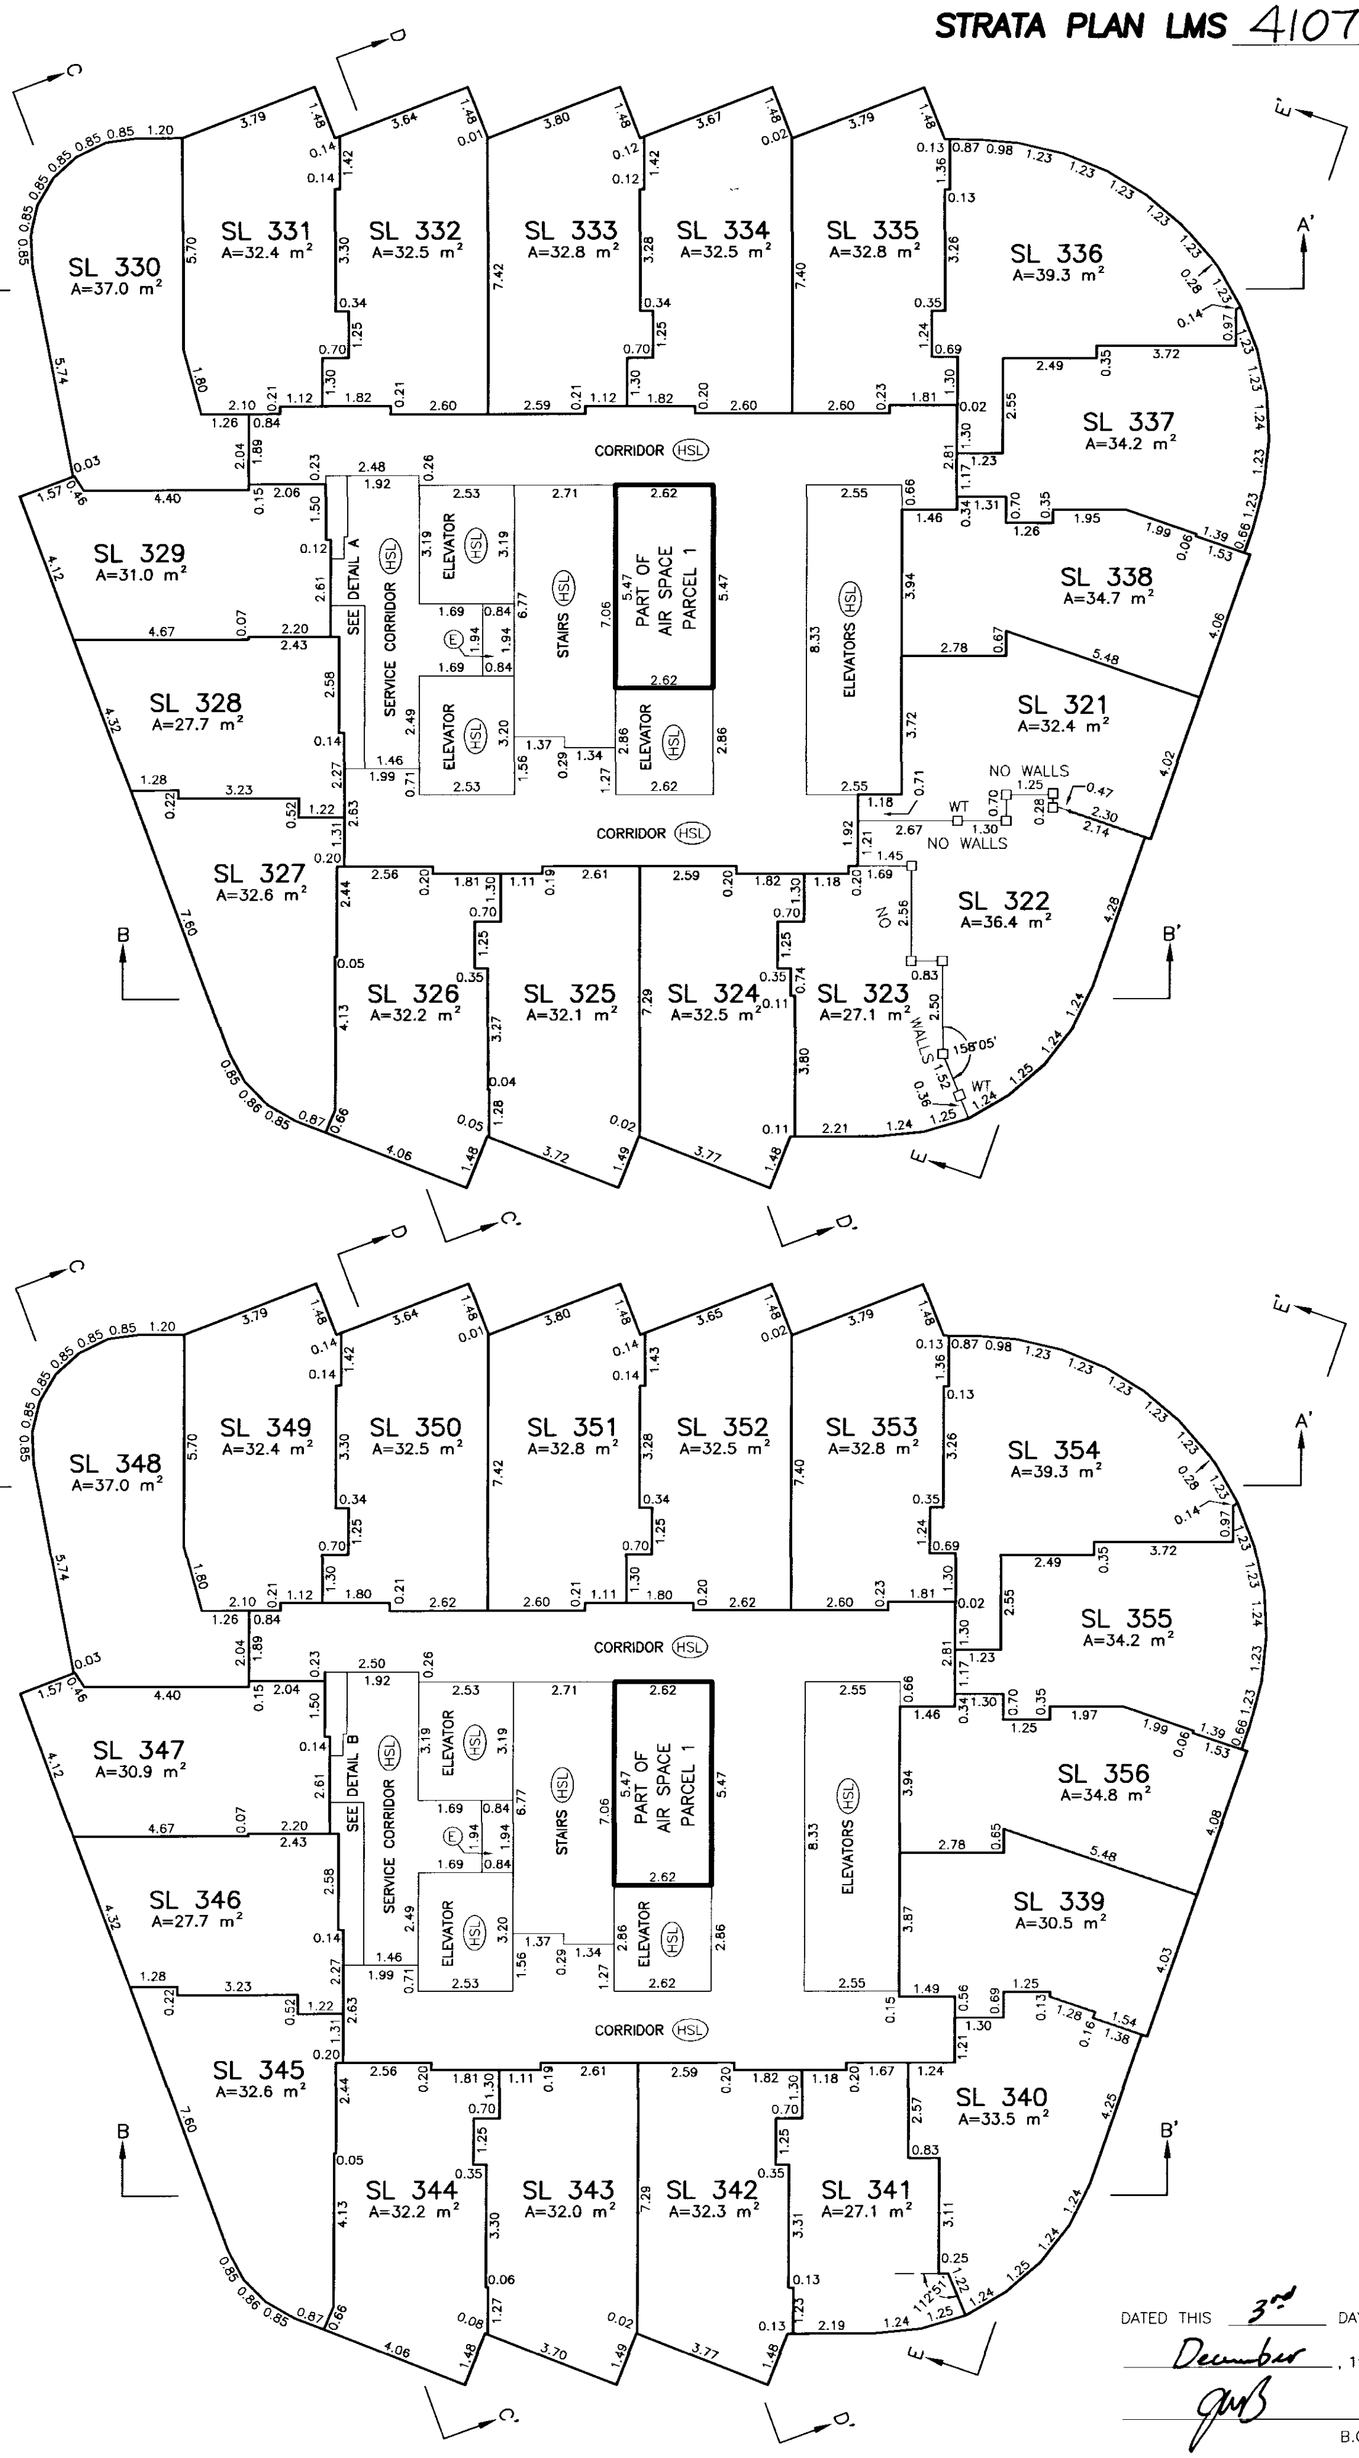

LEVEL TWENTY-SIX FLOOR PLAN

FOR TYPICAL BEARINGS FOR THIS LEVEL SEE DETAIL 'E' ON SHEET 34.

FOR TYPICAL AIR SPACE BOUNDARIES AND VOLUMETRIC EASEMENTS AFFECTING THIS LEVEL SEE DETAIL 'C' ON SHEET 33.

ALL OTHER ANGLES ARE ASSUMED TO BE 90° UNLESS OTHERWISE SHOWN.

DETAIL 'B'

NOT TO SCALE

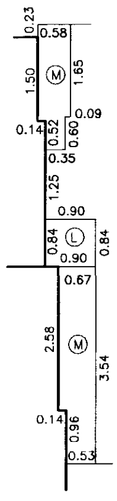

LEGEND

- A – DENOTES AREA
- SL – DENOTES STRATA LOT
- m² – DENOTES SQUARE METRES
- LCP – DENOTES LIMITED COMMON PROPERTY
- (L) – DENOTES LAUNDRY CHUTE LCP FOR SL'S 1-446,450,451,458-465
- (M) – DENOTES MECHANICAL LCP FOR SL'S 1-446,450,451,458-465
- (E) – DENOTES ELECTRICAL LCP FOR SL'S 1-446,450,451,458-465
- (HSL) – DENOTES LCP FOR HOTEL STRATA LOTS SL'S 1-446,450,451,458-465

FILE: C:\PK3\ST11962-2F.DWG

DATED THIS 3rd DAY OF December, 1999.

B.C.L.S.

FILED LMLMS4107 Q47840 2005-05-26-11.29.13.858876

FLOOR PLANS

Scale 1:125

2 1 0 2.5 5

ALL DISTANCES ARE IN METRES AND DECIMALS THEREOF.

STRATA PLAN LMS 4107

LEVEL TWENTY-SEVEN FLOOR PLAN

FOR TYPICAL BEARINGS FOR THIS LEVEL SEE DETAIL 'E' ON SHEET 34.

FOR TYPICAL AIR SPACE BOUNDARIES AND VOLUMETRIC EASEMENTS AFFECTING THIS LEVEL SEE DETAIL 'C' ON SHEET 33.

ALL OTHER ANGLES ARE ASSUMED TO BE 90° UNLESS OTHERWISE SHOWN.

DETAIL 'A'

NOT TO SCALE

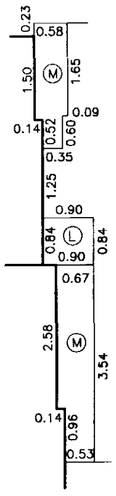

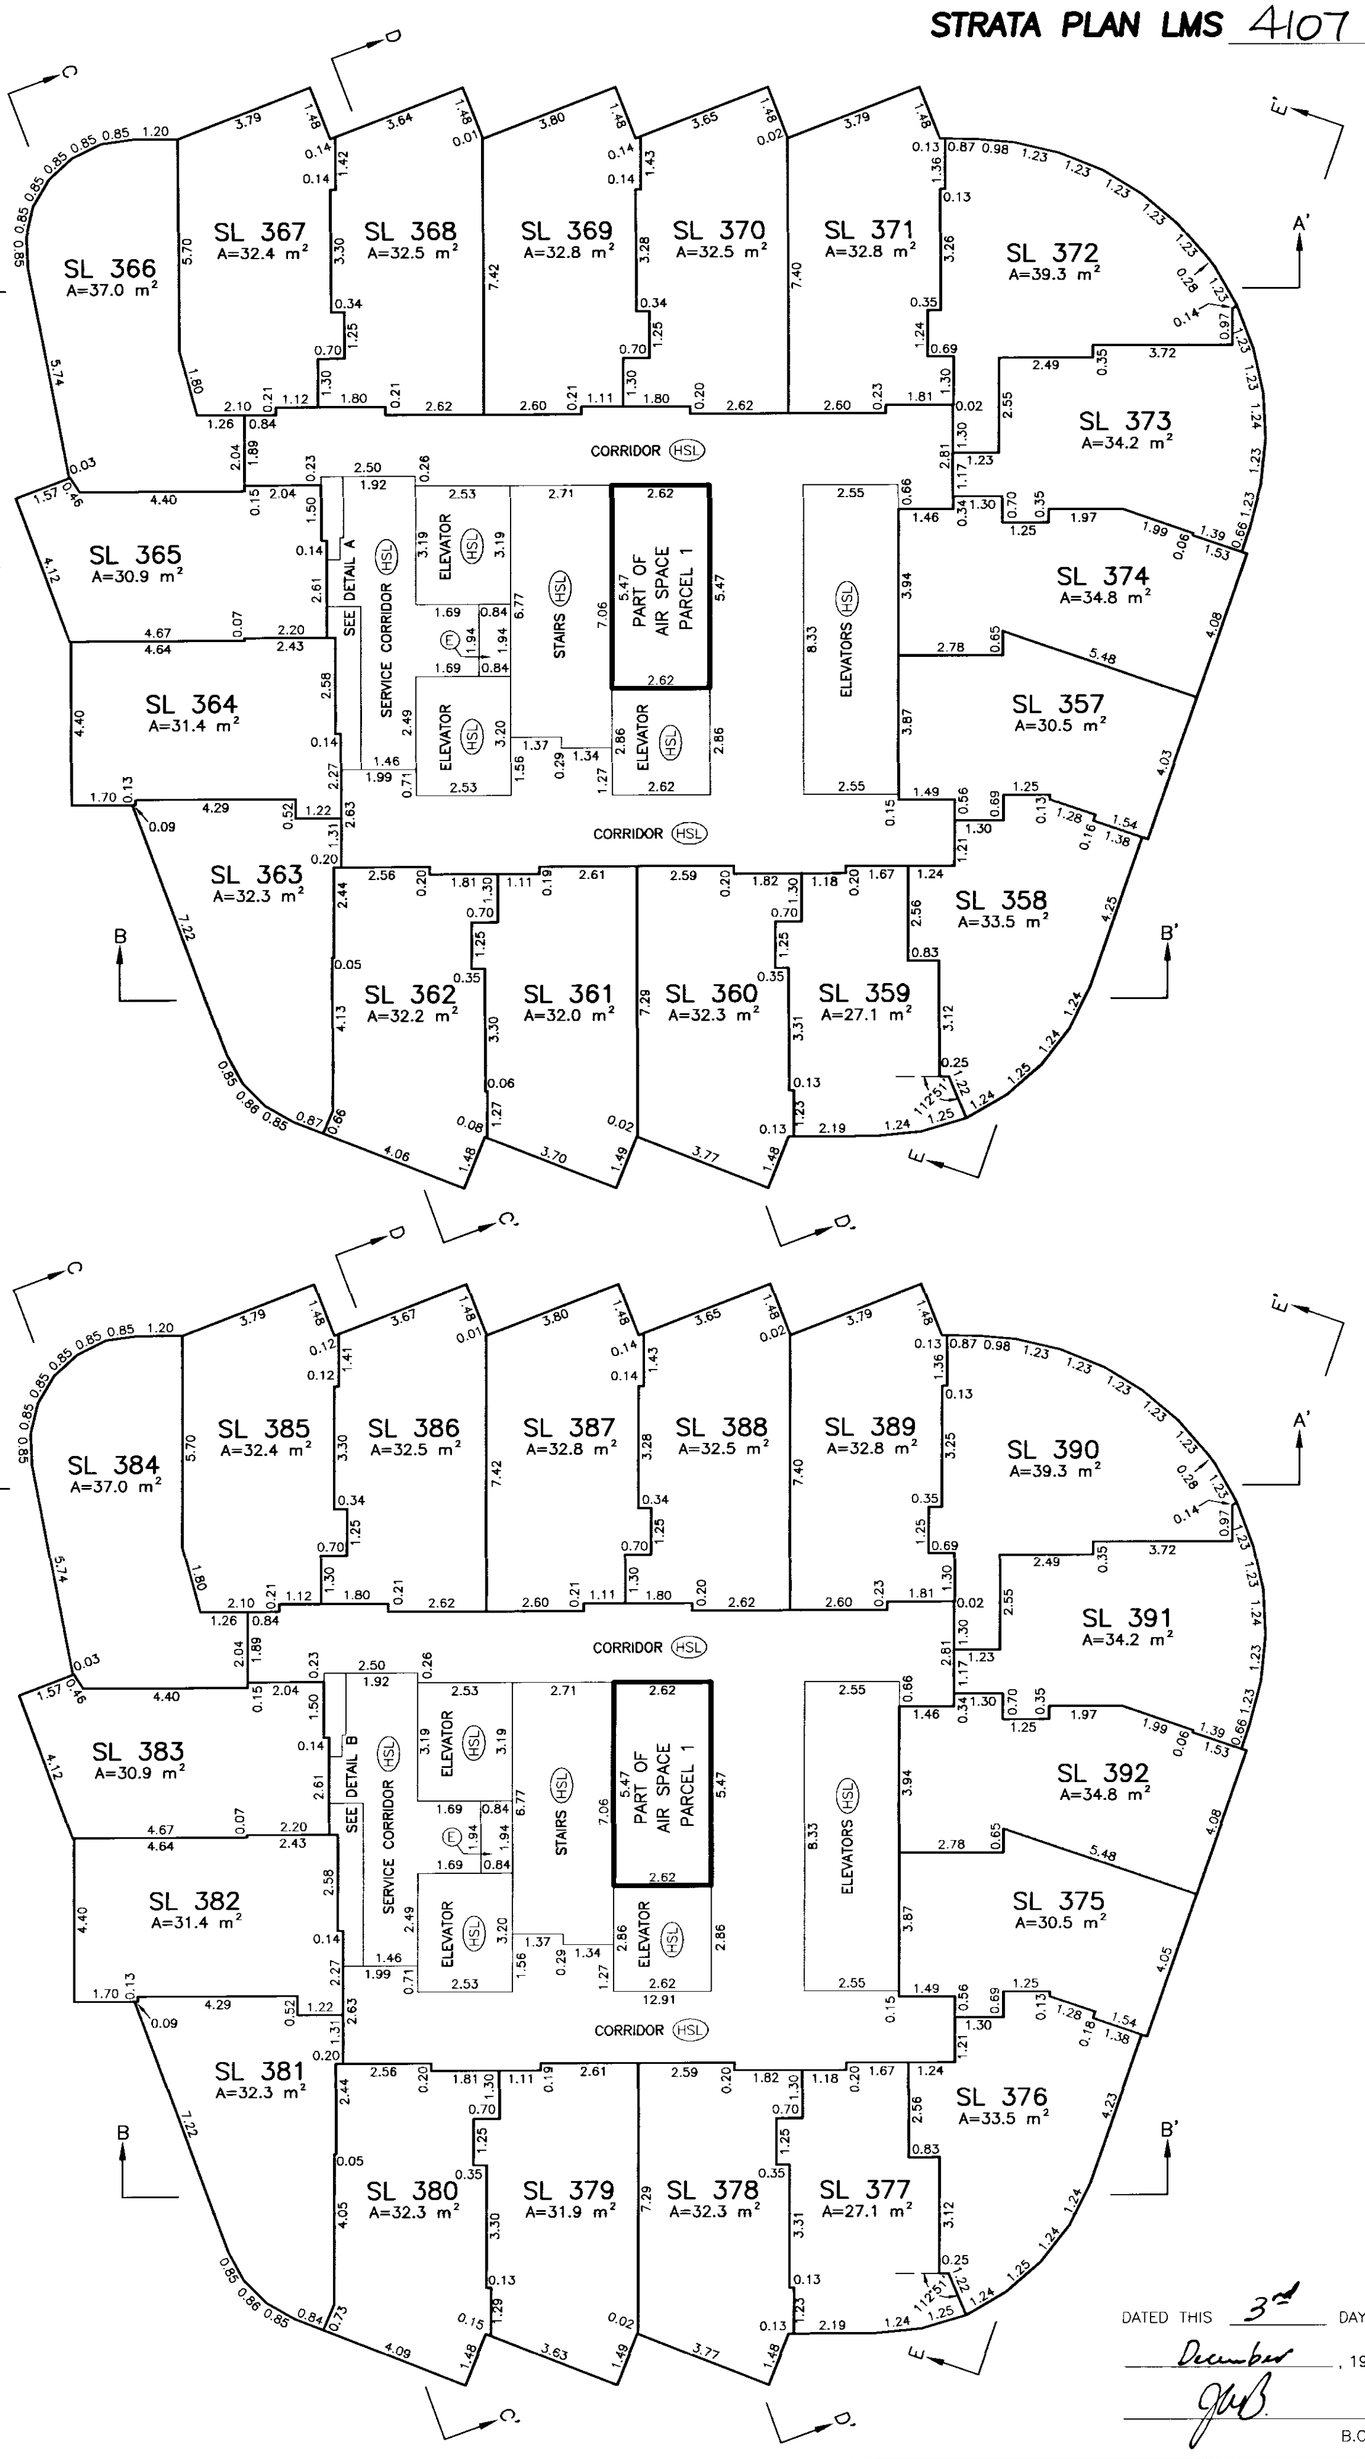

LEVEL TWENTY-EIGHT FLOOR PLAN

FOR TYPICAL BEARINGS FOR THIS LEVEL SEE DETAIL 'E' ON SHEET 34.

FOR TYPICAL AIR SPACE BOUNDARIES AND VOLUMETRIC EASEMENTS AFFECTING THIS LEVEL SEE DETAIL 'C' ON SHEET 33.

ALL OTHER ANGLES ARE ASSUMED TO BE 90° UNLESS OTHERWISE SHOWN.

DETAIL 'B'

NOT TO SCALE

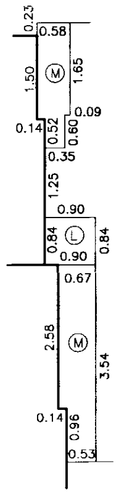

LEGEND

- A – DENOTES AREA
- SL – DENOTES STRATA LOT
- m^2 – DENOTES SQUARE METRES
- LCP – DENOTES LIMITED COMMON PROPERTY
- (L) – DENOTES LAUNDRY CHUTE LCP FOR SL'S 1-446,450,451,458-465
- (M) – DENOTES MECHANICAL LCP FOR SL'S 1-446,450,451,458-465
- (E) – DENOTES ELECTRICAL LCP FOR SL'S 1-446,450,451,458-465
- (HSL) – DENOTES LCP FOR HOTEL STRATA LOTS SL'S 1-446,450,451,458-465

FILE: C:\PK3\ST11962-2F.DWG

DATED THIS 3rd DAY OF December, 1999.

B.C.L.S.

FILED LMLMS4107 Q47840 2005-05-26-11.29.13.858876

FLOOR PLANS

Scale 1:125

2 1 0 2.5 5

ALL DISTANCES ARE IN METRES AND DECIMALS THEREOF.

STRATA PLAN LMS 4107

LEVEL TWENTY-NINE FLOOR PLAN

FOR TYPICAL BEARINGS FOR THIS LEVEL SEE DETAIL 'E' ON SHEET 34.

FOR TYPICAL AIR SPACE BOUNDARIES AND VOLUMETRIC EASEMENTS AFFECTING THIS LEVEL SEE DETAIL 'C' ON SHEET 33.

ALL OTHER ANGLES ARE ASSUMED TO BE 90° UNLESS OTHERWISE SHOWN.

DETAIL 'A'

NOT TO SCALE

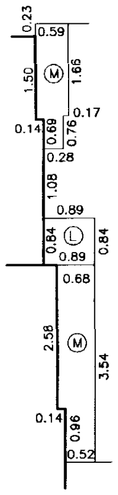

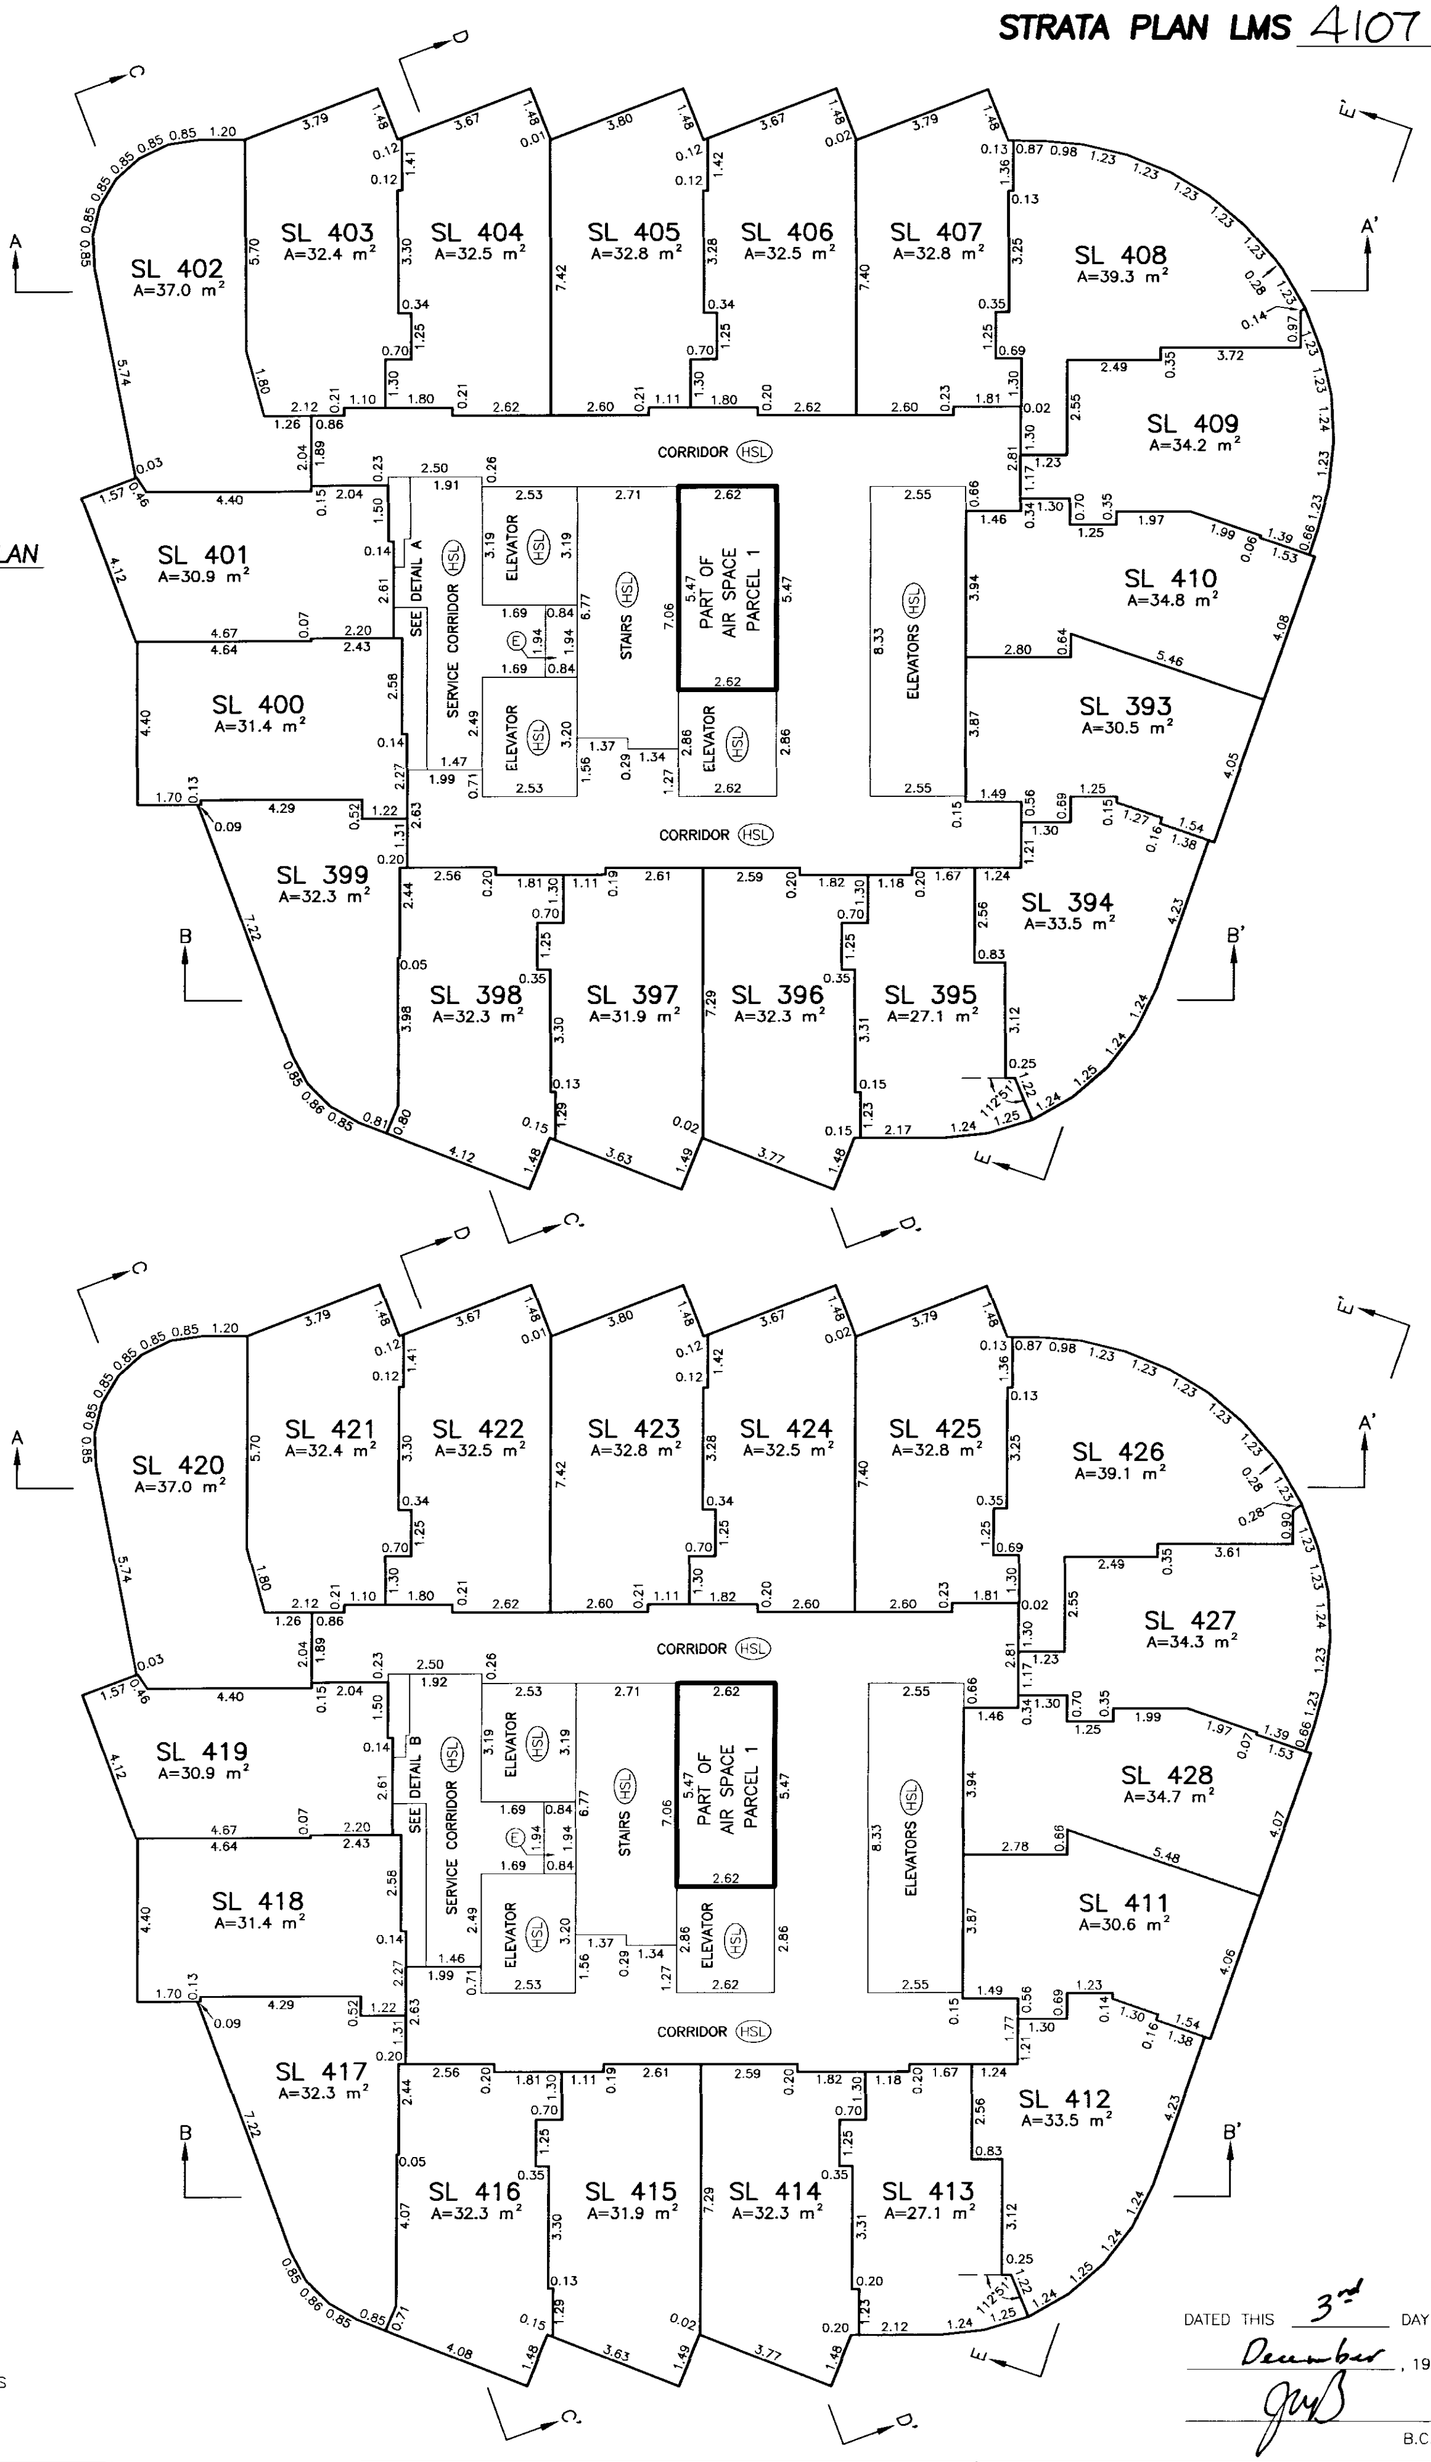

LEVEL THIRTY FLOOR PLAN

FOR TYPICAL BEARINGS FOR THIS LEVEL SEE DETAIL 'E' ON SHEET 34.

FOR TYPICAL AIR SPACE BOUNDARIES AND VOLUMETRIC EASEMENTS AFFECTING THIS LEVEL SEE DETAIL 'C' ON SHEET 33.

ALL OTHER ANGLES ARE ASSUMED TO BE 90° UNLESS OTHERWISE SHOWN.

DETAIL 'B'

NOT TO SCALE

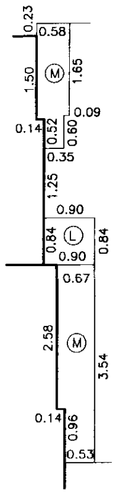

LEGEND

- A – DENOTES AREA
- SL – DENOTES STRATA LOT
- m^2 – DENOTES SQUARE METRES
- LCP – DENOTES LIMITED COMMON PROPERTY
- (L) – DENOTES LAUNDRY CHUTE LCP FOR SL'S 1–446,450,451,458–465
- (M) – DENOTES MECHANICAL LCP FOR SL'S 1–446,450,451,458–465
- (E) – DENOTES ELECTRICAL LCP FOR SL'S 1–446,450,451,458–465
- (HSL) – DENOTES LCP FOR HOTEL STRATA LOTS SL'S 1–446,450,451,458–465

FILE: C:\PK3\ST11962-2F.DWG

DATED THIS 3rd DAY OF December, 1999.

B.C.L.S.

FILED LMLMS4107 Q47840 2005-05-26-11.29.13.858876

FLOOR PLANS

Scale 1:125

2 1 0 2.5 5

ALL DISTANCES ARE IN METRES AND DECIMALS THEREOF.

STRATA PLAN LMS 4107

LEVEL THIRTY-ONE FLOOR PLAN

FOR TYPICAL BEARINGS FOR THIS LEVEL SEE DETAIL 'E' ON SHEET 34.

FOR TYPICAL AIR SPACE BOUNDARIES AND VOLUMETRIC EASEMENTS AFFECTING THIS LEVEL SEE DETAIL 'C' ON SHEET 33.

ALL OTHER ANGLES ARE ASSUMED TO BE 90° UNLESS OTHERWISE SHOWN.

DETAIL 'A'

NOT TO SCALE

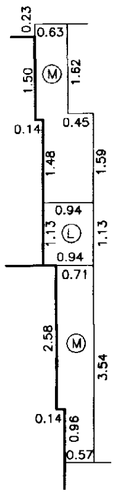

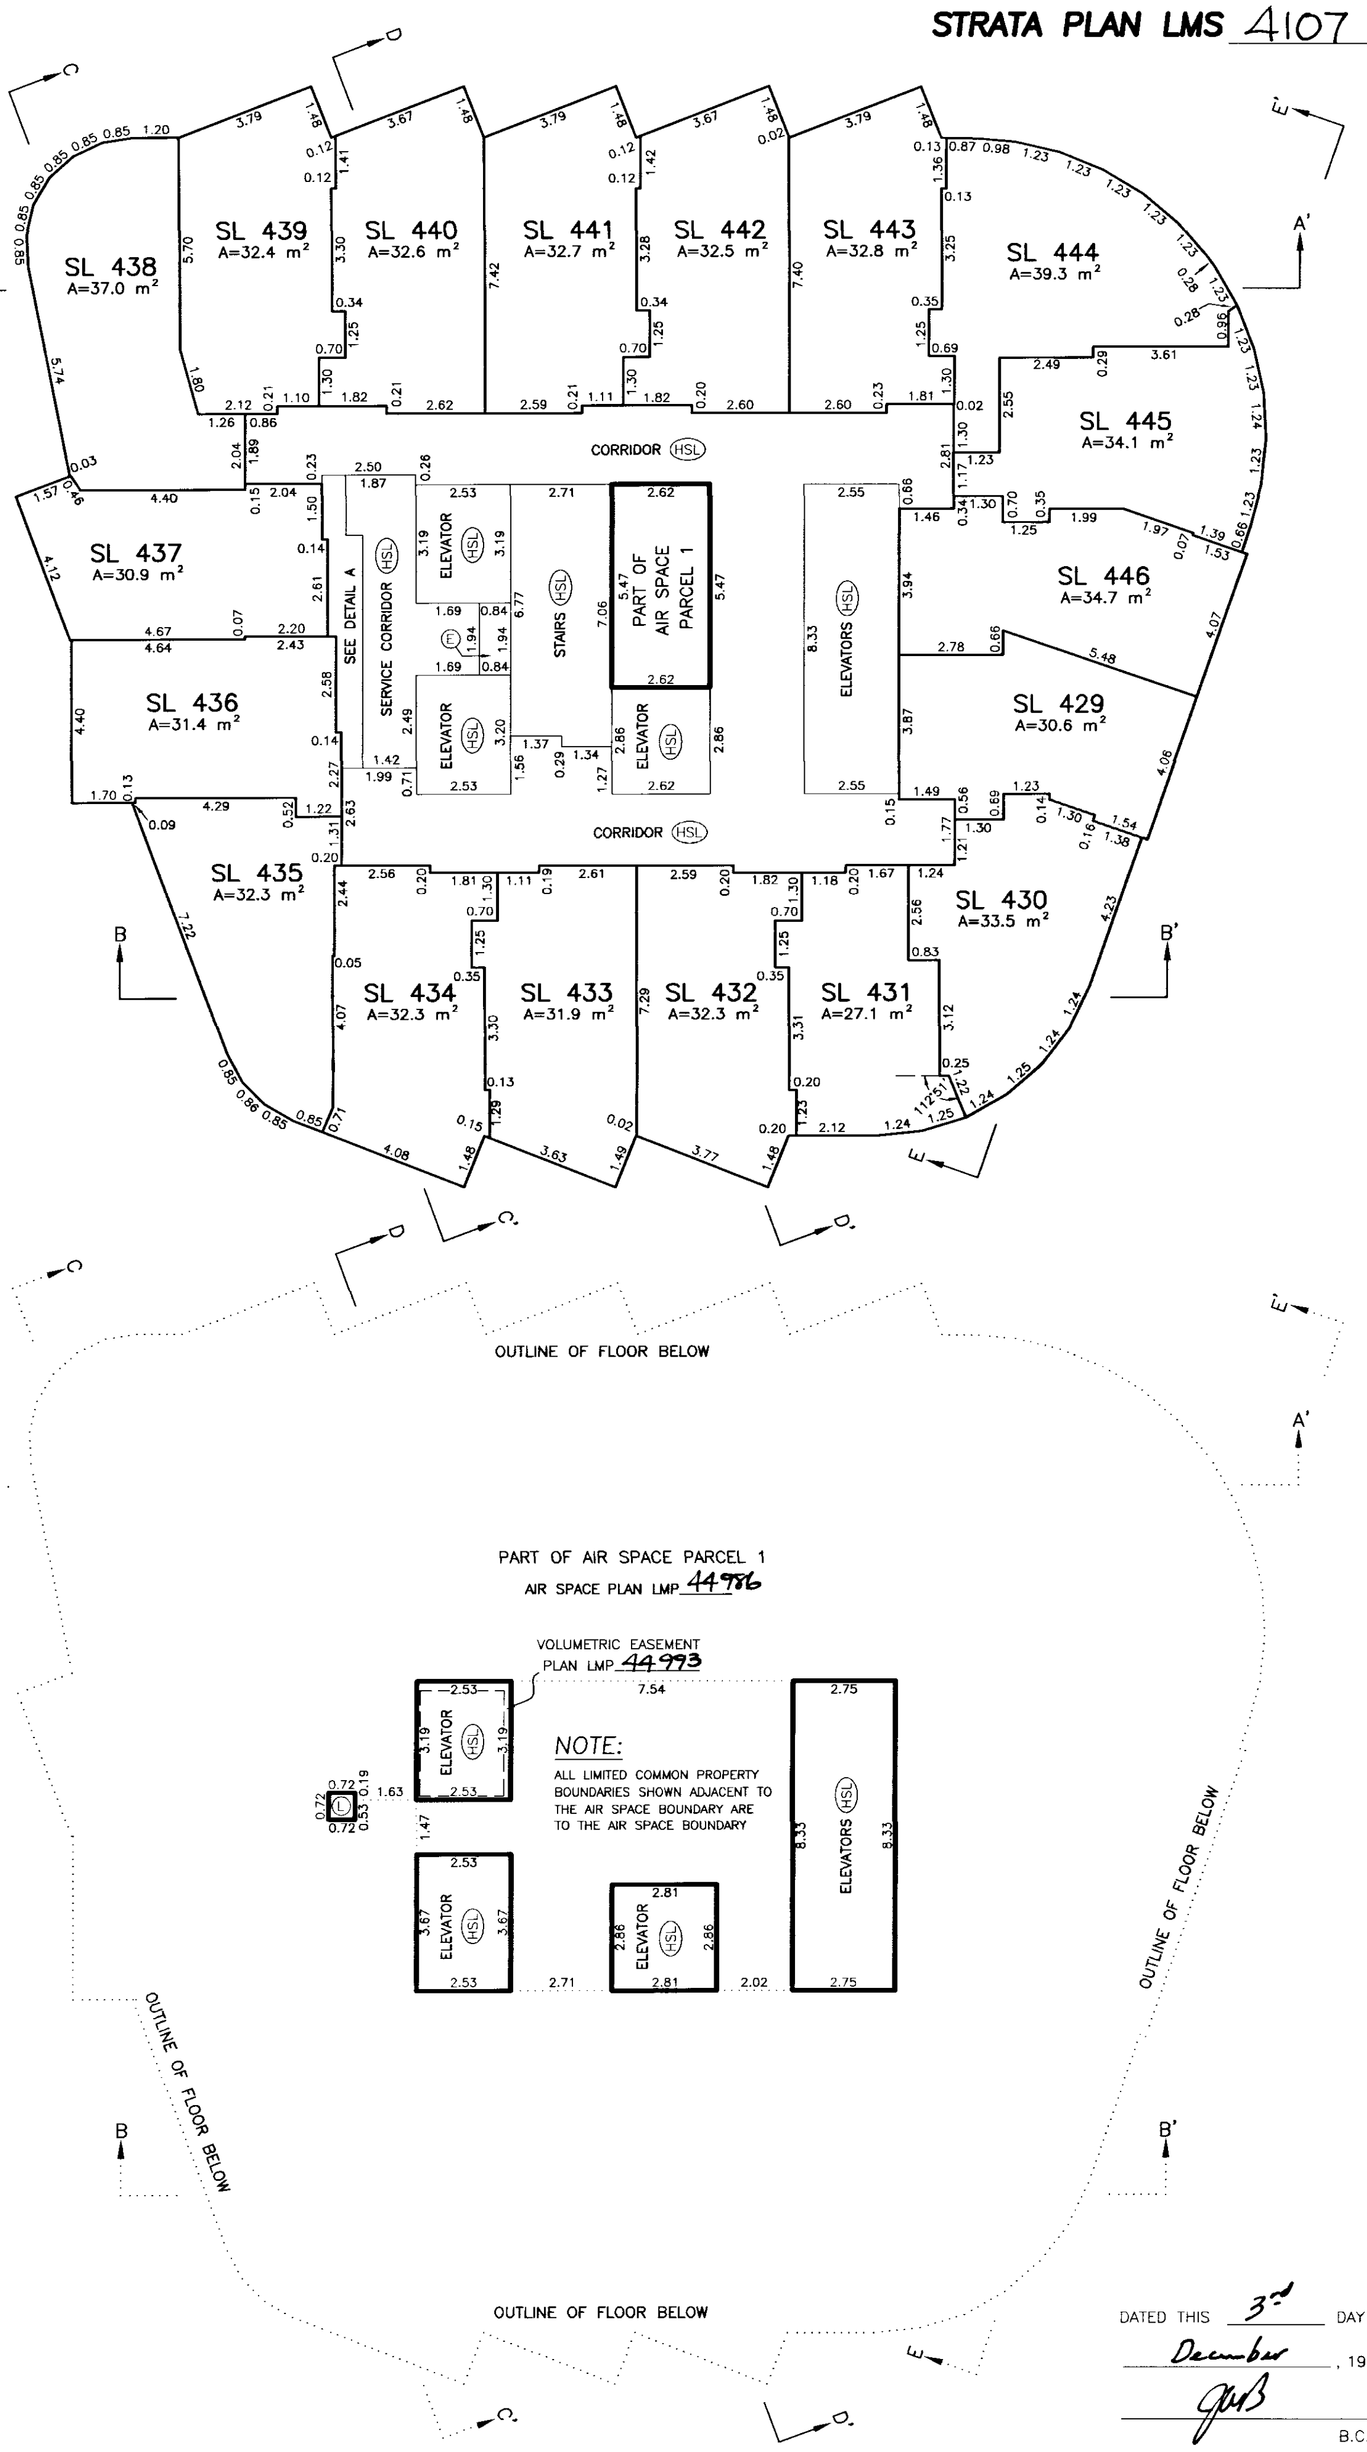

LEVEL THIRTY-TWO FLOOR PLAN

PART OF AIR SPACE PARCEL 1
AIR SPACE PLAN LMP 44986

VOLUMETRIC EASEMENT PLAN LMP 44993

LEGEND

- A – DENOTES AREA
- SL – DENOTES STRATA LOT
- m^2 – DENOTES SQUARE METRES
- LCP – DENOTES LIMITED COMMON PROPERTY
- (L) – DENOTES LAUNDRY CHUTE LCP FOR SL'S 1-446,450,451,458-465
- (M) – DENOTES MECHANICAL LCP FOR SL'S 1-446,450,451,458-465
- (E) – DENOTES ELECTRICAL LCP FOR SL'S 1-446,450,451,458-465
- (HSL) – DENOTES LCP FOR HOTEL STRATA LOTS SL'S 1-446,450,451,458-465

FILE: C:\PK3\ST11962-2F.DWG

DATED THIS 3rd DAY OF December, 1999.

B.C.L.S.

FILED LMLMS4107 Q47840 2005-05-26-11.29.13.858876

FLOOR PLANS

Scale 1:125

2 1 0 2.5 5

ALL DISTANCES ARE IN METRES AND DECIMALS THEREOF.

STRATA PLAN LMS 4107

LEVEL THIRTY-THREE FLOOR PLAN

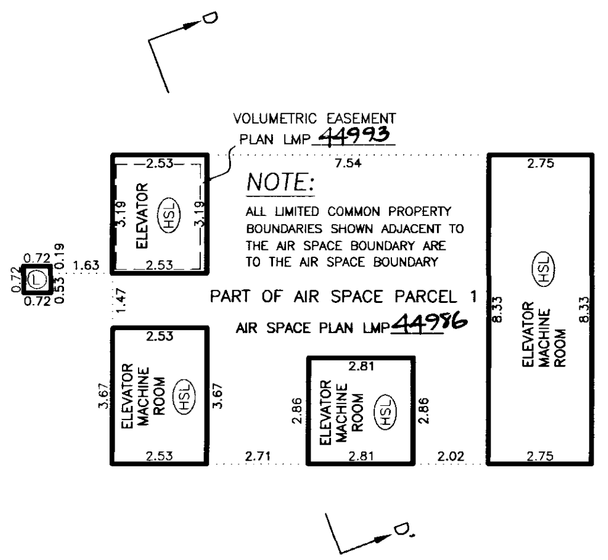

LEVEL THIRTY-FOUR FLOOR PLAN

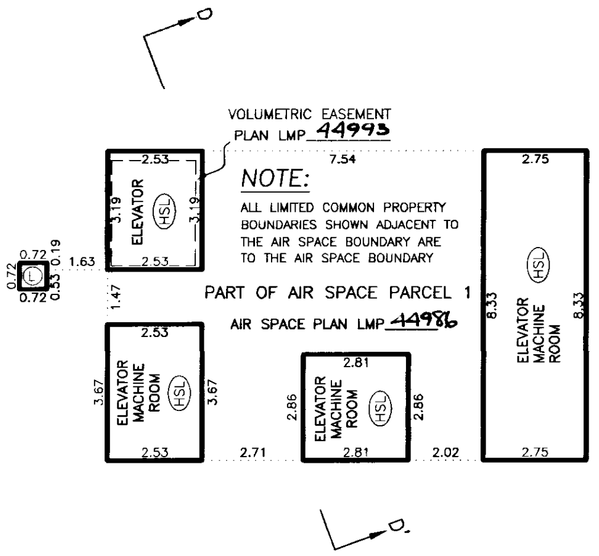

LEVEL THIRTY-FIVE TO ROOF

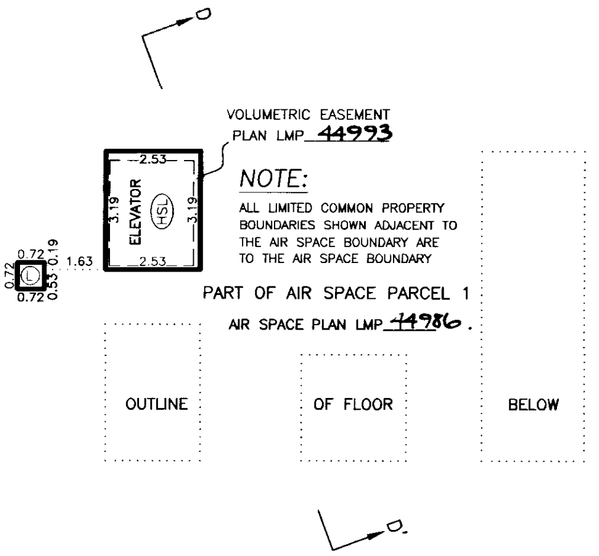

ELEVATOR MACHINE ROOM LEVEL

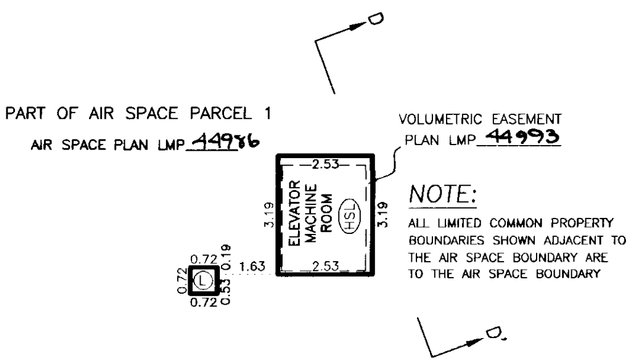

ELEVATOR MACHINE ROOM ROOF LEVEL

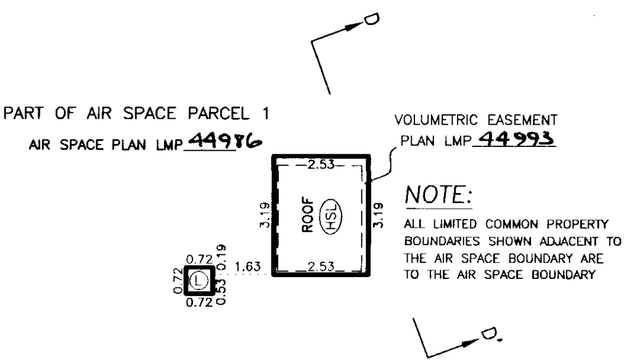

LEGEND

SL – DENOTES STRATA LOT
LCP – DENOTES LIMITED COMMON PROPERTY
(L) – DENOTES LAUNDRY CHUTE LCP FOR SL'S 1-446,450,451,458-465
(HSL) – DENOTES LCP FOR HOTEL STRATA LOTS SL'S 1-446,450,451,458-465

FILE: C:\PK3\ST11962-2F.DWG

DATED THIS 3rd DAY OF December, 1999.

B.C.L.S.

FILED LMLMS4107 Q47840 2005-05-26-11.29.13.858876

SECTION A TO A'

Scale 1:125

2 1 0 2.5 5

STRATA PLAN LMS 4107

PART OF AIR SPACE PARCEL 1 AIR SPACE PLAN LMP 44986

		STRATA LOT	BOUNDARIES ARE	TO AIR SPACE	BOUNDARY	ELEVATION = 103.495	
SL438	SL439	SL440	SL441	SL442	SL443	SL444	LEVEL THIRTY-ONE
SL420	SL421	SL422	SL423	SL424	SL425	SL426	LEVEL THIRTY
SL402	SL403	SL404	SL405	SL406	SL407	SL408	LEVEL TWENTY-NINE
SL384	SL385	SL386	SL387	SL388	SL389	SL390	LEVEL TWENTY-EIGHT
SL366	SL367	SL368	SL369	SL370	SL371	SL372	LEVEL TWENTY-SEVEN
SL348	SL349	SL350	SL351	SL352	SL353	SL354	LEVEL TWENTY-SIX
SL330	SL331	SL332	SL333	SL334	SL335	SL336	LEVEL TWENTY-FIVE
SL312	SL313	SL314	SL315	SL316	SL317	SL318	LEVEL TWENTY-FOUR
SL294	SL295	SL296	SL297	SL298	SL299	SL300	LEVEL TWENTY-THREE
SL276	SL277	SL278	SL279	SL280	SL281	SL282	LEVEL TWENTY-TWO
SL258	SL259	SL260	SL261	SL262	SL263	SL264	LEVEL TWENTY-ONE
SL240	SL241	SL242	SL243	SL244	SL245	SL246	LEVEL TWENTY
SL222	SL223	SL224	SL225	SL226	SL227	SL228	LEVEL NINETEEN
SL204	SL205	SL206	SL207	SL208	SL209	SL210	LEVEL EIGHTEEN
SL186	SL187	SL188	SL189	SL190	SL191	SL192	LEVEL SEVENTEEN
SL168	SL169	SL170	SL171	SL172	SL173	SL174	LEVEL SIXTEEN
SL150	SL151	SL152	SL153	SL154	SL155	SL156	LEVEL FIFTEEN
SL132	SL133	SL134	SL135	SL136	SL137	SL138	LEVEL FOURTEEN
SL114	SL115	SL116	SL117	SL118	SL119	SL120	LEVEL THIRTEEN
SL 96	SL 97	SL 98	SL 99	SL100	SL101	SL102	LEVEL TWELVE
SL 78	SL 79	SL 80	SL 81	SL 82	SL 83	SL 84	LEVEL ELEVEN

CONTINUES DOWN TO LEVEL TEN (SEE SHEET 49)

LEGEND

SL – DENOTES STRATA LOT

FOR ELEVATION DATUM INFORMATION SEE SHEET 1.

FILE: C:\PK3\ST11962-2F.DWG

DATED THIS 3rd DAY OF December, 1999.

B.C.L.S.

FILED LMLMS4107 Q47840 2005-05-26-11.29.13.858876

SECTION A TO A'

Scale 1:125

2 1 0 2.5 5

STRATA PLAN LMS 4107

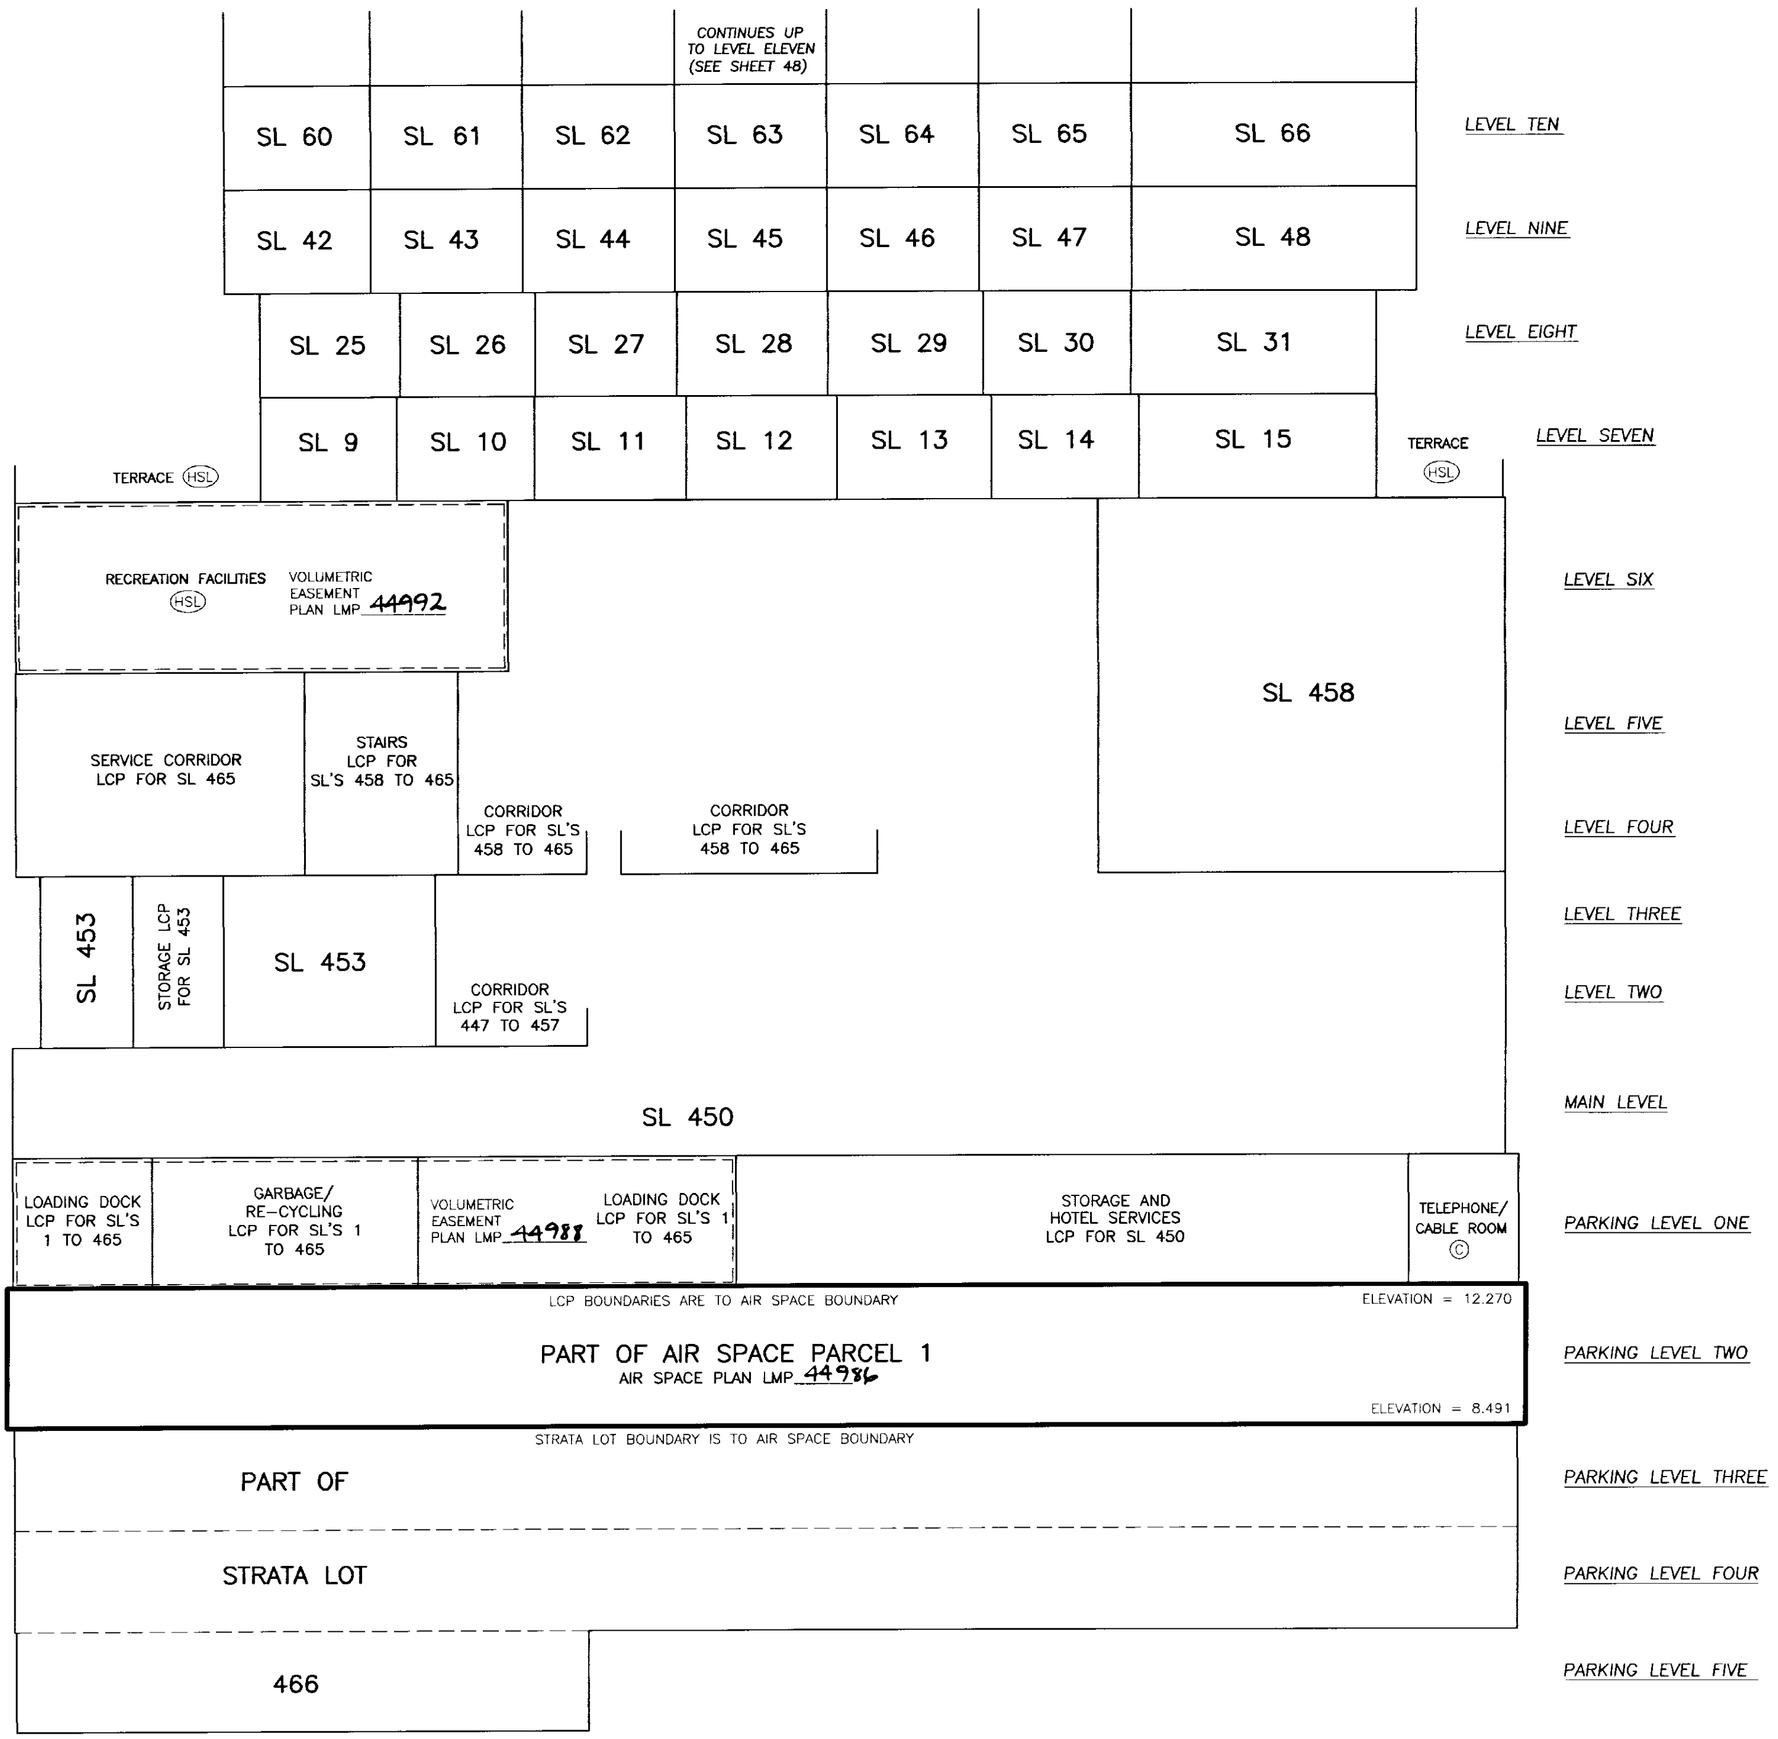

LEGEND

SL – DENOTES STRATA LOT

LCP – DENOTES LIMITED COMMON PROPERTY

(HSL) – DENOTES LCP FOR HOTEL STRATA LOTS SL'S 1–446,450,451,458–465

(C) – COMMON PROPERTY

FOR ELEVATION DATUM INFORMATION SEE SHEET 1.

FILE: C:\PK3\ST11962-2F.DWG

DATED THIS 3rd DAY OF December, 1999.

B.C.L.S.

FILED LMLMS4107 047840 2005-05-26-11.29.13.858876

SECTION B TO B'

Scale 1:125

2 1 0 2.5 5

STRATA PLAN LMS 4107

PART OF AIR SPACE PARCEL 1 AIR SPACE PLAN LMP 44986

STRATA LOT	BOUNDARIES ARE	TO AIR SPACE	BOUNDARY	ELEVATION = 103.495		
SL435	SL434	SL433	SL432	SL 431	SL430	LEVEL THIRTY-ONE
SL417	SL416	SL415	SL414	SL413	SL412	LEVEL THIRTY
SL399	SL398	SL397	SL396	SL395	SL394	LEVEL TWENTY-NINE
SL 381	SL380	SL379	SL378	SL377	SL376	LEVEL TWENTY-EIGHT
SL363	SL362	SL 361	SL360	SL359	SL358	LEVEL TWENTY-SEVEN
SL345	SL344	SL343	SL342	SL 341	SL340	LEVEL TWENTY-SIX
SL327	SL326	SL325	SL324	SL323 NO WALL	SL322	LEVEL TWENTY-FIVE
SL309	SL308	SL307	SL306	SL305	SL304	LEVEL TWENTY-FOUR
SL 291	SL290	SL289	SL288	SL287	SL286	LEVEL TWENTY-THREE
SL273	SL272	SL 271	SL270	SL269	SL268	LEVEL TWENTY-TWO
SL255	SL254	SL253	SL252	SL 251	SL250	LEVEL TWENTY-ONE
SL237	SL236	SL235	SL234	SL233	SL232	LEVEL TWENTY
SL219	SL218	SL217	SL216	SL215	SL214	LEVEL NINETEEN
SL 201	SL200	SL199	SL198	SL197	SL196	LEVEL EIGHTEEN
SL183	SL182	SL 181	SL180	SL179	SL178	LEVEL SEVENTEEN
SL165	SL164	SL163	SL162	SL 161	SL160	LEVEL SIXTEEN
SL147	SL146	SL145	SL144	SL143	SL142	LEVEL FIFTEEN
SL129	SL128	SL127	SL126	SL125	SL124	LEVEL FOURTEEN
SL 111	SL110	SL109	SL108	SL107	SL106	LEVEL THIRTEEN
SL 93	SL 92	SL 91	SL 90	SL 89	SL 88	LEVEL TWELVE
SL 75	SL 74	SL 73	SL 72	SL 71	SL 70	LEVEL ELEVEN

CONTINUES DOWN TO LEVEL TEN (SEE SHEET 51)

LEGEND

SL – DENOTES STRATA LOT

FOR ELEVATION DATUM INFORMATION SEE SHEET 1.

FILE: C:\PK3\ST11962-2F.DWG

DATED THIS 3rd DAY OF December, 1999.

B.C.L.S.

FILED LMLMS4107 047840 2005-05-26-11.29.13.858876

SECTION B TO B'

Scale 1:125

2 1 0 2.5 5

STRATA PLAN LMS 4107

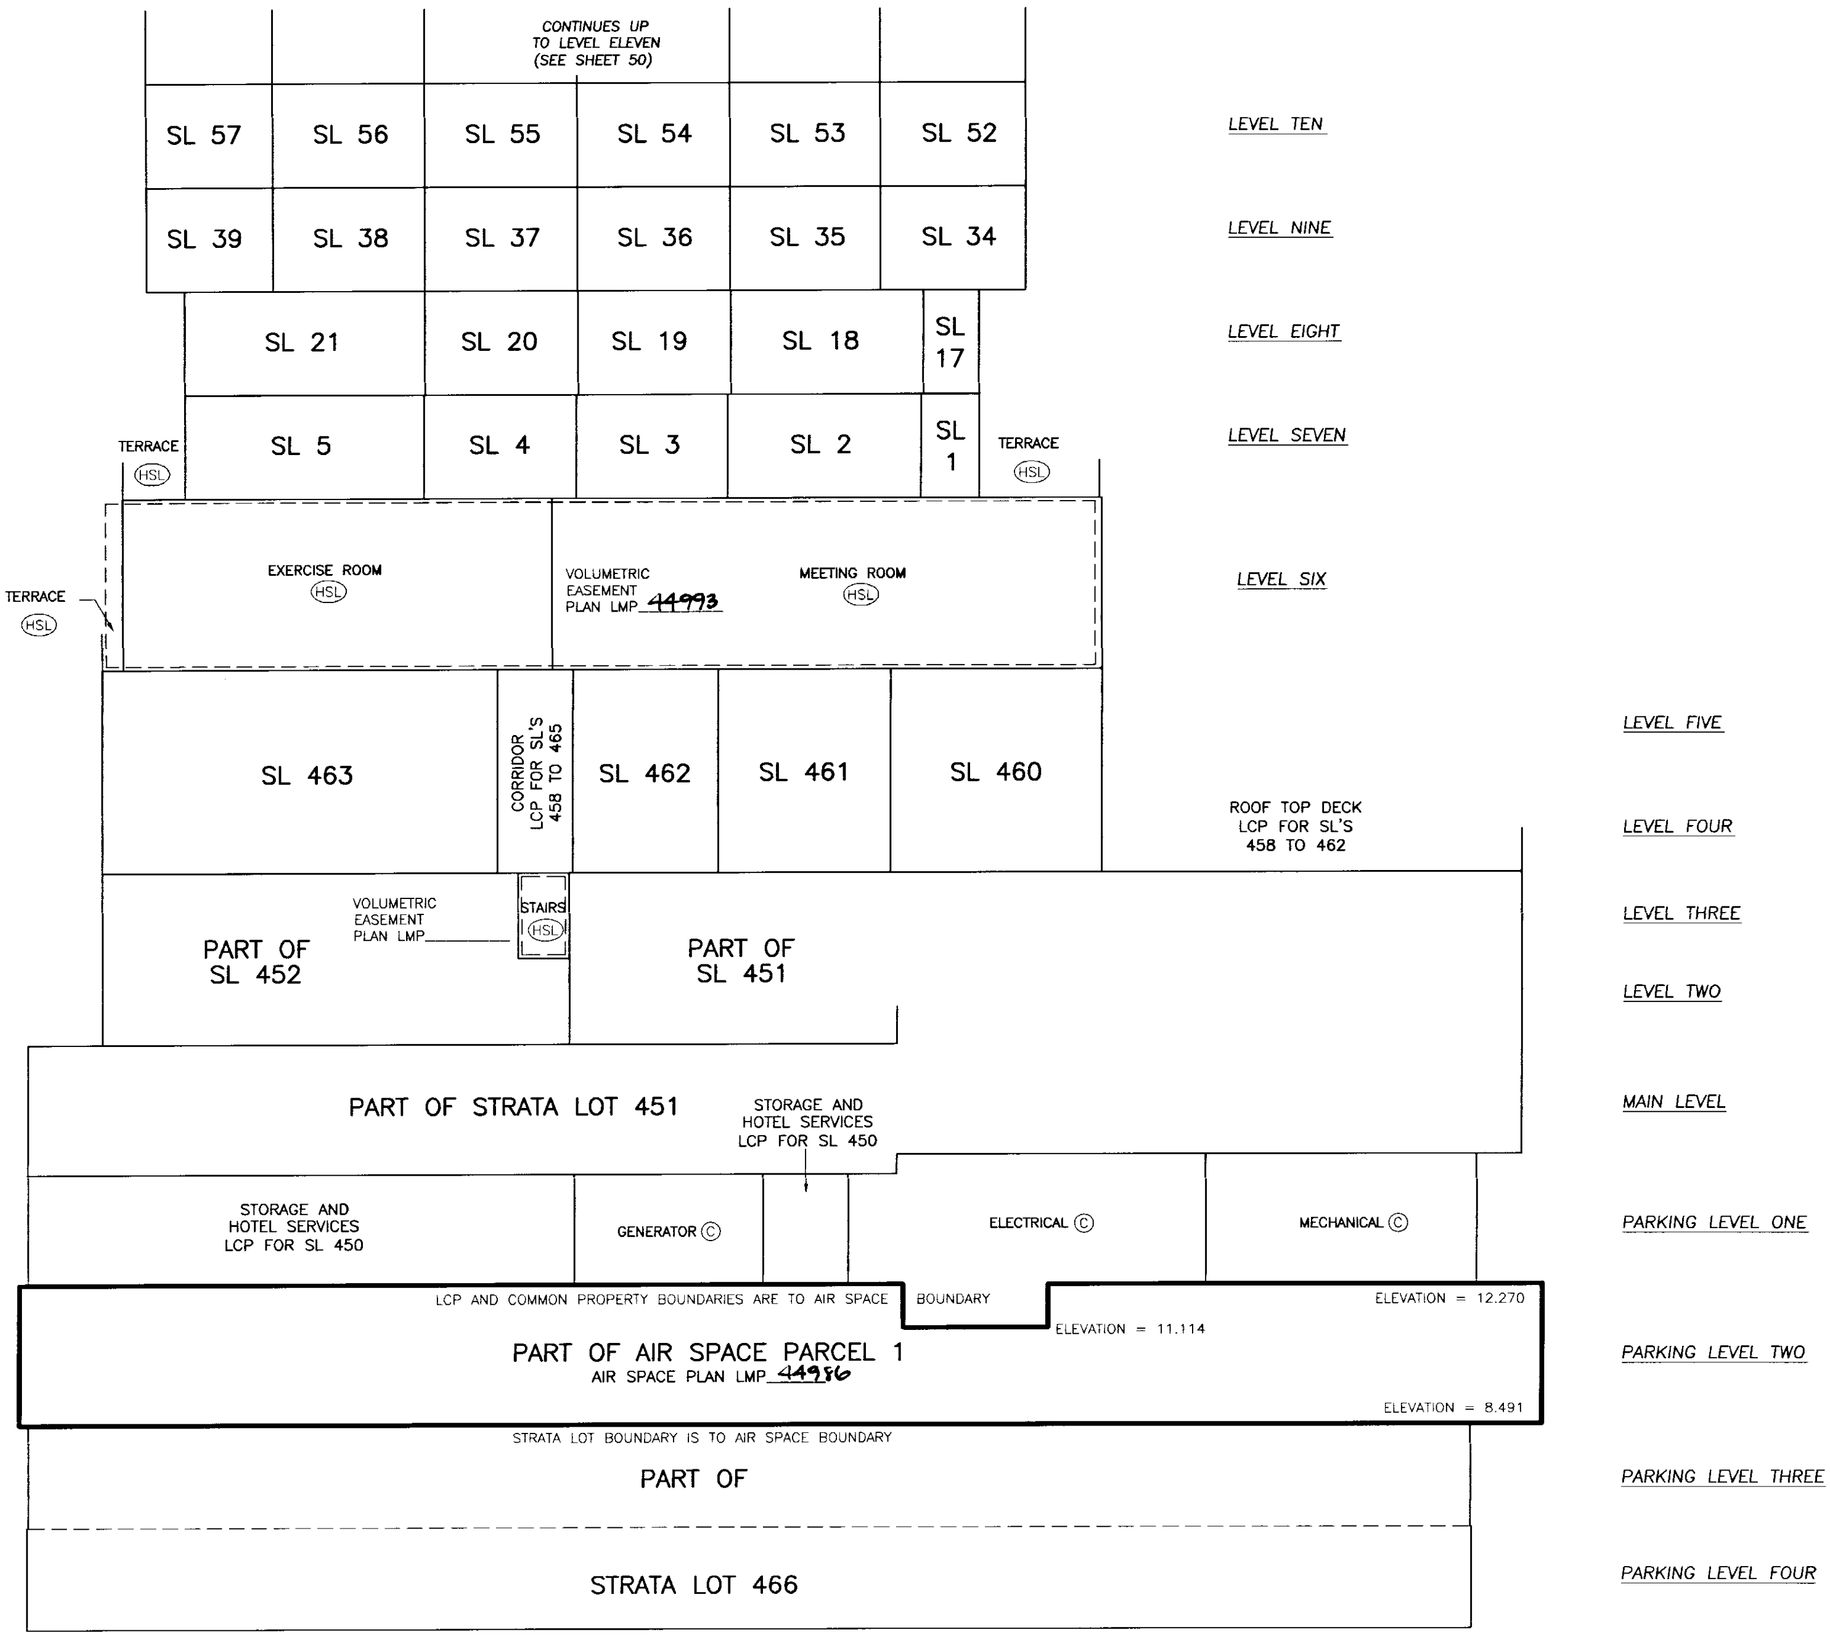

LEGEND

SL – DENOTES STRATA LOT

LCP – DENOTES LIMITED COMMON PROPERTY

(HSL) – DENOTES LCP FOR HOTEL STRATA LOTS SL'S 1–446,450,451,458–465

Ⓒ – COMMON PROPERTY

FOR ELEVATION DATUM INFORMATION SEE SHEET 1.

FILE: C:\PK3\ST11962–2F.DWG

DATED THIS 3rd DAY OF December, 1999.

B.C.L.S.

FILED LMLMS4107 047840 2005-05-26-11.29.13.858876

SECTION C TO C'

Scale 1:125

2 1 0 2.5 5

STRATA PLAN LMS 4107

PART OF AIR SPACE PARCEL 1 AIR SPACE PLAN LMP 44986

STRATA LOT	BOUNDARIES ARE	TO AIR SPACE	BOUNDARY	ELEVATION = 103.495	
SL438	SL437	SL436	SL435	SL434	LEVEL THIRTY-ONE
SL420	SL419	SL418	SL417	SL416	LEVEL THIRTY
SL402	SL401	SL400	SL399	SL398	LEVEL TWENTY-NINE
SL384	SL383	SL382	SL381	SL380	LEVEL TWENTY-EIGHT
SL366	SL365	SL364	SL363	SL362	LEVEL TWENTY-SEVEN
SL348	SL347	SL346	SL345	SL344	LEVEL TWENTY-SIX
SL330	SL329	SL328	SL327	SL326	LEVEL TWENTY-FIVE
SL312	SL311	SL310	SL309	SL308	LEVEL TWENTY-FOUR
SL294	SL293	SL292	SL291	SL290	LEVEL TWENTY-THREE
SL276	SL275	SL274	SL273	SL272	LEVEL TWENTY-TWO
SL258	SL257	SL256	SL255	SL254	LEVEL TWENTY-ONE
SL240	SL239	SL238	SL237	SL236	LEVEL TWENTY
SL222	SL221	SL220	SL219	SL218	LEVEL NINETEEN
SL204	SL203	SL202	SL201	SL200	LEVEL EIGHTEEN
SL186	SL185	SL184	SL183	SL182	LEVEL SEVENTEEN
SL168	SL167	SL166	SL165	SL164	LEVEL SIXTEEN
SL150	SL149	SL148	SL147	SL146	LEVEL FIFTEEN
SL132	SL131	SL130	SL129	SL128	LEVEL FOURTEEN
SL114	SL113	SL112	SL111	SL110	LEVEL THIRTEEN
SL 96	SL 95	SL 94	SL 93	SL 92	LEVEL TWELVE
SL 78	SL 77	SL 76	SL 75	SL 74	LEVEL ELEVEN
		CONTINUES DOWN TO LEVEL TEN (SEE SHEET 54)			

LEGEND

SL - DENOTES STRATA LOT

FOR ELEVATION DATUM INFORMATION SEE SHEET 1.

FILE: C:\PK3\ST11962-2F.DWG

DATED THIS 3rd DAY OF December, 1999.

B.C.L.S.

FILED LMLMS4107 047840 2005-05-26-11.29.13.858876

SECTION C TO C'

Scale 1:125

2 1 0 2.5 5

STRATA PLAN LMS 4107

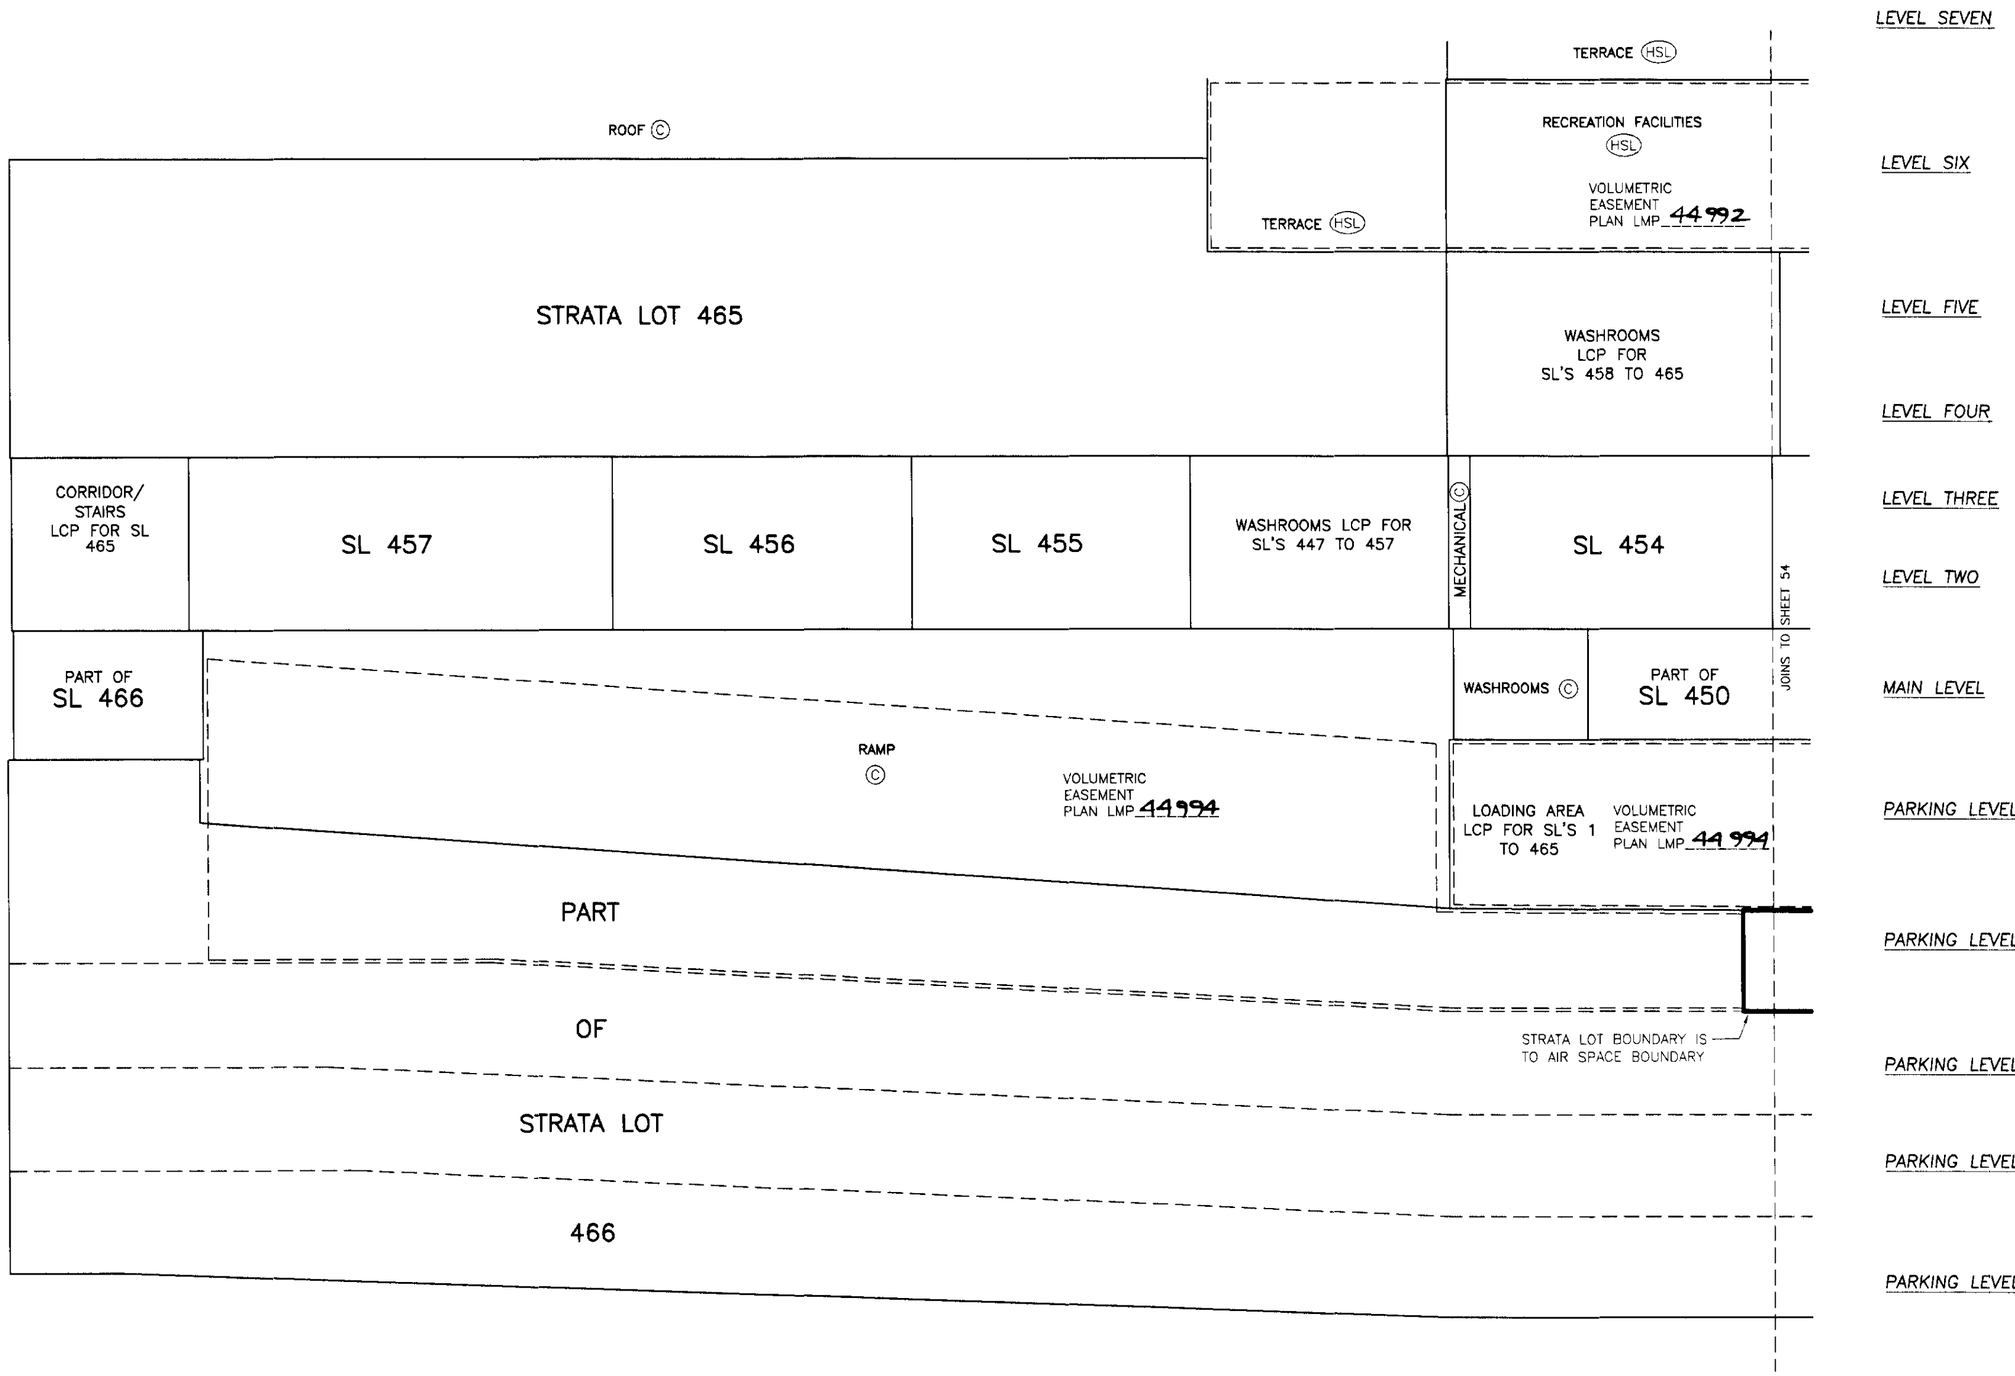

LEGEND

SL – DENOTES STRATA LOT

LCP – DENOTES LIMITED COMMON PROPERTY

(HSL) – DENOTES LCP FOR HOTEL STRATA LOTS SL'S 1–446,450,451,458–465

© – COMMON PROPERTY

FOR ELEVATION DATUM INFORMATION SEE SHEET 1.

FILE: C:\PK3\ST11962-2F.DWG

DATED THIS 3rd DAY OF December, 1999.

B.C.L.S.

FILED LMLMS4107 Q47840 2005-05-26-11.29.13.858876

SECTION C TO C'

Scale 1:125

2 1 0 2.5 5

STRATA PLAN LMS 4107

LEGEND

SL – DENOTES STRATA LOT
LCP – DENOTES LIMITED COMMON PROPERTY
(HSL) – DENOTES LCP FOR HOTEL STRATA LOTS SL'S 1–446,450,451,458–465
(C) – COMMON PROPERTY

FOR ELEVATION DATUM INFORMATION SEE SHEET 1.

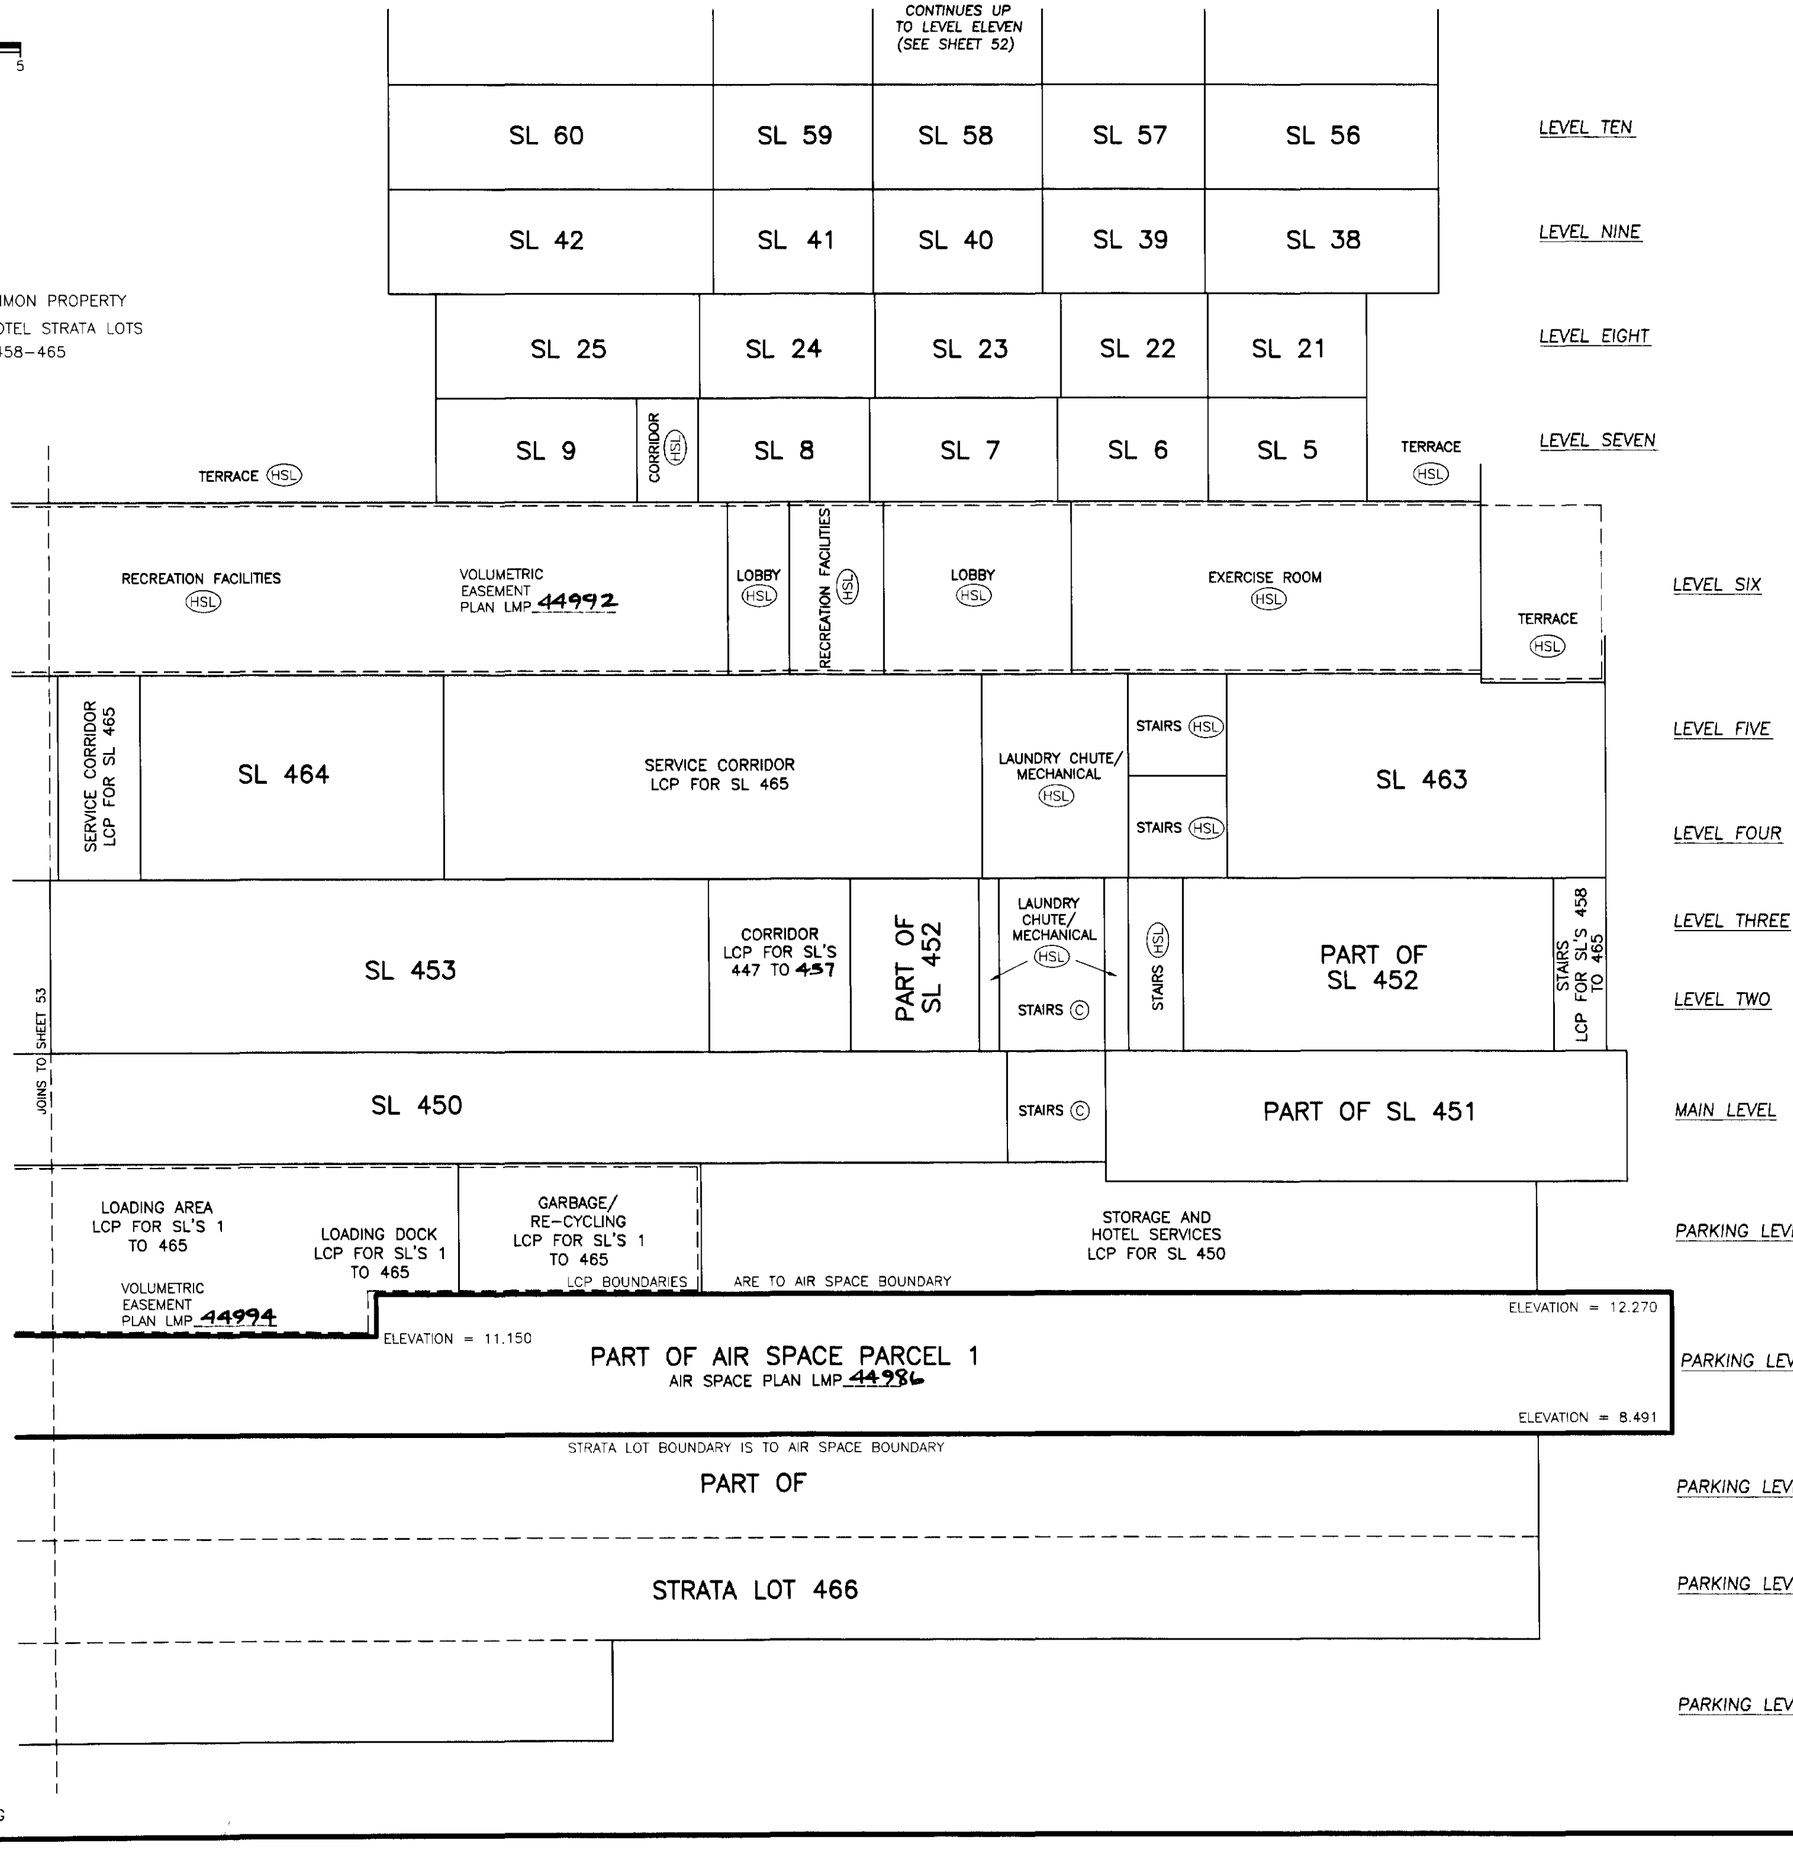

DATED THIS 3rd DAY OF December, 1999.

JAB
B.C.L.S.

FILE: C:\PK3\ST11962-2F.DWG

SECTION D TO D'

Scale 1:125

2 1 0 2.5 5

STRATA PLAN LMS 4107

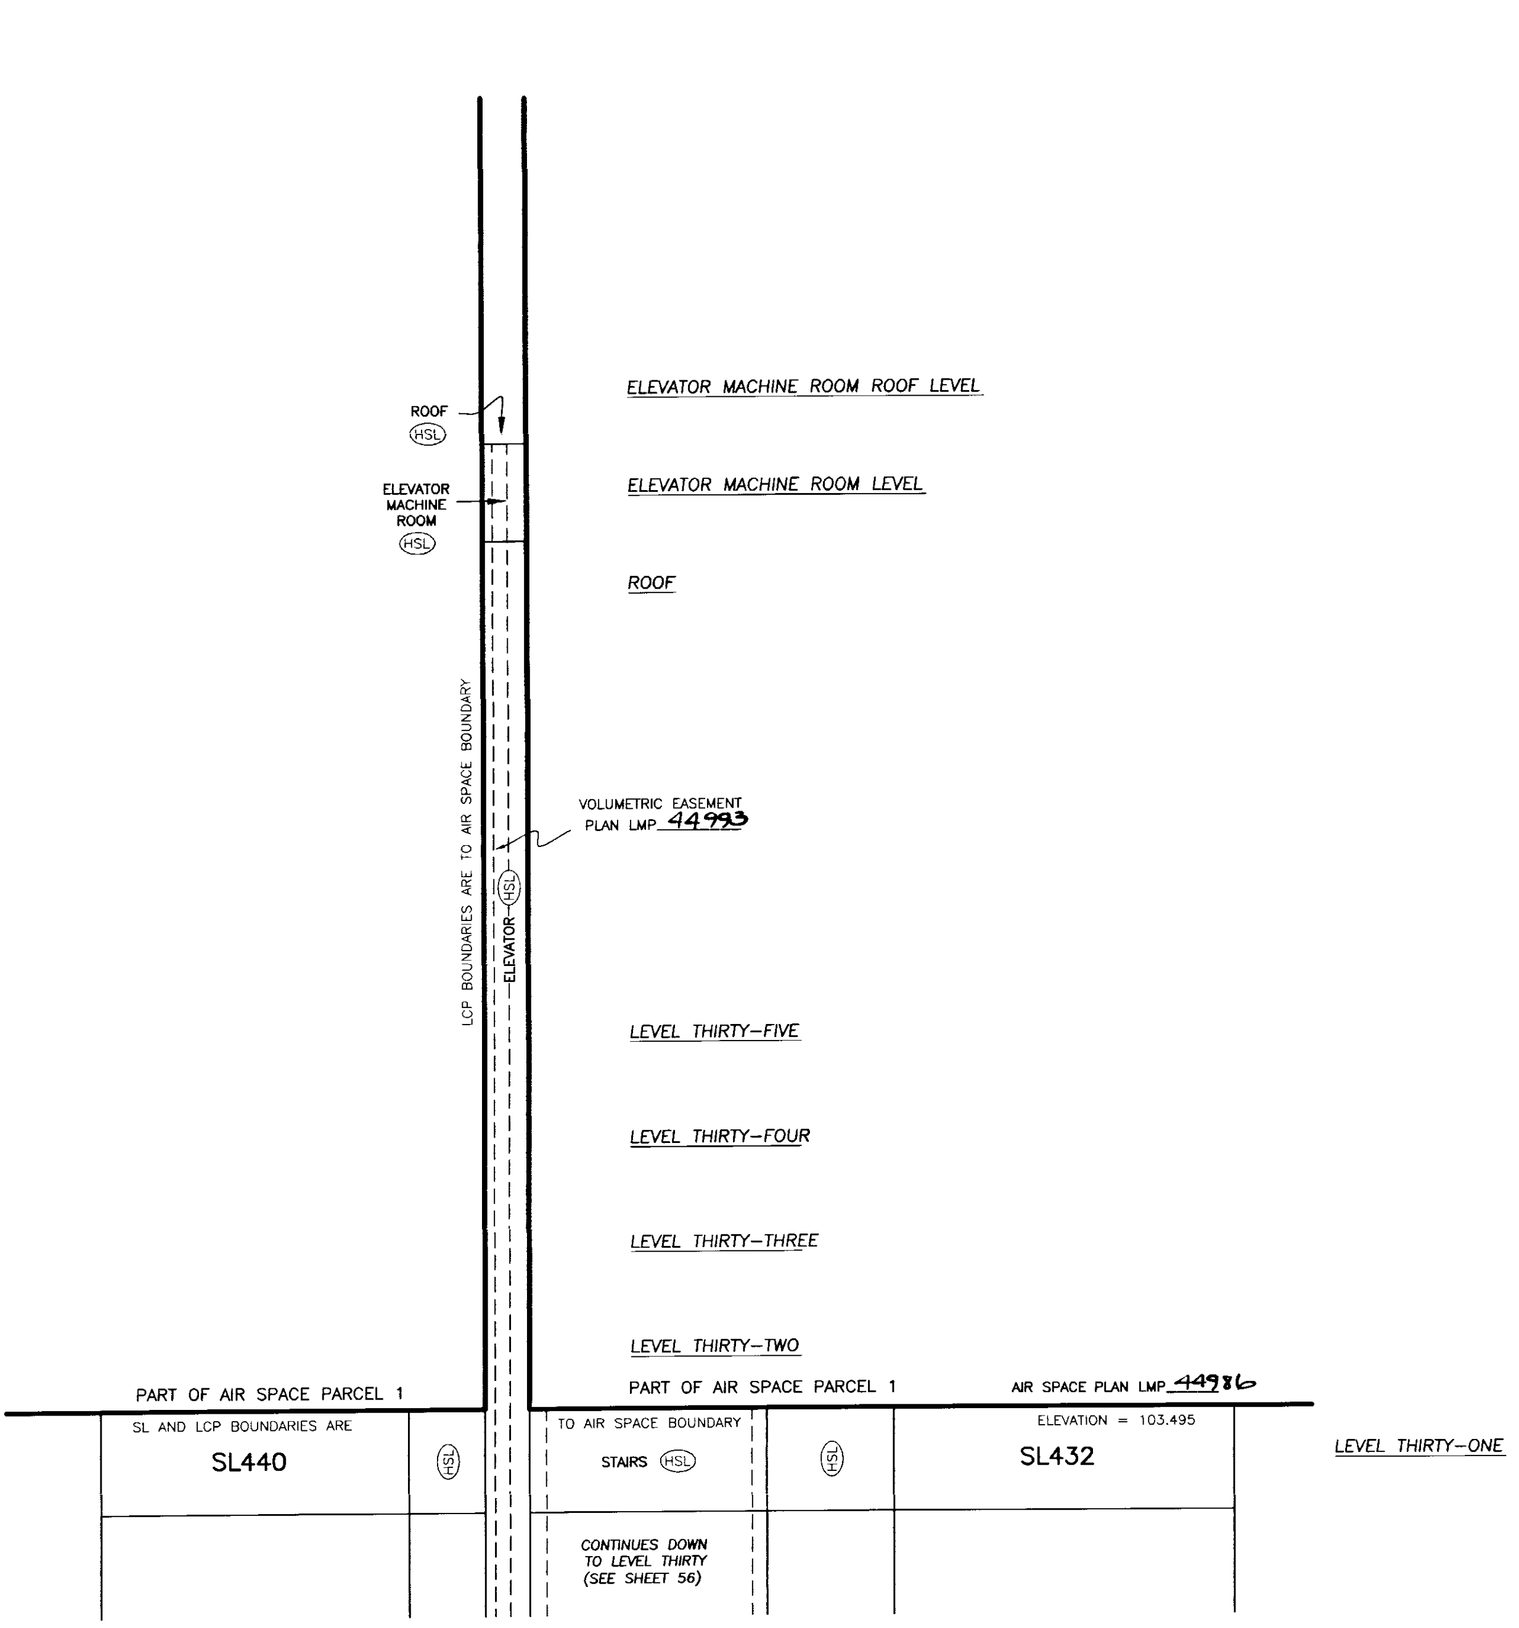

LEGEND

SL – DENOTES STRATA LOT

LCP – DENOTES LIMITED COMMON PROPERTY

(HSL) – DENOTES LCP FOR HOTEL STRATA LOTS SL'S 1–446,450, 451,458–465

FOR ELEVATION DATUM INFORMATION SEE SHEET 1.

FILE: C:\PK3\ST11962–2F.DWG

DATED THIS 3rd DAY OF December, 1999.

B.C.L.S.

FILED LMLMS4107 Q47840 2005-05-26-11.29.13.858876

SECTION D TO D'

Scale 1:125

2 1 0 2.5 5

STRATA PLAN LMS 4107

		CONTINUES DOWN TO LEVEL THIRTY-ONE (SEE SHEET 55)			
SL422	CORRIDOR	STAIRS (HSL)	CORRIDOR	SL414	LEVEL THIRTY
SL404	CORRIDOR	STAIRS (HSL)	CORRIDOR	SL396	LEVEL TWENTY-NINE
SL386	(HSL)	STAIRS (HSL)	(HSL)	SL378	LEVEL TWENTY-EIGHT
SL368	CORRIDOR	STAIRS (HSL)	CORRIDOR	SL360	LEVEL TWENTY-SEVEN
SL350	CORRIDOR	STAIRS (HSL)	CORRIDOR	SL342	LEVEL TWENTY-SIX
SL332	(HSL)	STAIRS (HSL)	(HSL)	SL324	LEVEL TWENTY-FIVE
SL314	CORRIDOR	STAIRS (HSL)	CORRIDOR	SL306	LEVEL TWENTY-FOUR
SL296	CORRIDOR	STAIRS (HSL)	CORRIDOR	SL288	LEVEL TWENTY-THREE
SL278	(HSL)	STAIRS (HSL)	(HSL)	SL270	LEVEL TWENTY-TWO
SL260	CORRIDOR	STAIRS (HSL) VOLUMETRIC EASEMENT PLAN LMP 44993	CORRIDOR	SL252	LEVEL TWENTY-ONE
SL242	CORRIDOR	VOLUMETRIC EASEMENT PLAN LMP 44989 STAIRS (HSL)	CORRIDOR	SL234	LEVEL TWENTY
SL224	(HSL)	STAIRS (HSL)	(HSL)	SL216	LEVEL NINETEEN
SL206	CORRIDOR	STAIRS (HSL)	CORRIDOR	SL198	LEVEL EIGHTEEN
SL188	CORRIDOR	STAIRS (HSL)	CORRIDOR	SL180	LEVEL SEVENTEEN
SL170	(HSL)	STAIRS (HSL)	(HSL)	SL162	LEVEL SIXTEEN
SL152	CORRIDOR	STAIRS (HSL)	CORRIDOR	SL144	LEVEL FIFTEEN
SL134	CORRIDOR	STAIRS (HSL)	CORRIDOR	SL126	LEVEL FOURTEEN
SL116	(HSL)	STAIRS (HSL)	(HSL)	SL108	LEVEL THIRTEEN
SL 98	CORRIDOR	STAIRS (HSL)	CORRIDOR	SL 90	LEVEL TWELVE
SL 80	CORRIDOR	STAIRS (HSL)	CORRIDOR	SL 72	LEVEL ELEVEN
		CONTINUES DOWN TO LEVEL TEN (SEE SHEET 58)			

ELEVATOR (HSL)

LEGEND

SL – DENOTES STRATA LOT

LCP – DENOTES LIMITED COMMON PROPERTY

(HSL) – DENOTES LCP FOR HOTEL STRATA LOTS SL'S 1-446,450, 451,458-465

FILE: C:\PK3\ST11962-2F.DWG

DATED THIS 3rd DAY OF December, 1999.

B.C.L.S.

FILED LMLMS4107 047840 2005-05-26-11.29.13.858876

SECTION D TO D'

Scale 1:125

2 1 0 2.5 5

STRATA PLAN LMS 4107

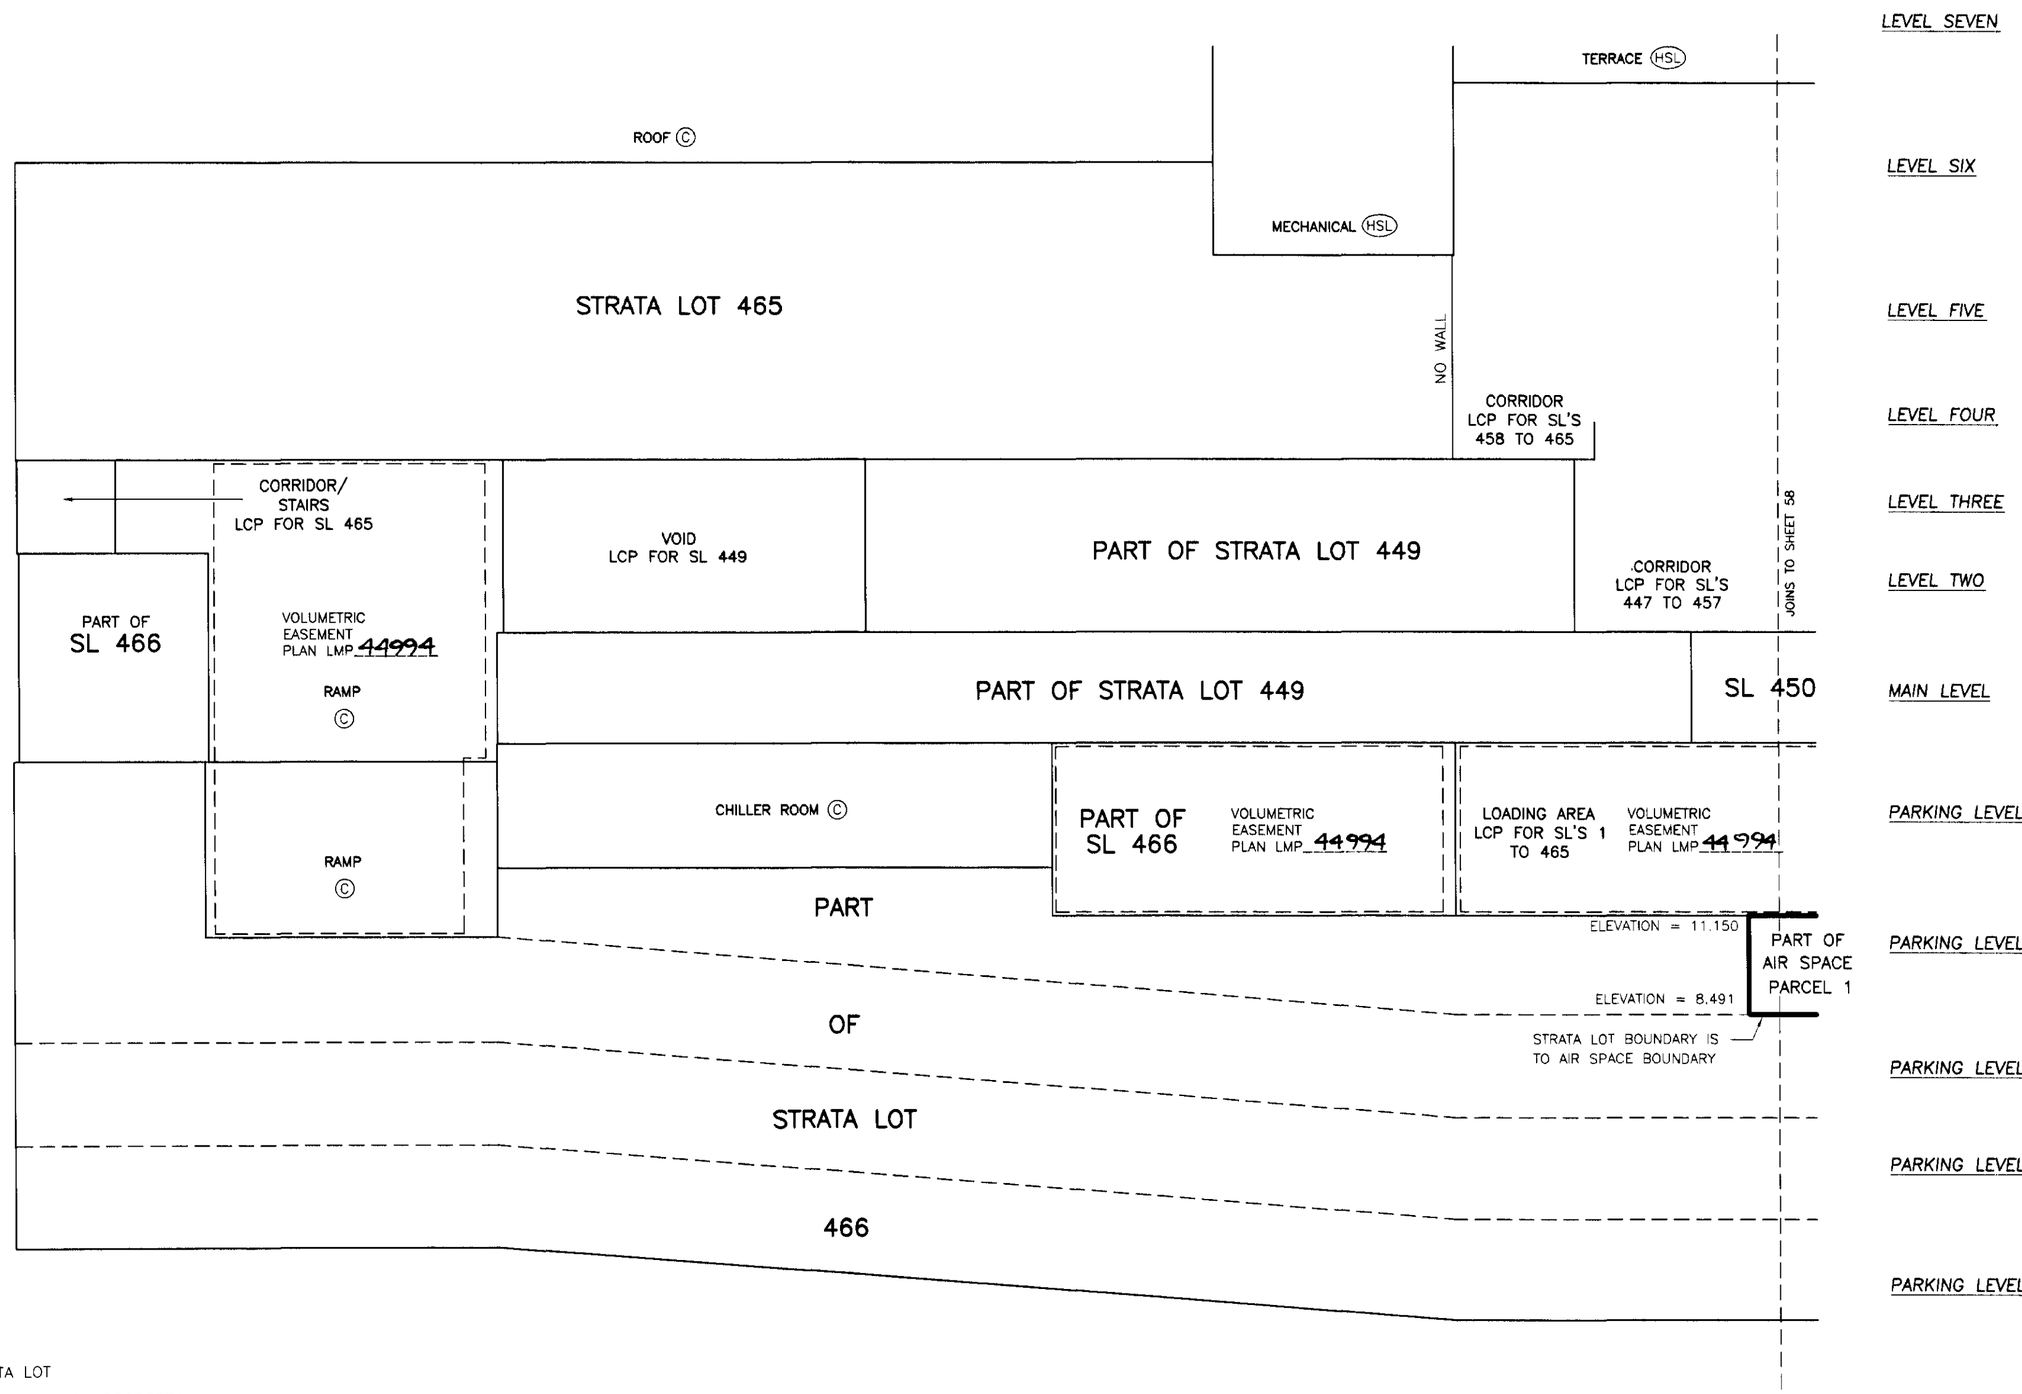

LEGEND

SL – DENOTES STRATA LOT

LCP – DENOTES LIMITED COMMON PROPERTY

(HSL) – DENOTES LCP FOR HOTEL STRATA LOTS SL'S 1–446,450,451,458–465

(C) – COMMON PROPERTY

FOR ELEVATION DATUM INFORMATION SEE SHEET 1.

FILE: C:\PK3\ST11962–2F.DWG

DATED THIS 3rd DAY OF December, 1999.

B.C.L.S.

SECTION D TO D'

Scale 1:125

2 1 0 2.5 5

STRATA PLAN LMS 4107

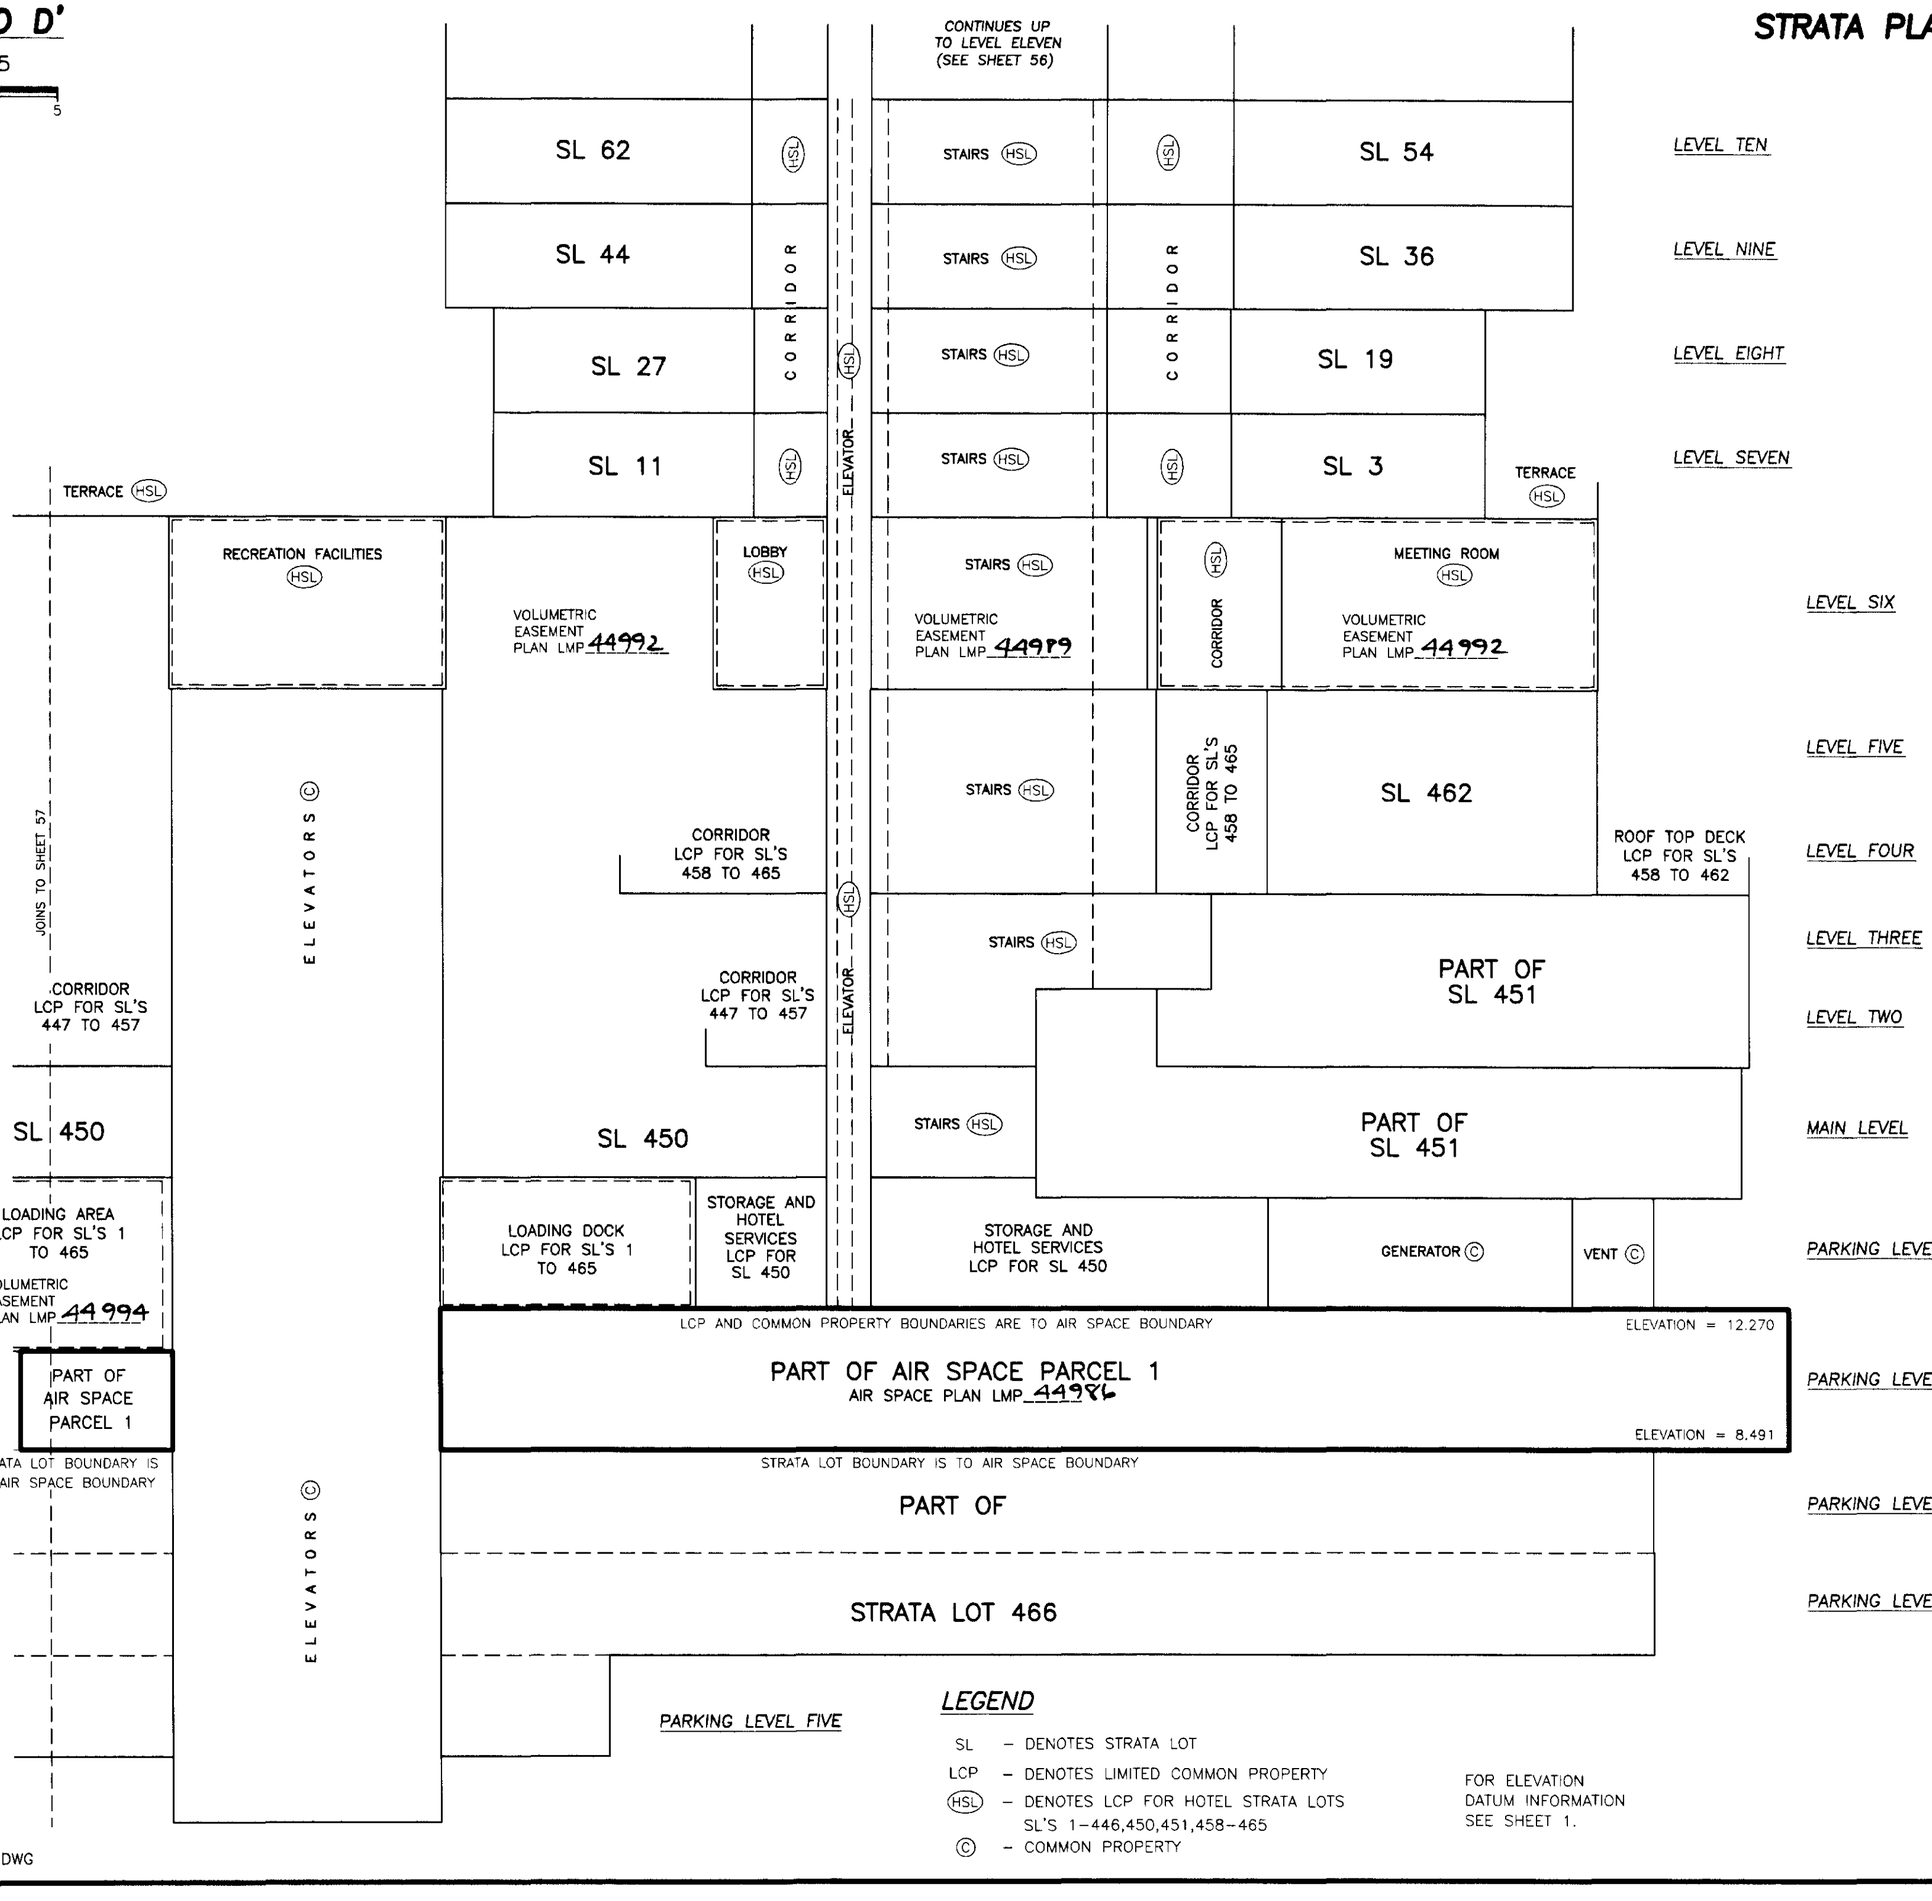

LEGEND

SL – DENOTES STRATA LOT
LCP – DENOTES LIMITED COMMON PROPERTY
(HSL) – DENOTES LCP FOR HOTEL STRATA LOTS SL'S 1–446,450,451,458–465
(C) – COMMON PROPERTY

FOR ELEVATION DATUM INFORMATION SEE SHEET 1.

DATED THIS 3rd DAY OF December, 1999.

B.C.L.S.

FILE: C:\PK3\ST11962-2F.DWG

SECTION E TO E'

Scale 1:125

2 1 0 2.5 5

STRATA PLAN LMS 4107

PART OF AIR SPACE PARCEL 1 AIR SPACE PLAN LMP 4498

STRATA LOT BOUNDARIES ARE	TO AIR SPACE	BOUNDARY	ELEVATION = 103.495	
SL430	SL429	SL446	SL445	LEVEL THIRTY-ONE
SL412	SL411	SL428	SL427	LEVEL THIRTY
SL394	SL393	SL410	SL409	LEVEL TWENTY-NINE
SL376	SL375	SL392	SL391	LEVEL TWENTY-EIGHT
SL358	SL357	SL374	SL373	LEVEL TWENTY-SEVEN
SL340	SL339	SL356	SL355	LEVEL TWENTY-SIX
SL322	SL321	SL338	SL337	LEVEL TWENTY-FIVE
SL304	SL303	SL320	SL319	LEVEL TWENTY-FOUR
SL286	SL285	SL302	SL301	LEVEL TWENTY-THREE
SL268	SL267	SL284	SL283	LEVEL TWENTY-TWO
SL250	SL249	SL266	SL265	LEVEL TWENTY-ONE
SL232	SL231	SL248	SL247	LEVEL TWENTY
SL214	SL213	SL230	SL229	LEVEL NINETEEN
SL196	SL195	SL212	SL211	LEVEL EIGHTEEN
SL178	SL177	SL194 NO WALL	SL193	LEVEL SEVENTEEN
SL160	SL159	SL176	SL175	LEVEL SIXTEEN
SL142	SL141	SL158	SL157	LEVEL FIFTEEN
SL124	SL123	SL140	SL139	LEVEL FOURTEEN
SL106	SL105	SL122	SL121	LEVEL THIRTEEN
SL 88	SL 87	SL104	SL103	LEVEL TWELVE
SL 70	SL 69	SL 86	SL 85	LEVEL ELEVEN
	CONTINUES DOWN TO LEVEL TEN (SEE SHEET 60)			

LEGEND

SL – DENOTES STRATA LOT

FOR ELEVATION DATUM INFORMATION SEE SHEET 1.

FILE: C:\PK3\ST11962-2F.DWG

DATED THIS 3rd DAY OF December, 1999.

B.C.L.S.

FILED LMLMS4107 047840 2005-05-26-11.29.13.858876

SECTION E TO E'

Scale 1:125

2 1 0 2.5 5

STRATA PLAN LMS 4107

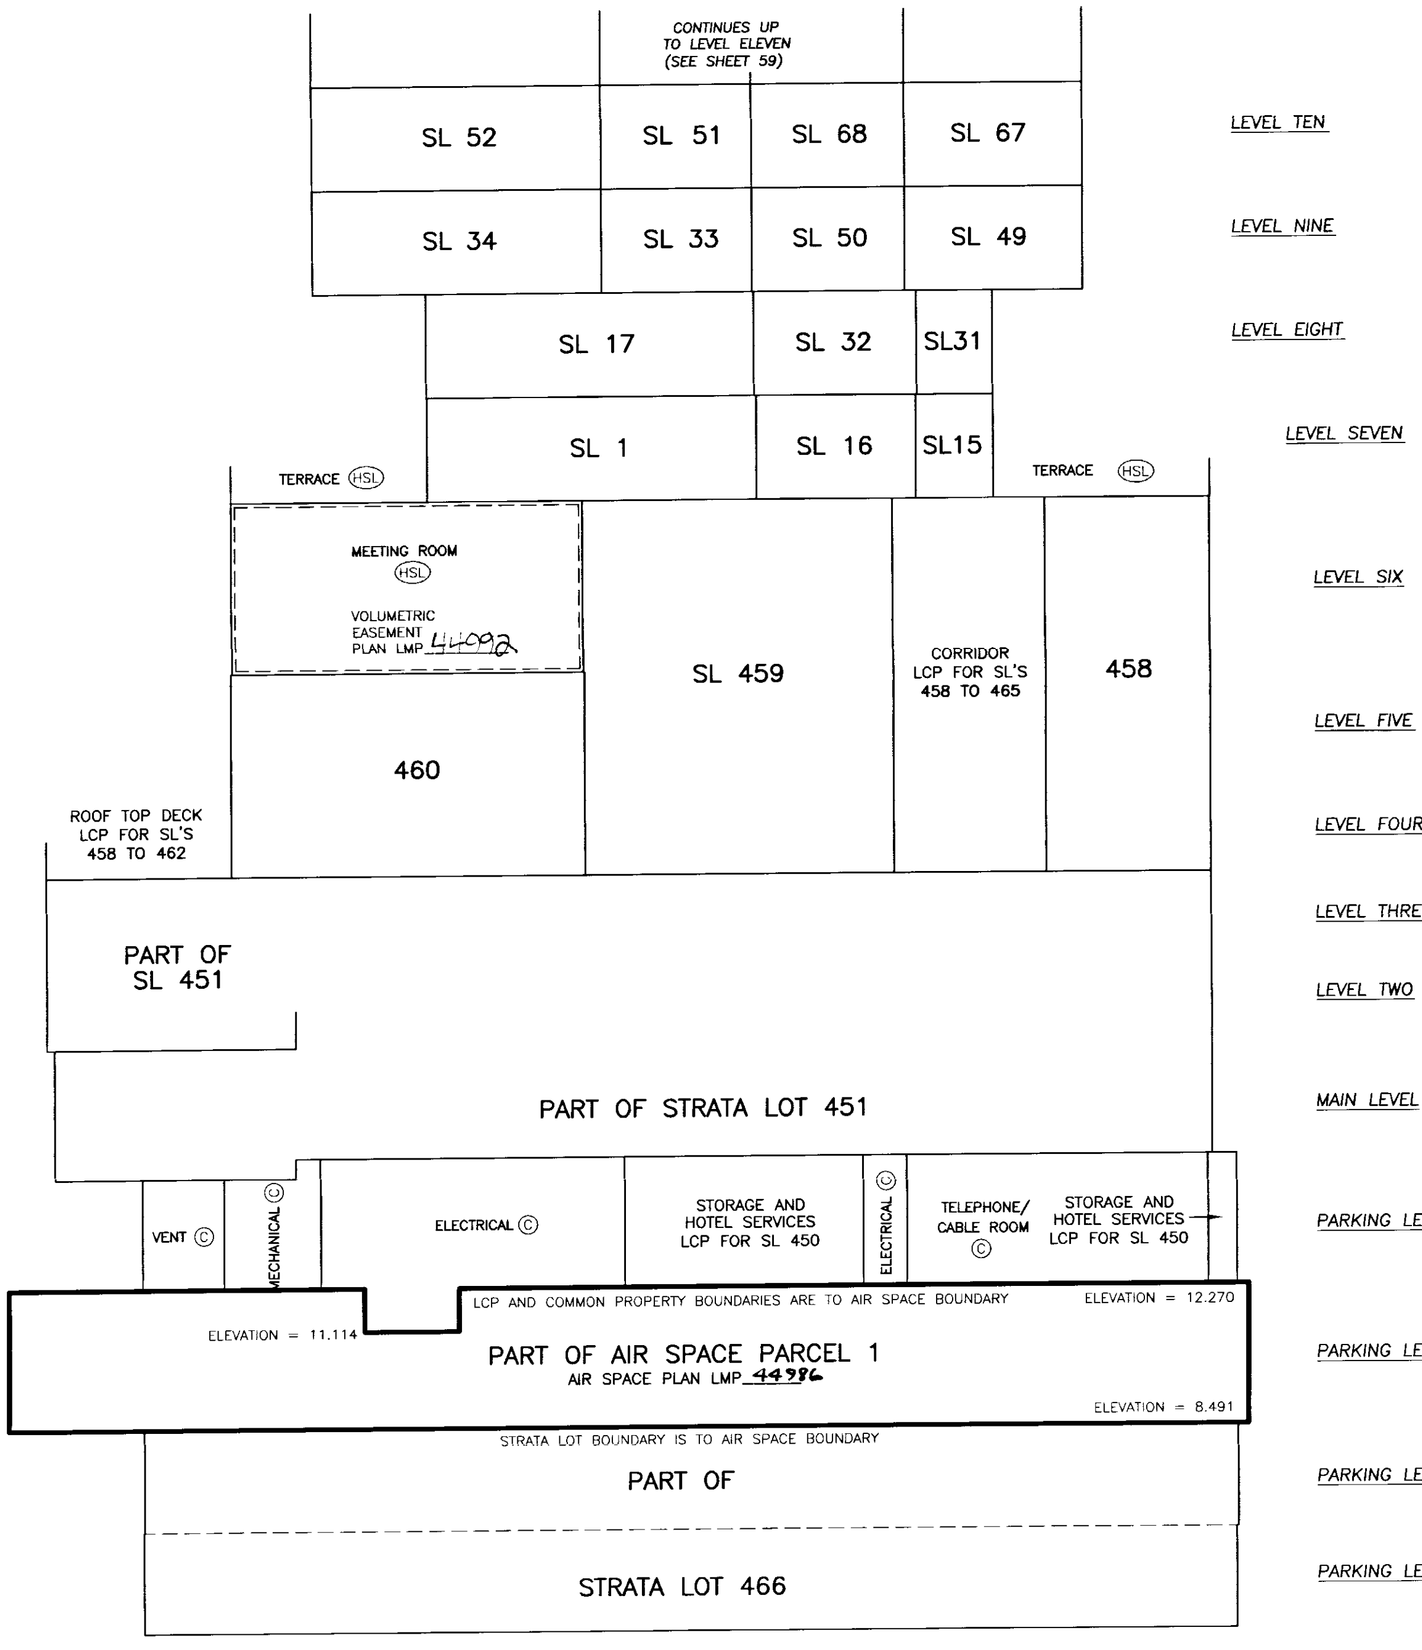

LEGEND

SL – DENOTES STRATA LOT

LCP – DENOTES LIMITED COMMON PROPERTY

(HSL) – DENOTES LCP FOR HOTEL STRATA LOTS SL'S 1–446,450,451,458–465

(C) – COMMON PROPERTY

FOR ELEVATION DATUM INFORMATION SEE SHEET 1.

FILE: C:\PK3\ST11962-2F.DWG

DATED THIS 3rd DAY OF December, 1999.

B.C.L.S.

FILED LMLMS4107 Q47840 2005-05-26-11.29.13.858876

FILED LMLMS4107 Q47840 2005-05-26-11.29.13.858876

SECTION F TO F'

Scale 1:125

2 1 0 2.5 5

STRATA PLAN LMS 4107

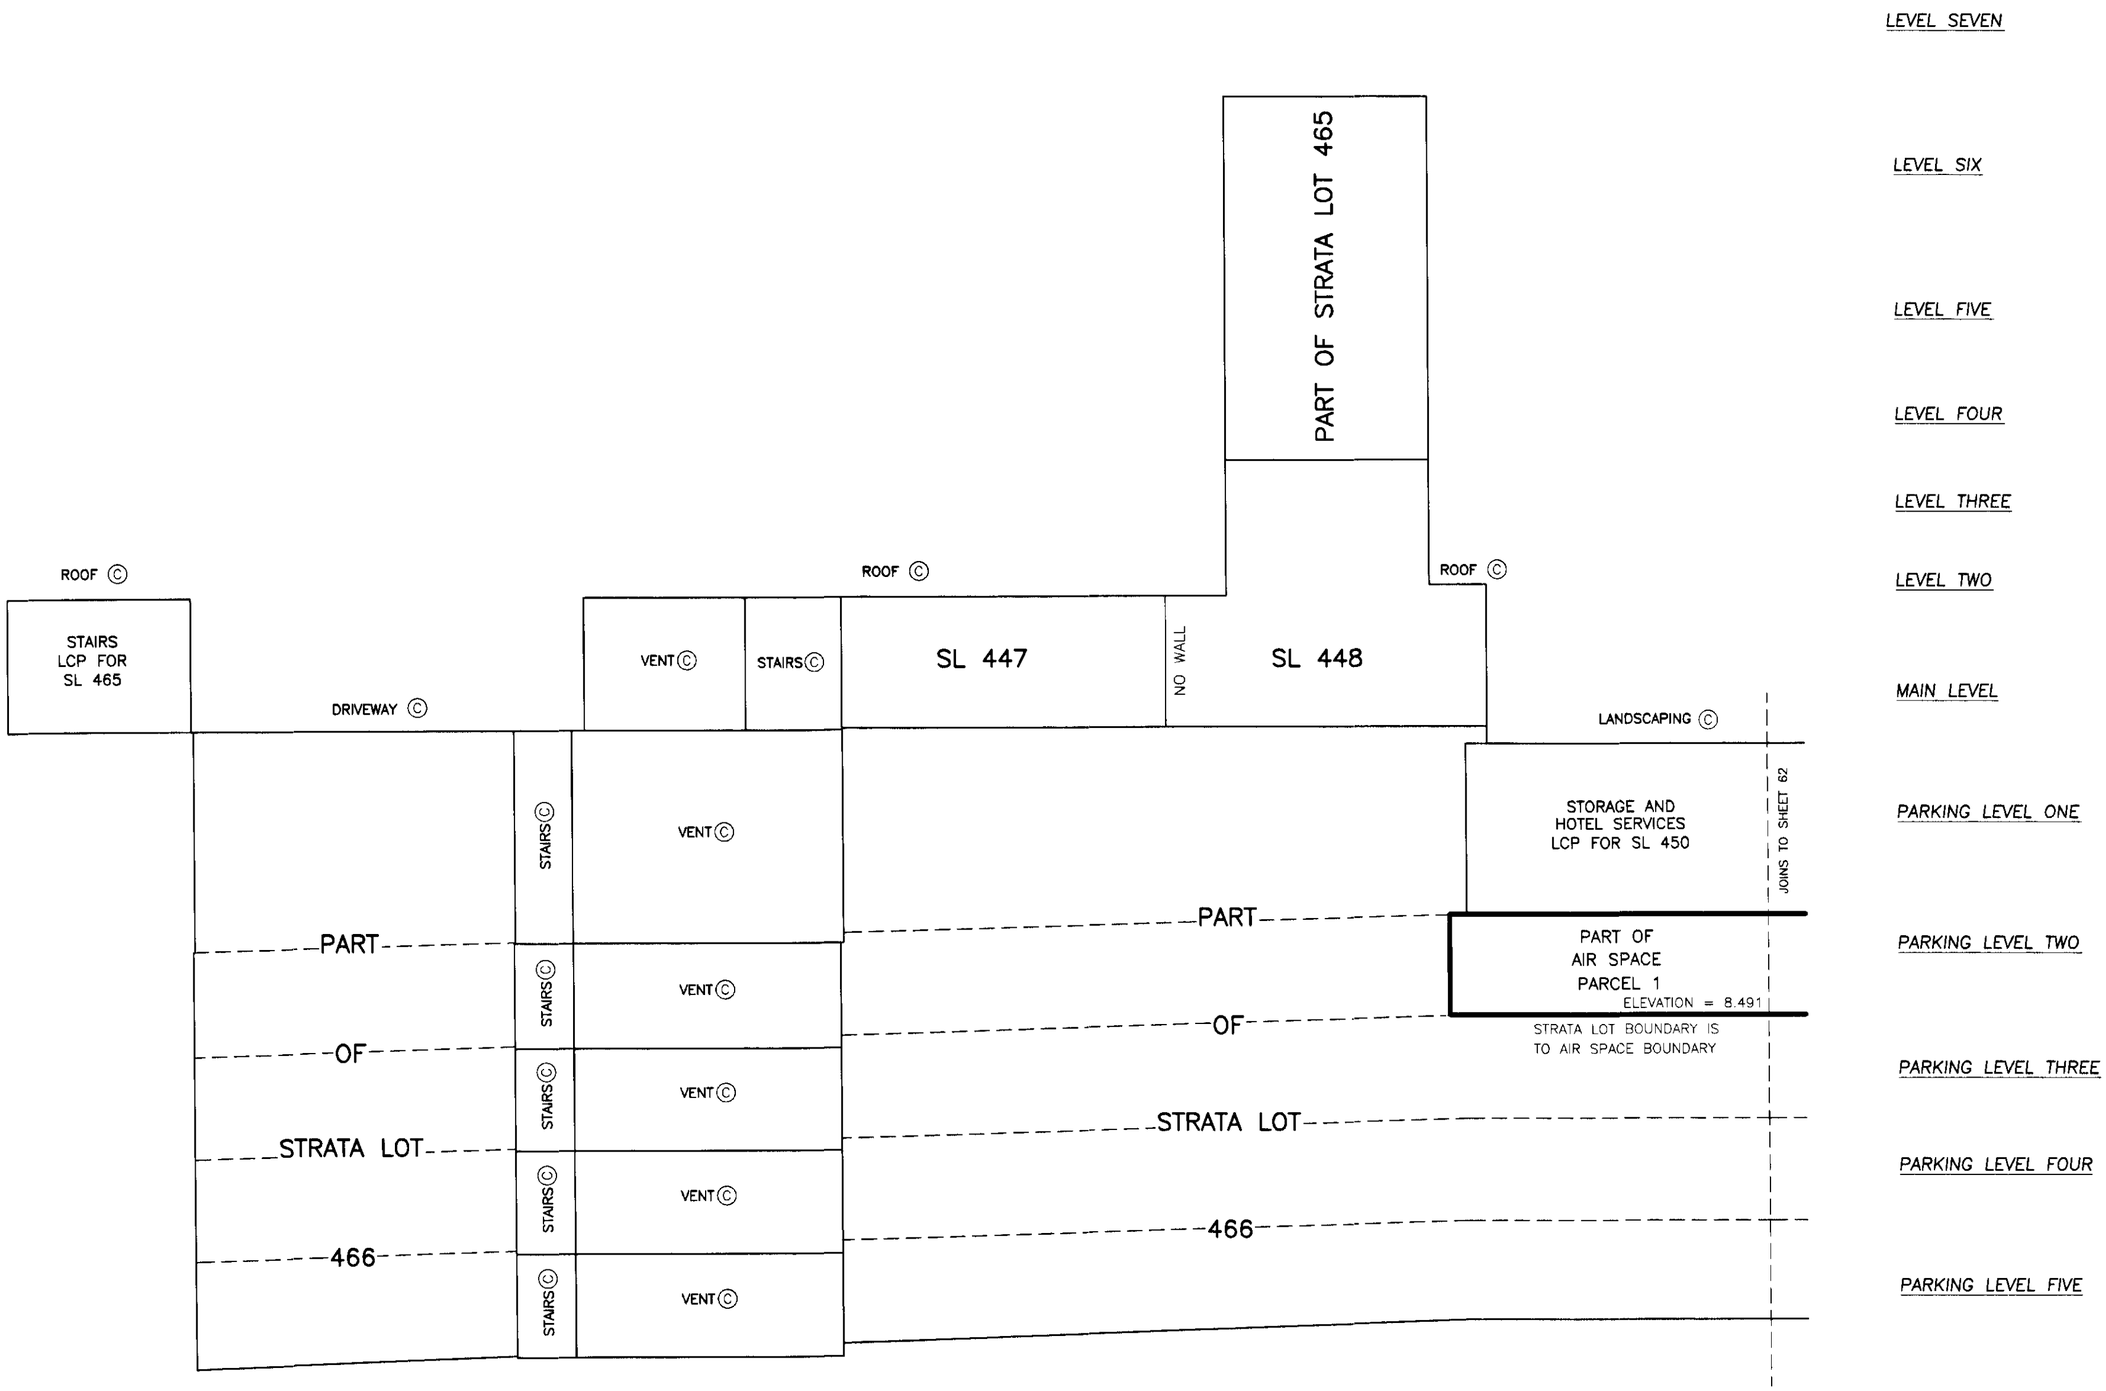

LEGEND

SL – DENOTES STRATA LOT

LCP – DENOTES LIMITED COMMON PROPERTY

(HSL) – DENOTES LCP FOR HOTEL STRATA LOTS SL'S 1–446,450,451,458–465

Ⓒ – COMMON PROPERTY

FOR ELEVATION DATUM INFORMATION SEE SHEET 1.

FILE: C:\PK3\ST11962-2F.DWG

DATED THIS 3rd DAY OF December, 1999.

B.C.L.S.

FILED LMLMS4107 Q47840 2005-05-26-11.29.13.858876

SECTION F TO F'

Scale 1:125

2 1 0 2.5 5

STRATA PLAN LMS 4107

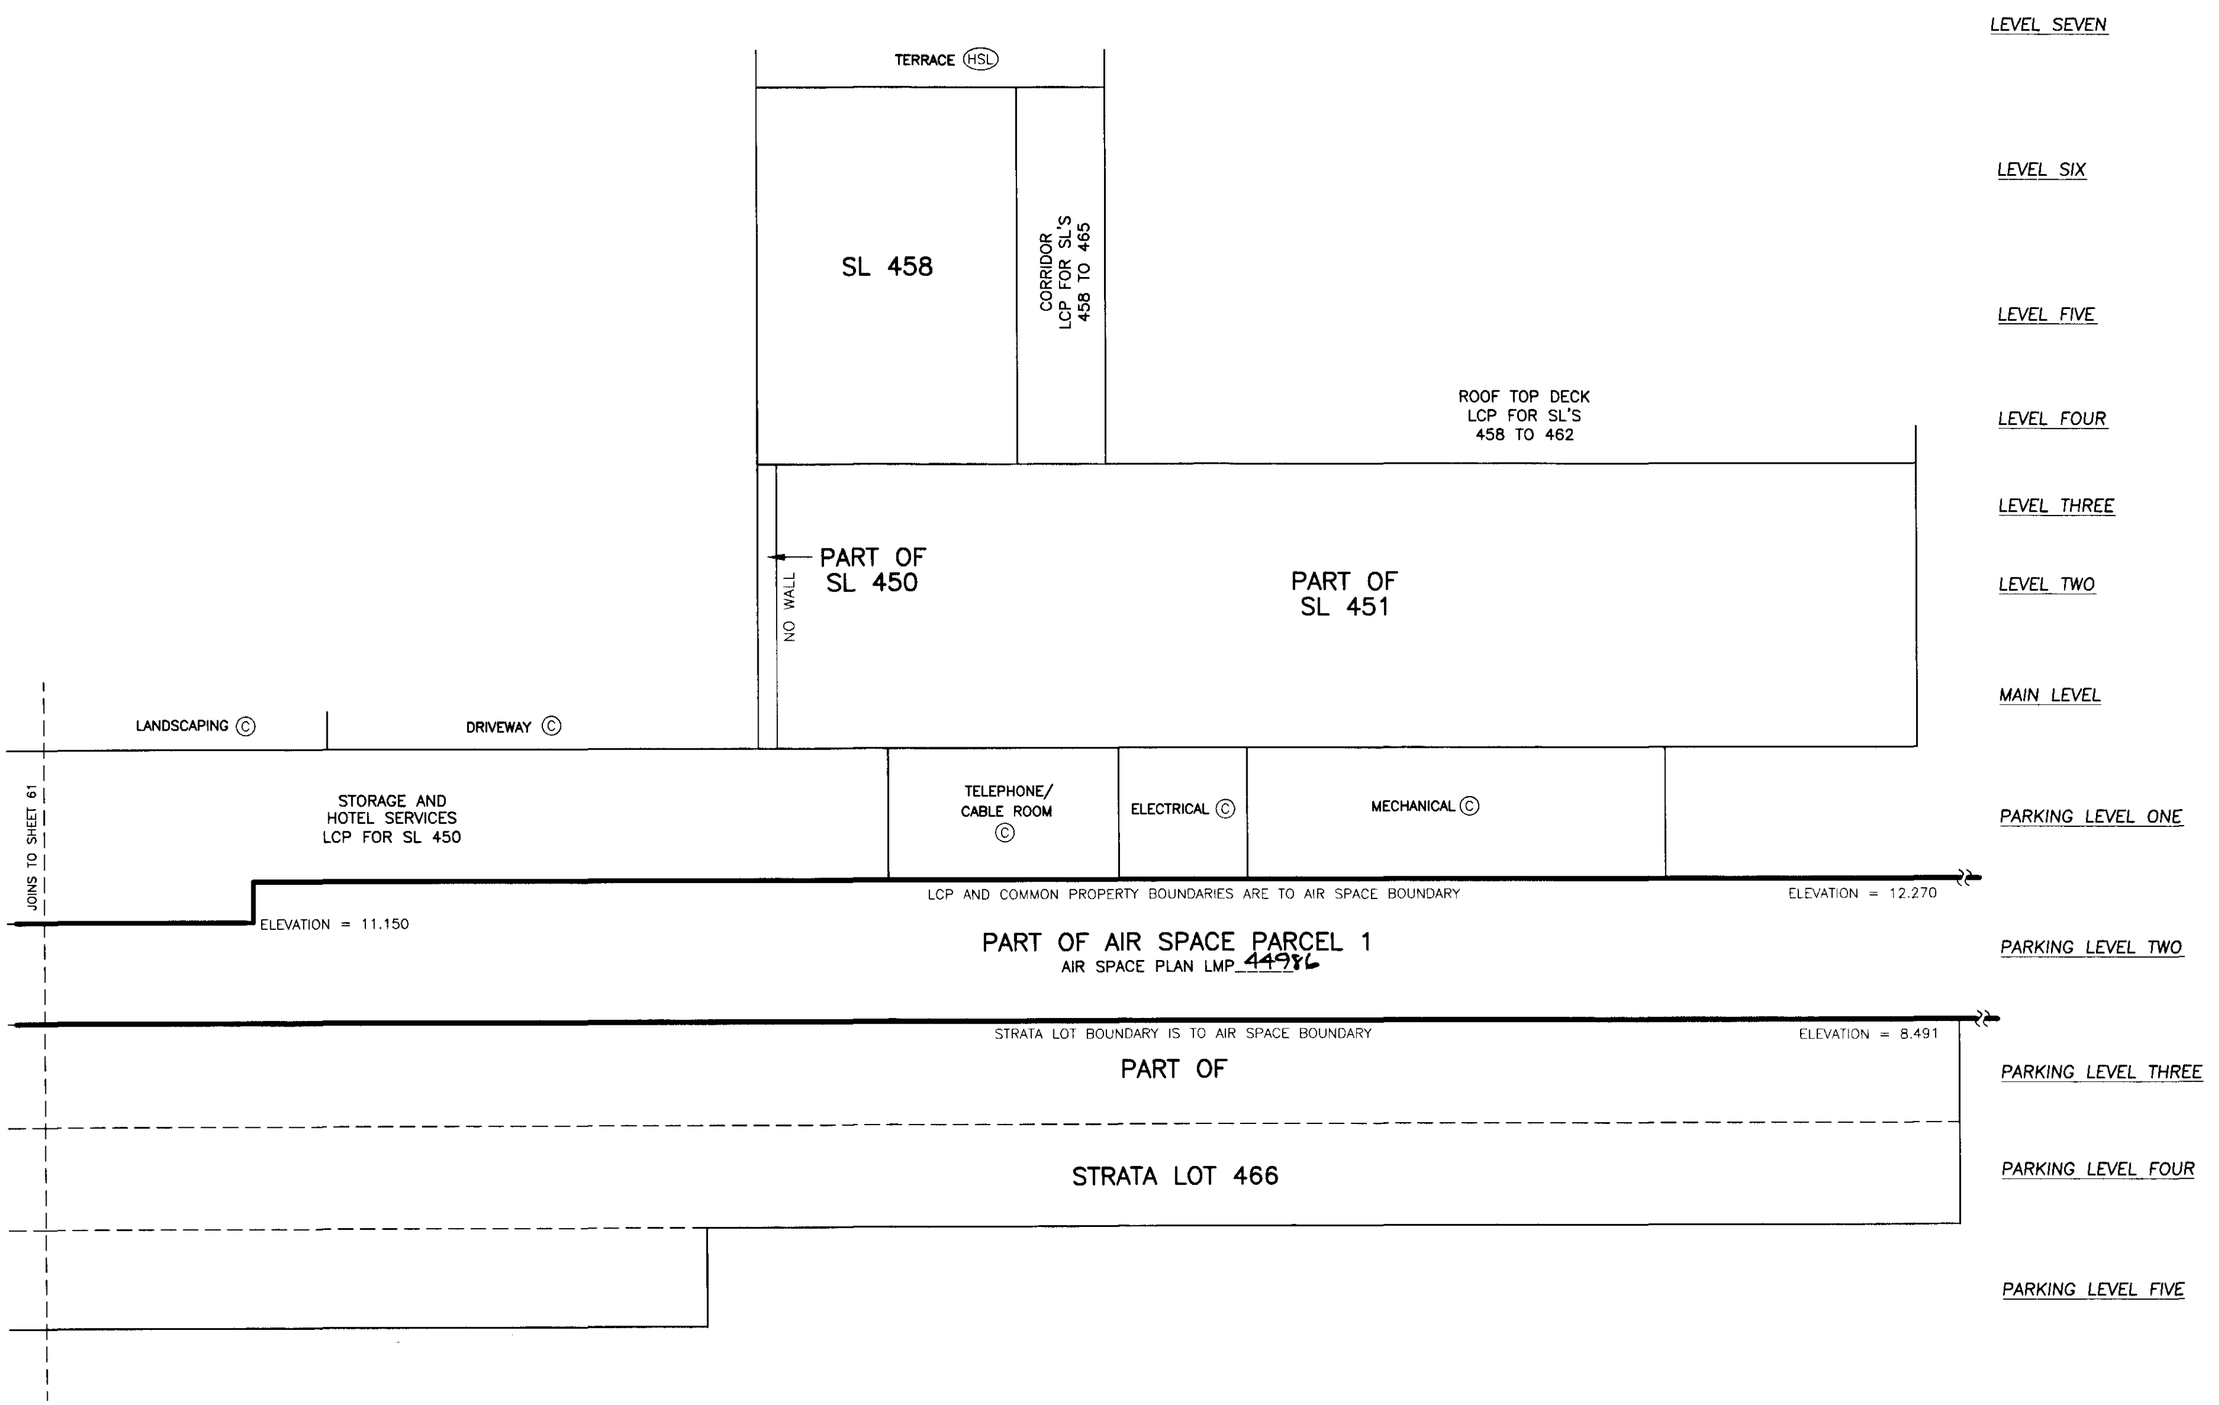

LEGEND

SL – DENOTES STRATA LOT
LCP – DENOTES LIMITED COMMON PROPERTY
(HSL) – DENOTES LCP FOR HOTEL STRATA LOTS SL'S 1–446,450,451,458–465
© – COMMON PROPERTY

FOR ELEVATION DATUM INFORMATION SEE SHEET 1.

FILE: C:\PK3\ST11962–2F.DWG

DATED THIS 3rd DAY OF December, 1999.

B.C.L.S.