

STRATA PLAN
LMS 3440

STRATA PLAN OF
PARCEL 3, DISTRICT LOT 541,
GROUP 1, N.W.D., PLAN LMP 34041

INTEGRATED SURVEY AREA NO. 31, CITY OF VANCOUVER

SCALE : 1 : 500

ALL DISTANCES SHOWN ARE IN METRES

10 5 0 10 20

THE ADDRESS FOR THE SERVICE OF DOCUMENTS

ON THE "STRATA CORPORATION" IS:

"THE OWNERS," STRATA PLAN NO. LMS 3440

C/O CROSBY PROPERTY MANAGEMENT LTD.

#600 - 777 HORNBY ST.

VANCOUVER, B.C.

VEZ 1S4

STRATA PLAN LMS 3440 DEPOSITED AND
REGISTERED IN THE LAND TITLE OFFICE AT
NEW WESTMINSTER, B.C. THIS 14TH DAY OF
AUGUST, 1998

I. Denzell per *Den*
DEPUTY REGISTRAR

BM 229113 - BM 229308

CIVIC ADDRESS IS:

COMMERCIAL SL'S -

925, 927, 931, 935, 939, 943,


947, 951, 955 SEYMOUR STREET,

VANCOUVER, B.C., V6B 3M1

RESIDENTIAL SL'S -

933 SEYMOUR STREET,

VANCOUVER, B.C., V6B 6L6

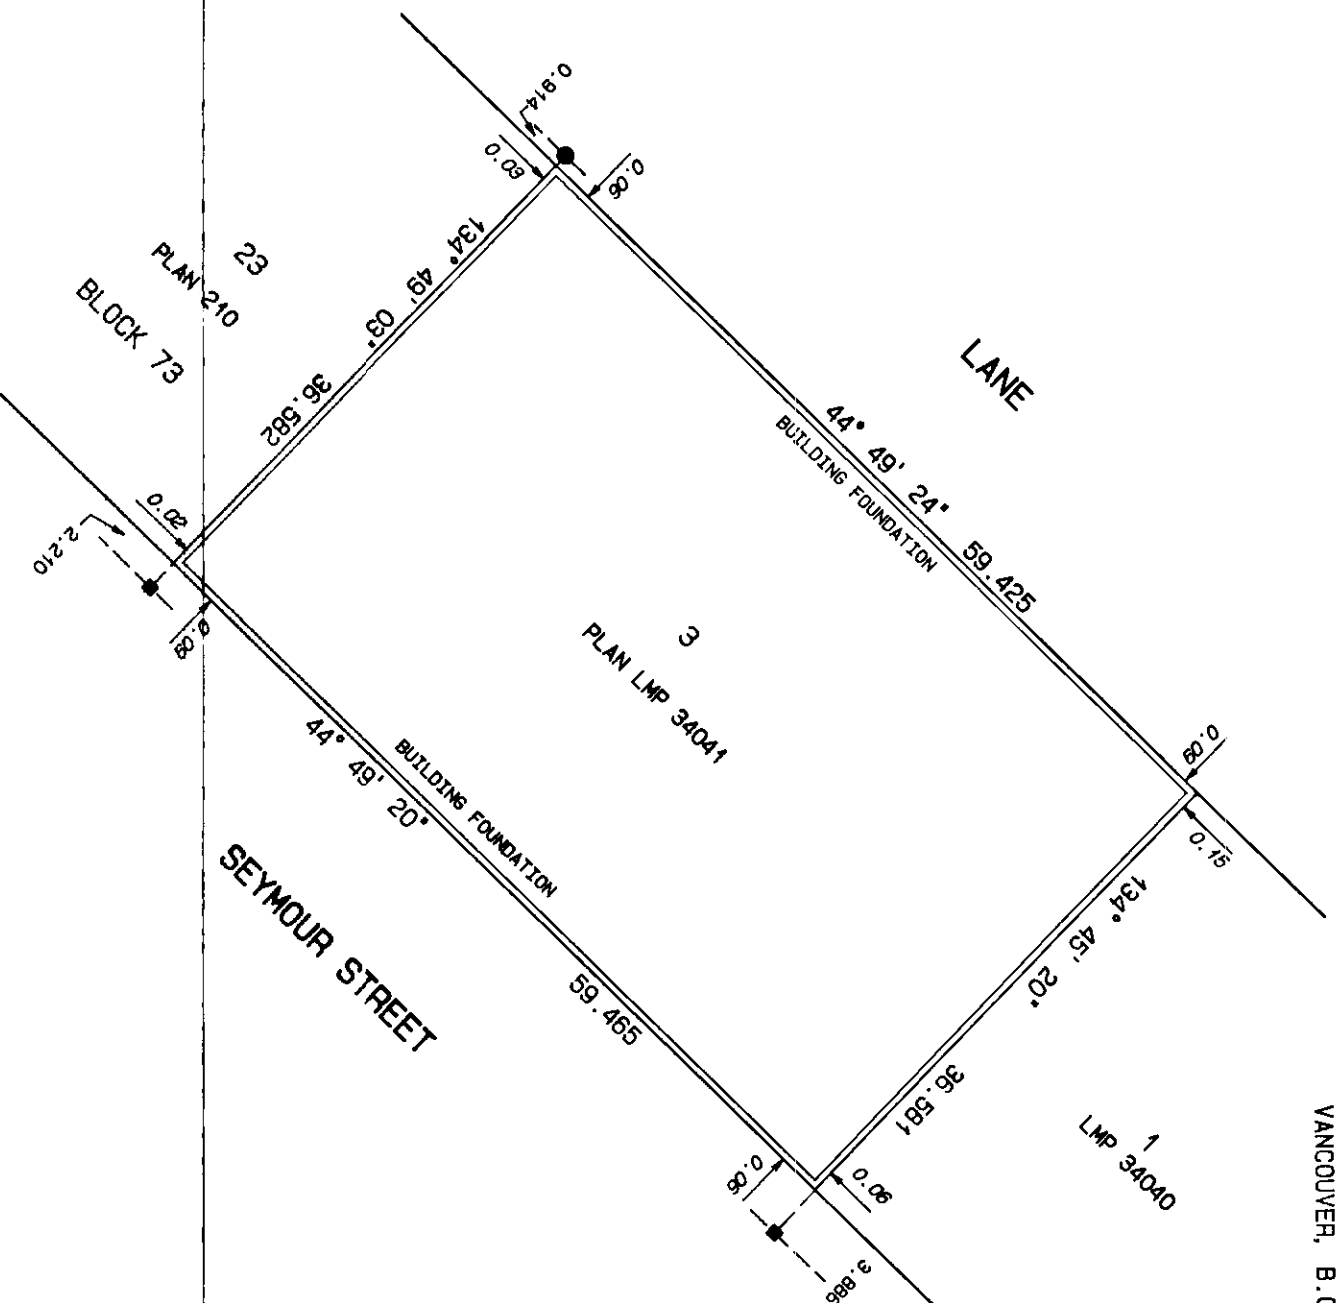

I, B.J. OKE, OF VANCOUVER, B.C.
BRITISH COLUMBIA LAND SURVEYOR,
HEREBY CERTIFY THAT THE BUILDING
ERECTED ON THE PARCEL DESCRIBED ABOVE
IS WHOLLY WITHIN THE EXTERNAL BOUNDARIES
OF THAT PARCEL, DATED AT VANCOUVER ON
THIS 17th DAY OF JULY, 1998.

B.J. Oke
B.C.L.S.

- LEGEND**
BEARINGS ARE GRID AND ARE
DERIVED FROM PLAN LMP 34041.
- ELEV DENOTES ELEVATOR
 - SL DENOTES STRATA LOT
 - C DENOTES COMMON PROPERTY
 - A DENOTES AREA
 - LCP DENOTES LIMITED COMMON PROPERTY
 - PT DENOTES PART
 - BAL DENOTES BALCONY
 - m2 DENOTES SQUARE METRES
 - DENOTES IRON POST FOUND
 - DENOTES LEAD PLUG FOUND
 - DENOTES LEAD PLUG SET
 - △ DENOTES TRAVERSE HUB SET

"THIS PLAN LIES WITHIN THE
GREATER VANCOUVER REGIONAL DISTRICT"

HERMON, BUNBURY, AND OKE.
CANADA and B.C. LAND SURVEYORS
Vancouver and Whistler, B.C.

J-98003 F.B. 1722 p.42 - 48 & 77
FIELD NOTES IN JOB FILE

\\MAY98C\98003.S1

S-9423

STRATA PLAN

LMS 3440

CONDOMINIUM ACT

STRATA LOT	SHEET NUMBER	FORM 1	FORM 2	FORM 3
		SCHEDULE OF UNIT ENTITLEMENT	SCHEDULE OF INTEREST UPON DESTRUCTION	SCHEDULE OF VOTING RIGHTS
1	10	45	178	0.77
2	10, 36	54	192	0.93
3	10, 36	60	239	1.04
4	10, 36	54	237	0.94
5	10, 36	41	167	0.70
6	10, 36	45	180	0.77
7	10, 36	45	205	0.78
8	10, 36	56	249	0.96
9	10, 36	37	153	0.64
10	11, 12, 36	62	140	1
11	11, 12, 36	54	124	1
12	11, 12	59	146	1
13	11, 12	56	130	1
14	11, 12, 38	60	141	1
15	11, 12	52	126	1
16	11, 12	74	170	1
17	11, 12, 36	56	130	1
18	11, 12, 36	56	130	1
19	11, 12, 36	52	131	1
20	11, 12	59	135	1
21	11, 12	58	120	1
22	11, 12	60	125	1
23	11, 12	60	125	1
24	11, 12	60	125	1
25	11, 12, 38	59	144	1
26	11, 12	61	136	1
27	11, 12	59	120	1
28	11, 12	62	131	1
29	11, 12	66	141	1
30	13, 14, 36	67	136	1
31	13, 14, 36	60	120	1
32	13, 14	66	157	1
33	13, 14	61	126	1
34	13, 14, 38	75	162	1
35	13, 14	58	120	1
36	13, 14	75	175	1
37	13, 14, 36	61	124	1
38	13, 14, 36	60	123	1
39	13, 14, 36	60	124	1
40	13, 14, 36	56	125	1
41	13, 14	56	137	1
42	13, 14	57	124	1
43	13, 14	60	129	1
44	13, 14	60	129	1
45	13, 14	59	129	1
46	13, 14	61	137	1
47	13, 14, 38	68	148	1
48	13, 14	60	128	1
49	13, 14	59	135	1
50	13, 14	61	137	1

JULY 17th, 1998

\\MA\98C\98003.S3

S-9423

STRATA PLAN

LMS 3440

CONDOMINIUM ACT

STRATA LOT	SHEET NUMBER	FORM 1	FORM 2	FORM 3
		SCHEDULE OF UNIT ENTITLEMENT	SCHEDULE OF INTEREST UPON DESTRUCTION	SCHEDULE OF VOTING RIGHTS
51	13, 14	64	141	1
52	15, 16, 36	59	139	1
53	15, 16, 36	54	127	1
54	15, 16	66	163	1
55	15, 16	62	131	1
56	15, 16, 38	75	165	1
57	15, 16	58	124	1
58	15, 16	75	170	1
59	15, 16, 36	55	130	1
60	15, 16, 36	54	130	1
61	15, 16, 36	54	130	1
62	15, 16, 36	51	130	1
63	15, 16	56	140	1
64	15, 16	51	126	1
65	15, 16	65	150	1
66	15, 16	64	148	1
67	15, 16	70	144	1
68	15, 16, 38	69	152	1
69	15, 16	60	130	1
70	15, 16	59	138	1
71	15, 16	56	139	1
72	15, 16	59	145	1
73	17, 18	56	130	1
74	17, 18	55	120	1
75	17, 18, 38	66	154	1
76	17, 18	47	89	1
77	17, 18	51	132	1
78	17, 18, 36	74	190	1
79	17, 18	46	125	1
80	17, 18	65	149	1
81	17, 18, 38	69	155	1
82	17, 18	60	130	1
83	17, 18	58	140	1
84	17, 18, 36	73	185	1
85	19, 20	56	135	1
86	19, 20	55	120	1
87	19, 20, 38	66	151	1
88	19, 20	47	89	1
89	19, 20	51	135	1
90	19, 20	59	135	1
91	19, 20, 36	59	139	1
92	19, 20	52	126	1
93	19, 20	56	129	1
94	19, 20, 38	61	140	1
95	19, 20	51	120	1
96	19, 20	59	143	1
97	19, 20, 36	52	127	1
98	19, 20	51	124	1
99	21, 22	56	133	1
100	21, 22	55	126	1

JULY 17th, 1998

\\MAV9BC\98003.S4

S-9423

STRATA PLAN

LMS 3440

CONDOMINIUM ACT

		FORM 1	FORM 2	FORM 3
STRATA LOT	SHEET NUMBER	SCHEDULE OF UNIT ENTITLEMENT	SCHEDULE OF INTEREST UPON DESTRUCTION	SCHEDULE OF VOTING RIGHTS
101	21, 22, 39	65	160	1
102	21, 22	47	96	1
103	21, 22	51	139	1
104	21, 22	59	138	1
105	21, 22, 37	59	144	1
106	21, 22	52	129	1
107	21, 22	56	132	1
108	21, 22, 39	61	145	1
109	21, 22	51	123	1
110	21, 22	59	146	1
111	21, 22, 37	51	130	1
112	21, 22	51	130	1
113	23, 24	56	142	1
114	23, 24	55	129	1
115	23, 24, 39	65	168	1
116	23, 24	47	98	1
117	23, 24	51	142	1
118	23, 24	59	142	1
119	23, 24, 37	59	147	1
120	23, 24	52	132	1
121	23, 24	56	135	1
122	23, 24, 39	61	148	1
123	23, 24	51	126	1
124	23, 24	59	149	1
125	23, 24, 37	52	133	1
126	23, 24	52	133	1
127	25, 26	56	145	1
128	25, 26	55	132	1
129	25, 26, 39	65	166	1
130	25, 26	47	100	1
131	25, 26	51	145	1
132	25, 26	59	158	1
133	25, 26, 37	59	150	1
134	25, 26	52	135	1
135	25, 26	56	138	1
136	25, 26, 39	61	151	1
137	25, 26	51	129	1
138	25, 26	59	152	1
139	25, 26, 37	52	136	1
140	25, 26	52	136	1
141	27, 28	56	149	1
142	27, 28	55	134	1
143	27, 28, 39	66	177	1
144	27, 28	55	139	1
145	27, 28	59	152	1
146	27, 28	59	163	1
147	27, 28, 37	59	153	1
148	27, 28	52	139	1
149	27, 28	56	142	1
150	27, 28, 39	61	170	1

JULY 17th, 1998

\\MAY98C\98003.S5

S-9423

STRATA PLAN

LMS 3440

CONDOMINIUM ACT

STRATA LOT	SHEET NUMBER	FORM 1 SCHEDULE OF UNIT ENTITLEMENT	FORM 2 SCHEDULE OF INTEREST UPON DESTRUCTION	FORM 3 SCHEDULE OF VOTING RIGHTS
151	27, 28	51	133	1
152	27, 28	59	155	1
153	27, 28, 37	52	138	1
154	27, 28	52	138	1
155	29, 30	56	154	1
156	29, 30	56	139	1
157	29, 30, 39	65	172	1
158	29, 30	55	143	1
159	29, 30	60	157	1
160	29, 30	59	168	1
161	29, 30, 37	59	157	1
162	29, 30	52	144	1
163	29, 30	56	143	1
164	29, 30, 39	61	178	1
165	29, 30	51	138	1
166	29, 30	59	160	1
167	29, 30, 37	52	142	1
168	29, 30	52	142	1
169	31, 32	56	169	1
170	31, 32	56	154	1
171	31, 32, 39	65	186	1
172	31, 32	55	158	1
173	31, 32	59	169	1
174	31, 32	59	168	1
175	31, 32, 37	59	172	1
176	31, 32	52	159	1
177	31, 32	56	162	1
178	31, 32, 39	61	172	1
179	31, 32	51	152	1
180	31, 32	59	176	1
181	31, 32, 37	52	157	1
182	31, 32	52	157	1
183	33, 34	56	180	1
184	33, 34	56	160	1
185	33, 34, 39	65	190	1
186	33, 34	53	166	1
187	33, 34	53	174	1
188	33, 34	59	178	1
189	33, 34, 37	59	180	1
190	33, 34	53	164	1
191	33, 34	56	167	1
192	33, 34, 39	61	180	1
193	33, 34	51	159	1
194	33, 34	59	185	1
195	33, 34, 37	52	165	1
196	33, 34	52	165	1
AGGREGATE		11238	28610	194.53

JULY 17th, 1998

\\MAY98C\98003.56

S-9423

PARKING LEVEL P2

SCALE : 1 : 200




ALL DISTANCES SHOWN ARE IN METRES



SHEET 7 OF 41 SHEETS.

STRATA PLAN

LMS 3440

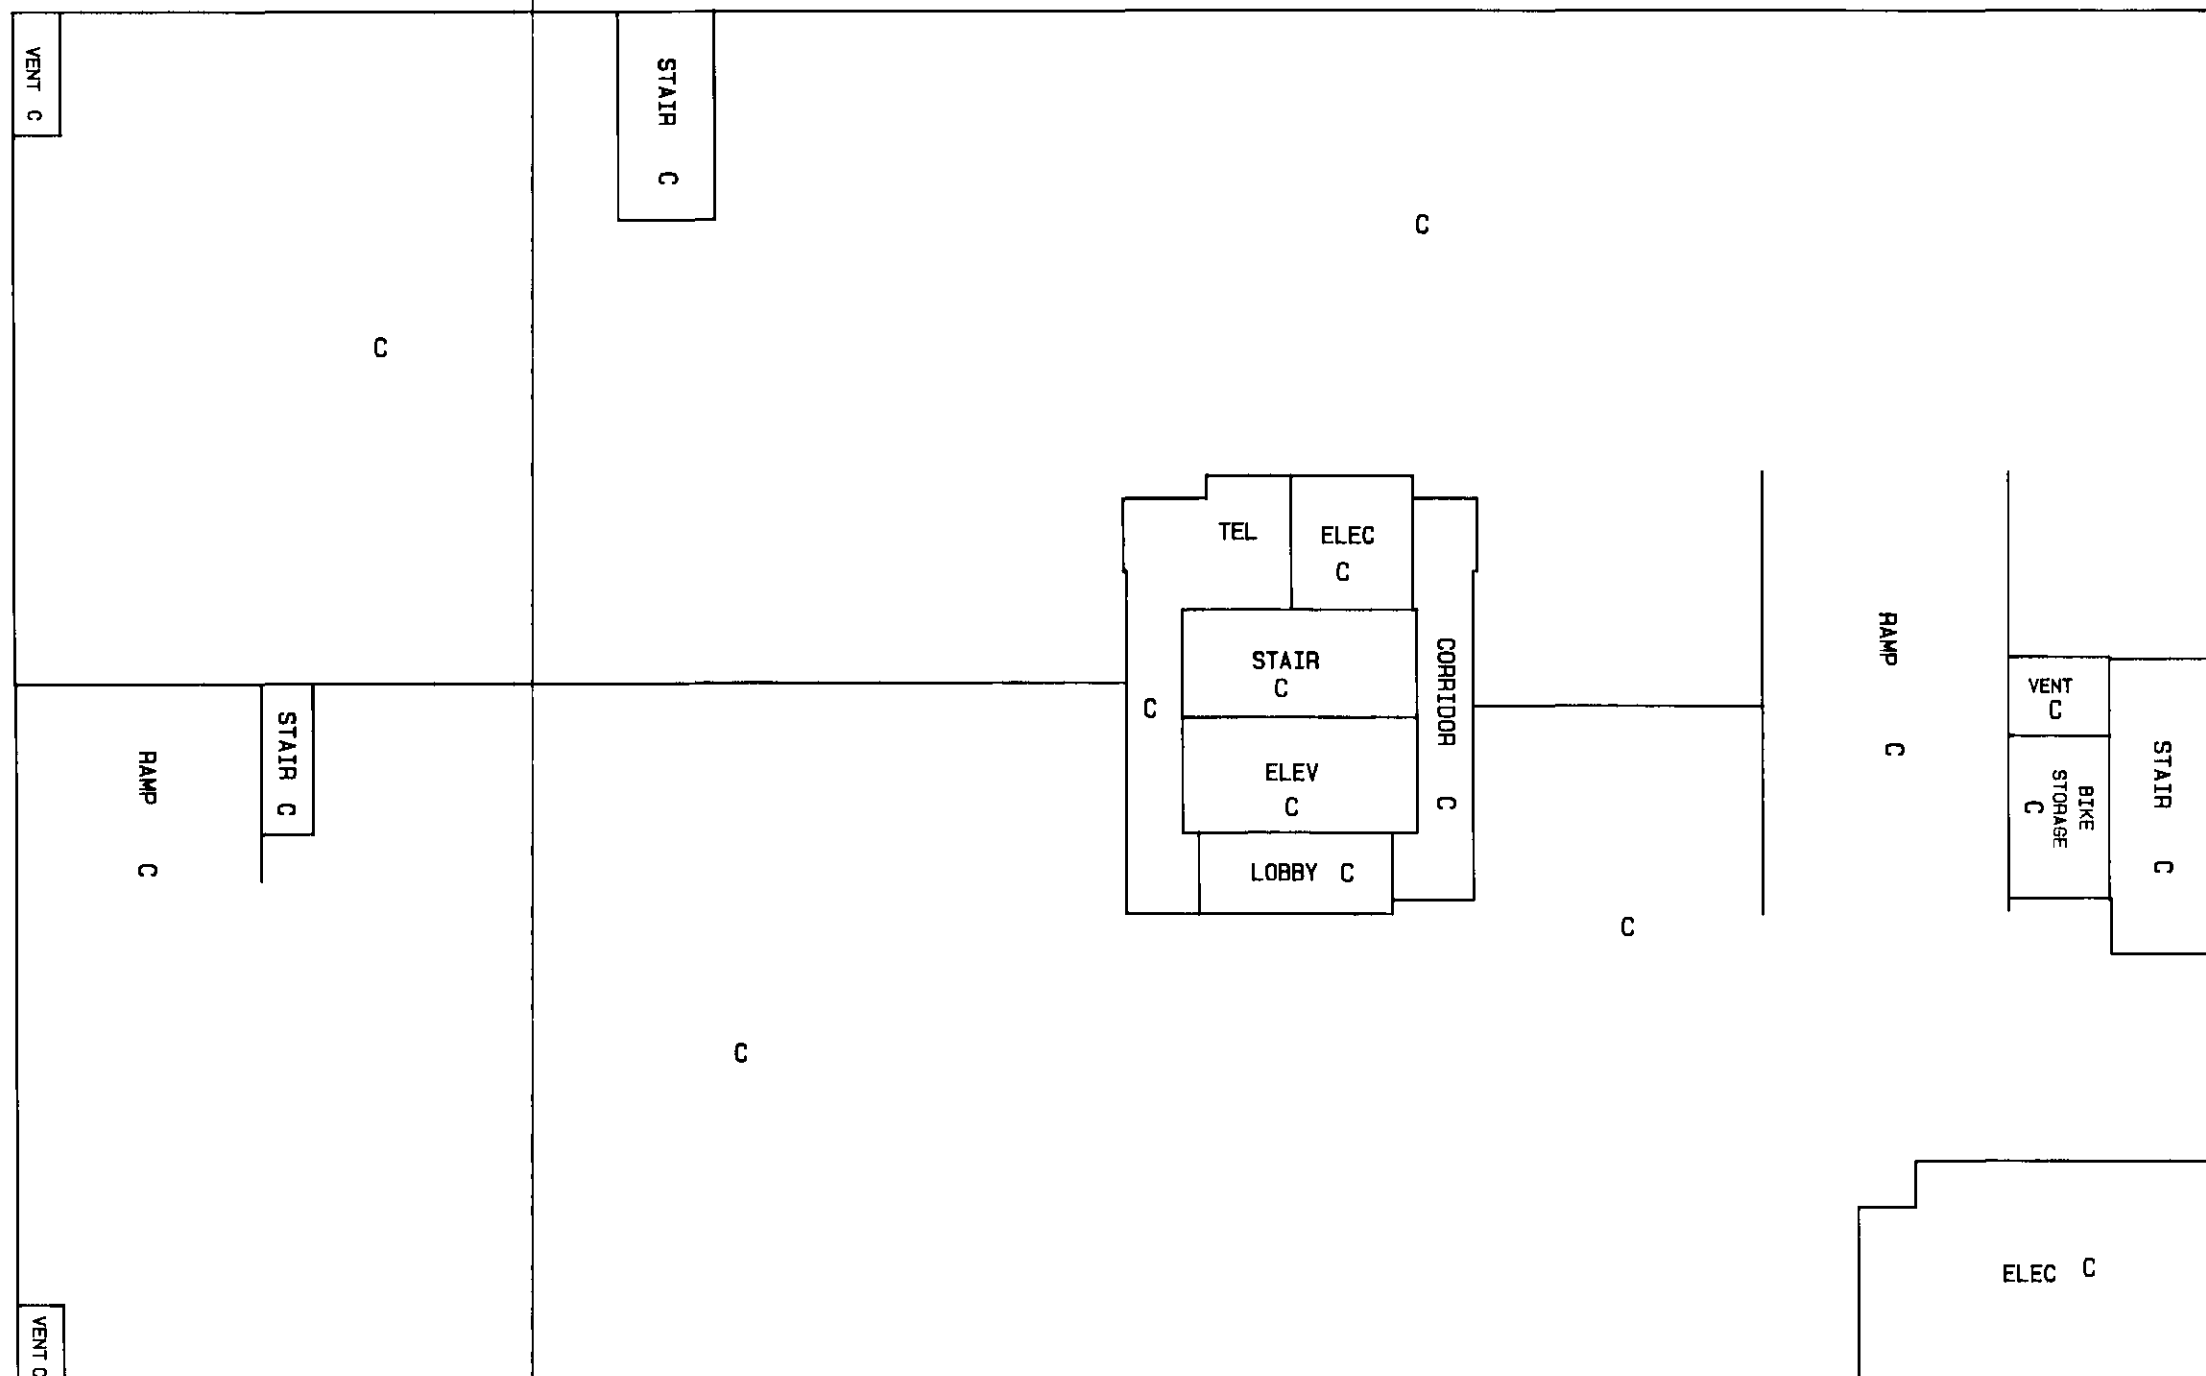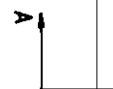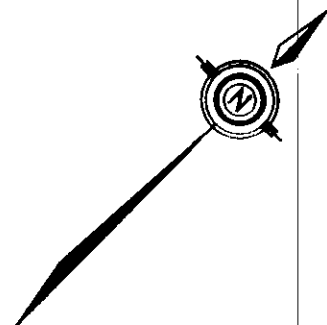

JULY 17th, 1998


\\MAY98C\\98003.S7

S-9423

PARKING LEVEL P1


SCALE : 1 : 200

ALL DISTANCES SHOWN ARE IN METRES

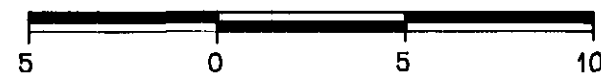

SHEET 8 OF 41 SHEETS.

STRATA PLAN
LMS 3440

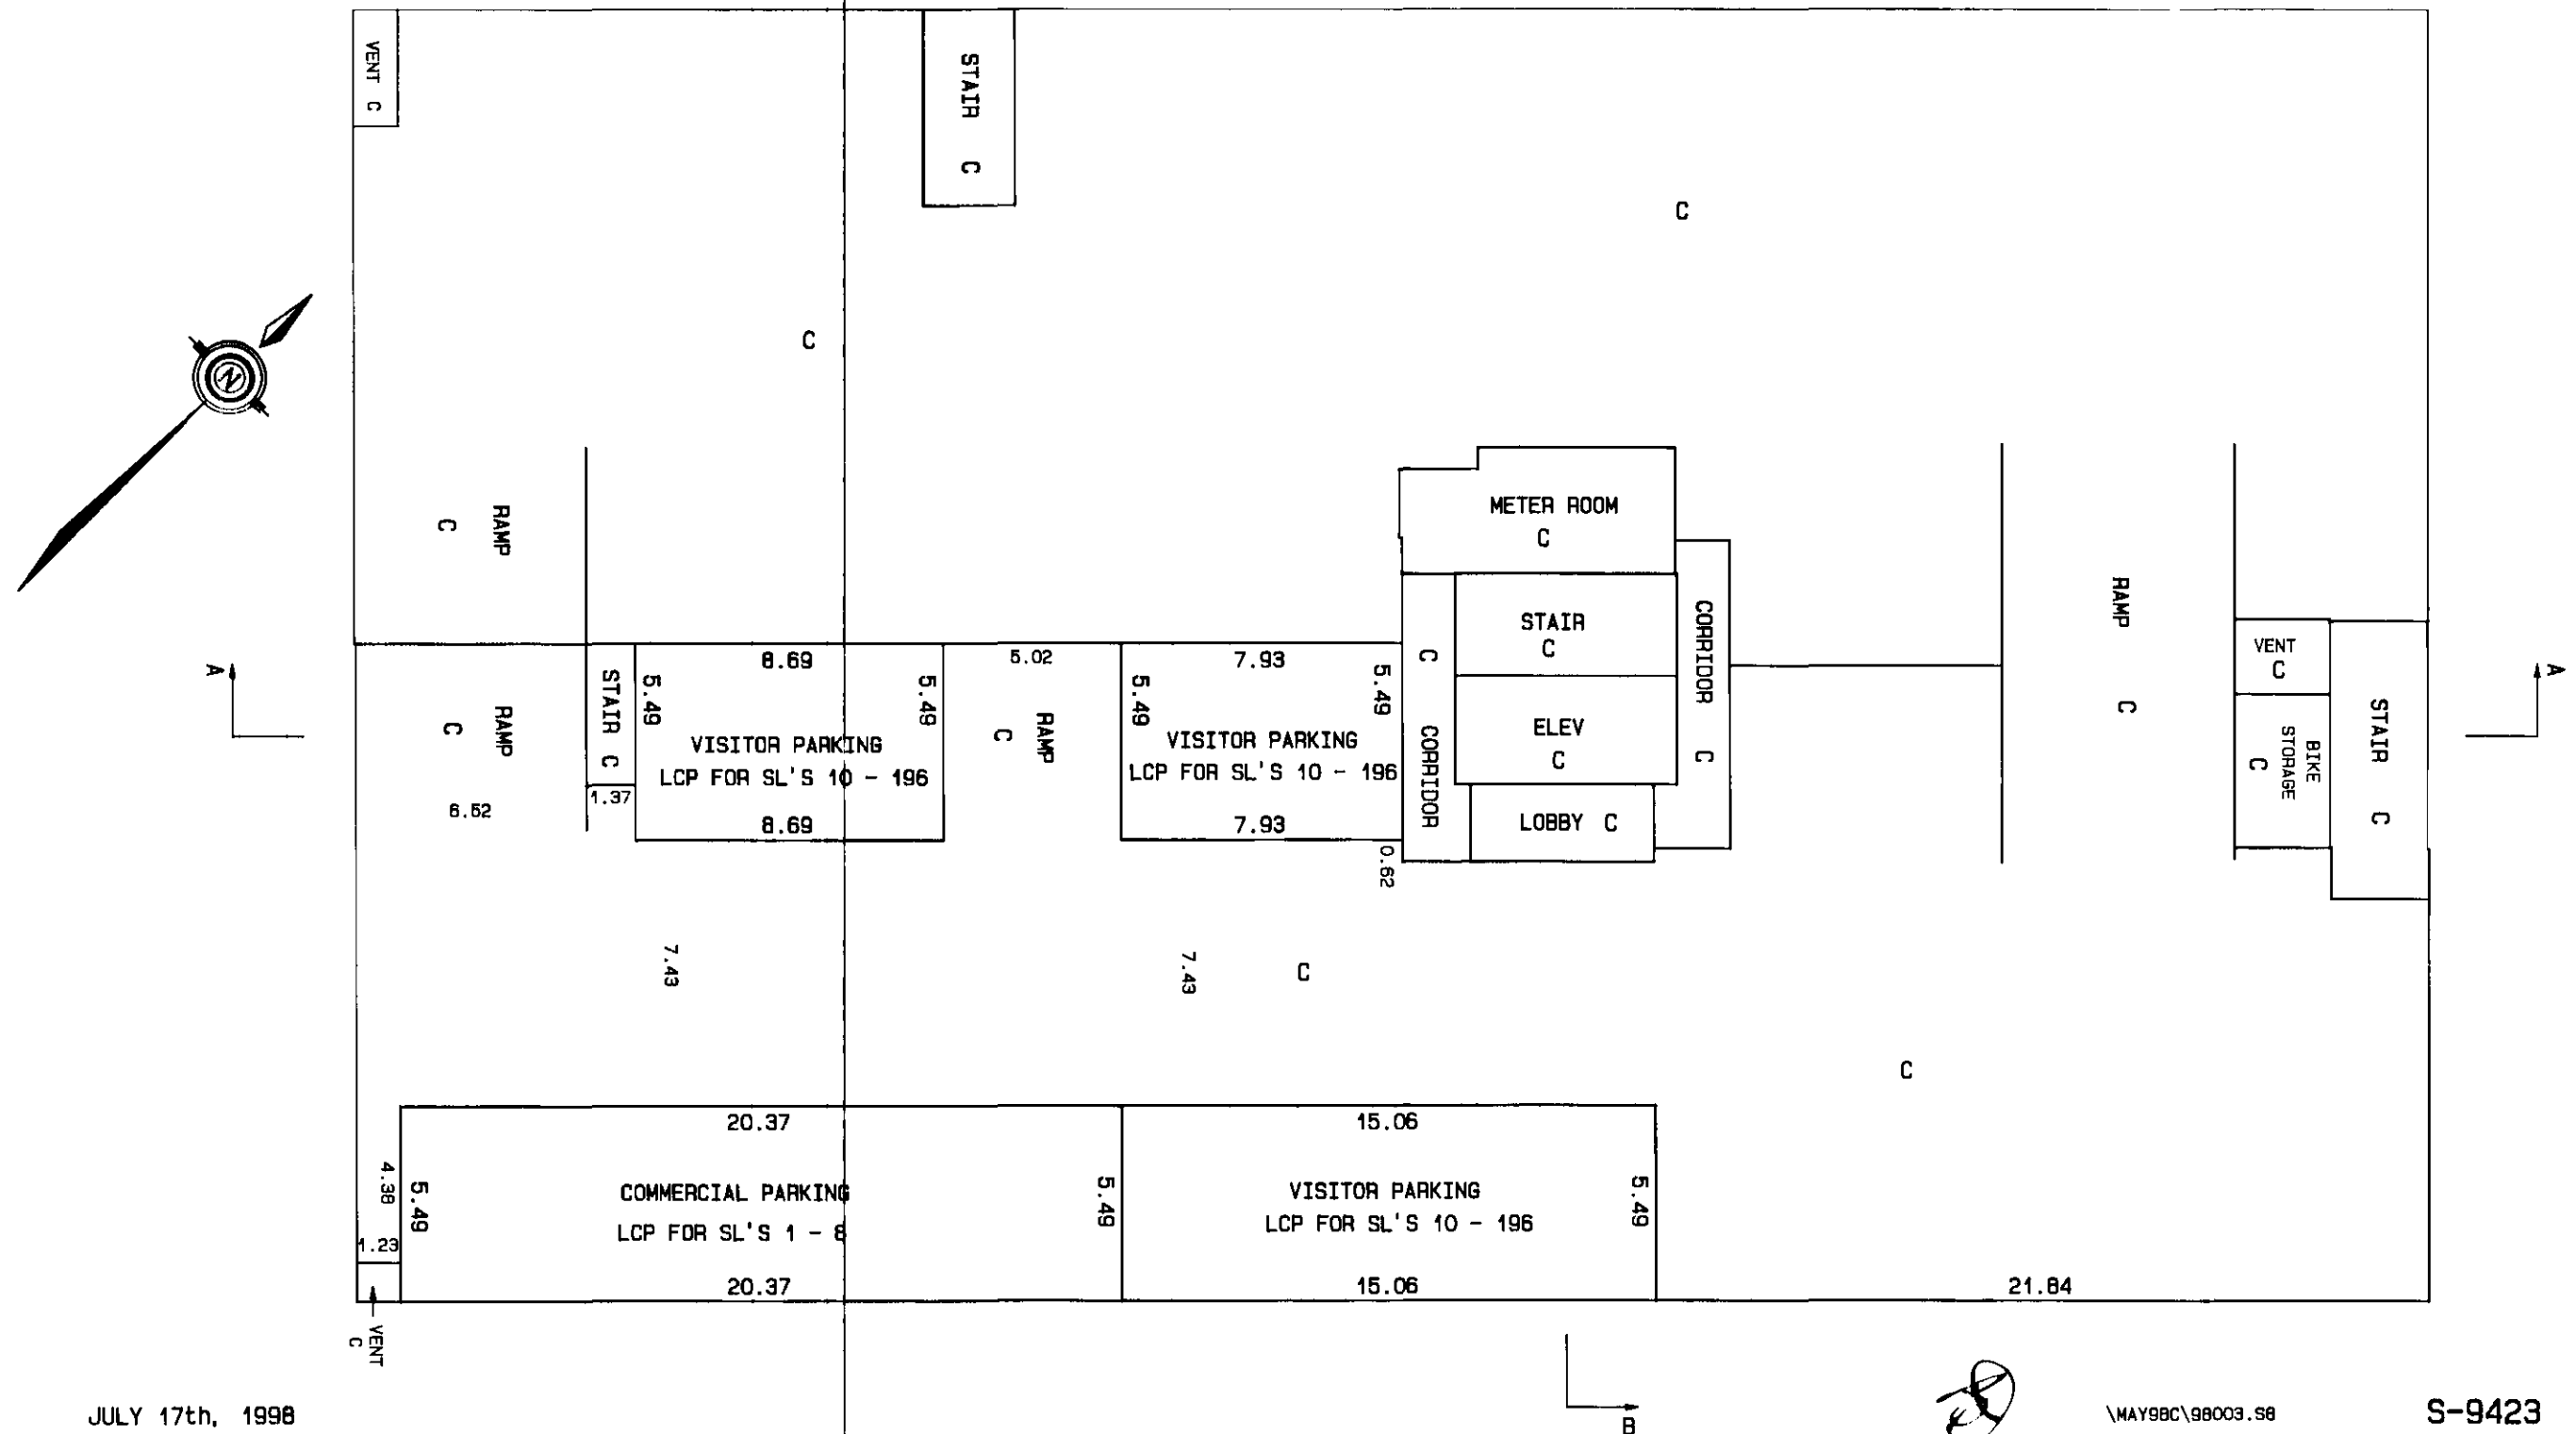


JULY 17th, 1998

\\MAY98C\98003.58

S-9423


PARKING LEVEL P1A

SCALE : 1 : 200
ALL DISTANCES SHOWN ARE IN METRES

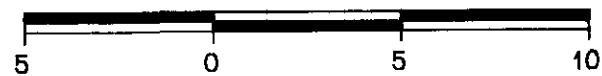

SHEET 9 OF 41 SHEETS.


STRATA PLAN
LMS 3440

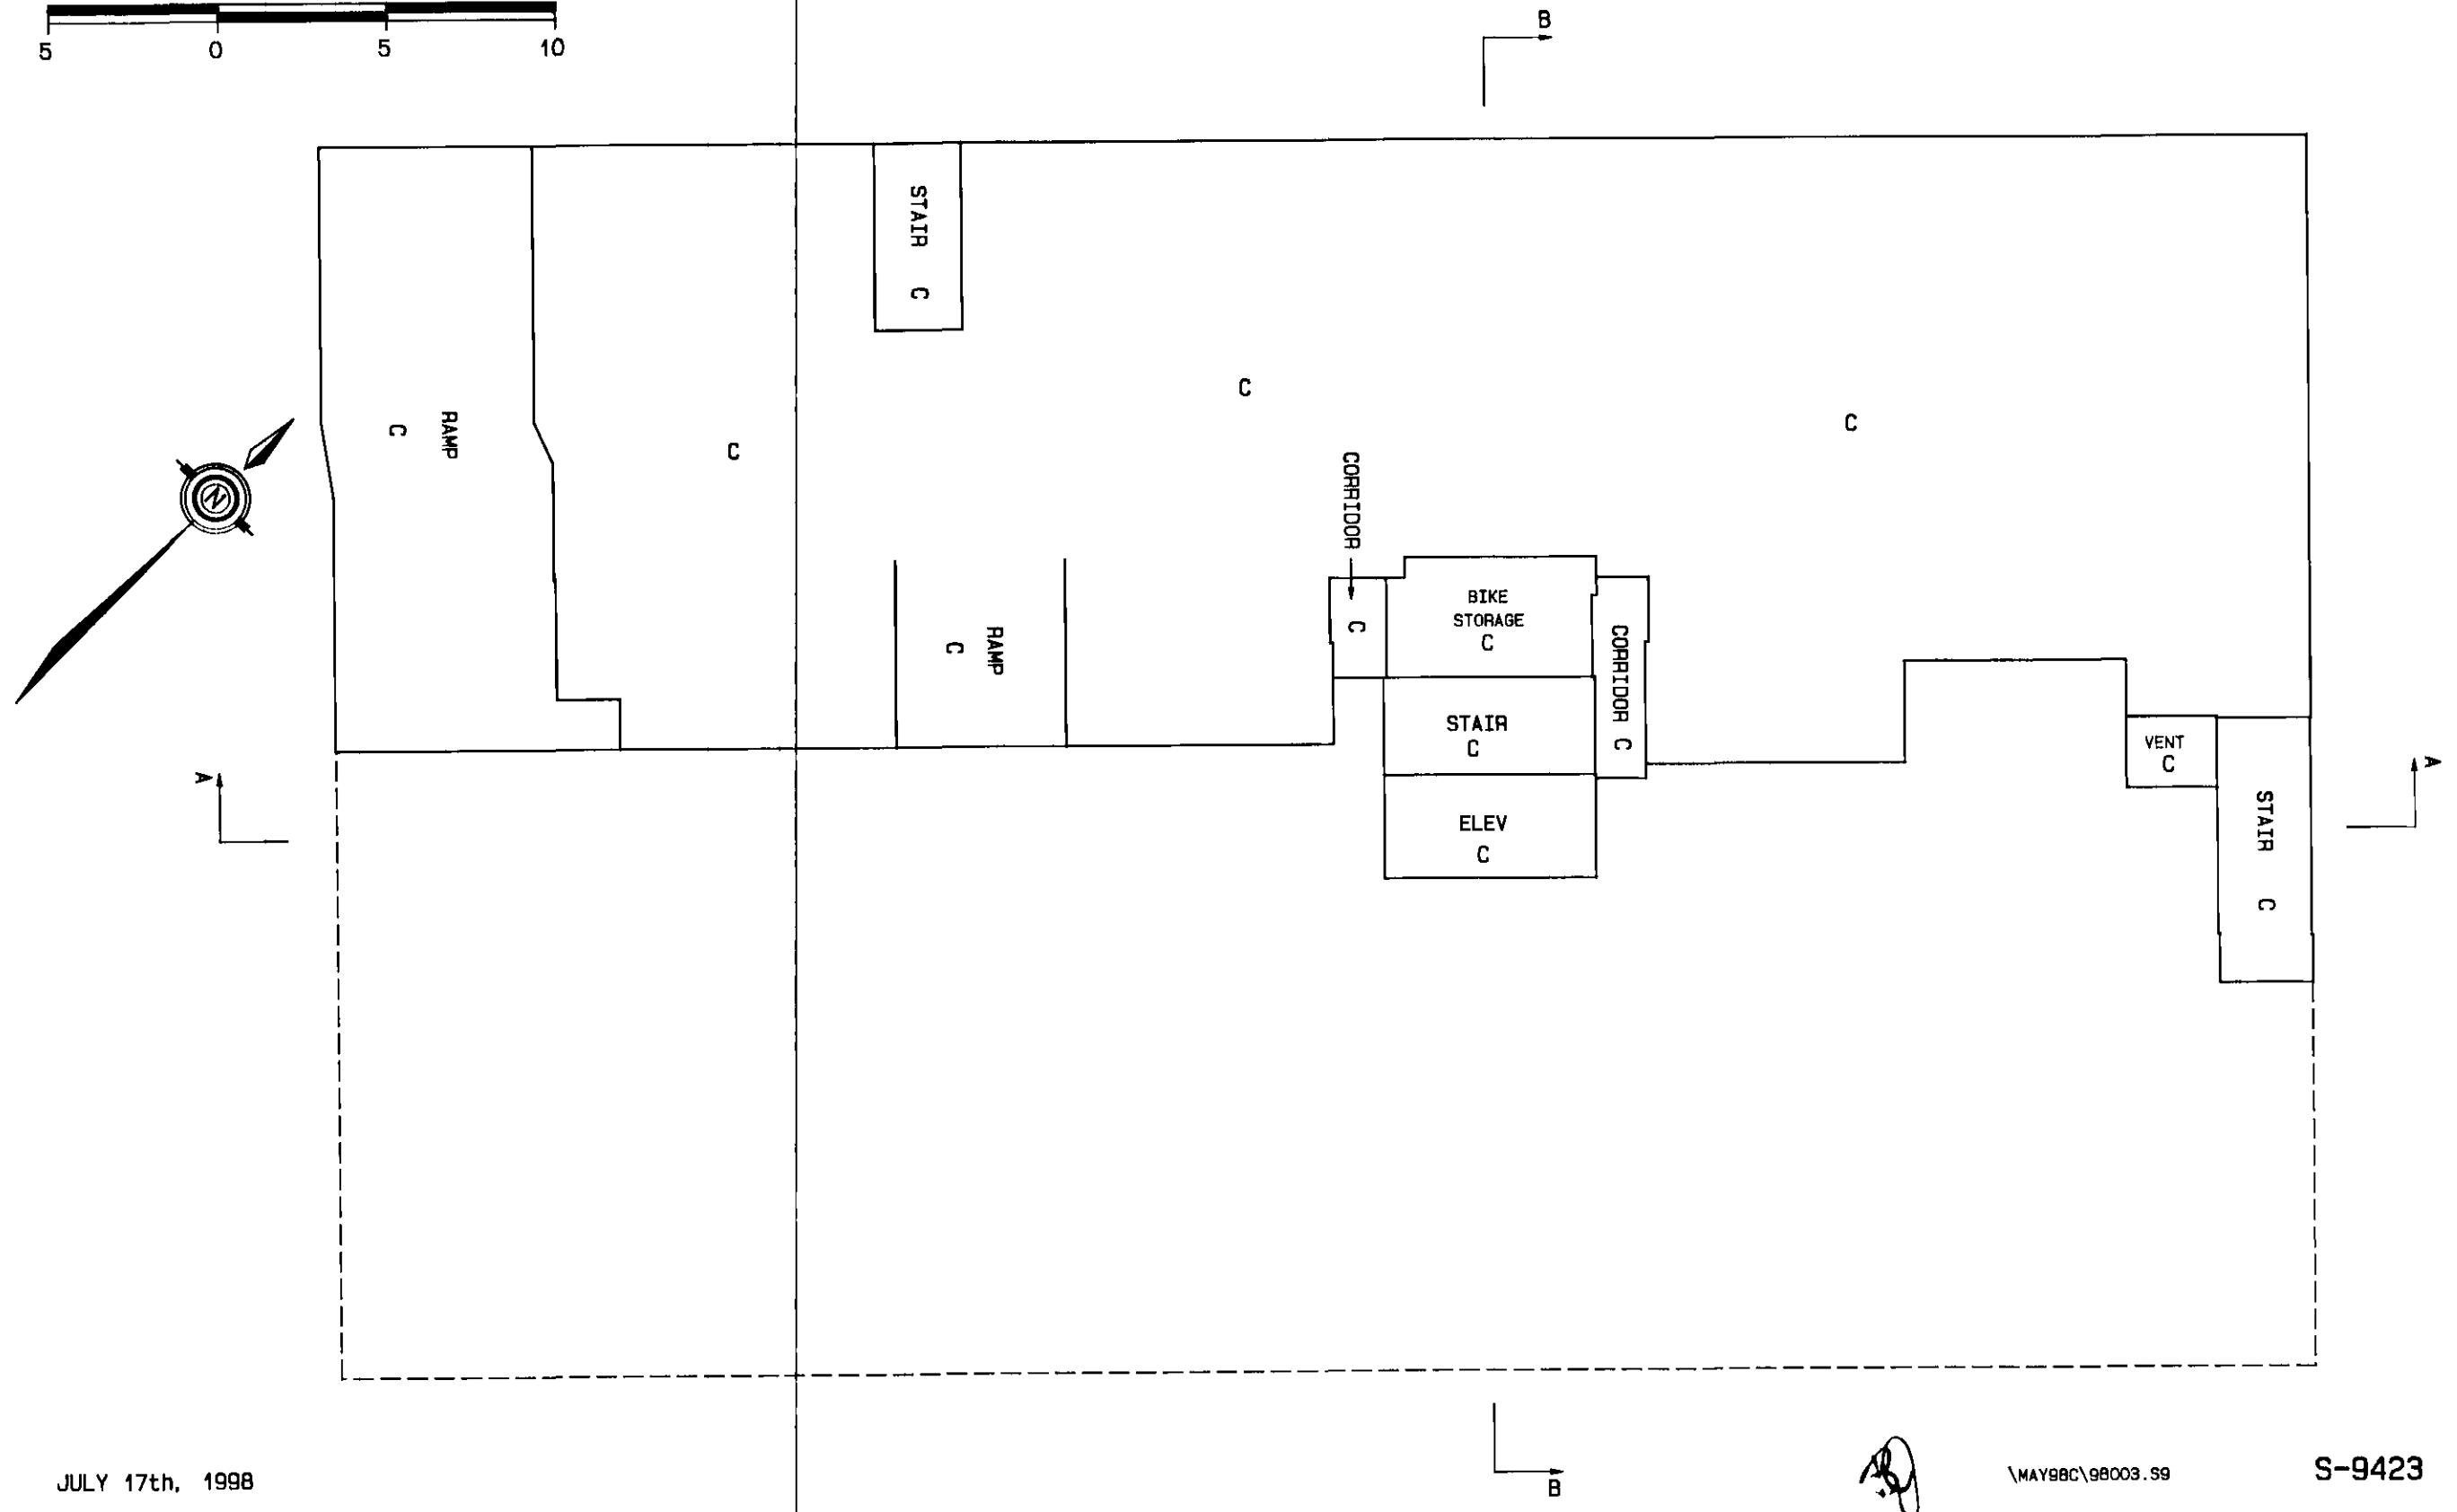

GROUND FLOOR


SCALE : 1 : 200

ALL DISTANCES SHOWN ARE IN METRES

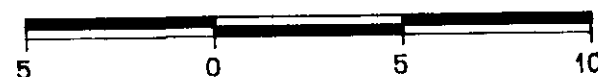

SHEET 10 OF 41 SHEETS.

STRATA PLAN LMS 3440

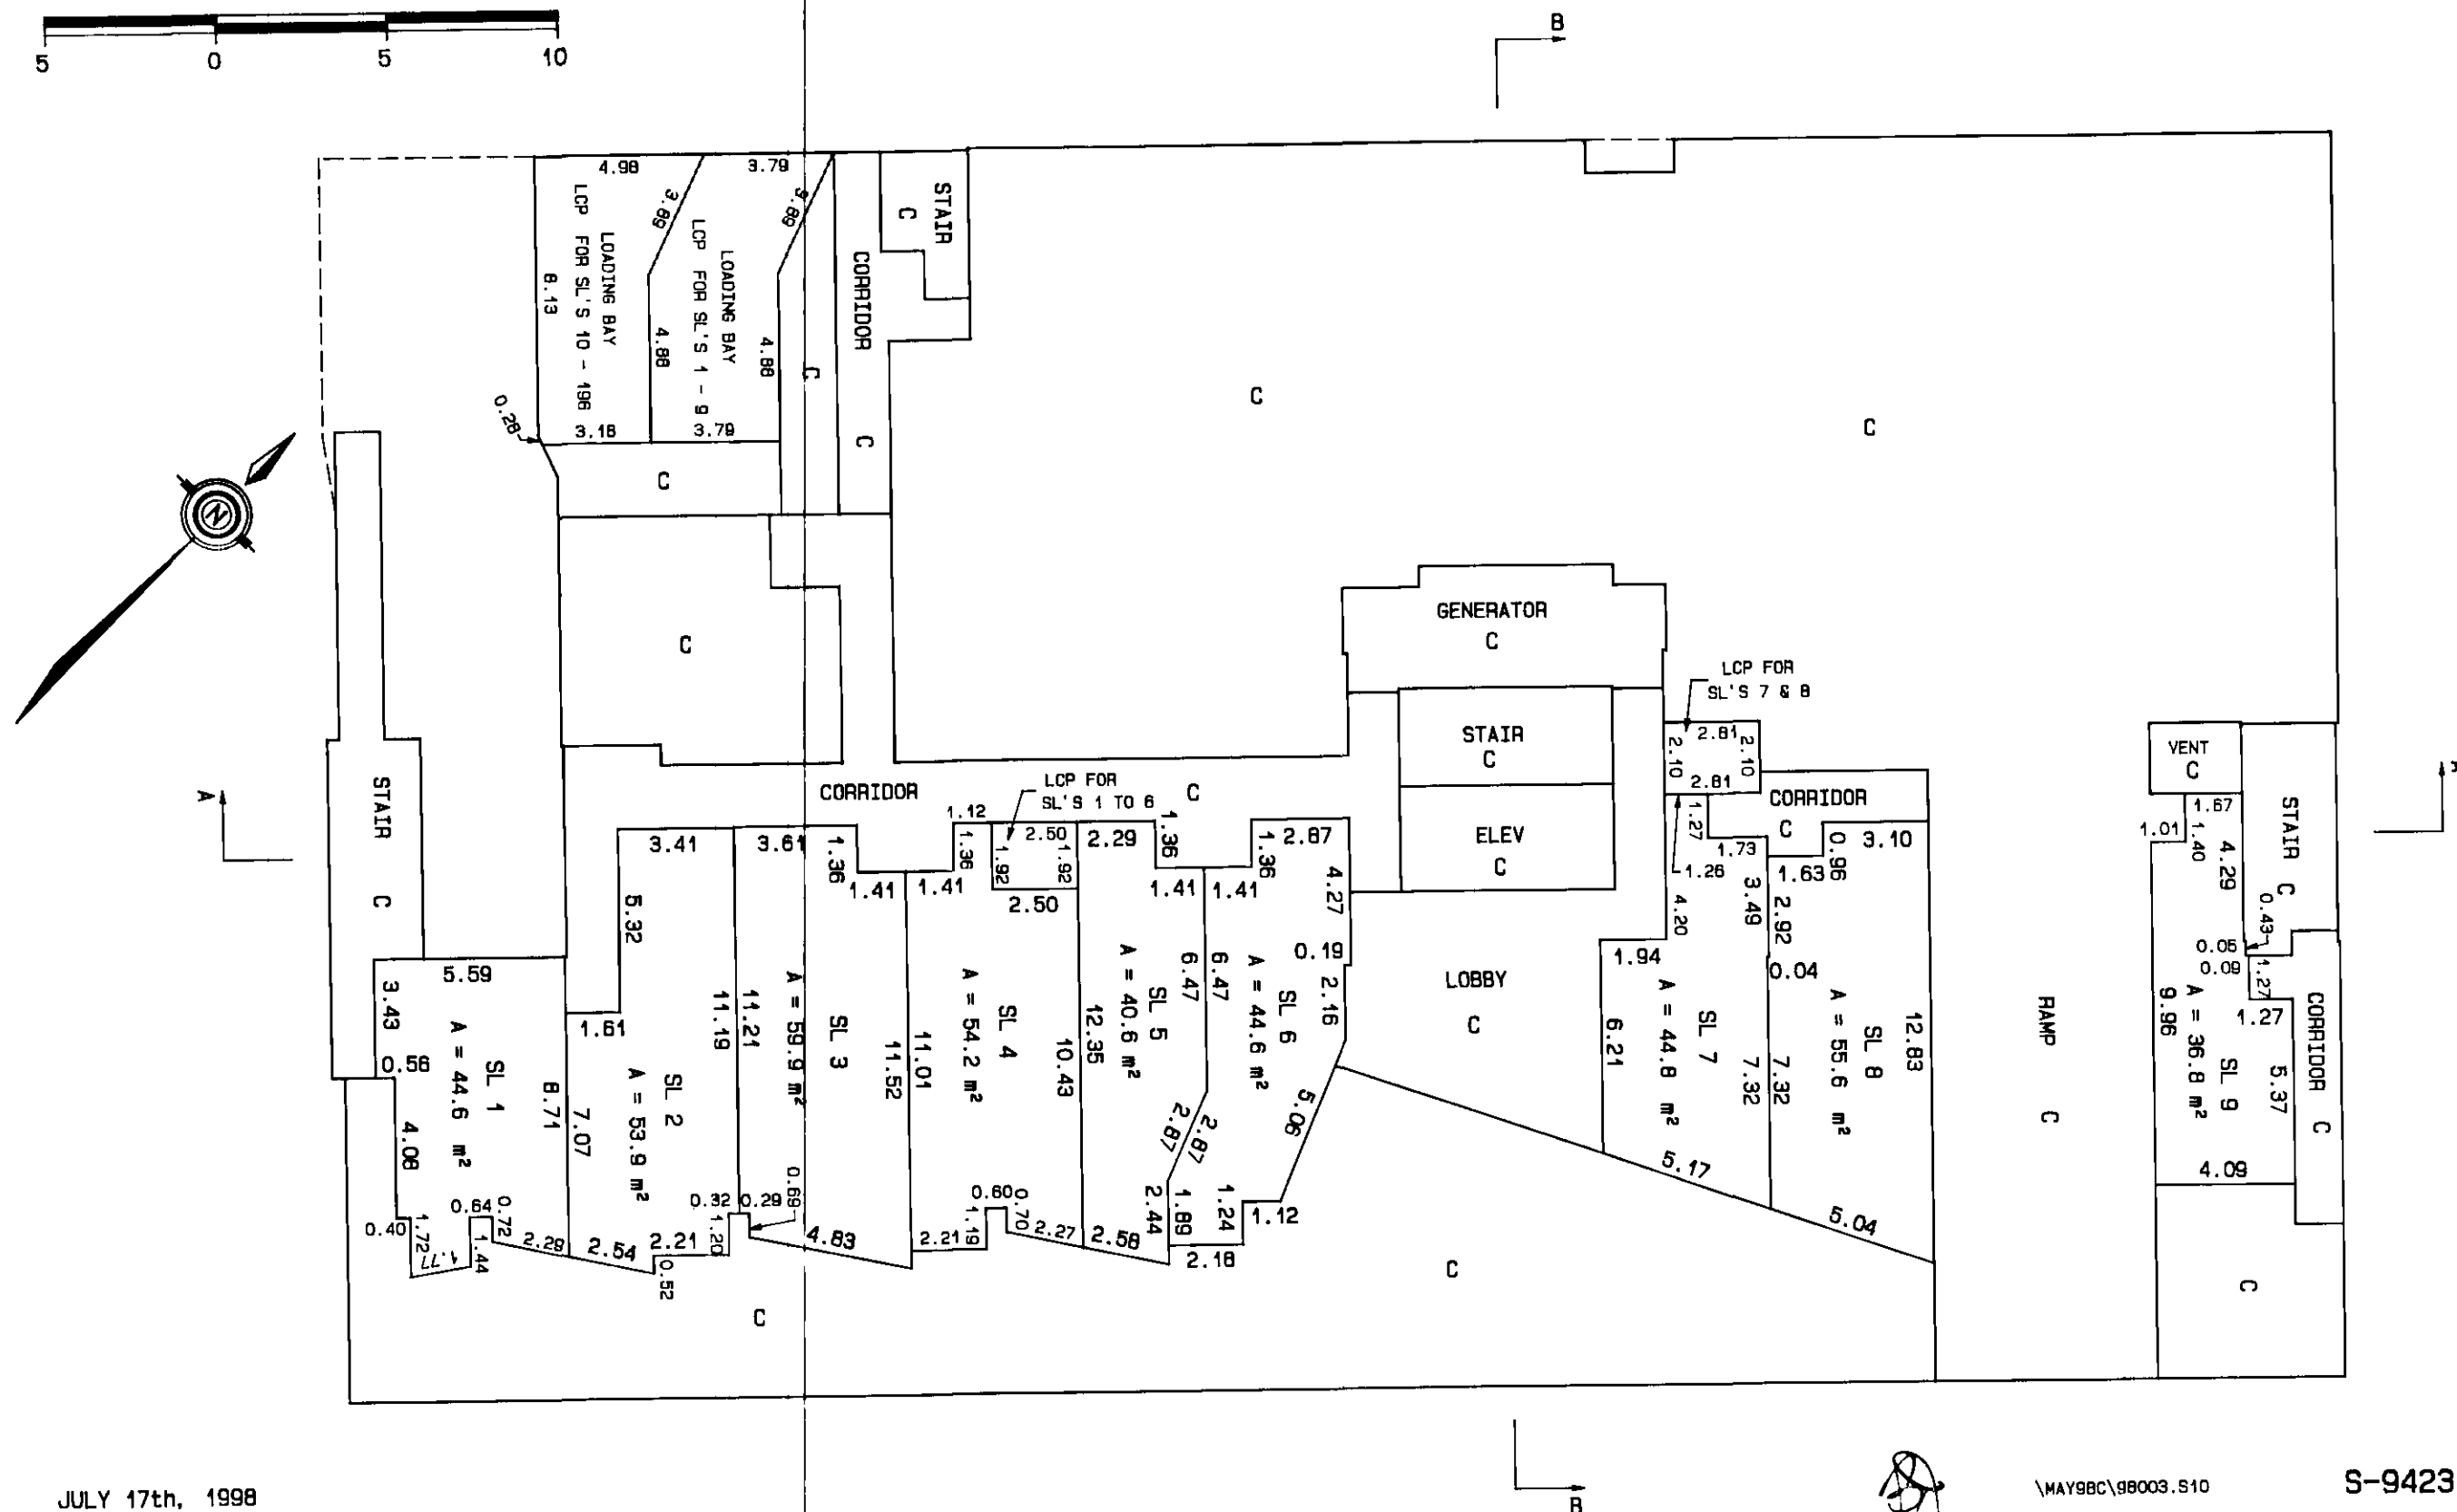

JULY 17th, 1998

\MAY98C\98003.S10

S-9423

SECOND FLOOR

SCALE : 1 : 200


ALL DISTANCES SHOWN ARE IN METRES



SHEET 11 OF 41 SHEETS.

STRATA PLAN LMS 3440

OUTLINE OF PARKING LEVEL P1A

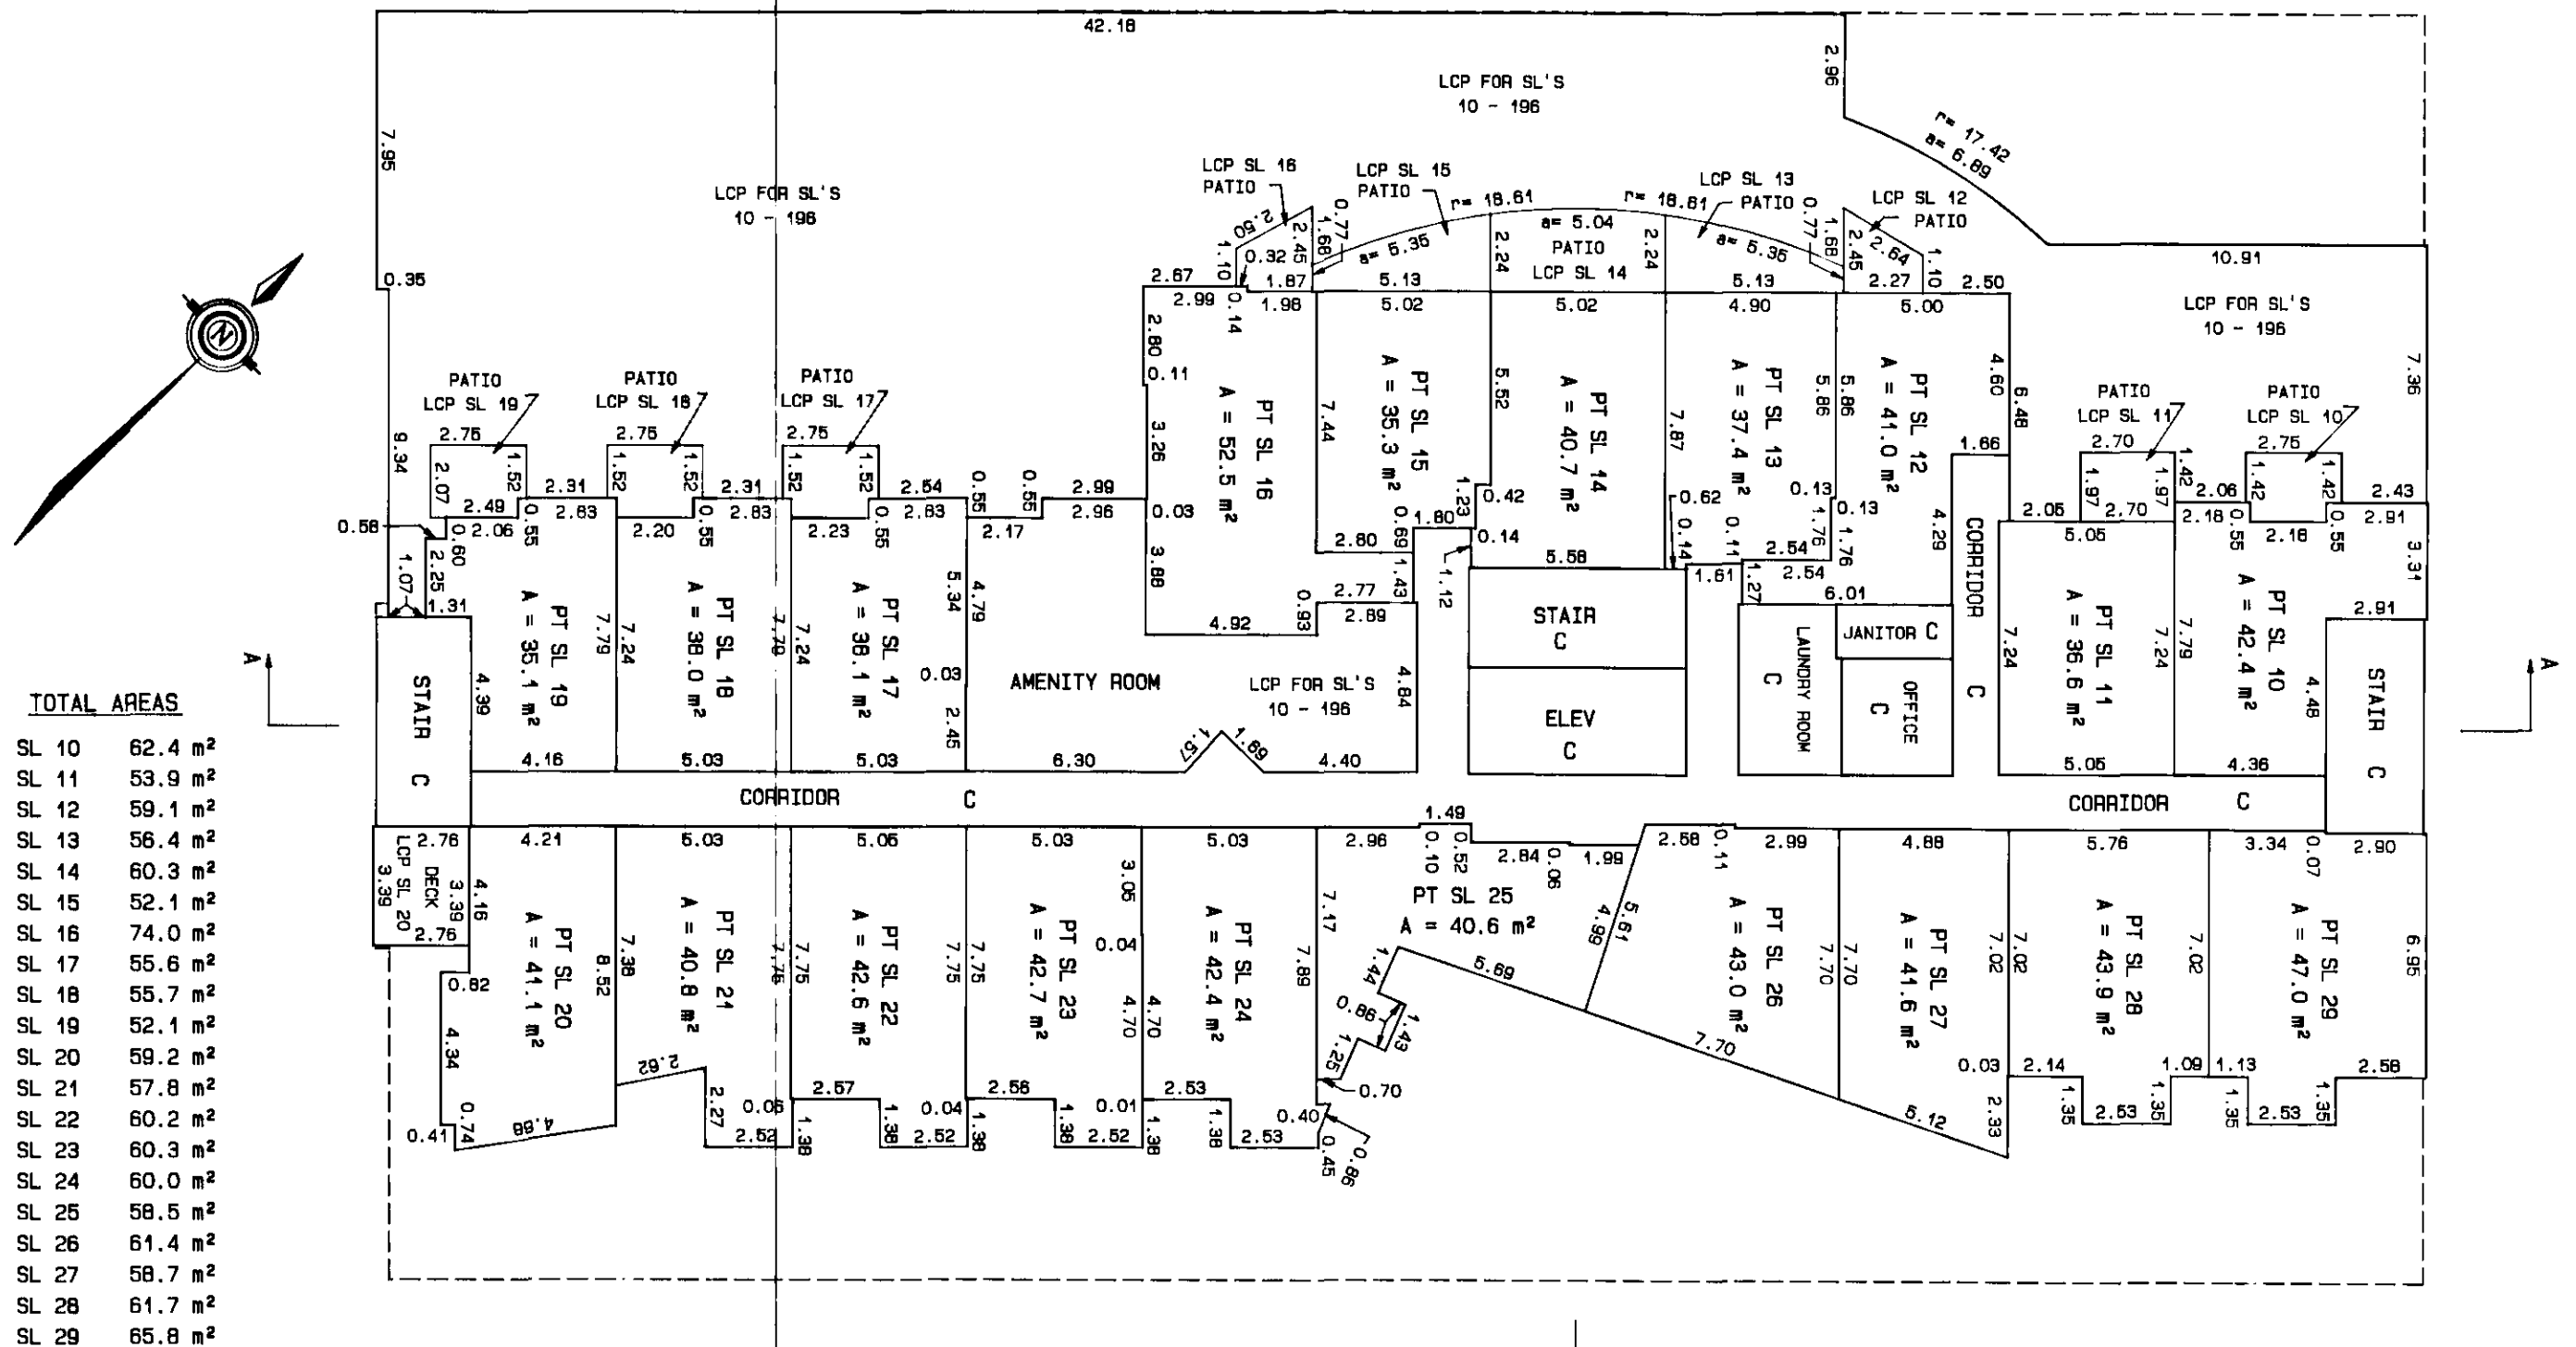

TOTAL AREAS

SL 10	62.4 m²
SL 11	53.9 m²
SL 12	59.1 m²
SL 13	56.4 m²
SL 14	60.3 m²
SL 15	52.1 m²
SL 16	74.0 m²
SL 17	55.6 m²
SL 18	55.7 m²
SL 19	52.1 m²
SL 20	59.2 m²
SL 21	57.8 m²
SL 22	60.2 m²
SL 23	60.3 m²
SL 24	60.0 m²
SL 25	58.5 m²
SL 26	61.4 m²
SL 27	58.7 m²
SL 28	61.7 m²
SL 29	65.8 m²

JULY 17th, 1998

\\MAY98C\98003.S11

S-9423

SECOND FLOOR LOFTS



SCALE : 1 : 200

ALL DISTANCES SHOWN ARE IN METRES



SHEET 12 OF 41 SHEETS.

STRATA PLAN
LMS 3440

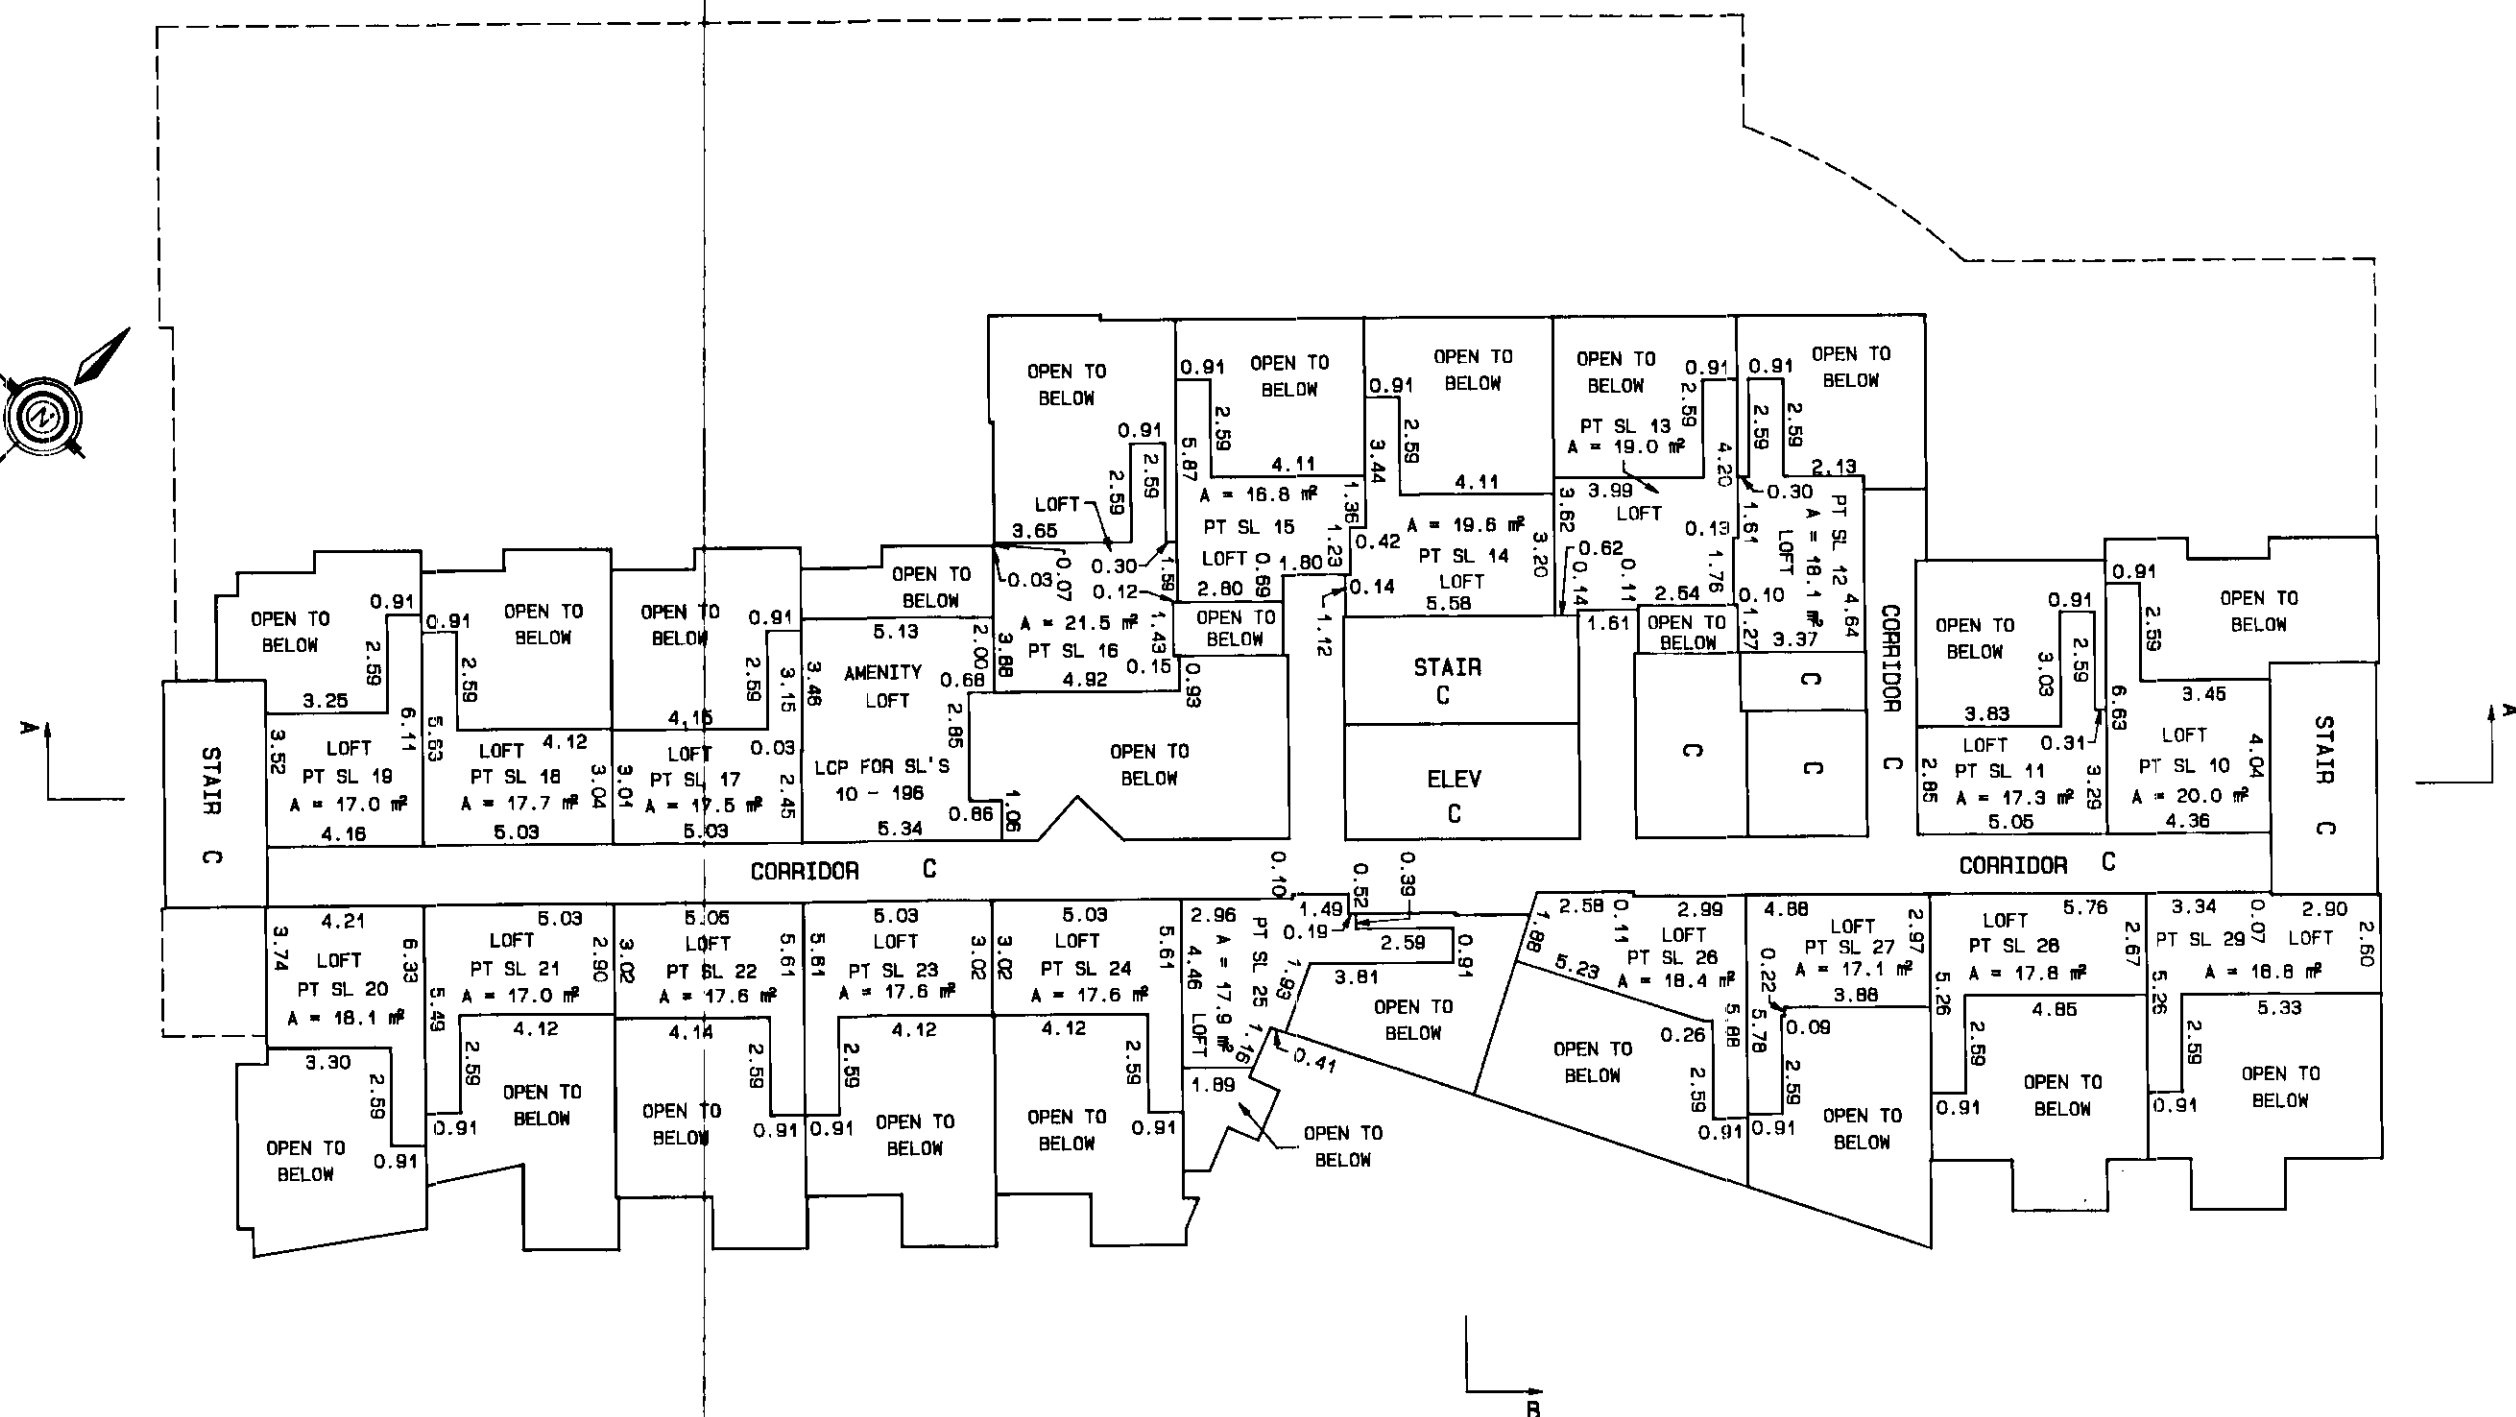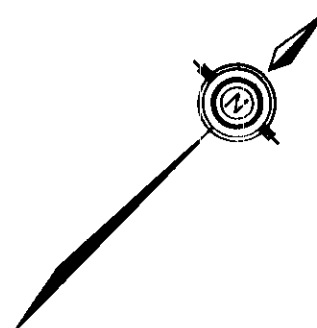

JULY 17th, 1998


\MAY98C\98003.S12

S-9423

THIRD FLOOR


SCALE : 1 : 200

ALL DISTANCES SHOWN ARE IN METRES

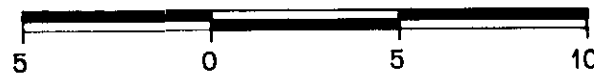


TOTAL AREAS

SL 30	66.5 m ²	SL 41	56.2 m ²
SL 31	59.8 m ²	SL 42	56.8 m ²
SL 32	66.3 m ²	SL 43	59.9 m ²
SL 33	61.2 m ²	SL 44	59.6 m ²
SL 34	75.4 m ²	SL 45	59.3 m ²
SL 35	57.7 m ²	SL 46	61.4 m ²
SL 36	74.6 m ²	SL 47	68.2 m ²
SL 37	60.9 m ²	SL 48	60.2 m ²
SL 38	60.0 m ²	SL 49	58.6 m ²
SL 39	60.0 m ²	SL 50	61.3 m ²
SL 40	56.4 m ²	SL 51	63.5 m ²

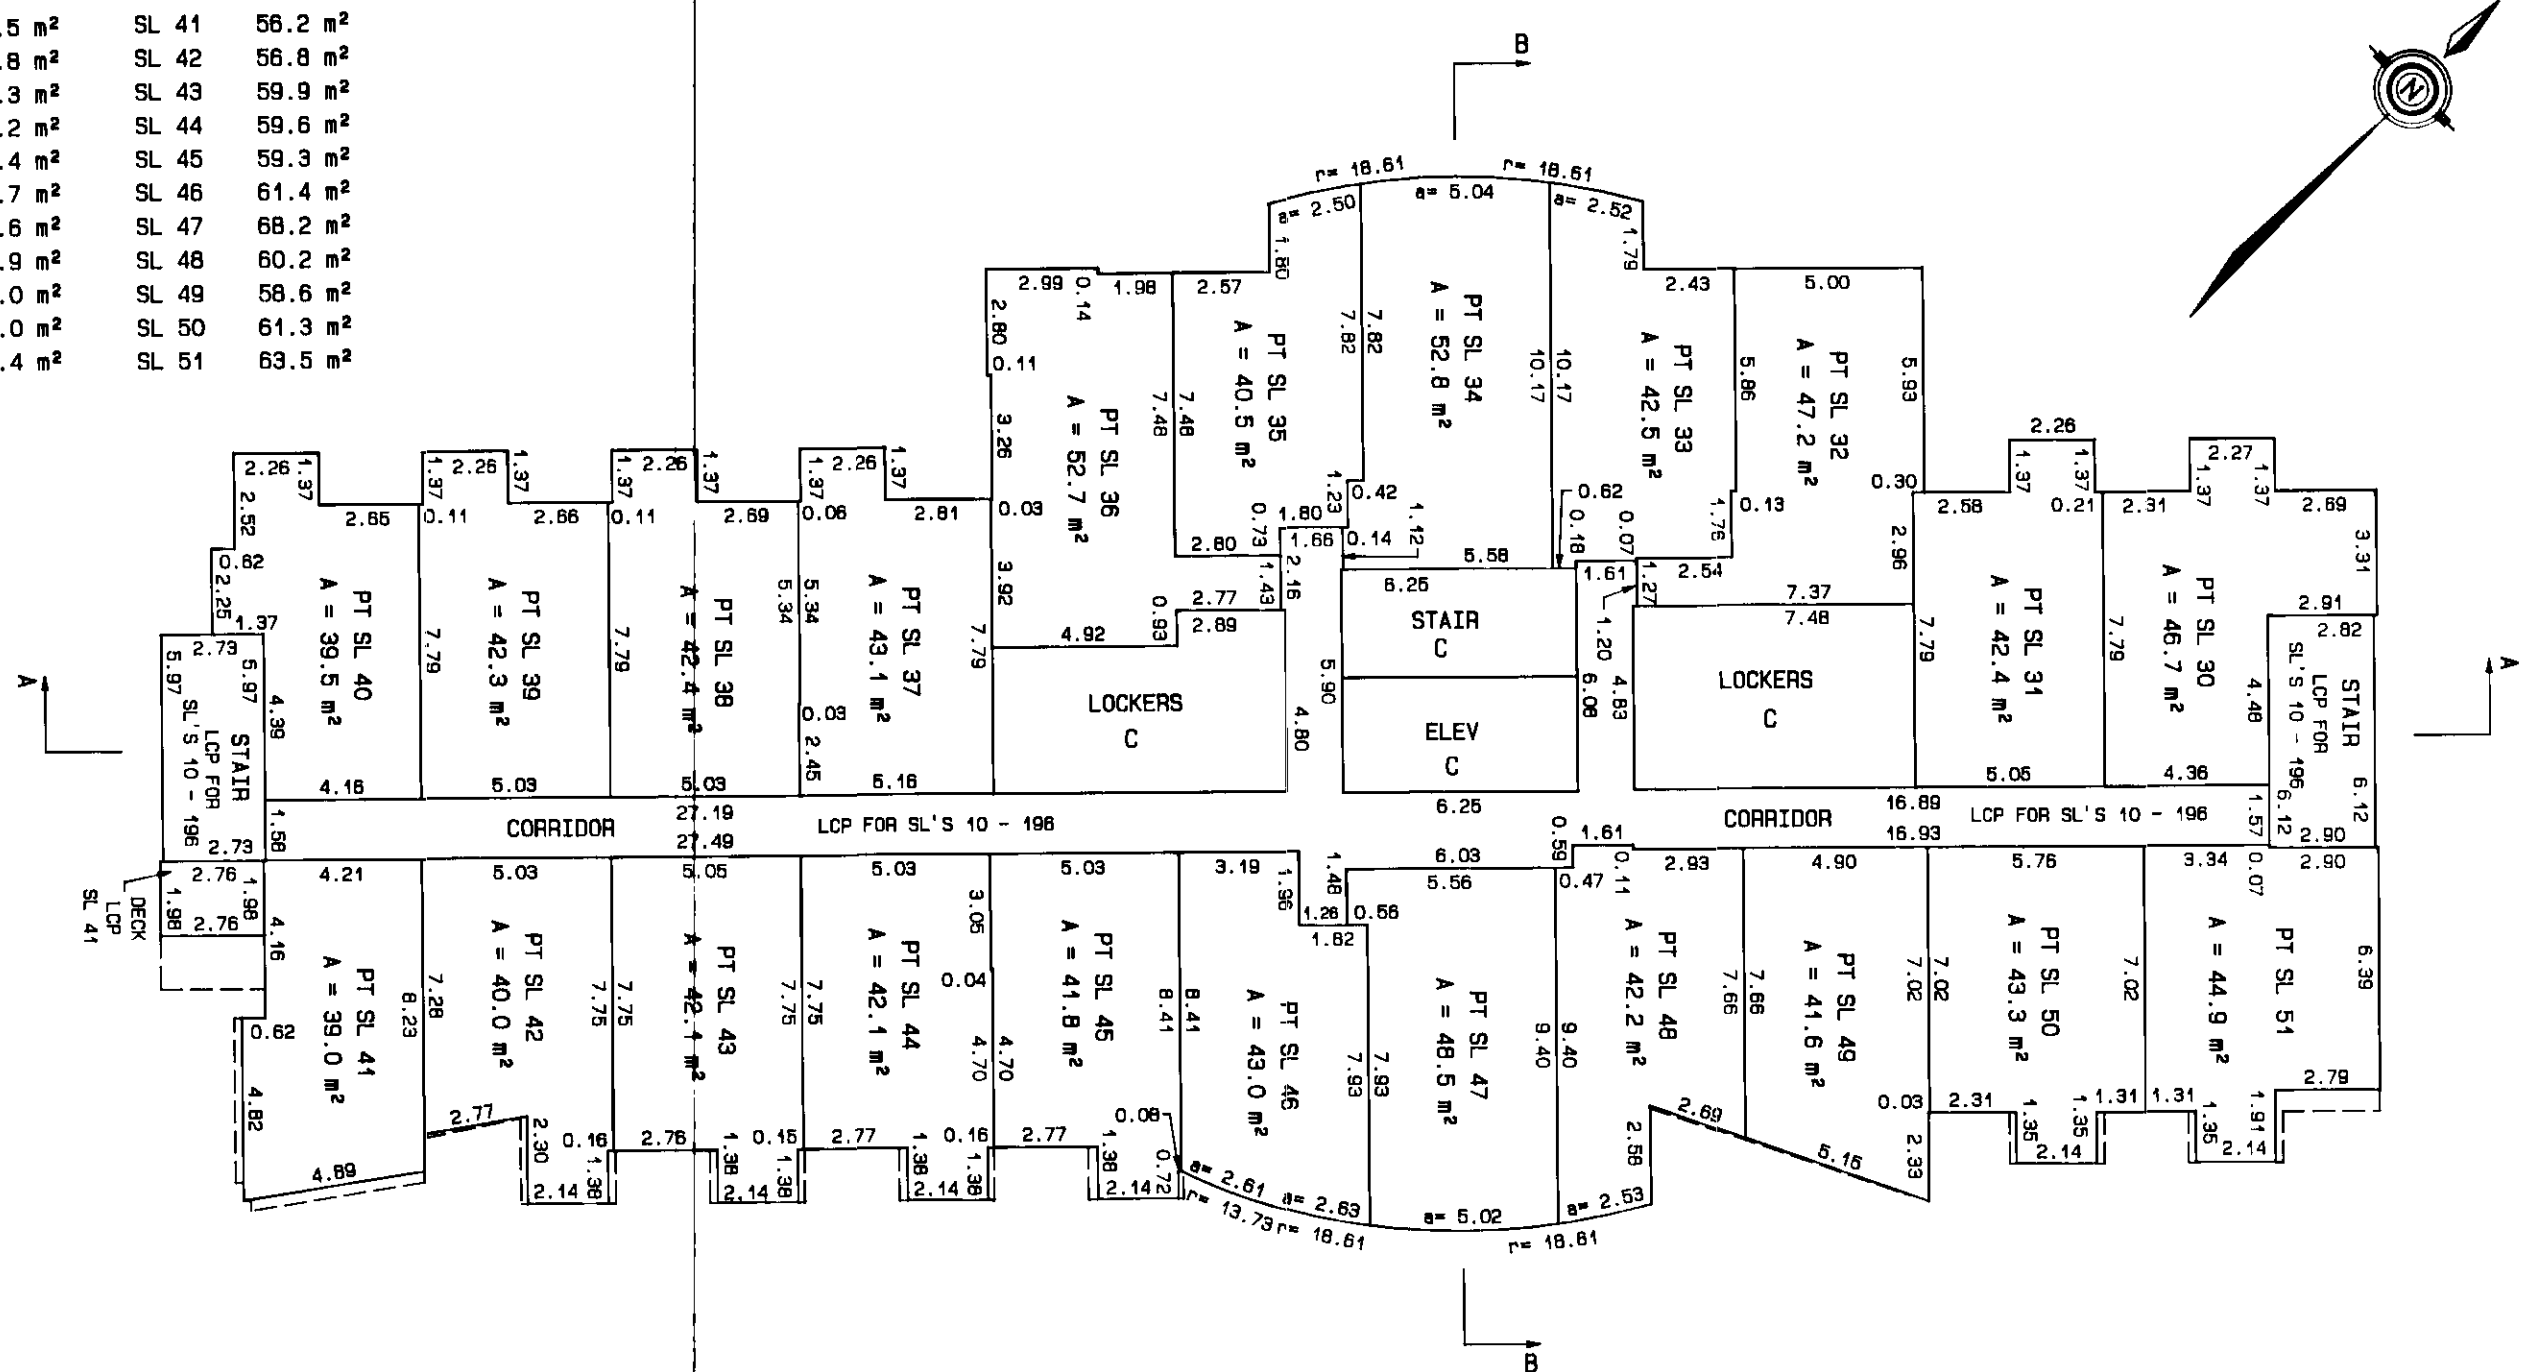

SHEET 13 OF 41 SHEETS.

STRATA PLAN
LMS 3440

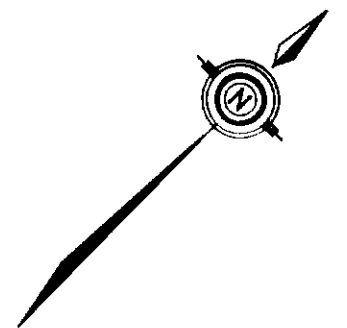

JULY 17th, 1998


\\MAY98C\98003.S13

S-9423

THIRD FLOOR LOFTS


SCALE : 1 : 200

ALL DISTANCES SHOWN ARE IN METRES

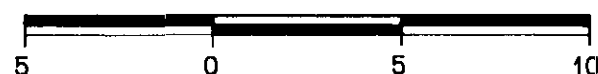

SHEET 14 OF 41 SHEETS.

STRATA PLAN
LMS 3440

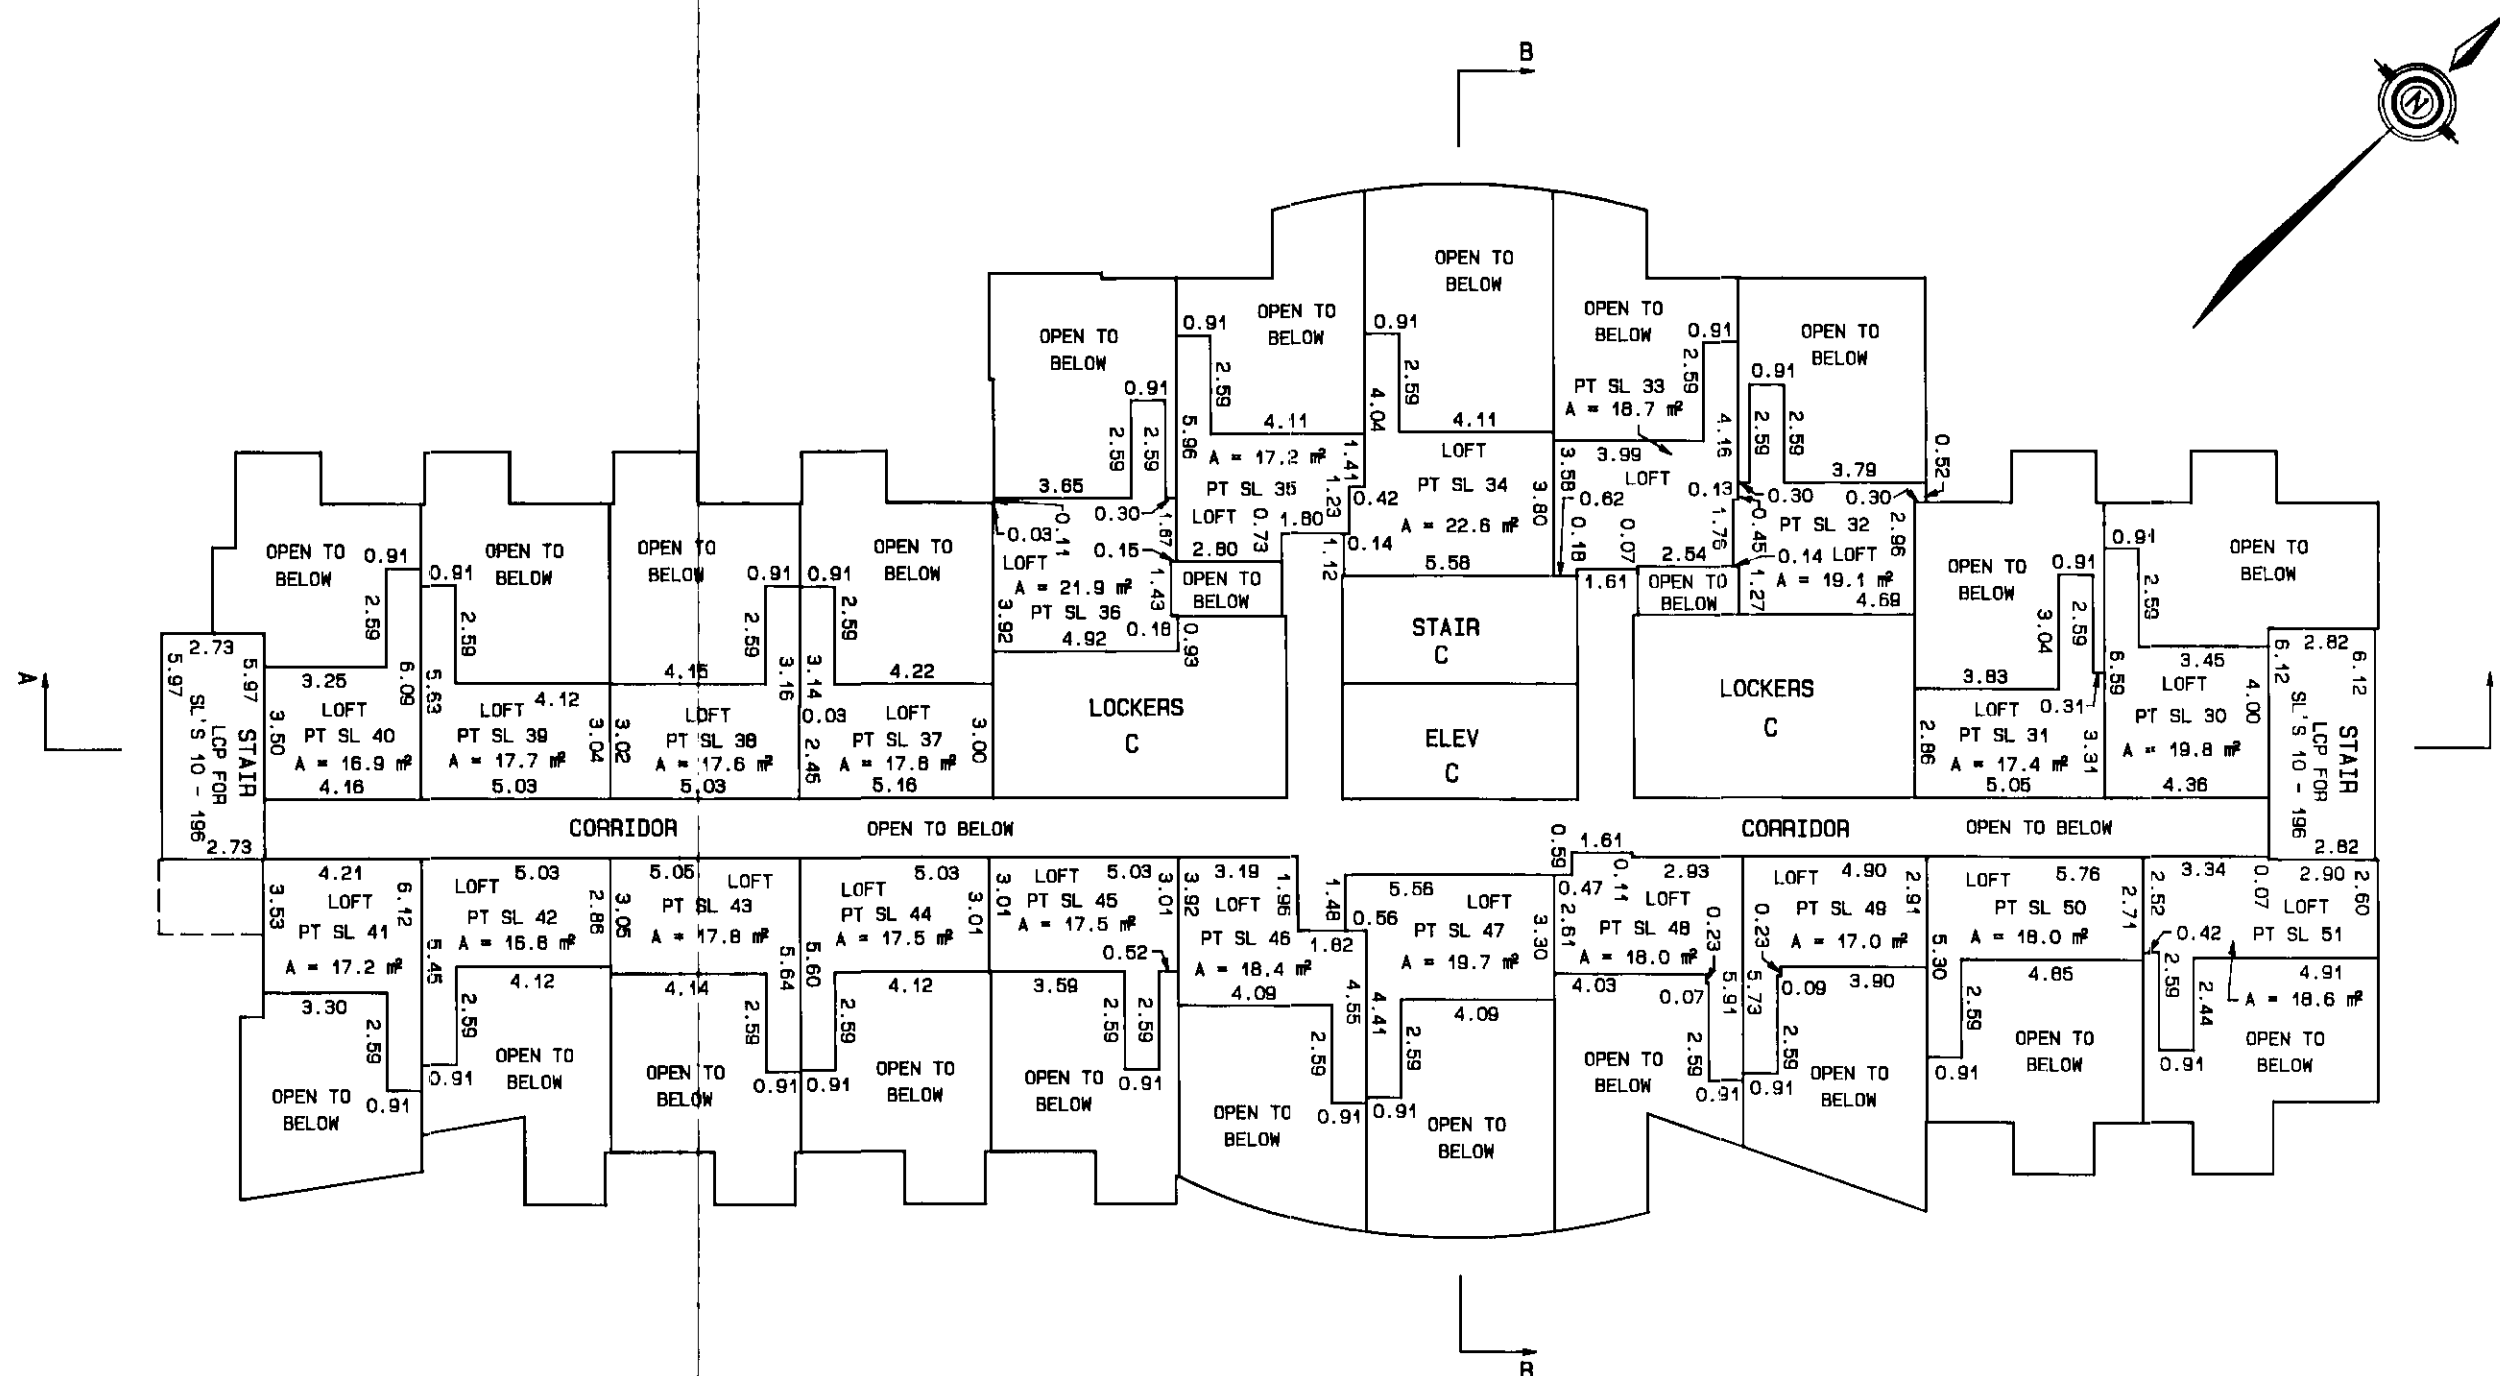

JULY 17th, 1998

\\MAY98C\98009.S14

S-9423

FOURTH FLOOR

SCALE : 1 : 200

ALL DISTANCES SHOWN ARE IN METRES




SHEET 15 OF 41 SHEETS.

STRATA PLAN LMS

TOTAL AREAS

SL 52	59.3 m ²	SL 62	50.7 m ²
SL 53	54.0 m ²	SL 63	56.4 m ²
SL 54	66.3 m ²	SL 64	51.4 m ²
SL 55	61.5 m ²	SL 65	65.0 m ²
SL 56	75.4 m ²	SL 66	63.7 m ²
SL 57	57.9 m ²	SL 67	69.6 m ²
SL 58	74.5 m ²	SL 68	68.8 m ²
SL 59	54.6 m ²	SL 69	60.4 m ²
SL 60	54.3 m ²	SL 70	59.2 m ²
SL 61	54.3 m ²	SL 71	55.9 m ²
		SL 72	58.9 m ²

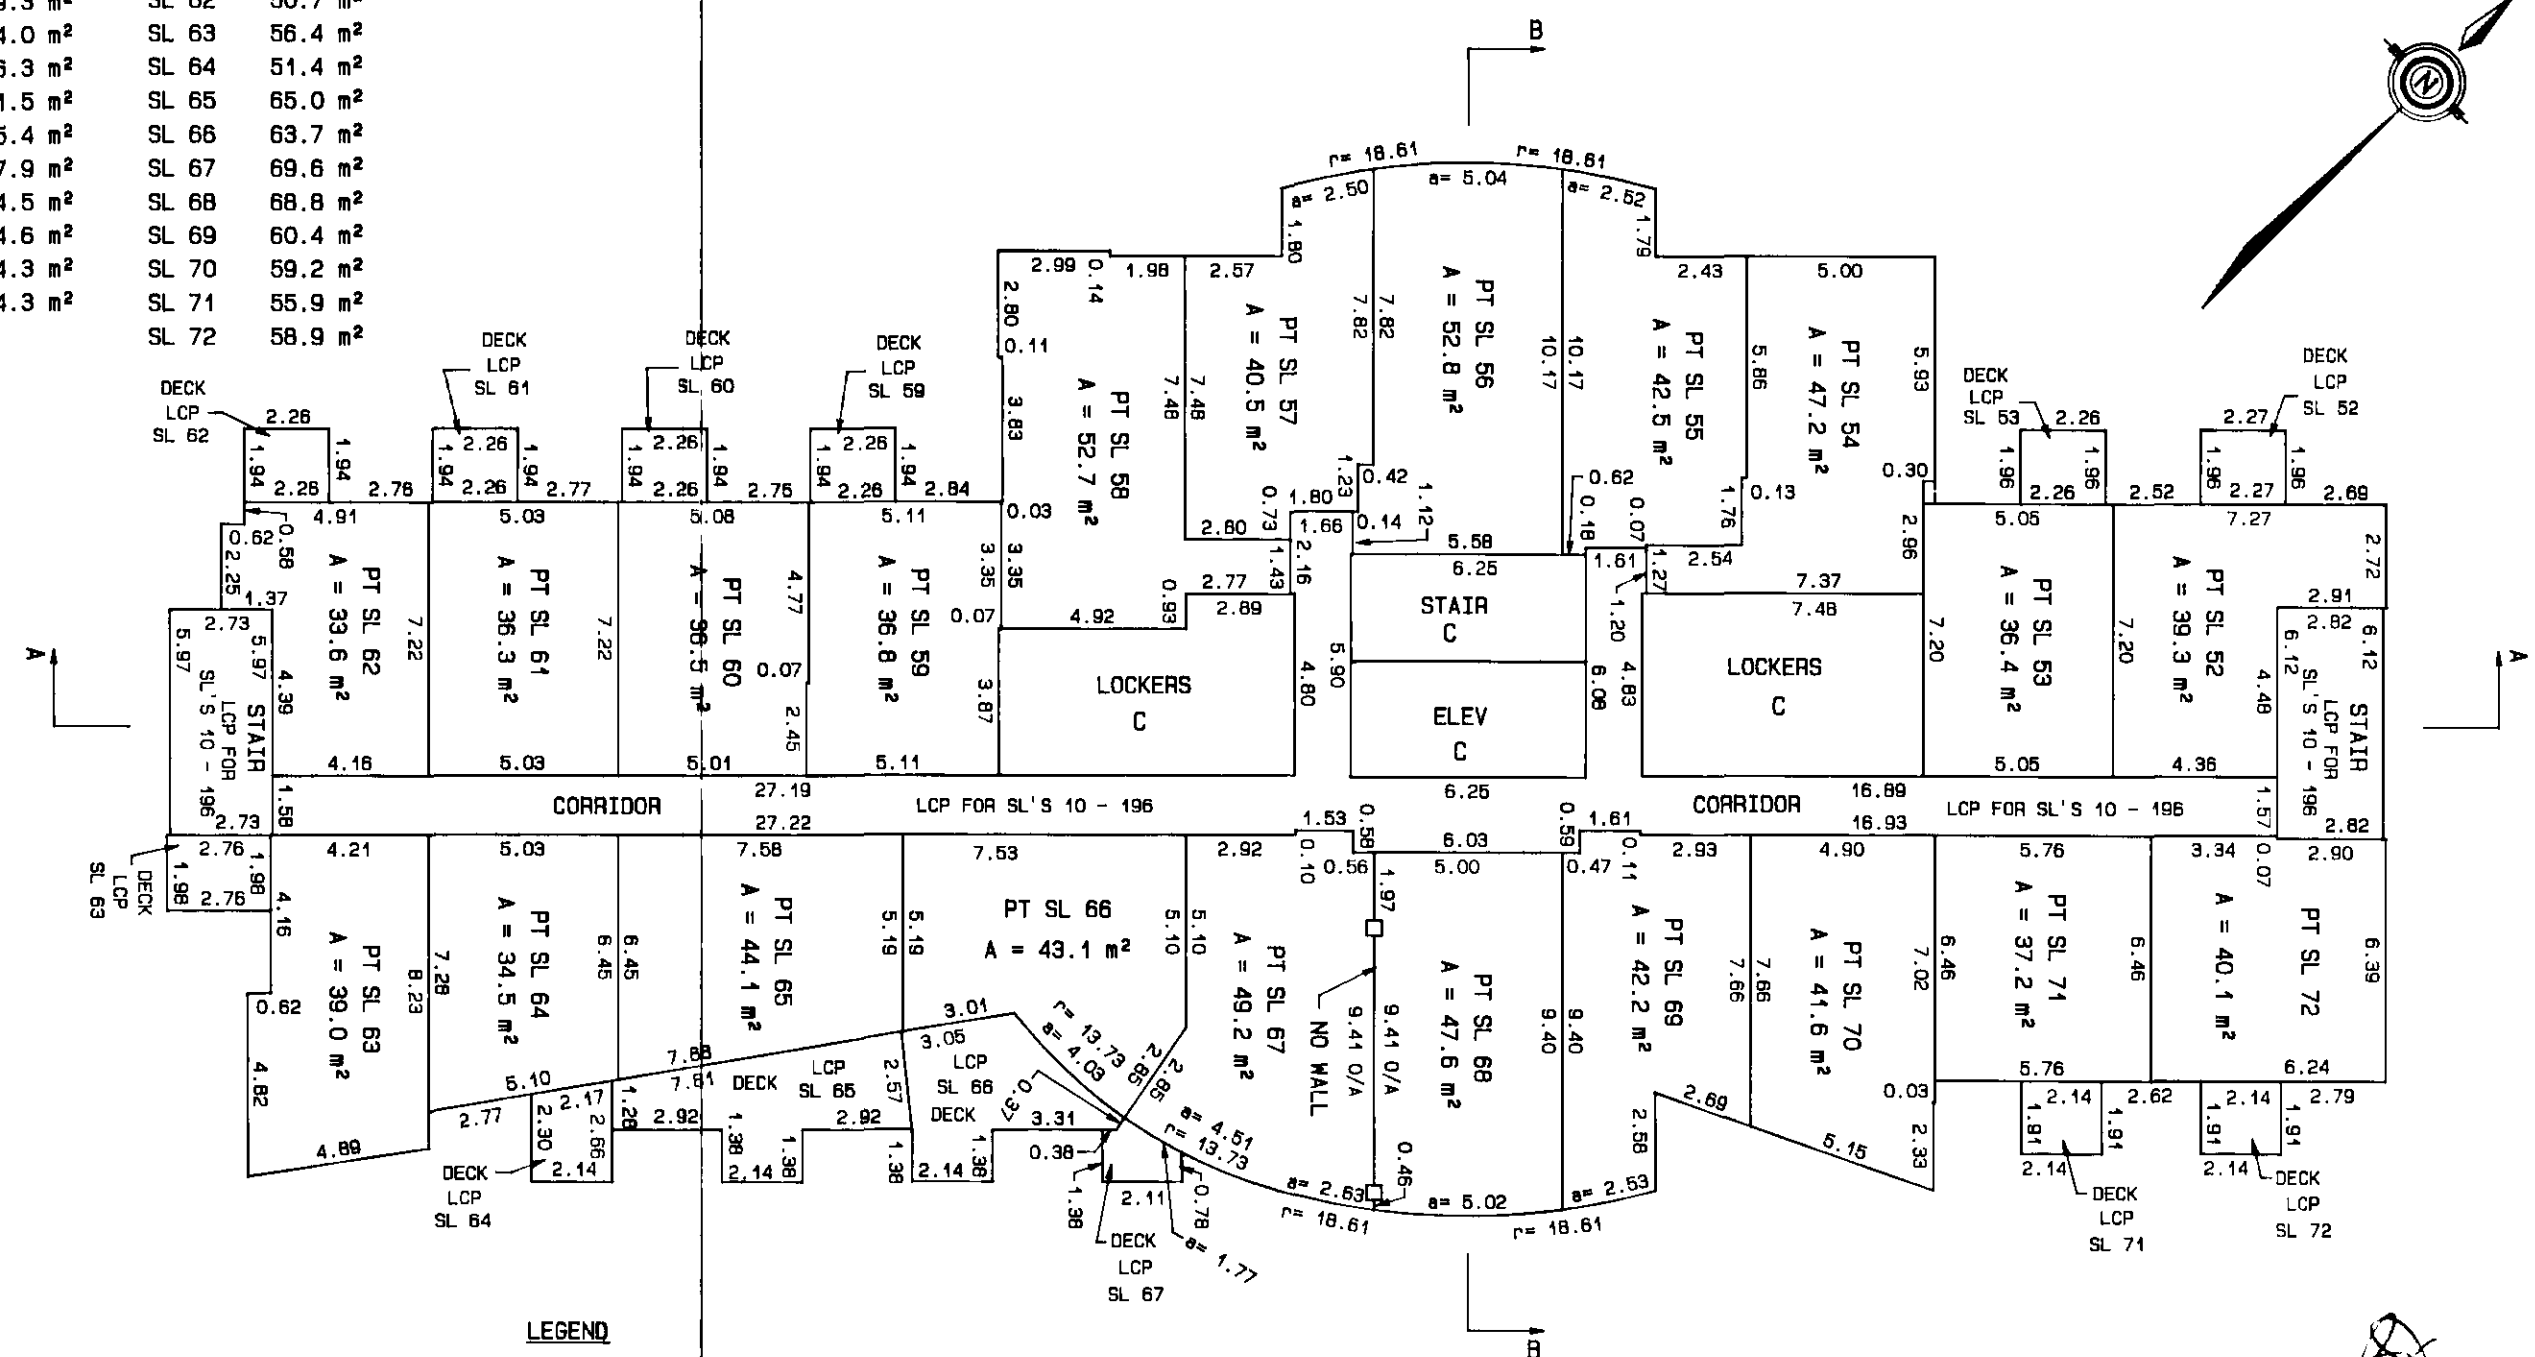

LEGEND

□ DENOTES LEAD PLUG SET

JULY 17th, 1998

\\MAY98C\98003.S15

S-9423

FOURTH FLOOR LOFTS


SCALE : 1 : 200

ALL DISTANCES SHOWN ARE IN METRES



SHEET 16 OF 41 SHEETS.

STRATA PLAN LMS

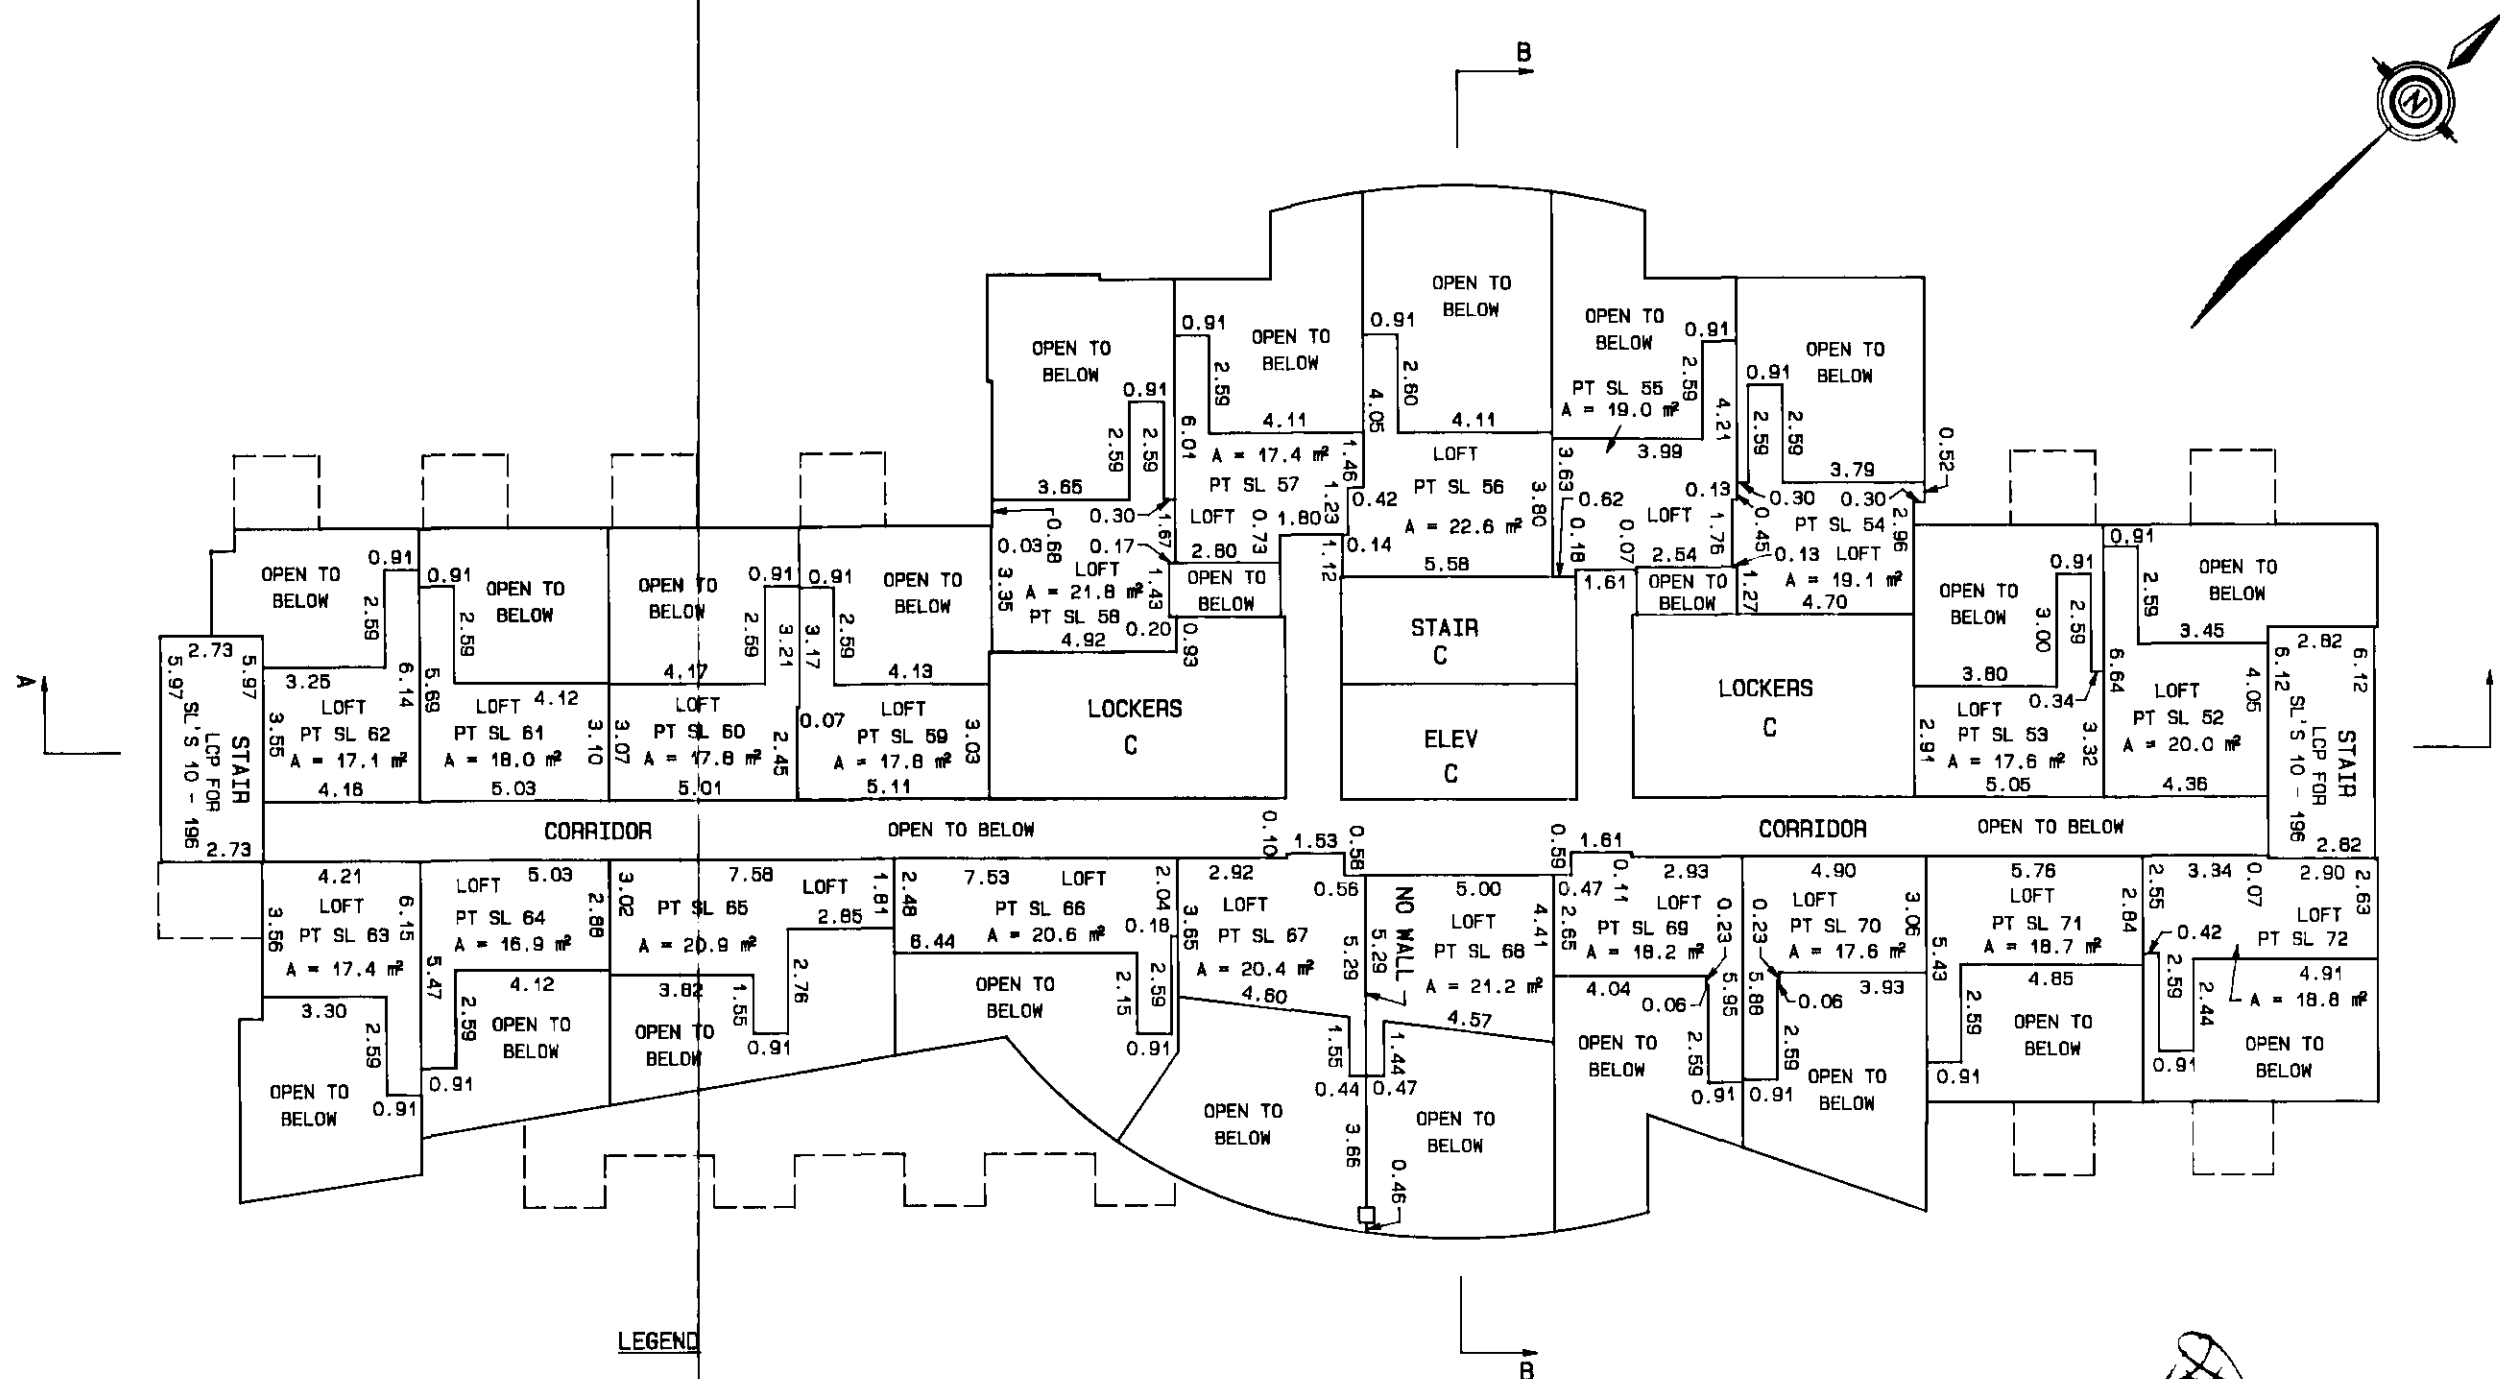

LEGEND

□ DENOTES LEAD PLUG SET

JULY 17th, 1998


\\MAY98C\98003.S16

S-9423

FIFTH FLOOR

SCALE : 1 : 200

ALL DISTANCES SHOWN ARE IN METRES

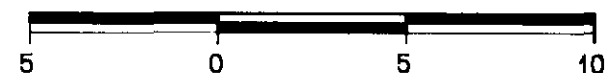


TOTAL AREAS

SL 73	55.6 m ²	SL 79	46.2 m ²
SL 74	55.0 m ²	SL 80	65.3 m ²
SL 75	65.6 m ²	SL 81	68.6 m ²
SL 76	46.6 m ²	SL 82	60.4 m ²
SL 77	51.1 m ²	SL 83	57.5 m ²
SL 78	73.6 m ²	SL 84	72.7 m ²

SHEET 17 OF 41 SHEETS.

STRATA PLAN
LMS 3440

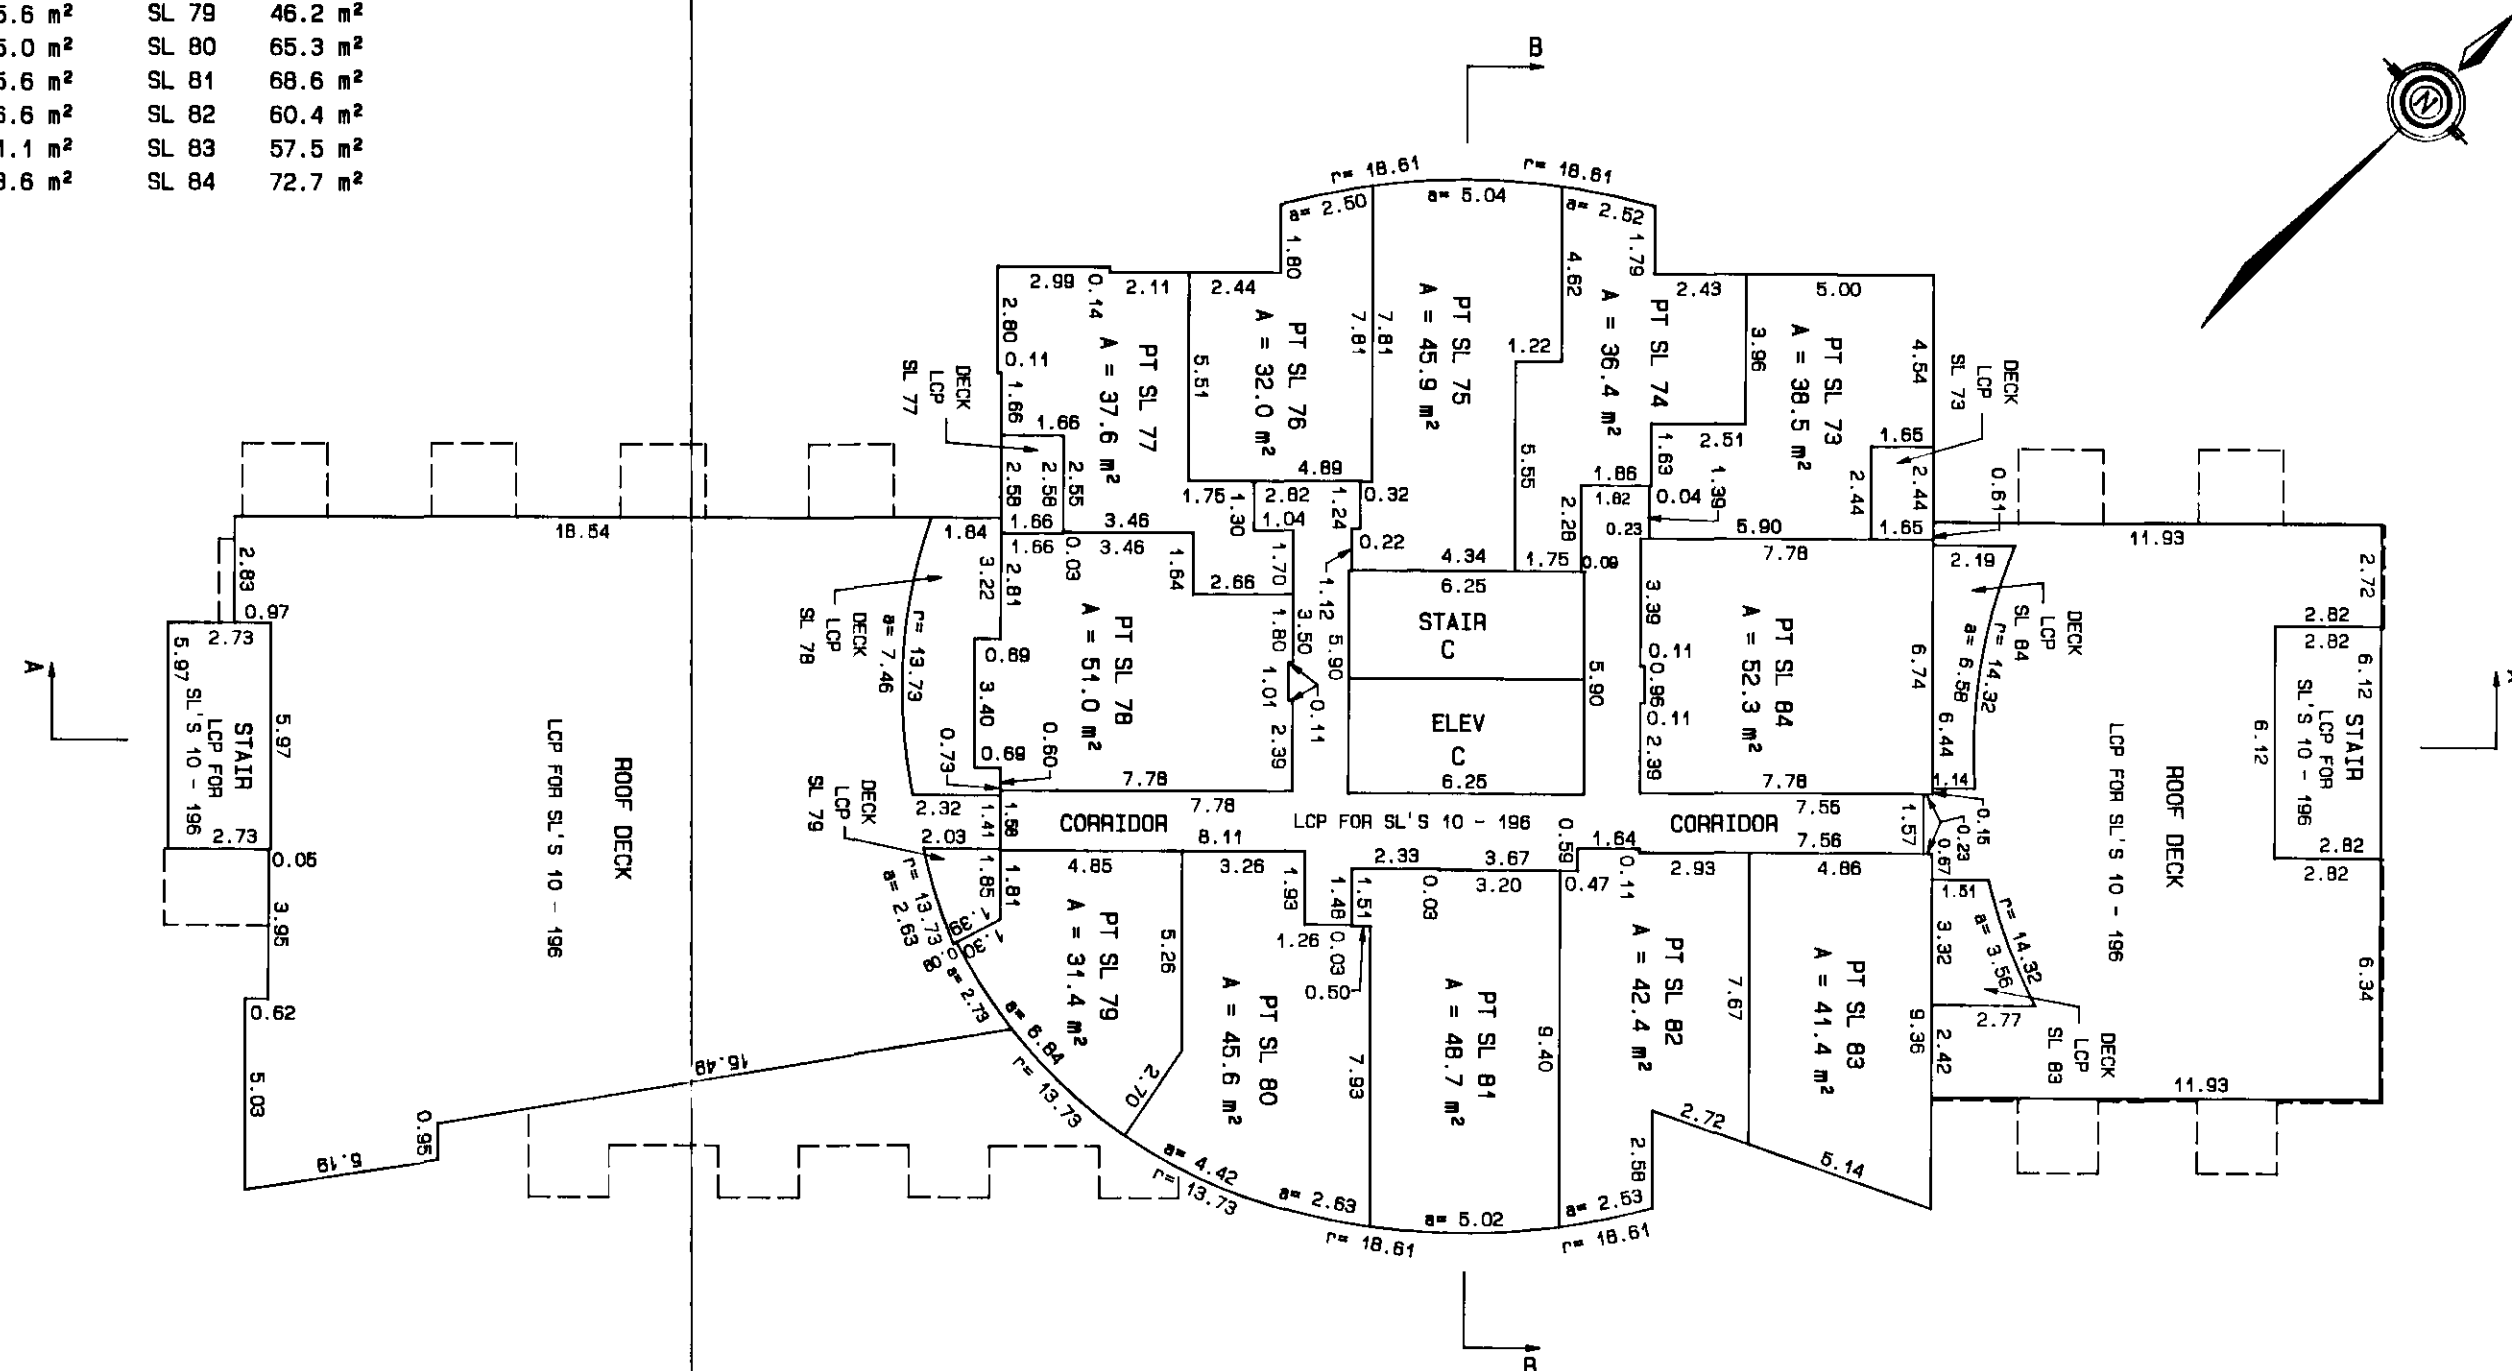

JULY 17th, 1998

AD

\MAY98C\98003.517

S-9423


FIFTH FLOOR LOFTS

SCALE : 1 : 200
ALL DISTANCES SHOWN ARE IN METRES



SHEET 18 OF 41 SHEETS.

STRATA PLAN
LMS 3440

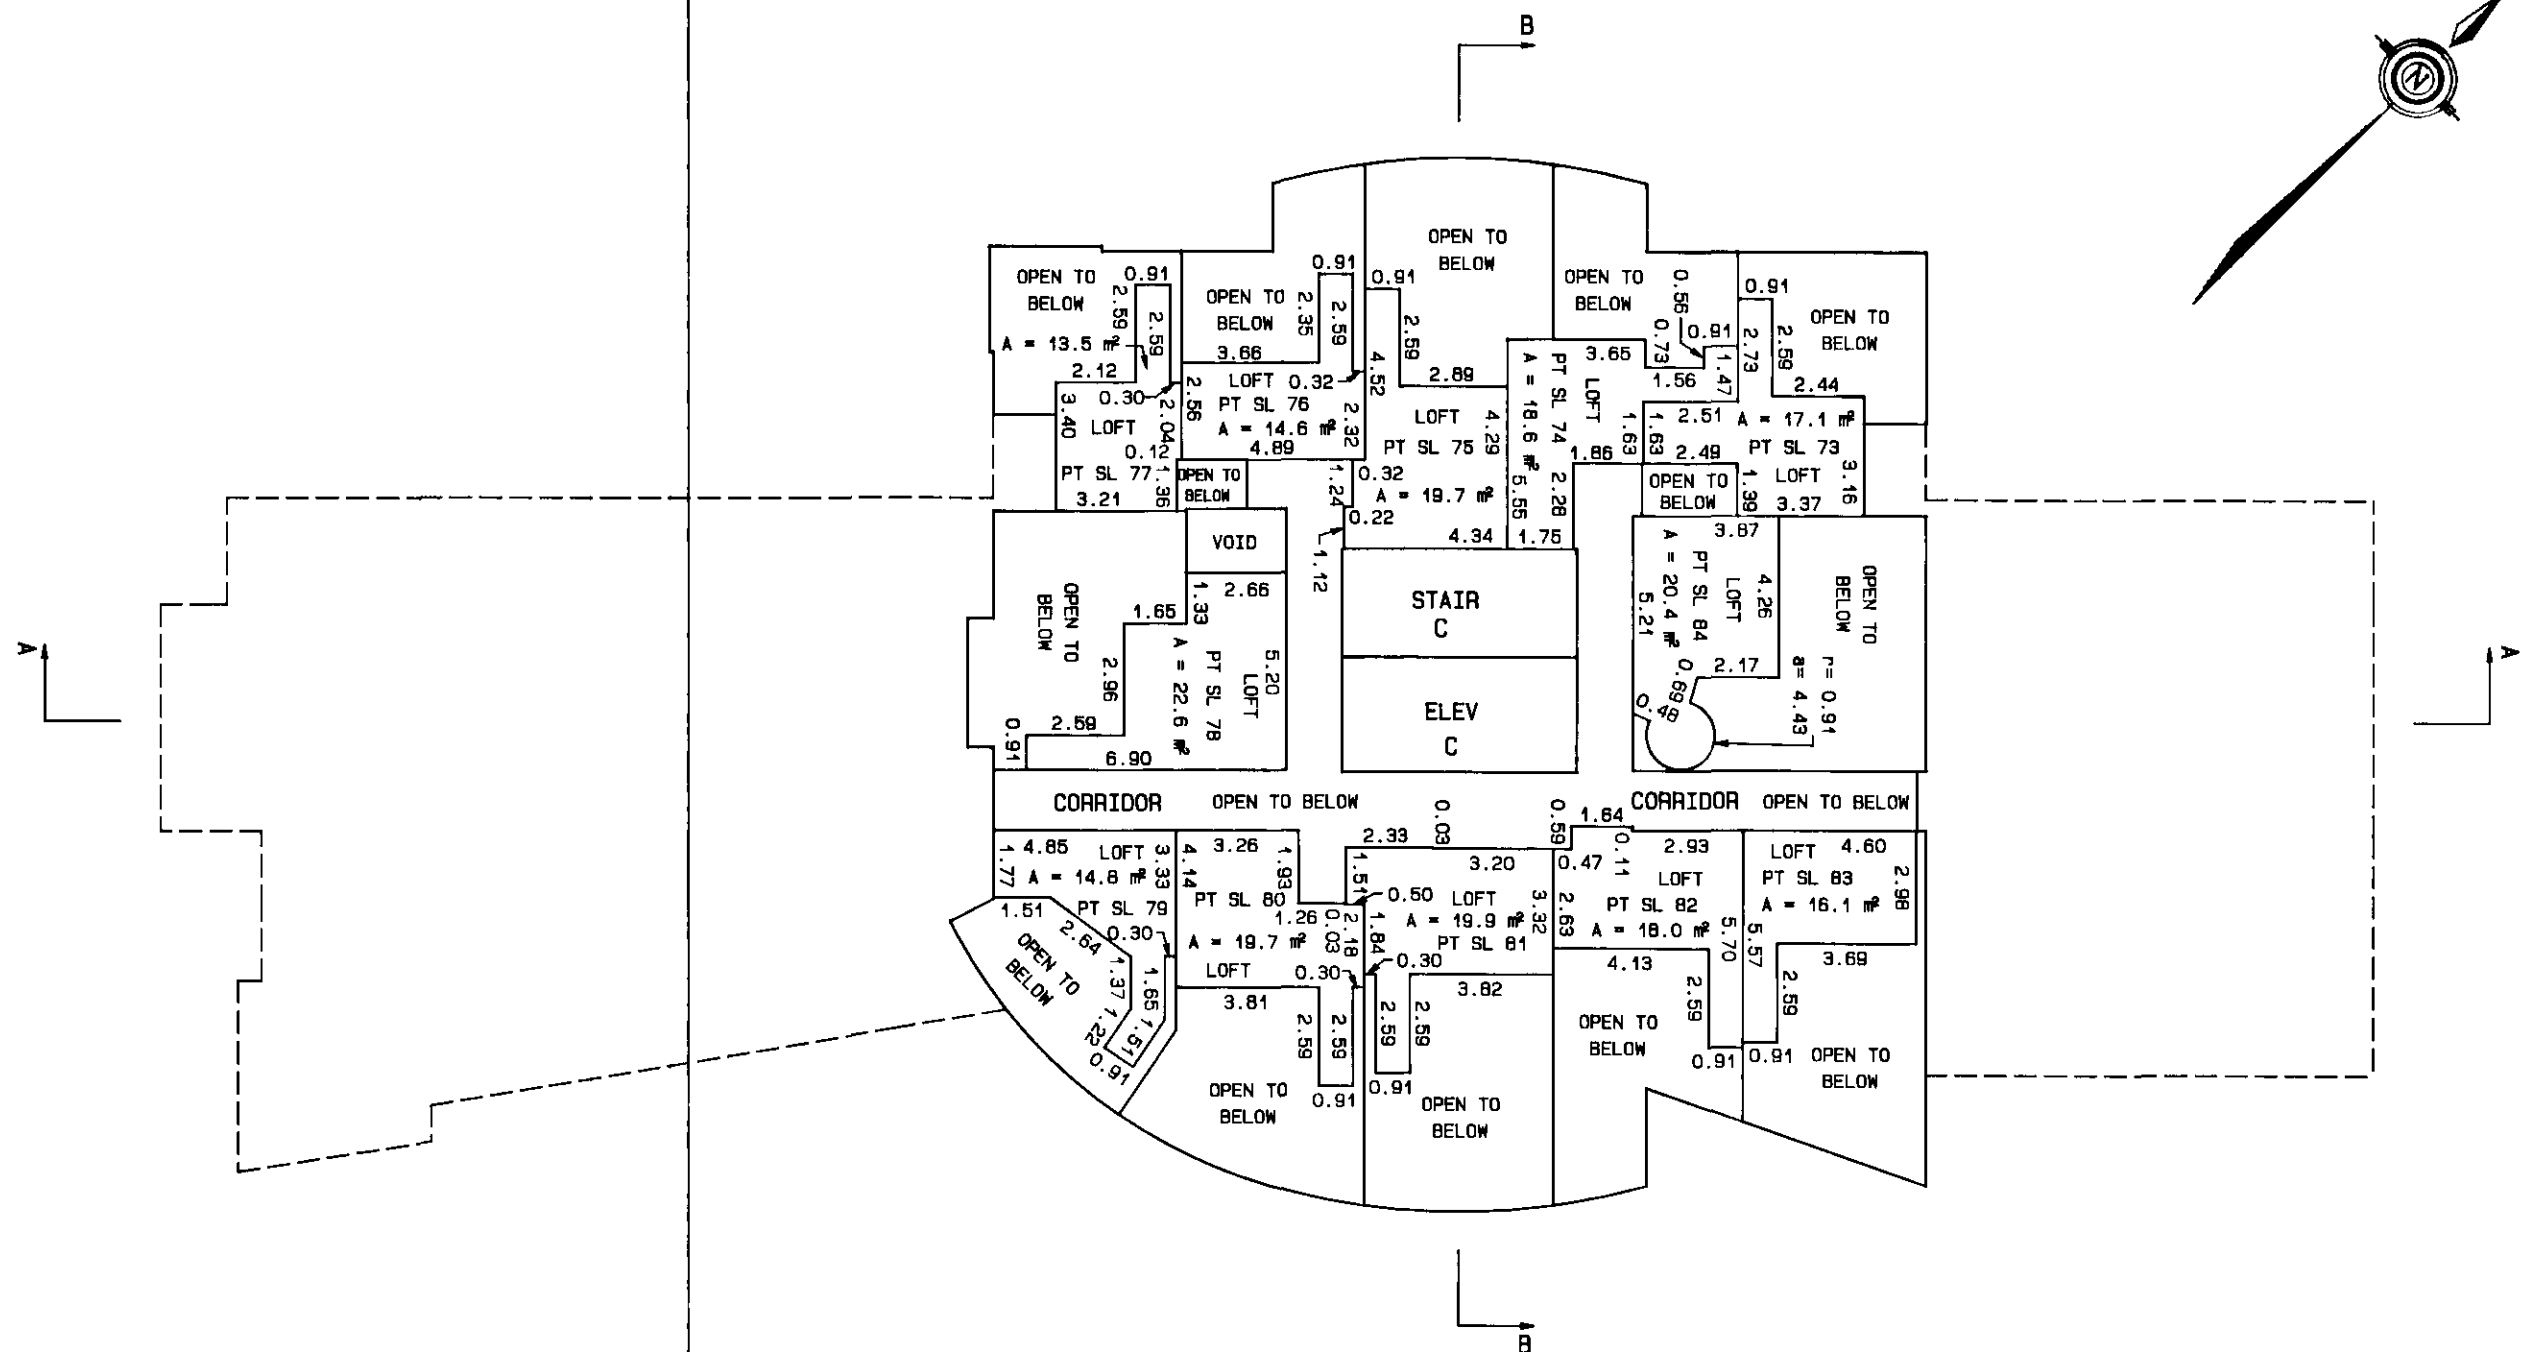

JULY 17th, 1998


MAY98C\98003.S18

S-9423

SIXTH FLOOR

SCALE : 1 : 200

ALL DISTANCES SHOWN ARE IN METRES

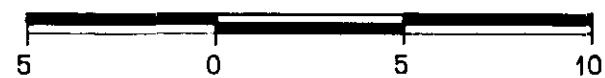


TOTAL AREAS

SL 85	56.0 m ²	SL 92	51.9 m ²
SL 86	55.2 m ²	SL 93	56.3 m ²
SL 87	65.5 m ²	SL 94	60.6 m ²
SL 88	46.7 m ²	SL 95	50.8 m ²
SL 89	51.1 m ²	SL 96	58.6 m ²
SL 90	59.0 m ²	SL 97	51.5 m ²
SL 91	59.2 m ²	SL 98	51.4 m ²

SHEET 19 OF 41 SHEETS.

STRATA PLAN
LMS 3440

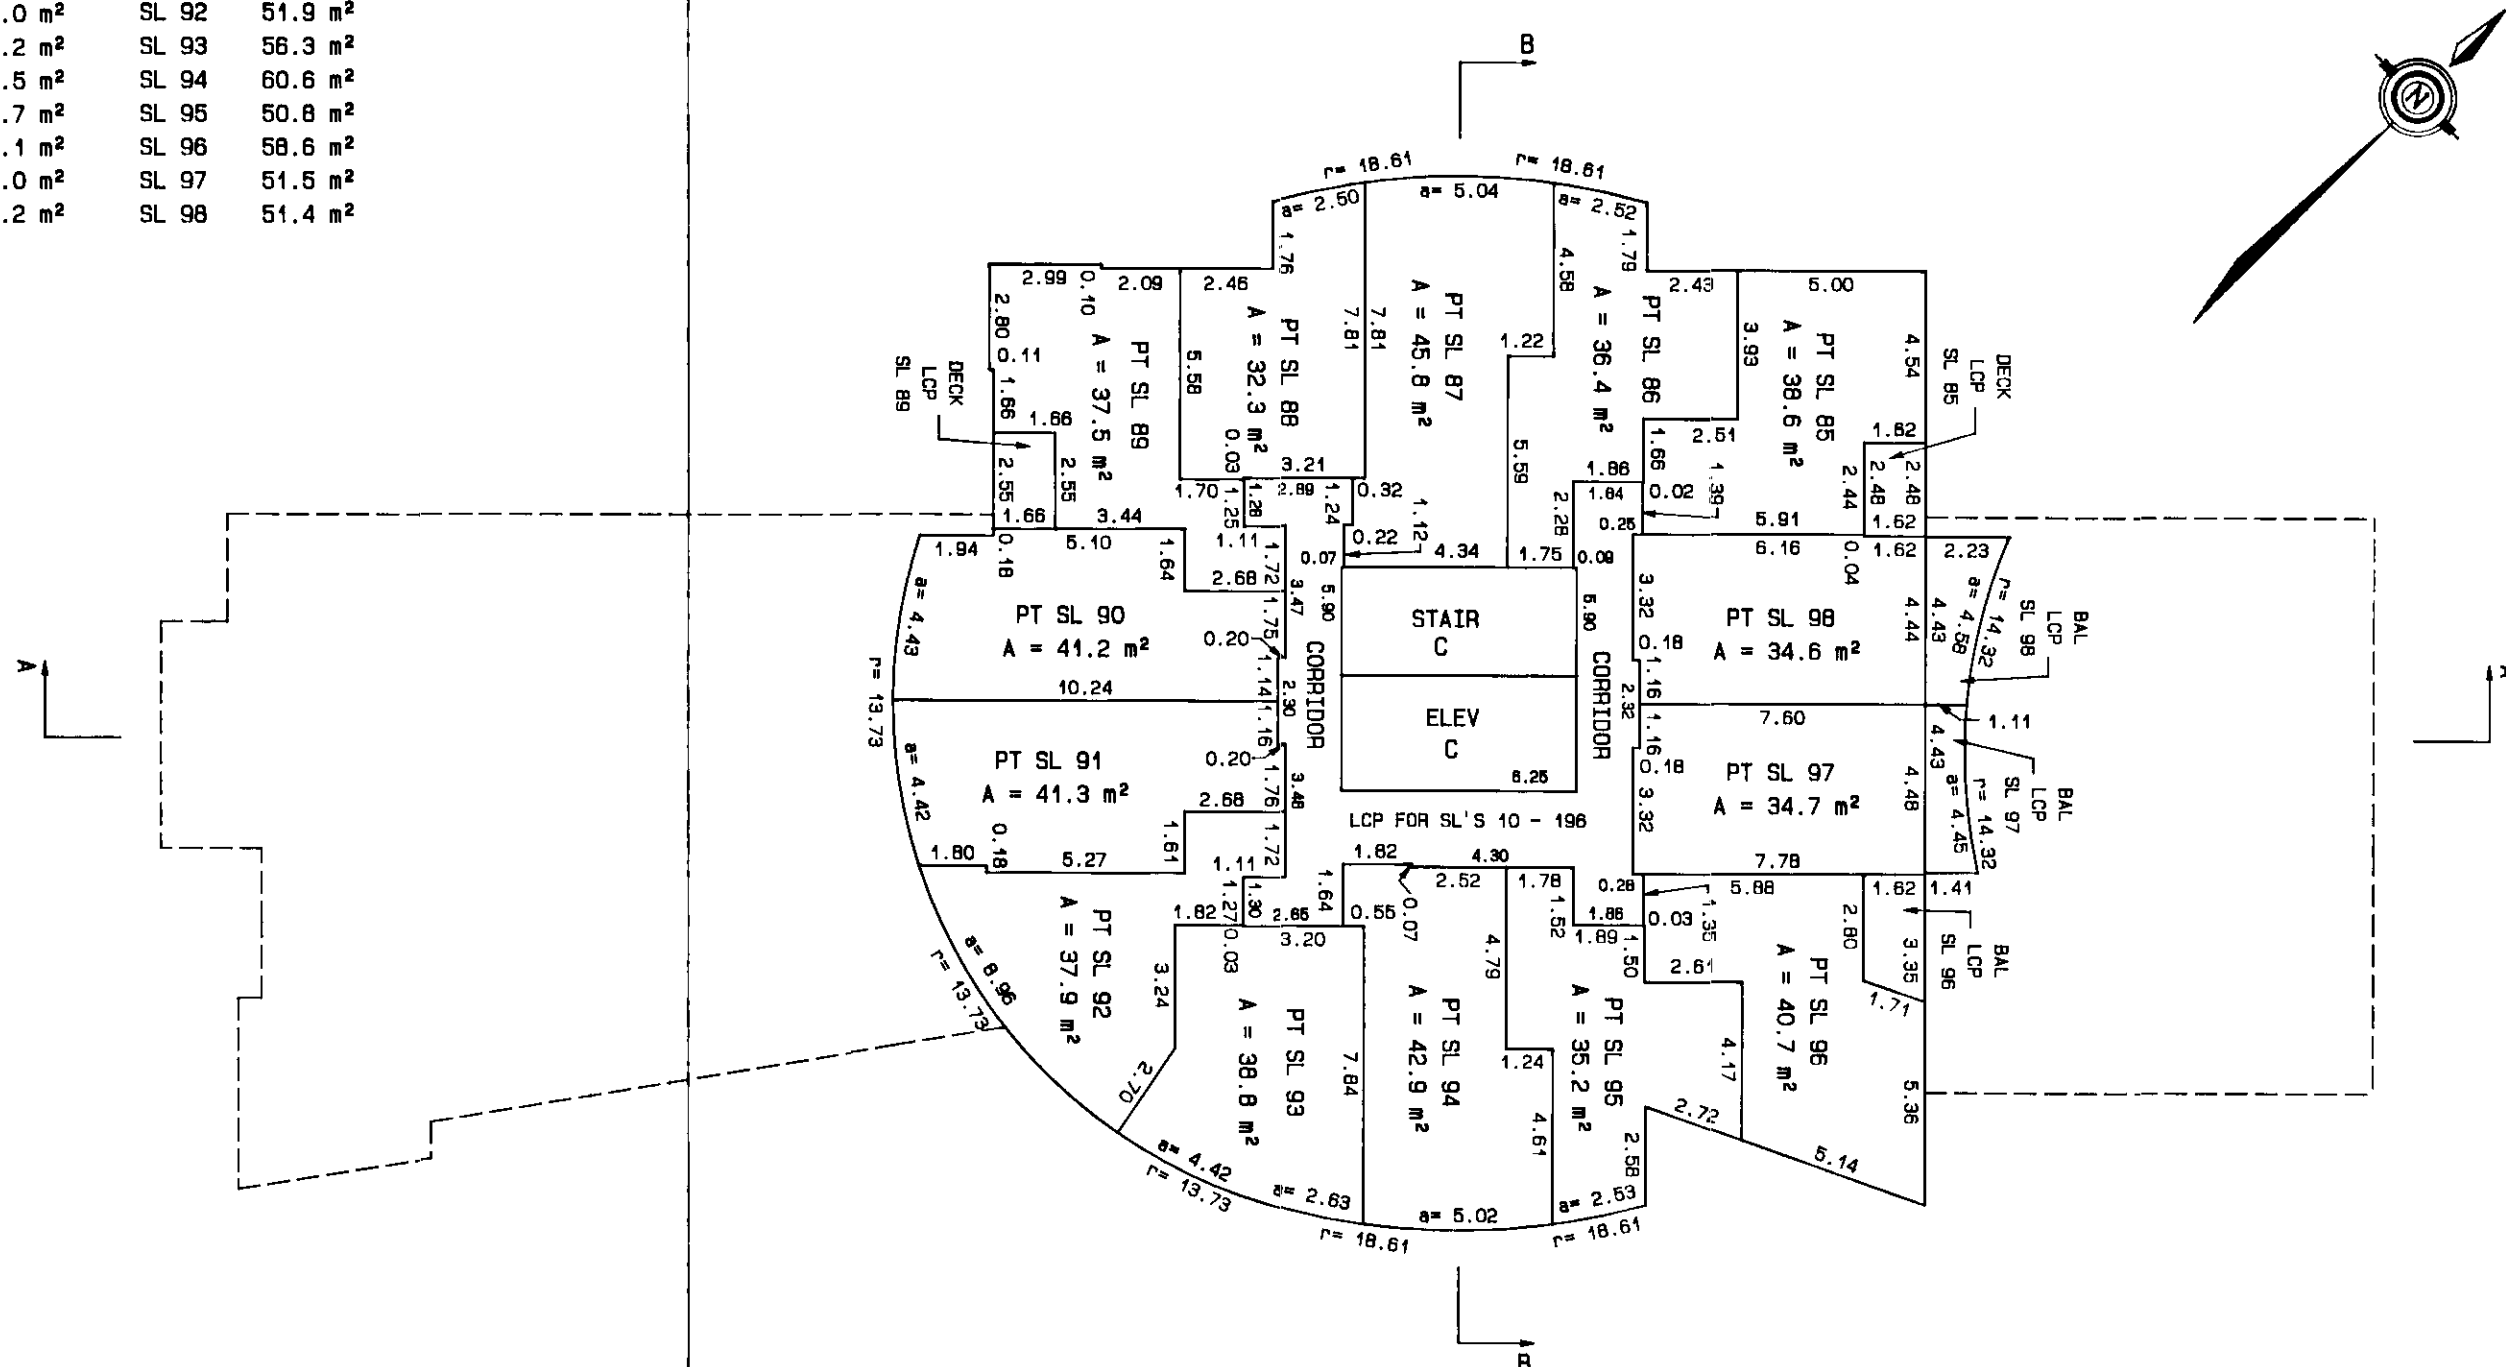

JULY 17th, 1998

\\MAY98C\98003.S19

S-9423

SIXTH FLOOR LOFTS


SCALE : 1 : 200

ALL DISTANCES SHOWN ARE IN METRES



SHEET 20 OF 41 SHEETS.

STRATA PLAN LMS 3440

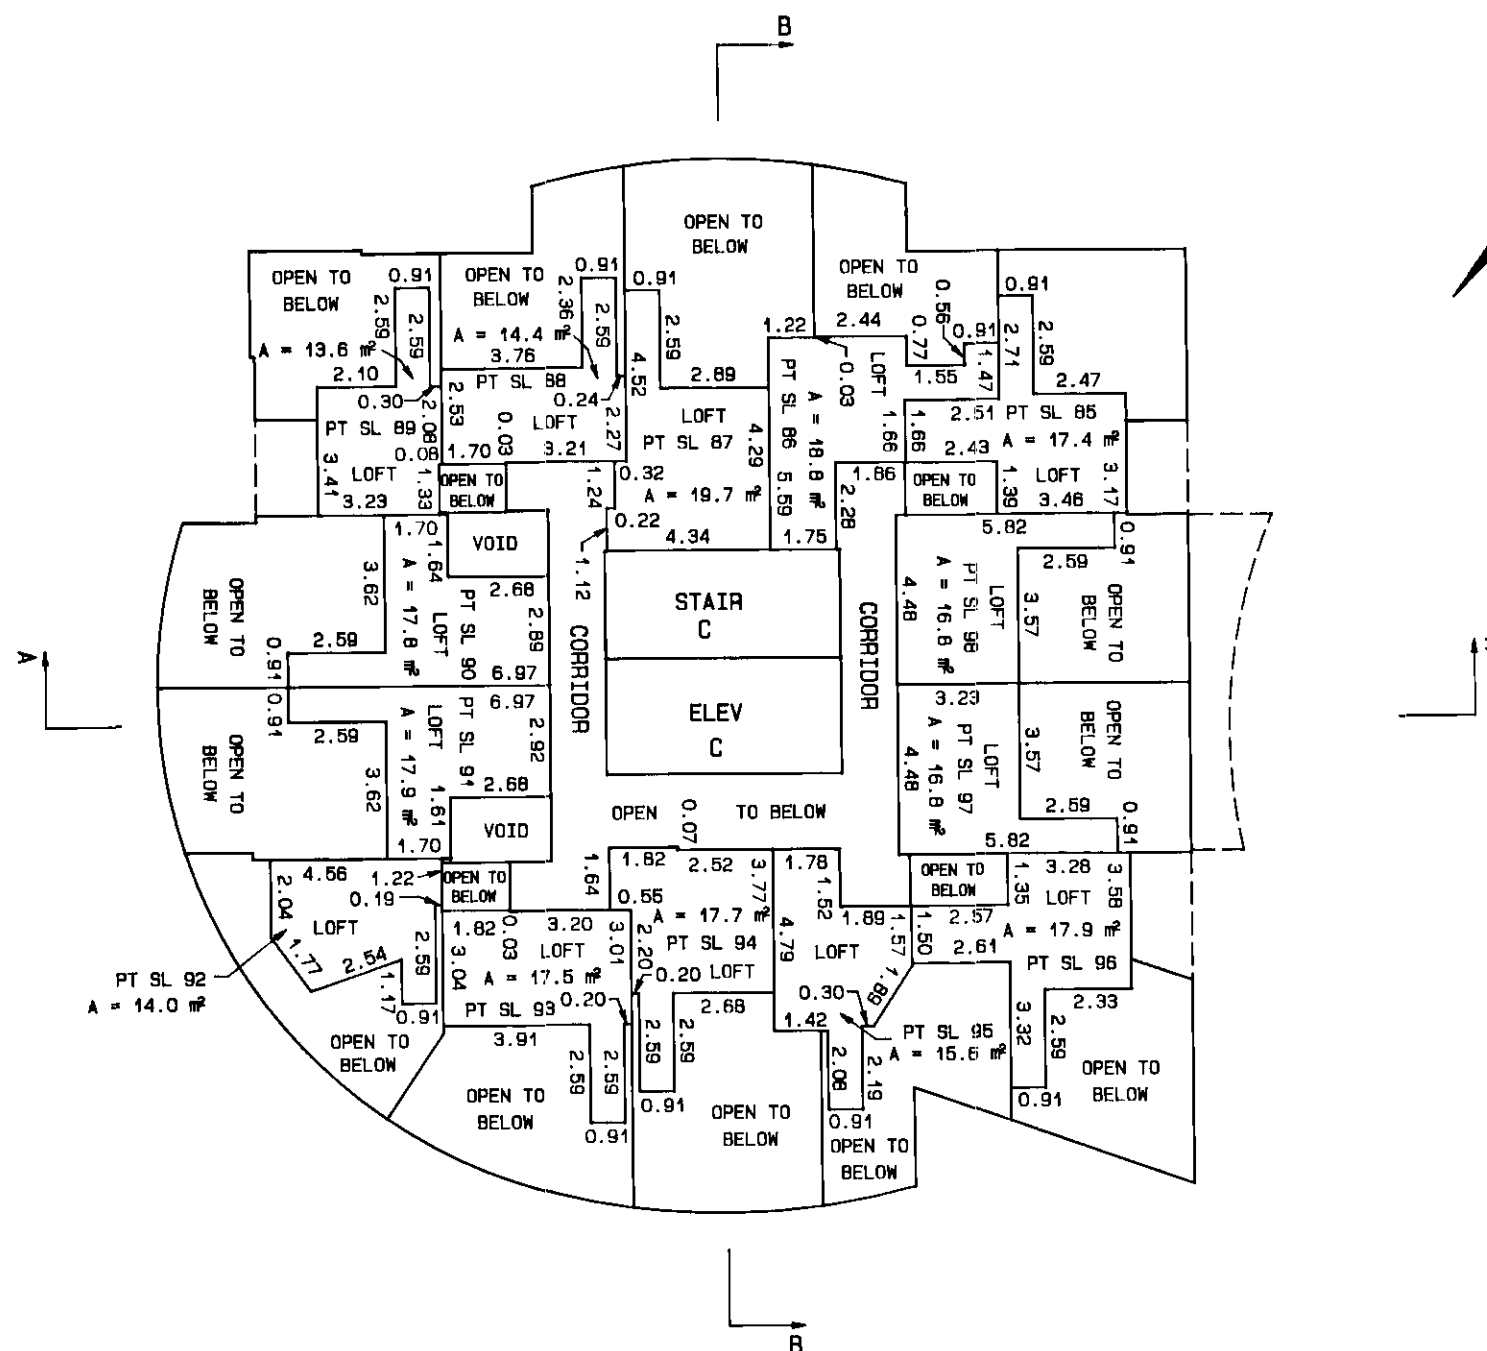

JULY 17th, 1998

\MAY98C\98003.S20

S-9423

SEVENTH FLOOR

SCALE : 1 : 200

ALL DISTANCES SHOWN ARE IN METRES




TOTAL AREAS

SL 99	56.1 m ²	SL 106	51.9 m ²
SL 100	55.4 m ²	SL 107	56.3 m ²
SL 101	65.4 m ²	SL 108	60.6 m ²
SL 102	46.7 m ²	SL 109	50.8 m ²
SL 103	51.1 m ²	SL 110	58.7 m ²
SL 104	59.0 m ²	SL 111	51.4 m ²
SL 105	59.2 m ²	SL 112	51.4 m ²

SHEET 21 OF 41 SHEETS.

STRATA PLAN LMS 3440

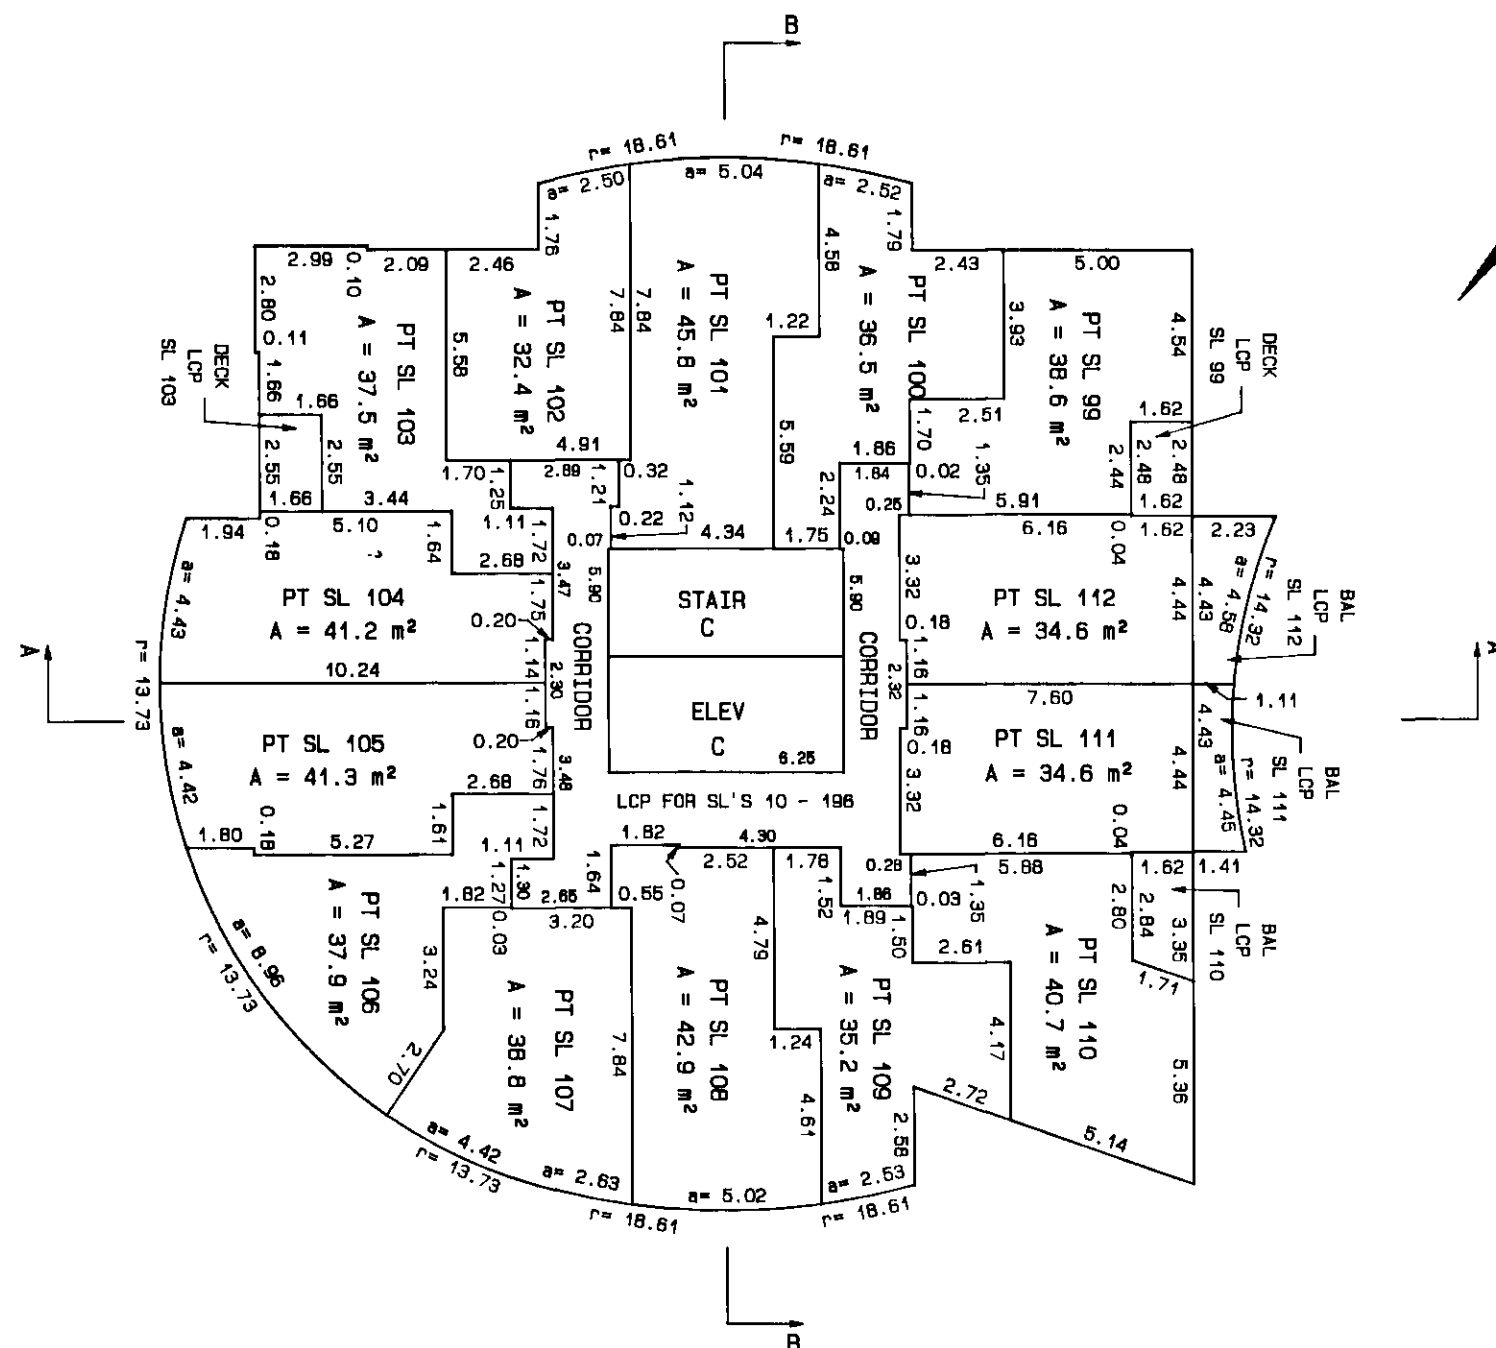

JULY 17th, 1998

3


\\MAY98C\98003.S21

S-9423

SEVENTH FLOOR LOFTS


SCALE : 1 : 200

ALL DISTANCES SHOWN ARE IN METRES

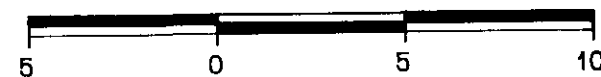

SHEET 22 OF 41 SHEETS.

STRATA PLAN
LMS 3440

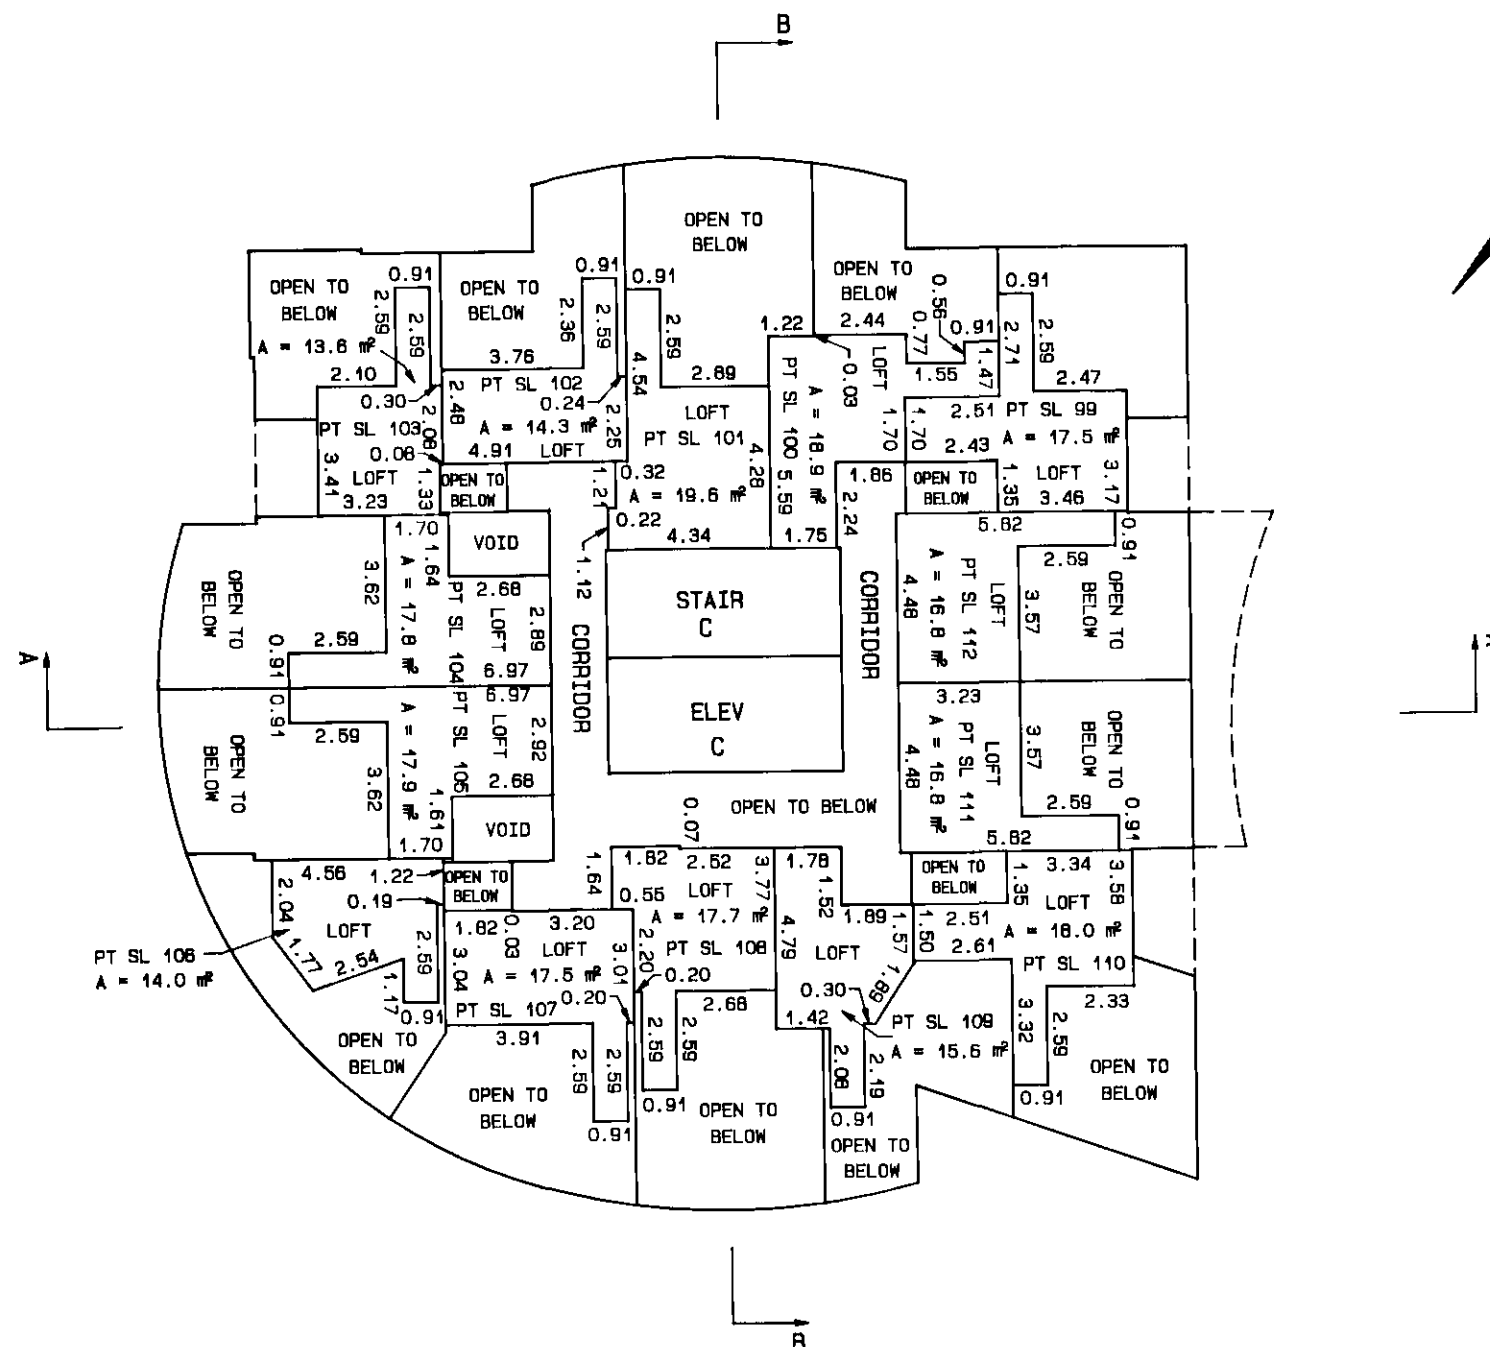

JULY 17th, 1998

\MAY98C\98003.S22

S-9423

EIGHTH FLOOR


SCALE : 1 : 200

ALL DISTANCES SHOWN ARE IN METRES



TOTAL AREAS

SL 113	56.0 m ²	SL 120	51.9 m ²
SL 114	55.3 m ²	SL 121	56.3 m ²
SL 115	65.4 m ²	SL 122	60.6 m ²
SL 116	46.7 m ²	SL 123	50.8 m ²
SL 117	51.1 m ²	SL 124	58.8 m ²
SL 118	58.9 m ²	SL 125	51.5 m ²
SL 119	59.1 m ²	SL 126	51.5 m ²

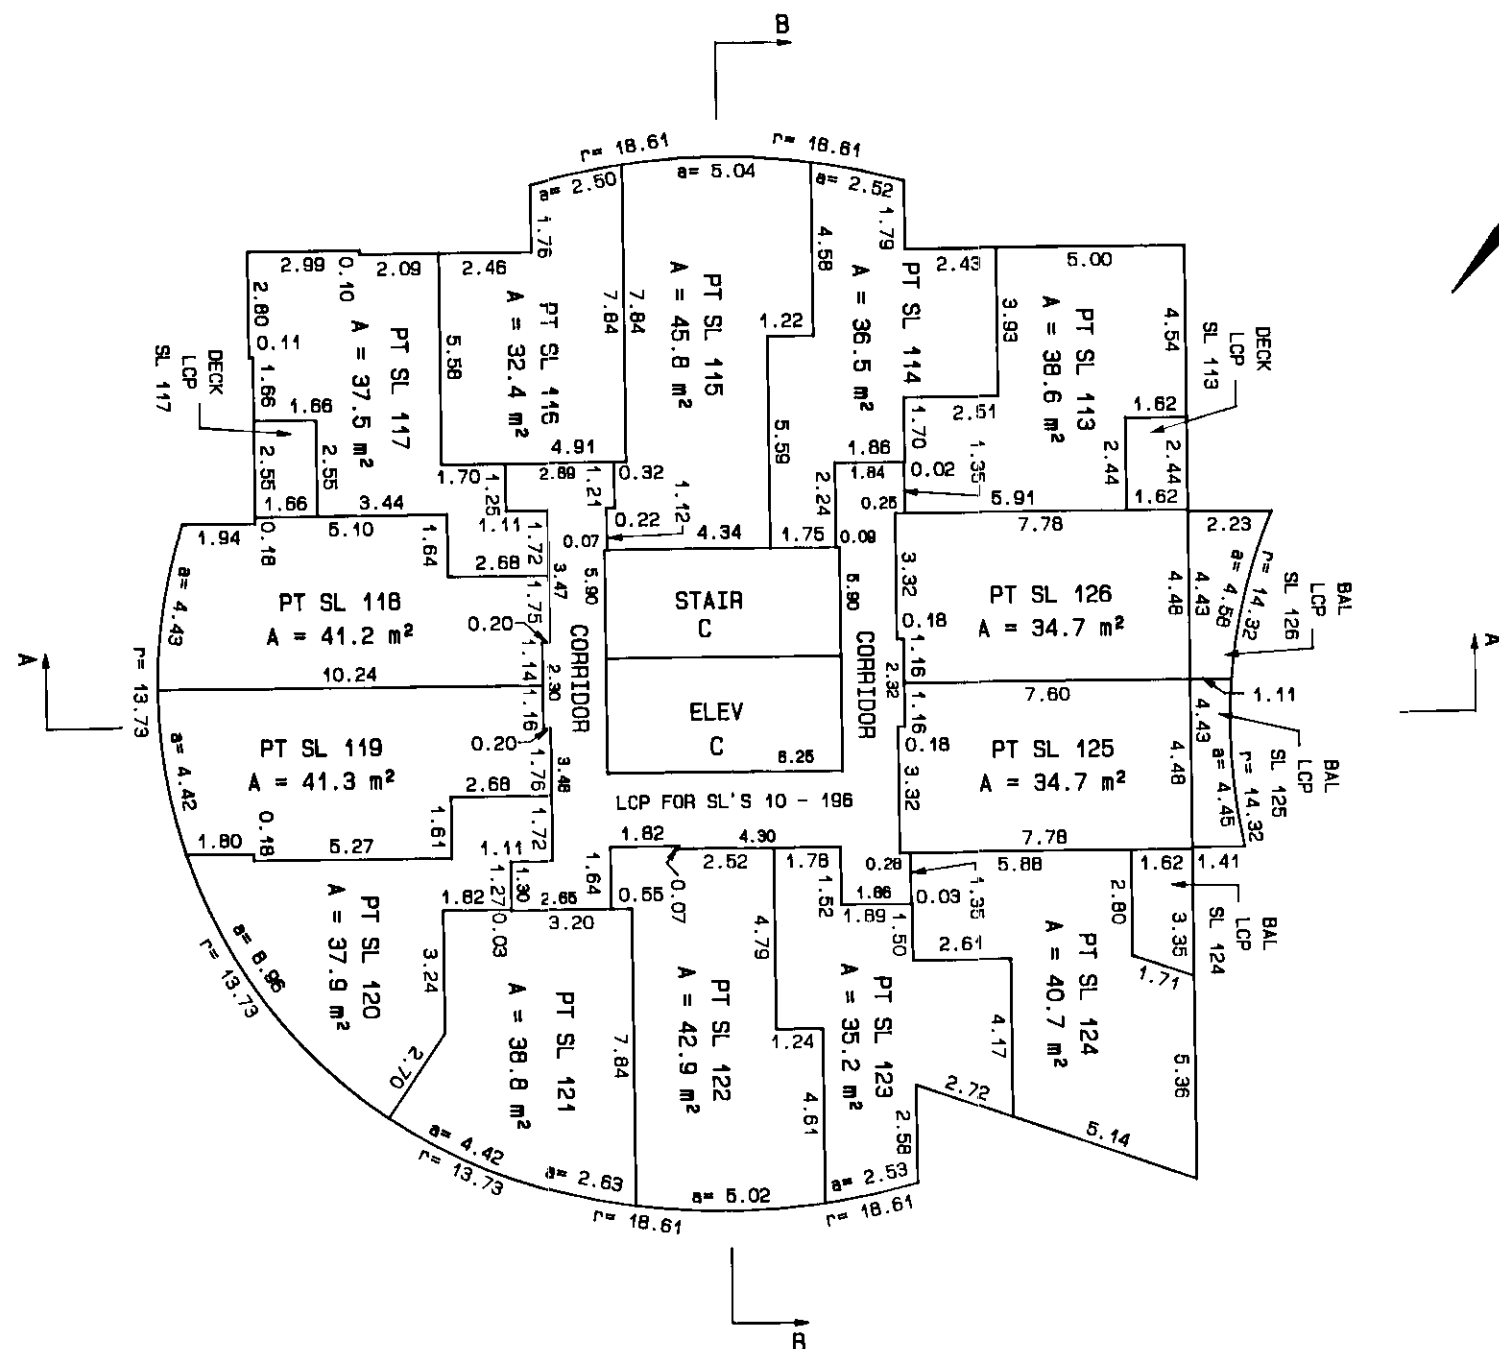

JULY 17th, 1998


\\MAY98C\98003.S23

S-9423

EIGHTH FLOOR LOFTS



SCALE : 1 : 200

ALL DISTANCES SHOWN ARE IN METRES

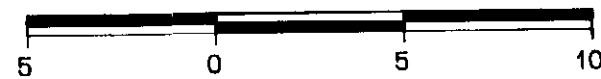

SHEET 24 OF 41 SHEETS.

STRATA PLAN
LMS 3440

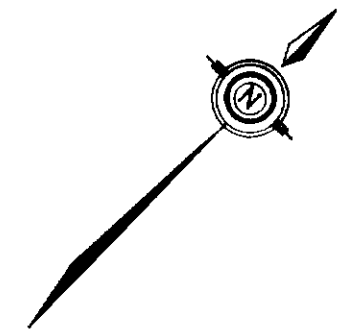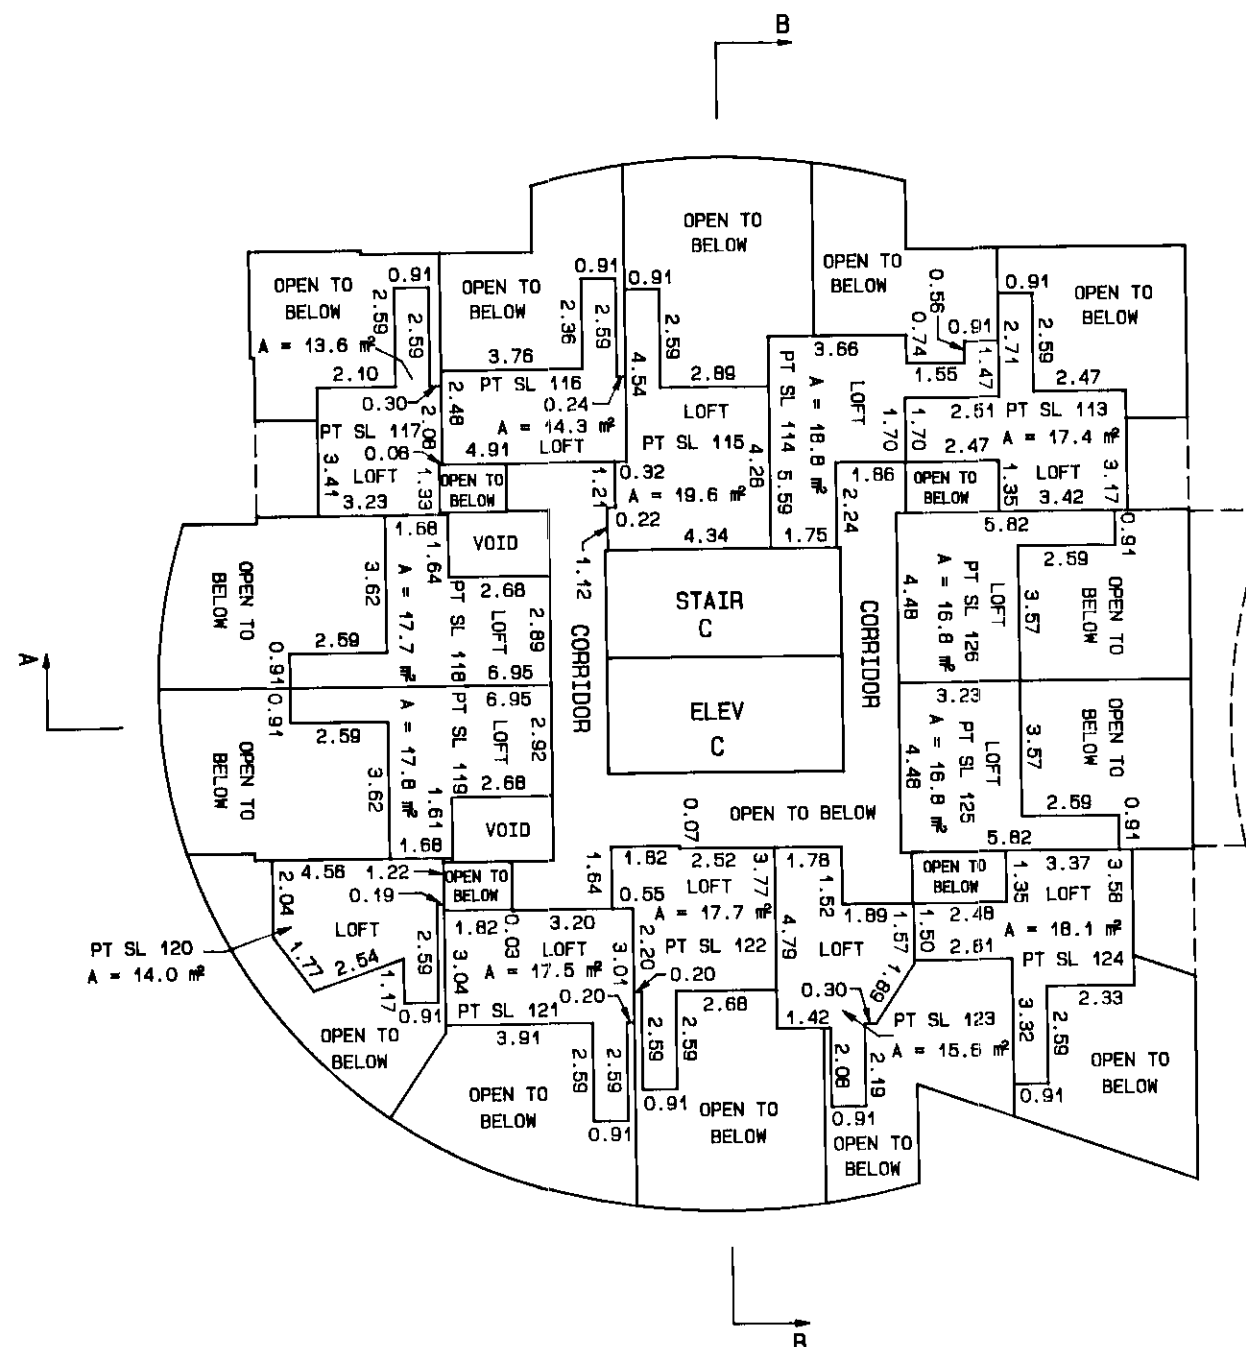

JULY 17th, 1998


\\MAY98C\98003.S24

S-9423

NINTH FLOOR


SCALE : 1 : 200

ALL DISTANCES SHOWN ARE IN METRES

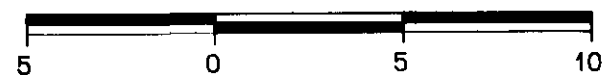


TOTAL AREAS

SL 127	56.0 m ²	SL 134	51.9 m ²
SL 128	55.3 m ²	SL 135	56.3 m ²
SL 129	65.4 m ²	SL 136	61.1 m ²
SL 130	46.9 m ²	SL 137	50.6 m ²
SL 131	50.9 m ²	SL 138	58.8 m ²
SL 132	59.2 m ²	SL 139	51.5 m ²
SL 133	59.4 m ²	SL 140	51.5 m ²

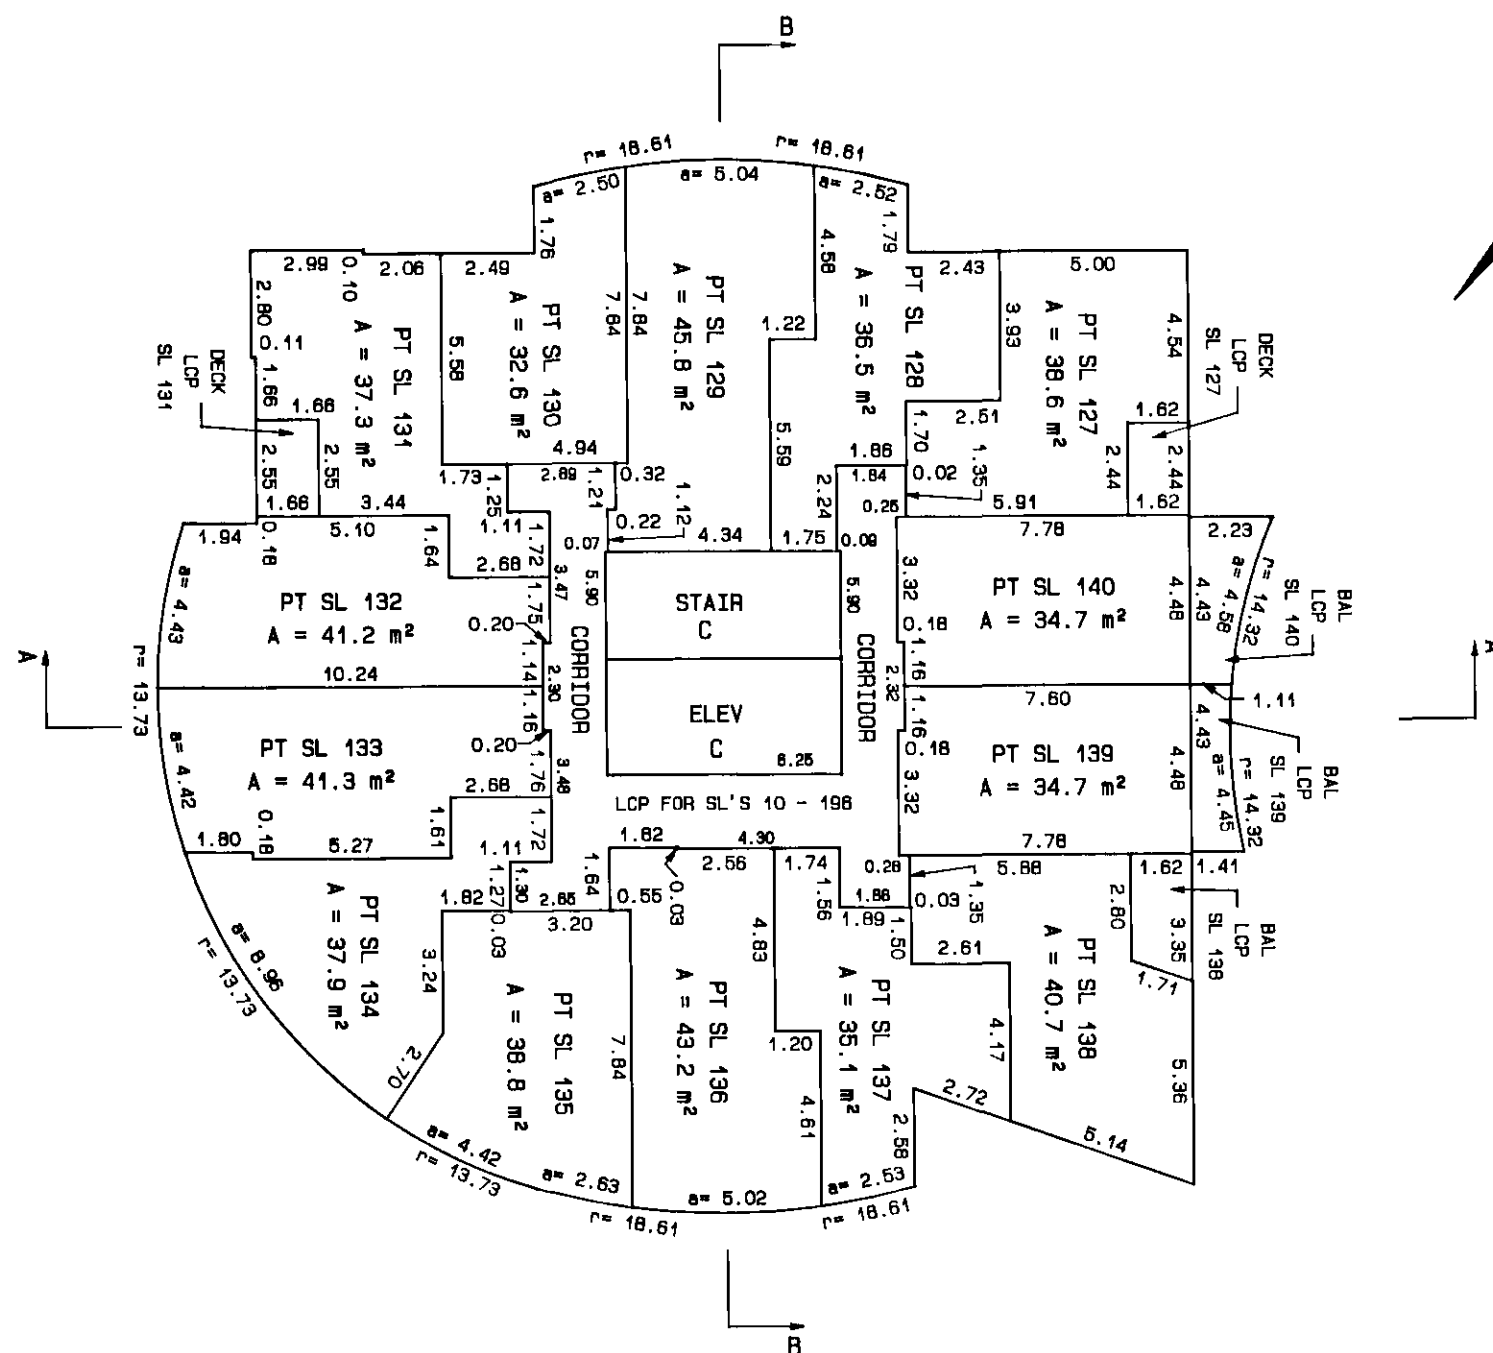

SHEET 25 OF 41 SHEETS.

STRATA PLAN LMS 3440

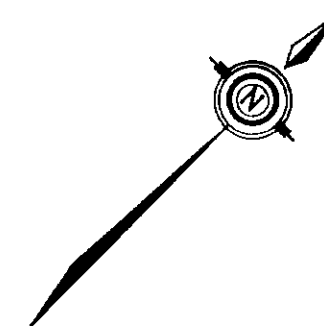

JULY 17th, 1998




\\MAY98C\98003.S25

S-9423

NINTH FLOOR LOFTS



SCALE : 1 : 200

ALL DISTANCES SHOWN ARE IN METRES

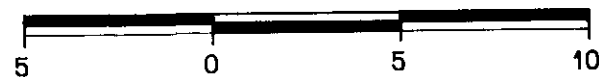

SHEET 26 OF 41 SHEETS.

STRATA PLAN LMS 3440

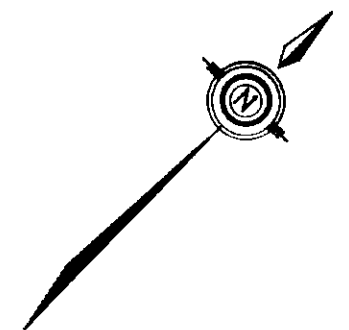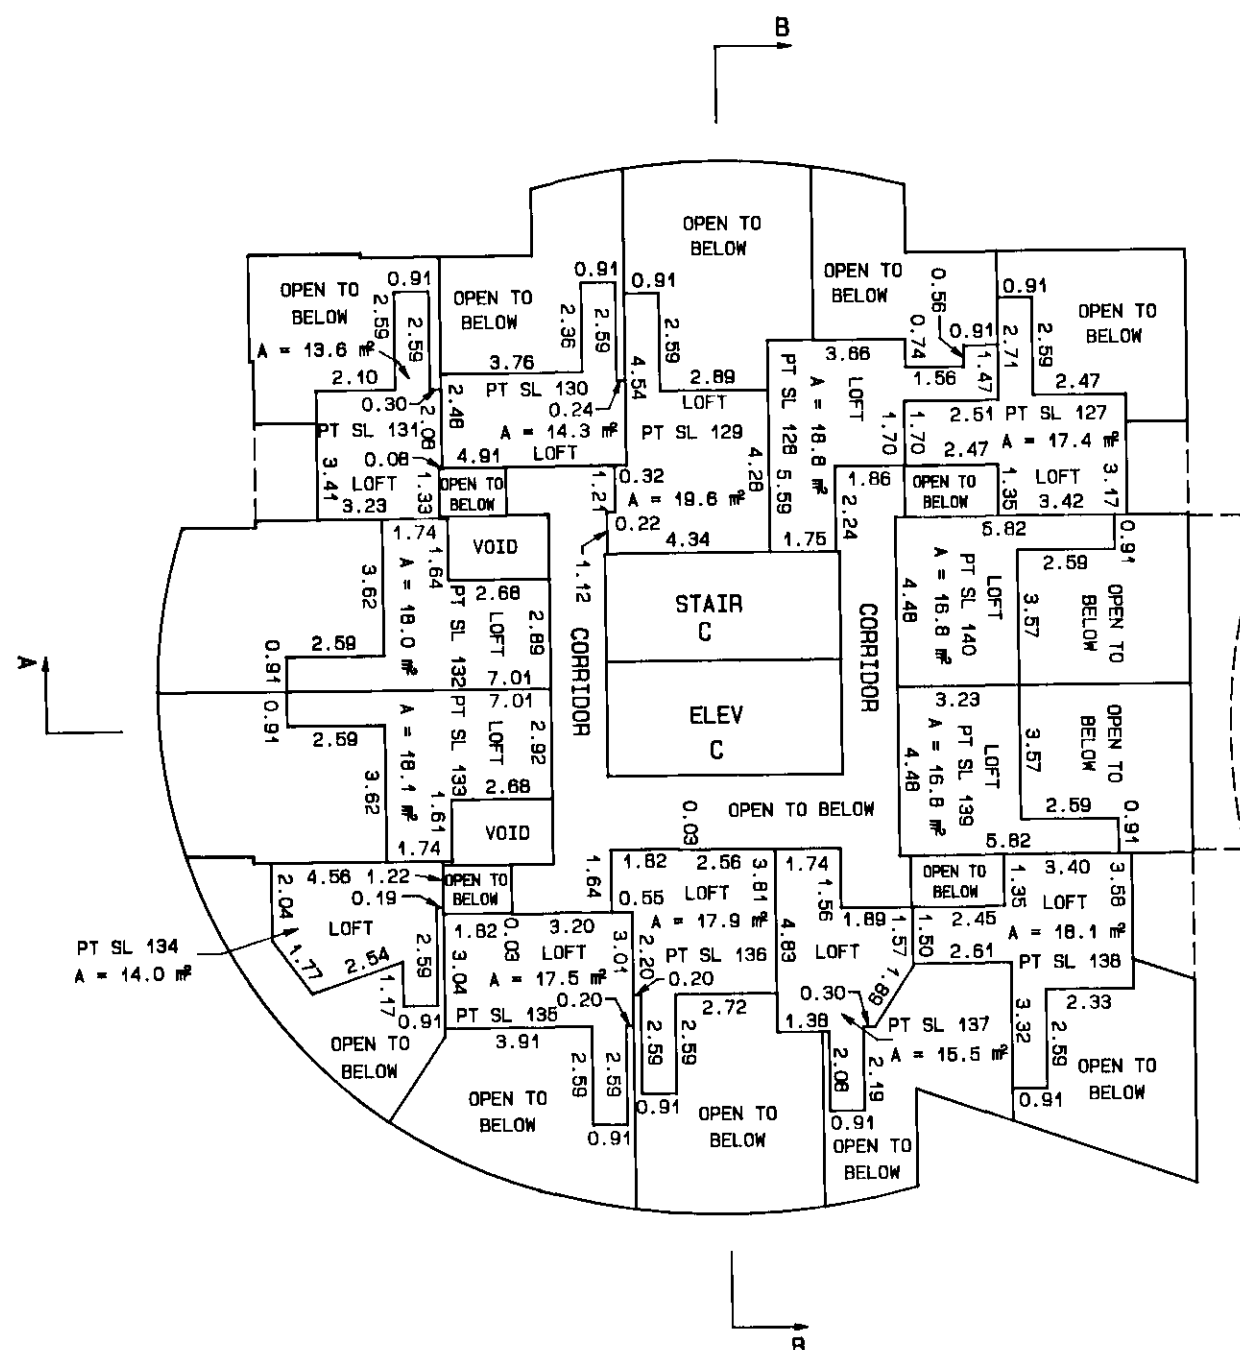

JULY 17th, 1998

\MAY98C\98003.S26

S-9423

TENTH FLOOR


SCALE : 1 : 200

ALL DISTANCES SHOWN ARE IN METRES




TOTAL AREAS

SL 141	56.0 m ²	SL 148	52.4 m ²
SL 142	54.8 m ²	SL 149	56.4 m ²
SL 143	65.5 m ²	SL 150	61.1 m ²
SL 144	55.1 m ²	SL 151	50.6 m ²
SL 145	59.3 m ²	SL 152	58.8 m ²
SL 146	59.2 m ²	SL 153	51.8 m ²
SL 147	59.4 m ²	SL 154	51.8 m ²

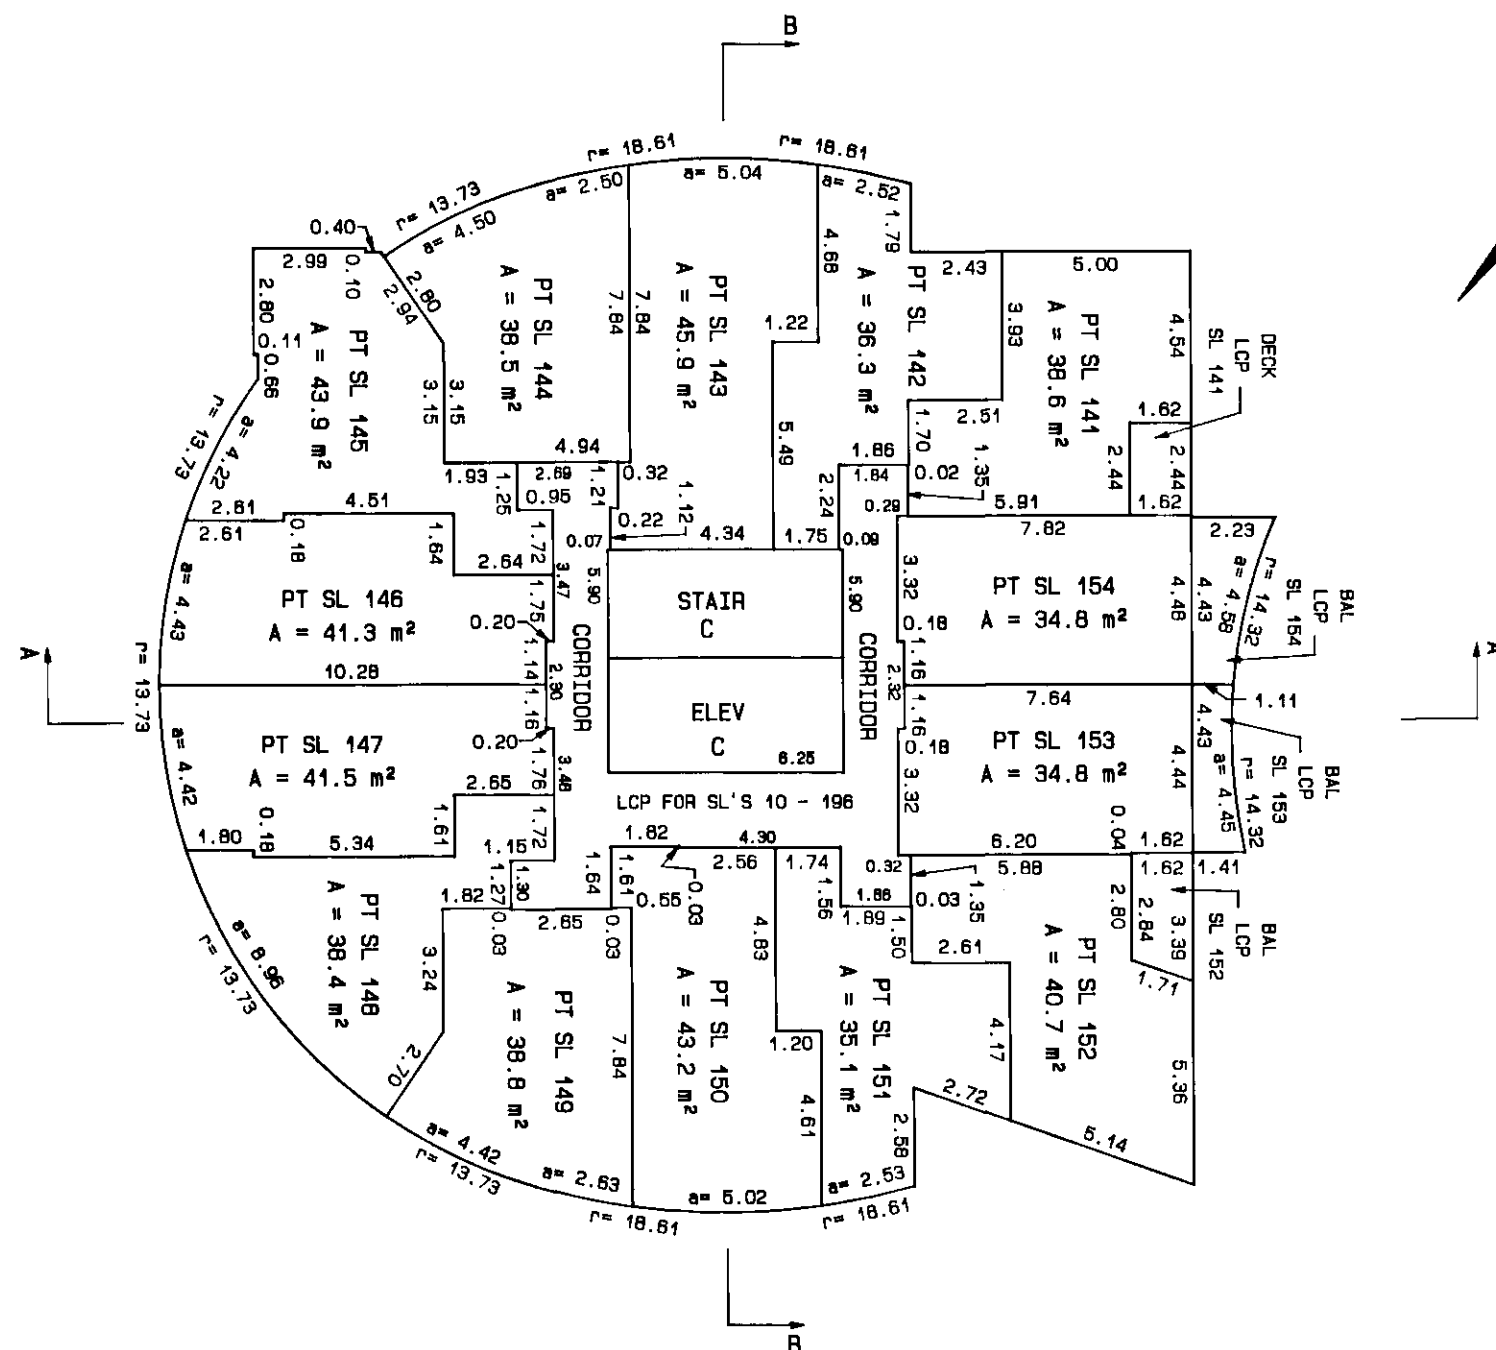

SHEET 27 OF 41 SHEETS.

STRATA PLAN
LMS 3440

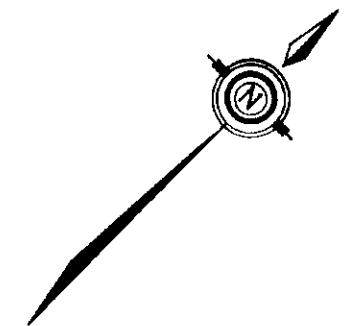

JULY 17th, 1998


\\MAY98C\98003.S27

S-9423

TENTH FLOOR LOFTS


SCALE : 1 : 200

ALL DISTANCES SHOWN ARE IN METRES

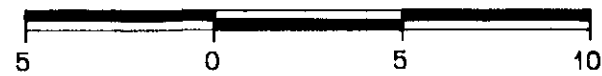

SHEET 28 OF 41 SHEETS.

STRATA PLAN LMS 3440

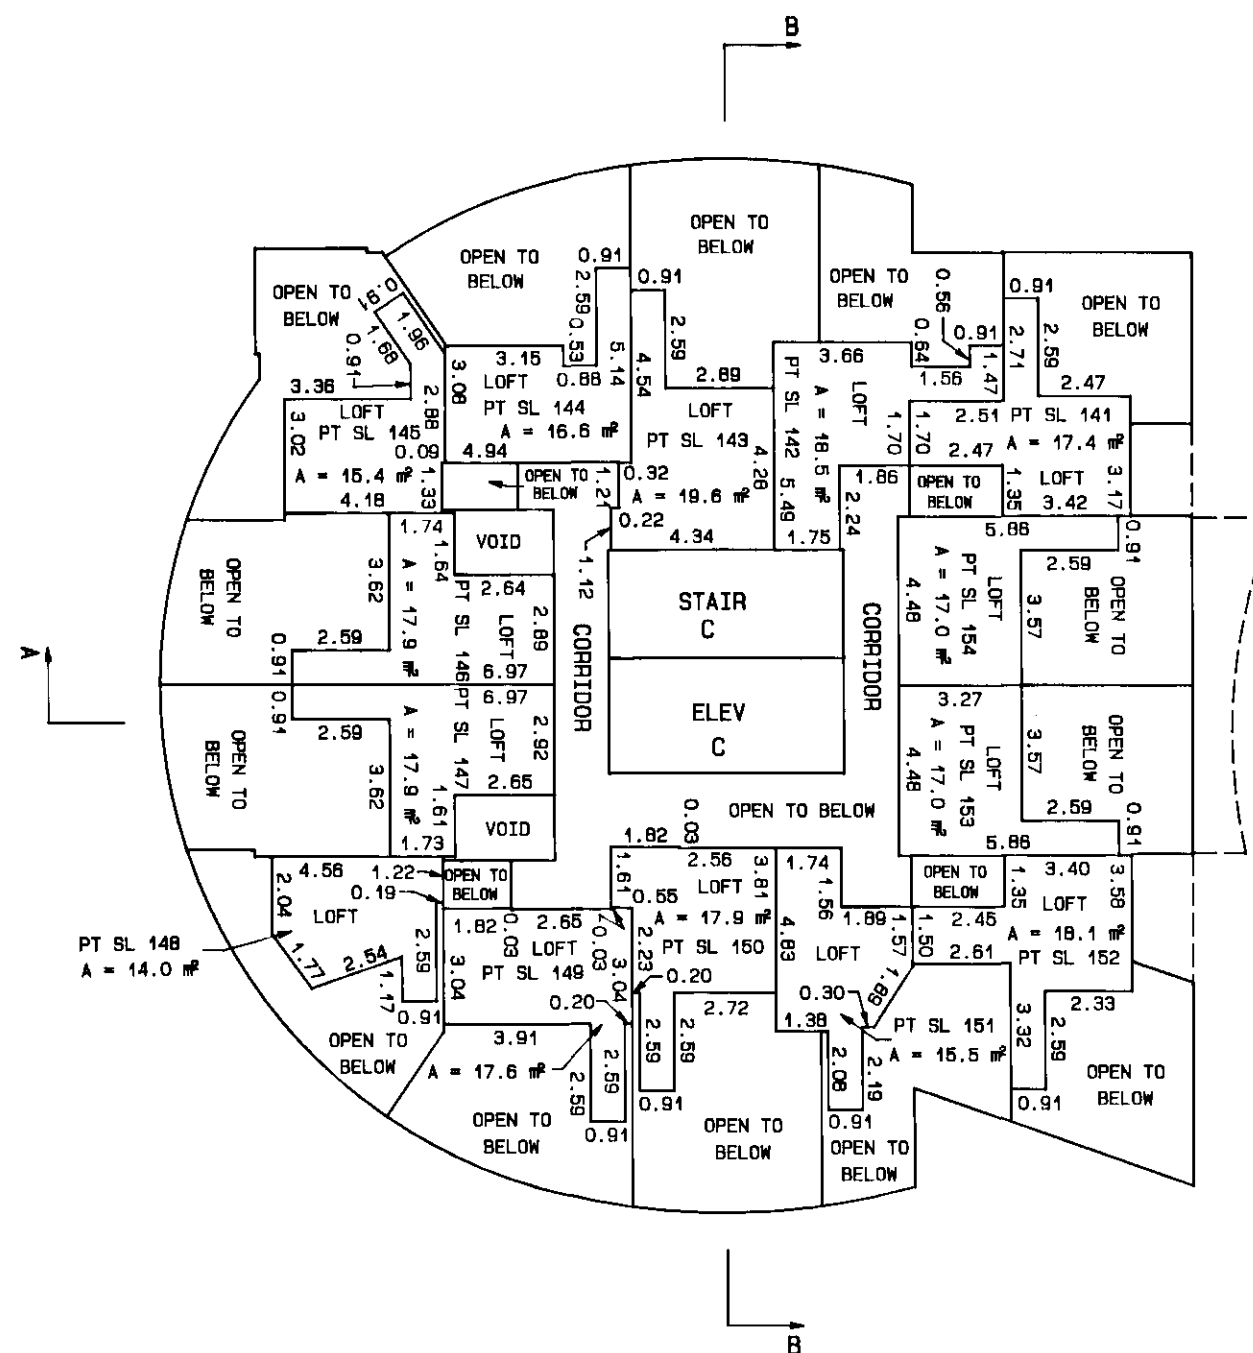

JULY 17th, 1998


\\MAY98C\\98003.S28

S-9423

ELEVENTH FLOOR


SCALE : 1 : 200

ALL DISTANCES SHOWN ARE IN METRES

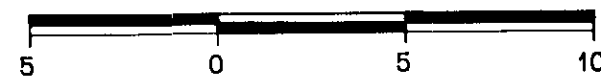

TOTAL AREAS

SL 155	56.0 m ²	SL 162	52.4 m ²
SL 156	55.5 m ²	SL 163	56.4 m ²
SL 157	65.4 m ²	SL 164	61.1 m ²
SL 158	55.2 m ²	SL 165	50.6 m ²
SL 159	59.5 m ²	SL 166	58.8 m ²
SL 160	59.2 m ²	SL 167	51.8 m ²
SL 161	59.4 m ²	SL 168	51.8 m ²

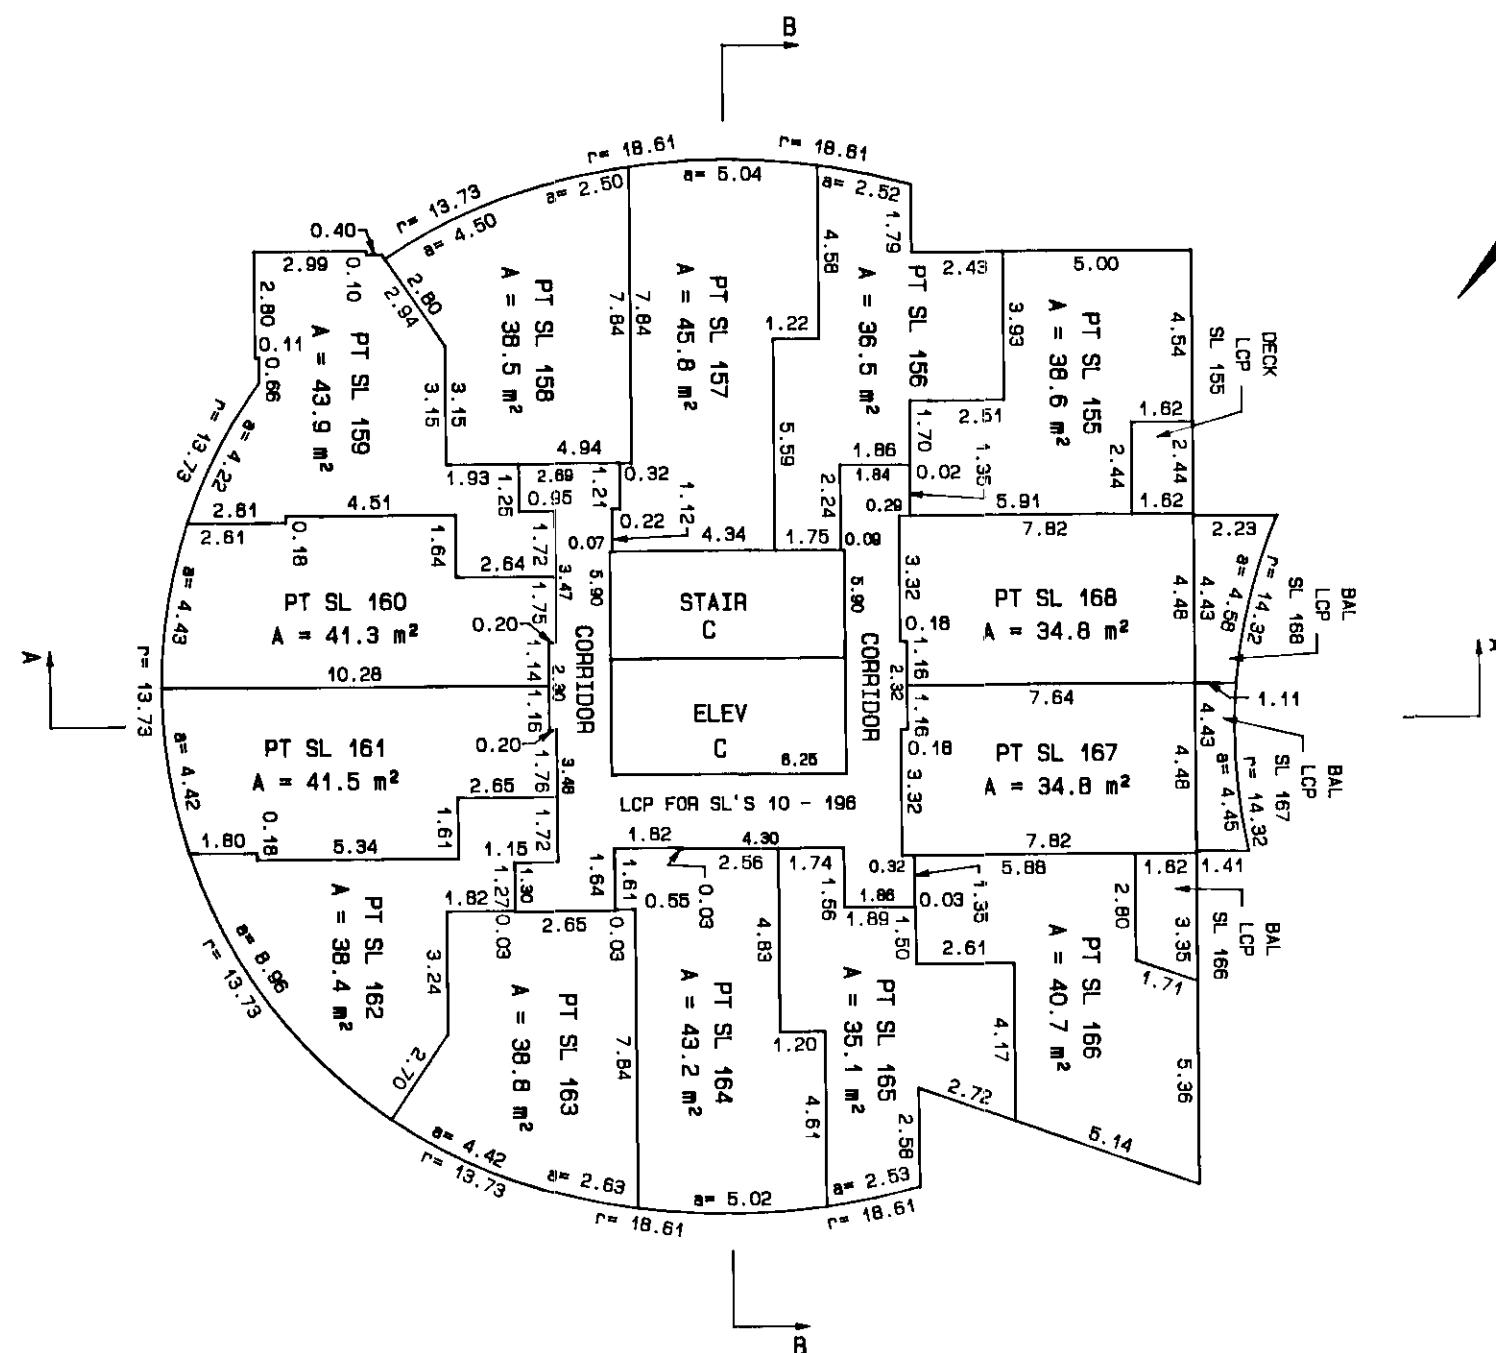

SHEET 29 OF 41 SHEETS.
STRATA PLAN
LMS 3440

JULY 17th, 1998


\\MAY98C\98003.S29

S-9423

ALL DISTANCES SHOWN ARE IN METRES



STRATA PLAN
LMS 3440

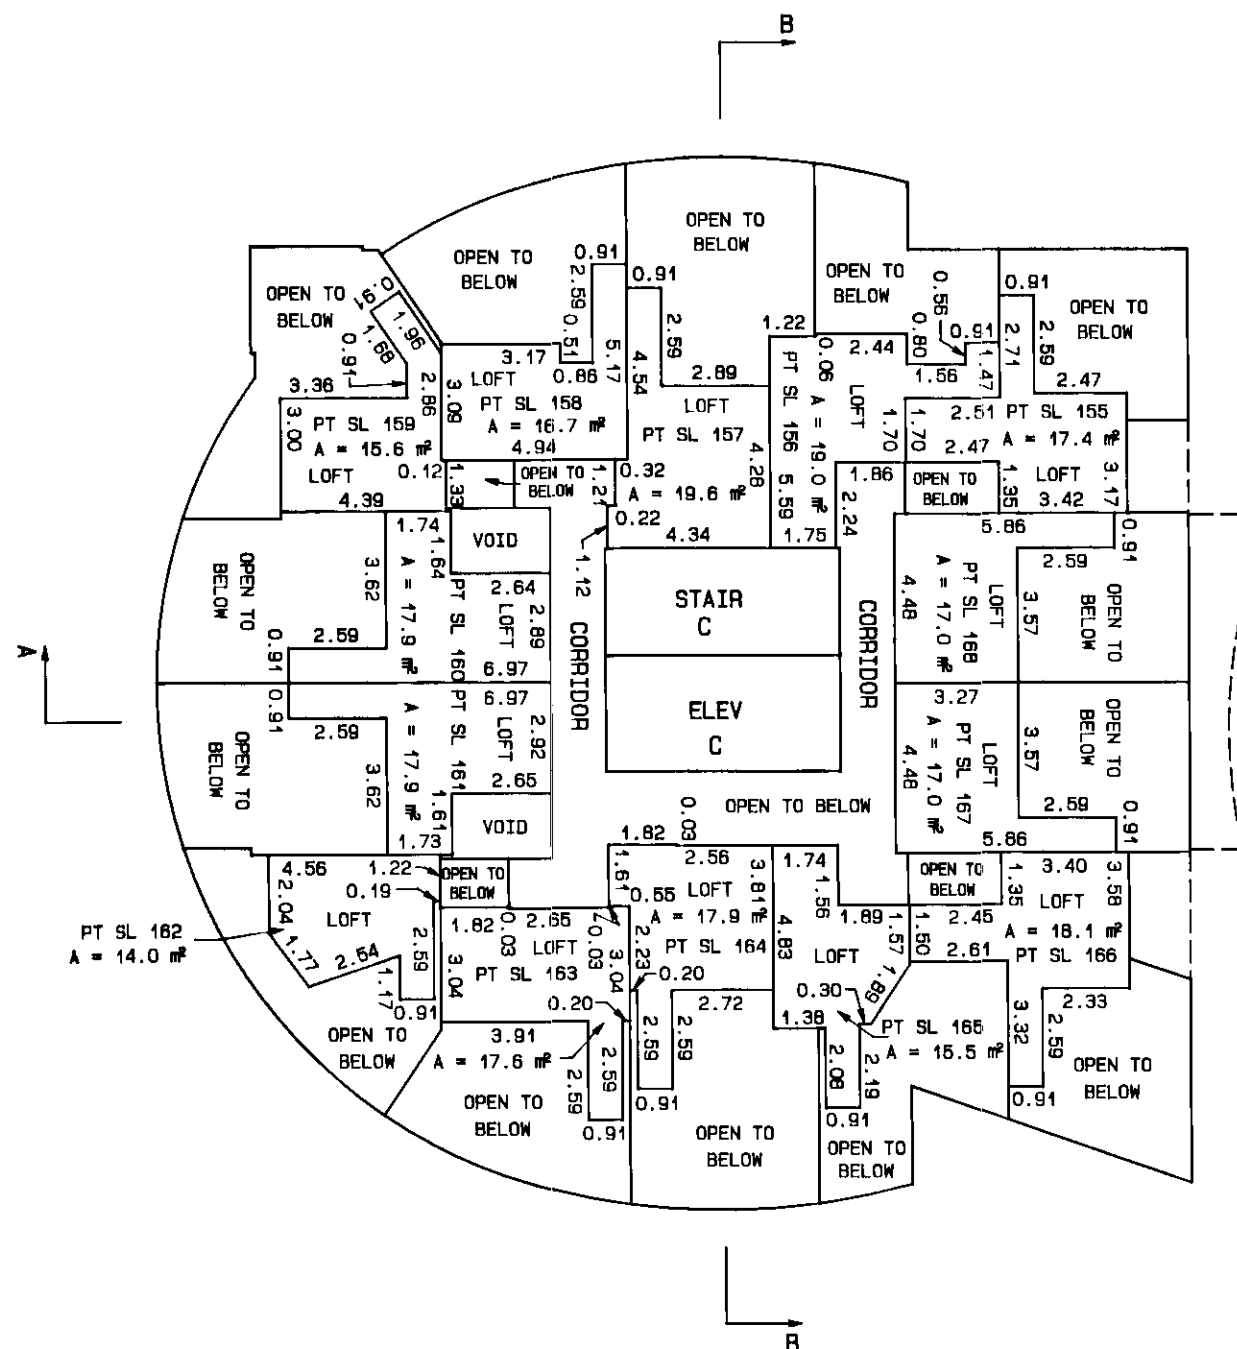

TWELFTH FLOOR


SCALE : 1 : 200

ALL DISTANCES SHOWN ARE IN METRES




TOTAL AREAS

SL 169	56.0 m ²	SL 176	52.3 m ²
SL 170	55.5 m ²	SL 177	56.4 m ²
SL 171	65.3 m ²	SL 178	61.1 m ²
SL 172	55.0 m ²	SL 179	50.6 m ²
SL 173	59.3 m ²	SL 180	58.8 m ²
SL 174	59.2 m ²	SL 181	51.8 m ²
SL 175	59.4 m ²	SL 182	51.8 m ²

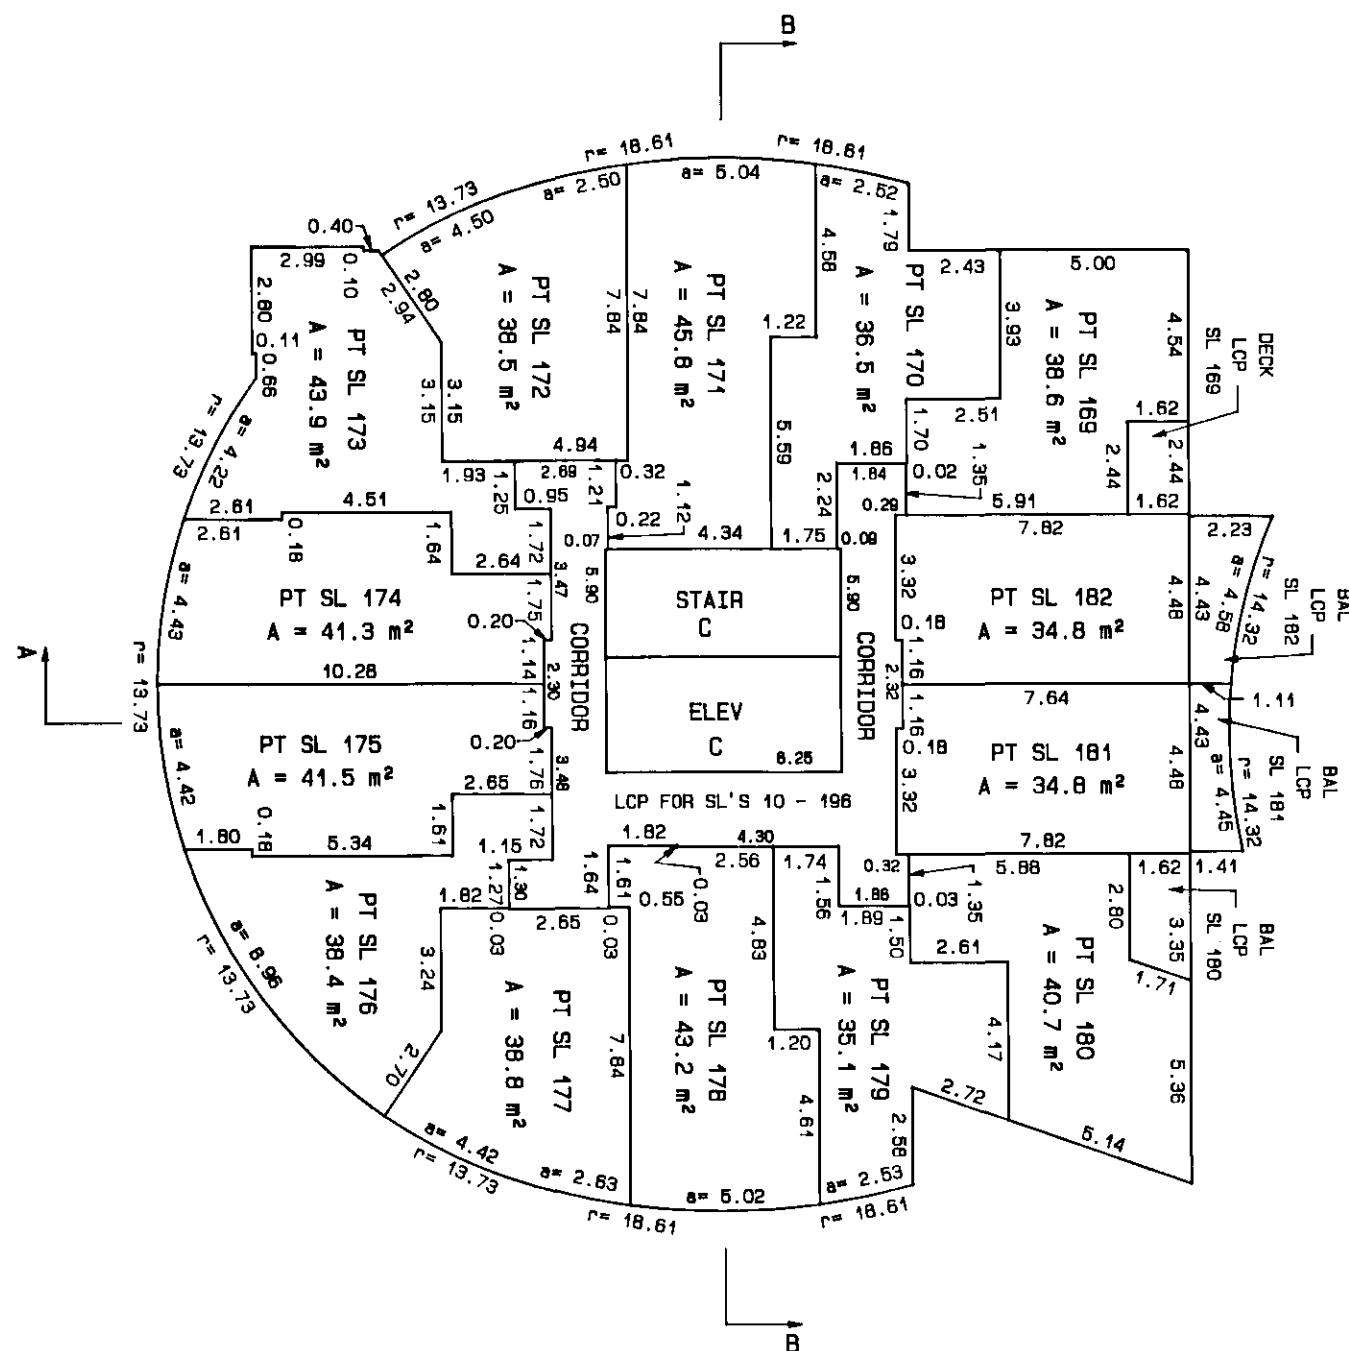

SHEET 31 OF 41 SHEETS.

STRATA PLAN
LMS 3440

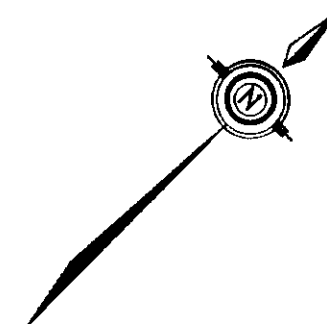

TWELFTH FLOOR LOFTS



SCALE : 1 : 200

ALL DISTANCES SHOWN ARE IN METRES



SHEET 32 OF 41 SHEETS.

STRATA PLAN
LMS 3440

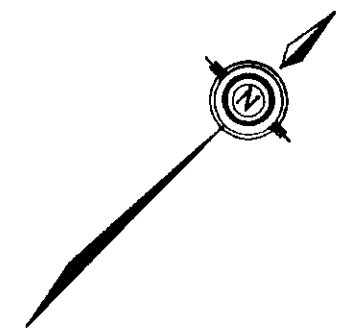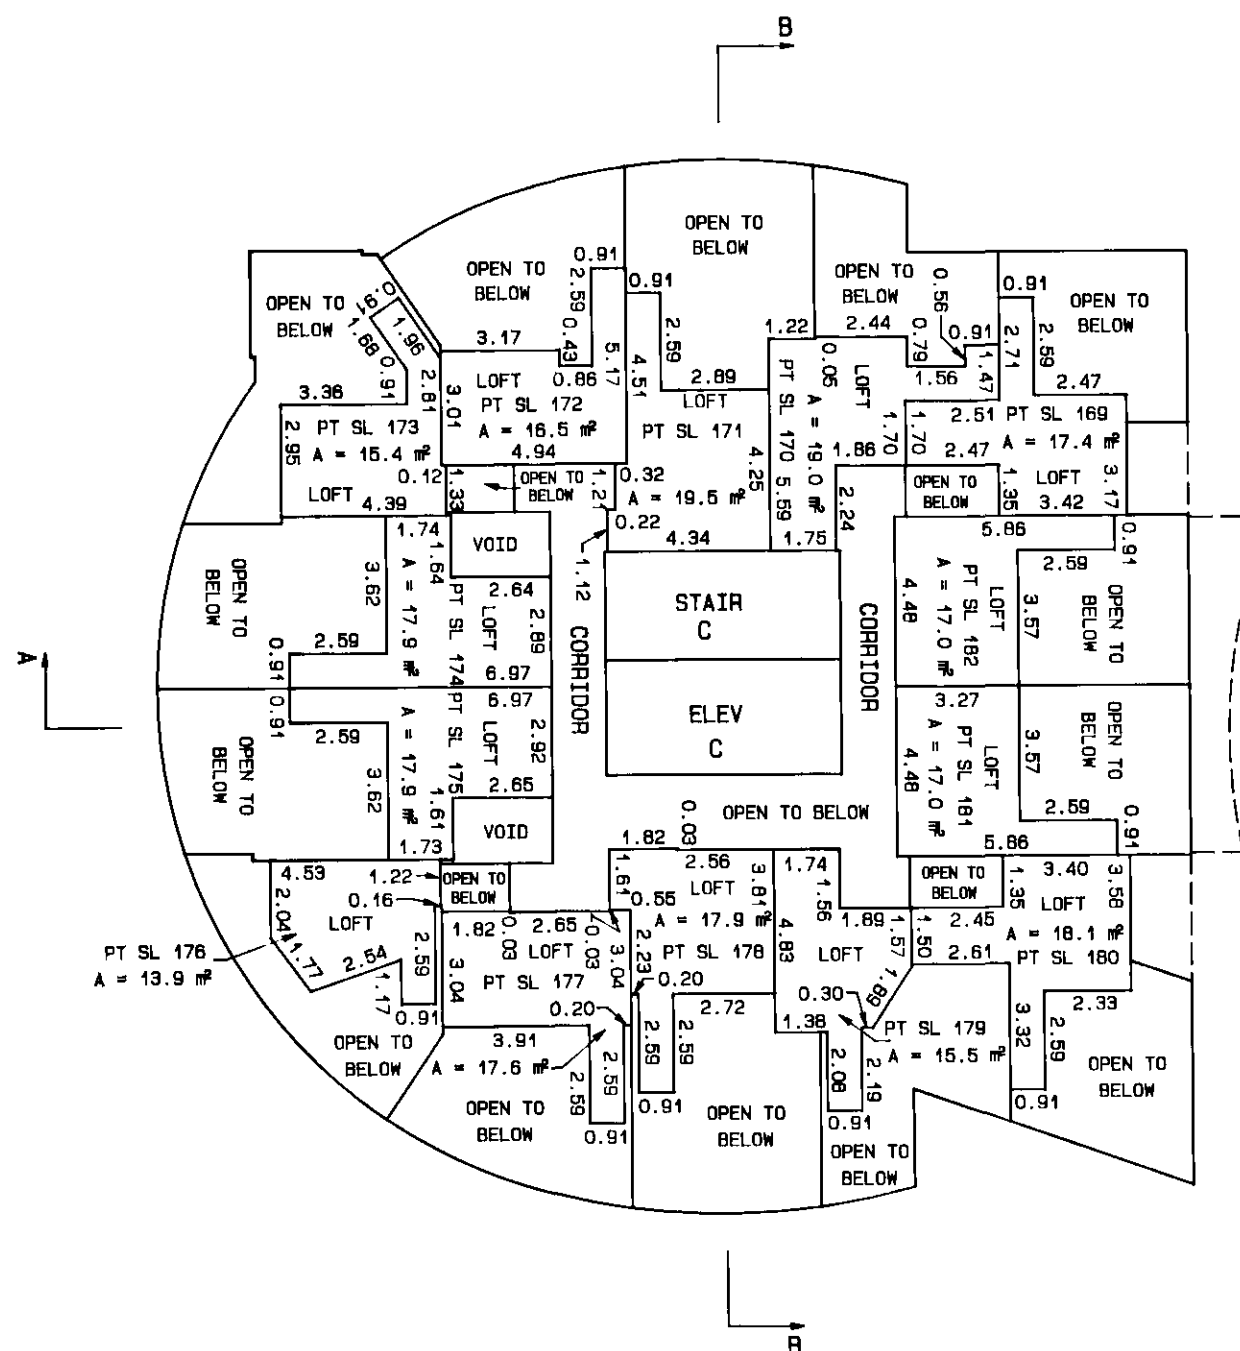

JULY 17th, 1998

18


\\MAY98C\98003.S32

S-9423

PENTHOUSE FLOOR


SCALE : 1 : 200

ALL DISTANCES SHOWN ARE IN METRES

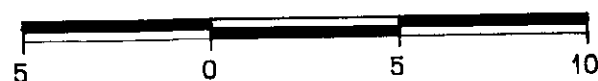

TOTAL AREAS

SL 183	56.0 m ²	SL 190	52.6 m ²
SL 184	55.8 m ²	SL 191	55.8 m ²
SL 185	64.7 m ²	SL 192	60.7 m ²
SL 186	53.4 m ²	SL 193	50.8 m ²
SL 187	52.9 m ²	SL 194	58.8 m ²
SL 188	59.2 m ²	SL 195	51.8 m ²
SL 189	59.4 m ²	SL 196	51.8 m ²

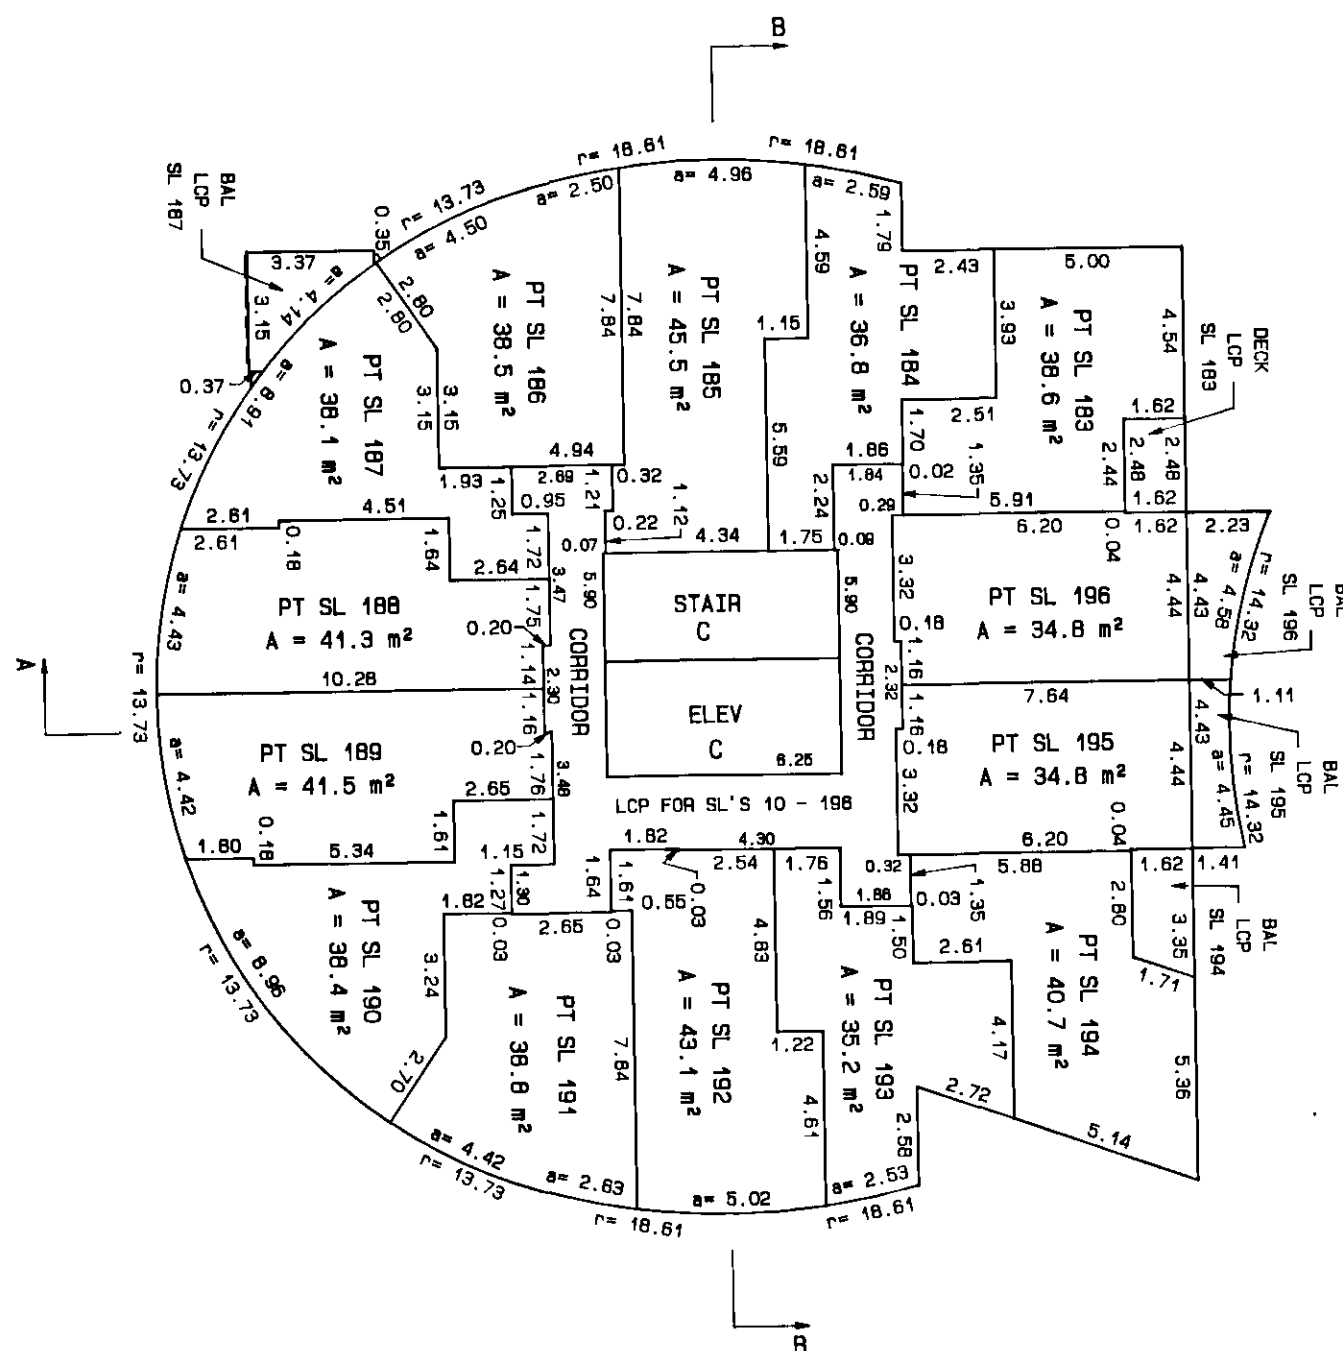

SHEET 33 OF 41 SHEETS.

STRATA PLAN
LMS 3440

JULY 17th, 1998


\\MAY98C\98003.533

S-9423

PENTHOUSE FLOOR LOFTS


SCALE : 1 : 200

ALL DISTANCES SHOWN ARE IN METRES

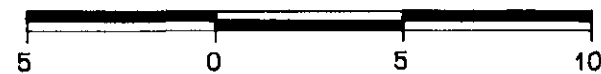

SHEET 34 OF 41 SHEETS.

STRATA PLAN
LMS 3440

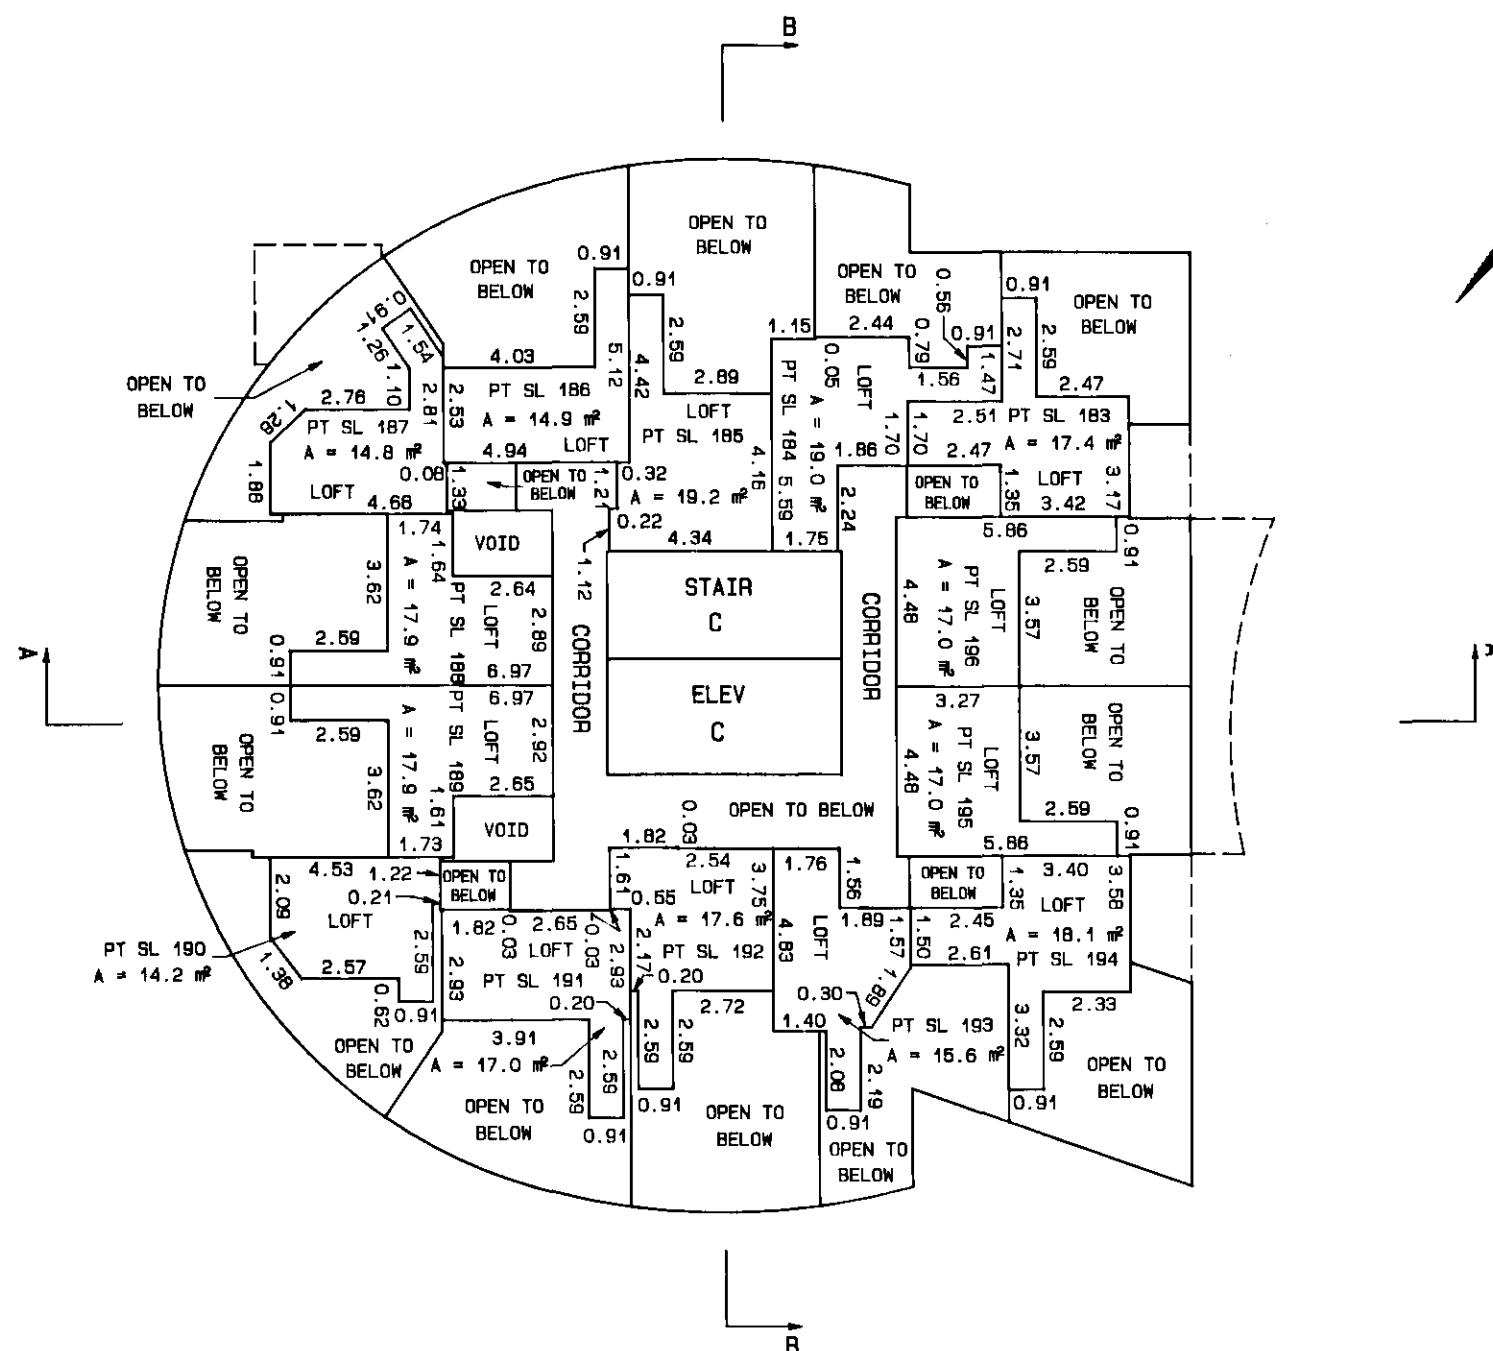

JULY 17th, 1998

\\MAY98C\98003.534

S-9423

ROOF



SCALE : 1 : 200

ALL DISTANCES SHOWN ARE IN METRES



SHEET 35 OF 41 SHEETS.

STRATA PLAN
LMS 3440

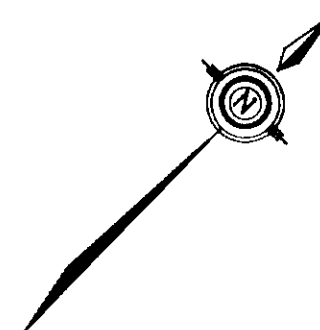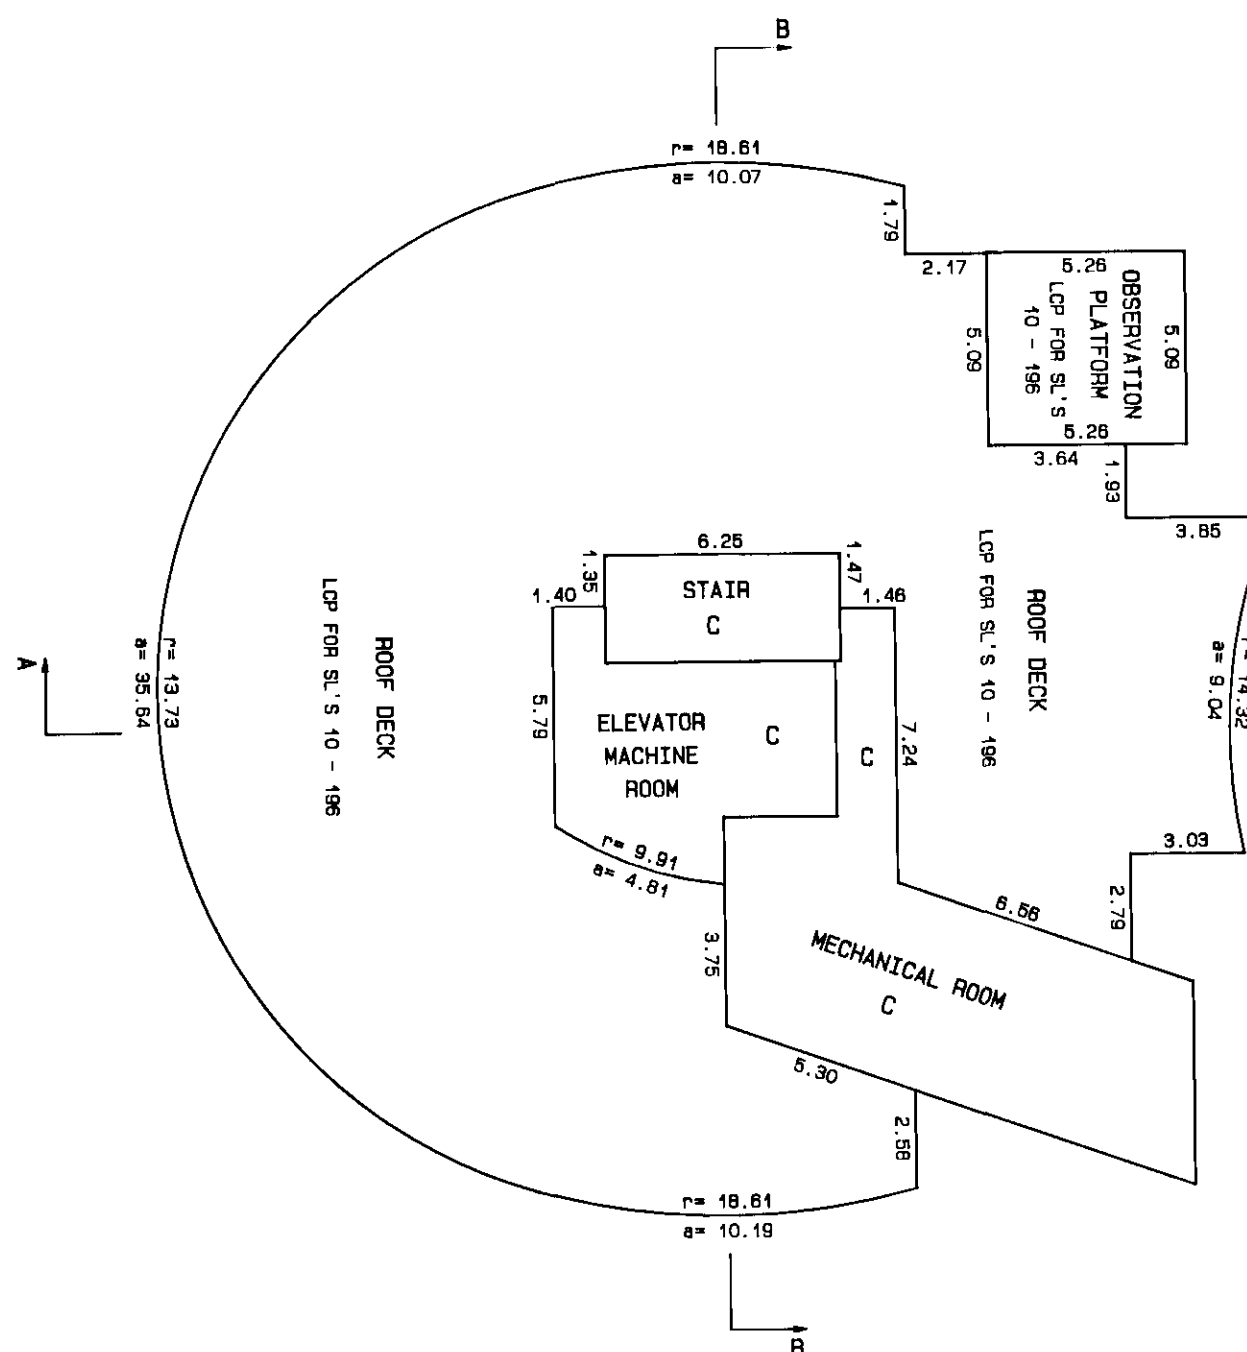

JULY 17th, 1998


\MAY98C\98003.S35

S-9423

SECTIONS

SCALE : 1 : 200

ALL DISTANCES SHOWN ARE IN METRES

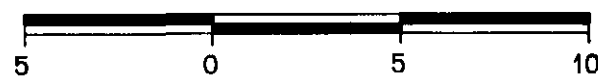


SECTION A - A

SEVENTH FLOOR - SEE SHEET 37

SHEET 36 OF 41 SHEETS.

STRATA PLAN
LMS 3440

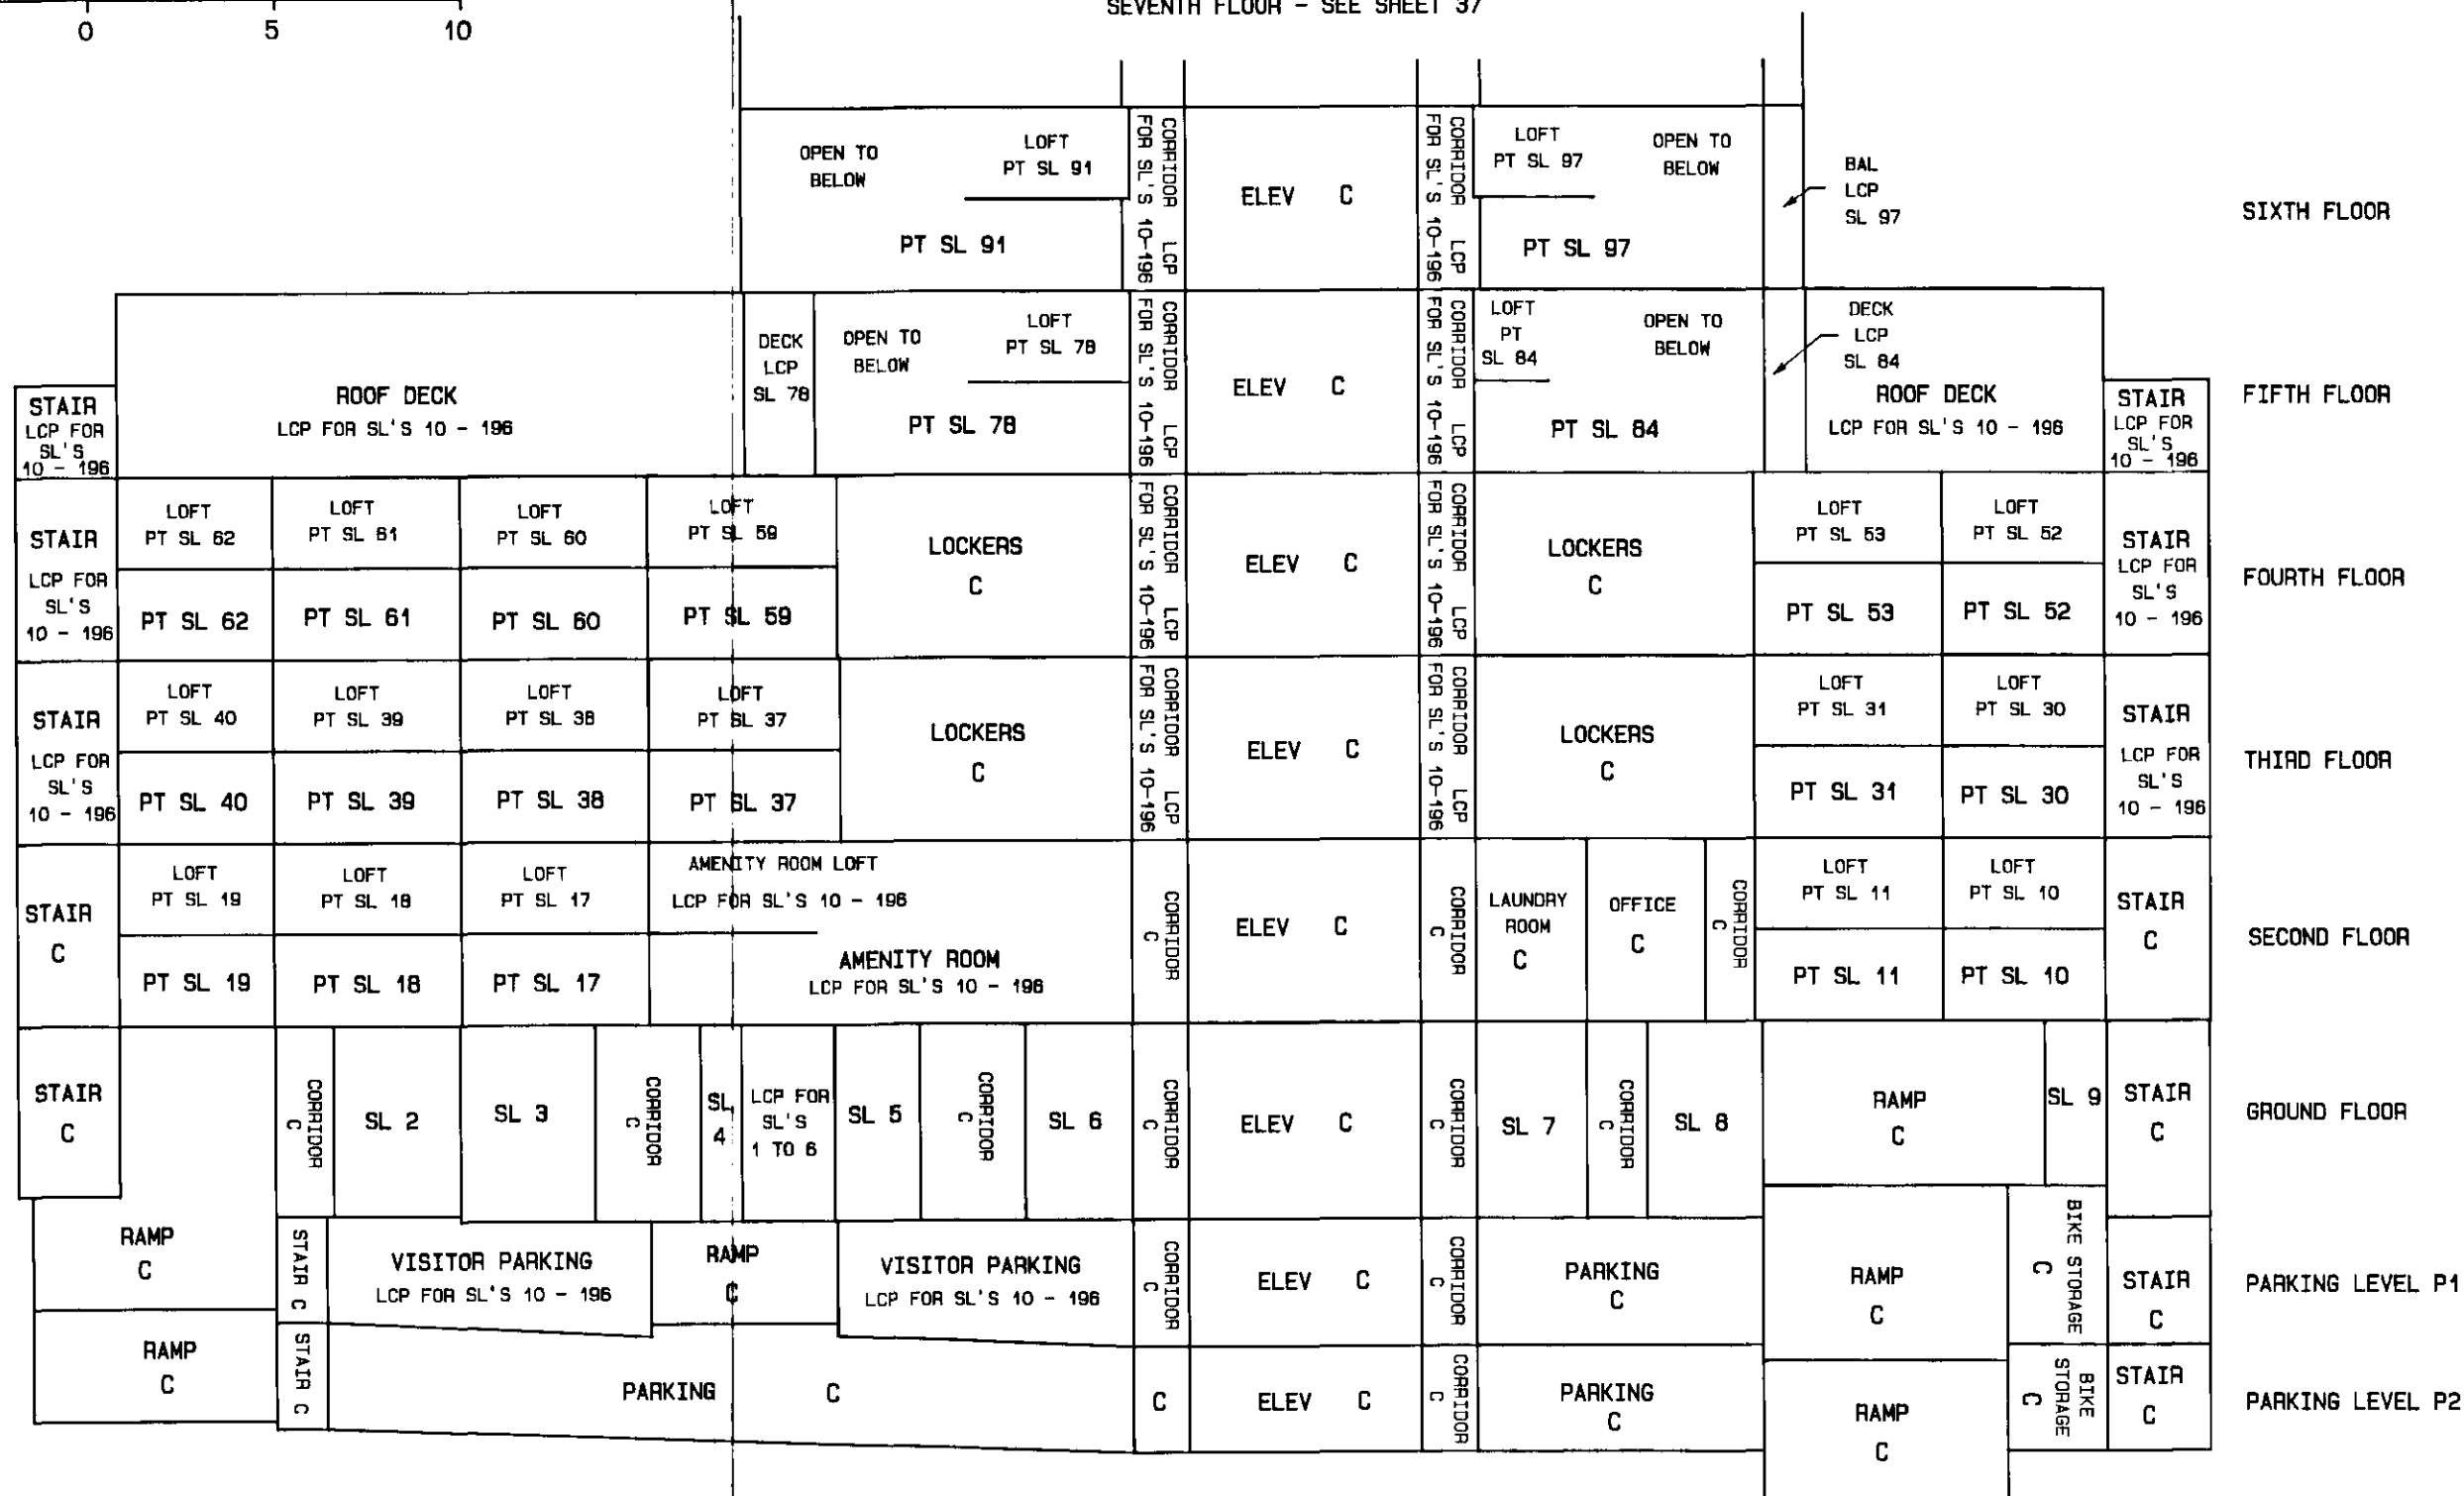

SECTIONS

SCALE : 1 : 200


ALL DISTANCES SHOWN ARE IN METRES



SECTION A - A

SHEET 37 OF 41 SHEETS.

STRATA PLAN
LMS 3440

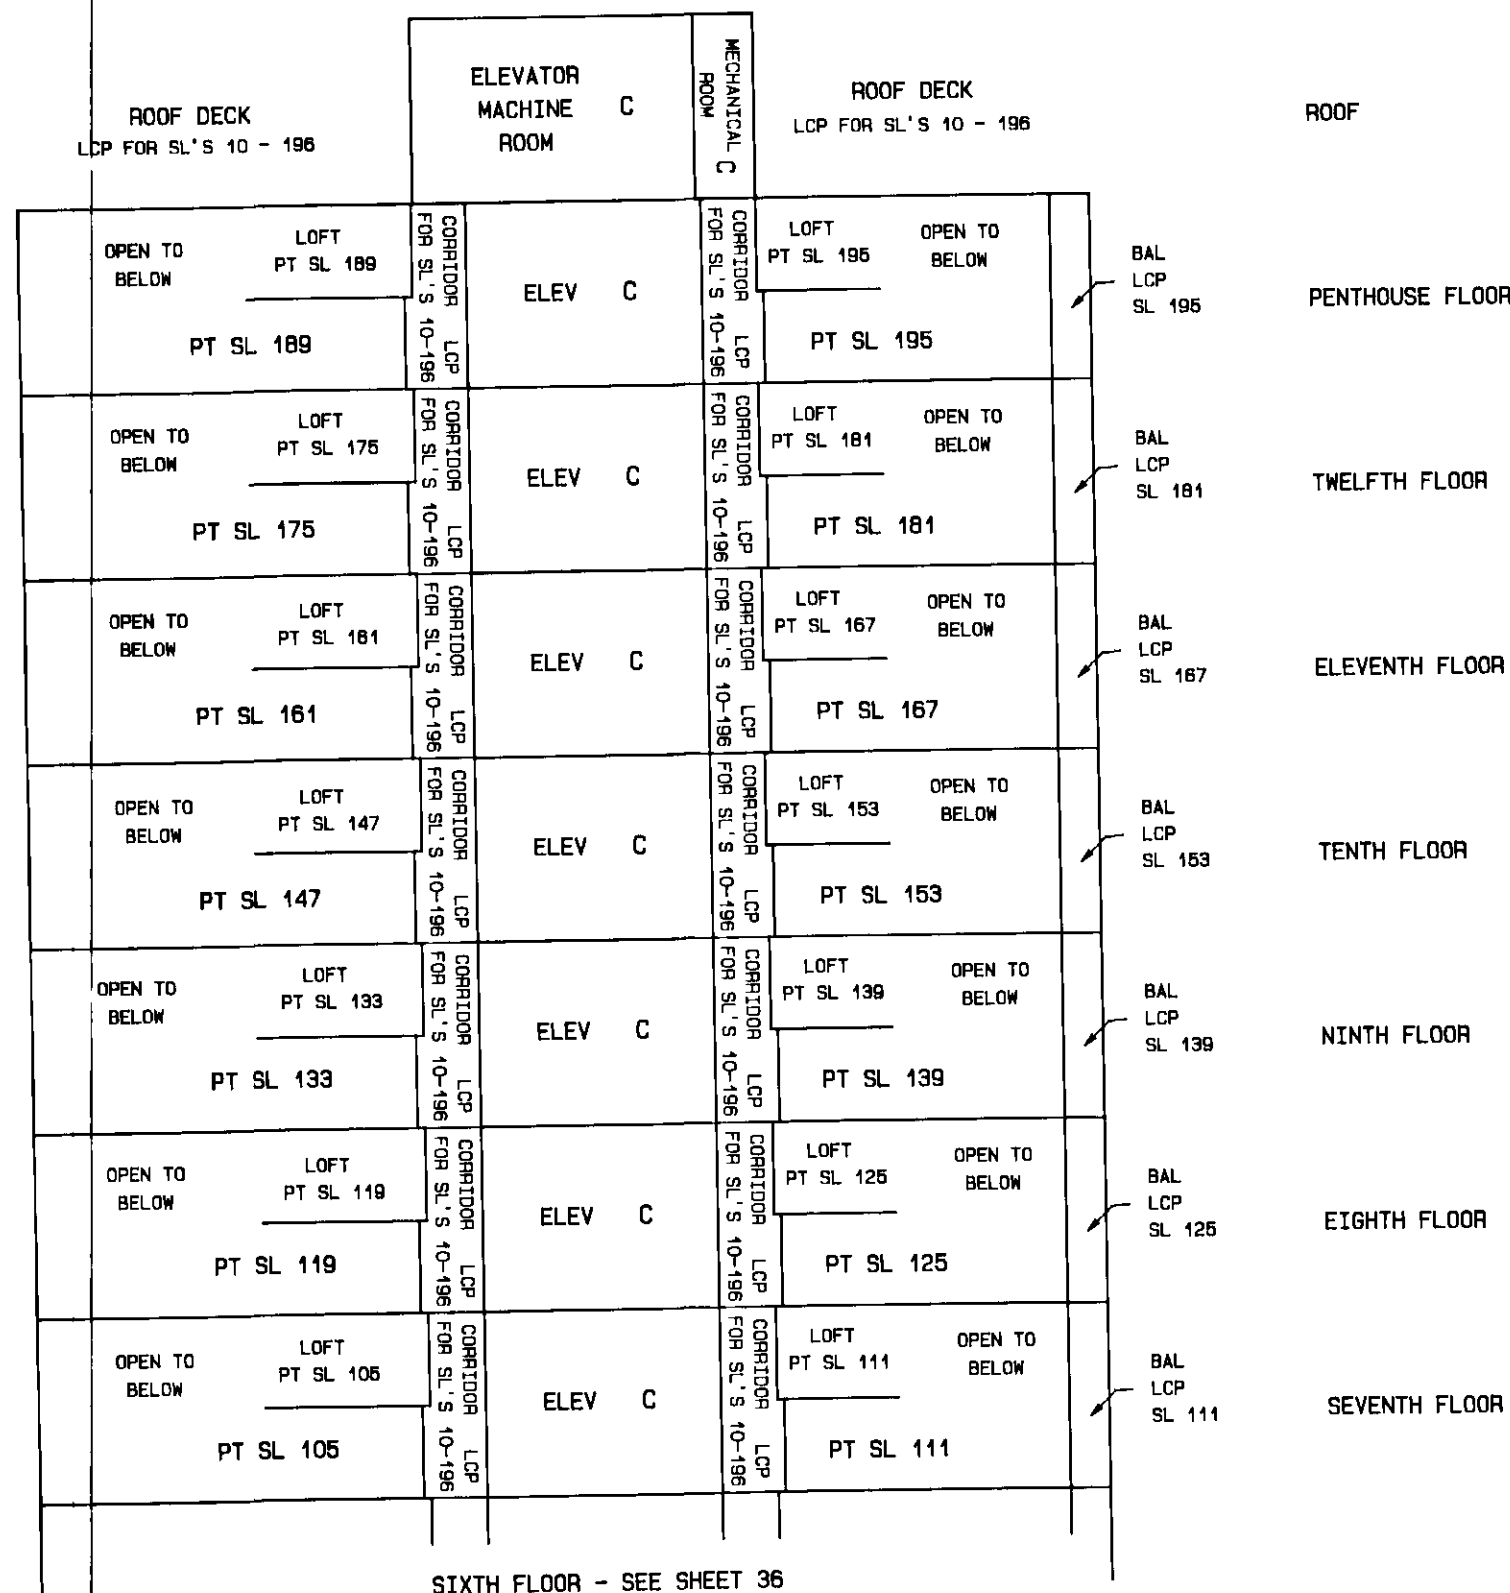

SIXTH FLOOR - SEE SHEET 36

JULY 17th, 1998

\\MAY98C\98003.S37

S-9423

STRATA PLAN

LMS 3440



STRATA PLAN
LMS 3440

STRATA PLAN
LMS 3440

SEVENTH FLOOR - SEE SHEET 39									
SIXTH FLOOR	OPEN TO BELOW		LOFT PT SL 87	STAIR C	ELEV C	CORRIDOR LCP FOR SL'S 10-196	LOFT PT SL 94	OPEN TO BELOW	
	PT SL 87		PT SL 94						
FIFTH FLOOR	OPEN TO BELOW		LOFT PT SL 75	STAIR C	ELEV C	CORRIDOR LCP FOR SL'S 10-196	LOFT PT SL 81	OPEN TO BELOW	
	PT SL 75		PT SL 81						
FOURTH FLOOR	OPEN TO BELOW		LOFT PT SL 56	STAIR C	ELEV C	CORRIDOR LCP FOR SL'S 10-196	LOFT PT SL 68	OPEN TO BELOW	
	PT SL 56		PT SL 68						
THIRD FLOOR	OPEN TO BELOW		LOFT PT SL 34	STAIR C	ELEV C	CORRIDOR LCP FOR SL'S 10-196	LOFT PT SL 47	OPEN TO BELOW	
	PT SL 34		PT SL 47						
SECOND FLOOR	PATIO LCP FOR SL'S 10 - 196		LOFT PT SL 14	STAIR C	ELEV C	CORRIDOR C	PT SL 25		
	OPEN TO BELOW		PT SL 14						
GROUND FLOOR	C	GENERATOR ROOM	C	STAIR C	ELEV C	LOBBY C			
PARKING LEVEL P1A	C	BIKE STORAGE C		STAIR C	ELEV C	LOBBY C	C		
PARKING LEVEL P1	C	METER ROOM C		STAIR C	ELEV C	LOBBY C			VISITOR PARKING LCP FOR SL'S 10 - 196
PARKING LEVEL P2	C	ELEC C		STAIR C	ELEV C	LOBBY C			C
GROUND FLOOR									
PARKING LEVEL P1									
PARKING LEVEL P2									

\\MAY98C\98003.538

S-9423

SECTIONS

SCALE : 1 : 200

ALL DISTANCES SHOWN ARE IN METRES



SHEET 38 OF 41 SHEETS.

STRATA PLAN
LMS 3440

SECTION B - B

SEVENTH FLOOR - SEE SHEET 39

SIXTH FLOOR	OPEN TO BELOW	LOFT PT SL 87	STAIR C	ELEV C	CORRIDOR LCP FOR SL'S 10-196	LOFT PT SL 94	OPEN TO BELOW
	PT SL 87					PT SL 94	
FIFTH FLOOR	OPEN TO BELOW	LOFT PT SL 75	STAIR C	ELEV C	CORRIDOR LCP FOR SL'S 10-196	LOFT PT SL 81	OPEN TO BELOW
	PT SL 75					PT SL 81	
FOURTH FLOOR	OPEN TO BELOW	LOFT PT SL 56	STAIR C	ELEV C	CORRIDOR LCP FOR SL'S 10-196	LOFT PT SL 68	OPEN TO BELOW
	PT SL 56					PT SL 68	
THIRD FLOOR	OPEN TO BELOW	LOFT PT SL 34	STAIR C	ELEV C	CORRIDOR LCP FOR SL'S 10-196	LOFT PT SL 47	OPEN TO BELOW
	PT SL 34					PT SL 47	
SECOND FLOOR	PATIO LCP SL 14	OPEN TO BELOW	LOFT PT SL 14	STAIR C	ELEV C	CORRIDOR C	PT SL 25
		PT SL 14					
GROUND FLOOR	C	GENERATOR ROOM	STAIR C	ELEV C	LOBBY C		
		C					
	PARKING LEVEL P1A	BIKE STORAGE C	STAIR C	ELEV C	LOBBY C		
	PARKING LEVEL P1	METER ROOM C					
PARKING LEVEL P2	C	ELEC C	STAIR C	ELEV C	LOBBY C		
GROUND FLOOR							
PARKING LEVEL P1							
PARKING LEVEL P2							

JULY 17th, 1998

[Signature]

\\MAY98C\98003.S38

S-9423

SECTIONS

SCALE : 1 : 200

ALL DISTANCES SHOWN ARE IN METRES



SHEET 39 OF 41 SHEETS.

STRATA PLAN

LMS 3440

SECTION B - B

ROOF	ROOF DECK LCP FOR SL'S 10 - 196	STAIR C	ELEVATOR MACHINE ROOM C	MECHANICAL ROOM C	ROOF DECK LCP FOR SL'S 10 - 196
PENTHOUSE FLOOR	LOFT PT SL 185 OPEN TO BELOW	STAIR C	ELEV C	LOFT PT SL 192 OPEN TO BELOW	PT SL 192
TWELFTH FLOOR	LOFT PT SL 171 OPEN TO BELOW	STAIR C	ELEV C	LOFT PT SL 178 OPEN TO BELOW	PT SL 178
ELEVENTH FLOOR	LOFT PT SL 157 OPEN TO BELOW	STAIR C	ELEV C	LOFT PT SL 164 OPEN TO BELOW	PT SL 164
TENTH FLOOR	LOFT PT SL 143 OPEN TO BELOW	STAIR C	ELEV C	LOFT PT SL 150 OPEN TO BELOW	PT SL 150
NINTH FLOOR	LOFT PT SL 129 OPEN TO BELOW	STAIR C	ELEV C	LOFT PT SL 136 OPEN TO BELOW	PT SL 136
EIGHTH FLOOR	LOFT PT SL 115 OPEN TO BELOW	STAIR C	ELEV C	LOFT PT SL 122 OPEN TO BELOW	PT SL 122
SEVENTH FLOOR	LOFT PT SL 101 OPEN TO BELOW	STAIR C	ELEV C	LOFT PT SL 108 OPEN TO BELOW	PT SL 108

SIXTH FLOOR - SEE SHEET 38

STRATA PLAN
LMS 3440

CONFIDENTIAL

S-9423