

STRATA PLAN OF
LOT "B" SECTION 1
BLOCK 4 NORTH RANGE 7 WEST
N. W. D. PLAN LMP13619


B.C.G.S. 926.015
CITY OF RICHMOND

STRATA PLAN LMS 2166

REF. NO. BT 316143 - BT 316345


STRATA PLAN LMS deposited and registered
in the Land Title Office at New Westminster, B.C.
This 18th day of OCTOBER, 1995.

Assistant Deputy Registrar

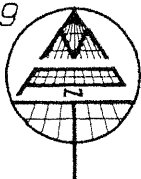

SCALE 1:750
10 5 0 10 20 30

NAME OF DEVELOPMENT :
WATERSIDE AT DOVER PLACE

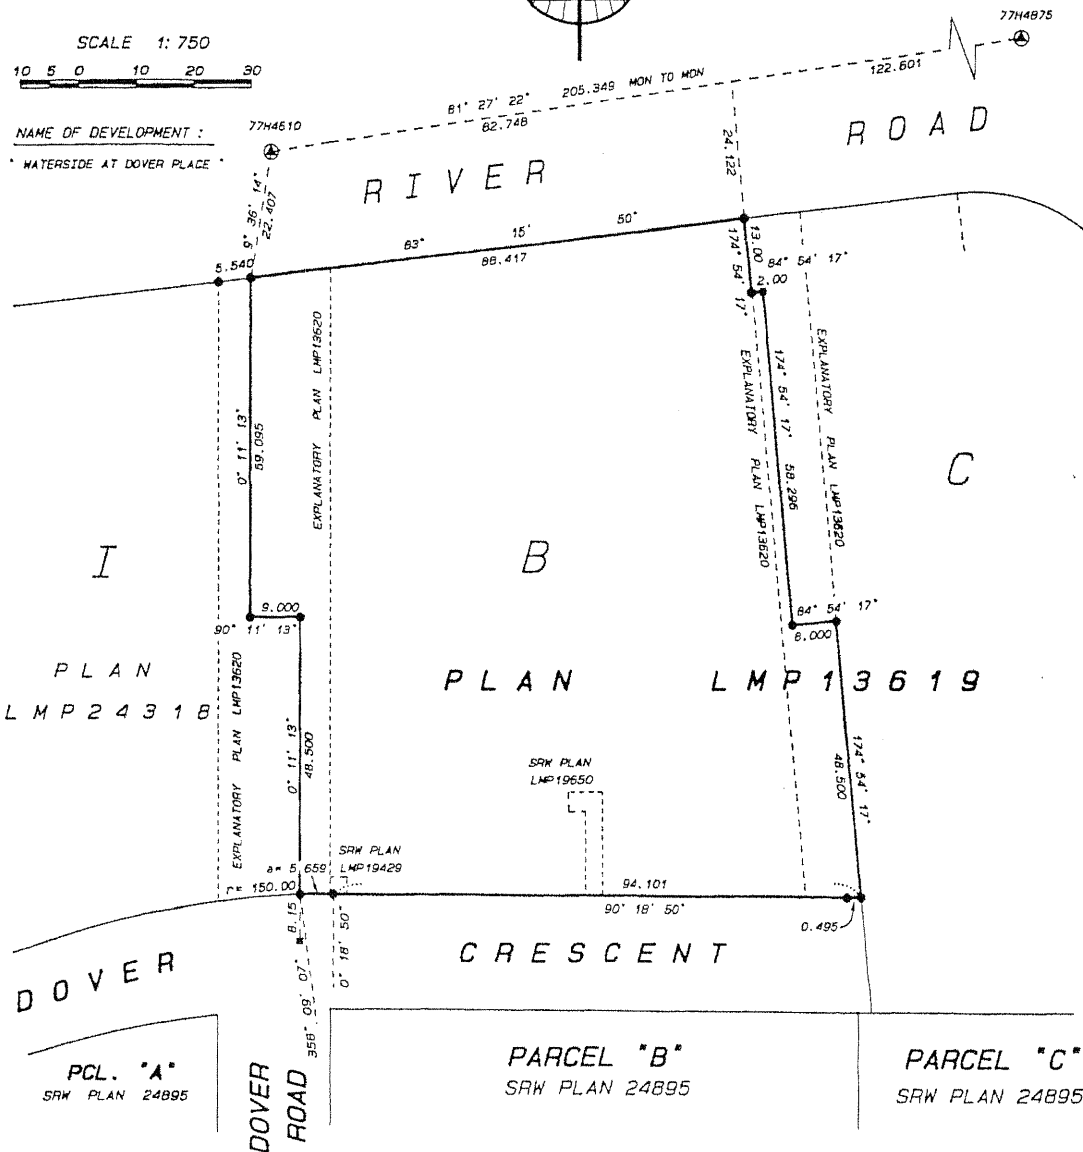

LEGEND :

ALL DIMENSIONS ARE METRIC.

GRID BEARINGS AND LOT DIMENSIONS
ARE DERIVED FROM PLAN LMP13619.

- ⊙ = CONTROL MONUMENT FOUND
- = IRON POST FOUND
- = LEAD PLUG FOUND
- m² = SQUARE METRES
- S.L. = STRATA LOT
- C.P. = COMMON PROPERTY
- P = PATIO
- D = DECK
- ELEV = ELEVATOR (C.P.)
- ELEC = ELECTRICAL ROOM (C.P.)

NOTE : PATIOS AND DECKS ARE LIMITED
COMMON PROPERTY FOR USE OF THE STRATA LOTS
INDICATED. (EXAMPLE: P - 1, D - 23)

THIS PLAN LIES WITHIN THE GREATER
VANCOUVER REGIONAL DISTRICT.

MATSON, PECK & TOPLISS
SURVEYORS AND ENGINEERS
210-8171 COOK ROAD
RICHMOND, B.C. V6Y 3T8
(ph) 270-9331
(fax) 270-4137

JDB NO. R - 11039 / 501


I, J. Stephen Campbell, of Port Coquitlam, B.C., British Columbia
Land Surveyor, hereby certify that the buildings erected
on the parcel described above are wholly within the external
boundaries of that parcel.

Dated at Richmond, B.C.
This 2nd day of October, 1995

Stephen Campbell B.C.L.S.

FILED LMS2166 692104 2001-09-10-11.37.05.398756

STRATA PLAN LMS 2166

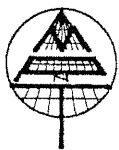

RIVER ROAD

[illegible]

PROJECT SITE :
#5880 DOVER CRESCENT
RICHMOND, B.C.

* The Owners *

Strata Plan LMS 2166

C/O MAGUSTA DEVELOPMENT (B.C.) LTD.

~~4418 1090 West Georgia Street~~

~~Vancouver, B.C.~~

~~VCF 8X3~~

~~NOE 213~~
"For mailing address of the Strata Corporation search the Strata Plan General Index."

MATSON, PECK & TOPLISS
SURVEYORS AND ENGINEERS
210-8171 COOK ROAD
RICHMOND, B.C. V6Y 3T8
(ph) 270-9331
(fax) 270-4137

JOB NO. R95-11039

DATE 02/10/95

 , B.C.L.S.

FILED LMLMS2166 692104 2001-09-10-11.37.05.398756

STRATA PLAN LMS 2166CONDOMINIUM ACT.

FILED

LMS2166

692104 2001-09-10-11.37.05.398756

LOT NO.	SHEET NO.	FORM 1	FORM 2	FORM 3
		SCHEDULE OF UNIT ENTITLEMENT	SCHEDULE OF INTEREST UPON DESTRUCTION	SCHEDULE OF VOTING RIGHTS
		UNIT ENTITLEMENT	INTEREST UPON DESTRUCTION	NUMBER OF VOTES
1	B, 1Q, 11, 12	49	1089	
2	B, 1Q, 11, 12	57	1209	
3	B, 1Q, 11, 12	57	1209	
4	B, 1Q, 11, 12	55	1179	
5	B, 1Q, 11, 12	107	2129	
6	B, 1Q, 11, 12	42	909	
7	B, 1Q, 11, 12	109	2079	
8	B, 1Q, 11, 12	57	1269	
9	B, 1Q, 11, 12	59	1139	
10	B, 1Q, 11, 12	46	1109	
11	B, 1Q, 11, 12	57	1259	
12	B, 1Q, 11, 12	58	1279	
13	B, 1Q, 11, 12	46	1129	
14	B, 1Q, 11, 12	59	1159	
15	B, 1Q, 11, 12	57	1279	
16	B, 1Q, 11, 12	109	2089	
17	B, 1Q, 11, 12	42	909	
18	B, 1Q, 11, 12	107	2189	
19	B, 1Q, 11, 12	55	1229	
20	B, 1Q, 11, 12	57	1229	
21	B, 1Q, 11, 12	57	1229	
22	B, 1Q, 11, 12	49	1109	
23	B, 1Q, 11, 12	60	1189	
24	B, 1Q, 11, 12	49	1089	
25	B, 1Q, 11, 12	57	1209	
26	B, 1Q, 11, 12	57	1209	
27	B, 1Q, 11, 12	55	1179	
28	B, 1Q, 11, 12	107	2129	
29	B, 1Q, 11, 12	42	909	
30	B, 1Q, 11, 12	109	2079	
31	B, 1Q, 11, 12	57	1259	
32	B, 1Q, 11, 12	51	1179	
33	B, 1Q, 11, 12	90	1739	
34	B, 1Q, 11, 12	62	1139	
35	B, 1Q, 11, 12	102	2189	
36	B, 1Q, 11, 12	104	2209	
37	B, 1Q, 11, 12	62	1159	
38	B, 1Q, 11, 12	90	1759	
39	B, 1Q, 11, 12	51	1199	
40	B, 1Q, 11, 12	57	1279	
41	B, 1Q, 11, 12	109	2089	
42	B, 1Q, 11, 12	42	909	
43	B, 1Q, 11, 12	107	2169	
44	B, 1Q, 11, 12	55	1229	
45	B, 1Q, 11, 12	57	1229	
46	B, 1Q, 11, 12	57	1229	
47	B, 1Q, 11, 12	49	1109	
48	B, 1Q, 11, 12	60	1199	
49	B, 1Q, 11, 12	49	1119	
50	B, 1Q, 11, 12	57	1239	
51	B, 1Q, 11, 12	57	1239	
52	B, 1Q, 11, 12	65	1239	
53	B, 1Q, 11, 12	107	2159	
54	B, 1Q, 11, 12	42	919	
55	B, 1Q, 11, 12	109	2109	
56	B, 1Q, 11, 12	57	1289	
57	B, 1Q, 11, 12	51	1209	
58	B, 1Q, 11, 12	90	1769	
59	B, 1Q, 11, 12	69	1659	
60	B, 1Q, 11, 12	82	1909	

MATSON, PECK & TOPLISS
SURVEYORS AND ENGINEERS
210-8171 COOK ROAD
RICHMOND, B.C. V6Y 3T8
(ph) 270-9331
(fax) 270-4137

JOB NO. R95-11039

DATE 02/10/95
 B.C.L.S.

STRATA PLAN LMS 2166CONDOMINIUM ACT.

FILED

LMS2166

692104 2001-09-10-11.37.05.398756

LOT NO.	SHEET NO.	FORM 1	FORM 2	FORM 3
		SCHEDULE OF UNIT ENTITLEMENT	SCHEDULE OF INTEREST UPON DESTRUCTION	SCHEDULE OF VOTING RIGHTS
		UNIT ENTITLEMENT	INTEREST UPON DESTRUCTION	NUMBER OF VOTES
81	8, 10, 11, 12	83	1929	
82	8, 10, 11, 12	83	1679	
83	8, 10, 11, 12	90	1789	
84	8, 10, 11, 12	51	1229	
85	8, 10, 11, 12	57	1909	
86	8, 10, 11, 12	109	2129	
87	8, 10, 11, 12	42	939	
88	8, 10, 11, 12	107	2189	
89	8, 10, 11, 12	55	1259	
90	8, 10, 11, 12	57	1259	
91	8, 10, 11, 12	57	1259	
92	8, 10, 11, 12	49	1139	
93	8, 10, 11, 12	50	1229	
94	8, 10, 11, 12	49	1149	
95	8, 10, 11, 12	57	1289	
96	8, 10, 11, 12	57	1289	
97	8, 10, 11, 12	107	2189	
98	8, 10, 11, 12	42	949	
99	8, 10, 11, 12	109	2139	
100	8, 10, 11, 12	57	1319	
101	8, 10, 11, 12	51	1239	
102	8, 10, 11, 12	90	1799	
103	8, 10, 11, 12	83	1589	
104	8, 10, 11, 12	82	1939	
105	8, 10, 11, 12	83	1959	
106	8, 10, 11, 12	83	1709	
107	8, 10, 11, 12	90	1819	
108	8, 10, 11, 12	51	1259	
109	8, 10, 11, 12	57	1339	
110	8, 10, 11, 12	109	2159	
111	8, 10, 11, 12	42	969	
112	8, 10, 11, 12	107	2229	
113	8, 10, 11, 12	55	1289	
114	8, 10, 11, 12	57	1289	
115	8, 10, 11, 12	49	1159	
116	13, 14, 15, 16	85	1789	
117	13, 14, 15, 16	86	1789	
118	13, 14, 15, 16	53	1299	
119	13, 14, 15, 16	88	1809	
120	13, 14, 15, 16	80	1709	
121	13, 14, 15, 16	86	1809	
122	13, 14, 15, 16	83	2009	
123	13, 14, 15, 16	83	2009	
124	13, 14, 15, 16	88	1809	
125	13, 14, 15, 16	88	1809	
126	13, 14, 15, 16	88	1809	
127	13, 14, 15, 16	53	1299	
128	13, 14, 15, 16	88	1789	
129	13, 14, 15, 16	85	1789	
130	13, 14, 15, 16	88	1789	
131	13, 14, 15, 16	53	1299	
132	13, 14, 15, 16	88	1809	
133	13, 14, 15, 16	90	1779	
134	13, 14, 15, 16	88	1809	
135	13, 14, 15, 16	93	2039	
136	13, 14, 15, 16	83	2039	
137	13, 14, 15, 16	88	1809	

MATSON, PECK & TOPLISS
SURVEYORS AND ENGINEERS
210-B171 COOK ROAD
RICHMOND, B.C. V6Y 3T8
(ph) 270-9331
(fax) 270-4137

JOB NO. R95-11039

DATE 02/10/95

SC

B.C.L.S.

STRATA PLAN LMS 2166CONDOMINIUM ACT.

FILED

LMS2166

692104 2001-09-10-11.37.05.398756

LOT NO.	SHEET NO.	FORM 1	FORM 2	FORM 3
		SCHEDULE OF UNIT ENTITLEMENT	SCHEDULE OF INTEREST UPON DESTRUCTION	SCHEDULE OF VOTING RIGHTS
		UNIT ENTITLEMENT	INTEREST UPON DESTRUCTION	NUMBER OF VOTES
121	13, 14, 15, 16	86	1808	
122	13, 14, 15, 16	88	1808	
123	13, 14, 15, 16	63	1299	
124	13, 14, 15, 16	86	1788	
125	13, 14, 15, 16	83	1729	
126	13, 14, 15, 16	85	1819	
127	13, 14, 15, 16	86	1819	
128	13, 14, 15, 16	63	1329	
129	13, 14, 15, 16	86	1839	
130	13, 14, 15, 16	90	1809	
131	13, 14, 15, 16	115	2408	
132	13, 14, 15, 16	115	2408	
133	13, 14, 15, 16	86	1839	
134	13, 14, 15, 16	86	1839	
135	13, 14, 15, 16	63	1329	
136	13, 14, 15, 16	86	1819	
137	13, 14, 15, 16	83	1759	
138	13, 14, 15, 16	55	1269	
139	13, 14, 15, 16	47	989	
140	13, 14, 15, 16	85	1849	
141	13, 14, 15, 16	86	1849	
142	13, 14, 15, 16	63	1359	
143	13, 14, 15, 16	86	1869	
144	13, 14, 15, 16	116	2549	
145	13, 14, 15, 16	117	2549	
146	13, 14, 15, 16	86	1869	
147	13, 14, 15, 16	63	1359	
148	13, 14, 15, 16	86	1849	
149	13, 14, 15, 16	83	1789	
150	13, 14, 15, 16	54	1319	
151	17, 18, 19, 20	63	1749	
152	17, 18, 19, 20	63	1319	
153	17, 18, 19, 20	63	1319	
154	17, 18, 19, 20	63	1319	
155	17, 18, 19, 20	86	1829	
156	17, 18, 19, 20	86	1829	
157	17, 18, 19, 20	63	2029	
158	17, 18, 19, 20	63	2029	
159	17, 18, 19, 20	86	1829	
160	17, 18, 19, 20	80	1729	
161	17, 18, 19, 20	63	1319	
162	17, 18, 19, 20	63	1319	
163	17, 18, 19, 20	63	1319	
164	17, 18, 19, 20	85	1808	
165	17, 18, 19, 20	63	1749	
166	17, 18, 19, 20	63	1319	
167	17, 18, 19, 20	63	1319	
168	17, 18, 19, 20	63	1319	
169	17, 18, 19, 20	86	1829	
170	17, 18, 19, 20	86	1829	
171	17, 18, 19, 20	63	2059	
172	17, 18, 19, 20	63	2059	
173	17, 18, 19, 20	86	1829	
174	17, 18, 19, 20	90	1799	
175	17, 18, 19, 20	63	1319	
176	17, 18, 19, 20	63	1319	
177	17, 18, 19, 20	63	1319	
178	17, 18, 19, 20	85	1808	
179	17, 18, 19, 20	56	1305	
180	17, 18, 19, 20	63	1779	

MATSON, PECK & TOPLISS

SURVEYORS AND ENGINEERS

210-B171 COOK ROAD

RICHMOND, B.C. V6Y 3T8

(ph) 270-9331

(fax) 270-4137

JOB NO. R95-11039

DATE 02/10/95*SE* B.C.L.S.

CONDOMINIUM ACT.

STRATA PLAN LMS 2166

FILED

LMS2166

692104

2001-09-10-11.37.05.390756

LOT NO.	SHEET NO.	FORM 1	FORM 2	FORM 3
		SCHEDULE OF UNIT ENTITLEMENT	SCHEDULE OF INTEREST UPON DESTRUCTION	SCHEDULE OF VOTING RIGHTS
		UNIT ENTITLEMENT	INTEREST UPON DESTRUCTION	NUMBER OF VOTES
181	17, 18, 19, 20	63	1349	
182	17, 18, 19, 20	63	1349	
183	17, 18, 19, 20	63	1349	
184	17, 18, 19, 20	88	1859	
185	17, 18, 19, 20	115	2429	
186	17, 18, 19, 20	115	2429	
187	17, 18, 19, 20	90	1859	
188	17, 18, 19, 20	63	1349	
189	17, 18, 19, 20	63	1349	
190	17, 18, 19, 20	63	1349	
191	17, 18, 19, 20	85	1839	
192	17, 18, 19, 20	56	1339	
193	17, 18, 19, 20	83	1809	
194	17, 18, 19, 20	63	1379	
195	17, 18, 19, 20	63	1379	
196	17, 18, 19, 20	63	1379	
197	17, 18, 19, 20	117	2569	
198	17, 18, 19, 20	116	2569	
199	17, 18, 19, 20	63	1379	
200	17, 18, 19, 20	63	1379	
201	17, 18, 19, 20	63	1379	
202	17, 18, 19, 20	85	1869	
203	17, 18, 19, 20	46	999	
AGGREGATE		15111	320717	

STATUTORY DECLARATION

I / WE the undersigned do solemnly declare that

- (1) I / WE the undersigned am/are the owner-developer or the duly authorized agent of the owner-developer.
 (2) The strata plan is entirely for residential use.

I / WE make this solemn declaration conscientiously believing it to be true, and knowing that it is of the same force and effect as if made under oath.

Declared before me
 at Vancouver, B.C.
 this 4 day of October, 1995

[Signature]
 Commissioner for
 taking affidavits within B.C.

[Signature]
 GIMMY KO

Accepted as to forms 1, 2 and 3
 this 13 day of Oct, 1995

[Signature]
 SUPERINTENDENT OF REAL ESTATE

SIGNATURES

WITNESSES :

[Signature]
 WITNESS
 Michael G. Giesey
 OCCUPATION
 3900-700 W. Georgia St.
 ADDRESS
 Vancouver, BC, V7Y 1B8

OWNER :

451719 B.C. LTD.
 (INC. NO. 451719)

[Signature]
 GIMMY KO AUTHORIZED SIGNATORY
 AUTHORIZED SIGNATORY

CERTIFICATE UNDER SECTION 8 (1)
 CONDOMINIUM ACT.

I, J. Stephen Campbell, of Port Coquitlam, B.C., British Columbia Land Surveyor, hereby certify that the buildings shown in this strata plan have not, as of the 2nd day of October, 1995 been previously occupied.

Dated at Richmond, B.C.
 This 2nd day of October, 1995

[Signature], B.C.L.S.

MORTGAGEE :

HONGKONG BANK OF CANADA
 by its authorized officers

[Signature]
 WITNESS as to both
 J. G. G. BHARAS
 BANKER (Signature)
 OCCUPATION
 885 W. GEORGIA ST.
 ADDRESS
 VANCOUVER, BC

[Signature]
 AUTHORIZED SIGNATORY
 KIRK ELL

MATSON, PECK & TOPLISS
 SURVEYORS AND ENGINEERS
 210-8171 COOK ROAD
 RICHMOND, B.C. V6Y 3T8
 (ph) 270-9331
 (fax) 270-4137

JOB NO. R95-11039


DATE 02/10/95

[Signature], B.C.L.S.

PARKADE FLOOR SOUTH PART

SHEET 7 OF 24 SHEETS

STRATA PLAN LMS 2166

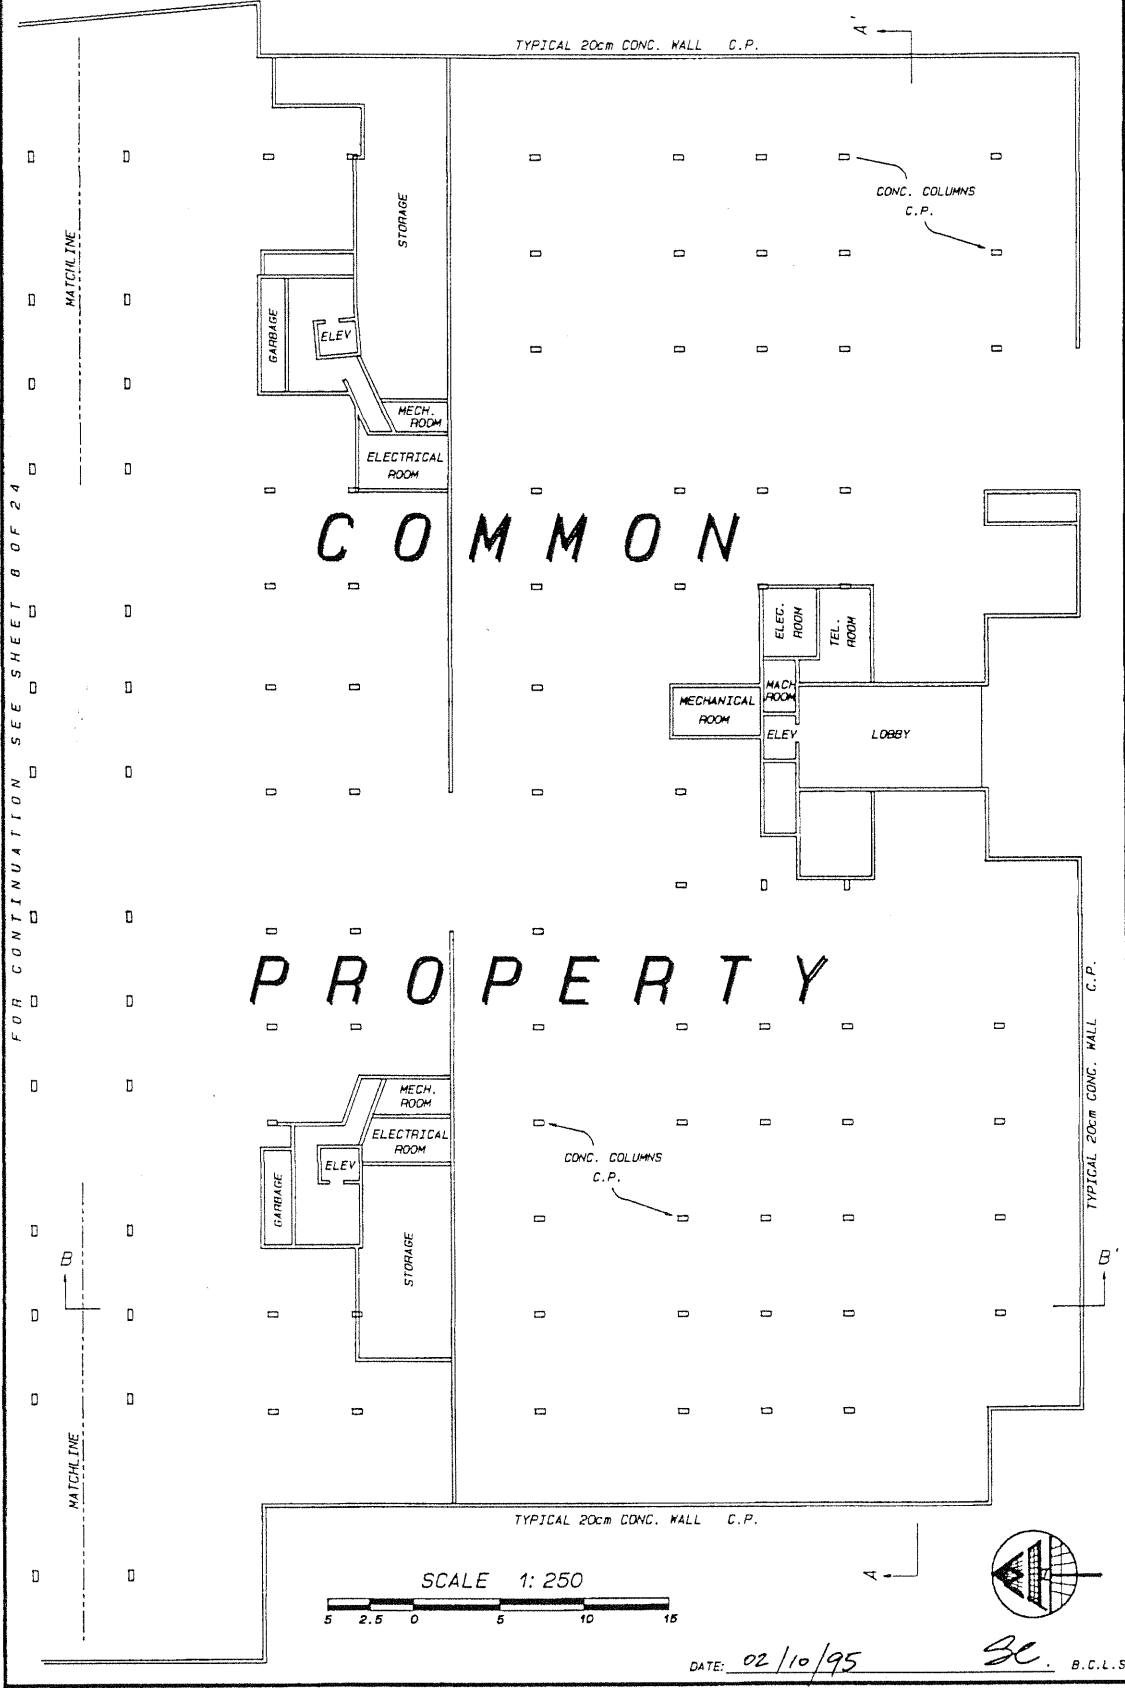


FILED LMS2166 692104 2001-09-10-11.37.05.398/56

PARKADE FLOOR
NORTH PART

SHEET 8 OF 24 SHEETS

STRATA PLAN LMS 2166

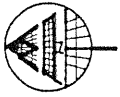

TYPICAL 20cm CONC. WALL C.P.

STORAGE

CONC. COLUMNS
C.P.

STAIRS

MECHANICAL
ROOM

COMMON

PROPERTY

MATCHLINE

FOR CONTINUATION SEE SHEET 7 OF 24

TYPICAL 20cm CONC. WALL C.P.

B

B'

SCALE 1: 250

5 2.5 0 5 10 15


CONC. COLUMNS
C.P.

MATCHLINE



TYPICAL 20cm CONC. WALL C.P.

DATE: 02/10/95 *GC* B.C.L.S.

FILED LMS2166 692104 2001-09-10-11.37.05.396756

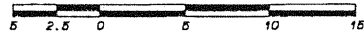

BUILDING 1 - GROUND FLOOR

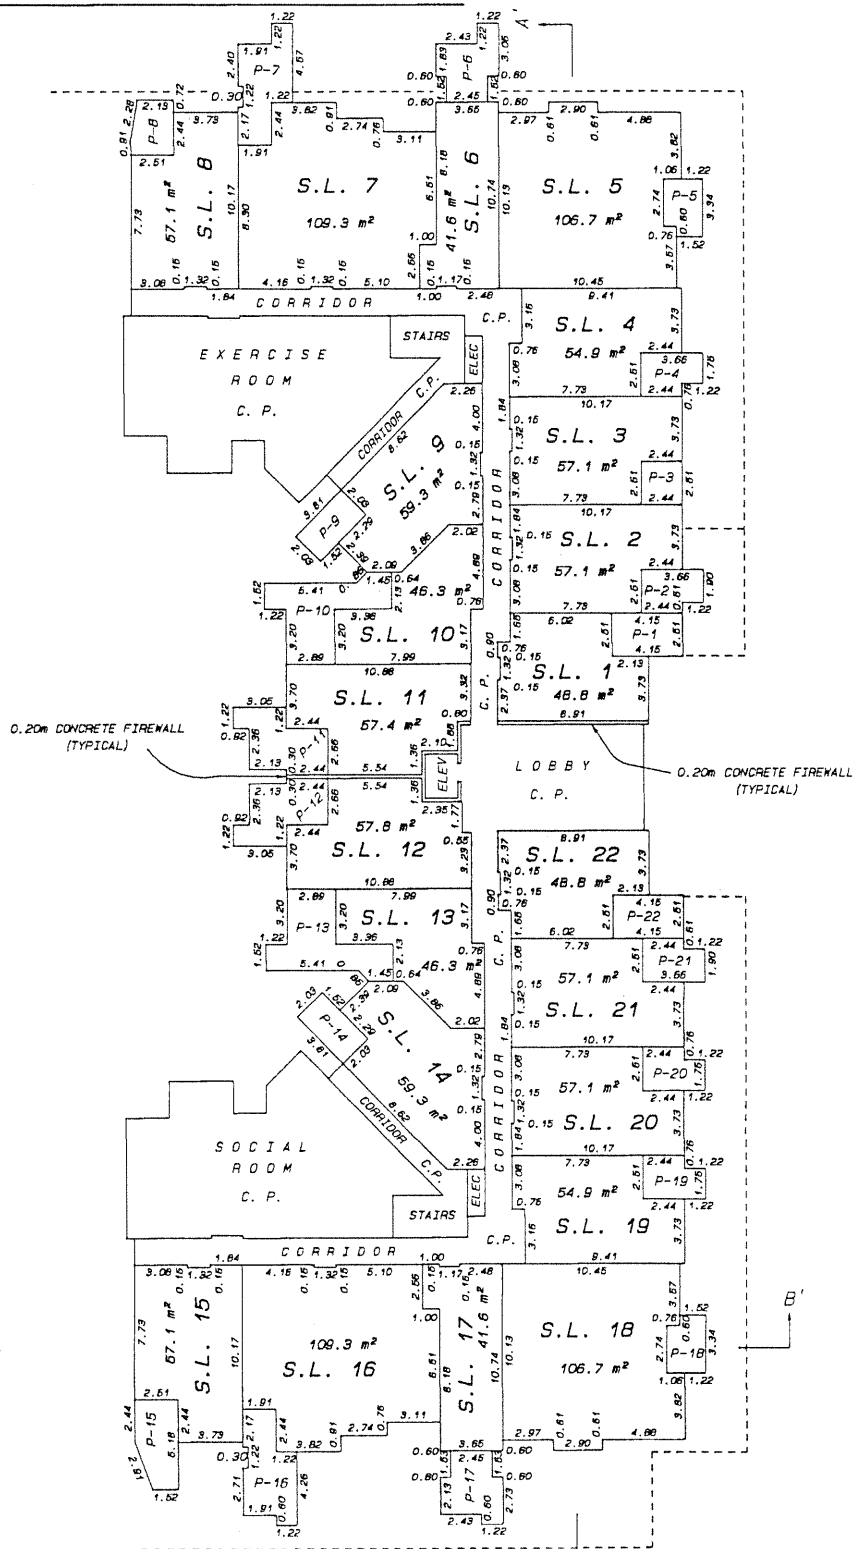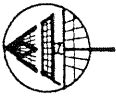STRATA PLAN LMS 2166

MATSON, PECK & TOPLISS
SURVEYORS AND ENGINEERS
210-6171 COOK ROAD,
RICHMOND, B.C.

JOB. NO: R95-11039

DATE: 02/10/95

B.C.L.S.



ALL STRATA LOT ANGLES ARE MULTIPLES
OF 45° UNLESS NOTED OTHERWISE.

FILED LMS2166 692104 2001-09-10-11.37.05.398756

SCALE 1: 250

SHEET 10 OF 24 SHEETS

5 2.5 0 5 10 15

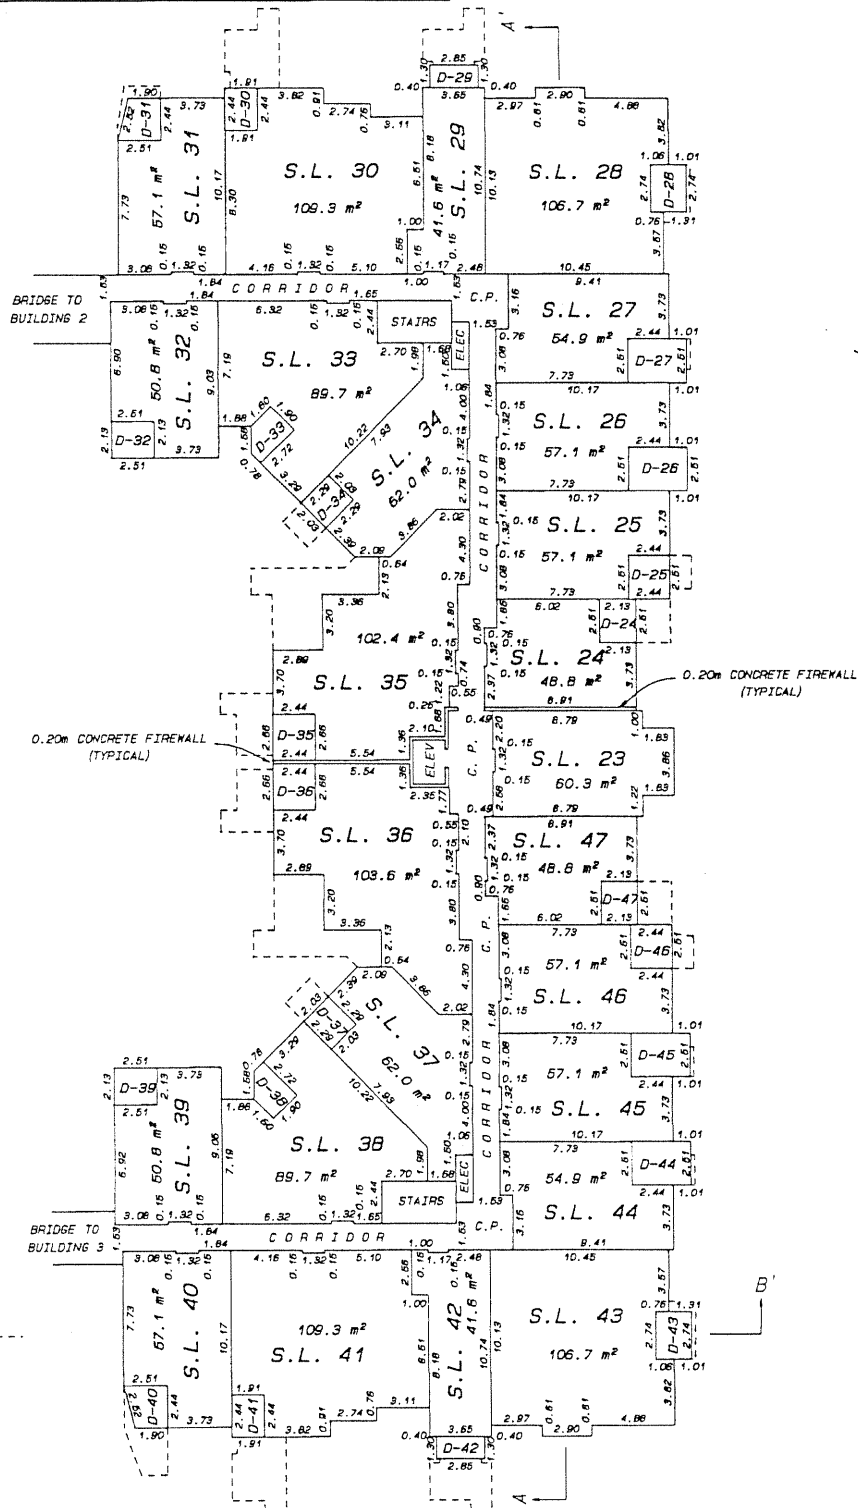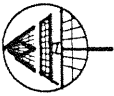STRATA PLAN LMS 2166BUILDING 1 - SECOND FLOOR

MATSON, PECK & TOPLISS
SURVEYORS AND ENGINEERS
210-8171 COOK ROAD,
RICHMOND, B.C.

JOB. NO: R95-11039

ALL STRATA LOT ANGLES ARE MULTIPLES
OF 45° UNLESS NOTED OTHERWISE.


DATE: 02/10/95

SC. B.C.L.S.

FILED LMS2166 692104 2001-09-10-11.37.05.398756


SCALE 1:250

SHEET 11 OF 24 SHEETS

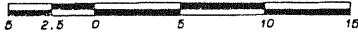


STRATA PLAN LMS 2166

BUILDING 1 - THIRD FLOOR

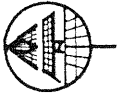

SEE SHEET 15 OF 24

SEE SHEET 19 OF 24

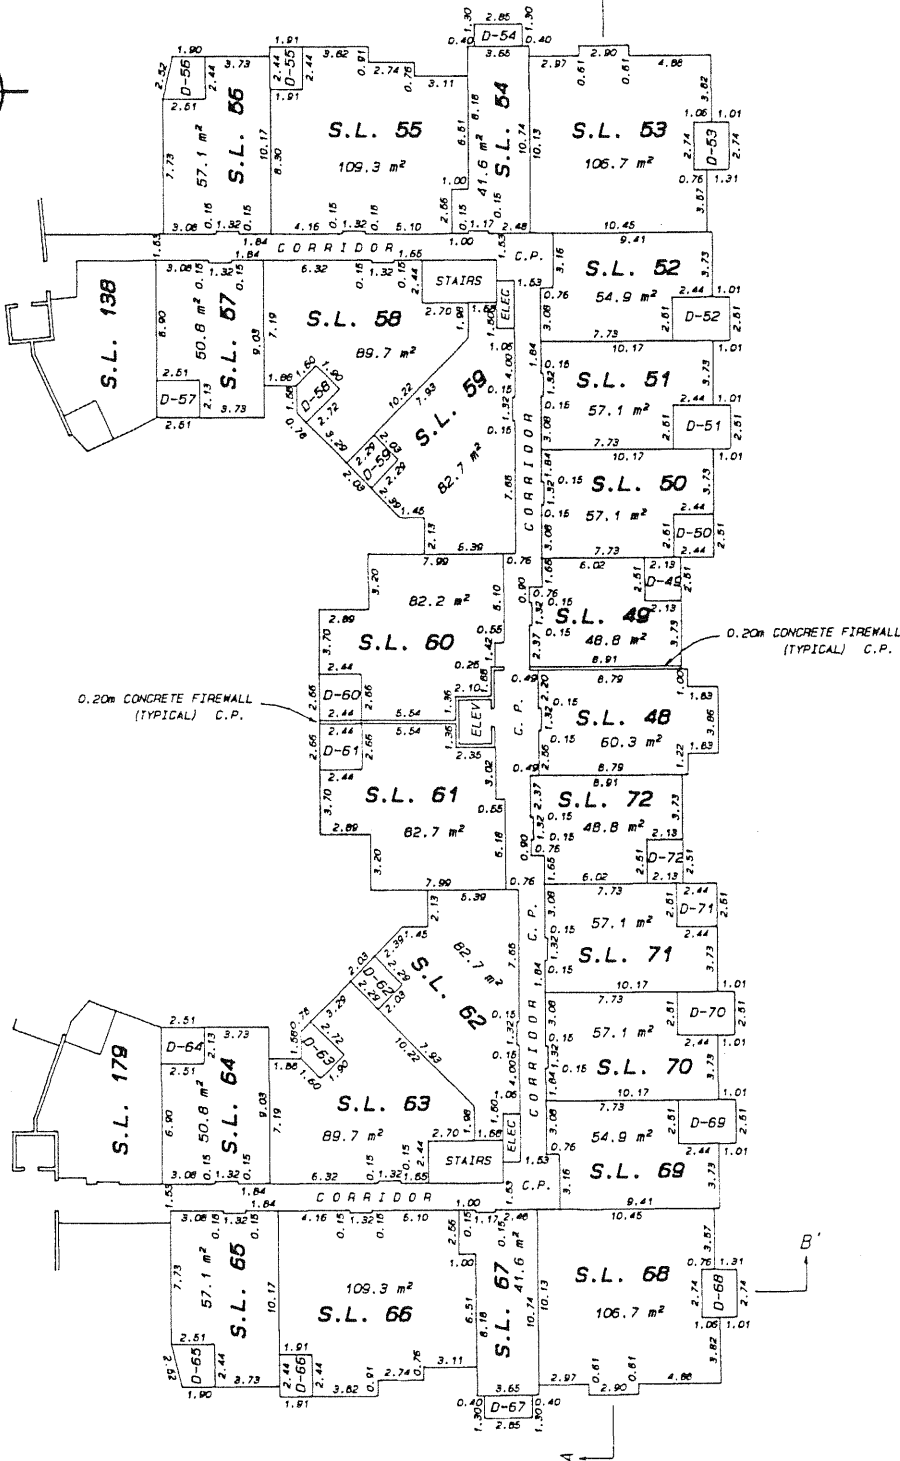

MATSON, PECK & TOPLISS
SURVEYORS AND ENGINEERS
210-8171 COOK ROAD,
RICHMOND, B.C.

JOB. NO: R95-11039

ALL STRATA LOT ANGLES ARE MULTIPLES
OF 45° UNLESS NOTED OTHERWISE.

DATE: 02/10/95


SC

B.C.L.S.

FILED LMS2166 692104 2001-09-10-11:37:05.398756


SCALE 1: 250

SHEET 12 OF 24 SHEETS

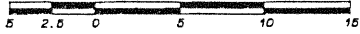


STRATA PLAN LMS2166

BUILDING 1 - FOURTH FLOOR

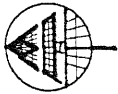

SEE SHEET 16 OF 24

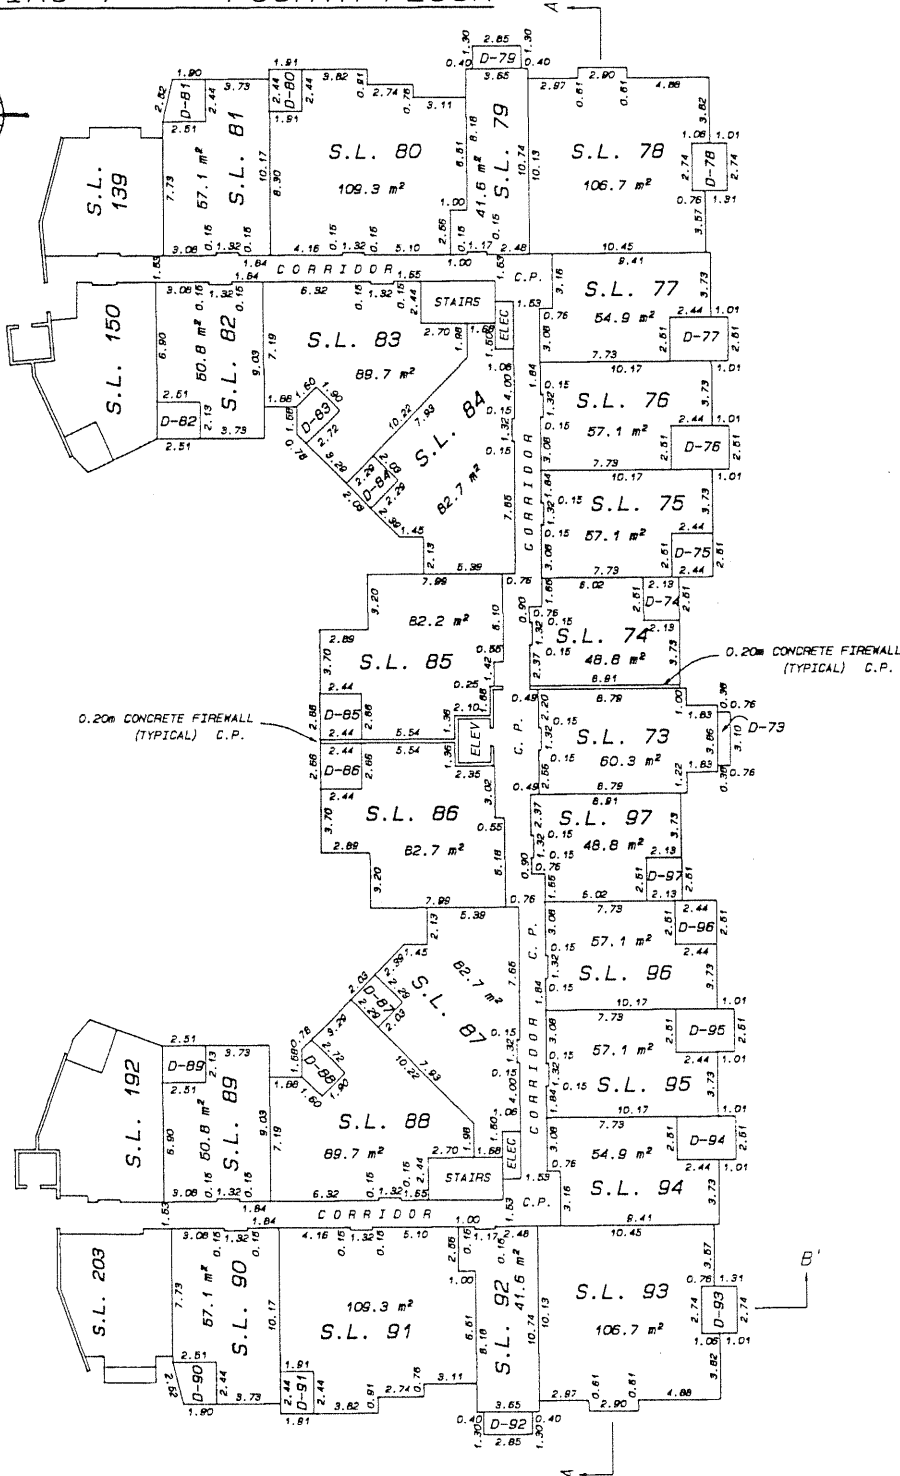

0.20m CONCRETE FIREWALL (TYPICAL) C.P.

0.20m CONCRETE FIREWALL (TYPICAL) C.P.

MATSON, PECK & TOPLISS
SURVEYORS AND ENGINEERS
210-8171 COOK ROAD,
RICHMOND, B.C.

ALL STRATA LOT ANGLES ARE MULTIPLES OF 45° UNLESS NOTED OTHERWISE.

JOB. NO: R95-11039


DATE: 02/10/95

3C B.C.L.S.

FILED LMS2166 692104 2001-09-10-11.37.05.398756


SCALE 1: 250

SHEET 13 OF 24 SHEETS

 

STRATA PLAN LMS 2166

BUILDING 2 - GROUND FLOOR

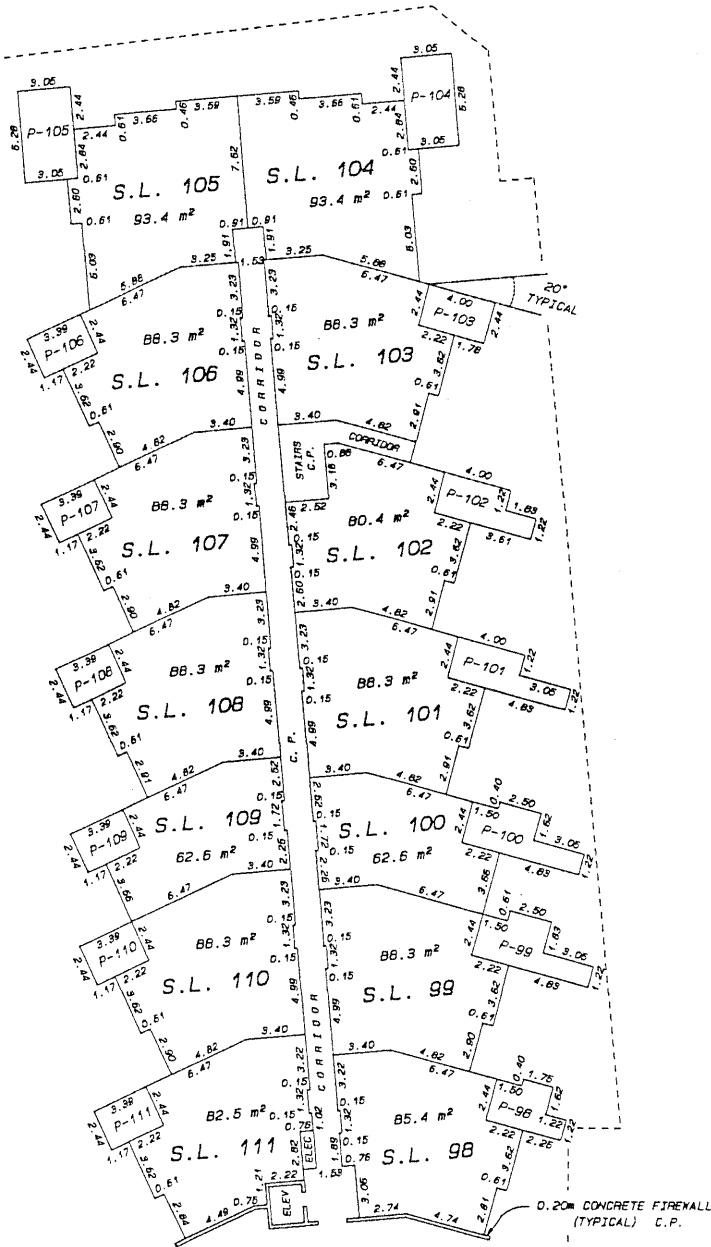

MATSON, PECK & TOPLISS
SURVEYORS AND ENGINEERS
210-8171 COOK ROAD,
RICHMOND, B.C.

JOB. NO: R95-11039


DATE: 02/10/95

30 B.C.L.S.

FILED LMS2166 692104 2001-09-10-11.37.05.398756


SCALE 1: 250

SHEET 14 OF 24 SHEETS

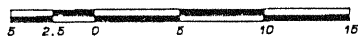

STRATA PLAN LMS 2166

BUILDING 2 - SECOND FLOOR

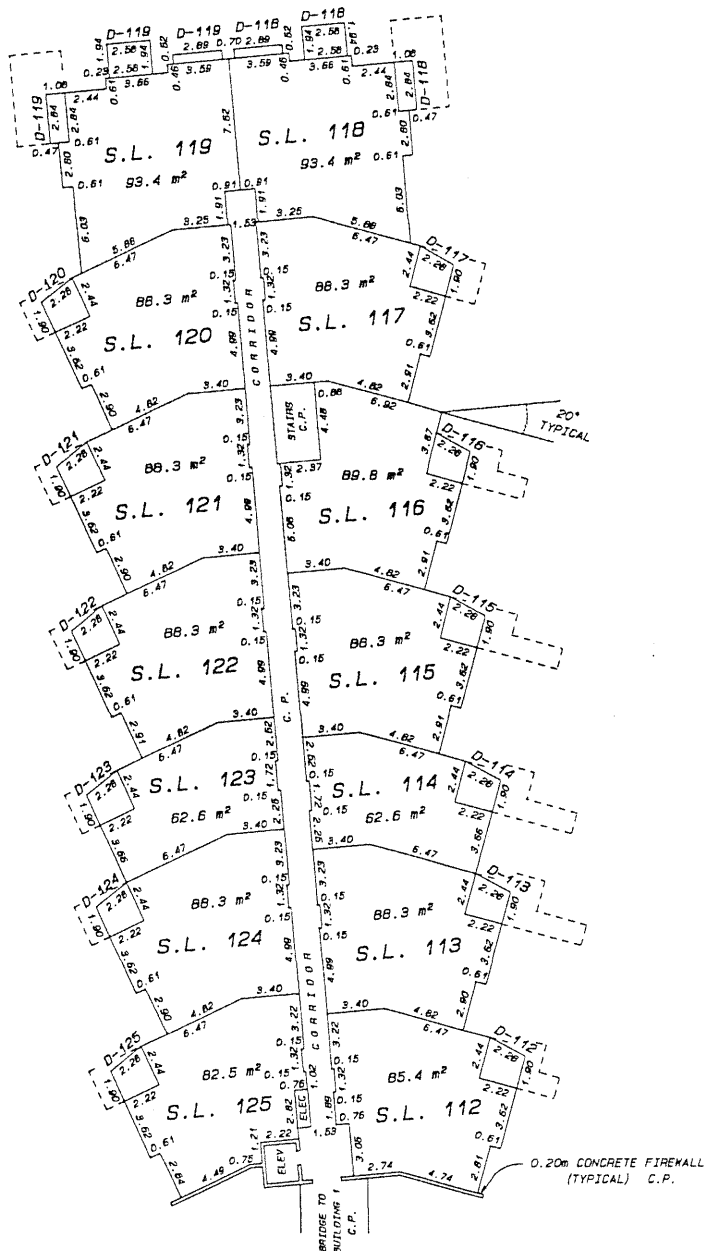

MATSON, PECK & TOPLISS
SURVEYORS AND ENGINEERS
210-8171 COOK ROAD,
RICHMOND, B.C.

JOB. NO: R95-11039


DATE: 02/10/95

B.C.L.S.

FILED LMS2166 692104 2001-09-10-11:37:05.398756


SCALE 1: 250

SHEET 15 OF 24 SHEETS

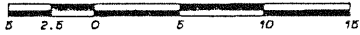

STRATA PLAN LMS 21166

BUILDING 2 - THIRD FLOOR

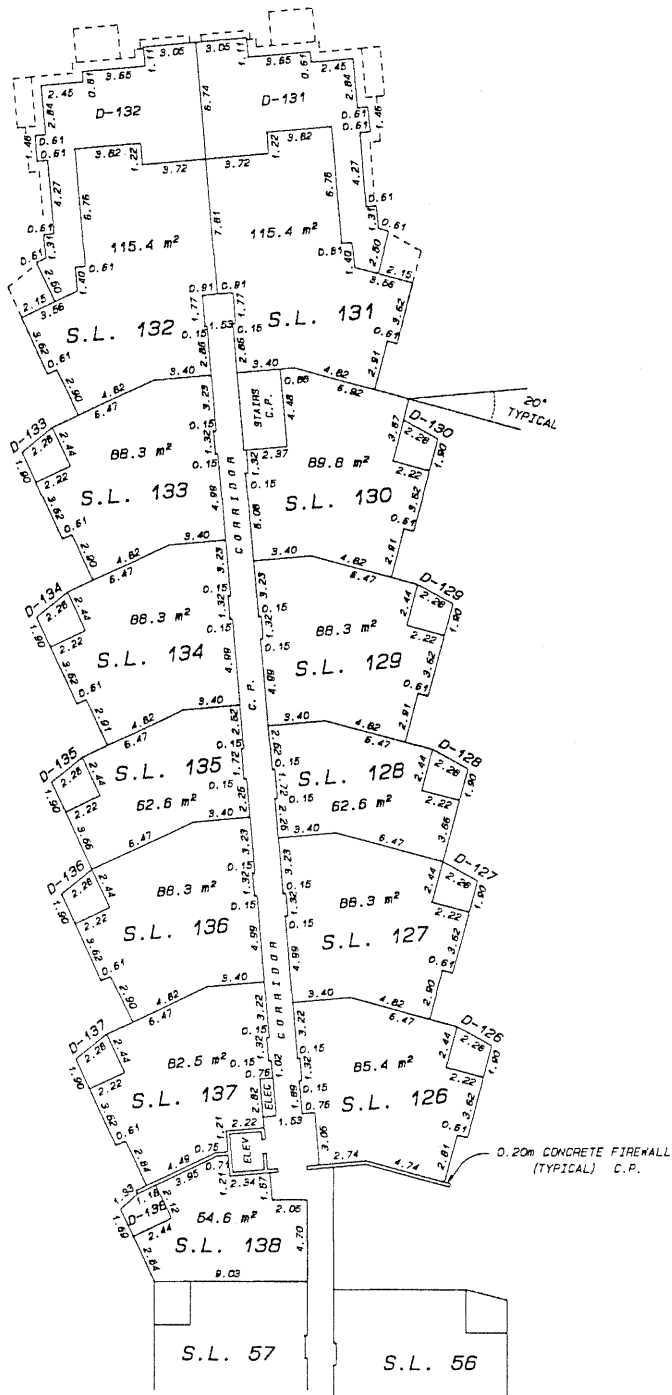

MATSON, PECK & TOPLISS
SURVEYORS AND ENGINEERS
210-8171 COOK ROAD,
RICHMOND, B.C.

SEE SHEET 11 OF 24

JOB. NO: R95-11039

DATE: 02/10/95 SL B.C.L.S.

FILED

LMS2166

692104 2001-09-10-11.37.05.398756


SCALE 1: 250

SHEET 16 OF 24 SHEETS



STRATA PLAN LMS 2166

BUILDING 2 - FOURTH FLOOR

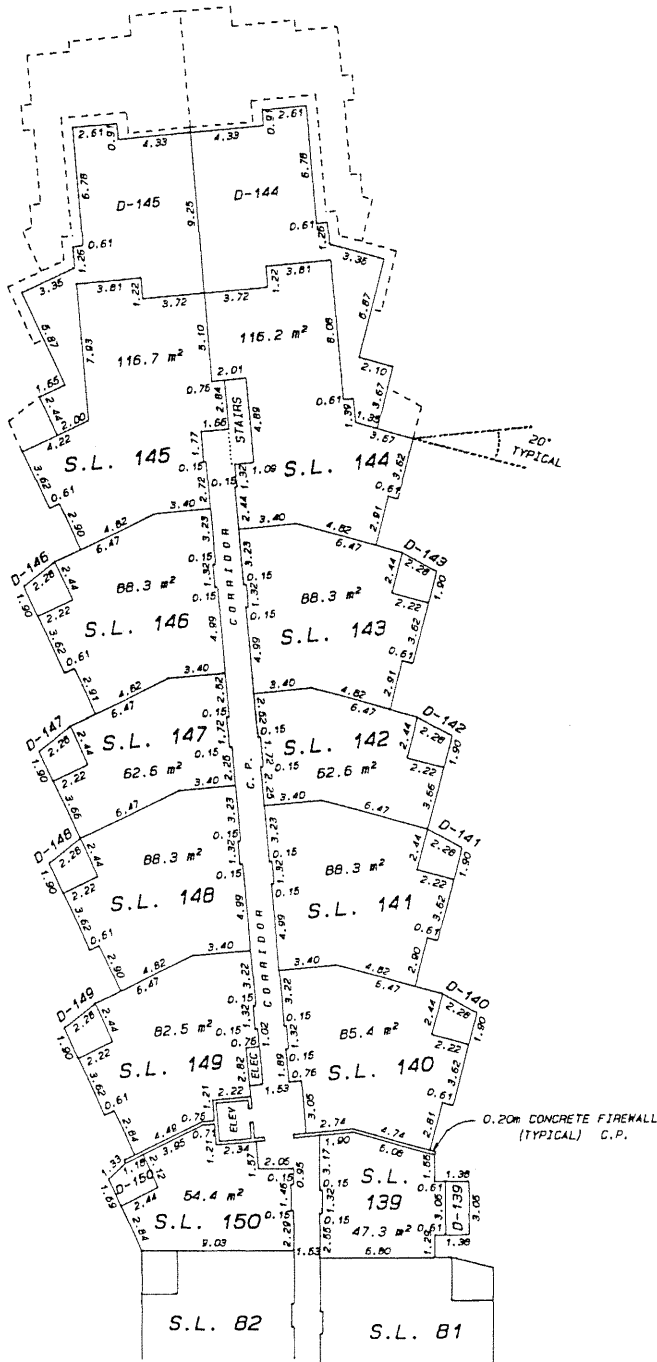

SEE SHEET 12 OF 24

MATSON, PECK & TOPLISS
SURVEYORS AND ENGINEERS
210-6171 COOK ROAD,
RICHMOND, B.C.

JOB. NO: R95-11039

DATE:

02/10/95


SL

B.C.L.S.

FILED
LMS2166
692104 2001-09-10-11.37.05.398756


SCALE 1: 250

SHEET 17 OF 24 SHEETS

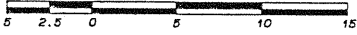

STRATA PLAN LMS 2166

BUILDING 3 - GROUND FLOOR

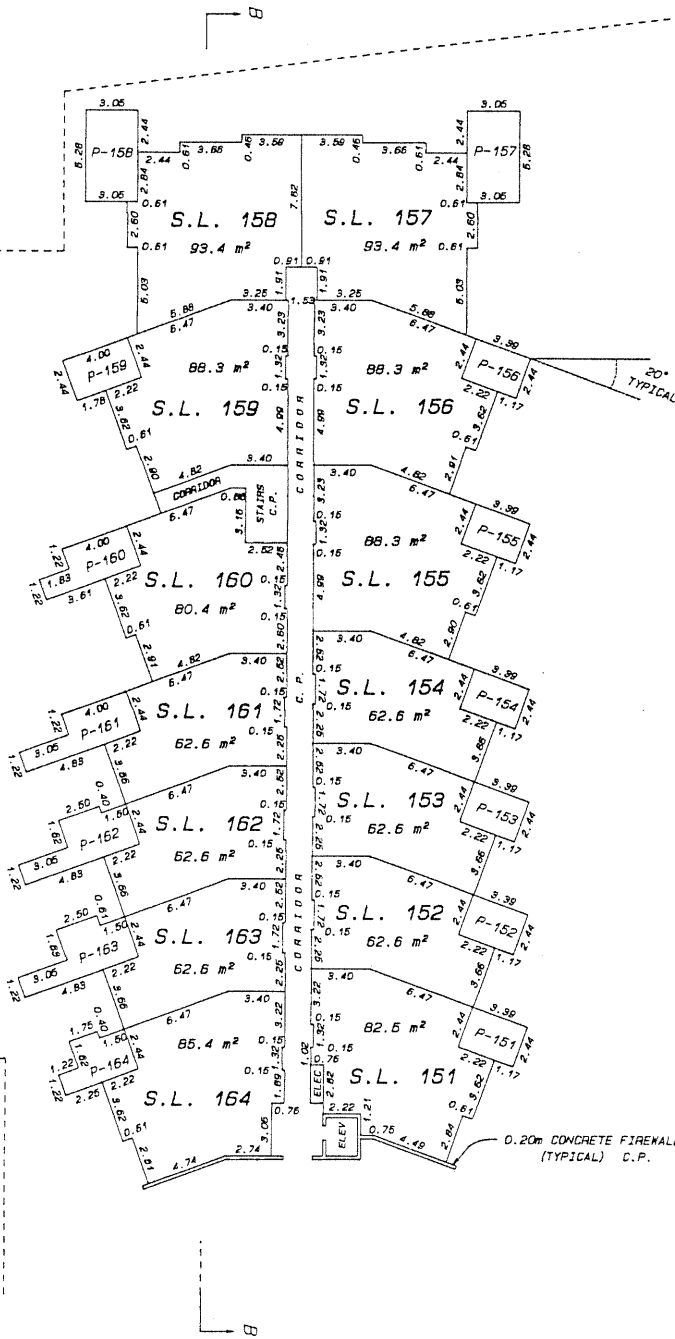

MATSON, PECK & TOPLISS
SURVEYORS AND ENGINEERS
210-8171 COOK ROAD,
RICHMOND, B.C.

JOB. NO: R95-11039

DATE: 02/10/95


SL

B.C.L.S.

FILED LMS2166 692104 2001-09-10-11.37.05.398756


SCALE 1:250

SHEET 16 OF 24 SHEETS

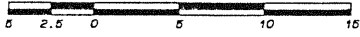

STRATA PLAN LMS 2166

BUILDING 3 - SECOND FLOOR

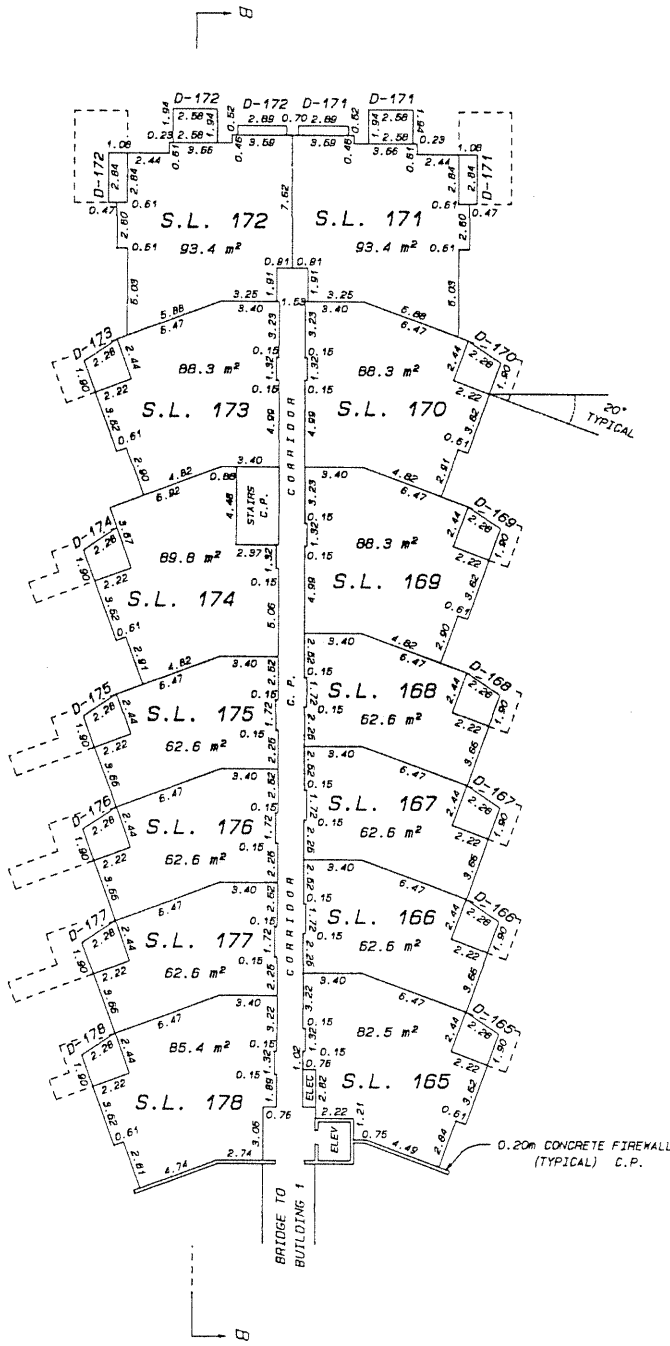

MATSON, PECK & TOPLISS
SURVEYORS AND ENGINEERS
210-B171 COOK ROAD,
RICHMOND, B.C.

JOB. NO: R95-11039

DATE: 02/10/95


SL

B.C.L.S.

FILED LMS2166 692104 2001-09-10-11:37:05:398756


SCALE 1: 250

SHEET 19 OF 24 SHEETS

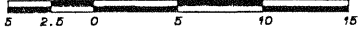

STRATA PLAN LMS 2166

BUILDING 3 - THIRD FLOOR

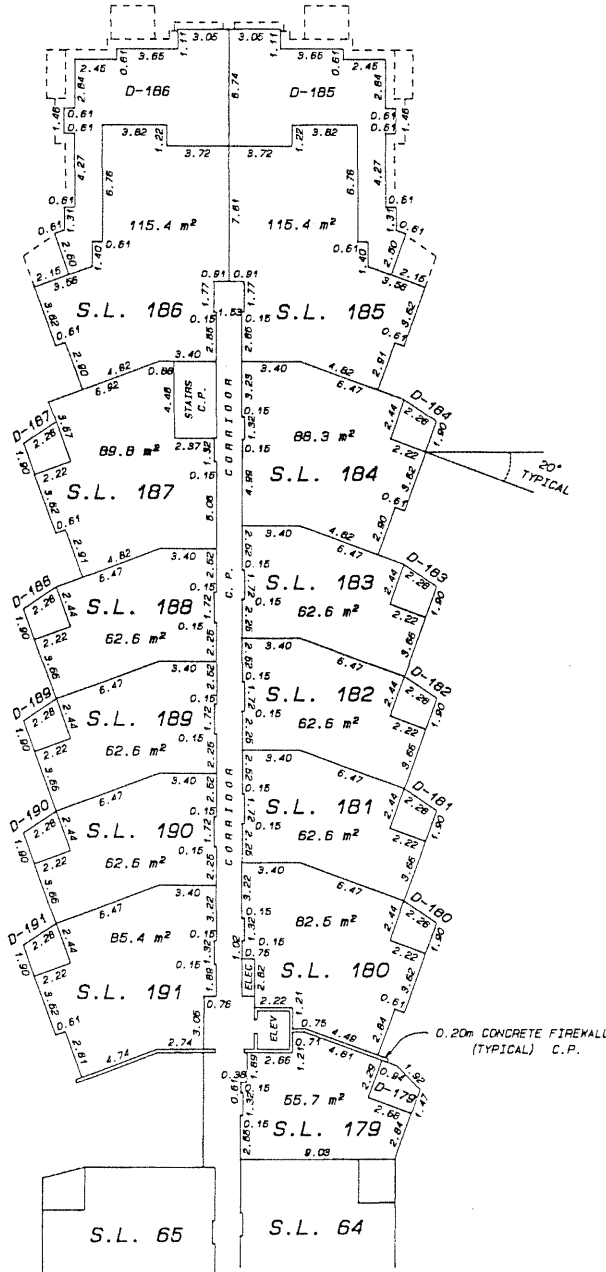

SEE SHEET 11 OF 24

MATSON, PECK & TOPLISS
SURVEYORS AND ENGINEERS
210-8171 COOK ROAD,
RICHMOND, B.C.

JOB. NO: R95-11039


DATE: 02/10/95

B.C.L.S.

FILED LMS2166 692104 2001-09-10-11.37.05.398756


SCALE 1:250

SHEET 20 OF 24 SHEETS

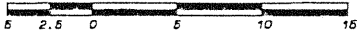

STRATA PLAN LMS 2166

BUILDING 3 - FOURTH FLOOR

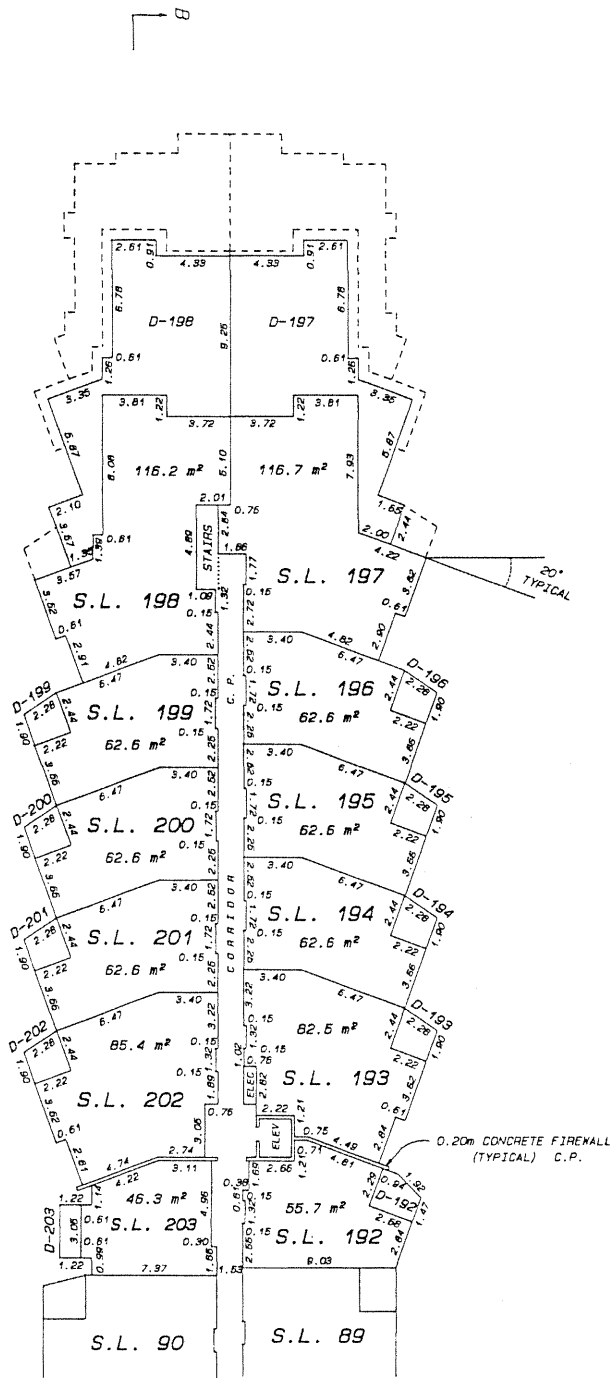

SEE SHEET 12 OF 24

MATSON, PECK & TOPLISS
SURVEYORS AND ENGINEERS
210-B171 COOK ROAD,
RICHMOND, B.C.


JOB. NO: R95-11039

DATE: 02/10/95

SE B.C.L.S.

FILED LMS2166 692104 2001-09-10-11:37:05.398756

SCALE 1: 250

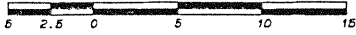STRATA PLAN LMS 2166SECTION A - A'

	ROOF				COMMON				PROPERTY				ROOF				
FOURTH FLOOR	S.L. 93	S.L. 94	S.L. 94	S.L. 94	S.L. 95	S.L. 96	S.L. 97	S.L. 97	S.L. 73	S.L. 74	S.L. 75	S.L. 76	S.L. 77	S.L. 78	S.L. 78	S.L. 78	
THIRD FLOOR	S.L. 68	S.L. 69	S.L. 69	S.L. 70	S.L. 70	S.L. 71	S.L. 72	S.L. 72	S.L. 48	S.L. 49	S.L. 50	S.L. 51	S.L. 52	S.L. 53	S.L. 53	S.L. 53	
SECOND FLOOR	S.L. 43	S.L. 44	S.L. 44	S.L. 45	S.L. 45	S.L. 46	S.L. 47	S.L. 47	S.L. 23	S.L. 24	S.L. 25	S.L. 26	S.L. 27	S.L. 28	S.L. 28	S.L. 28	
GROUND FLOOR	S.L. 18	S.L. 19	S.L. 19	S.L. 20	S.L. 20	S.L. 21	S.L. 22	S.L. 22	LOBBY C.P.	S.L. 1	S.L. 2	S.L. 3	S.L. 4	S.L. 5	S.L. 5	S.L. 5	
	PARKADE				COMMON				LOBBY	PROPERTY				PARKADE			

MATSON, PECK & TOPLISS
SURVEYORS AND ENGINEERS
210-8171 COOK ROAD,
RICHMOND, B.C.

JOB. NO: R95-11039

DATE:


02/10/95

SL

B.C.L.S.

FILED LMS2166 692104 2001-09-10-11.37.05.398756

SCALE 1: 250

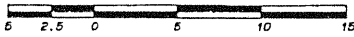

SHEET 22 OF 24 SHEETS

STRATA PLAN LMS 2166

FOR CONTINUATION SEE BELOW

SECTION B - B'

ROOF			COMMON					PROPERTY						
FOURTH FLOOR	D-198		S.L. 198		S.L. 199	S.L. 200	S.L. 201	S.L. 202	S.L. 203					
	D-186		S.L. 186		S.L. 187		S.L. 188	S.L. 189	S.L. 190	S.L. 191				
	D-172		S.L. 172	S.L. 173	S.L. 174		S.L. 175	S.L. 176	S.L. 177	S.L. 178				
	S.L. 158		S.L. 159	S.L. 160		S.L. 161	S.L. 162	S.L. 163	S.L. 164	C.P.				
PARKADE			C.P.		STORAGE C.P.		COMMON					PROPERTY		STORAGE C.P.

COMMON				PROPERTY				ROOF			
S.L. 202	S.L. 203	S.L. 90	S.L. 91	S.L. 92	S.L. 93	S.L. 94	S.L. 95	D-93	D-94	D-95	D-96
S.L. 191	S.L. 192	S.L. 65	S.L. 66	S.L. 67	S.L. 68	S.L. 69	S.L. 70	D-68	D-69	D-70	D-71
S.L. 178	S.L. 179	S.L. 40	S.L. 41	S.L. 42	S.L. 43	S.L. 44	S.L. 45	D-43	D-44	D-45	D-46
S.L. 164	S.L. 165	S.L. 15	S.L. 16	S.L. 17	S.L. 18	S.L. 19	S.L. 20	P-18	P-19	P-20	P-21
COMMON				PROPERTY				PARKADE			
								STORAGE C.P.			

FOR CONTINUATION SEE ABOVE

MATSON, PECK & TOPLISS
SURVEYORS AND ENGINEERS
210-8171 COOK ROAD,
RICHMOND, B.C.

JOB. NO: R95-11039

DATE:

02/10/95

SL

B.C.L.S.

FILED LMS2166 692104 2001-09-10-11.37.05.398756

RECORD OF BY-LAWS AND ORDERS, ETC.

[illegible]

DATE : 02/10/95

SL . B.C.L.S.

FILED LMLS2166 692104 2001-09-10-11.37.05.398756

FILED LMLMS2166 692104 2001-09-10-11.37.05.398756