

STRATA PLAN OF LOT 1,
DISTRICT LOT 32, GROUP 1,
NEW WESTMINSTER DISTRICT,
PLAN 81987.

MUNICIPALITY OF BURNABY.
B.C.G.S. 92G.026.

SCALE : 1:500.




STRATA PLAN NW3353

Ref. No. AD238588 to AD238714
Deposited and Registered in the Land Title Office
at New Westminster, B.C., this 18th day
of October, 1990

[Signature]
Registrar

Civic Address : 4825 Hazel Street, Burnaby.

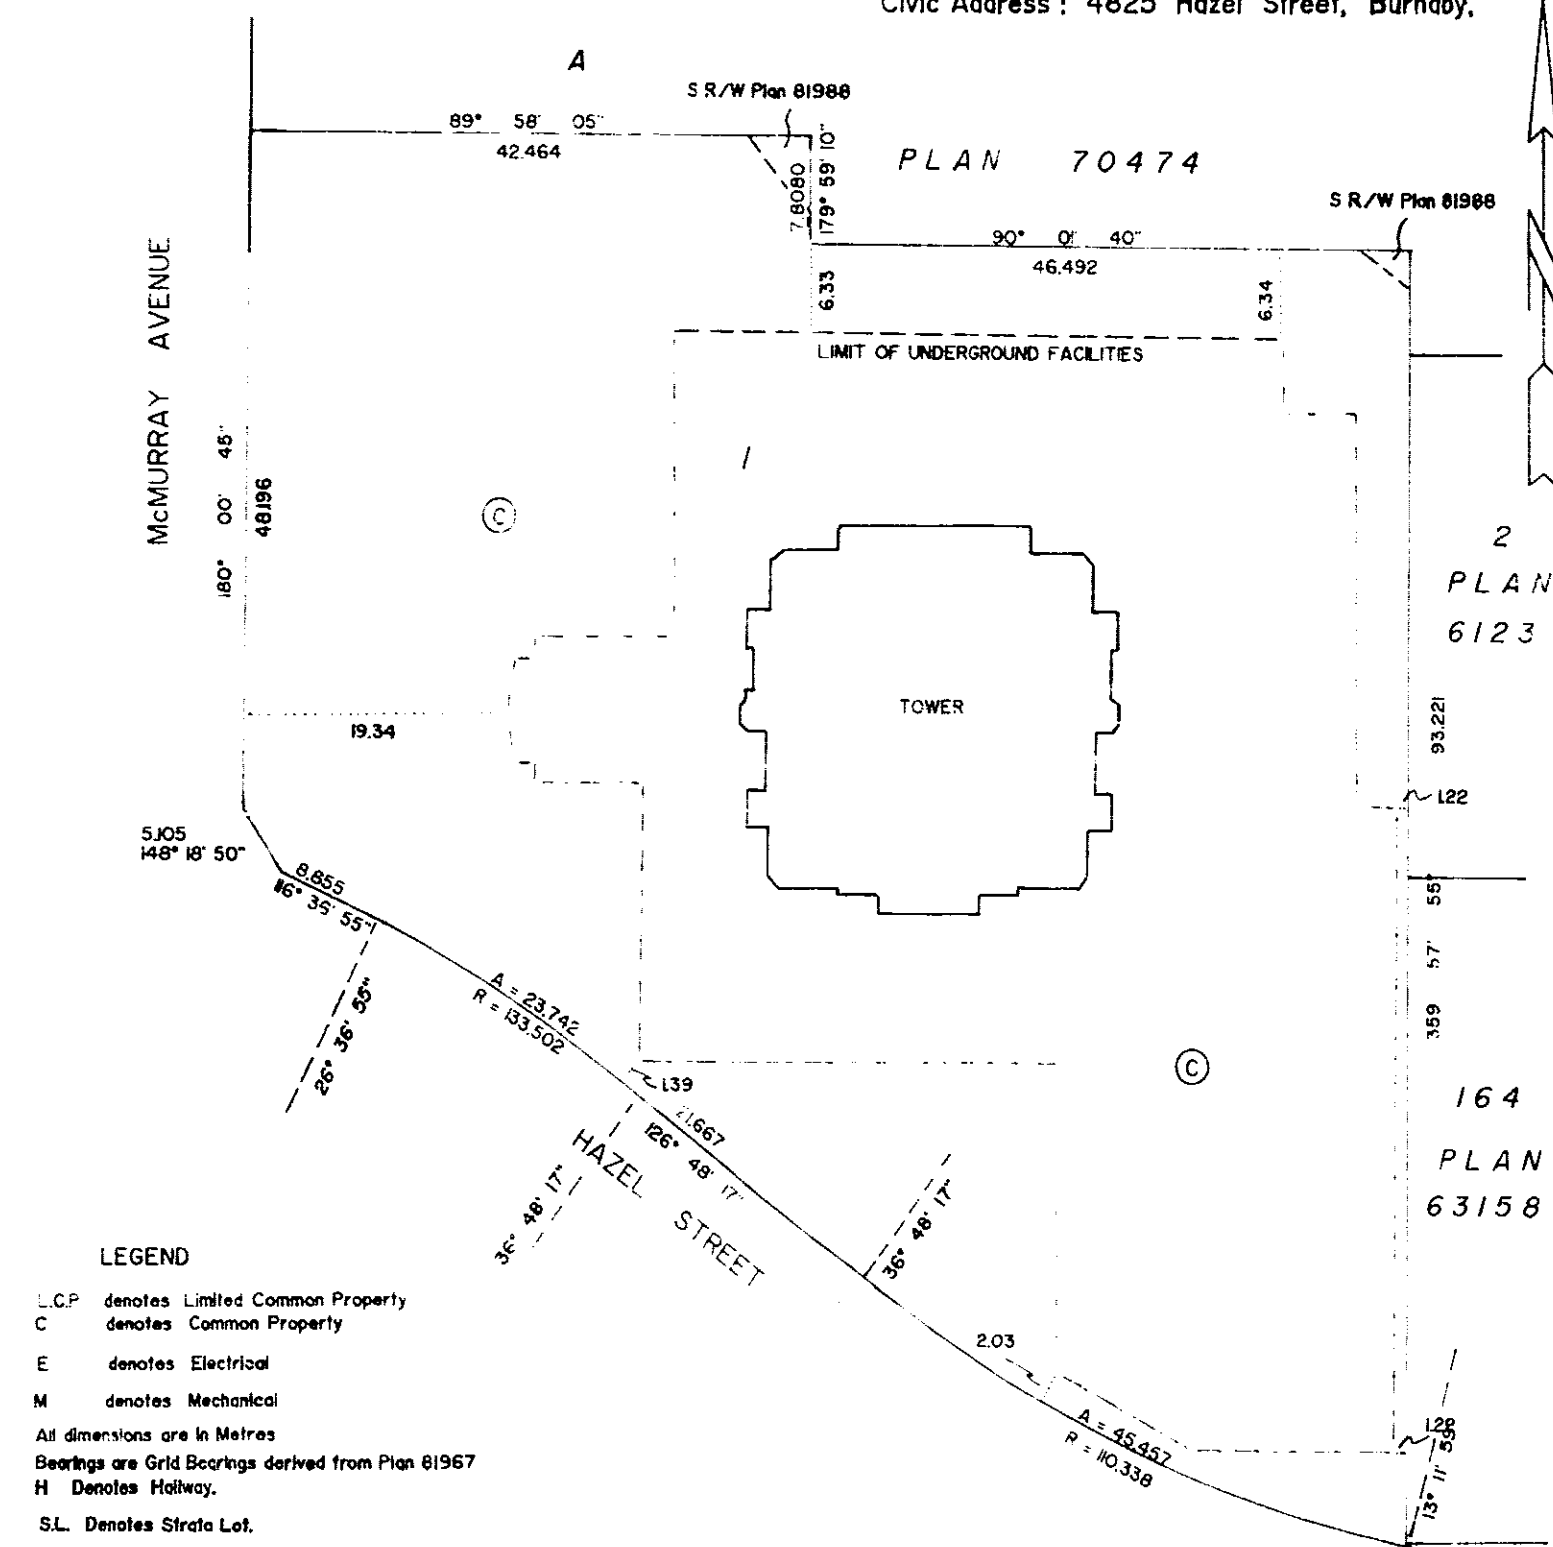

The address for service of documents
on the Strata Corporation is:

The Owners of Strata Plan NW3353
c/o 201-4695 East Hastings Street,
BURNABY, B.C.
V5C 2K6.

I, John Henderson, a British Columbia Land
Surveyor, of Burnaby, B.C., hereby certify
that the buildings erected on the parcel
described above are wholly within the
external boundaries of that parcel.
This 10th day of September, 1990.

[Signature]
B.C.L.S.

HENDERSON & ASSOCIATES
British Columbia Land Surveyors
3 - 4075 Kingsway
Burnaby, B.C. V5H 1Y9
Telephone: (604) 430-4262

"This Plan lies within the Greater Vancouver Regional District."

10-301

STRATA PLAN NW3353




Lot No.	Sheet No.	FORM 1	FORM 2	FORM 3
		SCHEDULE OF UNIT ENTITLEMENT	SCHEDULE OF INTEREST UPON DESTRUCTION	SCHEDULE OF VOTING RIGHTS
		UNIT ENTITLEMENT	INTEREST	NUMBER OF VOTES
1	13	100	66937	1
2	14	109	72464	1
3	7 & 14	85	48977	1
4	14	104	70046	1
5	6 & 14	105	70391	1
6	7 & 14	85	49668	1
7	6 & 14	109	72809	1
8	15	109	73500	1
9	7 & 15	85	50013	1
10	15	105	71428	1
11	6 & 15	105	71773	1
12	7 & 15	85	50600	1
13	16	108	74191	1
14	16	109	74882	1
15	7 & 16	85	51187	1
16	16	105	72809	1
17	6 & 16	105	73155	1
18	7 & 16	85	51740	1
19	6 & 16	108	75572	1
20	17	109	76263	1
21	7 & 17	85	52293	1
22	17	105	74191	1
23	6 & 17	105	74536	1
24	7 & 17	85	52776	1
25	6 & 17	108	76954	1
26	18	109	77645	1
27	7 & 18	85	53398	1
28	18	105	75572	1
29	6 & 18	105	75918	1
30	7 & 18	85	53916	1
31	6 & 18	108	78335	1
32	19	108	79026	1
33	7 & 19	85	54503	1
34	19	104	76954	1
35	6 & 19	105	77299	1
36	7 & 19	85	55021	1
37	6 & 19	108	79717	1
38	20	108	80408	1
39	7 & 20	85	55539	1
40	20	104	78335	1
41	6 & 20	105	78681	1
42	7 & 20	85	56127	1
43	6 & 20	108	80822	1
44	21	108	81789	1
45	7 & 21	85	56368	1
46	21	104	79717	1
47	6 & 21	105	80062	1
48	7 & 21	85	57266	1
49	6 & 21	108	82480	1
50	22	108	83171	1




HENDERSON & ASSOCIATES
British Columbia Land Surveyors
3 - 4075 Kingsway
Burnaby, B.C. V5H 1Y9
Telephone: (604) 430-4262

STRATA PLAN NW3353

Lot No.	Sheet No.	FORM 1	FORM 2	FORM 3
		SCHEDULE OF UNIT ENTITLEMENT	SCHEDULE OF INTEREST UPON DESTRUCTION	SCHEDULE OF VOTING RIGHTS
		UNIT ENTITLEMENT	INTEREST	NUMBER OF VOTES
51	7 & 22	85	7474	1
52	22	104	51099	1
53	6 & 22	105	81444	1
54	7 & 22	85	58303	1
55	6 & 22	108	53862	1
56	23	109	84553	1
57	7 & 23	85	58579	1
58	23	104	82480	1
59	6 & 23	105	82826	1
60	7 & 23	85	59442	1
61	6 & 23	109	85243	1
62	24	108	85934	1
63	7 & 24	86	59684	1
64	24	104	83862	1
65	7 & 24	105	84207	1
66	7 & 24	85	60548	1
67	6 & 24	109	86625	1
68	25	108	87316	1
69	7 & 25	86	60720	1
70	25	104	85243	1
71	6 & 25	105	85589	1
72	7 & 25	85	61653	1
73	6 & 25	109	88007	1
74	26	109	88697	1
75	7 & 26	86	61895	1
76	26	104	86625	1
77	6 & 26	105	86970	1
78	7 & 26	85	62793	1
79	6 & 26	108	89388	1
80	27	109	90079	1
81	7 & 27	86	63000	1
82	27	104	88007	1
83	6 & 27	105	88352	1
84	7 & 27	85	63829	1
85	6 & 27	108	90770	1
86	28	109	91184	1
87	7 & 28	86	64105	1
88	28	105	89388	1
89	6 & 28	105	89733	1
90	7 & 28	85	61969	1
91	6 & 28	109	92151	1
92	29	109	92842	1
93	7 & 29	85	65210	1
94	29	105	90770	1
95	6 & 29	105	91115	1
96	7 & 29	85	66074	1
97	6 & 29	109	93533	1
98	30	109	93878	1
99	30	85	66316	1
100	30	105	92151	1

HENDERSON & ASSOCIATES
British Columbia Land Surveyors
3 - 4075 Kingsway
Burnaby, B.C. V5H 1Y9
Telephone: (604) 430-4262

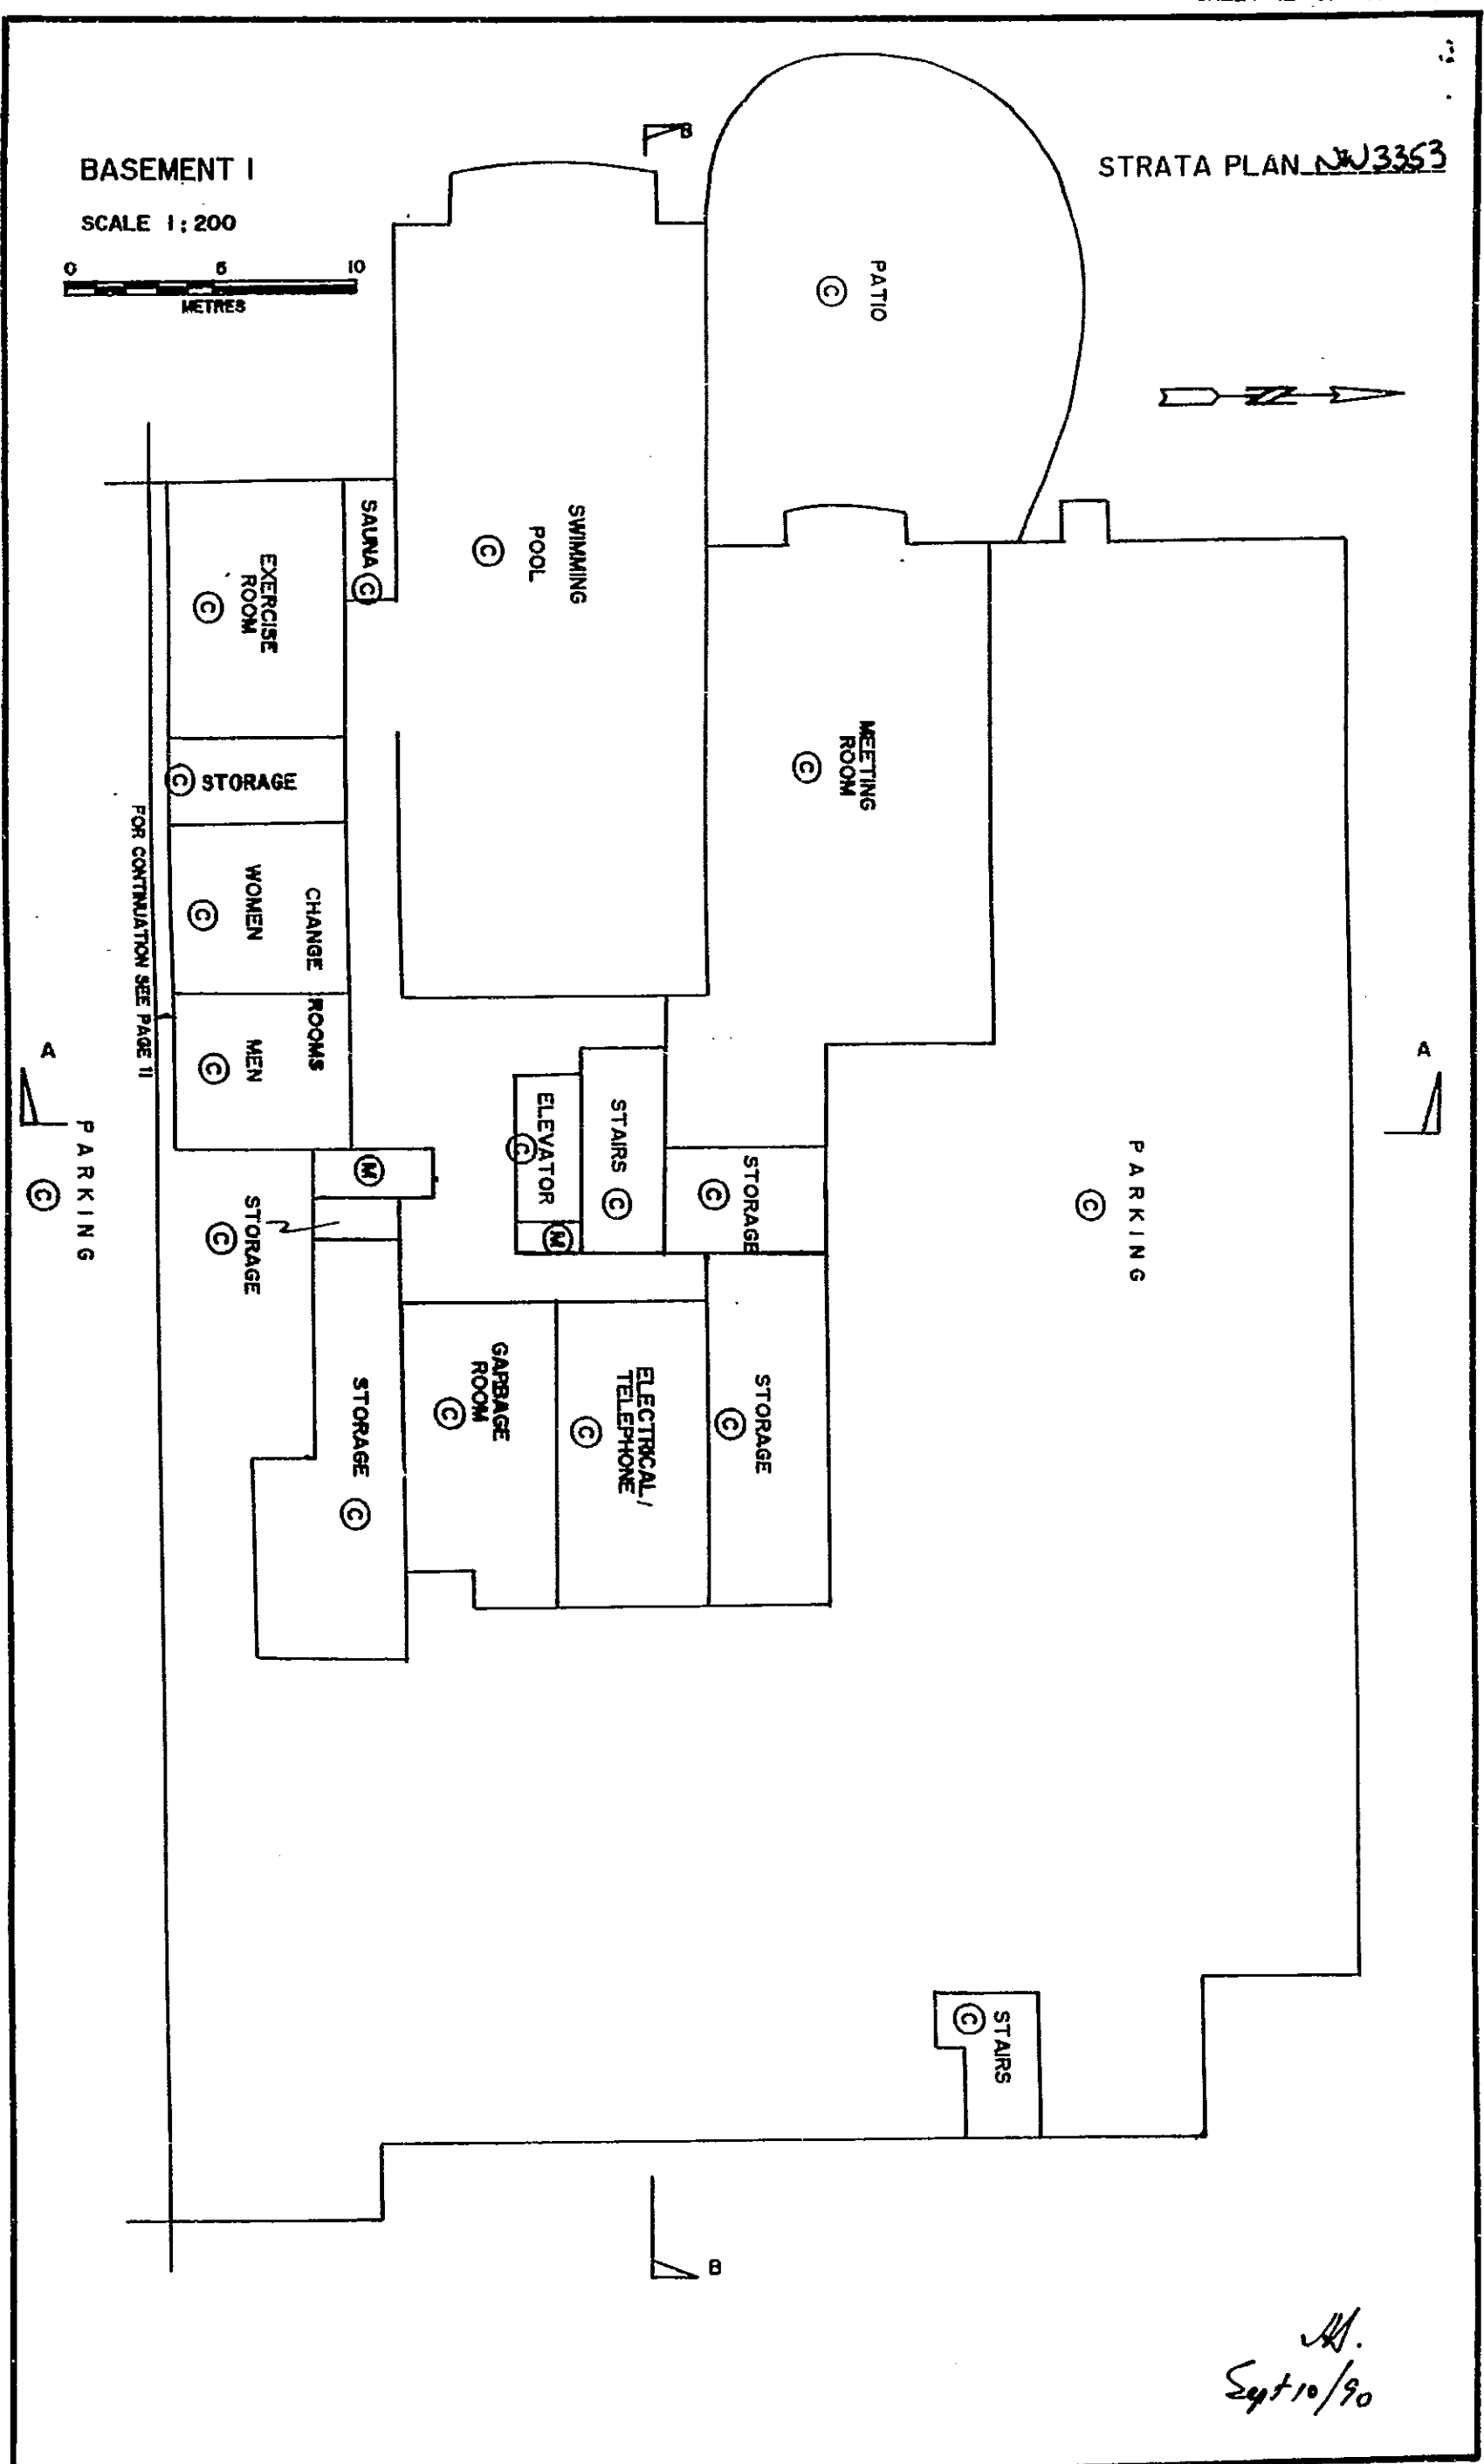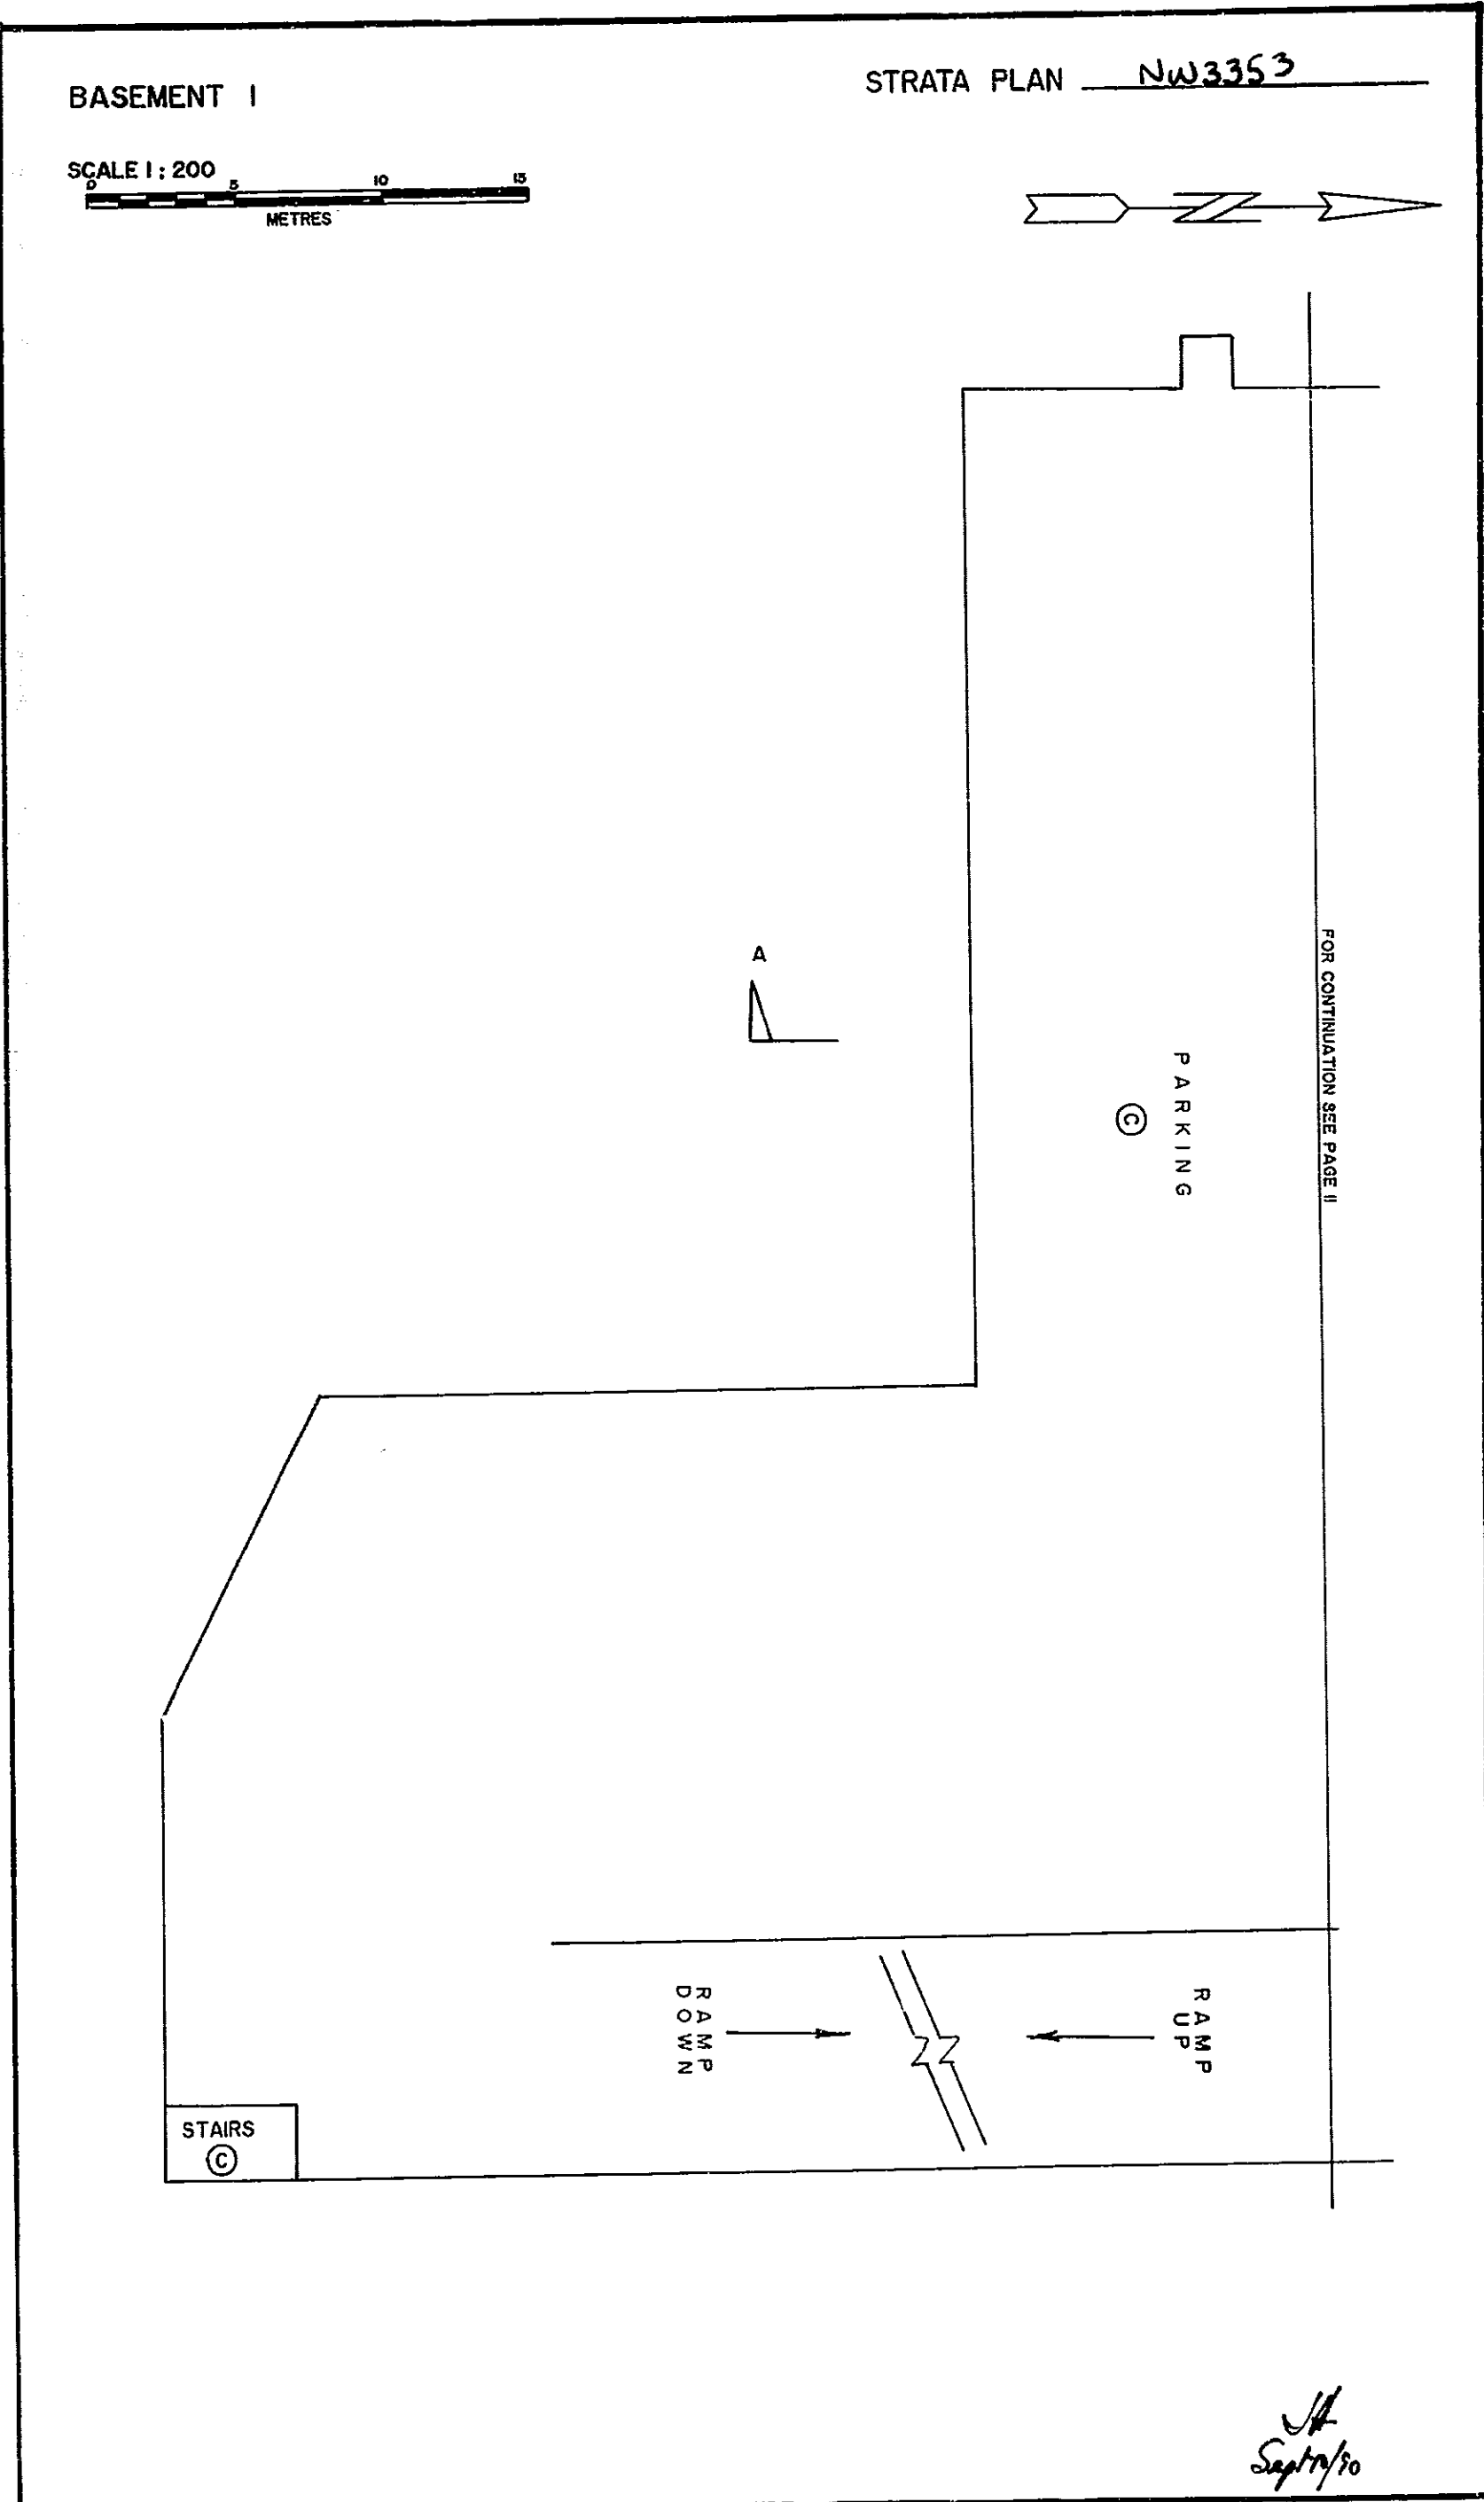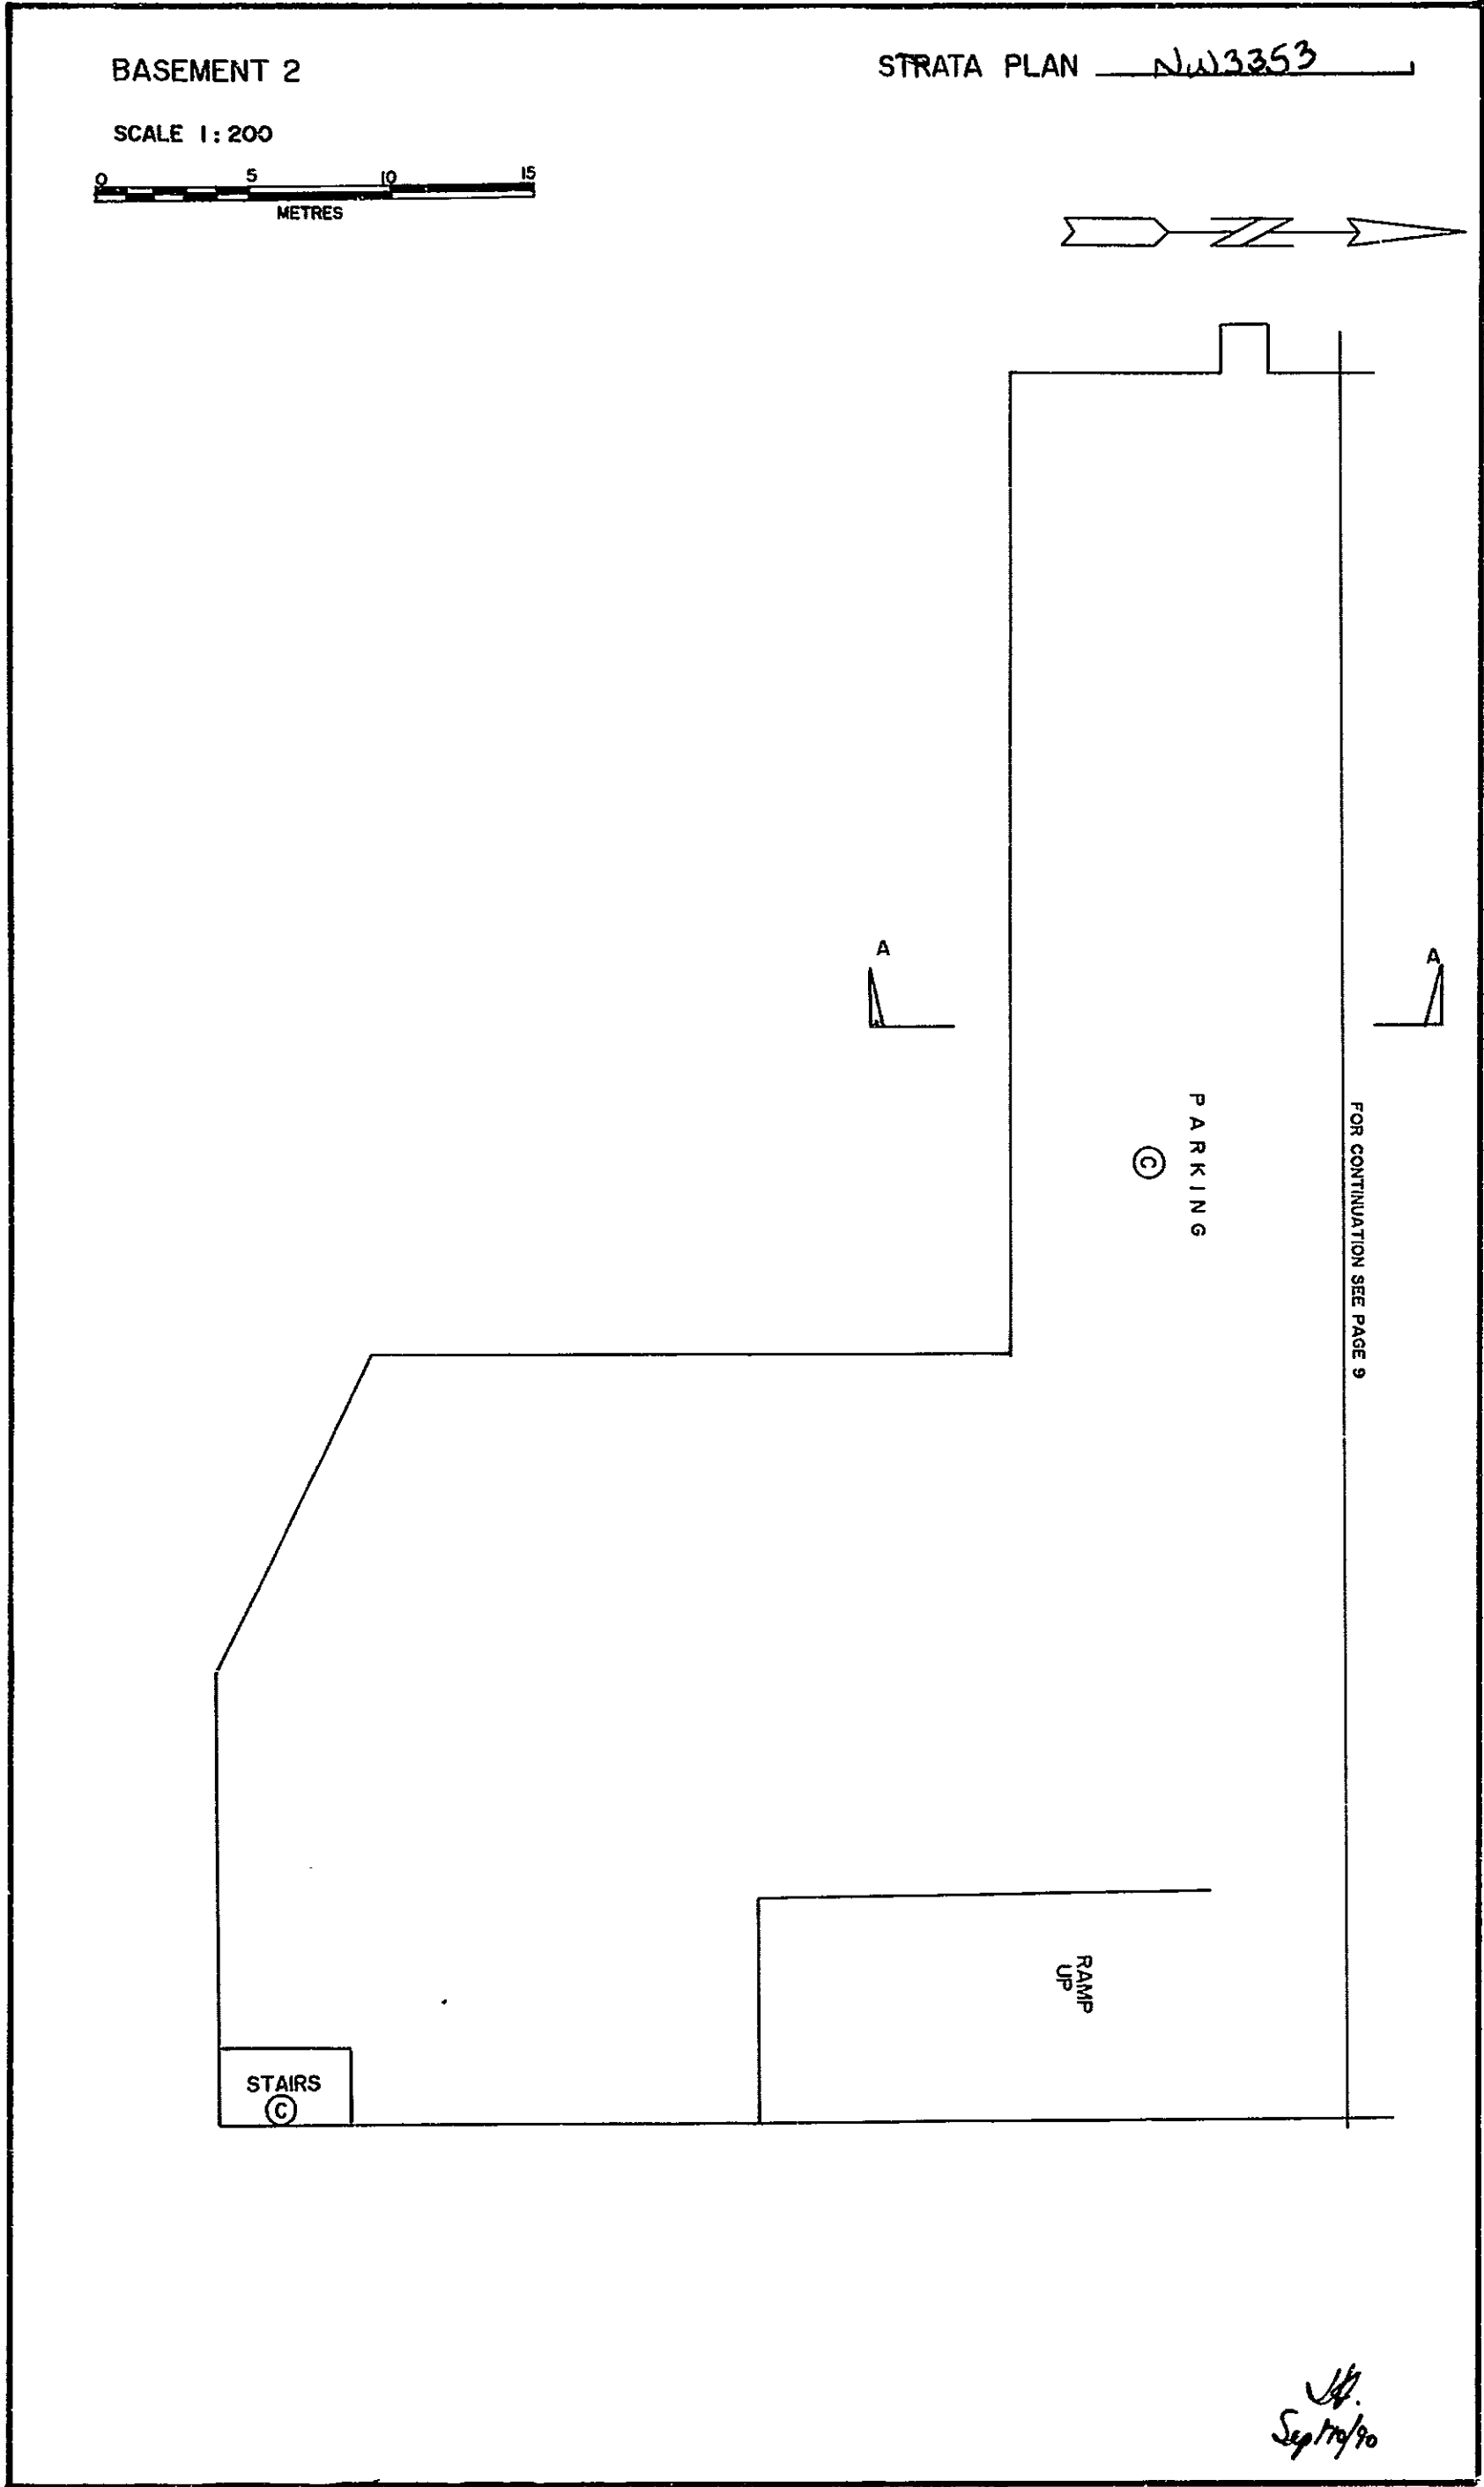


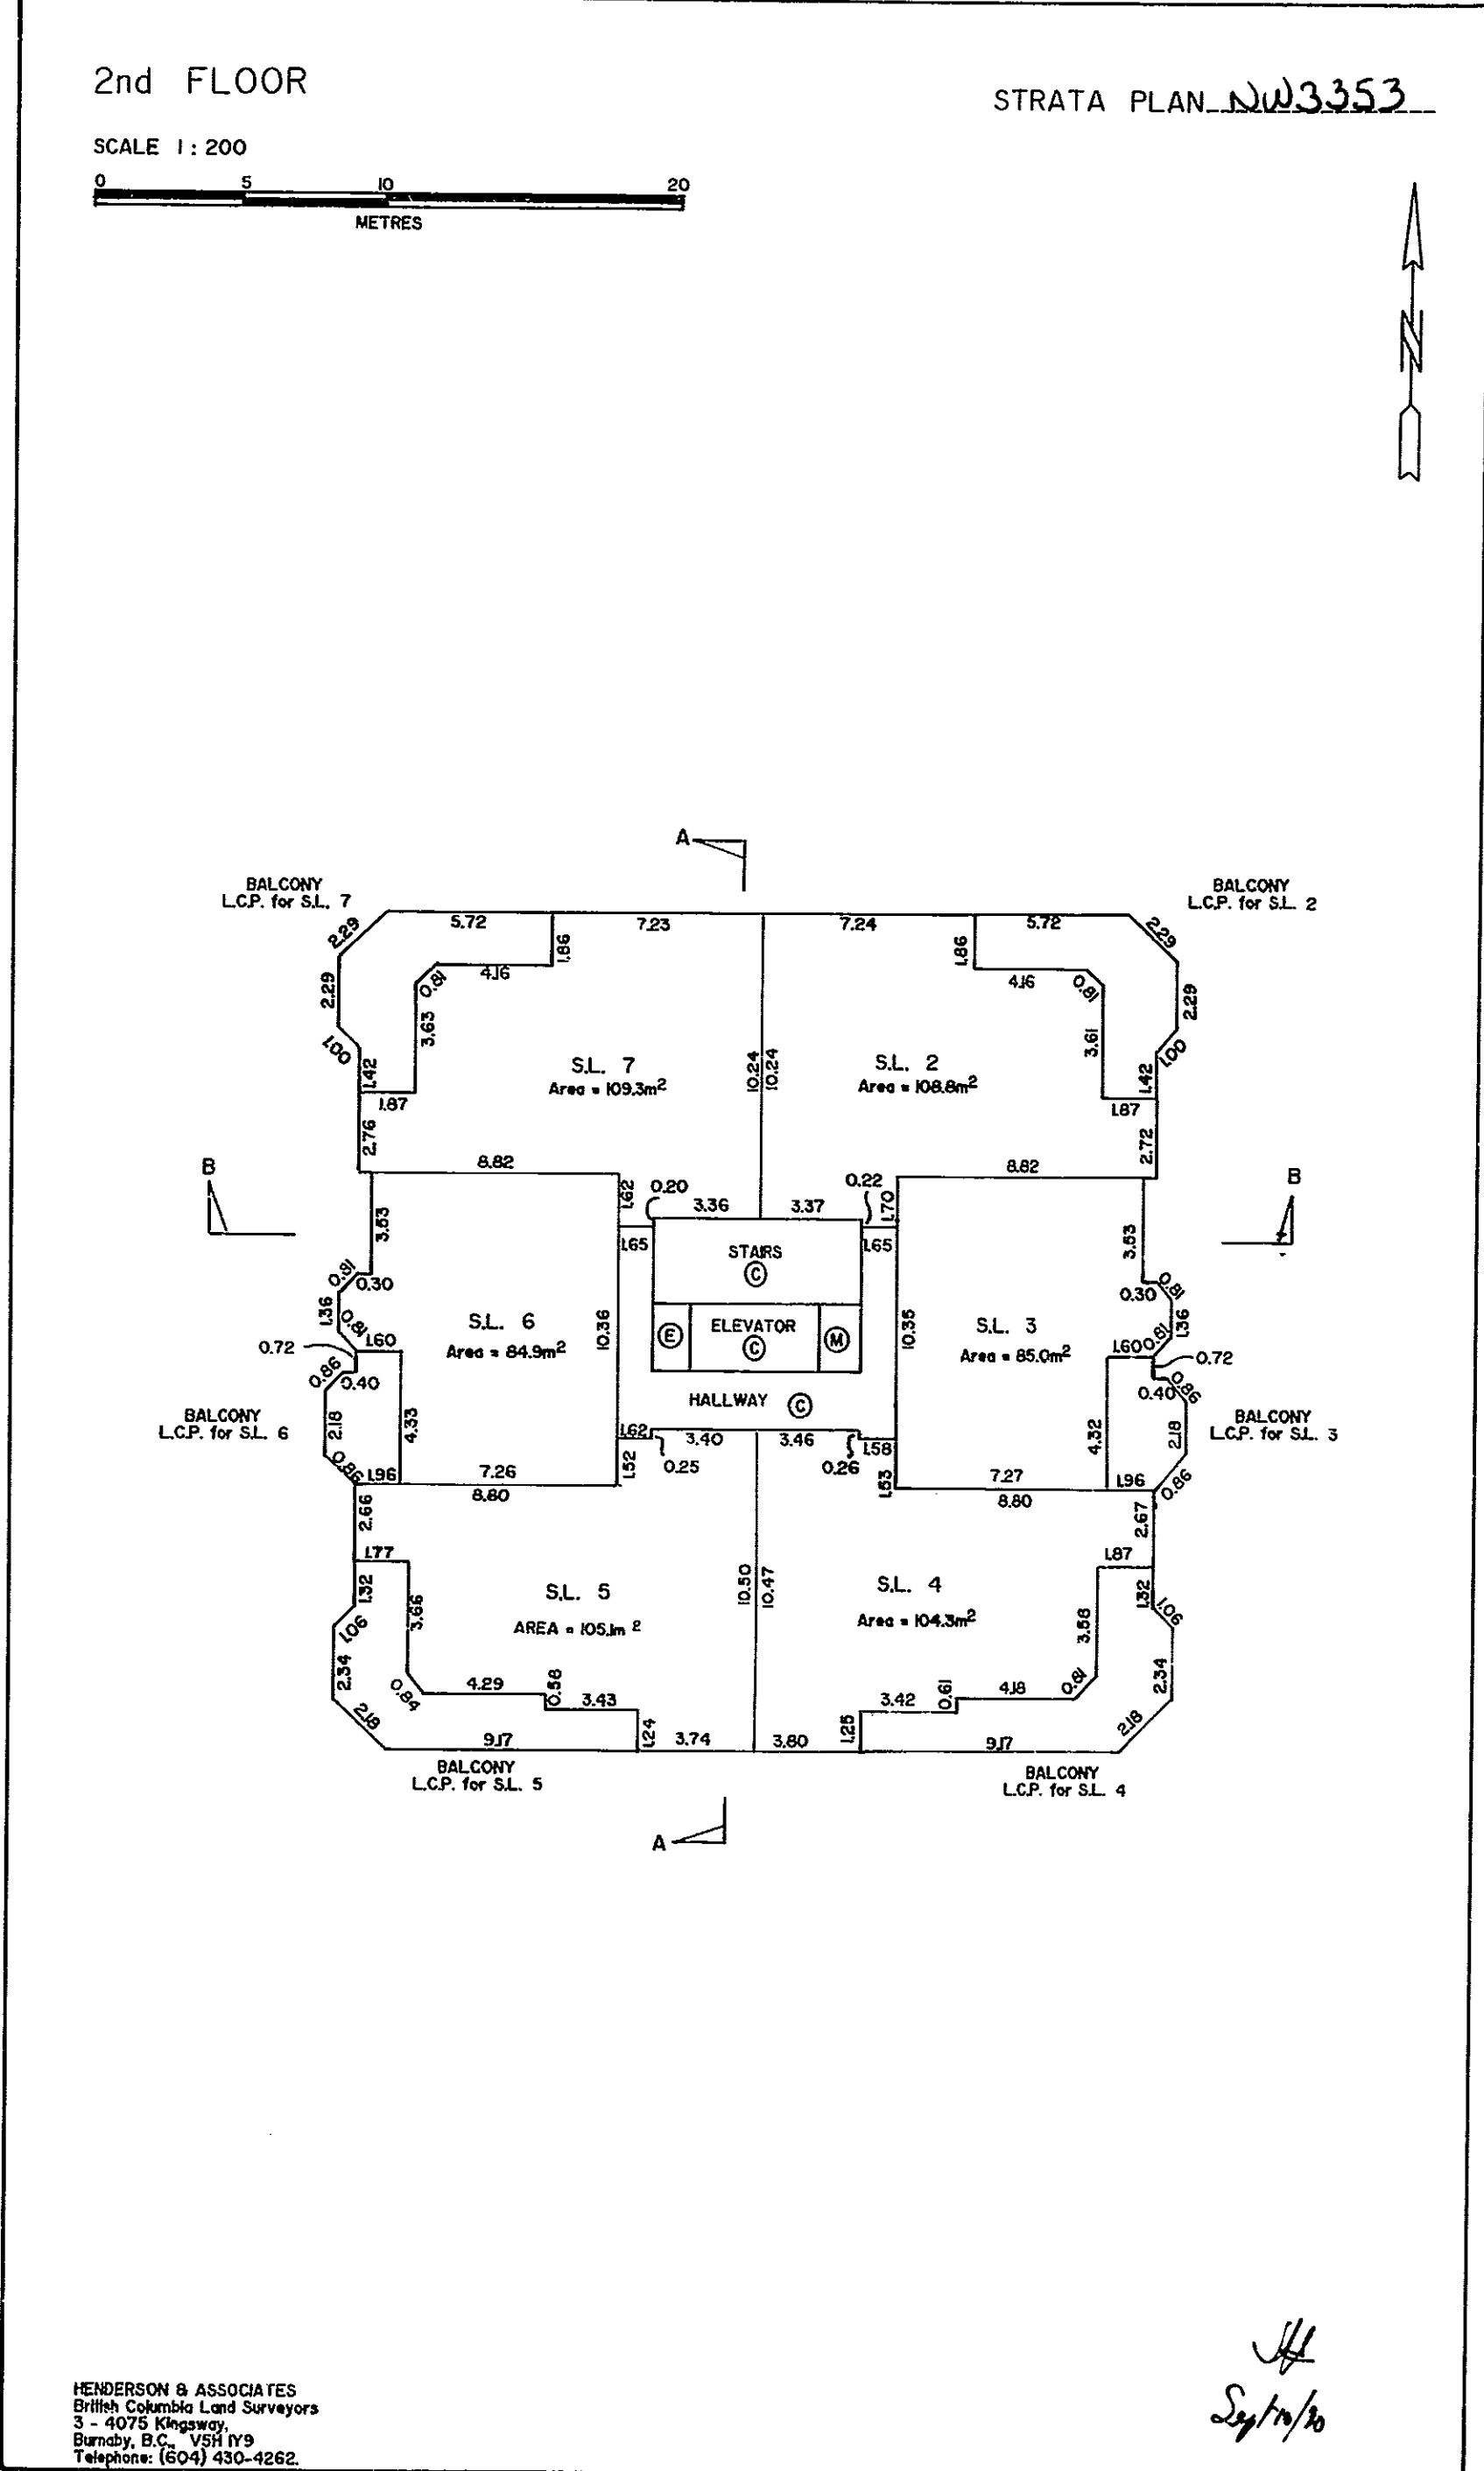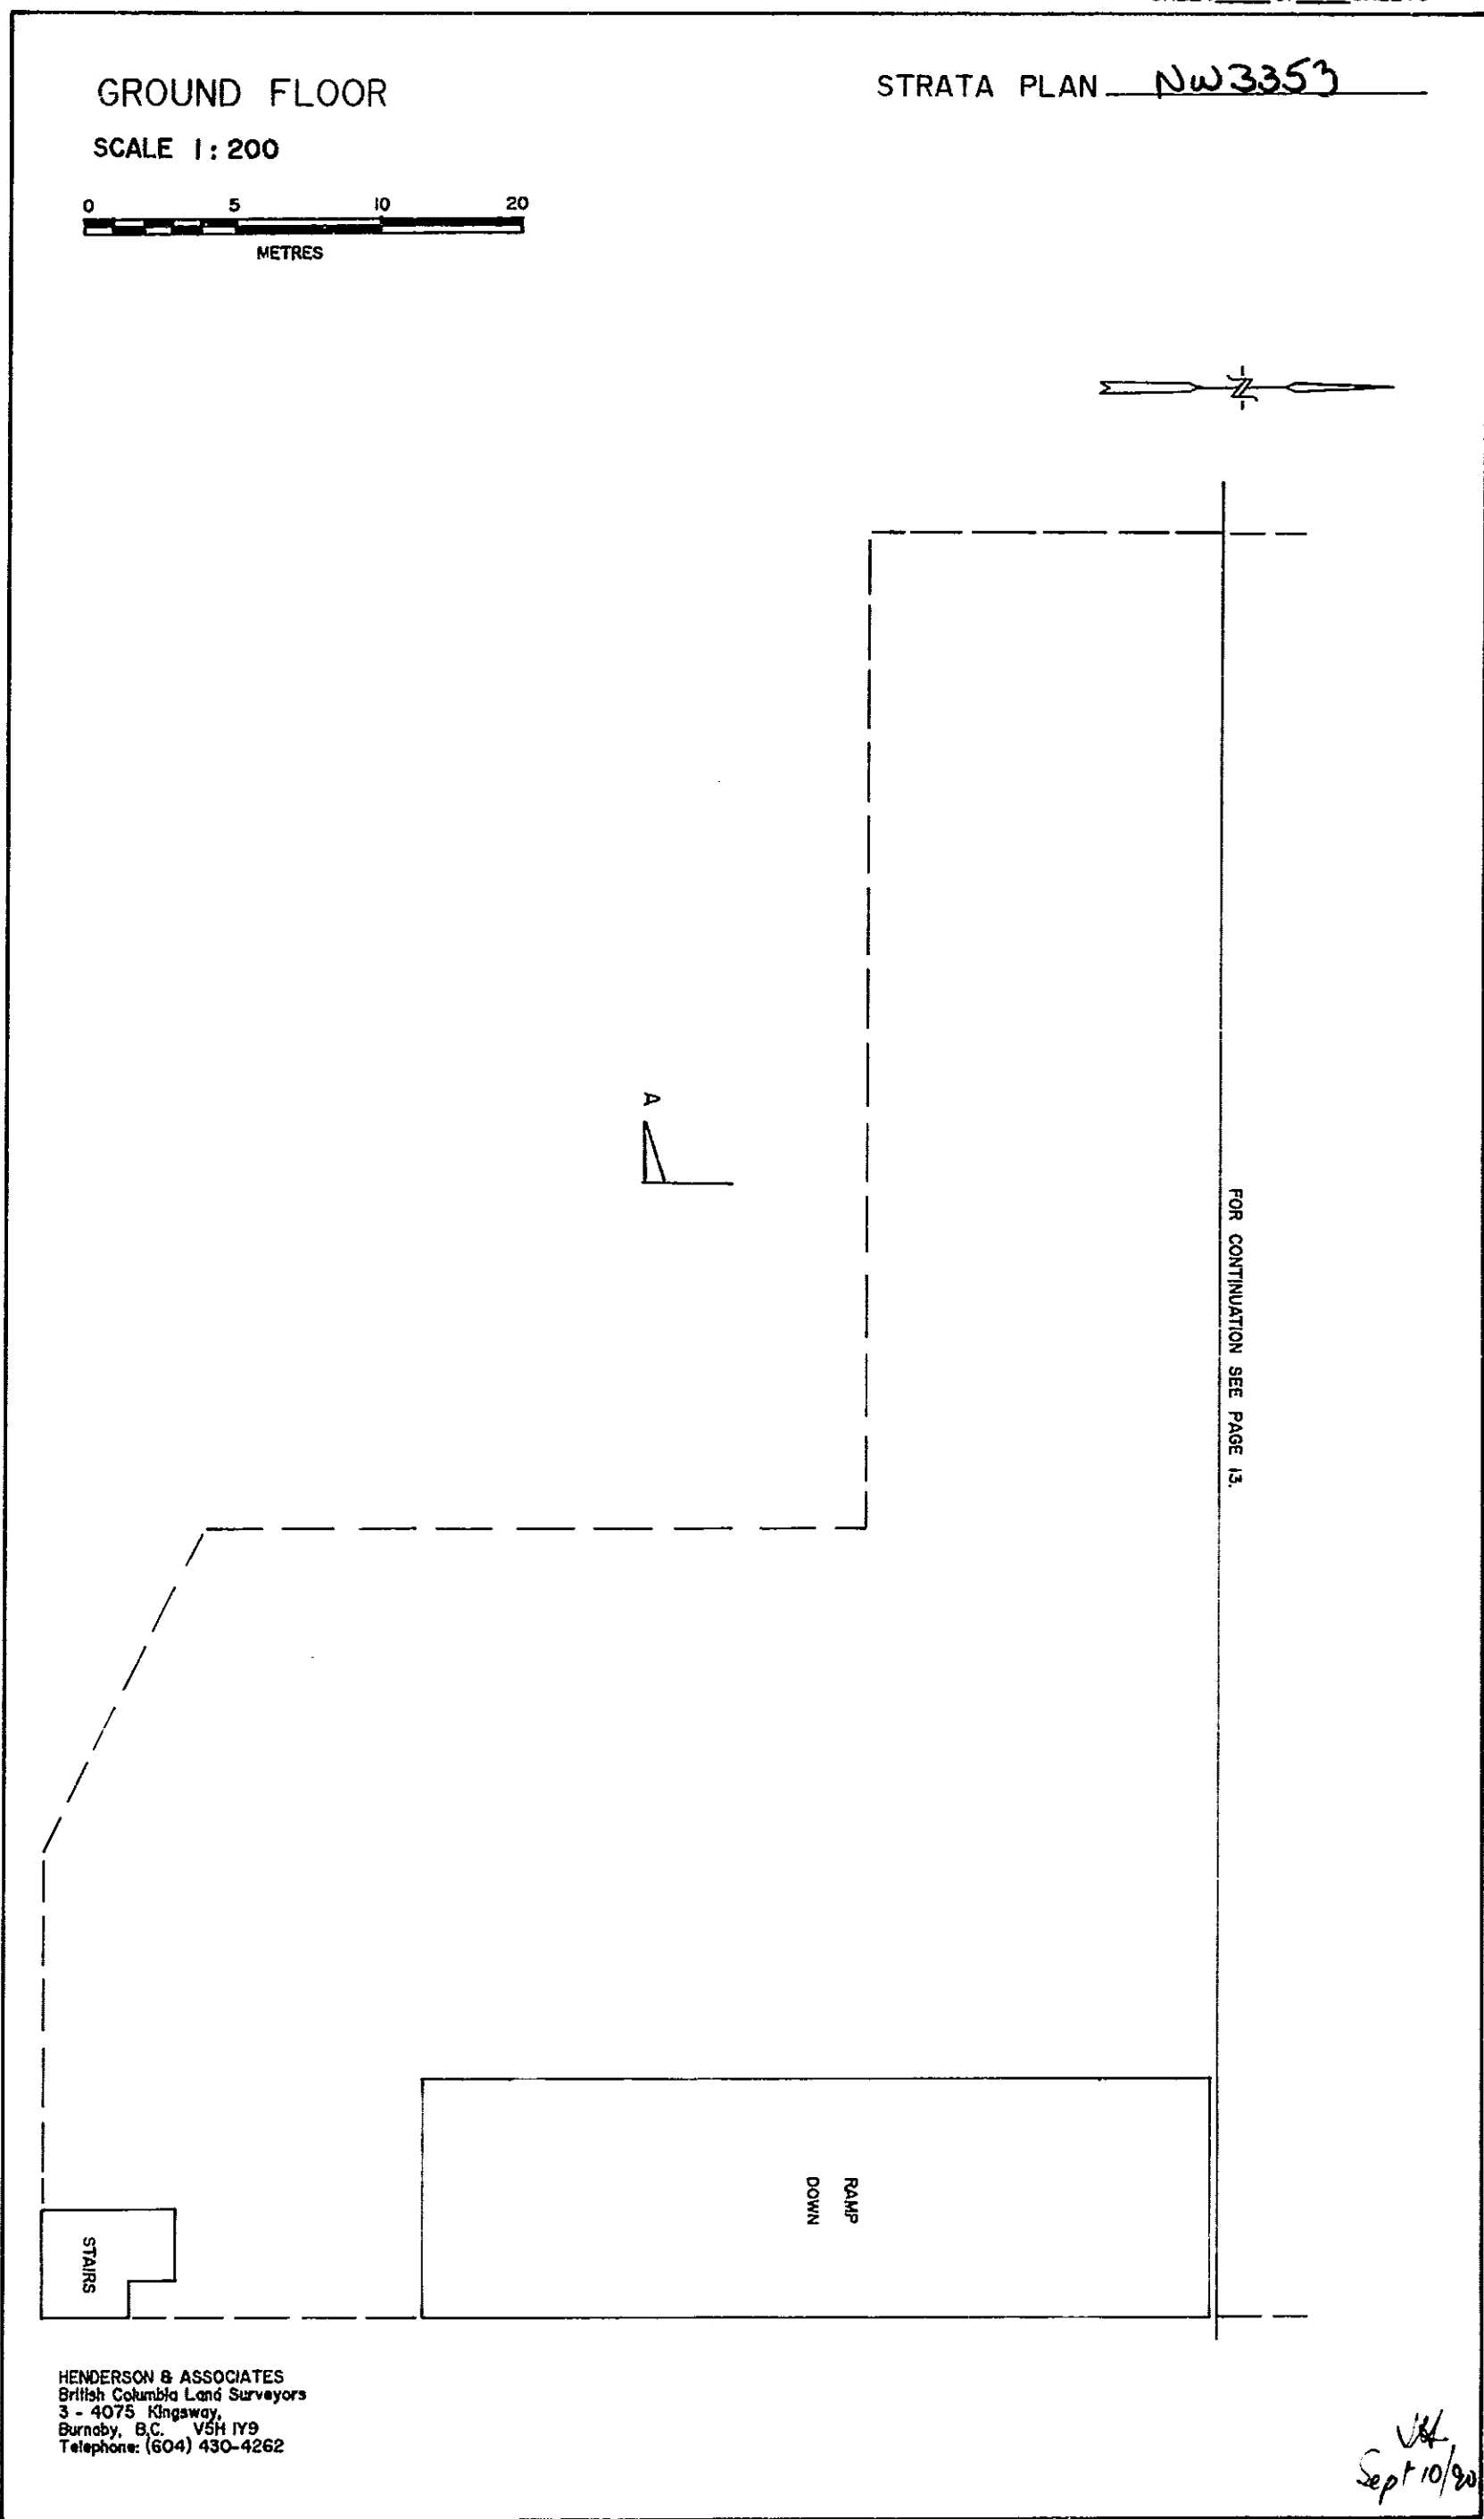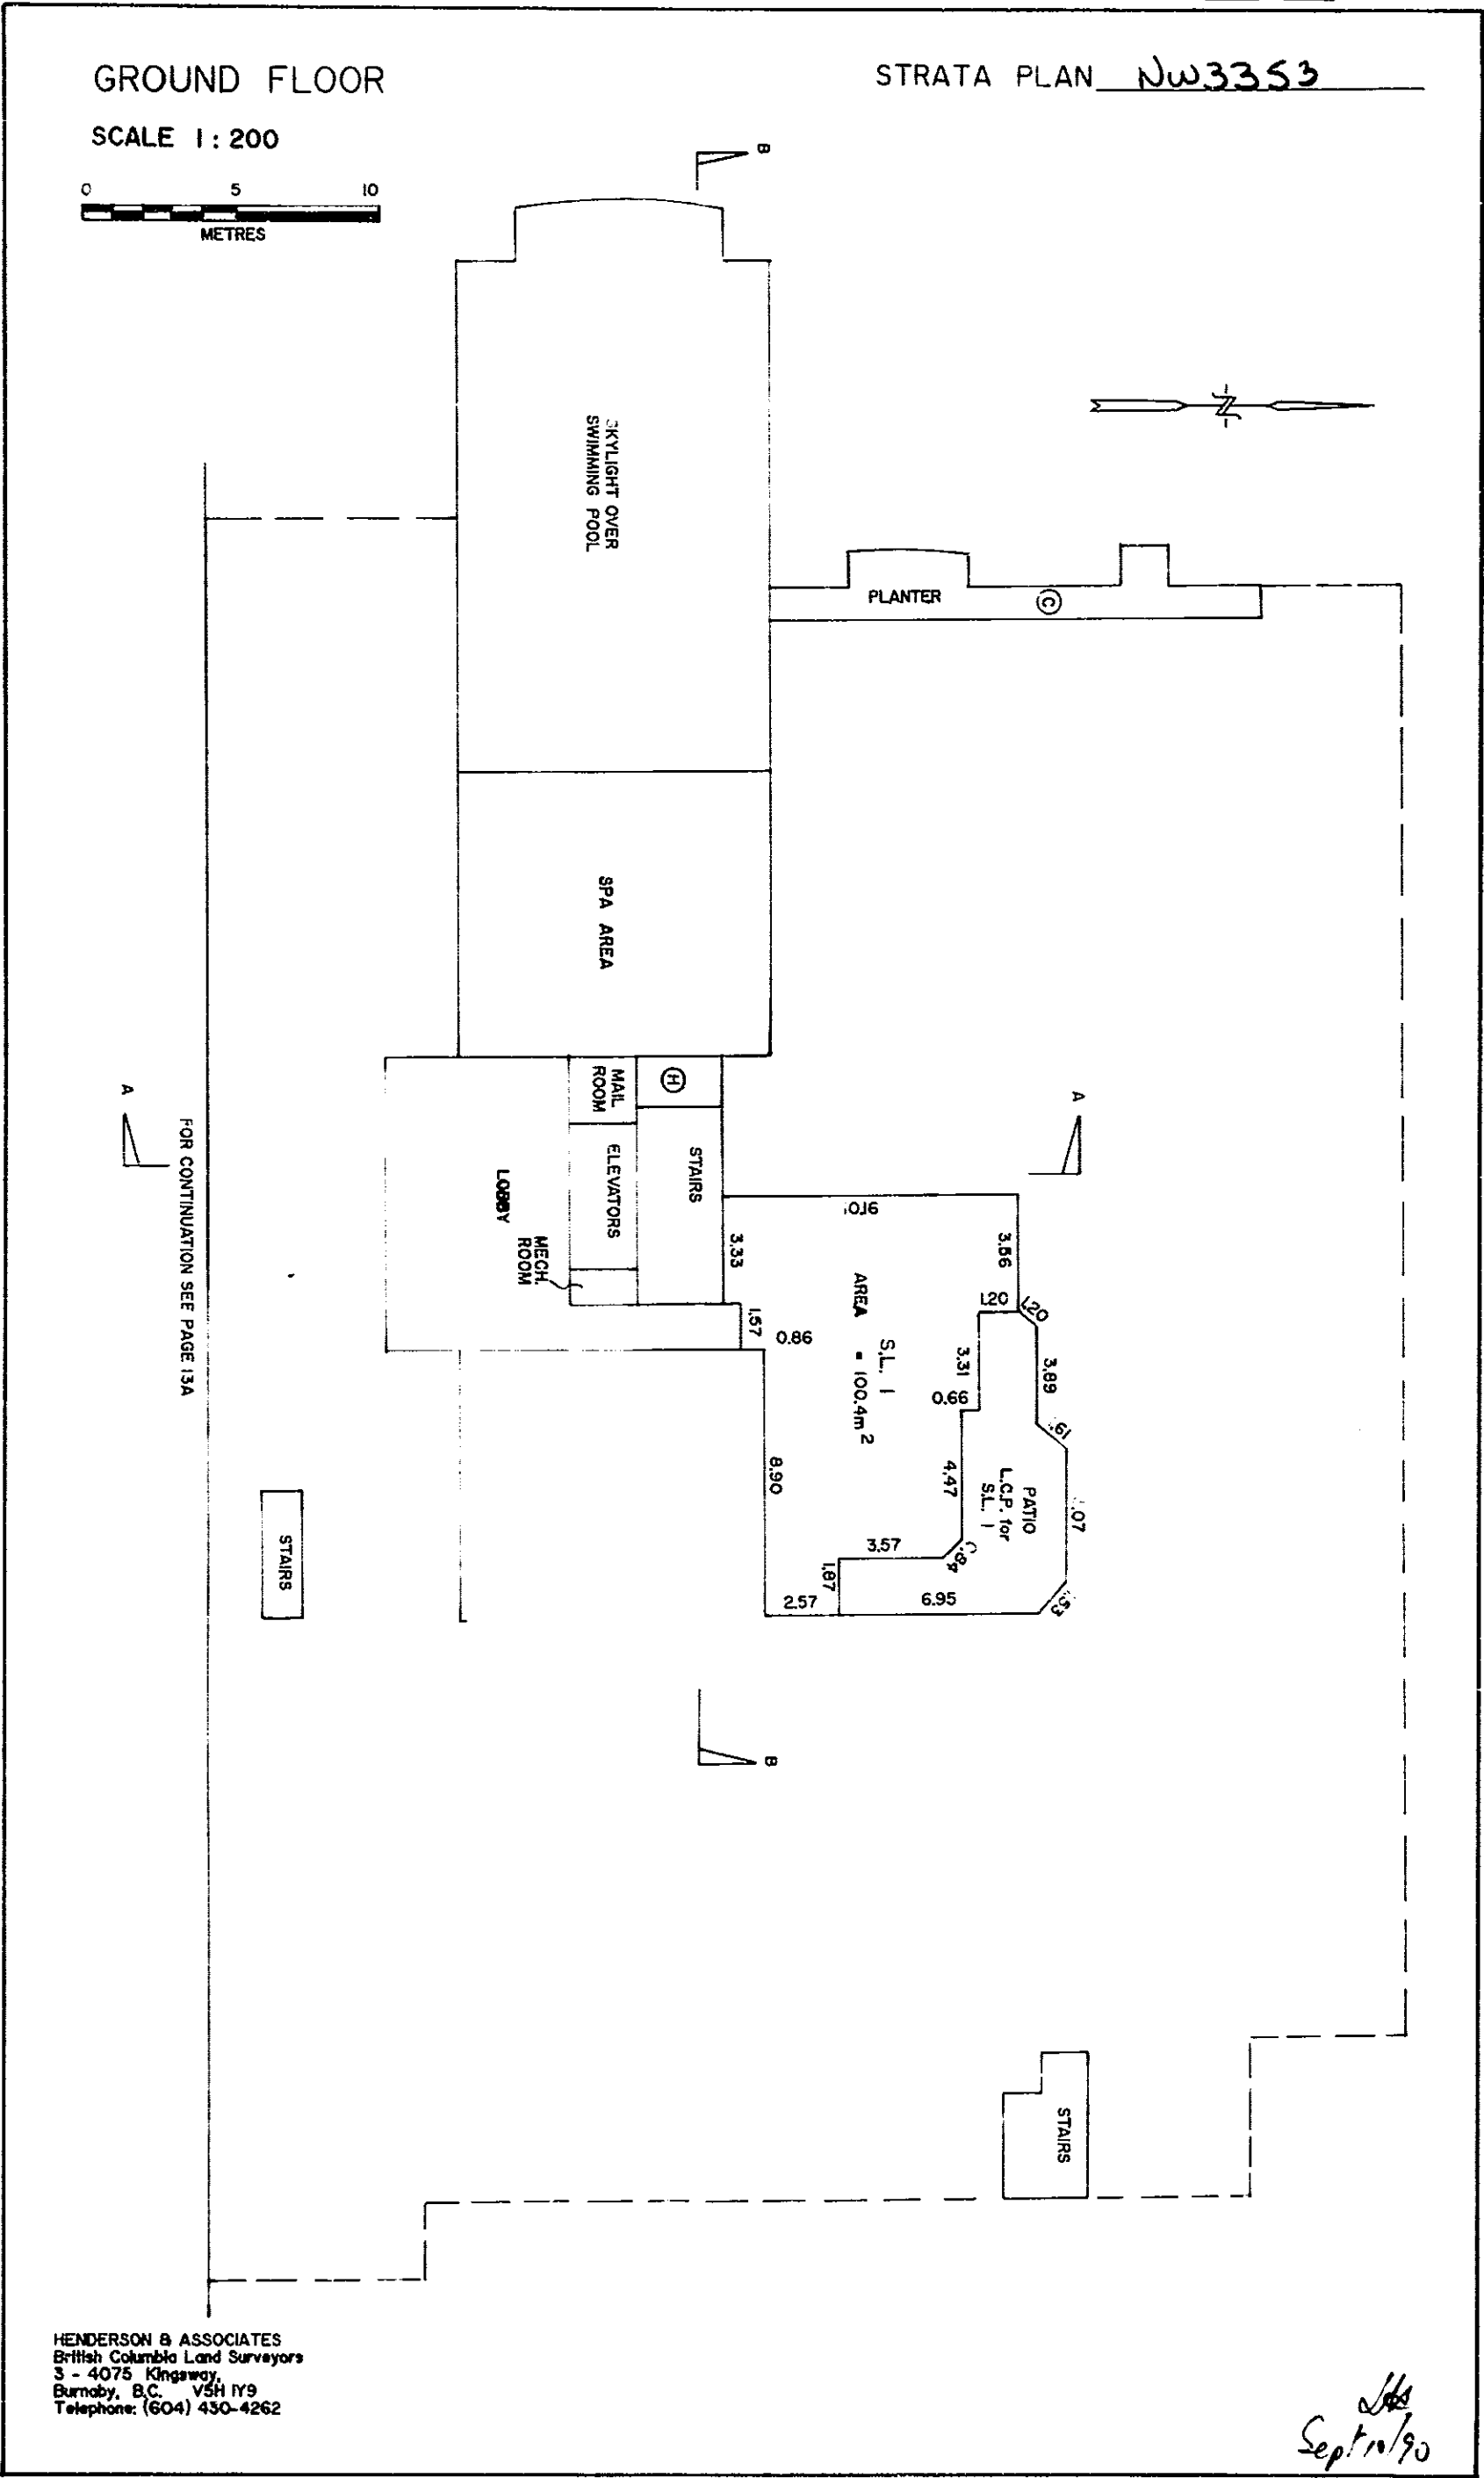

3rd FLOOR

STRATA PLAN NW3353

SCALE 1:200

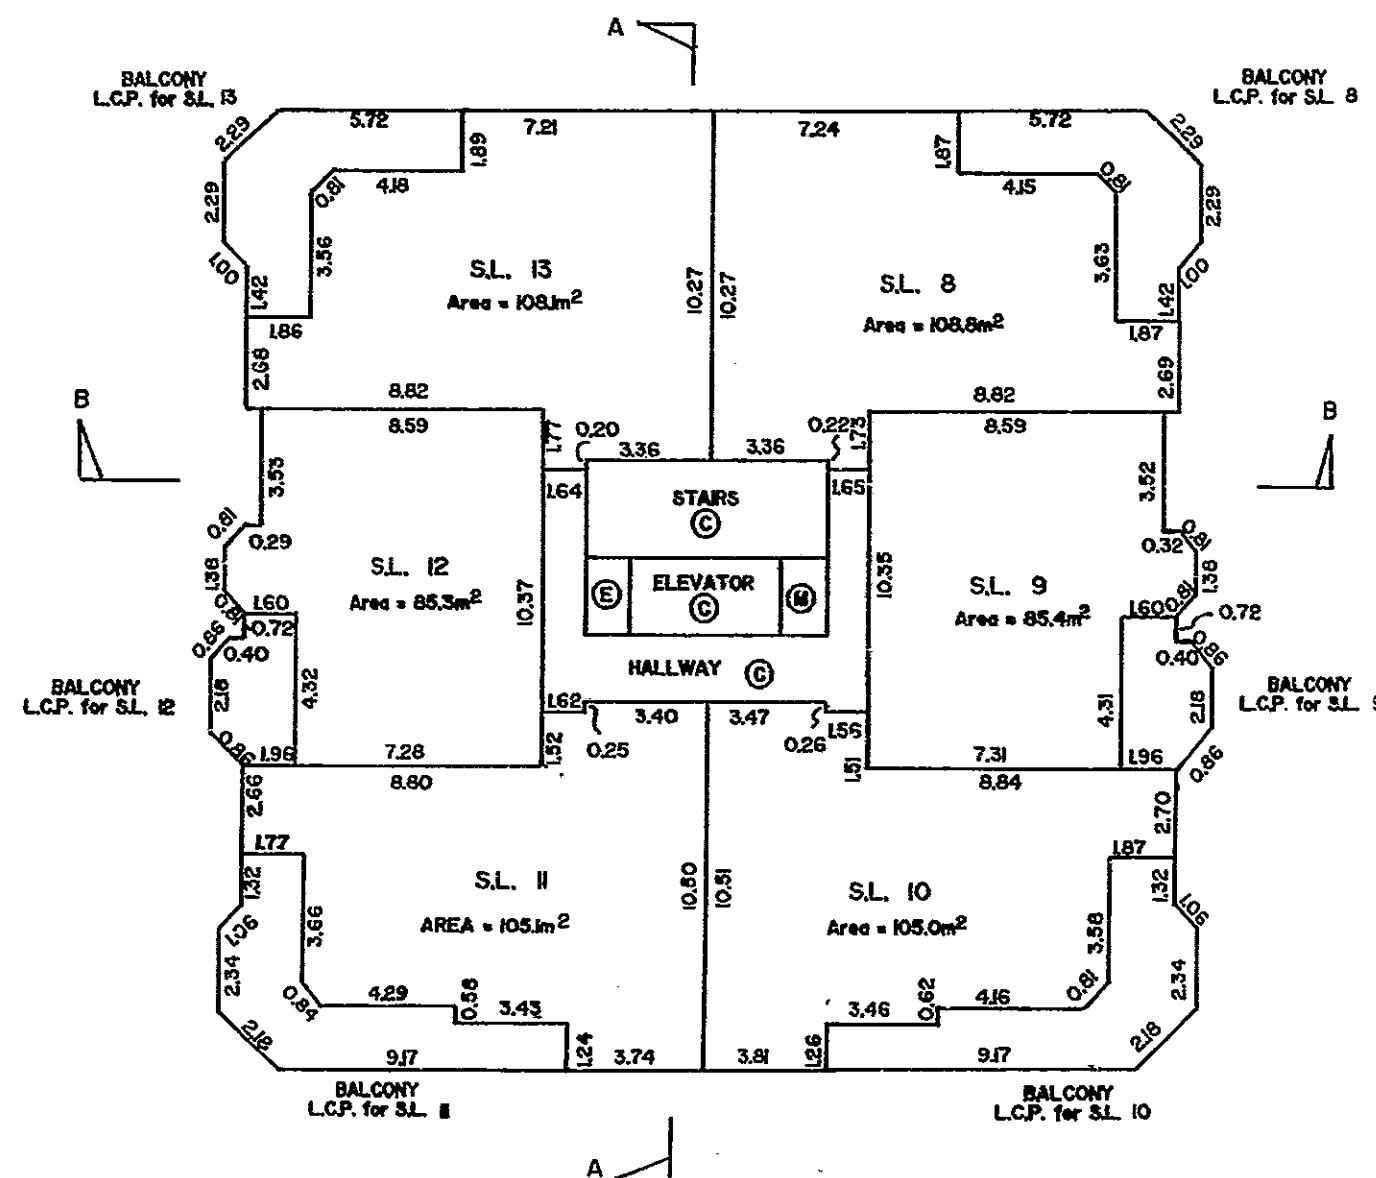

HENDERSON & ASSOCIATES
British Columbia Land Surveyors
3 - 4075 Kingsway
Burnaby, B.C. V5H 1Y9
Telephone: (604) 430-4262

FILE NO. 89 - 006


DWG. NO. B 386

Sept 10/00

4th FLOOR

STRATA PLAN NW3353

SCALE 1:200

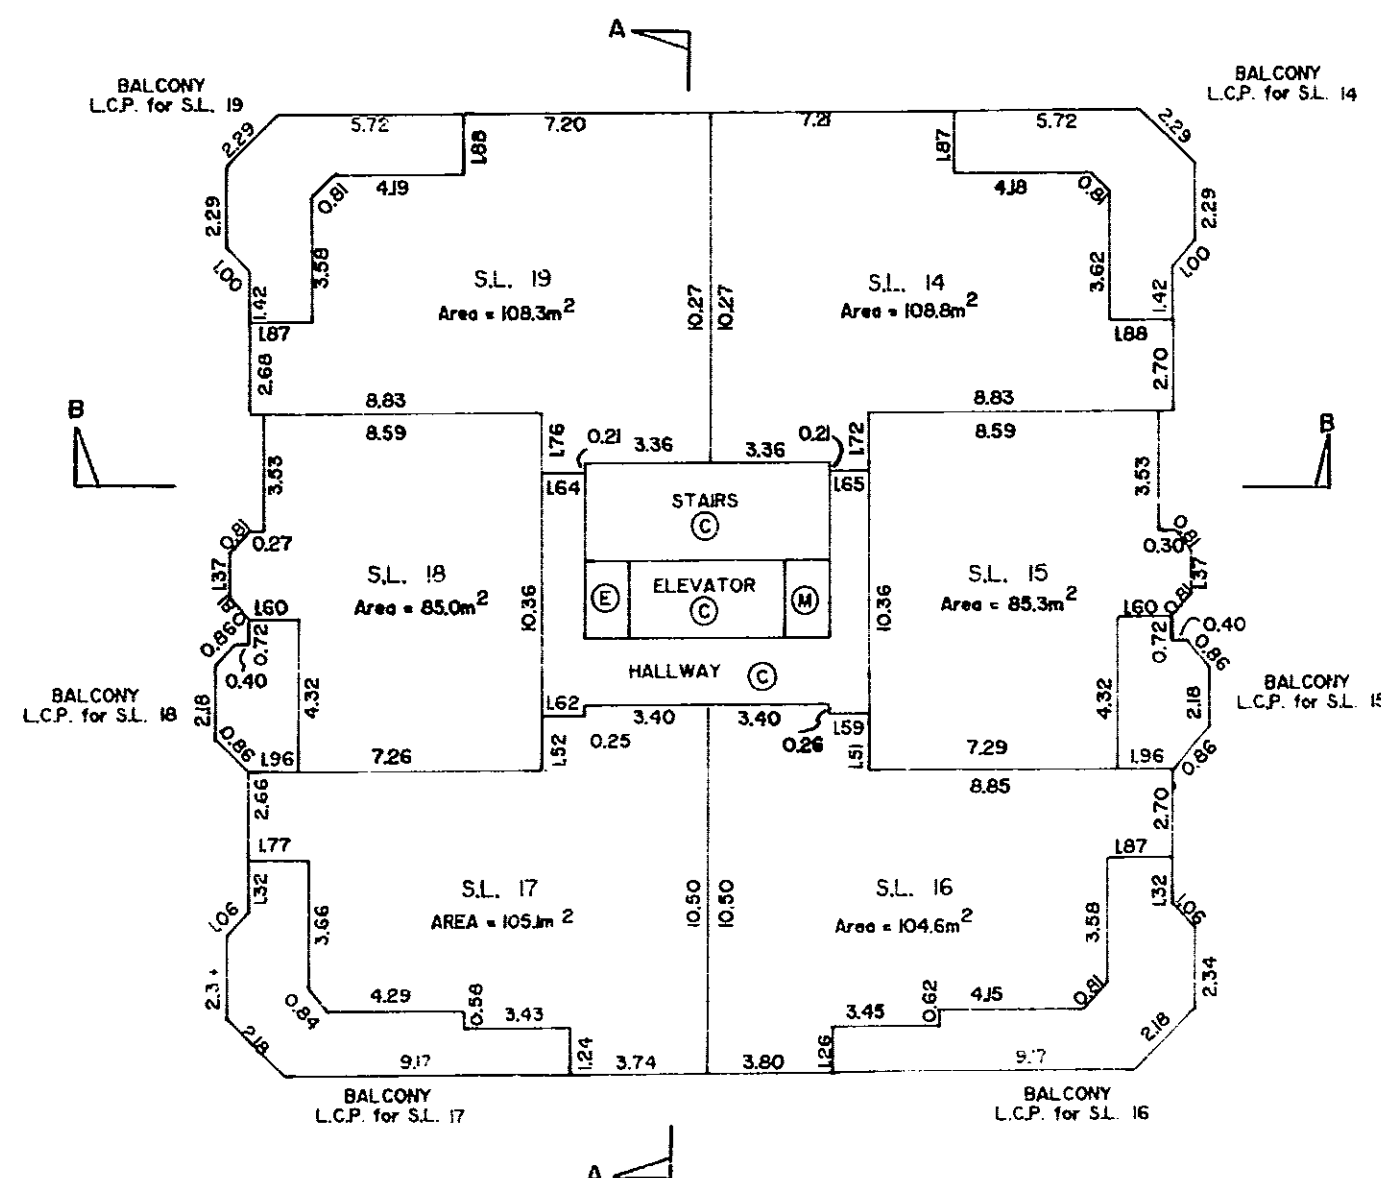

HENDERSON & ASSOCIATES
British Columbia Land Surveyors
3 - 4075 Kingsway
Burnaby, B.C. V5H 1Y9
Telephone: (604) 430-4262

FILE NO. 89 - 006


DWG. NO. B 386

Sept 10/00

5th FLOOR

STRATA PLAN NW3353

SCALE 1:200

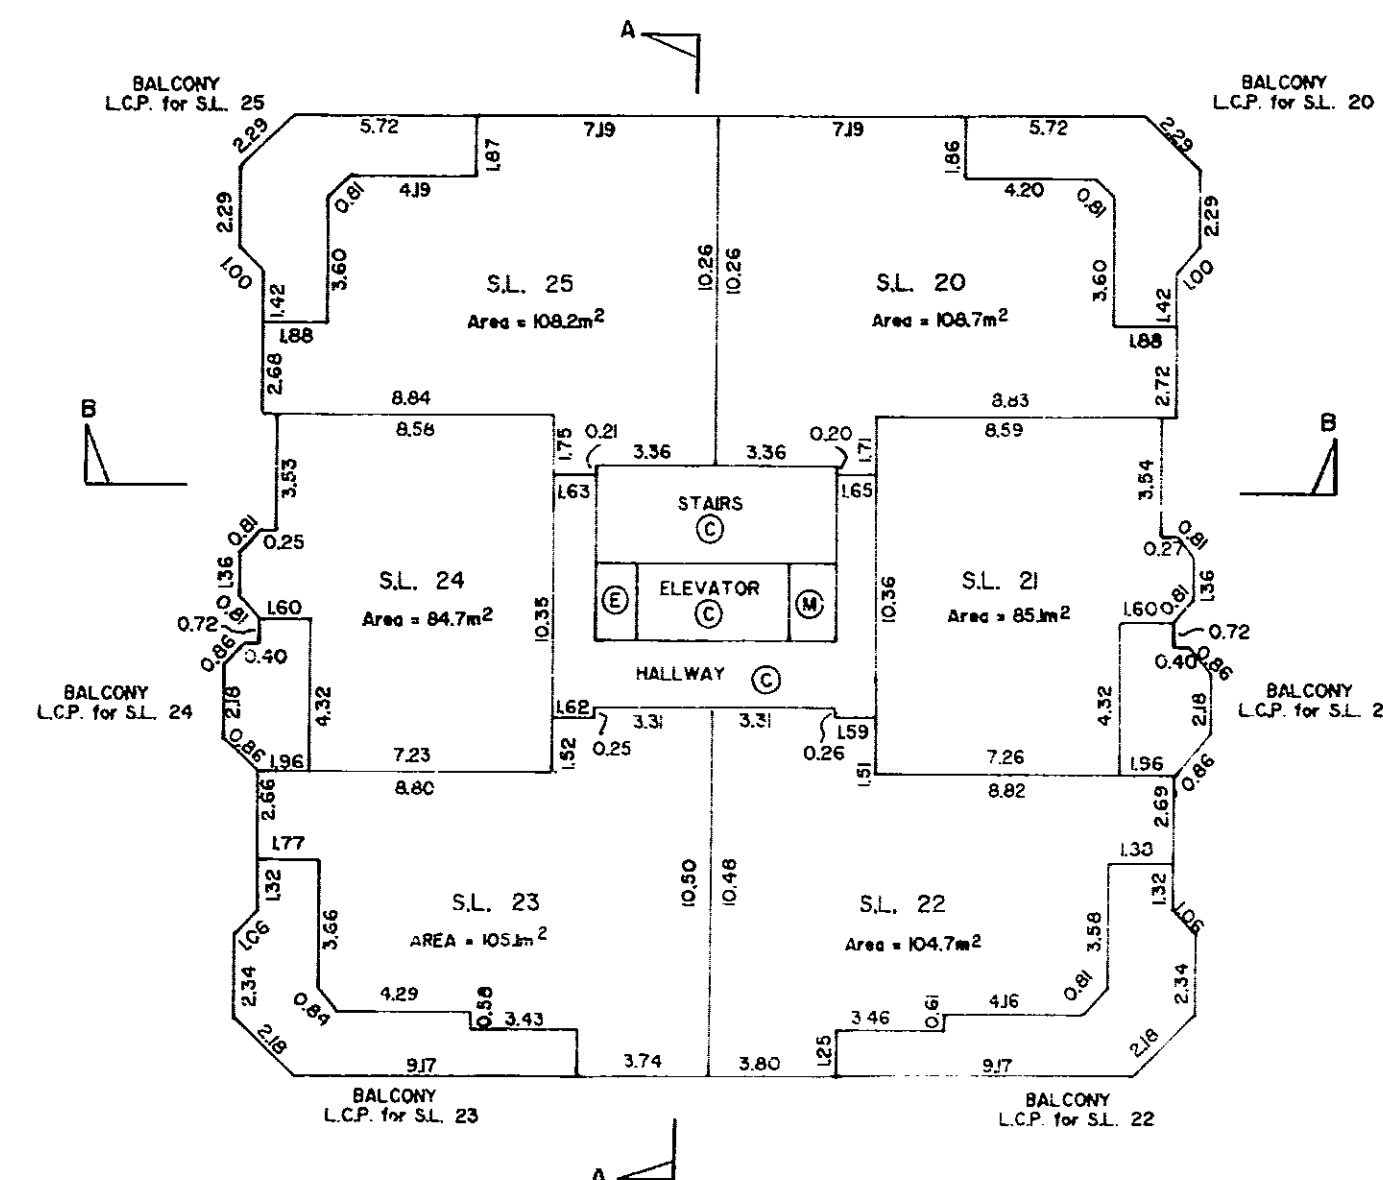

HENDERSON & ASSOCIATES
British Columbia Land Surveyors
3 - 4075 Kingsway
Burnaby, B.C. V5H 1Y9
Telephone: (604) 430-4262

FILE NO. 89 - 006


DWG. NO. B 386

Sept 10/00

6th FLOOR

STRATA PLAN NW3353


SCALE 1:200

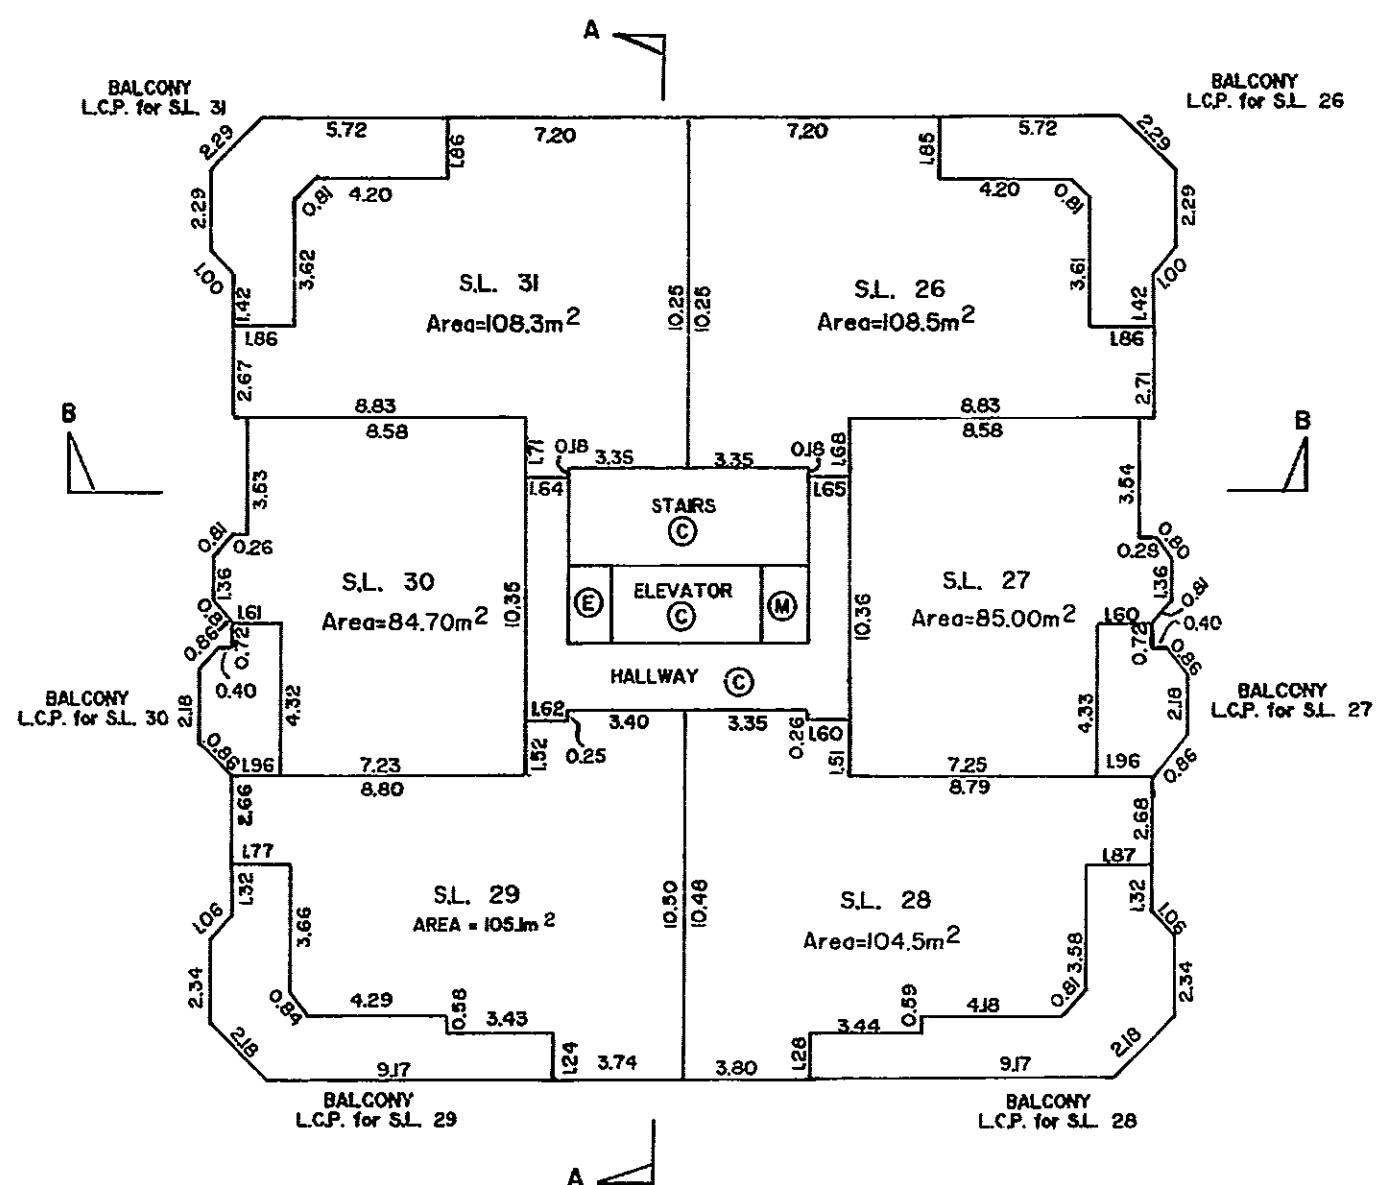

7th FLOOR

STRATA PLAN NW3353


SCALE 1:200

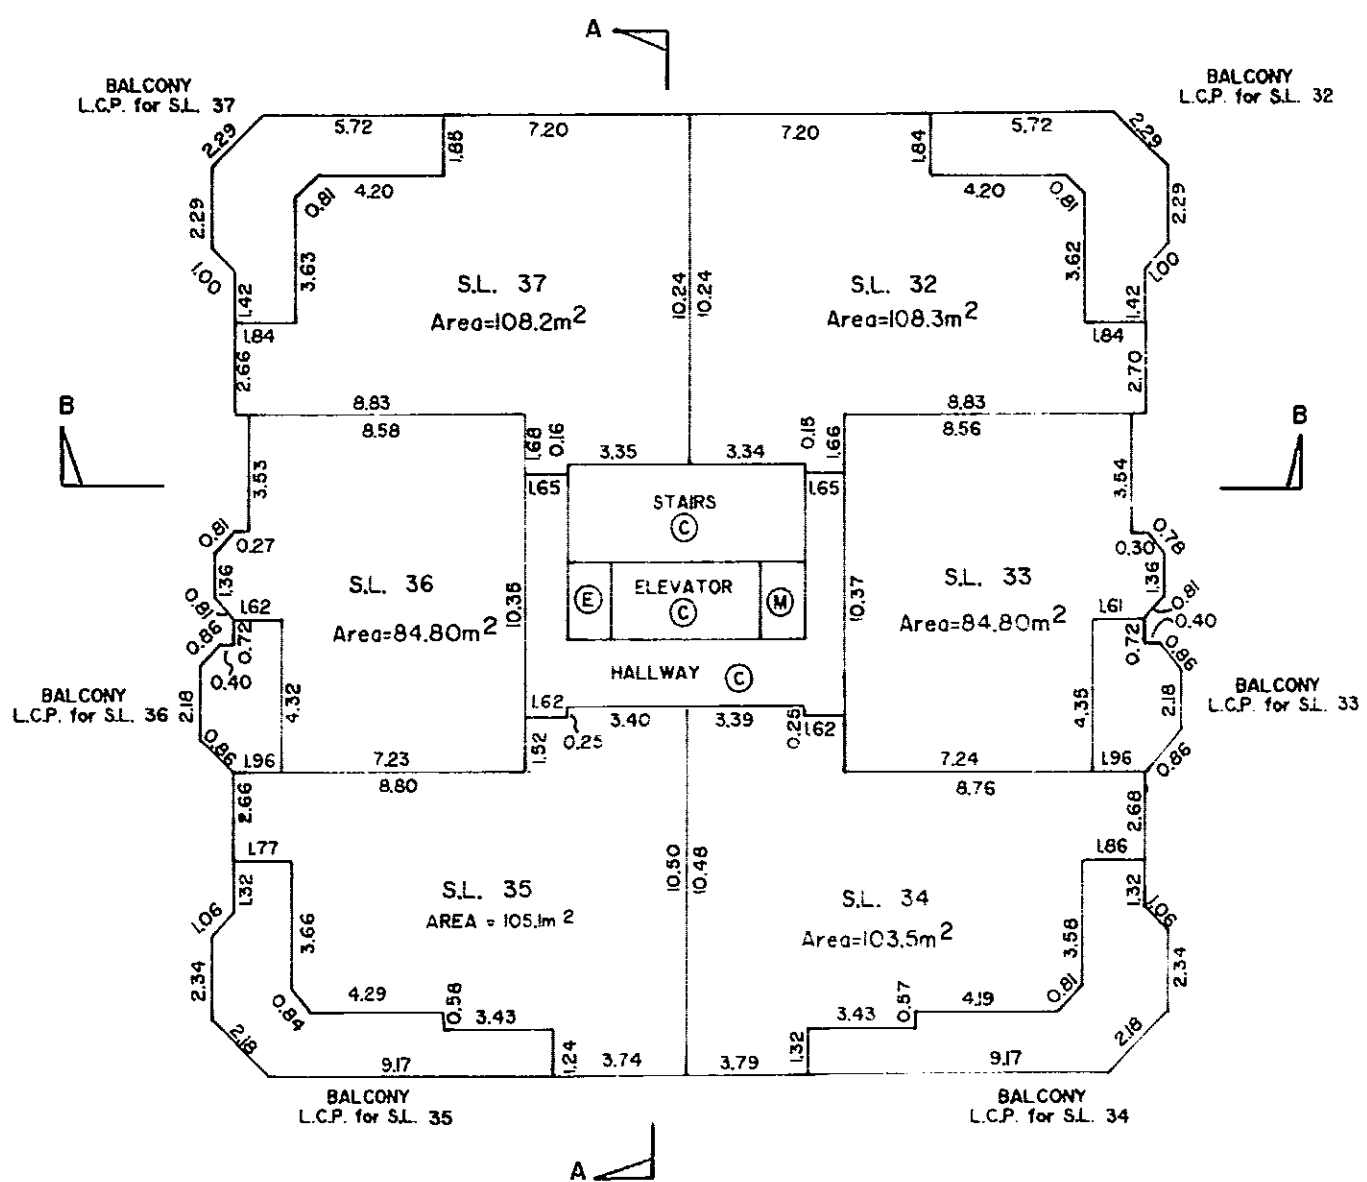

STRATA PLAN NW3353

8th FLOOR

SCALE 1:200.

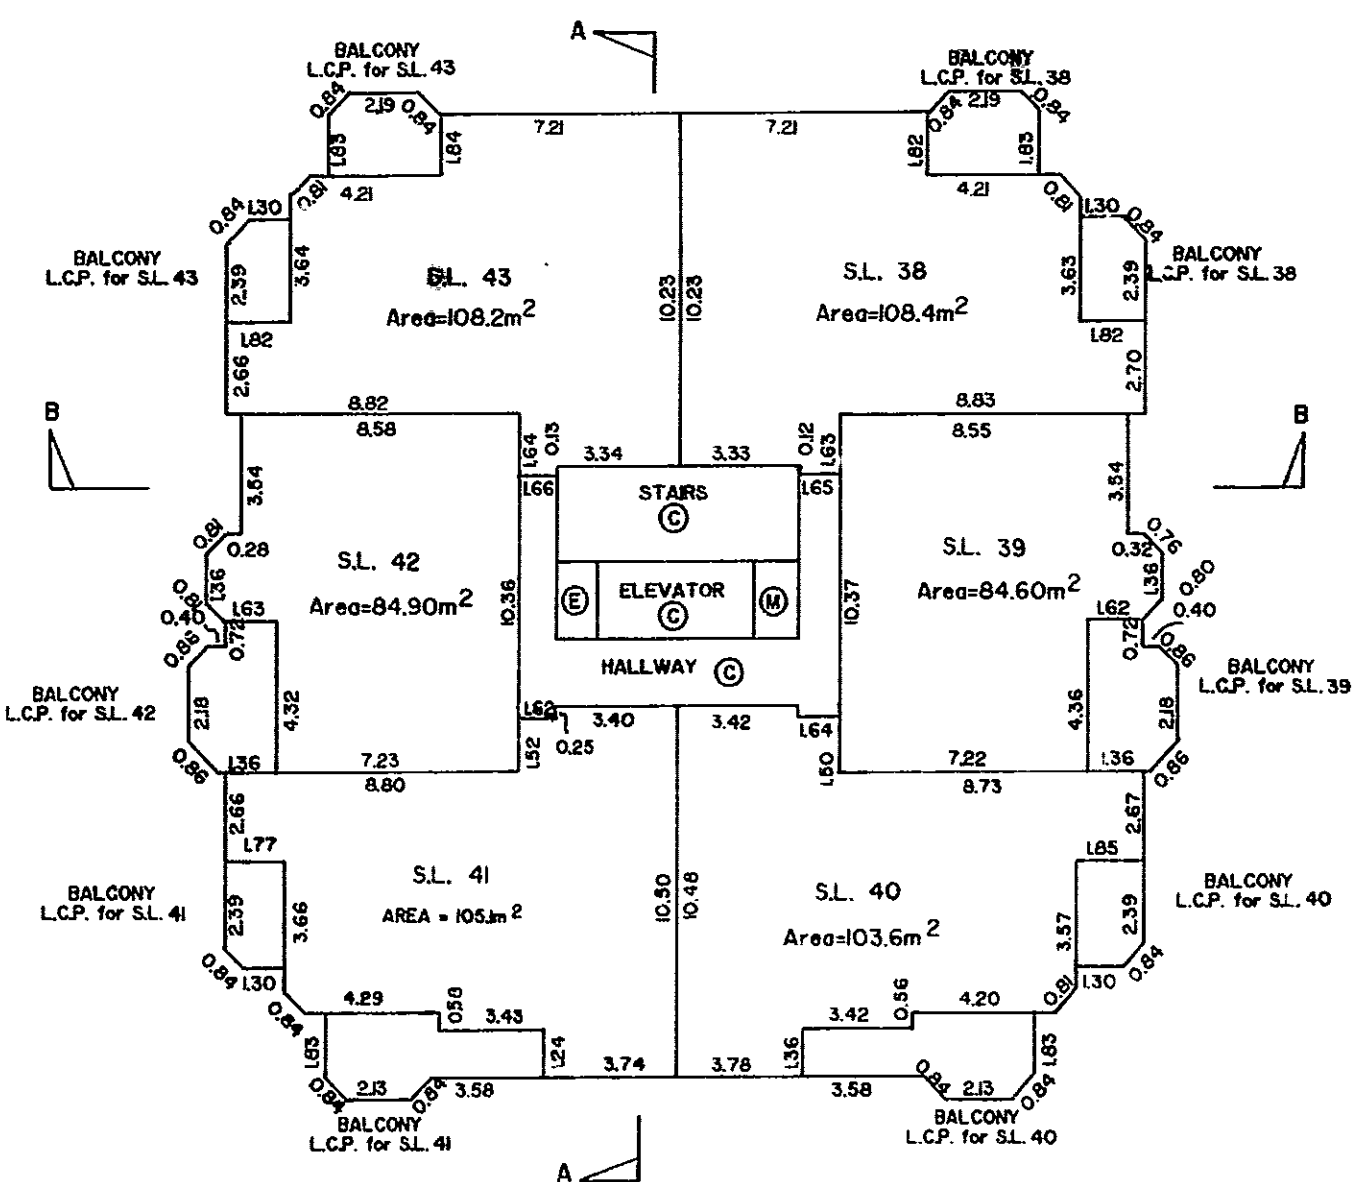


9th FLOOR

SCALE 1 : 200.



STRATA PLAN NW3353

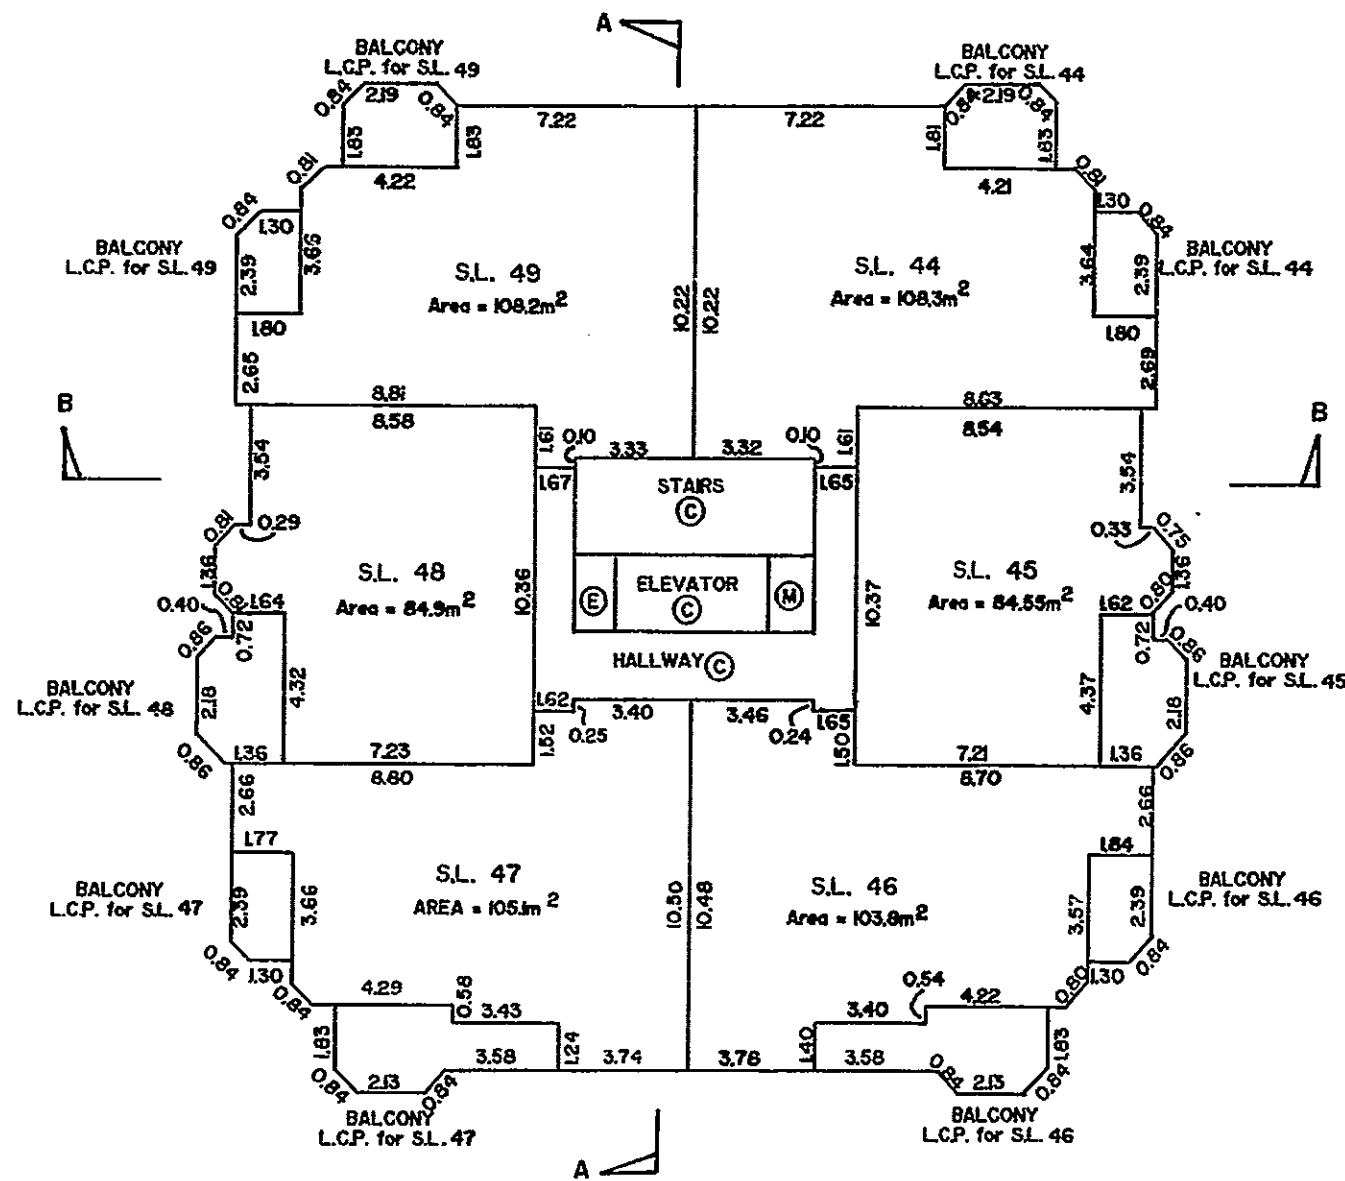


HENDERSON & ASSOCIATES
British Columbia Land Surveyors
3 - 4075 Kingsway
Burnaby, B.C. V5H 1Y9
Telephone: (604) 430-4262.

10th FLOOR

SCALE 1 : 200.



STRATA PLAN NW3353

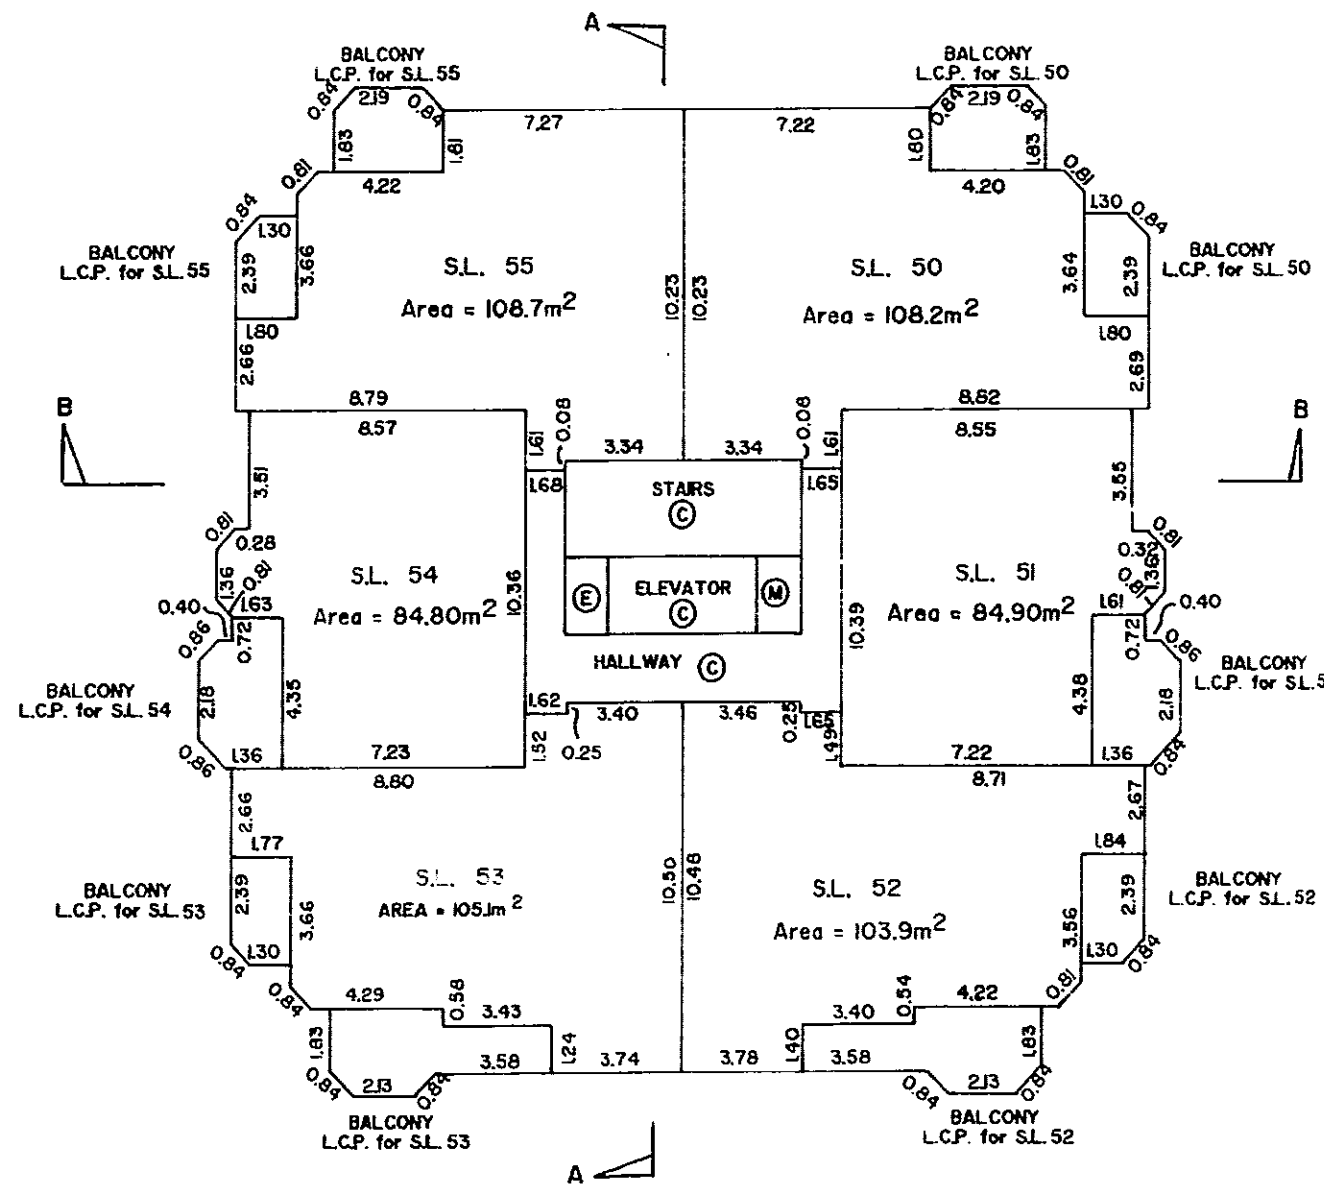


HENDERSON & ASSOCIATES
British Columbia Land Surveyors
3 - 4075 Kingsway
Burnaby, B.C. V5H 1Y9
Telephone: (604) 430-4262.

11th FLOOR

SCALE 1 : 200.



STRATA PLAN NW3353

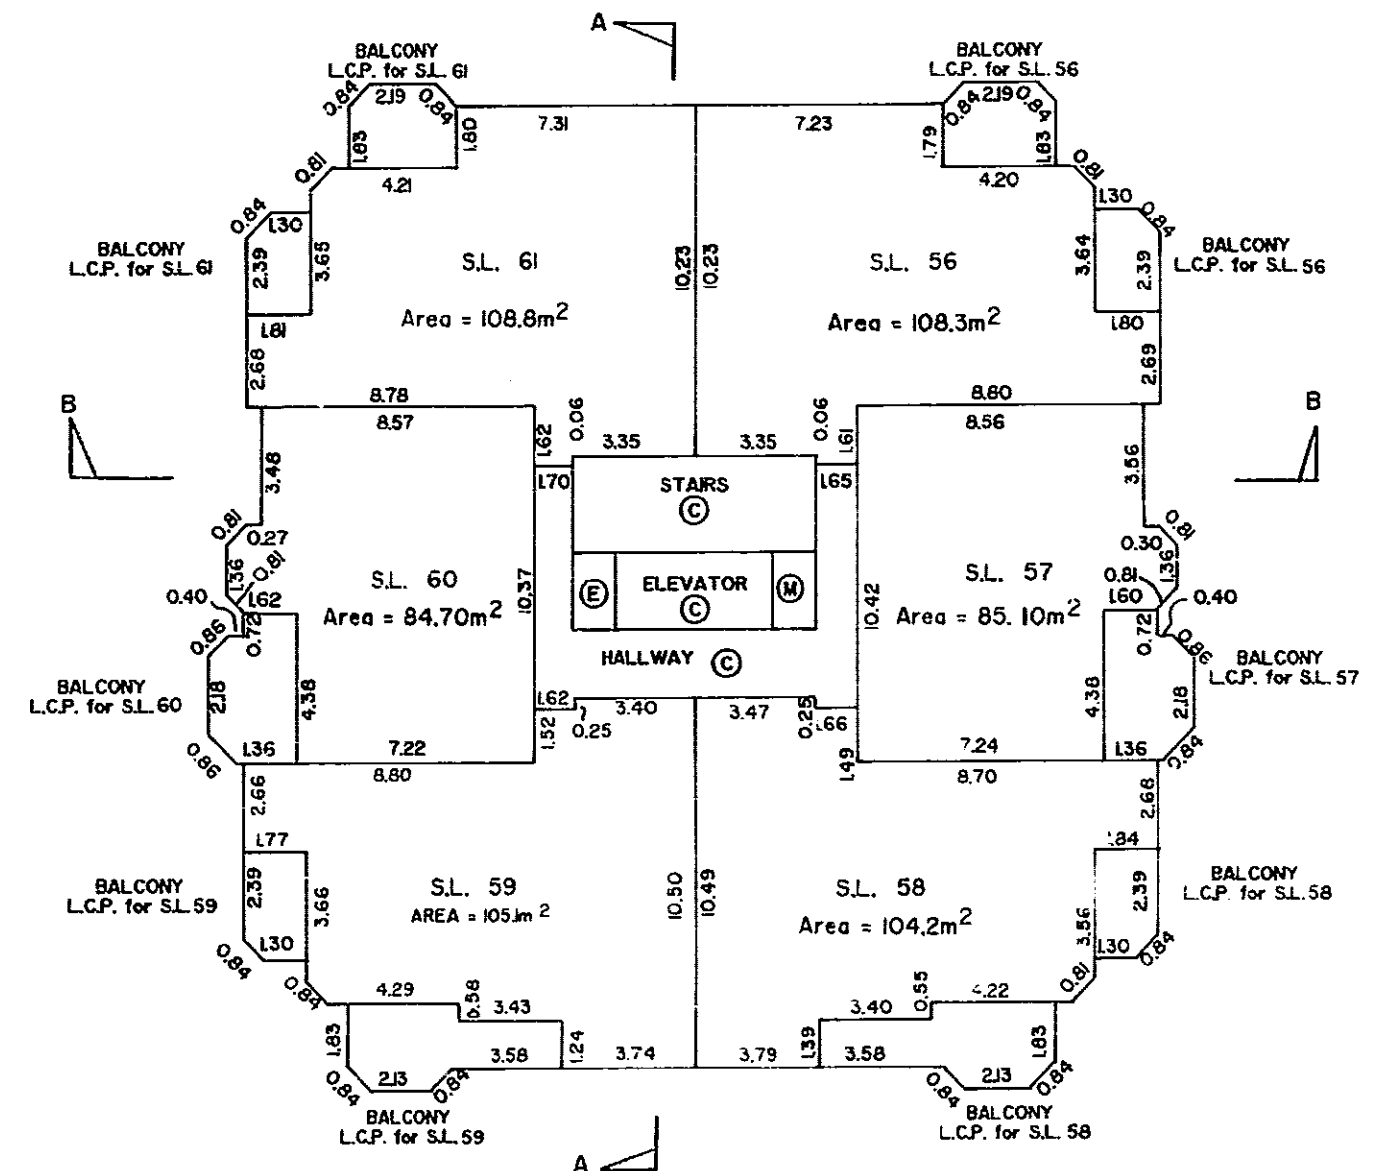


HENDERSON & ASSOCIATES
British Columbia Land Surveyors
3 - 4075 Kingsway
Burnaby, B.C. V5H 1Y9
Telephone: (604) 430-4262.

STRATA PLAN NW3353

12th FLOOR


SCALE 1:200.

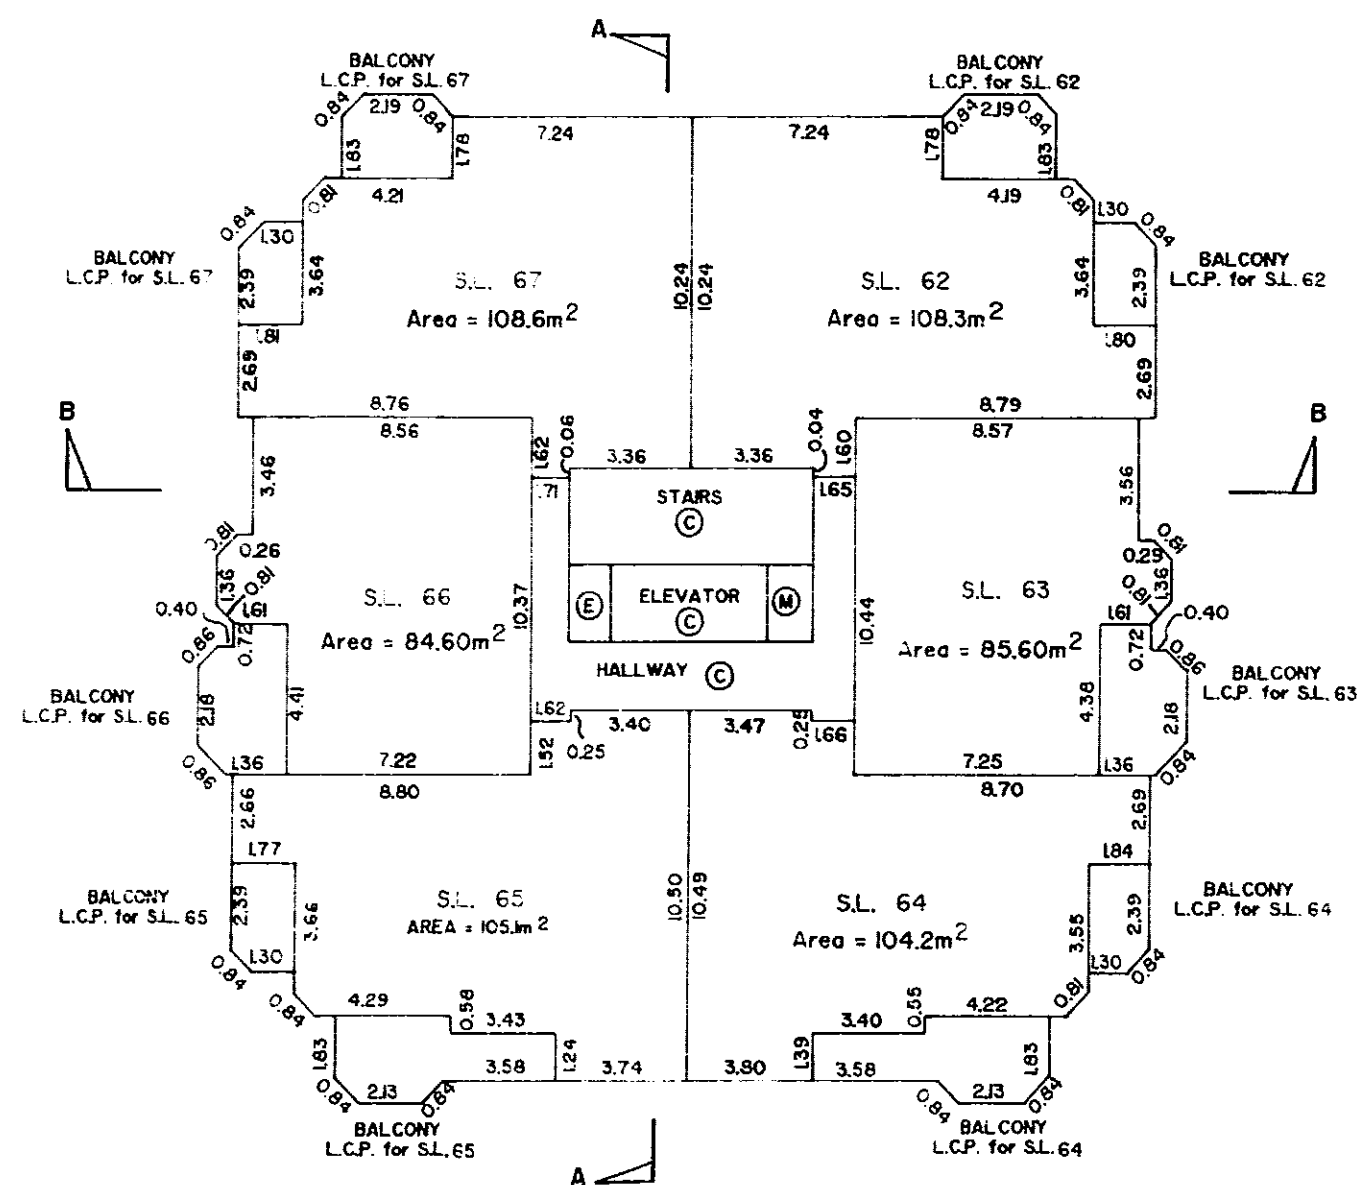

STRATA PLAN NW3353

13th FLOOR


SCALE 1:200.

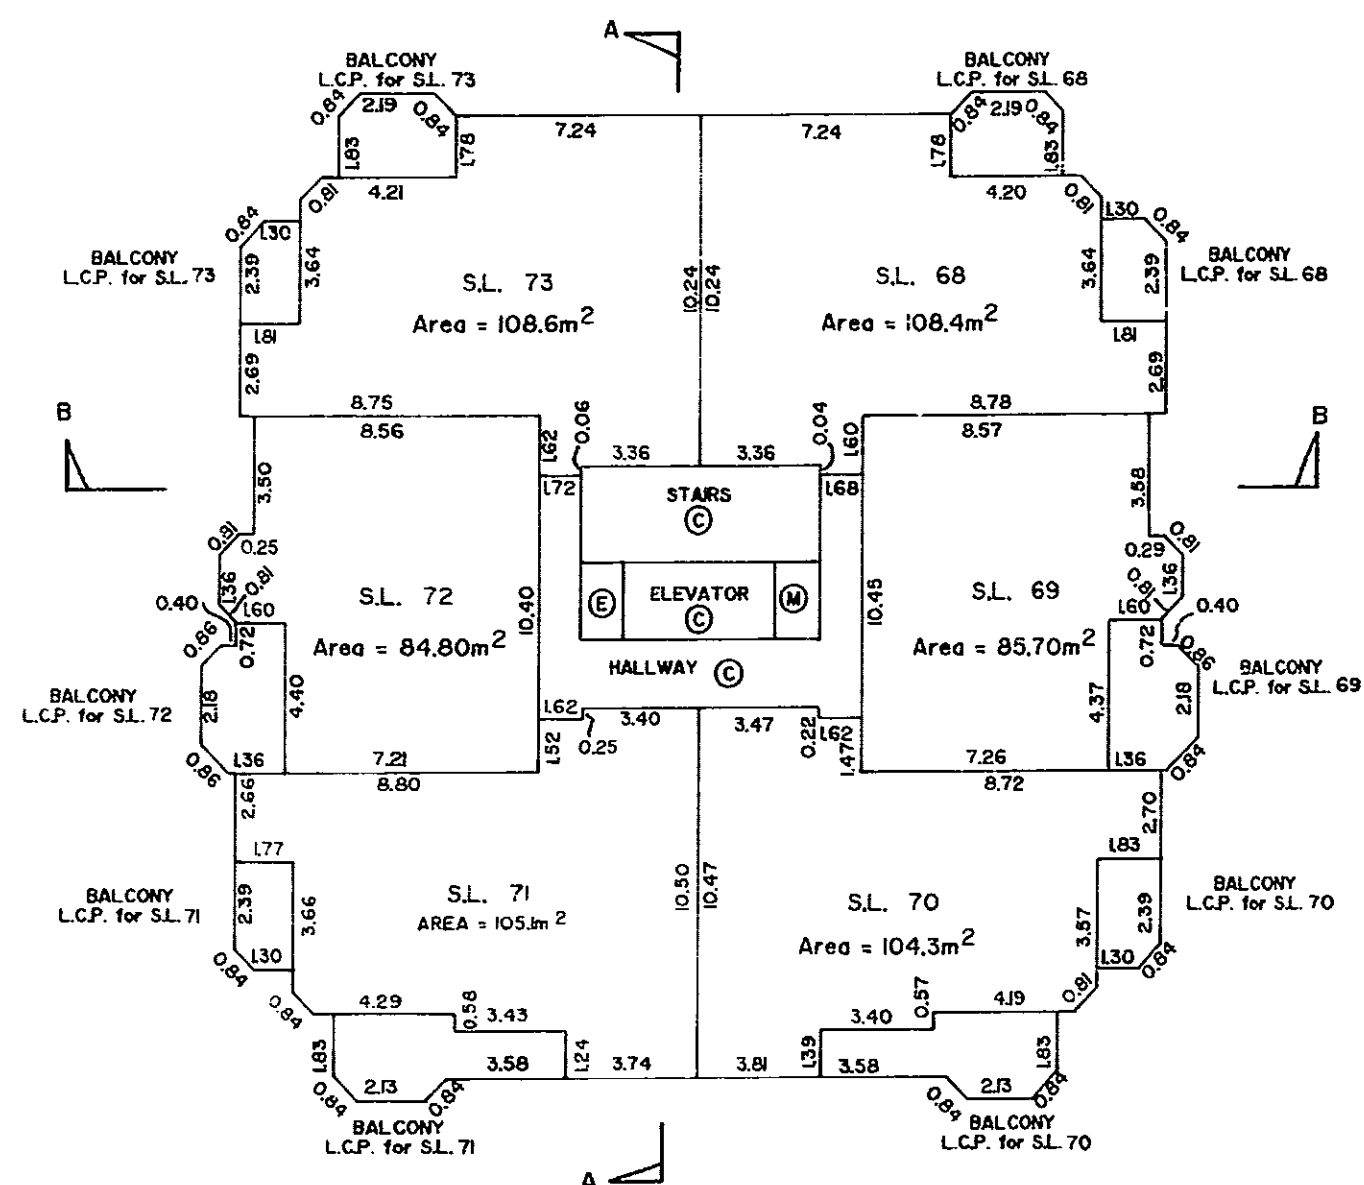

STRATA PLAN NW3353

14th FLOOR


SCALE 1:200.

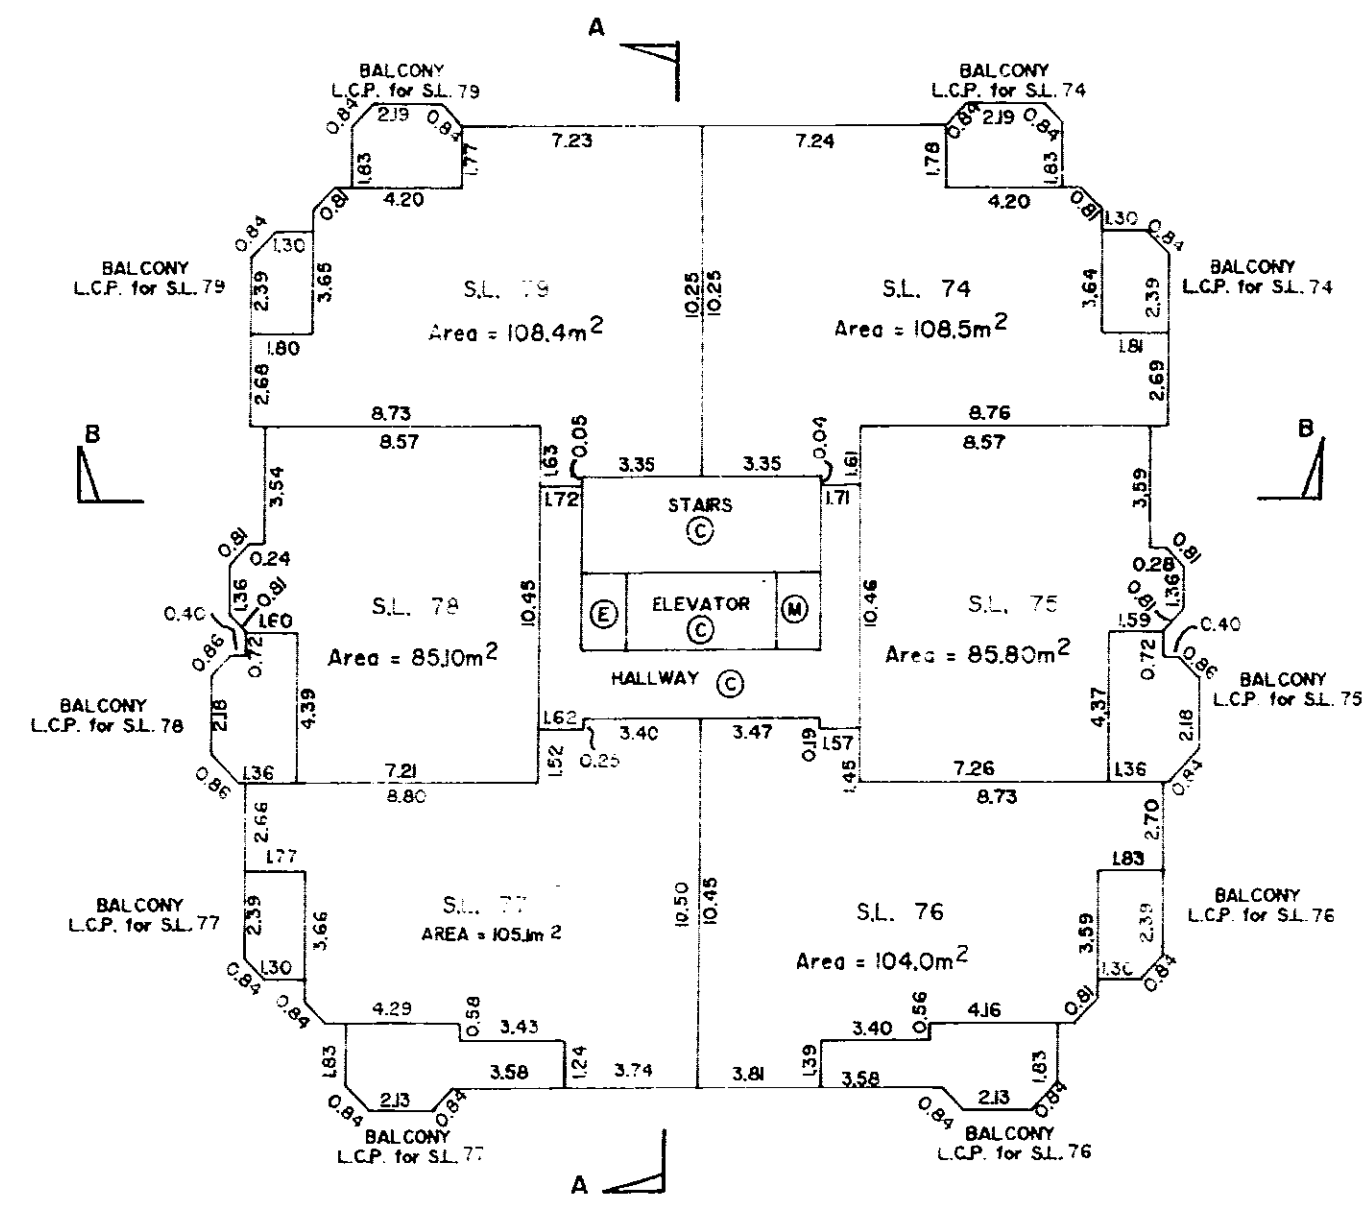

STRATA PLAN NW3353

15th FLOOR

SCALE 1:200.

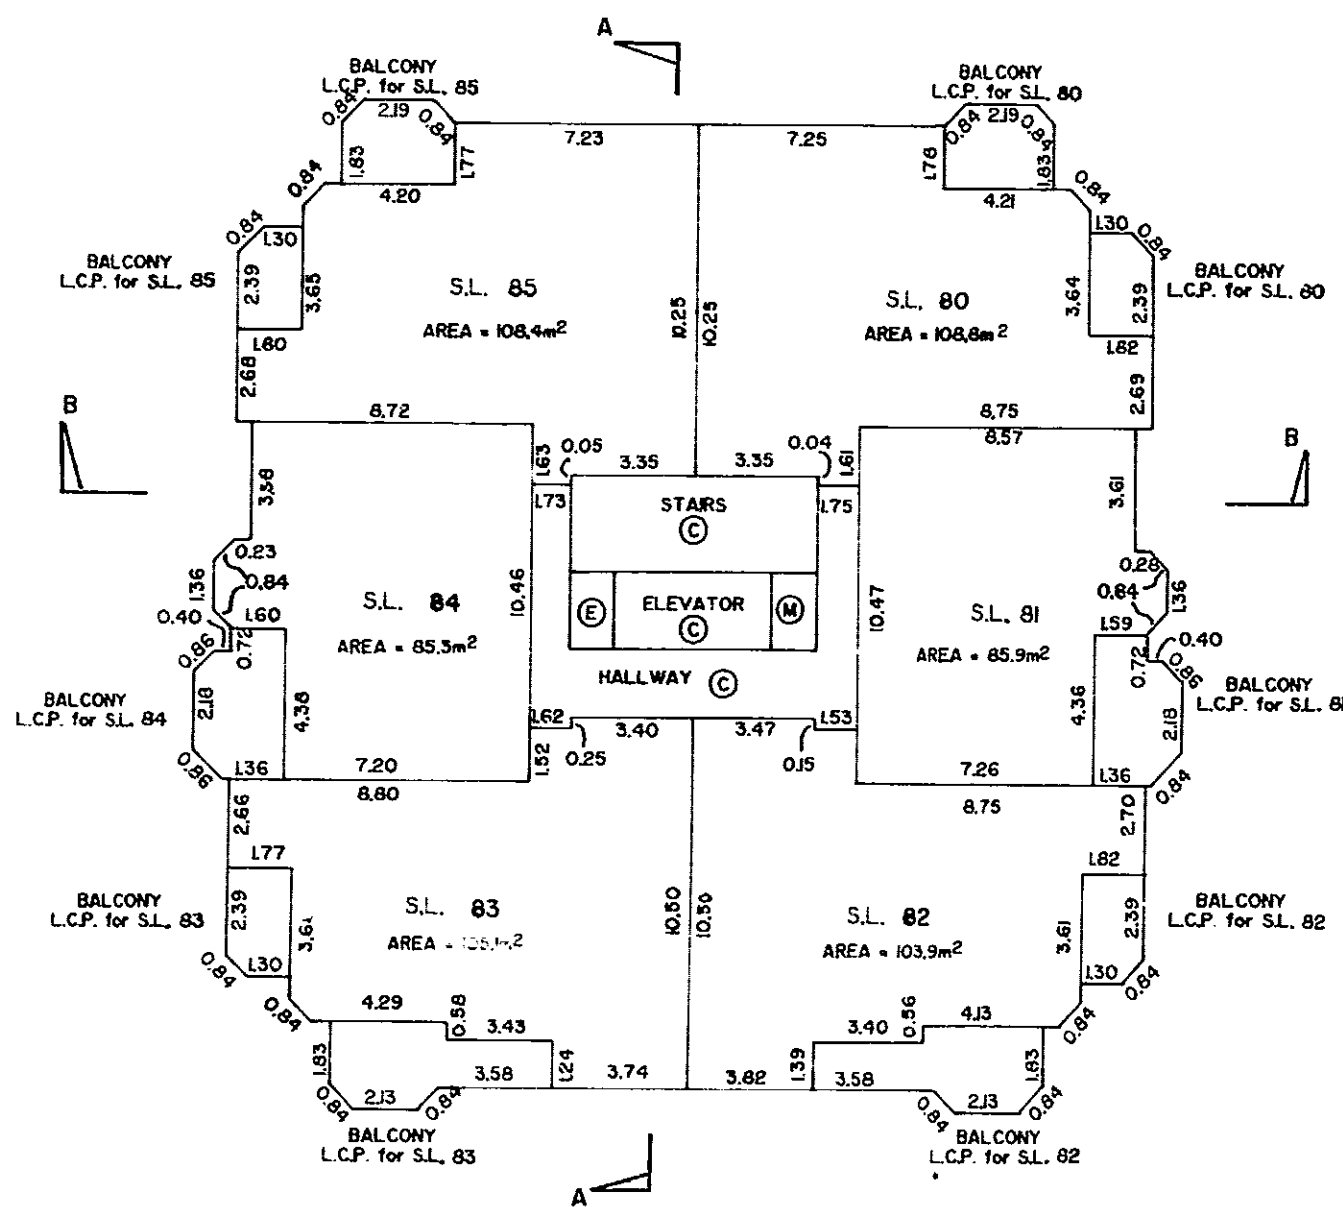


HENDERSON & ASSOCIATES
British Columbia Land Surveyors
3 - 4075 Kingsway,
Burnaby, B.C. V5H 1Y9
Telephone: (604) 430-4262.

STRATA PLAN NW3353

16th FLOOR

SCALE 1:200.

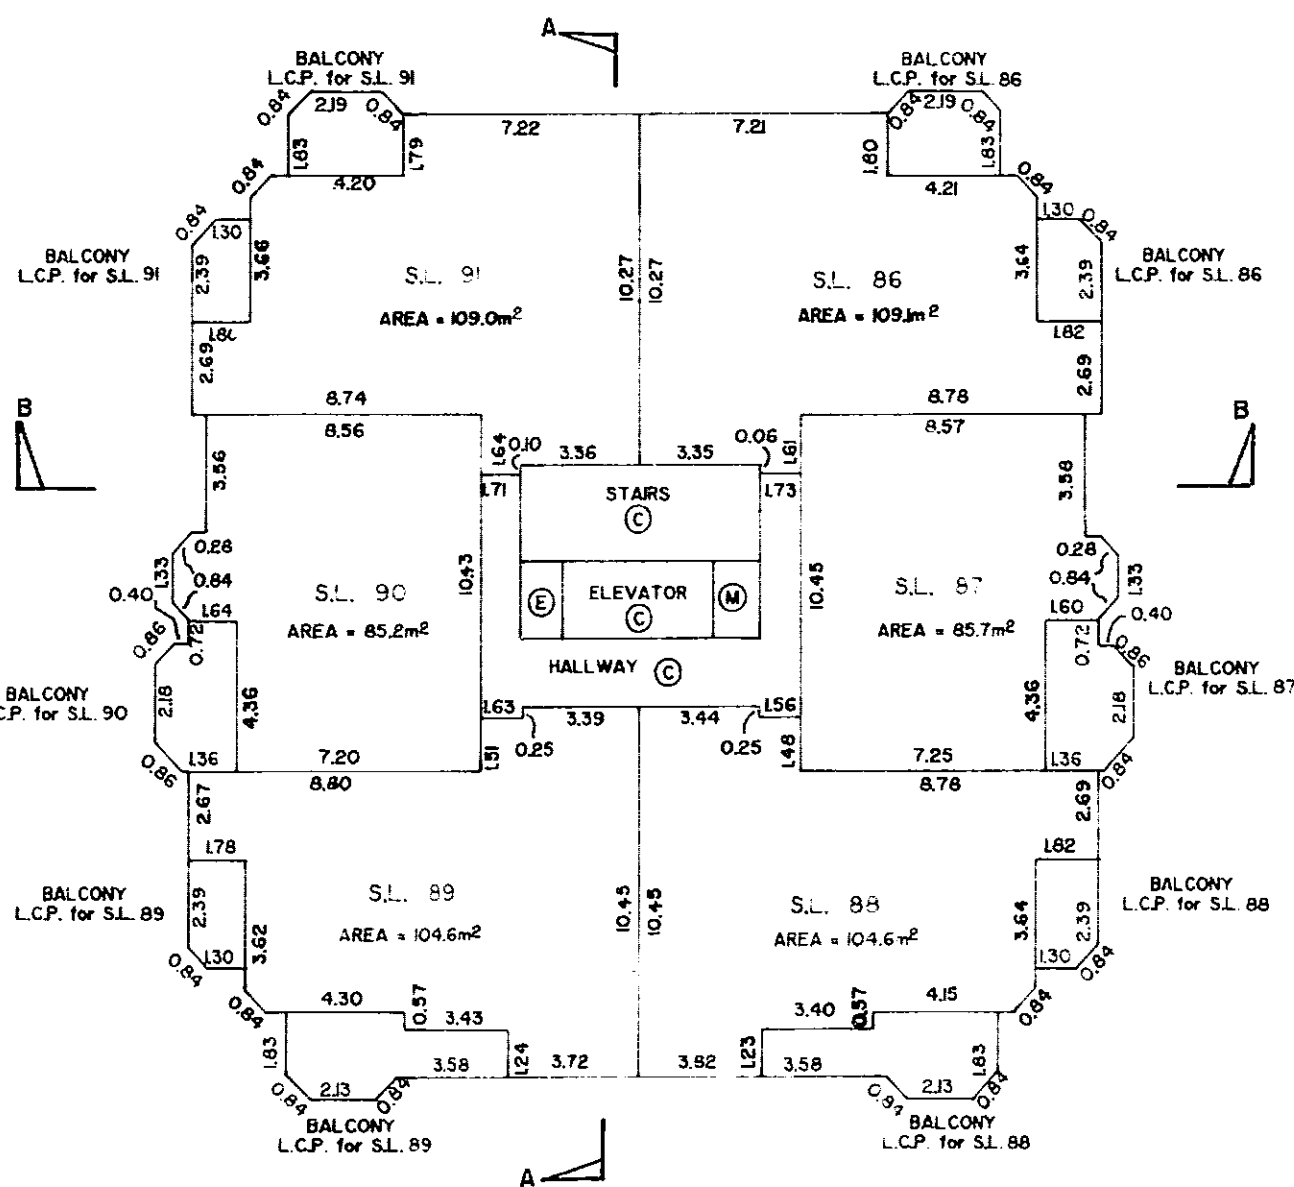


HENDERSON & ASSOCIATES
British Columbia Land Surveyors
3 - 4075 Kingsway,
Burnaby, B.C. V5H 1Y9
Telephone: (604) 430-4262.

STRATA PLAN NW3353

17th FLOOR


SCALE 1:200.

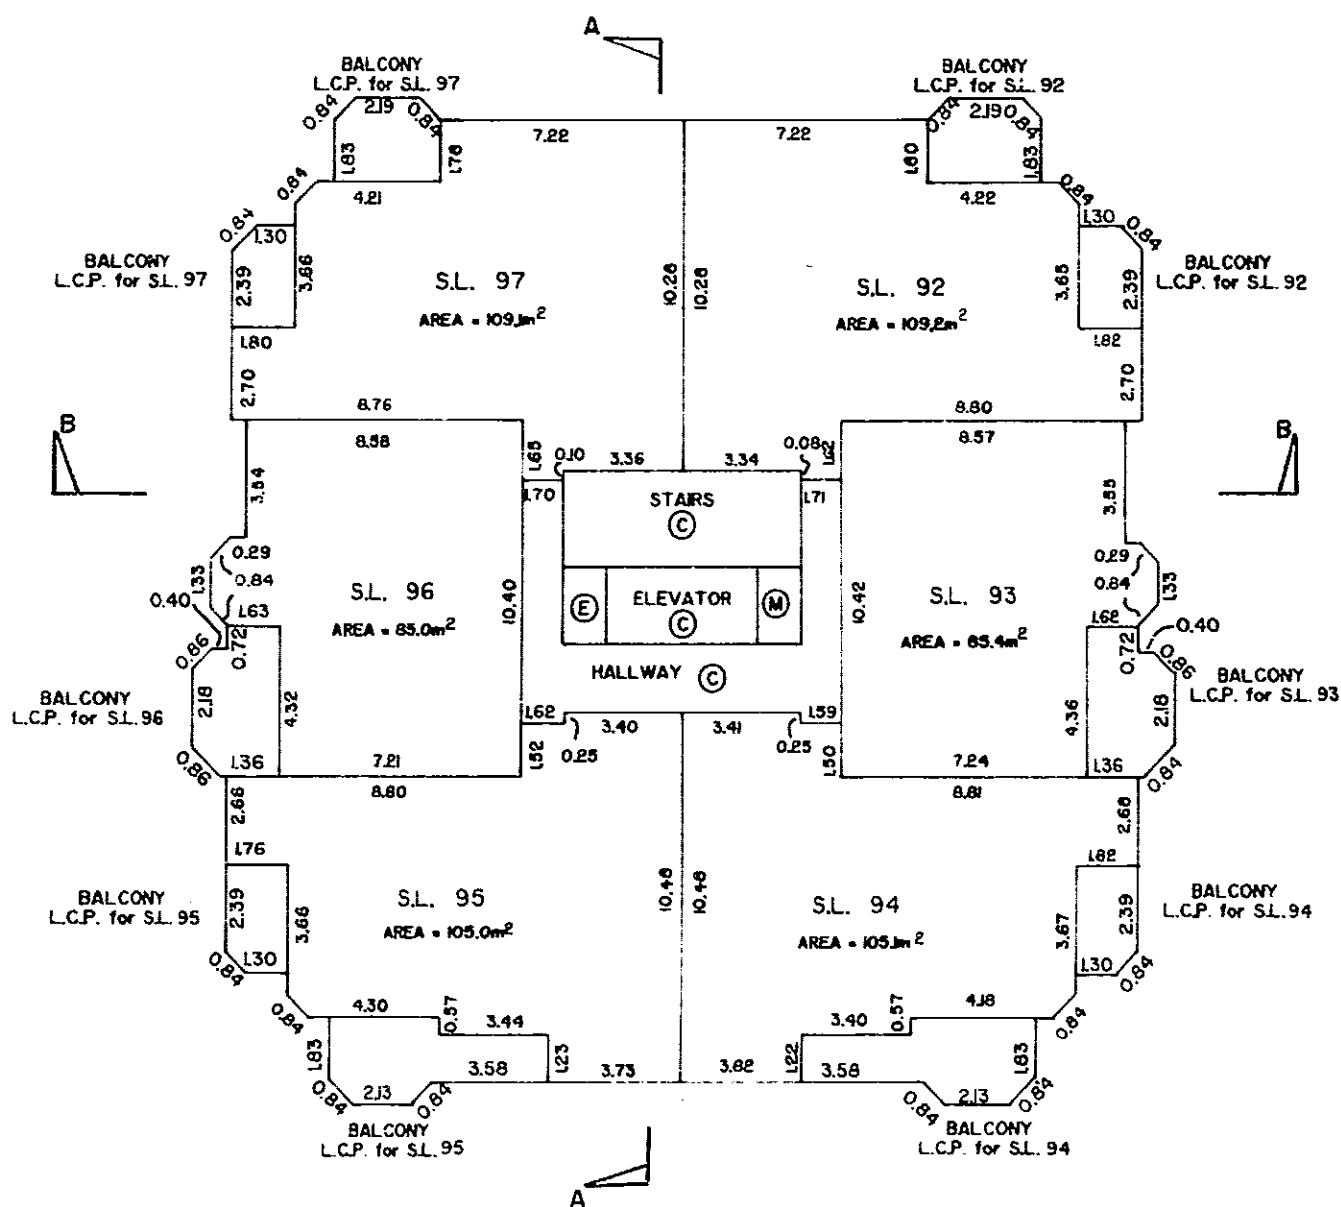

HENDERSON & ASSOCIATES
British Columbia Land Surveyors
3 - 4075 Kingsway,
Burnaby, B.C. V5H 1Y9
Telephone: (604) 430-4262.

18th FLOOR


SCALE 1:200.

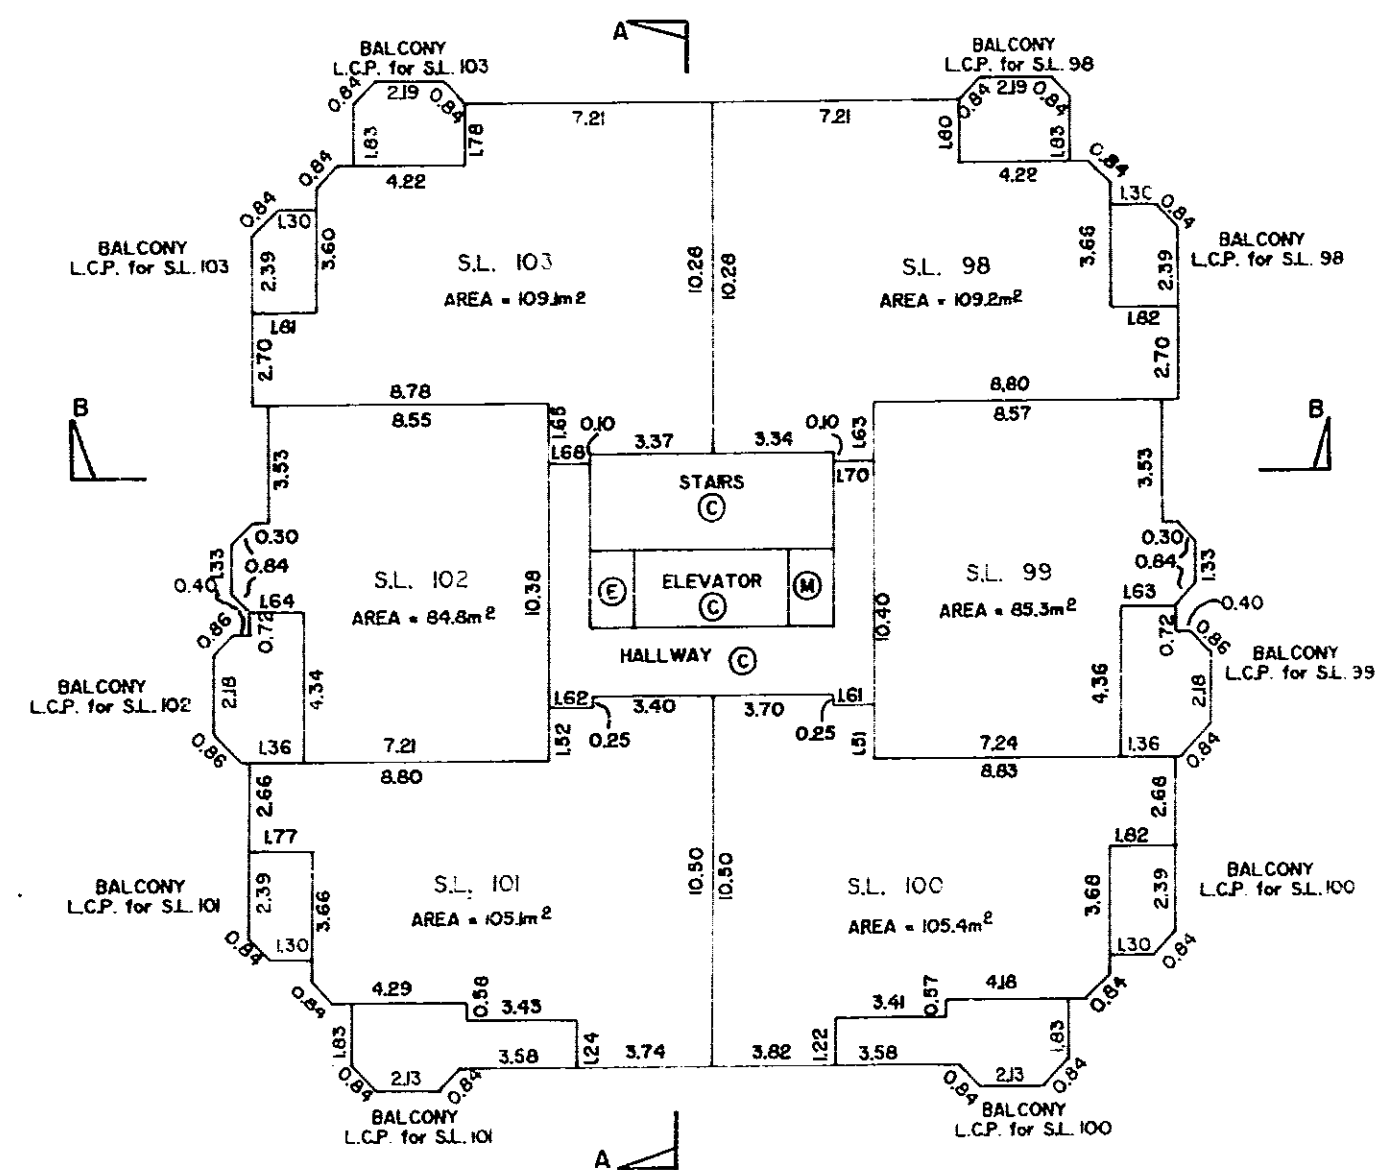

HENDERSON & ASSOCIATES
British Columbia Land Surveyors
3 - 4075 Kingsway
Burnaby, B.C. V5H 1Y9
Telephone: (604) 430-4262.

19th FLOOR

SCALE 1:200.


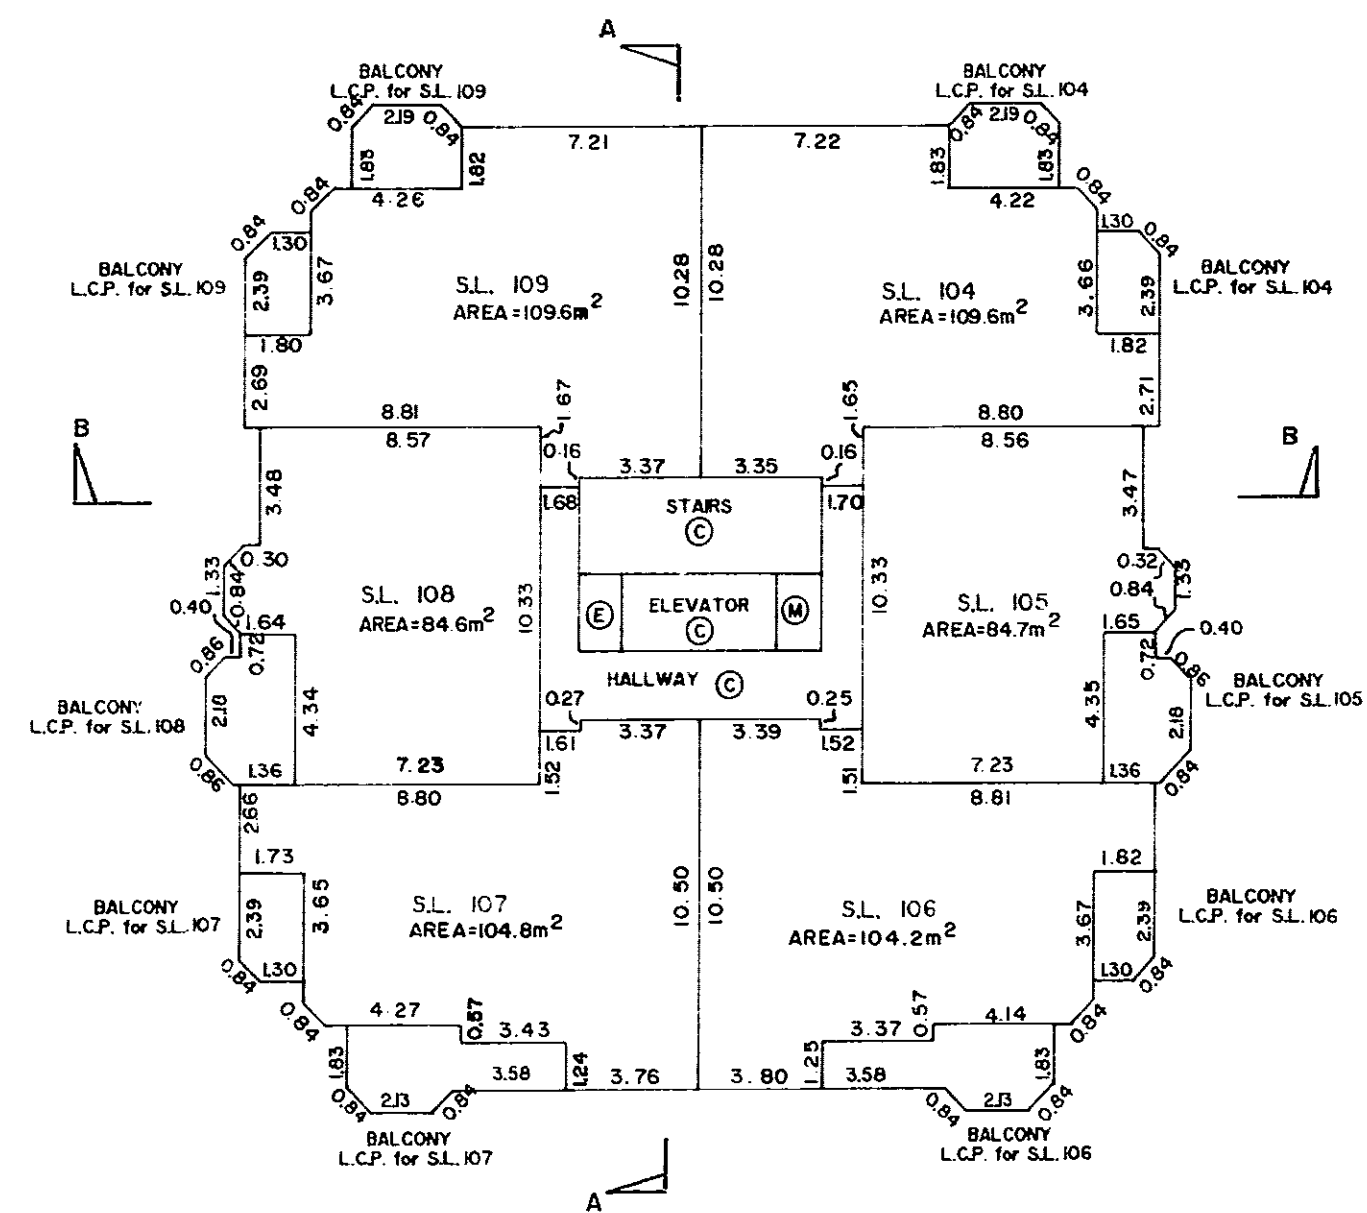


HENDERSON & ASSOCIATES
British Columbia Land Surveyors
3 - 4075 Kingsway
Burnaby, B.C. V5H 1Y9
Telephone: (604) 430-4262.

STRATA PLAN NW3353

20th FLOOR


SCALE 1:200.

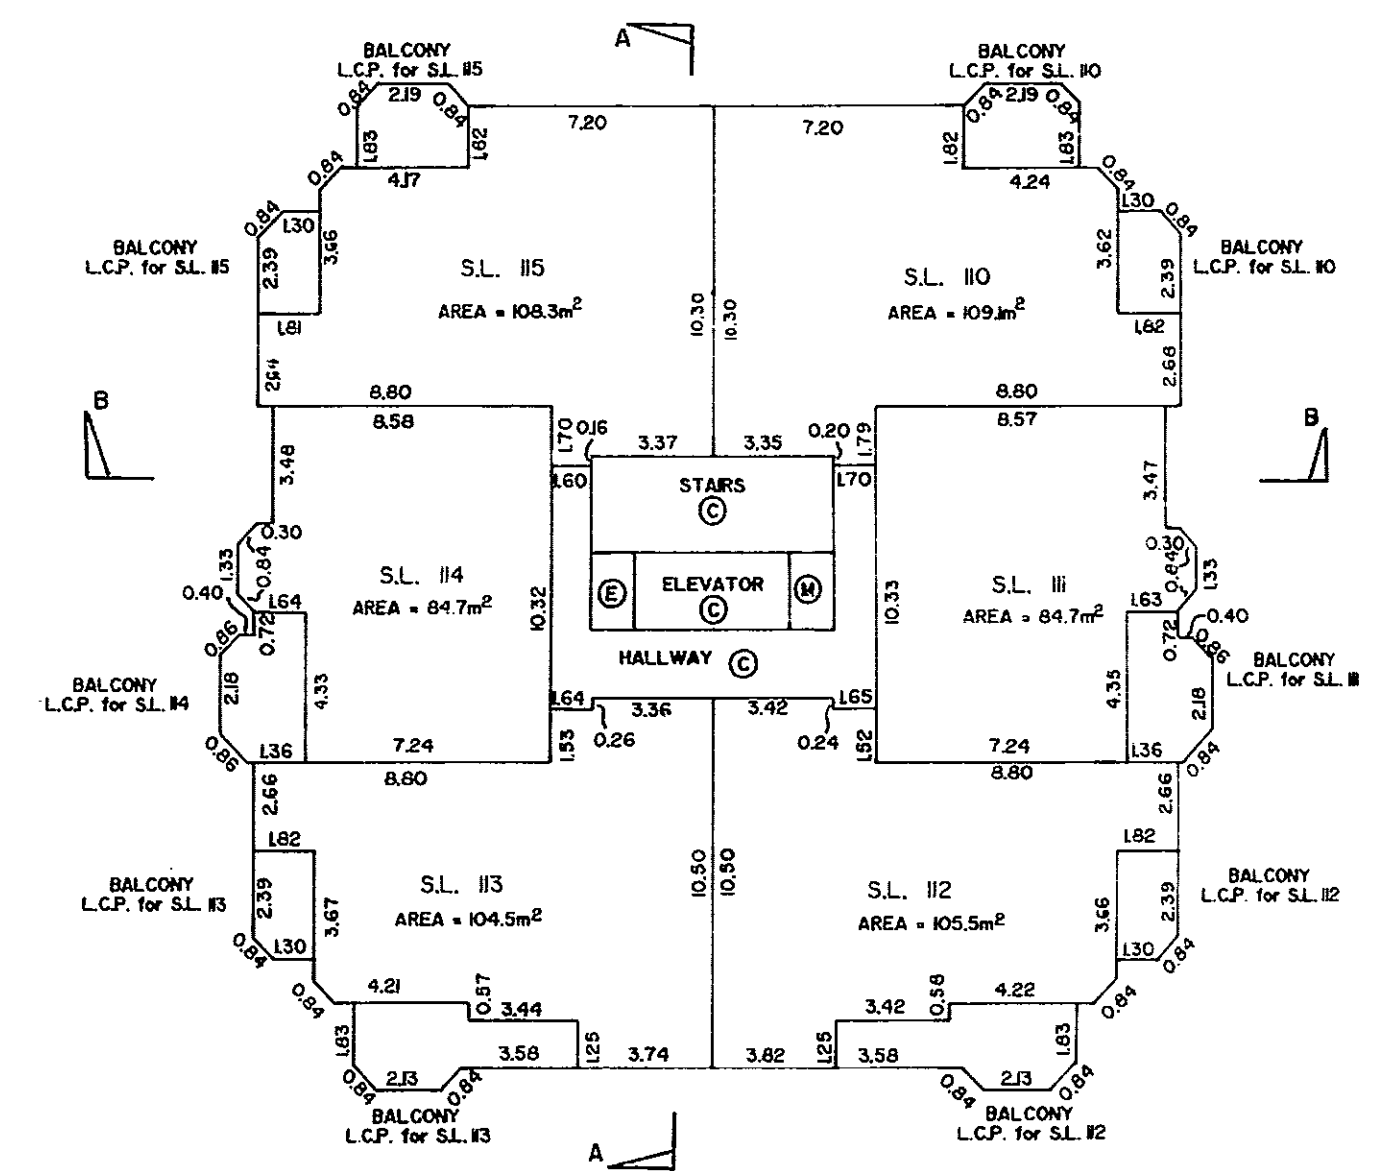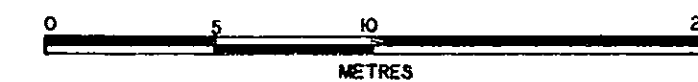


HENDERSON & ASSOCIATES
British Columbia Land Surveyors
3 - 4075 Kingsway
Burnaby, B.C. V5H 1Y9
Telephone: (604) 430-4262.

21st FLOOR

SCALE 1:200

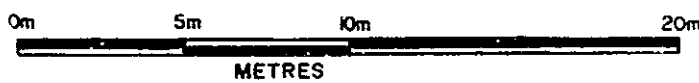

STRATA PLAN NW3353

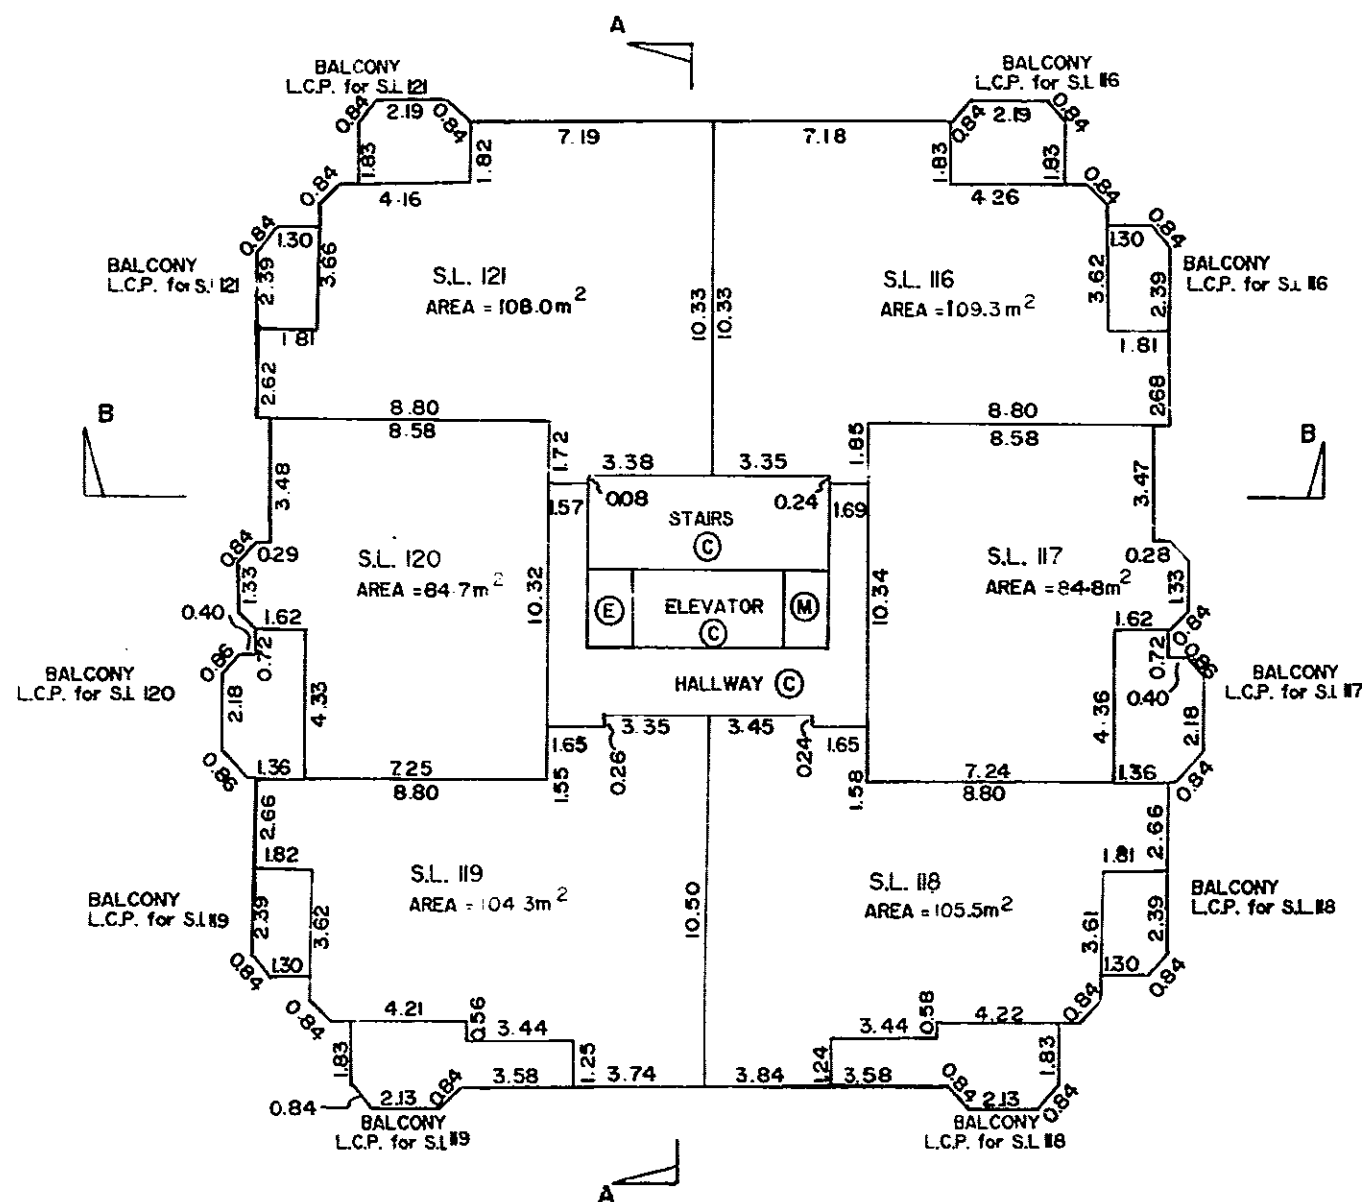

HENDERSON & ASSOCIATES
British Columbia Land Surveyors
3-4075 Kingsway,
Burnaby, B.C. V5H 1Y9
Telephone (604) 430-4262


JH
Sept 10/10

22nd FLOOR

SCALE 1:200



STRATA PLAN NW3353

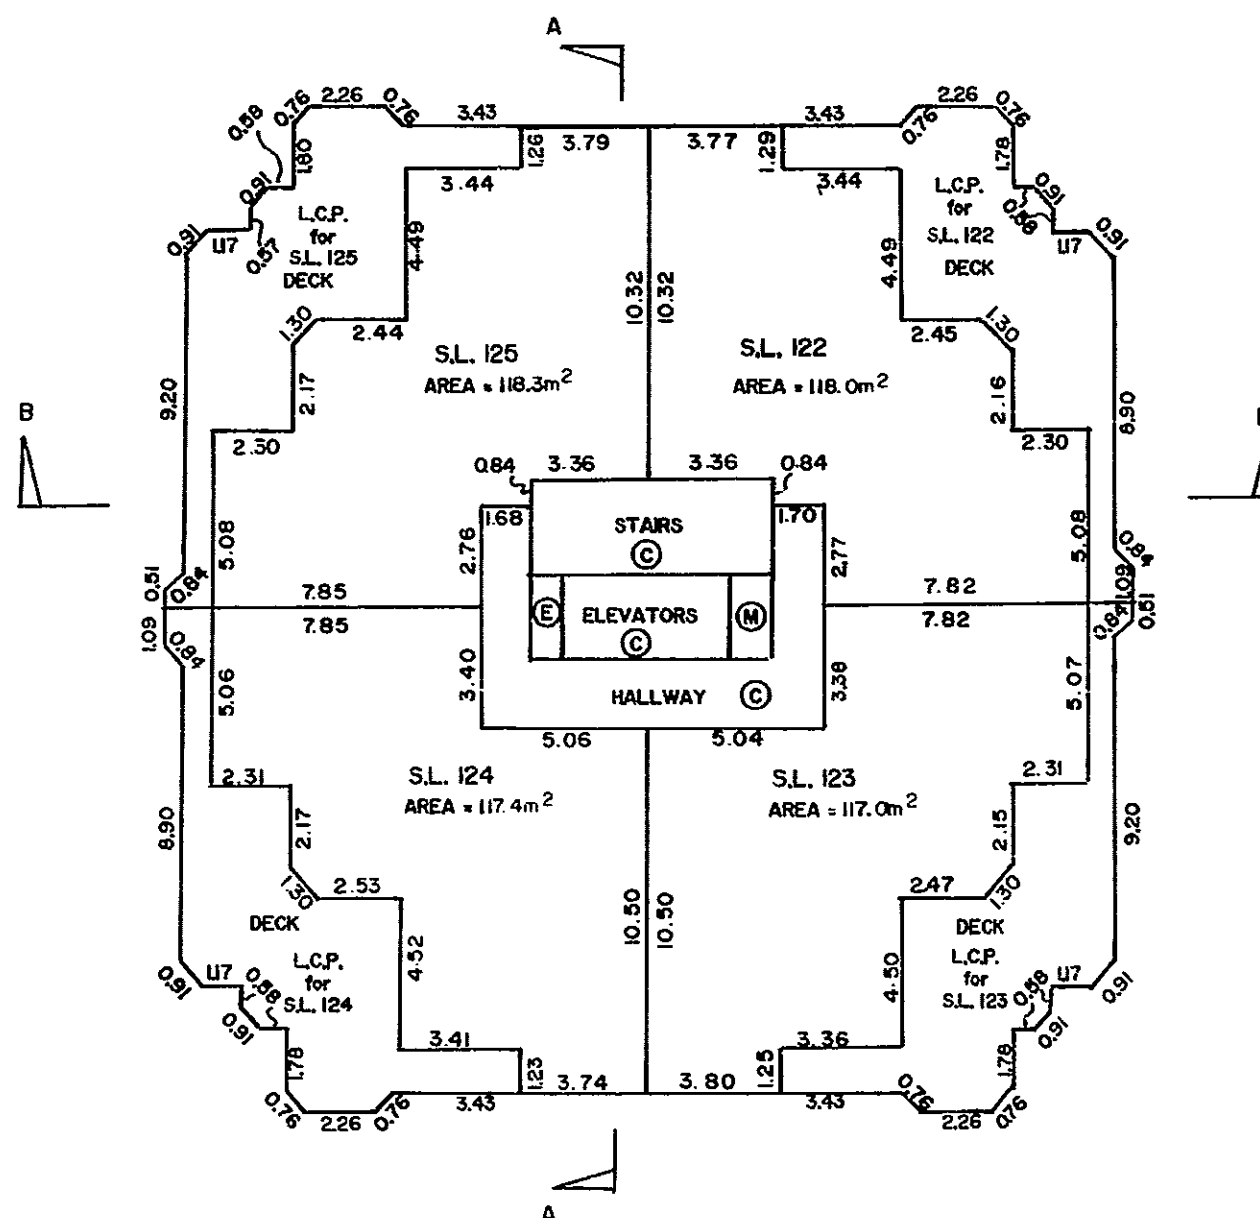


JH
Sept 10/10

23rd FLOOR

SCALE 1:200



STRATA PLAN NW3353

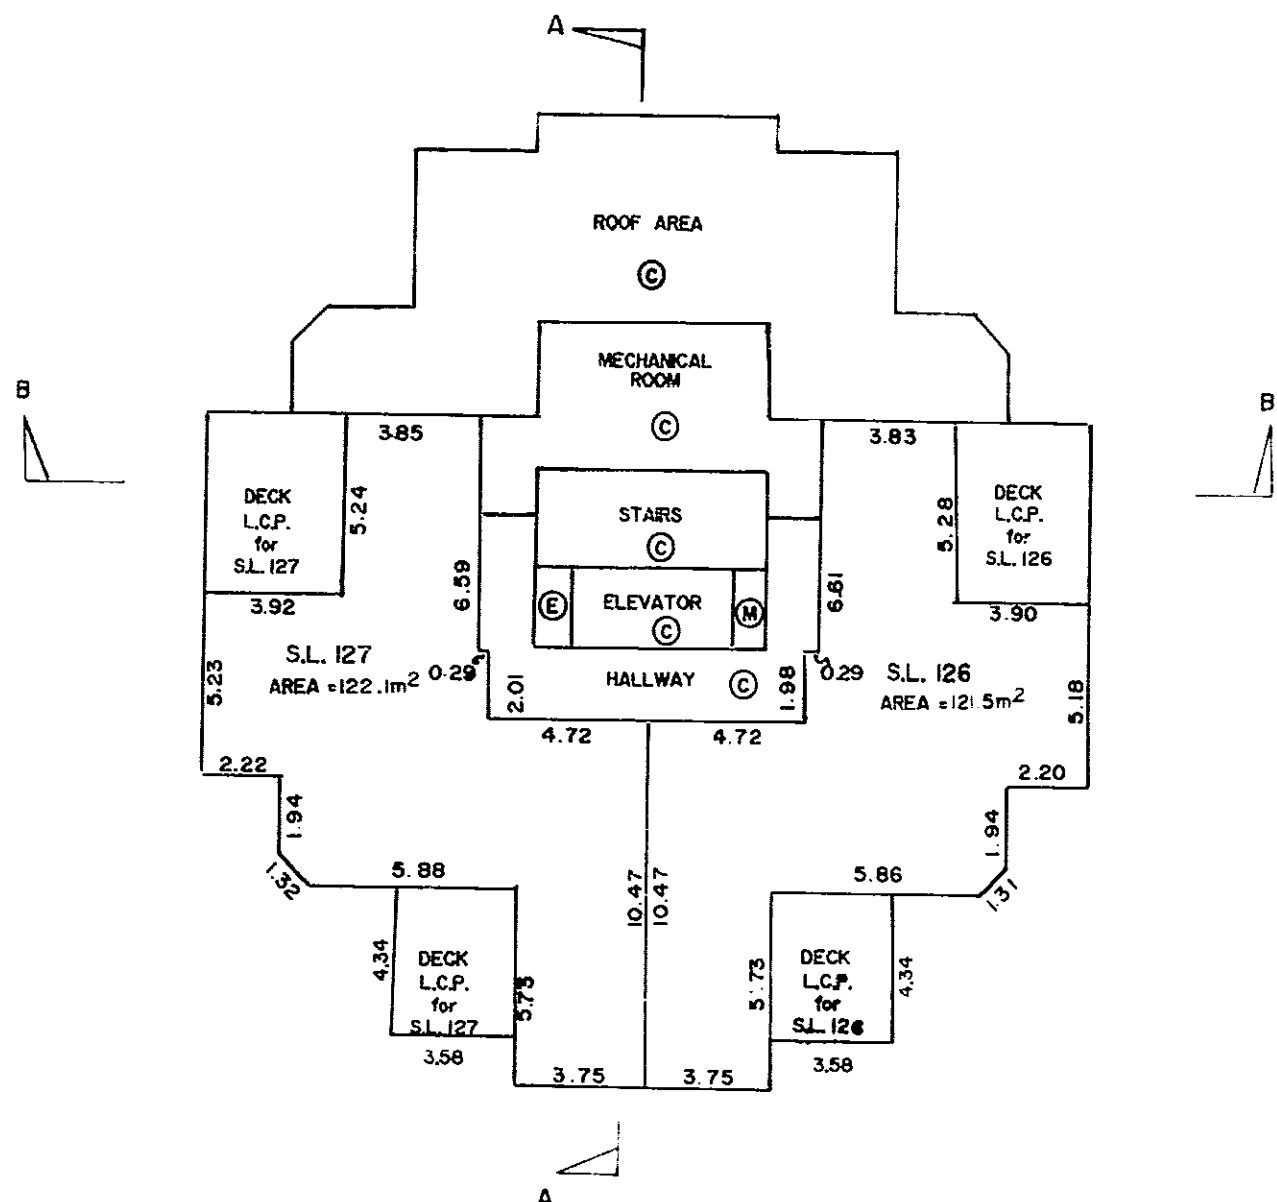


JH
Sept 10/10

24th FLOOR

STRATA PLAN NW3353

SCALE 1:200

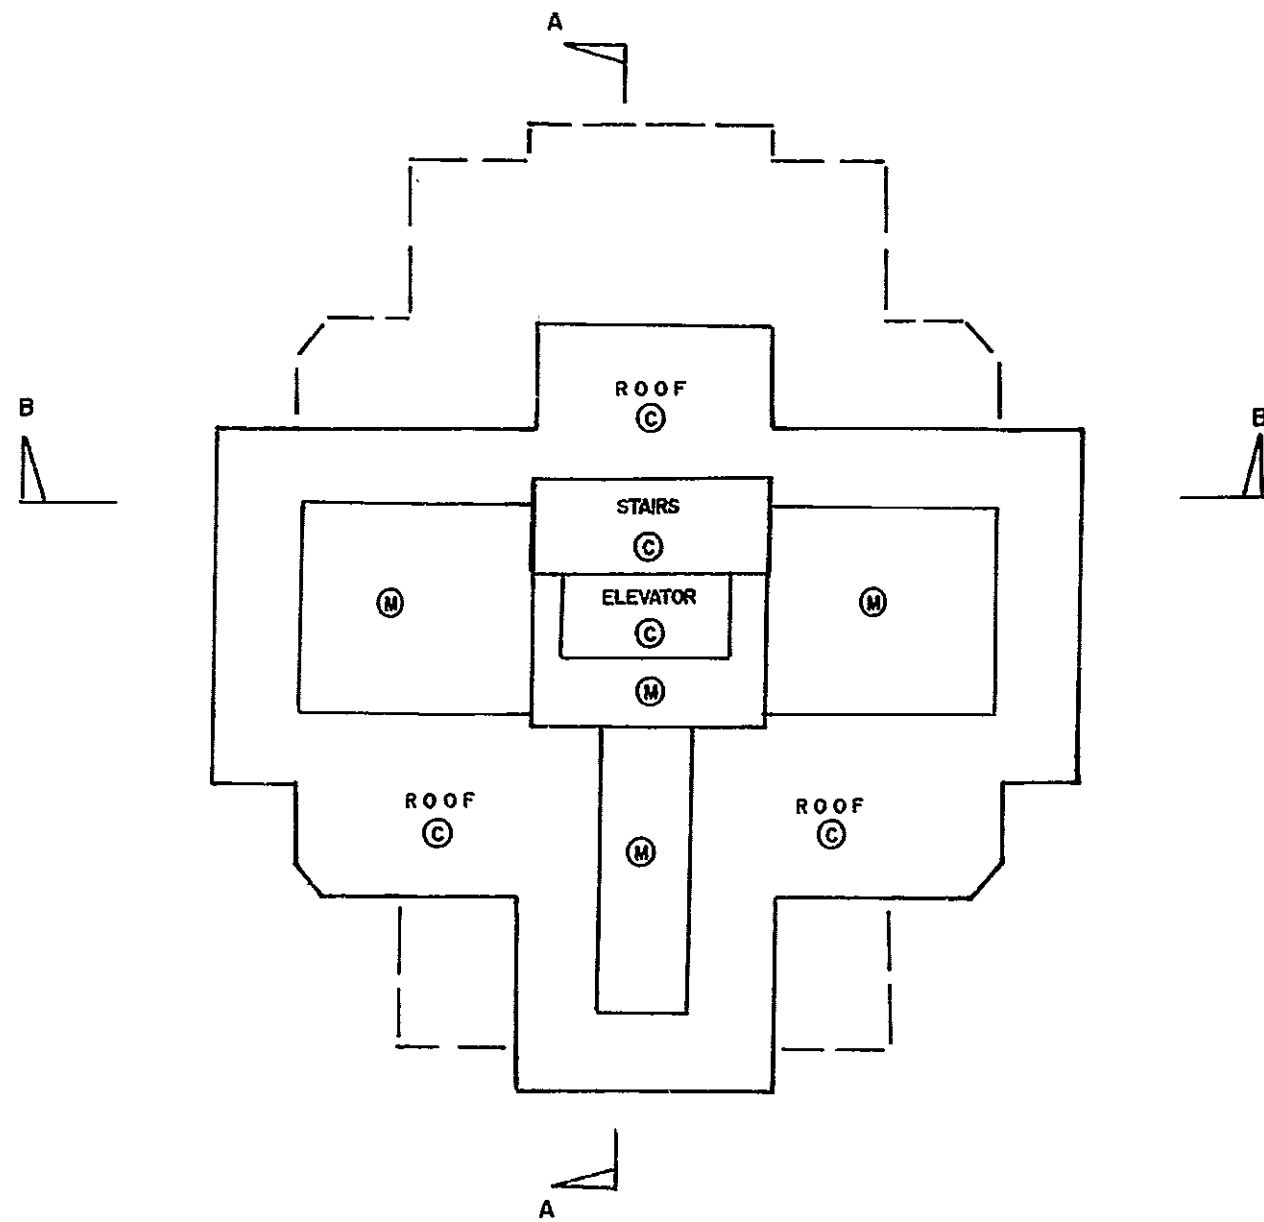


Handwritten signature
Sept 10/90

25th FLOOR

STRATA PLAN NW3353

SCALE 1:200

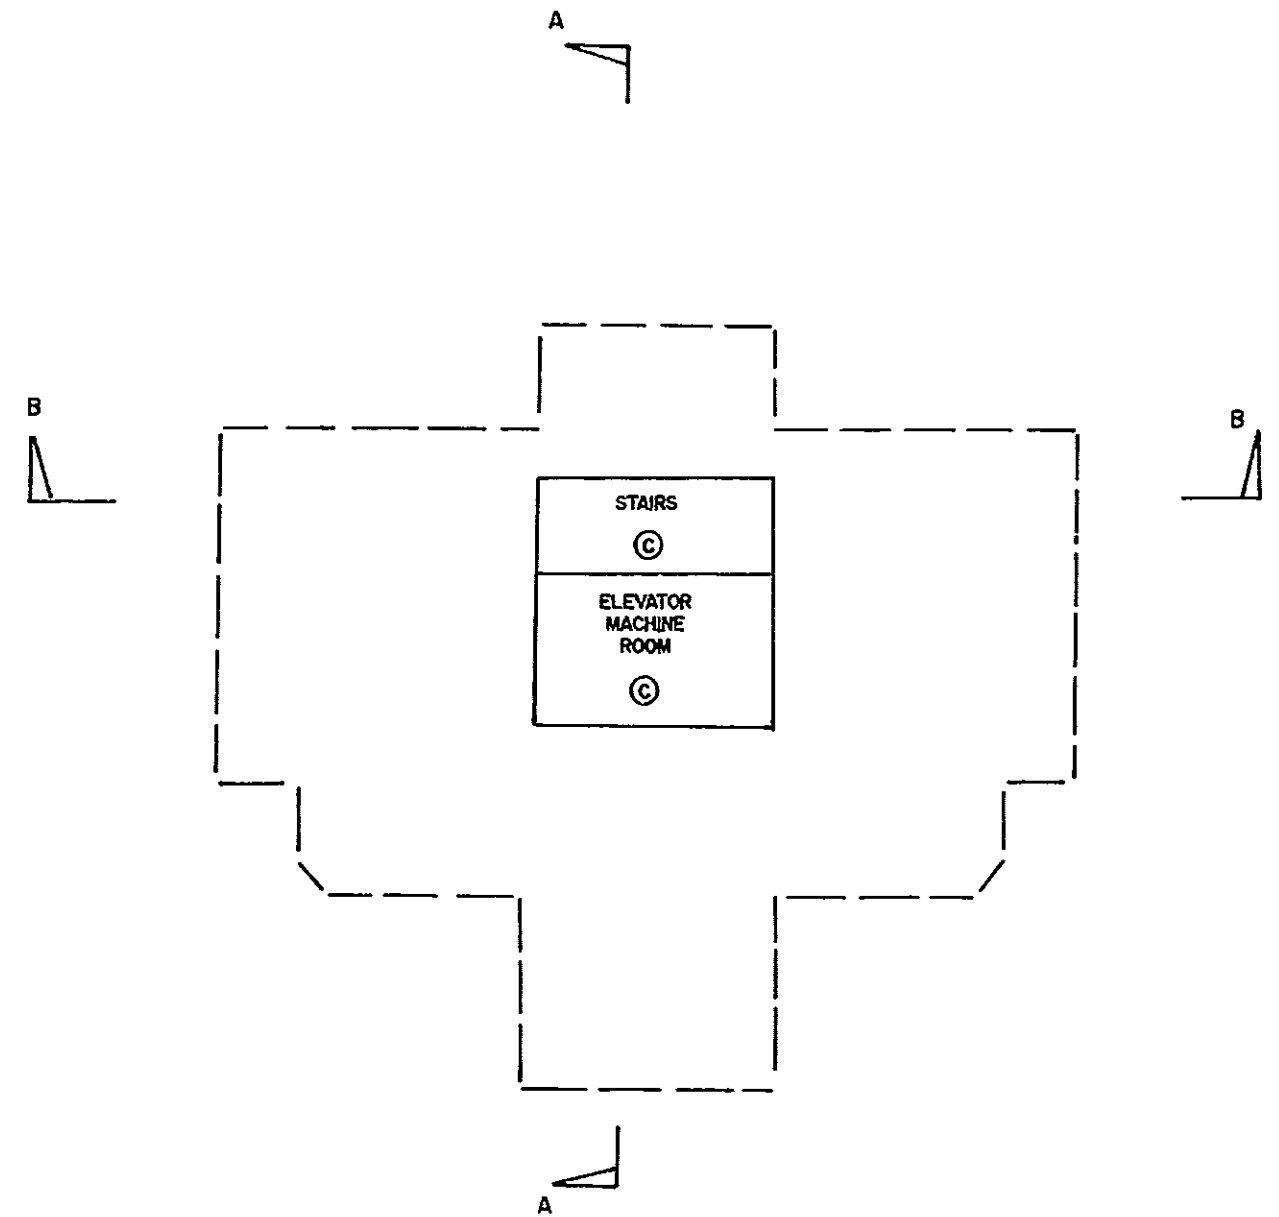

Handwritten signature
Sept 10/90

STRATA PLAN NW3353

RECORD OF BY - LAWS AND ORDERS, ETC.

[illegible]

HENDERSON & ASSOCIATES
British Columbia Land Surveyors
3 - 4075 Kingsway,
Burnaby, B.C. V5H 1Y9
Telephone: (604) 430-4262

28
Sept 10/93

STRATA PLAN NW3353

DEALINGS AFFECTING THE COMMON PROPERTY

[illegible]

HENDERSON & ASSOCIATES
British Columbia Land Surveyors
3 - 4075 Kingsway,
Burnaby, B.C. V5H 1Y9
Telephone: (604) 430-4262

MA
Sept 10/20