STRATA PLAN OF PART OF LOT K SECTION 23, TOWNSHIP 39 NEW WESTMINSTER DISTRICT, PLAN LMP26646

PHASE 1
STRATA PLAN LMS 3456

Deposited and registered in the Land Title Office at New Westminster, BC this 2 day of SEPT, 1998.

T. Dunnell
DEPUTY Registrar

BCGS 92G.027

SCALE 1 : 1250
25 0 25 50

Form E - Bm 246099

Bm 246100

This plan lies within the Greater Vancouver Regional District

CITY OF COQUITLAM

KEY PLAN

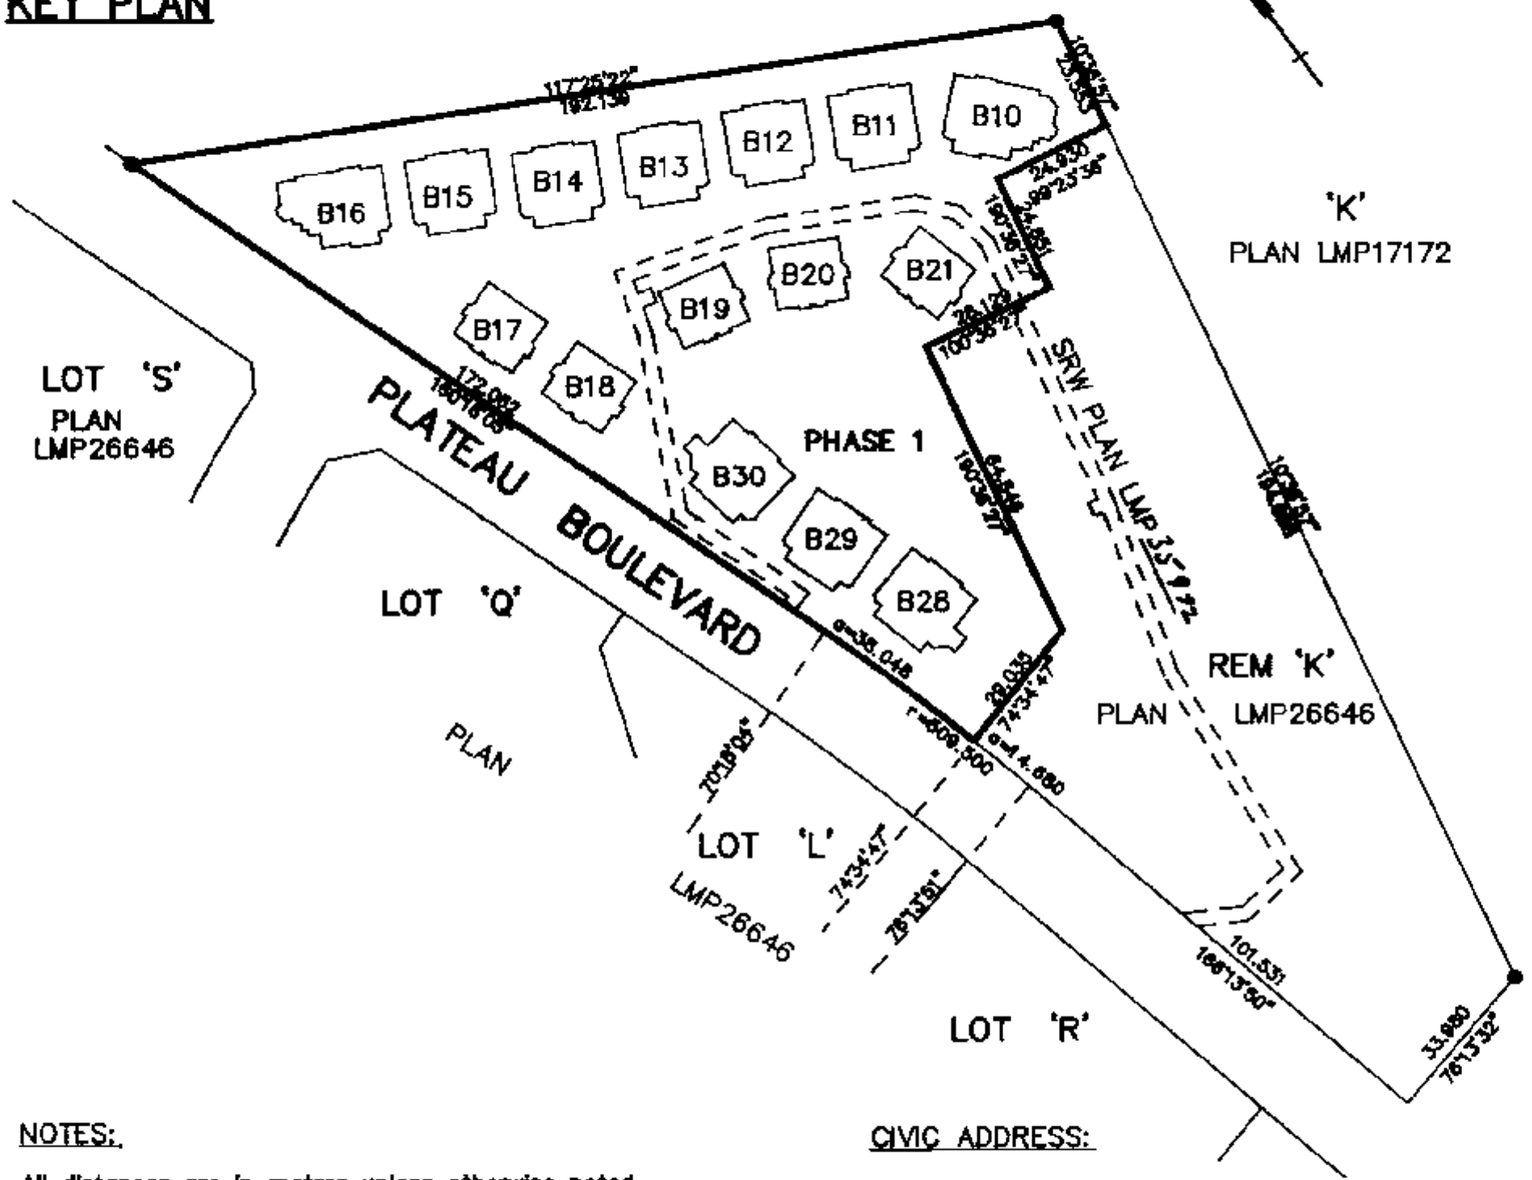

NOTES:

All distances are in metres unless otherwise noted.
All angles are 45° or 90° unless otherwise noted.

STRATA LOT BOUNDARIES ARE DEFINED AS FOLLOWS:

1. Outside stud face of exterior building walls.
2. Centreline of party walls with adjacent Strata Lot.

LEGEND:

Bearings are grid and are derived from Plan LMP26646

- ● denotes standard iron post found
- ■ denotes lead plug found
- o denotes standard iron post set
- © denotes common property
- PT SL denotes part of strata lot
- (4) denotes limited common property for strata lot 4 (typical)
- P denotes patio
- A denotes area
- TA denotes total area
- TM denotes telephone / meter room
- LW denotes light well
- B2 denotes building number 2 (typical)

FOR STRATA CORP MAIL ADDRESS SEE STRATA PLAN GENERAL INDEX

MORGAN STEWART AND COMPANY
Surveyors and Engineers
1055 Seymour St, Vancouver, B.C.
PHONE: 687-6866 FAX: 685-8071

CIVIC ADDRESS:

3405 PLATEAU BOULEVARD LOT 'M'
COQUITLAM, B. C.

THE ADDRESS FOR SERVICE OF DOCUMENTS ON THE STRATA CORPORATION IS:

THE OWNERS OF STRATA PLAN LMS 3456
C/O ~~PACIFIC PROPERTY MANAGEMENT LTD.~~
~~#50 — 10551 SHELLBRIDGE WAY,~~
~~RICHMOND, B.C.~~
~~V6X 2W9~~

NAME OF DEVELOPMENT:

PINNACLE RIDGE / WESTWOOD PLATEAU

I, Robert Wiegenbroker, of Vancouver, a British Columbia Land Surveyor, hereby certify that the buildings erected on the parcel described above are wholly within the external boundaries of that parcel. Dated at Vancouver, B.C. this 7th day of August, 1998.

B.C.L.S.

FILED LMLM53456 RCVD:1998-09-02 PRNT: 2008-08-05-13.12.50.800600

PHASE 1
STRATA PLAN LMS 3456

LOCATION PLAN

SCALE 1 : 1000

20 0 10 20 80 metres

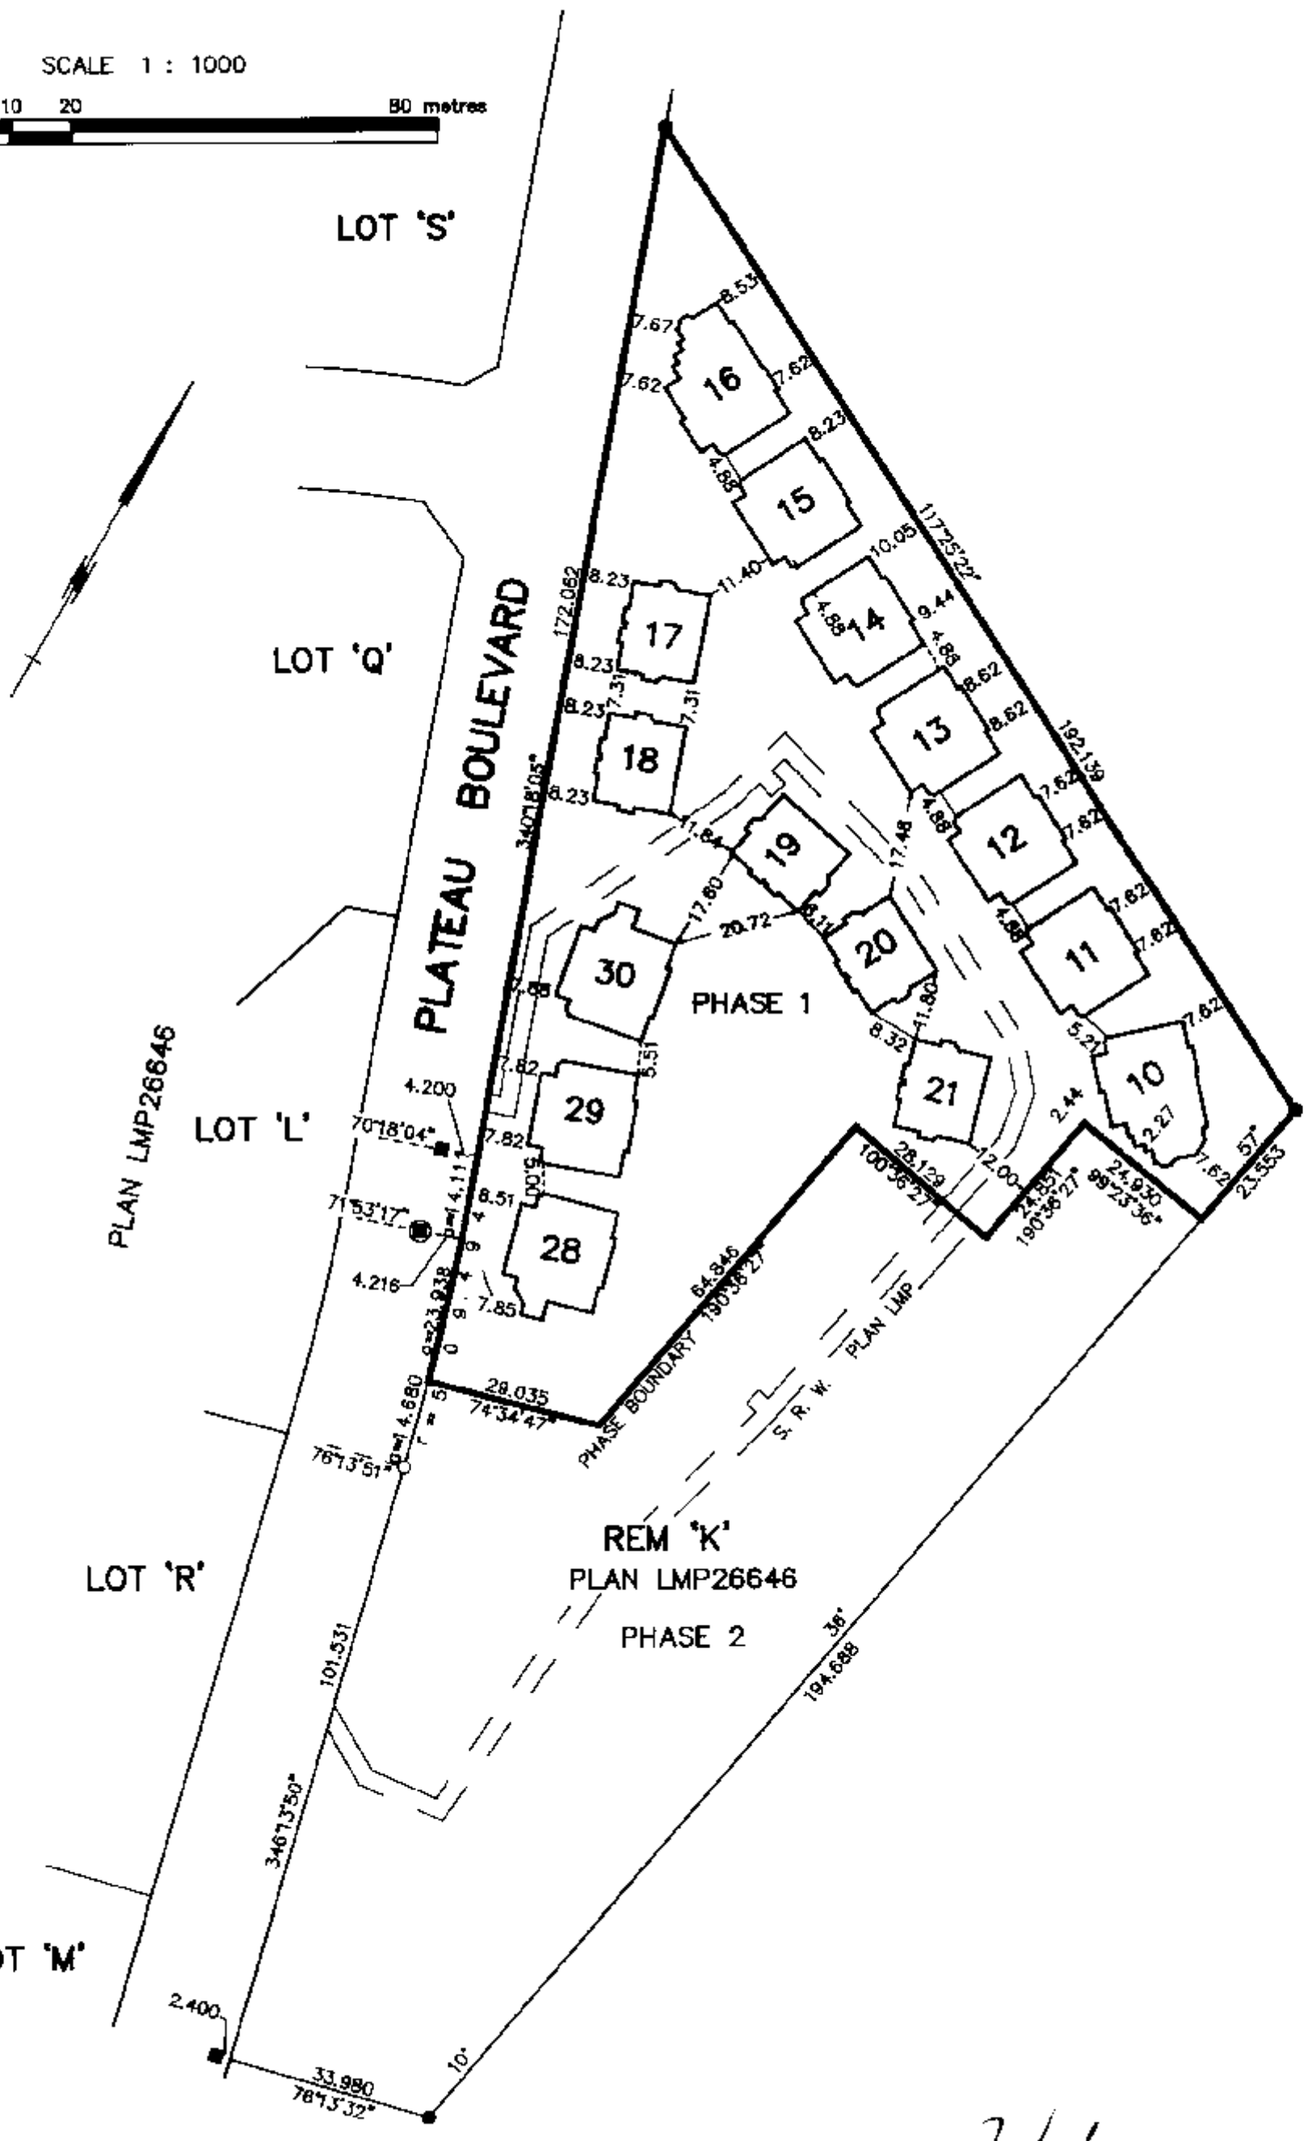

MORGAN STEWART AND COMPANY
Surveyors and Engineers
1055 Seymour St, Vancouver, B.C.
PHONE: 687-6866 FAX: 685-8071

DATE Aug 7, 1998 B.C.L.S.

ACAD: 6432ST1 DATE PLOTTED: AUG 7, 1998. FILE: 6432-ST1

FILED LMLMS3456 RCVD:1998-09-02 PRNT: 2008-08-05-13.12.50.800600

PHASE 1
STRATA PLAN LMS 3456

CONDOMINIUM ACT

Lot No.	Sheet No.	FORM 1 SCHEDULE OF UNIT ENTITLEMENT UNIT ENTITLEMENT	FORM 2 SCHEDULE OF INTEREST UPON DESTRUCTION INTEREST	FORM 3 SCHEDULE OF VOTING RIGHTS NUMBER OF VOTES
1	8	2201	3479	
2	8	2048	3449	
3	8	2034	3449	
4	8	2034	3449	
5	9	2034	3449	
6	9	2034	3449	
7	9	2034	3449	
8	9	2034	3399	
9	10	2034	3449	
10	10	2034	3399	
11	10	2034	3449	
12	10	2034	3399	
13	11	2034	3449	
14	11	2169	3599	
15	11	2347	3249	
16	11	2347	3249	
17	12	2347	3249	
18	12	2342	3249	
19	12	2347	3229	
20	12	2347	3299	
21	13	2347	3359	
22	13	2347	3359	
23	13	2347	3359	
24	13	2347	3359	
25	14	2167	3249	
26	14	2039	3199	
27	14	2039	3199	
28	14	2039	3199	
29	15	2036	3199	
30	15	2163	3249	
AGGREGATE		64,740	100,570	

MORGAN STEWART AND COMPANY
Surveyors and Engineers
1055 Seymour St, Vancouver, B.C.

Date Aug 7, 1998 B.C.L.S.

FILE: 6432--ST1

FILED LMLMS3456 RCVD:1998-09-02 PRNT: 2008-08-05-13.12.50.800600

PHASE 1
STRATA PLAN LMS 3456

CONDOMINIUM ACT

I/We the undersigned do solemnly declare that
1) I/We the undersigned am/are the owner–developer, or (in the alternative) the duly authorized agent of the owner–developer.
2) The strata plan is for residential use only. I/We make this solemn declaration conscientiously believing it to be true, and knowing that it is of the same force and effect as if made under oath.

Jennifer Silvera
Authorized Signatory JENNIFER SILVERA

Gary Dayan
A commissioner for taking affidavits for British Columbia
GARY DAYAN

Accepted as to forms 1, 2 and ~~3~~

Dated this 28th day of AUGUST, 1998.

Superintendent of Real Estate

Approved as phase 1 of a 2 phase strata plan under the condominium act.
Dated at ~~Vancouver~~ Coquitlam, British Columbia this 12 day of August, 1998.

A.E. Day
Approving ~~Officer for~~ the City of Coquitlam

I, Robert Wiegenbroker, British Columbia Land Surveyor, hereby certify that the buildings shown in this strata plan have not, as of the 31st day of July, 1998, been previously occupied.
Dated at, Vancouver, British Columbia, this 7th day of August, 1998.

B. C. L. S.

OWNER:

UNITED PROPERTIES (WESTWOOD) LTD.

Jennifer Silvera
NAME JENNIFER SILVERA
Authorized Signatory

NAME
Authorized Signatory

Gary Dayan
WITNESS AS TO BOTH SIGNATURES:
NAME GARY DAYAN
ADDRESS 1629 WEST 7TH AVENUE VANCOUVER BC
LAWYER
OCCUPATION

MORTGAGEE:
THE TORONTO – DOMINION BANK

Catherine Taylor
NAME Catherine Taylor
Authorized Signatory
Associate V.P.
R.B.B.G

NAME
Authorized Signatory

Rosanna Legault
WITNESS AS TO BOTH SIGNATURES:
NAME Rosanna Legault
ADDRESS TD TOWER – TORONTO
C.S.O.
OCCUPATION

MORTGAGEE:
MARCUS WOSK

NAME
Authorized Signatory

NAME
Authorized Signatory

Jennifer Silvera
WITNESS AS TO BOTH SIGNATURES:
NAME JENNIFER SILVERA
ADDRESS 6791 CAIRNS COURT, RICHMOND BC
ADMINISTRATOR
OCCUPATION

MORGAN STEWART AND COMPANY
Surveyors and Engineers
1055–Seymour St, Vancouver, B.C.

Date Aug 7, 1998 B.C.L.S.

ACAD: 6432STI DATE PLOTTED: AUG 7, 1998. FILE: 6432–STI

FILED LMLMS3456 RCVD:1998-09-02 PRNT: 2008-08-05-13.12.50.800600

CROSS SECTIONS

SCALE 1 : 200

5 0 5 10 15

PHASE 1
STRATA PLAN LMS 3456

BUILDING 10

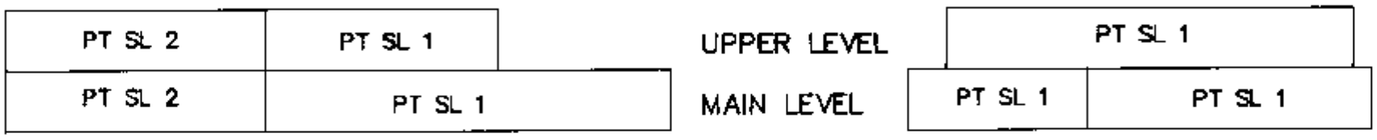

SECTION A – A

SECTION B – B

BUILDING 11

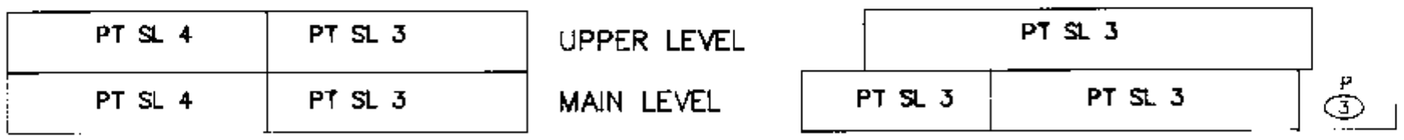

SECTION A – A

SECTION B – B

BUILDING 12

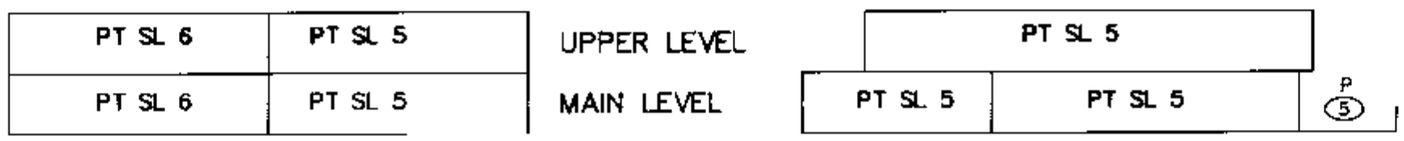

SECTION A – A

SECTION B – B

BUILDING 13

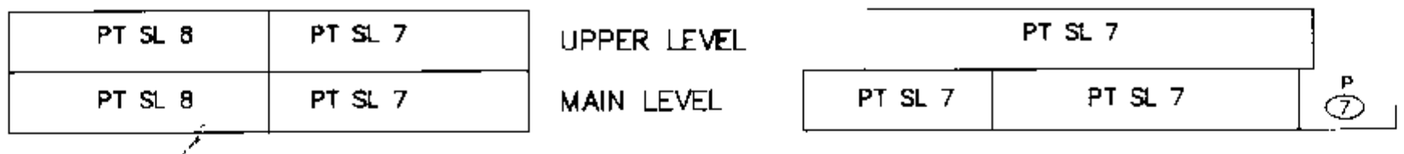

SECTION A – A

SECTION B – B

BUILDING 14

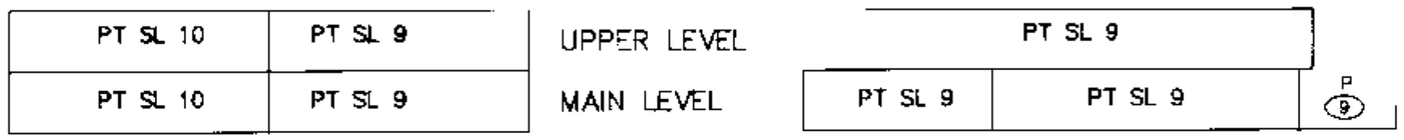

SECTION A – A

SECTION B – B

BUILDING 15

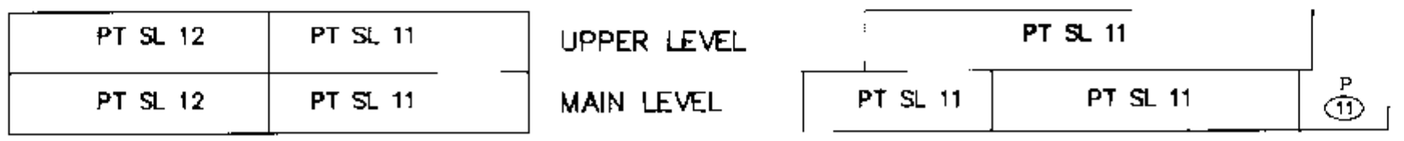

SECTION A – A

SECTION B – B

MORGAN STEWART AND COMPANY
Surveyors and Engineers
1055–Seymour St, Vancouver, B.C.

DATE Aug 7, 1998 B.C.L.S.

FILED LMLMS3456 RCVD:1998-09-02 PRNT: 2008-08-05-13.12.50.800600

CROSS SECTIONS

SCALE 1 : 200

5 0 5 10 15

PHASE 1
STRATA PLAN LMS 3456

BUILDING 16

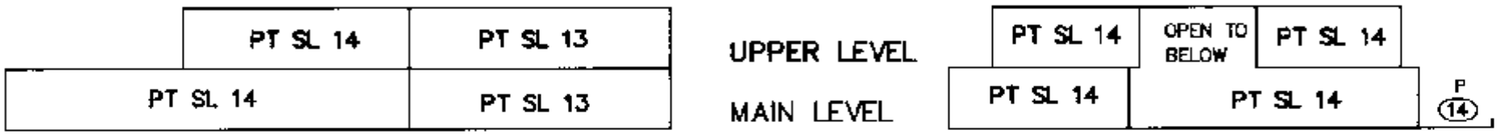

SECTION A – A

SECTION B – B

BUILDING 17

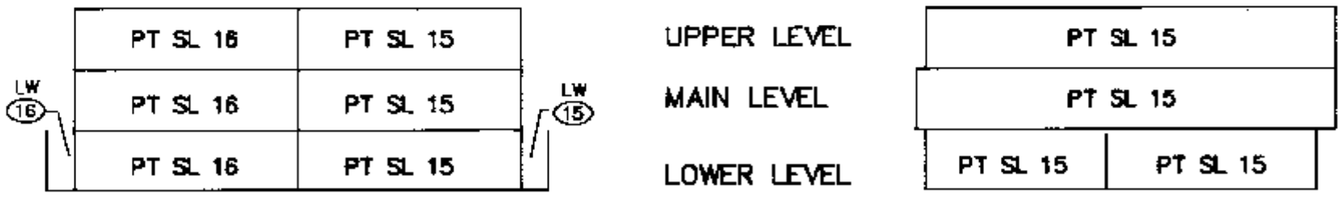

SECTION A – A

SECTION B – B

BUILDING 18

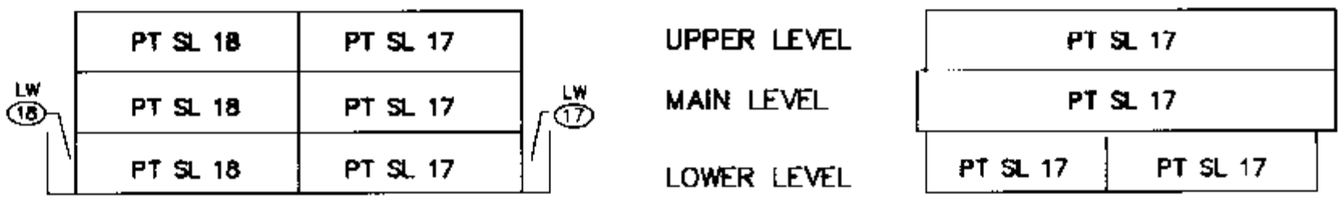

SECTION A – A

SECTION B – B

BUILDING 19

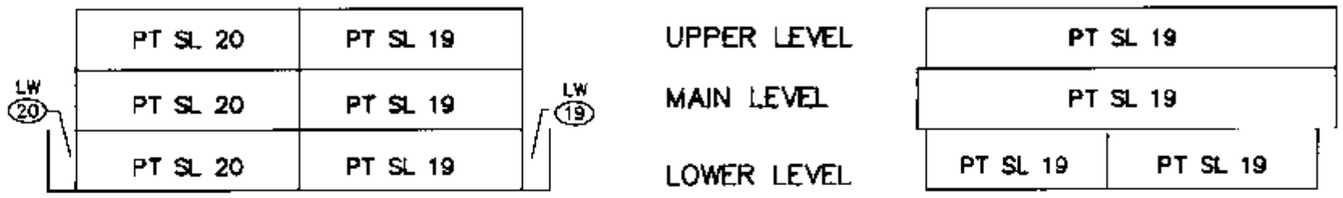

SECTION A – A

SECTION B – B

BUILDING 20

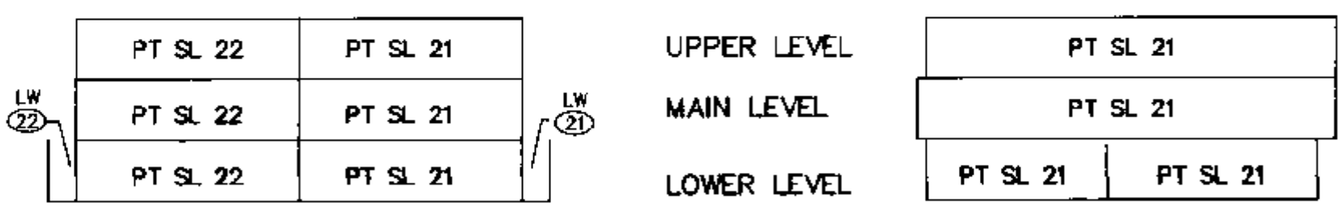

SECTION A – A

SECTION B – B

MORGAN STEWART AND COMPANY
Surveyors and Engineers
1055–Seymour St, Vancouver, B.C.

DATE Aug 7, 1998 B.C.L.S.

FILED LMLMS3456 RCVD:1998-09-02 PRNT: 2008-08-05-13.12.50.800600

CROSS SECTIONS

SCALE 1 : 200

5 0 5 10 15

PHASE 1
STRATA PLAN LMS 3456

BUILDING 21

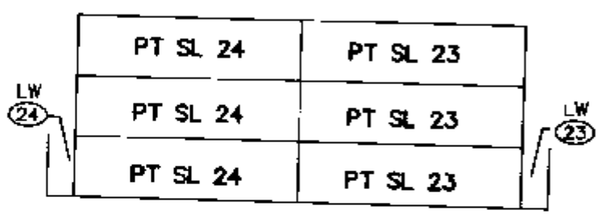

SECTION A – A

SECTION B – B

BUILDING 28

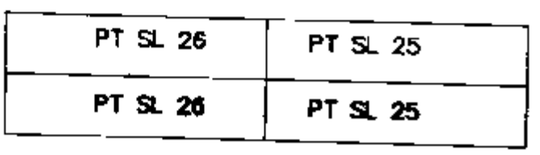

SECTION A – A

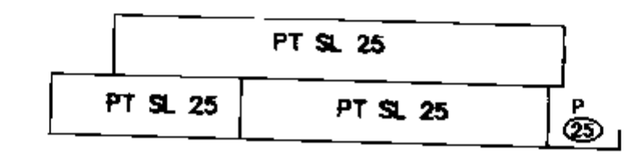

SECTION B – B

BUILDING 29

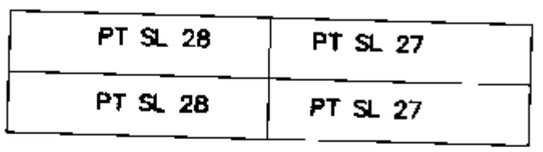

SECTION A – A

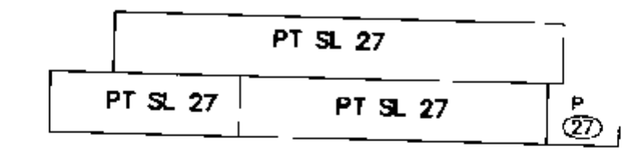

SECTION B – B

BUILDING 30

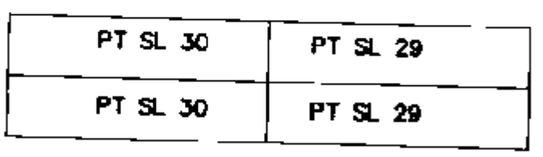

SECTION A – A

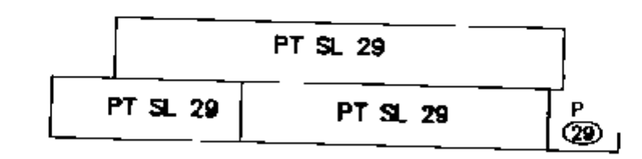

SECTION B – B

MORGAN STEWART AND COMPANY
Surveyors and Engineers
1055–Seymour St, Vancouver, B.C.

DATE Aug 7, 1998 B.C.L.S.

ACAD: 6432ST1 DATE PLOTTED: AUG 7,1998.

FILE: 6432–ST1

FILED LMLMS3456 RCVD:1998-09-02 PRNT: 2008-08-05-13.12.50.800600

PHASE 1
STRATA PLAN LMS 3456

BUILDING 10

SCALE 1 : 200

5 0 5 10 15

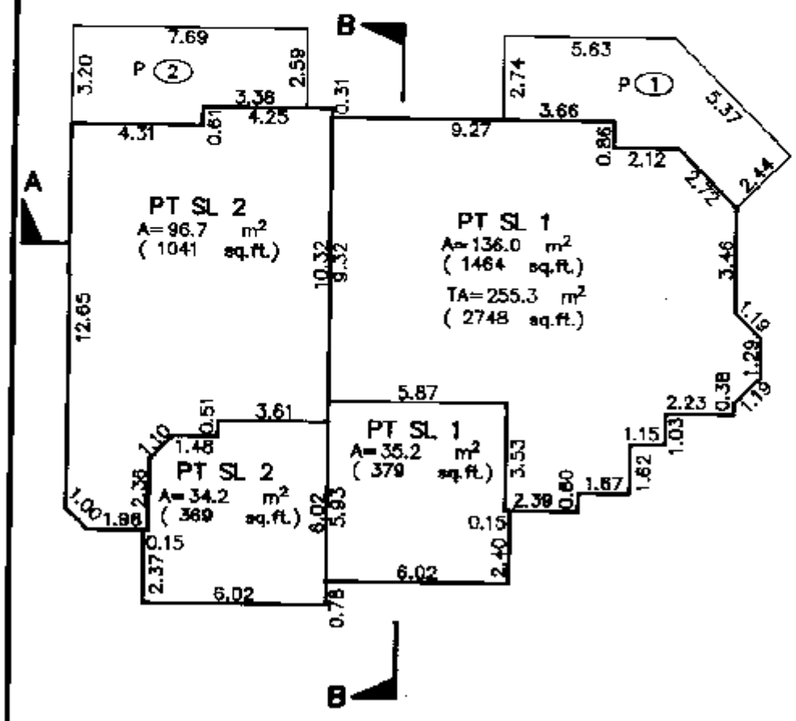

MAIN LEVEL

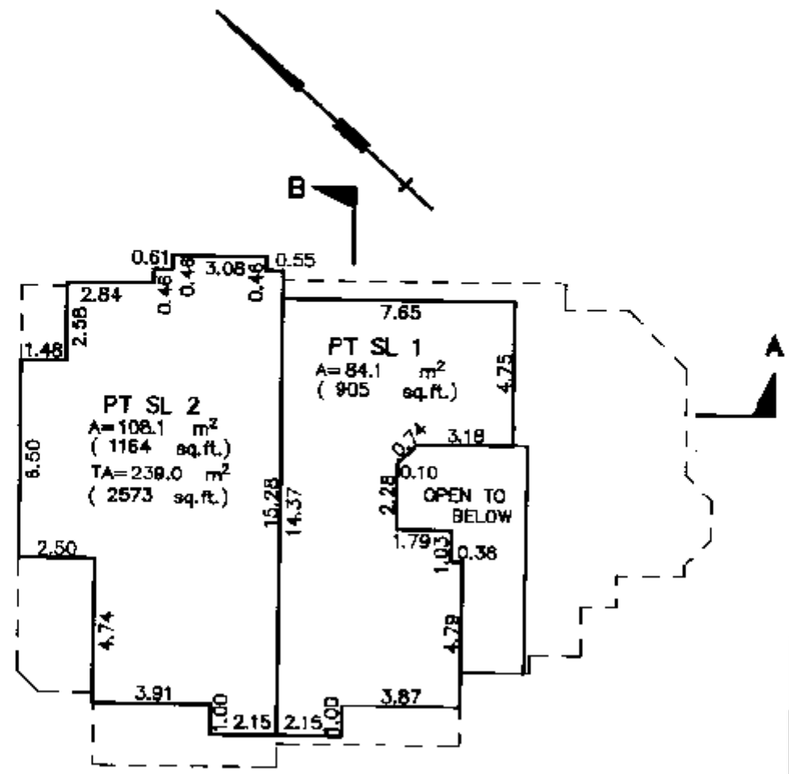

UPPER LEVEL

BUILDING 11

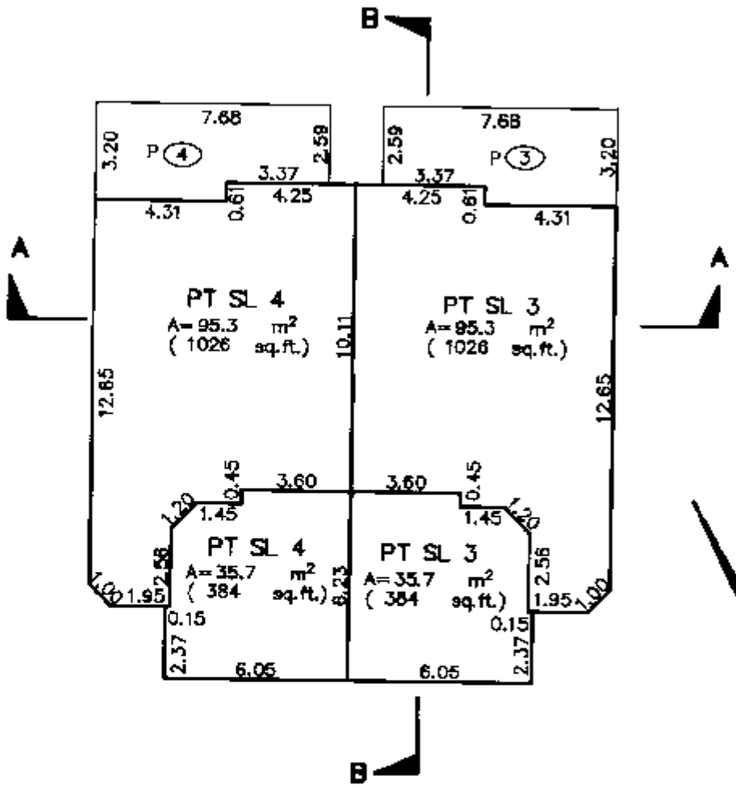

MAIN LEVEL

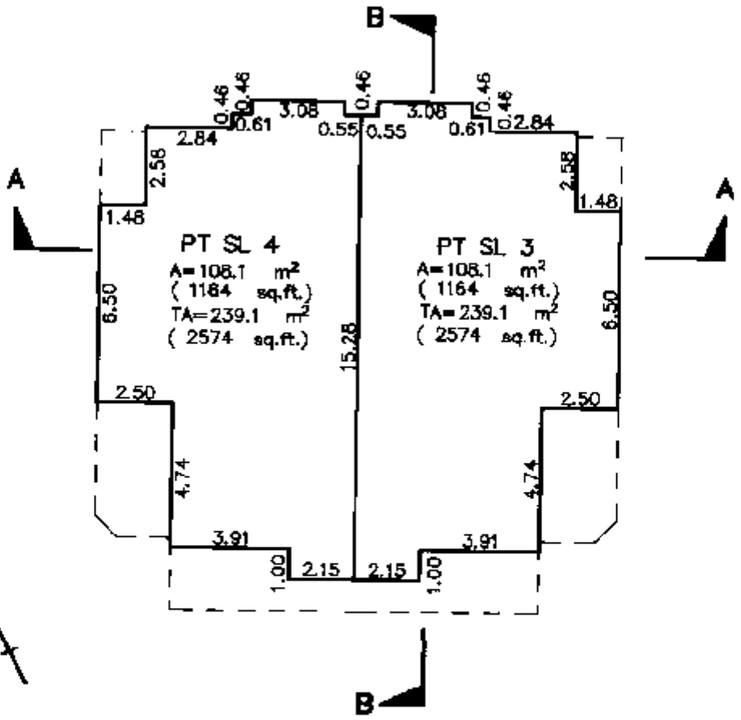

UPPER LEVEL

MORGAN STEWART AND COMPANY
Surveyors and Engineers
1055–Seymour St, Vancouver, B.C.

DATE Aug 7, 1998 B.C.L.S.

ACAD: 6432STI DATE PLOTTED: AUG 7,1998. FILE:6432–STI

FILED LMLMS3456 RCVD:1998-09-02 PRNT: 2008-08-05-13.12.50.800600

PHASE 1
STRATA PLAN LMS 3456

BUILDING 12

SCALE 1 : 200

5 0 5 10 15

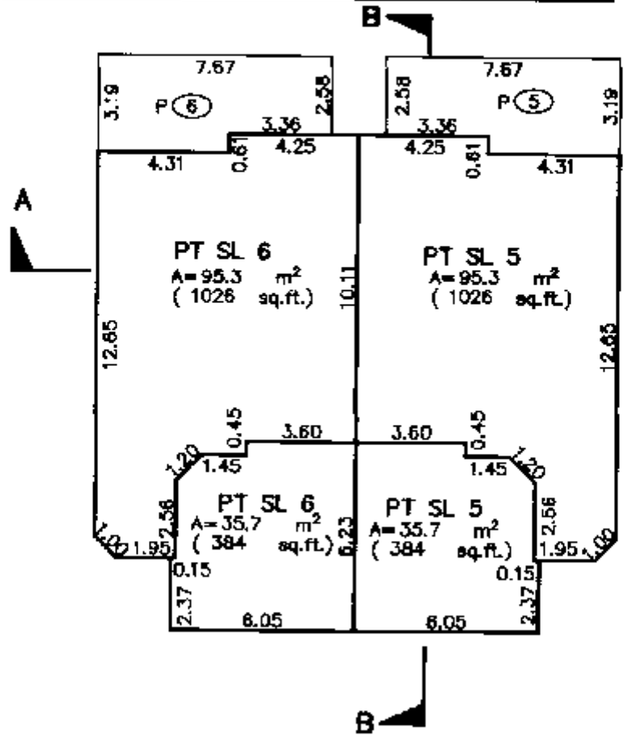

MAIN LEVEL

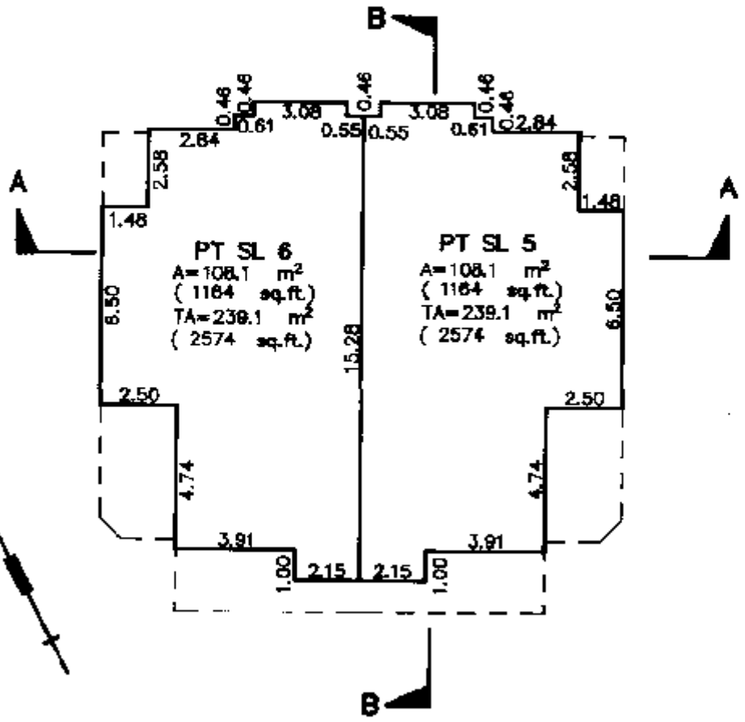

UPPER LEVEL

BUILDING 13

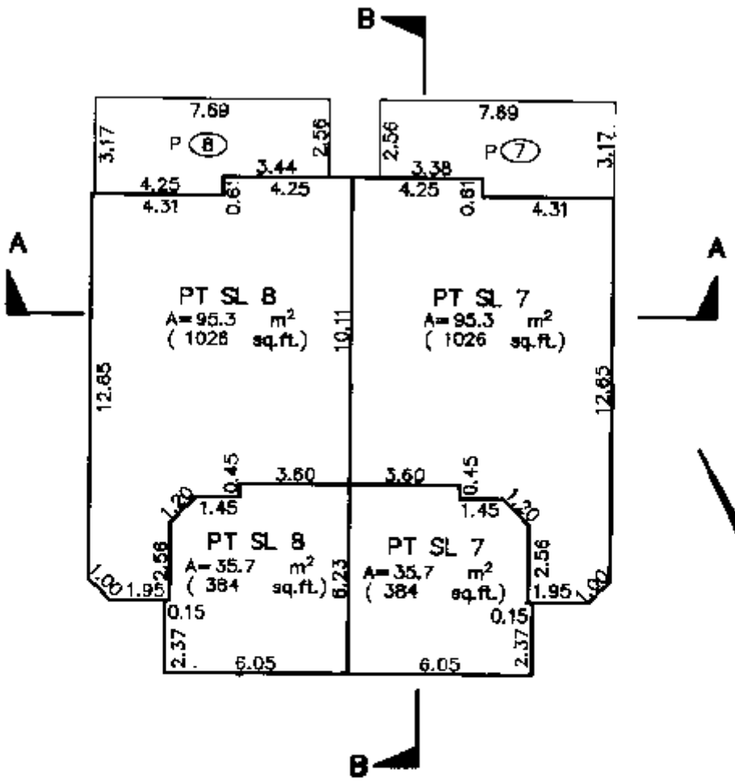

MAIN LEVEL

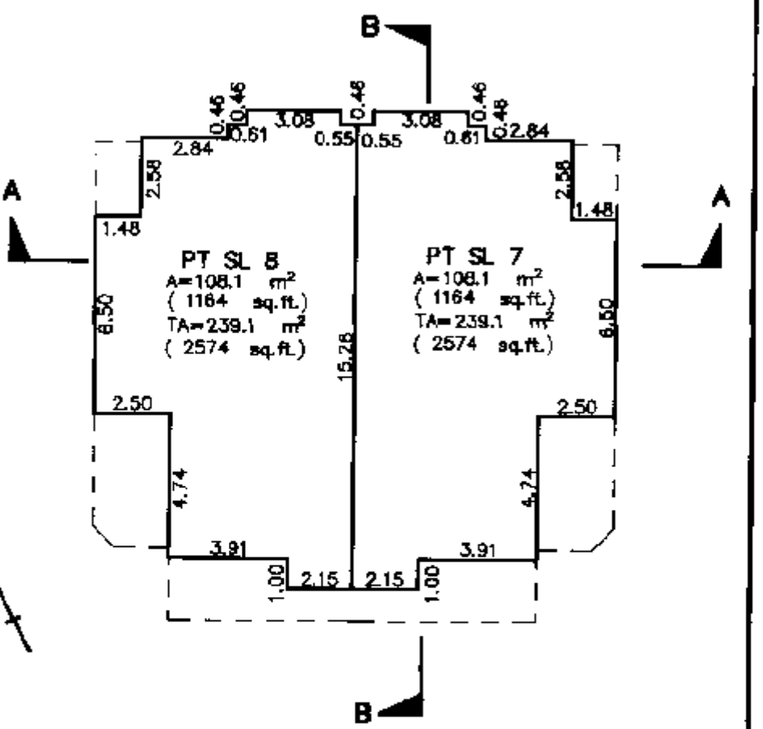

UPPER LEVEL

MORGAN STEWART AND COMPANY
Surveyors and Engineers
1055–Seymour St, Vancouver, B.C.

DATE Aug 7, 1998 B.C.L.S.

ACAD: 6432ST1 DATE PLOTTED: AUG 7, 1998. FILE: 6432–ST1

FILED LMLMS3456 RCVD:1998-09-02 PRNT: 2008-08-05-13.12.50.800600

PHASE 1
STRATA PLAN LMS 3456

BUILDING 14

SCALE 1 : 200

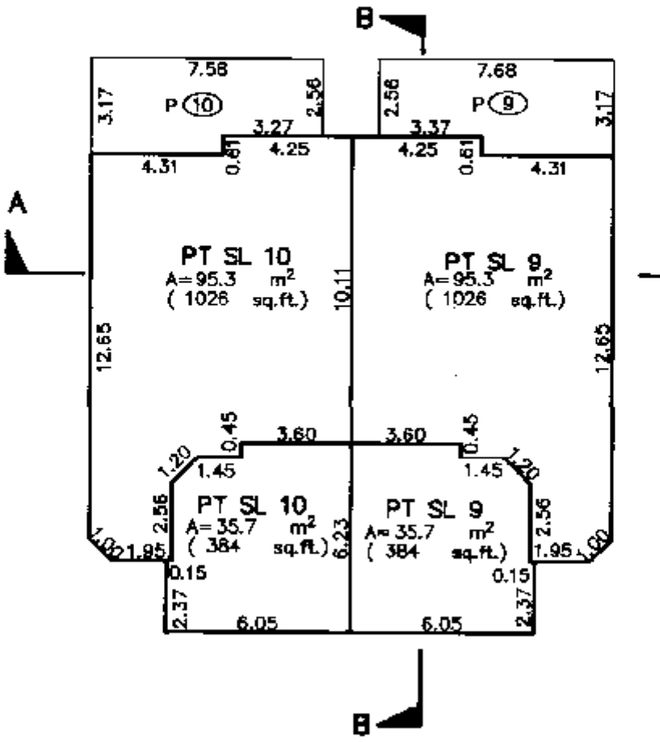

MAIN LEVEL

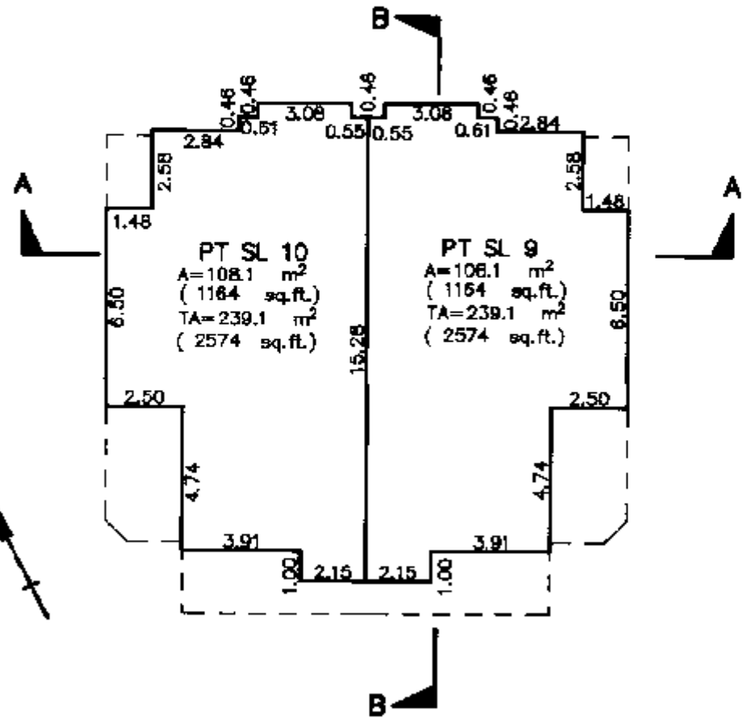

UPPER LEVEL

BUILDING 15

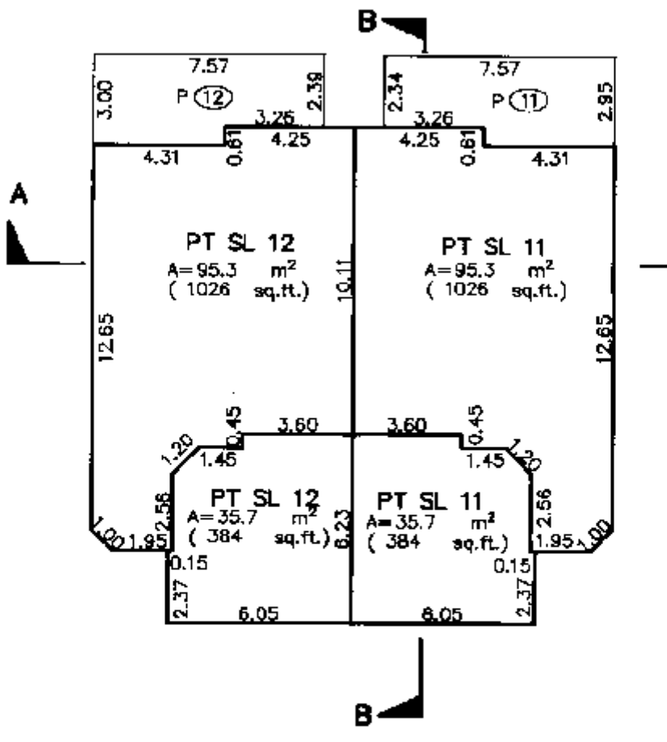

MAIN LEVEL

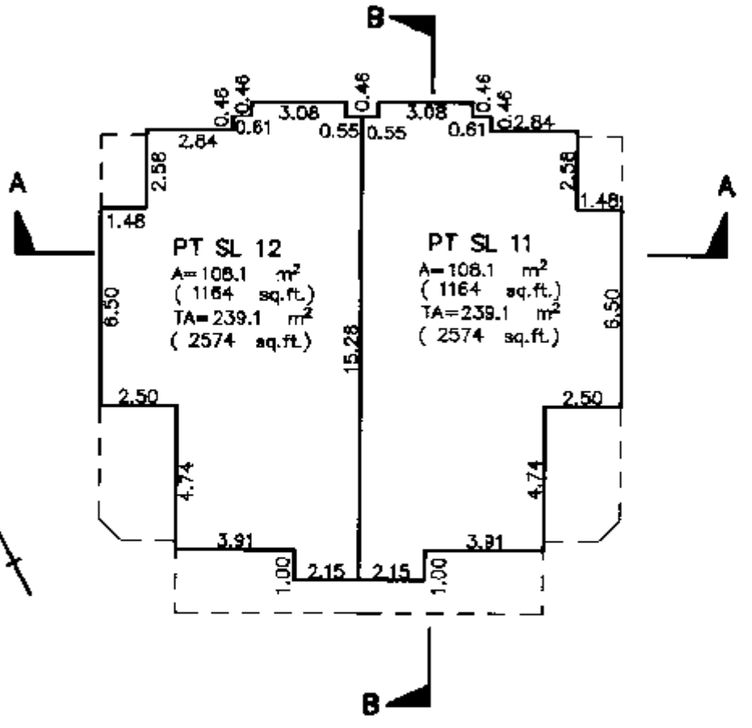

UPPER LEVEL

MORGAN STEWART AND COMPANY
Surveyors and Engineers
1055—Seymour St, Vancouver, B.C.

DATE Aug 7, 1998 B.C.L.S.

FILED LMLMS3456 RCVD:1998-09-02 PRNT: 2008-08-05-13.12.50.800600

PHASE 1
STRATA PLAN LMS 3456

BUILDING 16

SCALE 1 : 200

5 0 5 10 15

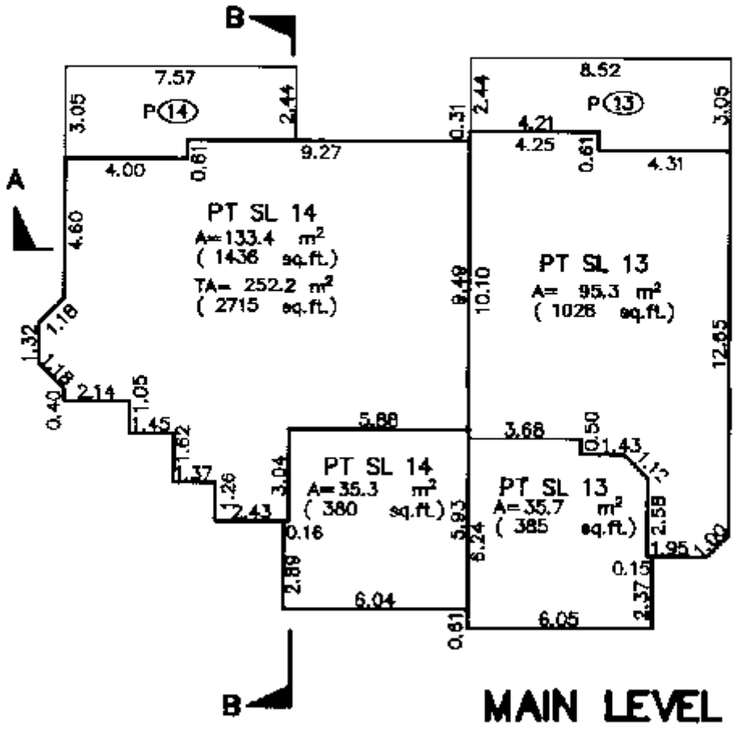

MAIN LEVEL

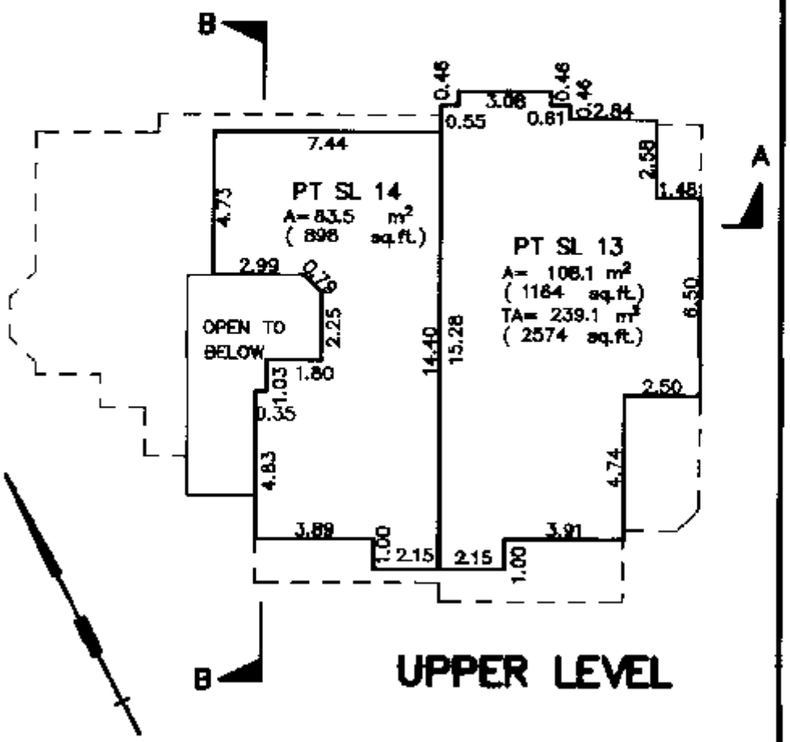

UPPER LEVEL

BUILDING 17

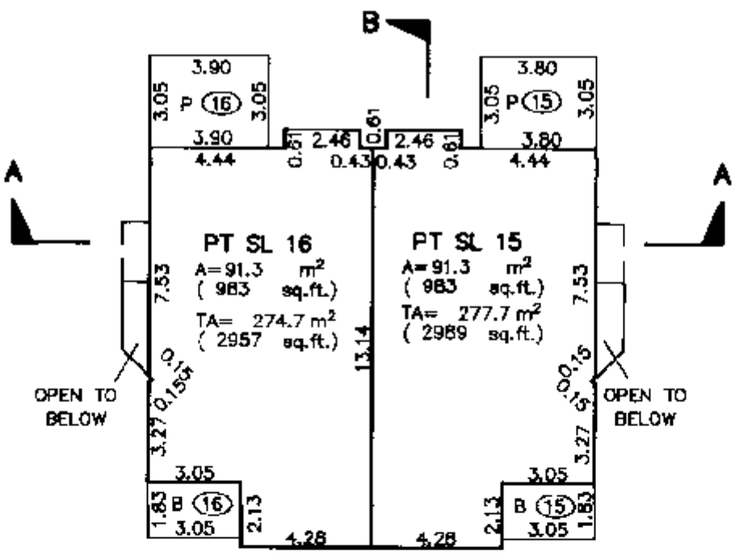

MAIN LEVEL

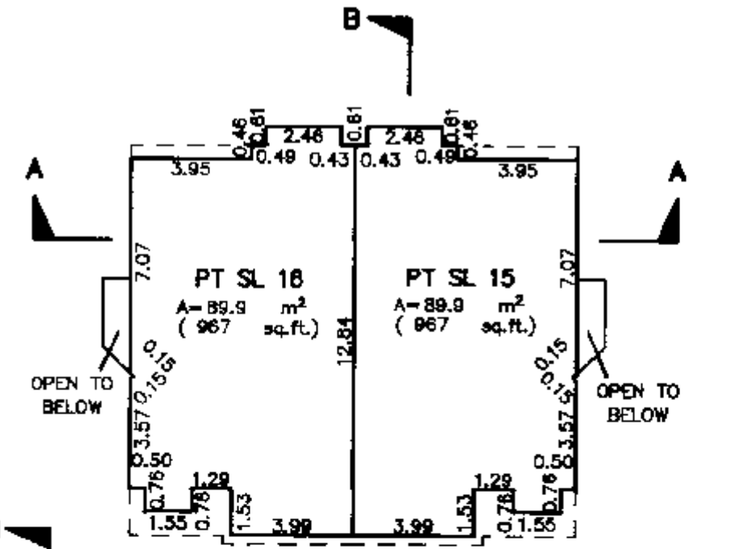

UPPER LEVEL

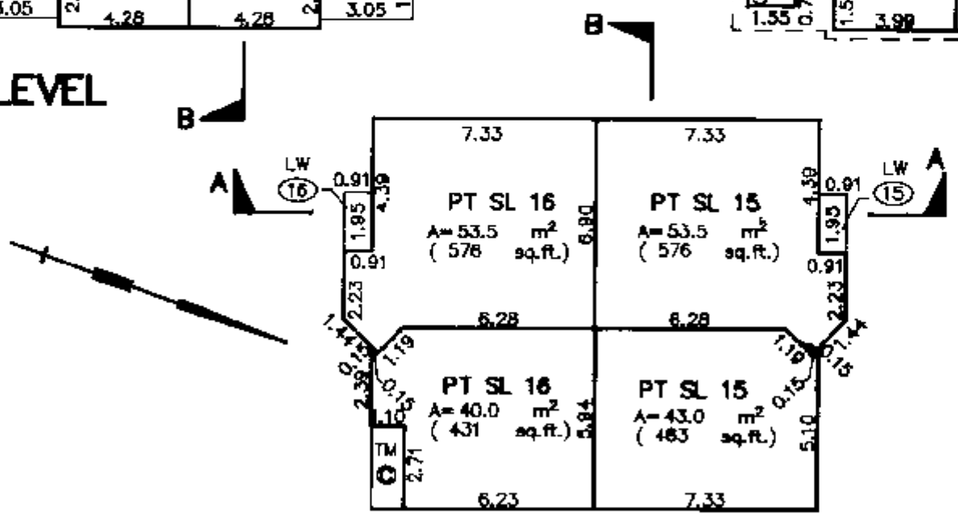

LOWER LEVEL

MORGAN STEWART AND COMPANY
Surveyors and Engineers
1055--Seymour St, Vancouver, B.C.

DATE Aug 7, 1998 B.C.L.S.

ACAD: 6432ST1 DATE PLOTTED: AUG 7, 1998. FILE:6432-ST1

FILED LMLMS3456 RCVD:1998-09-02 PRNT: 2008-08-05-13.12.50.800600

PHASE 1
STRATA PLAN LMS 3456

BUILDING 18

SCALE 1 : 200

5 0 5 10 15

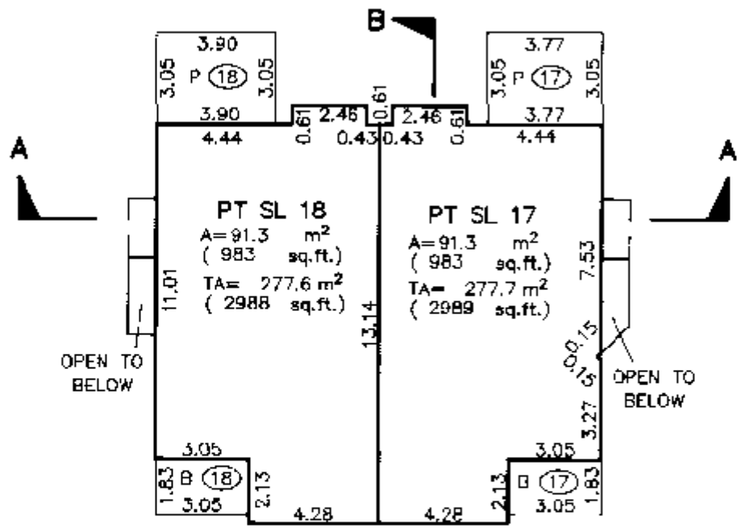

MAIN LEVEL

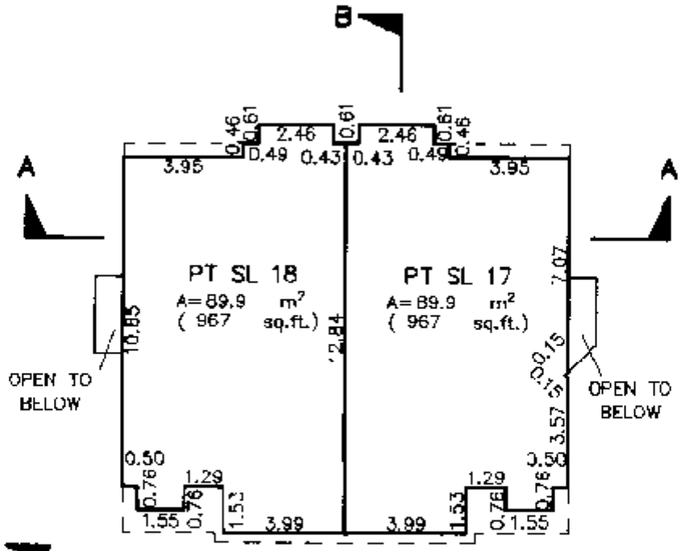

UPPER LEVEL

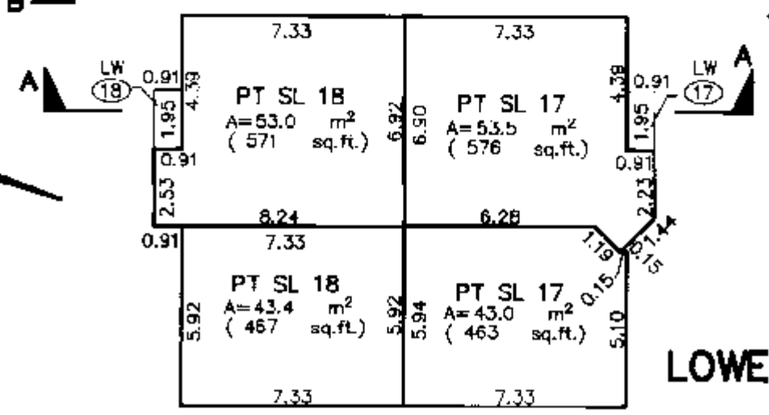

LOWER LEVEL

BUILDING 19

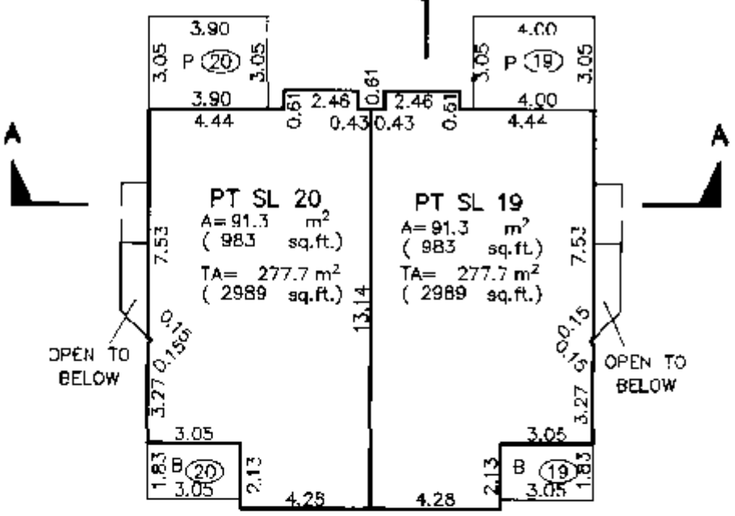

MAIN LEVEL

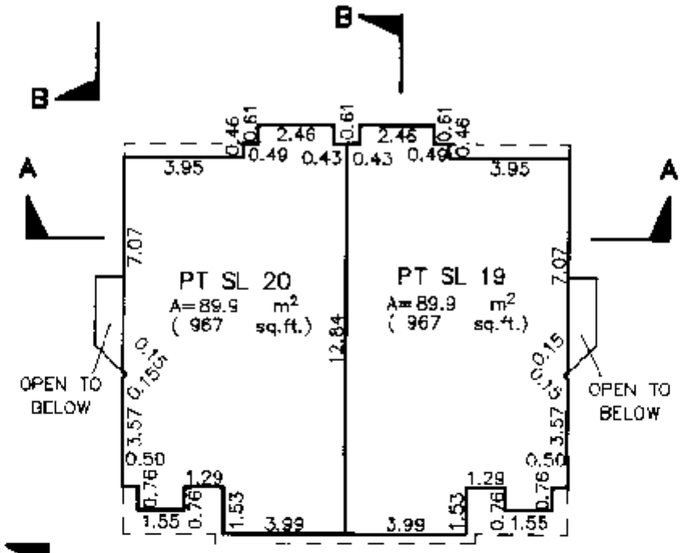

UPPER LEVEL

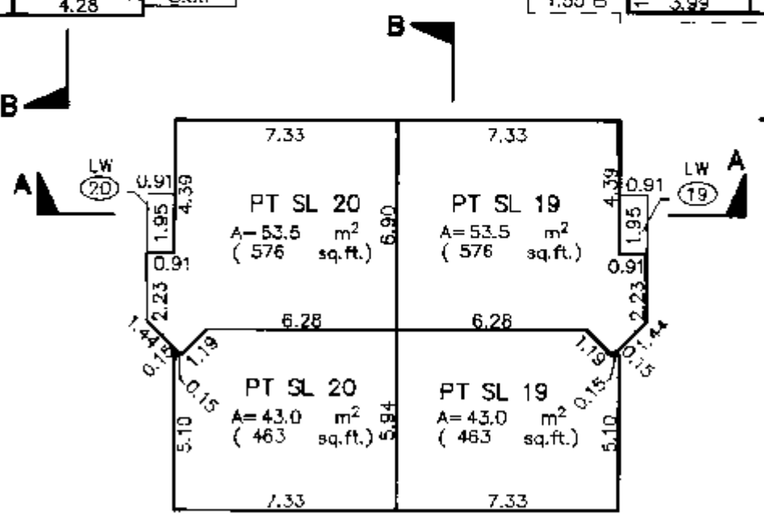

LOWER LEVEL

MORGAN STEWART AND COMPANY
Surveyors and Engineers
1055-Seymour St, Vancouver, B.C.

DATE Aug 7, 1998 B.C.L.S.

ACAD: 6432ST1 DATE PLOTTED: AUG 7, 1998. FILE: 6432-ST1

FILED LMLMS3456 RCVD:1998-09-02 PRNT: 2008-08-05-13.12.50.800600

BUILDING 20

SCALE 1 : 200

5 0 5 10 15

PHASE 1
STRATA PLAN LMS 3456

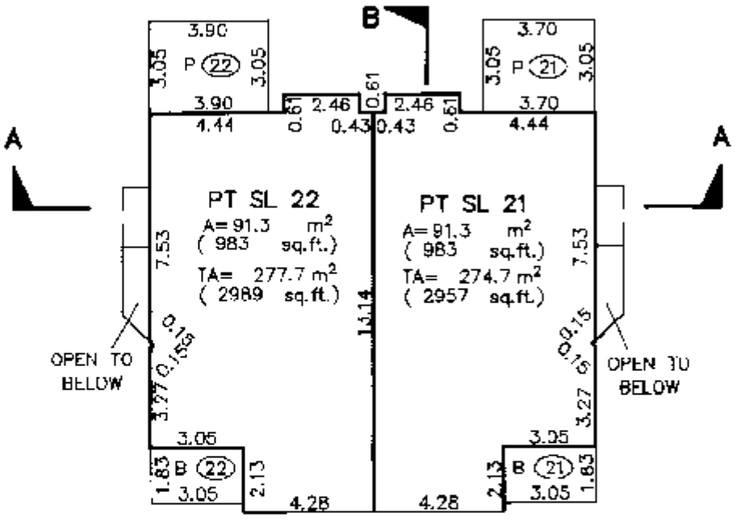

MAIN LEVEL

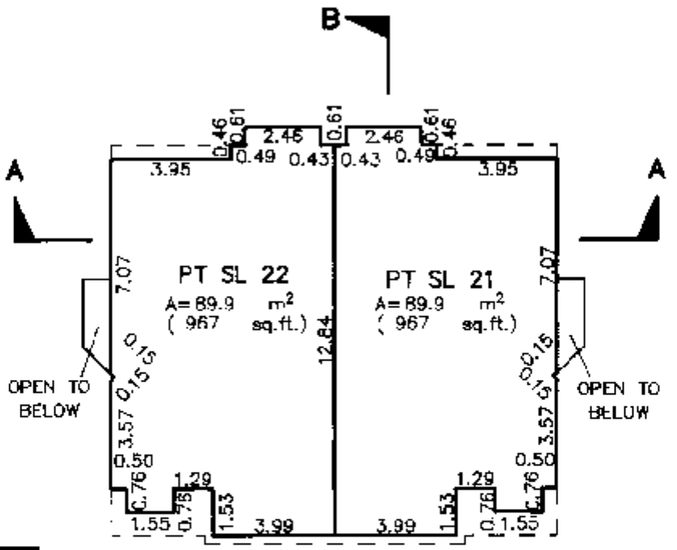

UPPER LEVEL

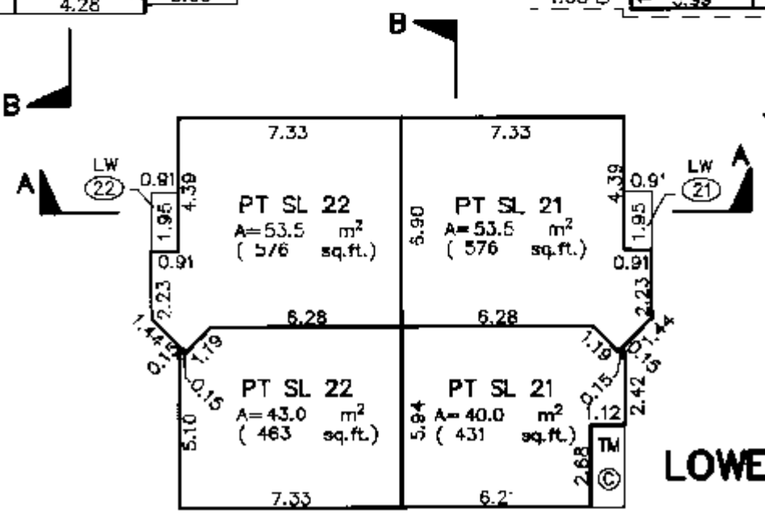

LOWER LEVEL

BUILDING 21

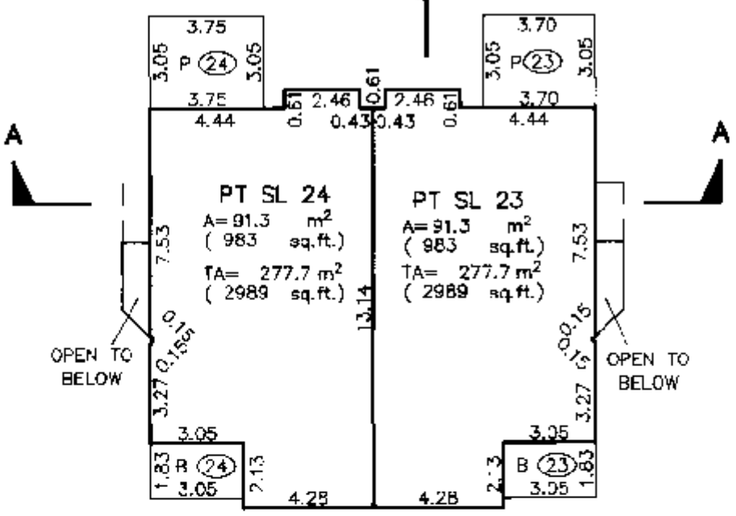

MAIN LEVEL

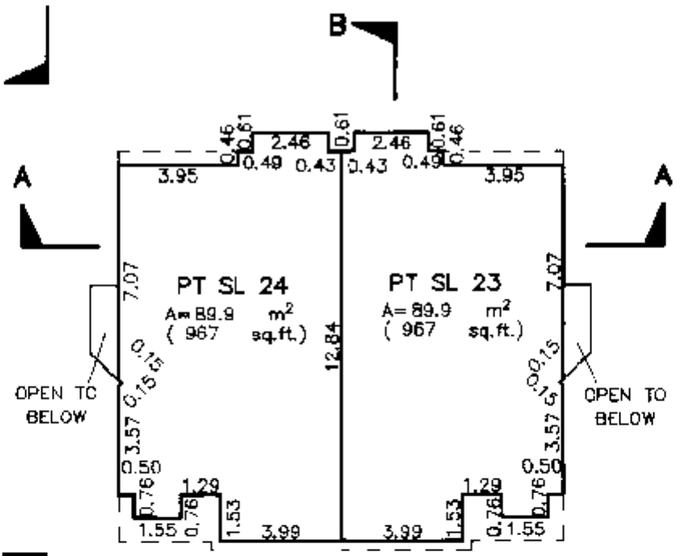

UPPER LEVEL

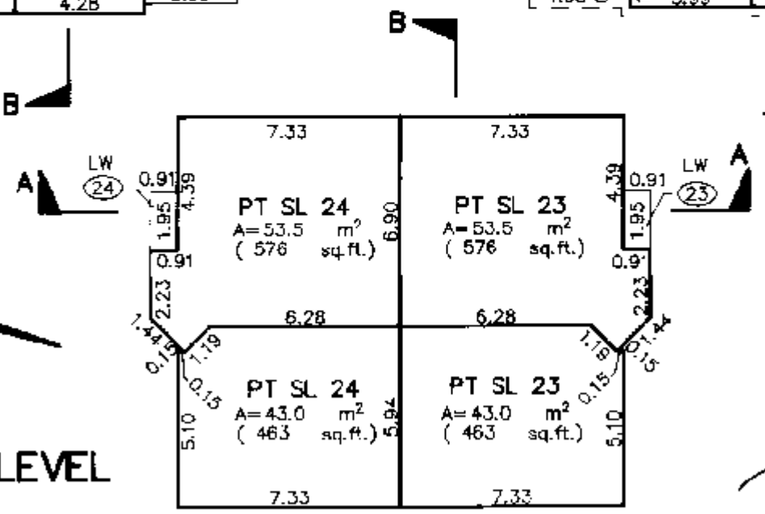

LOWER LEVEL

MORGAN STEWART AND COMPANY
Surveyors and Engineers
1055–Seymour St, Vancouver, B.C.

DATE Aug 7, 1998 B.C.L.S.

ACAD: 6432ST1 DATE PLOTTED: AUG /, 1998. FILE: 6432–ST1

FILED LMLMS3456 RCVD:1998-09-02 PRNT: 2008-08-05-13.12.50.800600

PHASE 1
STRATA PLAN LMS 3456

BUILDING 28

SCALE 1 : 200

5 0 5 10 15

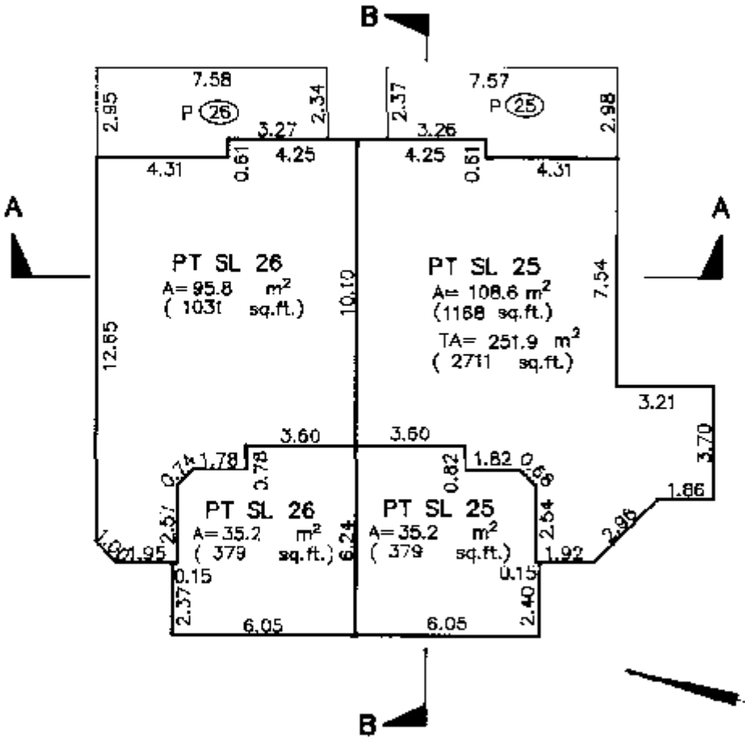

MAIN LEVEL

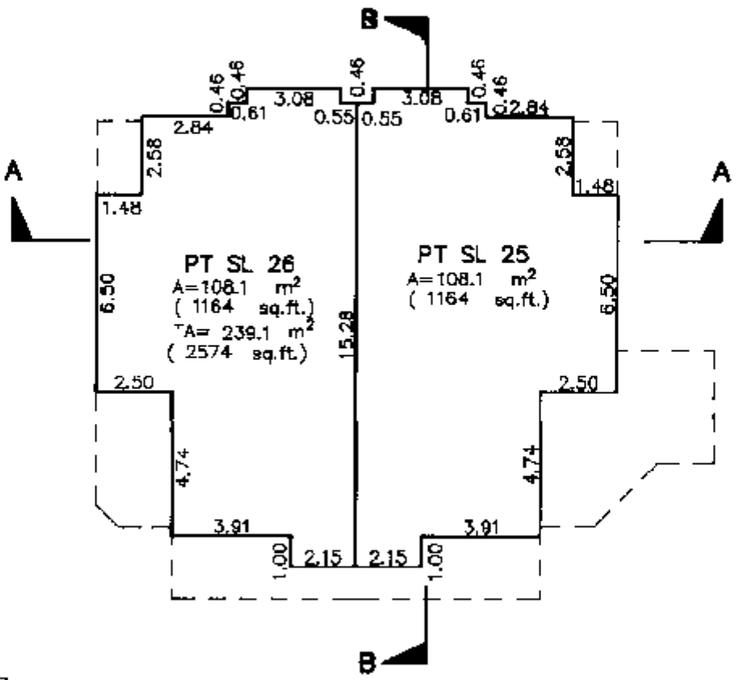

UPPER LEVEL

BUILDING 29

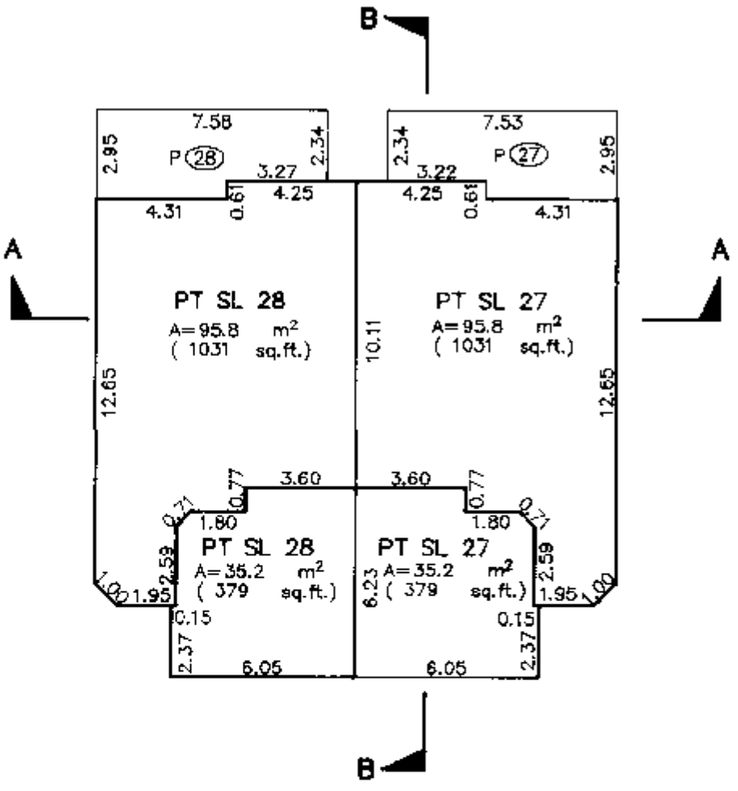

MAIN LEVEL

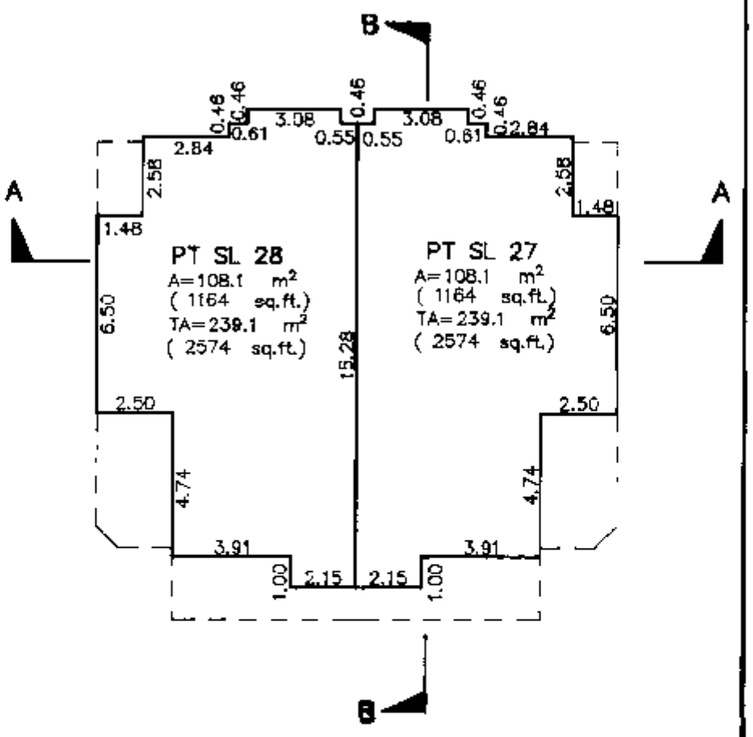

UPPER LEVEL

MORGAN STEWART AND COMPANY
Surveyors and Engineers
1055–Seymour St, Vancouver, B.C.

DATE Aug 7, 1998 B.C.L.S.

FILED LMLMS3456 RCVD:1998-09-02 PRNT: 2008-08-05-13.12.50.800600

BUILDING 30

PHASE 1
STRATA PLAN LMS 3456

SCALE 1 : 200

5 0 5 10 15

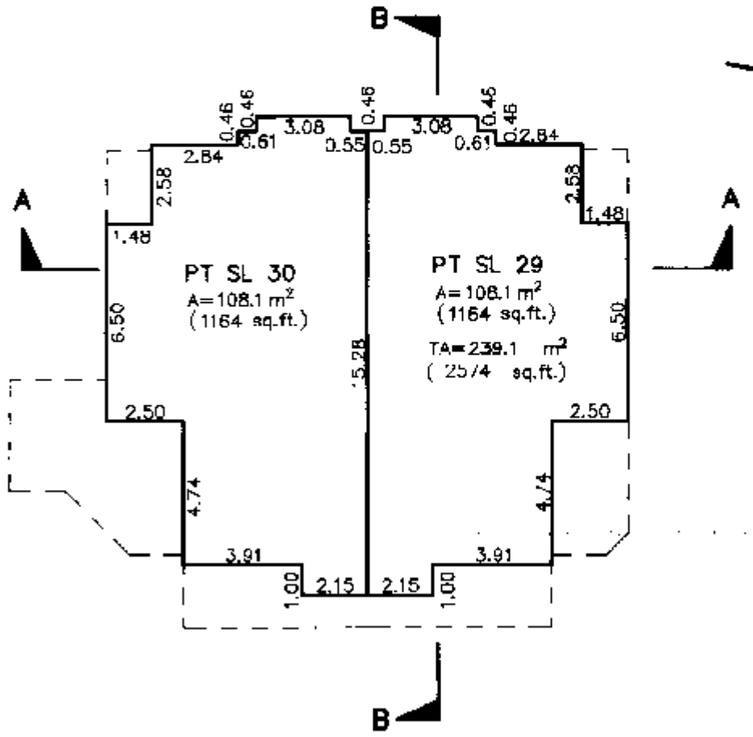

UPPER LEVEL

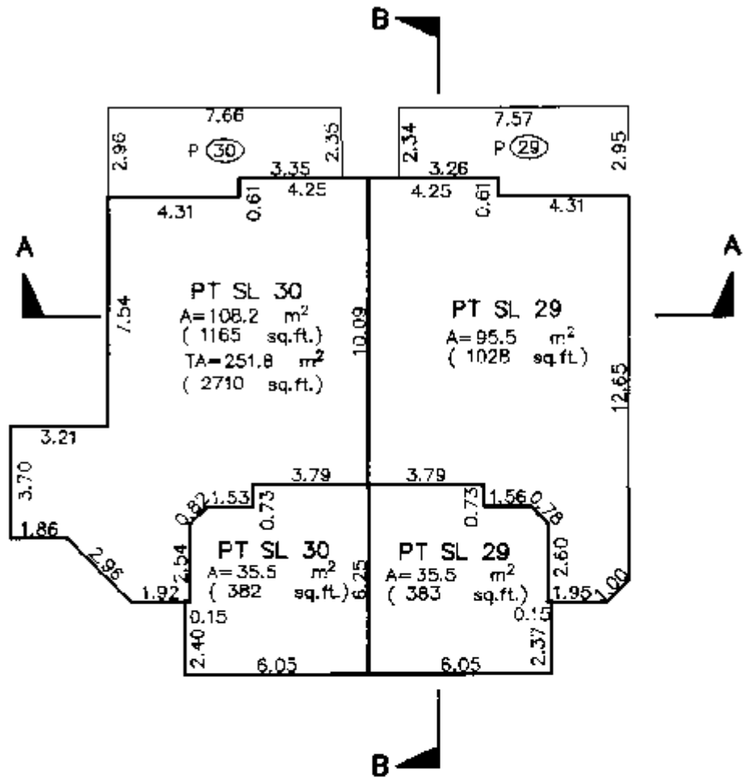

MAIN LEVEL

MORGAN STEWART AND COMPANY
Surveyors and Engineers
1055—Seymour St, Vancouver, B.C.

DATE Aug 7, 1998 B.C.L.S.

ACAD: 6432ST1 DATE PLOTTED: AUG 7,1998. FILE: 6432-ST

FILED LMLMS3456 RCVD:1998-09-02 PRNT: 2008-08-05-13.12.50.800600

STRATA PLAN LMS 3456

RECORDS OF BY-LAW AND ORDERS ETC.

FILING		DOCUMENTS	
NUMBER	DATE	DATE	NATURES & PARTICULARS

STRATA PLAN LMS 3456

DEALINGS AFFECTING THE COMMON PROPERTY

FILING		DOCUMENTS	
NUMBER	DATE	DATE	NATURES & PARTICULARS
			Sept 2/98

STRATA PLAN OF LOT K SECTION 23, TOWNSHIP 39, EXCEPT PART IN PHASE 1 STRATA PLAN LMS3456 NEW WESTMINSTER DISTRICT, PLAN LMP26646 CITY OF COQUITLAM

BCGS 92G.027

SCALE 1 : 1250

25 0 25 25

This plan lies within the Greater Vancouver Regional District

Form E - BM 246099

PHASE 2
STRATA PLAN LMS 3456

Deposited and registered in the Land Title Office at New Westminster, BC this 15 day of OCT, 1999.

J. Small GF
DEPUTY Registrar

BN 277151 TO BN 277180

KEY PLAN

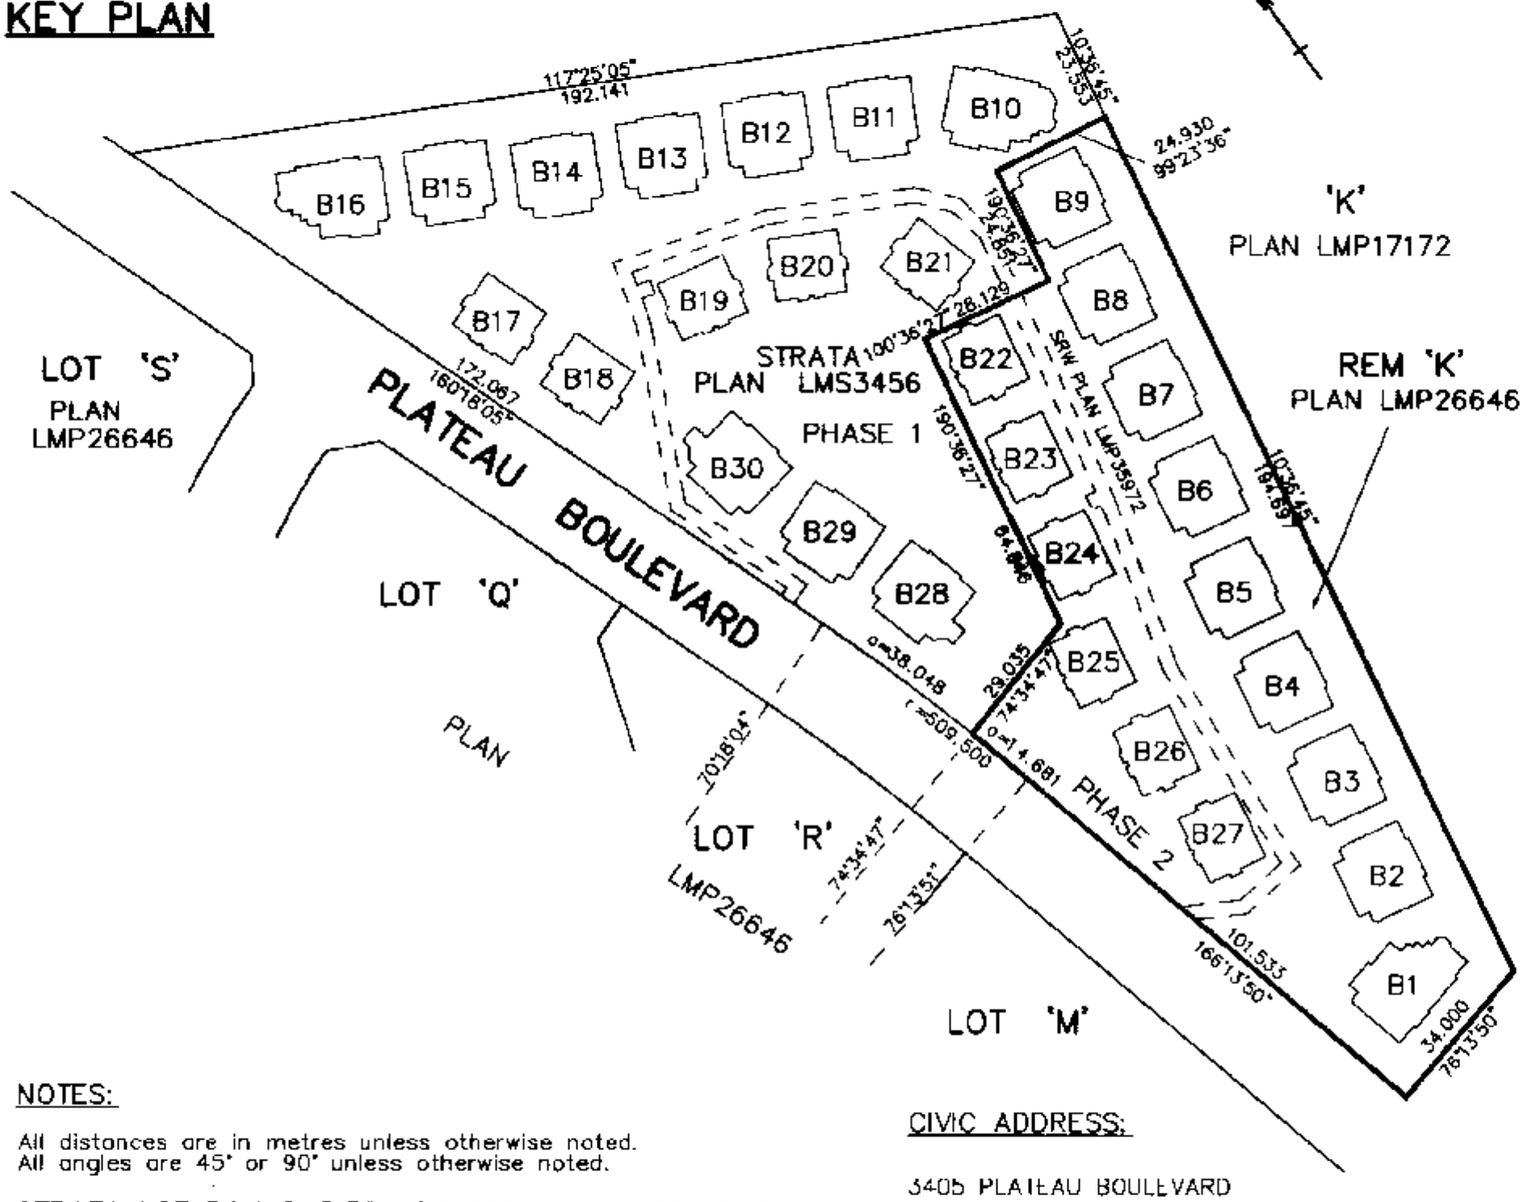

NOTES:

All distances are in metres unless otherwise noted.
All angles are 45° or 90° unless otherwise noted.

STRATA LOT BOUNDARIES ARE DEFINED AS FOLLOWS:

1. Outside stud face of exterior building walls.
2. Centreline of party walls with adjacent Strata Lot.

LEGEND:

Bearings are grid and are derived from Plan LMP26646

◉	denotes rock post found
●	denotes standard iron post found
○	denotes standard iron post set
■	denotes lead plug found
C	denotes common property
PT SL	denotes part of strata lot
(4)	denotes limited common property for strata lot 4 (typical)
B	denotes balcony
P	denotes patio
A	denotes area
TA	denotes total area
B2	denotes building number 2 (typical)
OTB	denotes open to below
LW	denotes light well
ER	denotes electrical room

MORGAN STEWART AND COMPANY
Surveyors and Engineers
1055 Seymour St, Vancouver, B.C.
PHONE: 687-6866 FAX: 685-8071

CIVIC ADDRESS:

3405 PLATEAU BOULEVARD
COQUITLAM, B. C.

THE ADDRESS FOR SERVICE OF DOCUMENTS ON THE STRATA CORPORATION IS:

THE OWNERS OF STRATA PLAN LMS 3456
C/O PACIFIC PROPERTY MANAGEMENT LTD.
#230 10711 CAMBIE ROAD
RICHMOND, B.C.
V6X 2W9

NAME OF DEVELOPMENT:

PINNACLE RIDGE / WESTWOOD PLATEAU

I, Richard S. Fu, of Vancouver, a British Columbia Land Surveyor, hereby certify that the buildings erected on the parcel described above are wholly within the external boundaries of that parcel. Dated at Vancouver, B.C. this 15th day of September, 1999.

Richard Fu B.C.L.S.

FILED LMLMS3456 RCVD:1998-09-02 PRNT: 2008-08-05-13.12.50.800600

PHASE 2
STRATA PLAN LMS 3456

LOCATION PLAN

SCALE 1 : 1000

20 0 10 20 80 metres

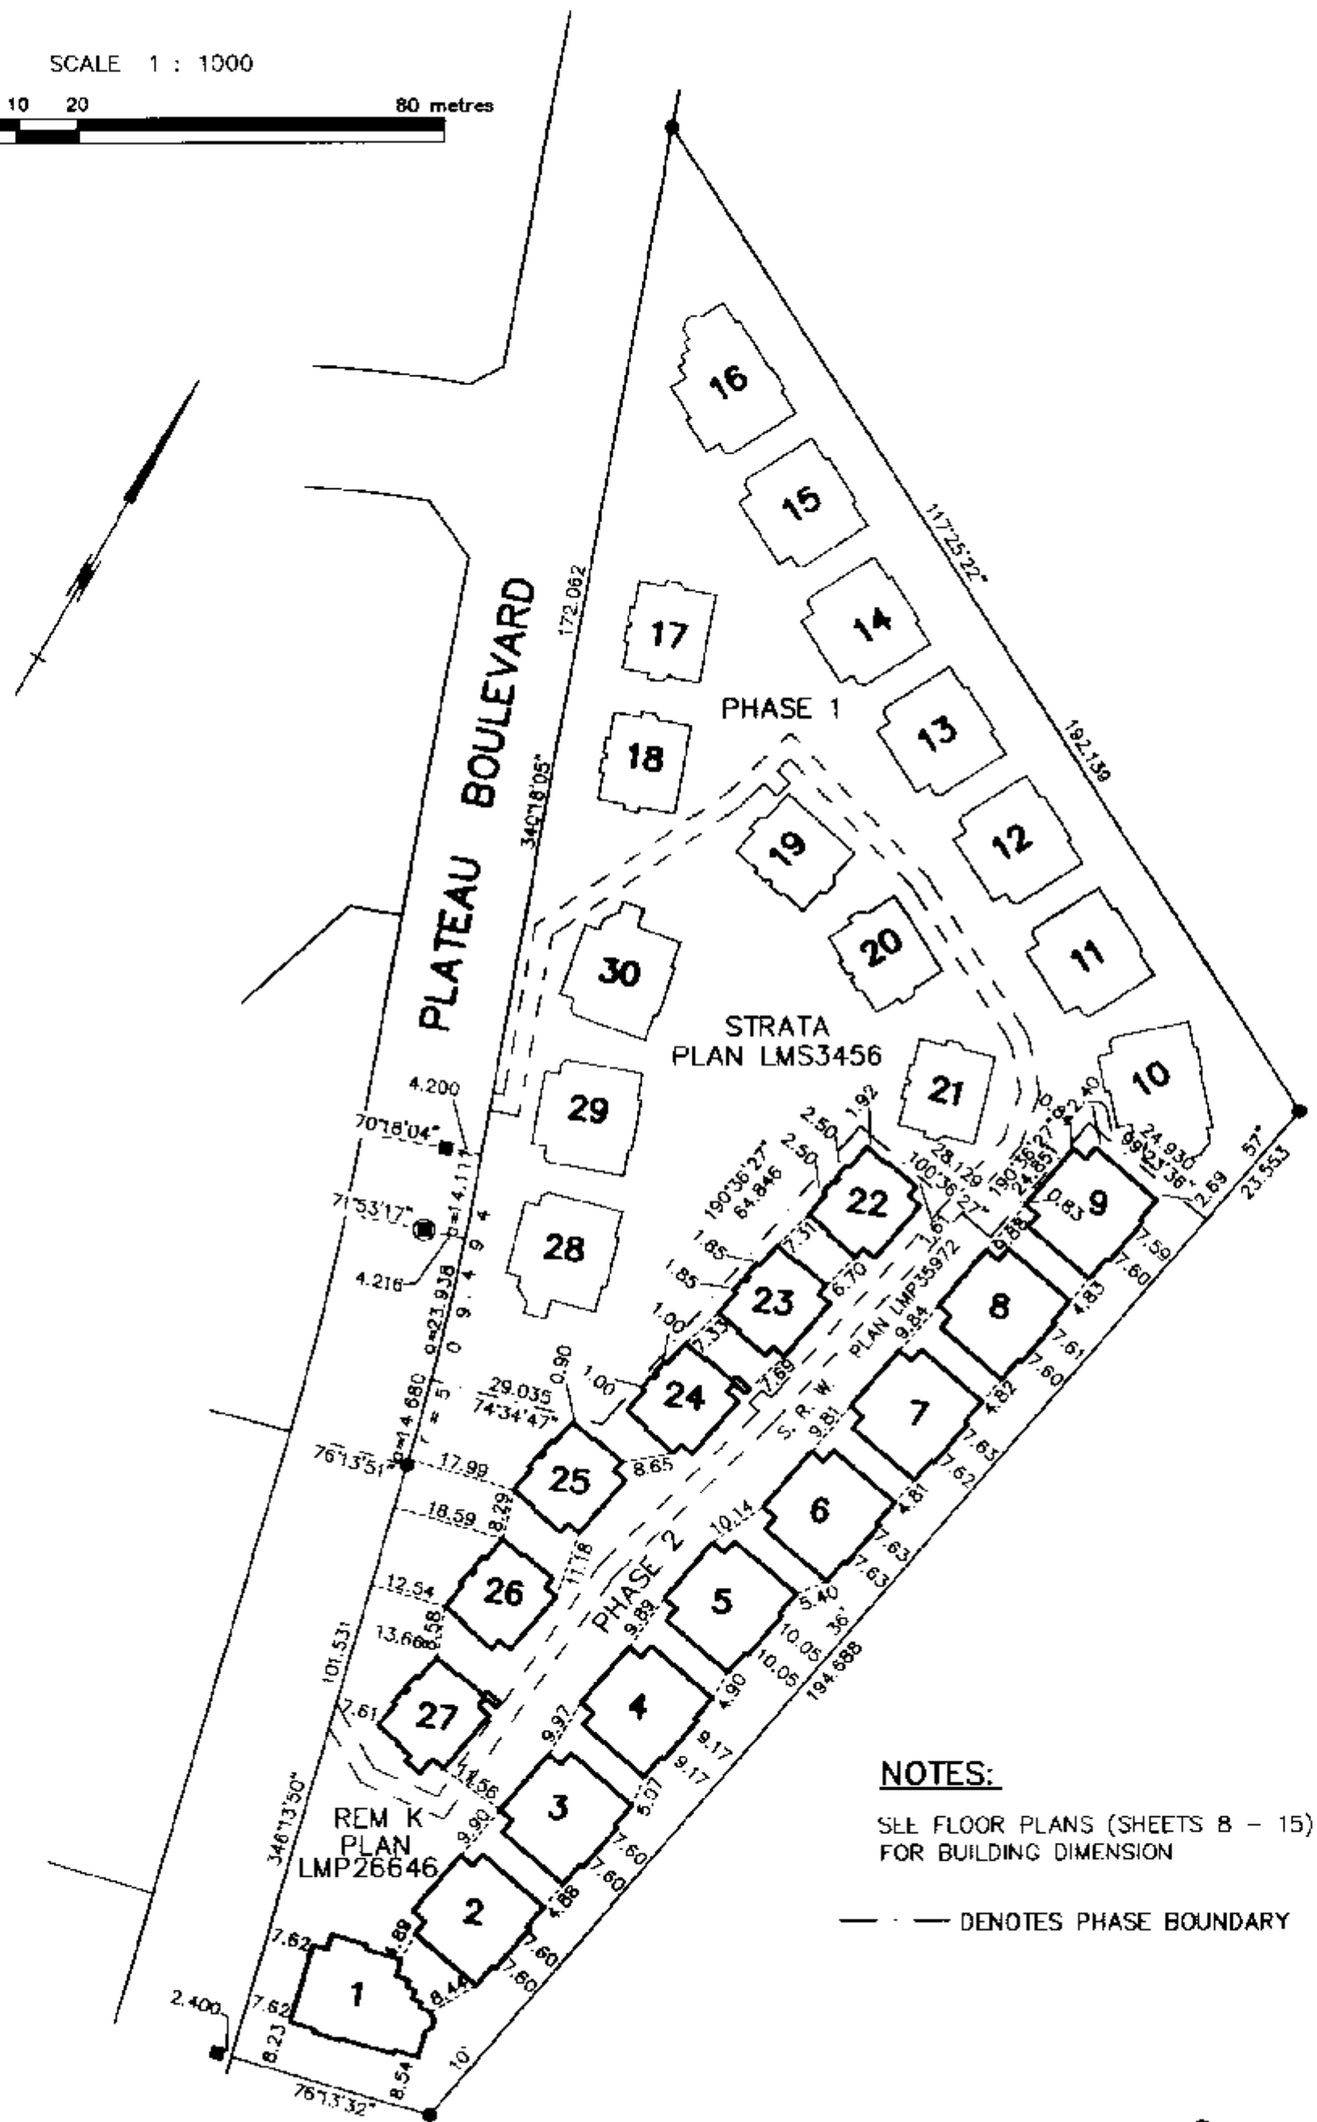
PLATEAU BOULEVARD
172.062
340°18'05"
117°25'22"
192.139
PHASE 1
STRATA PLAN LMS3456
PHASE 2
REM K PLAN LMP26646
PLAN LMP35972
S. R. W.
16
15
14
13
12
11
10
17
18
19
20
21
22
23
24
25
26
27
28
29
30
9
8
7
6
5
4
3
2
1
4.200
70°18'04"
71°53'17"
4.216
14.117
23.939
14.680
29.035
74°34'47"
76°13'51"
17.99
18.59
12.54
13.66
101.531
346°13'50"
11.56
2.400
76°13'32"
10.14
11.16
9.89
9.92
9.90
5.67
9.17
4.90
10.05
194.588
190°36'27"
64.846
28.129
100°36'27"
24.861
24.930
99°23'36"
23.553
57°
2.50
1.92
2.40
7.31
6.70
9.84
7.59
7.60
7.61
7.62
7.63
7.60
7.60
7.60

PHASE 2
STRATA PLAN LMS 3456

CONDOMINIUM ACT

Lot No.	Sheet No.	FORM 1 SCHEDULE OF UNIT ENTITLEMENT UNIT ENTITLEMENT	FORM 2 SCHEDULE OF INTEREST UPON DESTRUCTION INTEREST	FORM 3 SCHEDULE OF VOTING RIGHTS NUMBER OF VOTES
31	8	2063	3399	
32	8	2134	3499	
33	8	2060	3449	
34	8	2060	3449	
35	9	2060	3449	
36	9	2060	3449	
37	9	2060	3449	
38	9	2060	3449	
39	10	2060	3449	
40	10	2060	3449	
41	10	2060	3449	
42	10	2060	3449	
43	11	2060	3449	
44	11	2060	3449	
45	11	2060	3449	
46	11	2060	3449	
47	12	2060	3449	
48	12	2060	3449	
49	12	2246	3359	
50	12	2246	3359	
51	13	2246	3359	
52	13	2246	3359	
53	13	2273	3359	
54	13	2246	3359	
55	14	2246	3359	
56	14	2246	3359	
57	14	2246	3329	
58	14	2246	3329	
59	15	2273	3329	
60	15	2351	3329	
AGGREGATE		64,268	102,270	

MORGAN STEWART AND COMPANY
Surveyors and Engineers
1055-Seymour St, Vancouver, B.C.

Date SEPT. 15, 99. Richard B.C.L.S.

FILED LMLMS3456 RCVD:1998-09-02 PRNT: 2008-08-05-13.12.50.800600

FILED LMLMS3456 RCVD:1998-09-02 PRNT: 2008-08-05-13.12.50.800600

PHASE 2

STRATA PLAN LMS 3456

CONDOMINIUM ACT

I/We the undersigned do solemnly declare that
1) I/We the undersigned am/are the owner–developer, or (in the alternative) the duly authorized agent of the owner–developer.
2) The strata plan is for residential use only. I/We make this solemn declaration conscientiously believing it to be true, and knowing that it is of the same force and effect as if made under oath.

Authorized Signatory

Declared before me this 16 day of September, 1999.

A commissioner for taking affidavits for British Columbia
GARY DAYAN

I, Richard S. Fu, British Columbia Land Surveyor
Land Surveyor, hereby certify that the buildings shown in this strata plan have not, as of the 15th day of September, 1999, been previously occupied.
Dated at, Vancouver, British Columbia,
this 15th day of September, 1999.

B. C. L. S.

Approved as phase 2 of a 2 phase strata plan under the condominium act.
Dated at Vancouver, British Columbia this 22nd day of Sept. , 1999.

Approving Officer for the City of Coquitlam

Accepted as to forms 1, 2 and 3.
Dated this 13 day of October 1999.

Superintendent of Real Estate

OWNER:
UNITED PROPERTIES (WESTWOOD) LTD.

NAME Jennifer A. Silvera.
Authorized Signatory

JENNIFER A. SILVERA

NAME
Authorized Signatory

WITNESS AS ~~TO BOTH~~ SIGNATURE~~S~~:
NAME GARY DAYAN
ADDRESS 1628 WEST 7th AVE.
VANCOUVER BC V6J1S5
LAWYER
OCCUPATION

MORTGAGEE AND ASSIGNMENT OF RENTS:
THE TORONTO–DOMINION BANK

NAME G. Michael Braid
Authorized Signatory
VICE-PRESIDENT
MORTGAGE DEVELOPMENT

NAME
Authorized Signatory

WITNESS AS TO BOTH SIGNATURES:
NAME Roanna Legault
ADDRESS TD Bank - 22nd FL
Toronto, Ontario.
C.S.R.
OCCUPATION

MORTGAGEE:
MARCUS WOSK

~~NAME~~
~~Authorized Signatory~~

WITNESS:
NAME JENNIFER SILVERA
ADDRESS 6791 CAIRNS COURT
R. CHMOND, B.C. V7C 5E6
OCCUPATION

MORGAN STEWART AND COMPANY
Surveyors and Engineers
1055–Seymour St, Vancouver, B.C.

Date Sept. 15, 99. B.C.L.S.

CROSS SECTIONS

PHASE 2
STRATA PLAN LMS 3456

SCALE 1:200

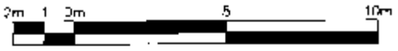

BUILDING 1

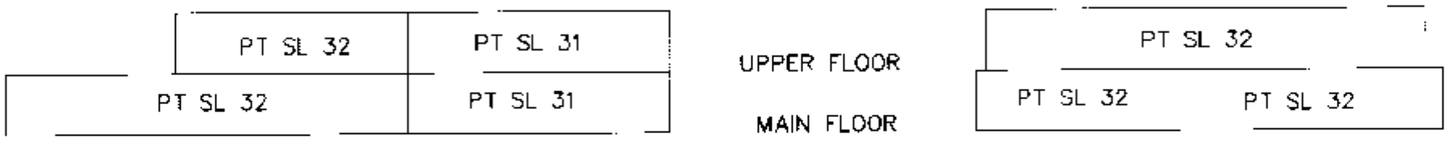

SECTION A – A

SECTION B – B

BUILDING 2

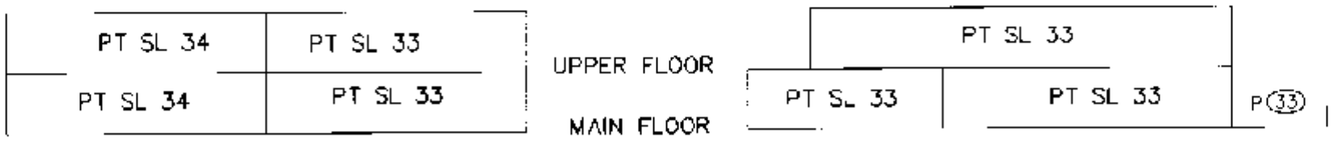

SECTION A – A

SECTION B – B

BUILDING 3

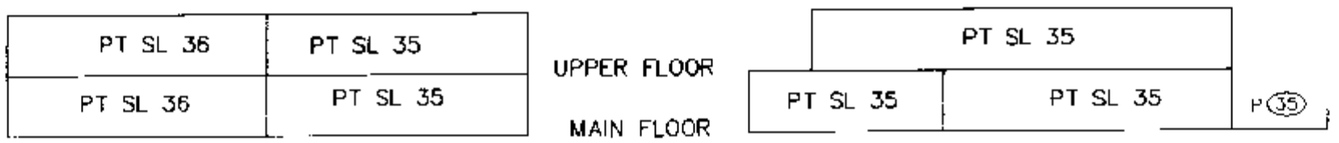

SECTION A – A

SECTION B – B

BUILDING 4

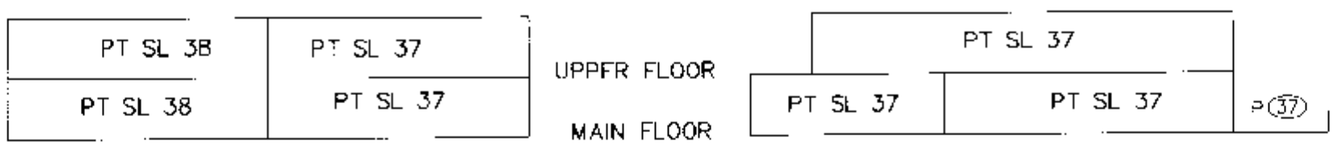

SECTION A – A

SECTION B – B

BUILDING 5

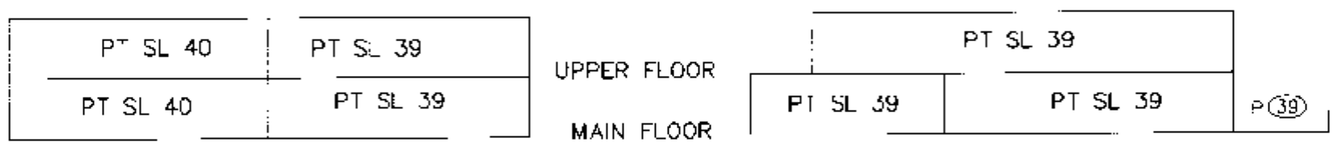

SECTION A – A

SECTION B – B

MORGAN STEWART AND COMPANY
Surveyors and Engineers
1055–Seymour St, Vancouver, B.C.

DATE SEPT.15,99 Richard Jr B.C.L.S.

FILED LMLMS3456 RCVD:1998-09-02 PRNT: 2008-08-05-13.12.50.800600

CROSS SECTIONS

PHASE 2
STRATA PLAN LMS 3456

SCALE 1:200

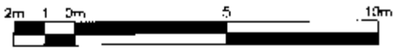

BUILDING 6

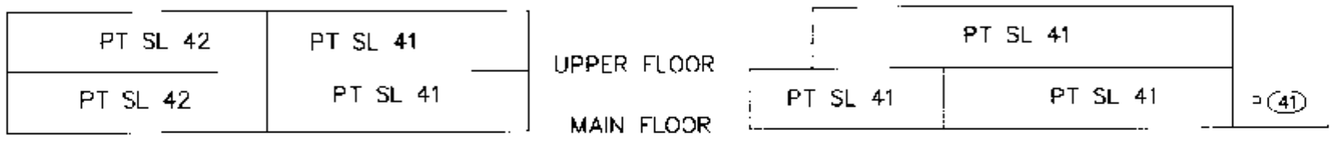

SECTION A – A

SECTION B – B

BUILDING 7

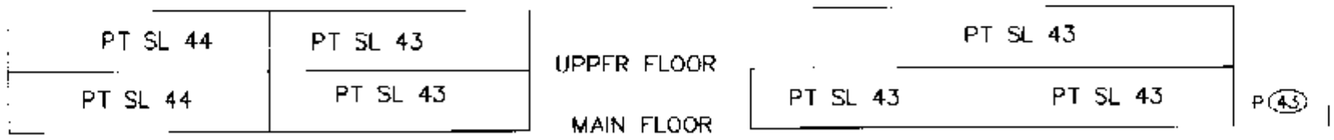

SECTION A – A

SECTION B – B

BUILDING 8

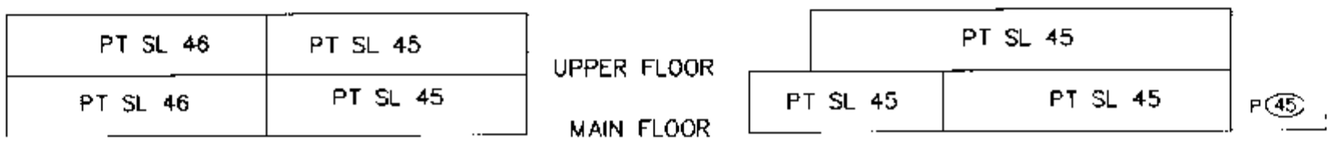

SECTION A – A

SECTION B – B

BUILDING 9

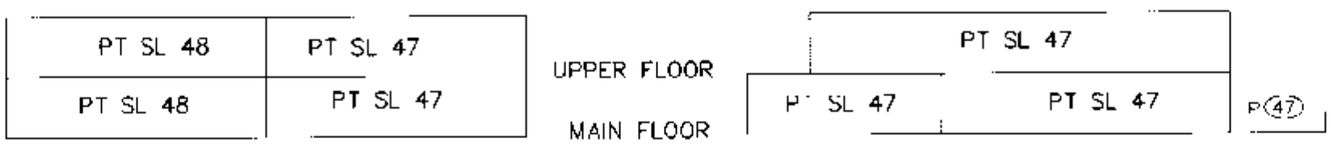

SECTION A – A

SECTION B – B

BUILDING 22

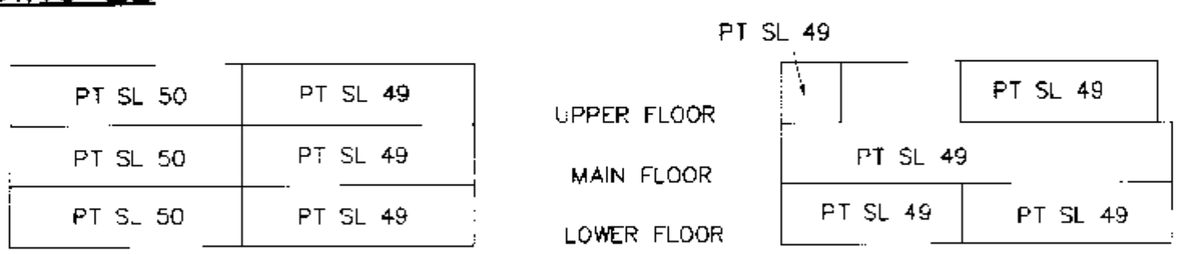

SECTION A – A

SECTION B – B

MORGAN STEWART AND COMPANY
Surveyors and Engineers
1055 Seymour St, Vancouver, B.C.

DATE SEPT. 15, 99 Richard ... B.C.L.S

FILED LMLMS3456 RCVD:1998-09-02 PRNT: 2008-08-05-13.12.50.800600

CROSS SECTIONS

PHASE 2
STRATA PLAN LMS 3456

SCALE 1:200

BUILDING 23

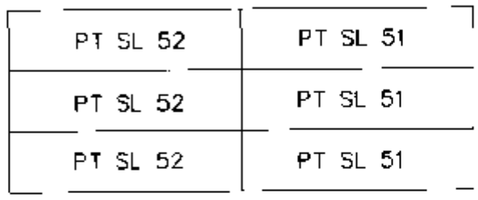

SECTION A – A

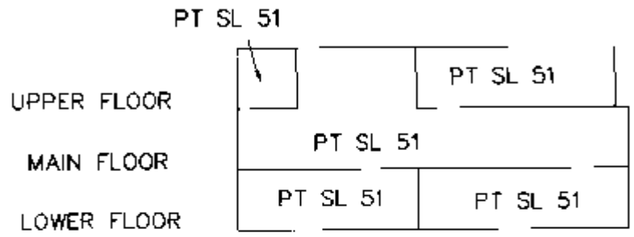

SECTION B – B

BUILDING 24

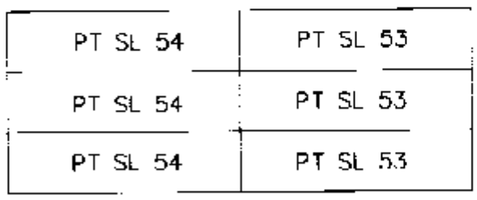

SECTION A – A

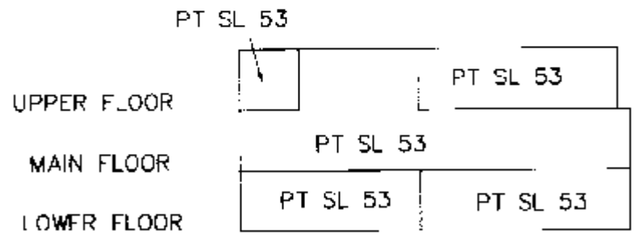

SECTION B – B

BUILDING 25

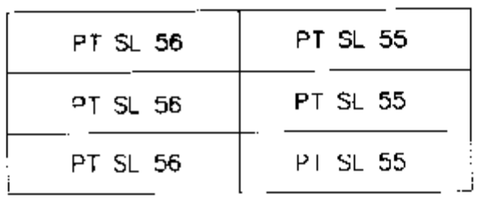

SECTION A – A

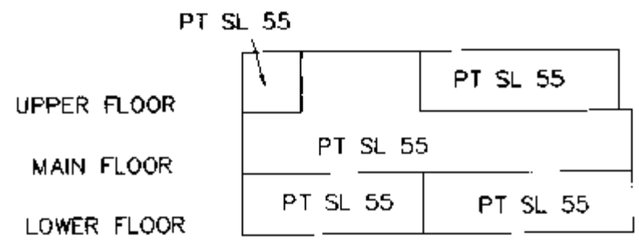

SECTION B – B

BUILDING 26

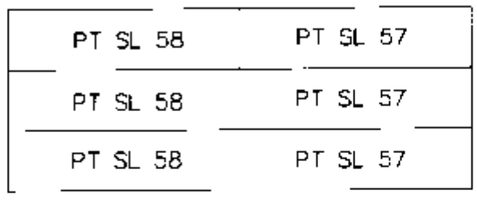

SECTION A – A

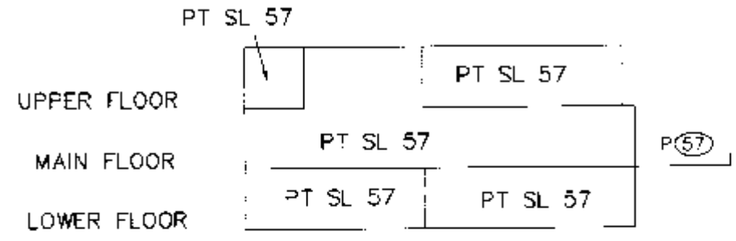

SECTION B – B

BUILDING 27

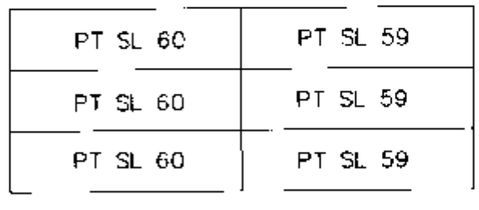

SECTION A – A

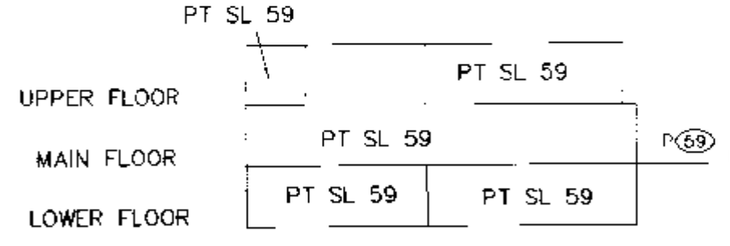

SECTION B – B

MORGAN STEWART AND COMPANY
Surveyors and Engineers
1055–Seymour St, Vancouver, B.C.

DATE SEPT.15,99'. Richard B.C.L.S.

FILED LMLMS3456 RCVD:1998-09-02 PRNT:2008-08-05-13.12.50.800600

PHASE 2
STRATA PLAN LMS 3456

BUILDING 1

SCALE 1:200

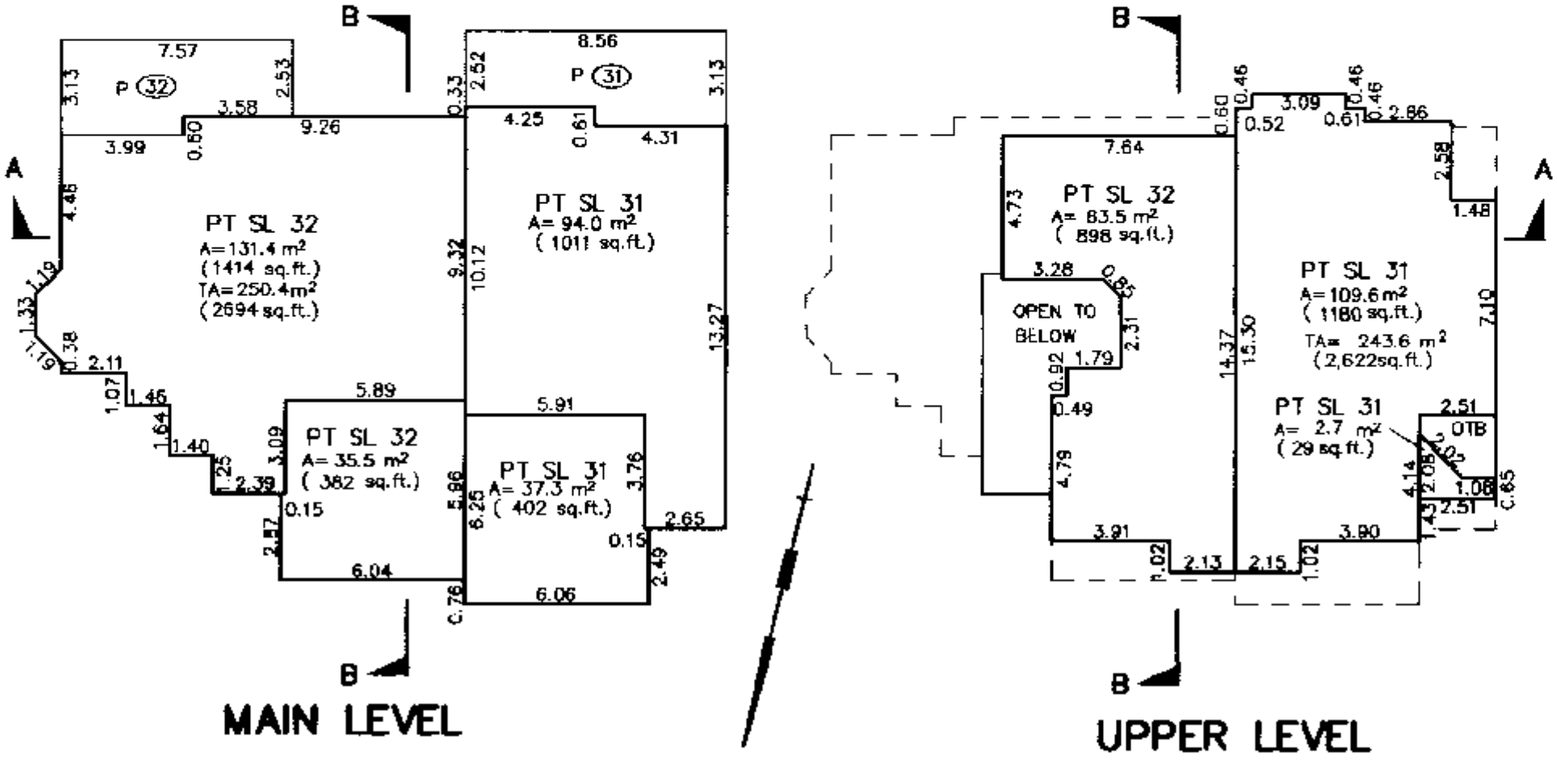

MAIN LEVEL

UPPER LEVEL

BUILDING 2

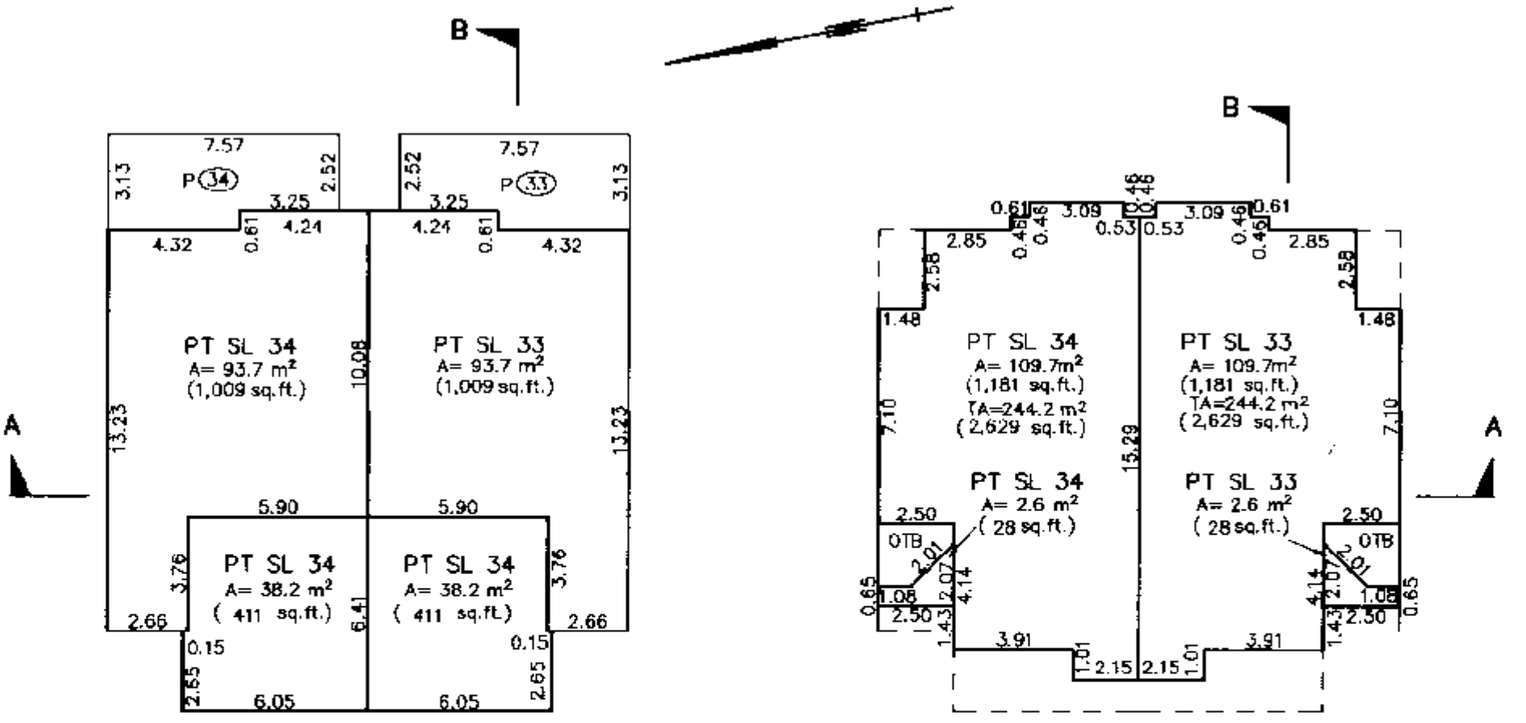

MAIN LEVEL

UPPER LEVEL

MORGAN STEWART AND COMPANY
Surveyors and Engineers
1055–Seymour St, Vancouver, B.C.

DATE SEPT. 15, 99' B.C.L.S.

FILED LMLMS3456 RCVD:1998-09-02 PRNT: 2008-08-05-13.12.50.800600

PHASE 2
STRATA PLAN LMS 3456

BUILDING 3

SCALE 1:200

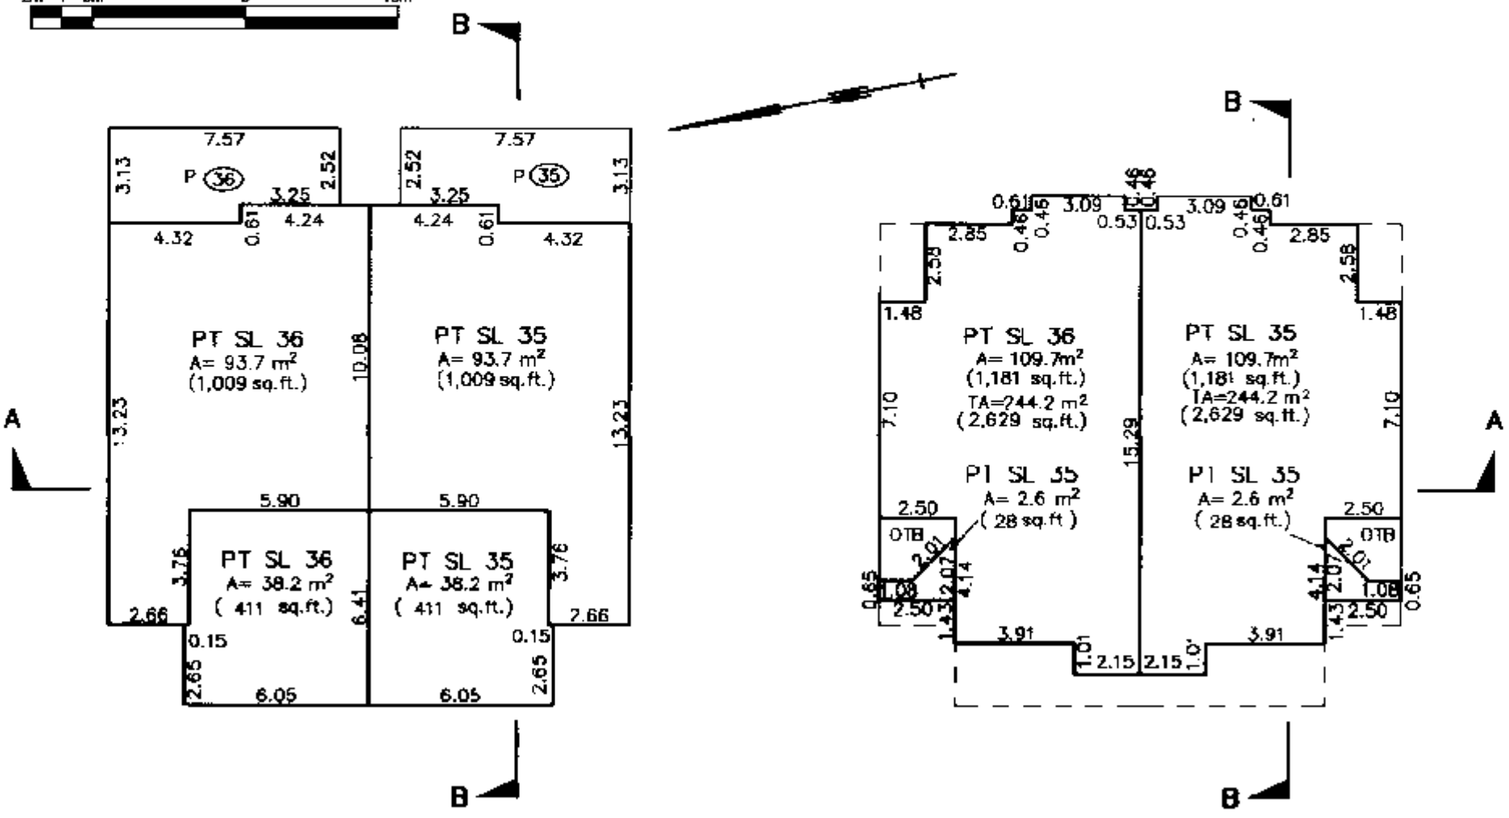

MAIN LEVEL

UPPER LEVEL

BUILDING 4

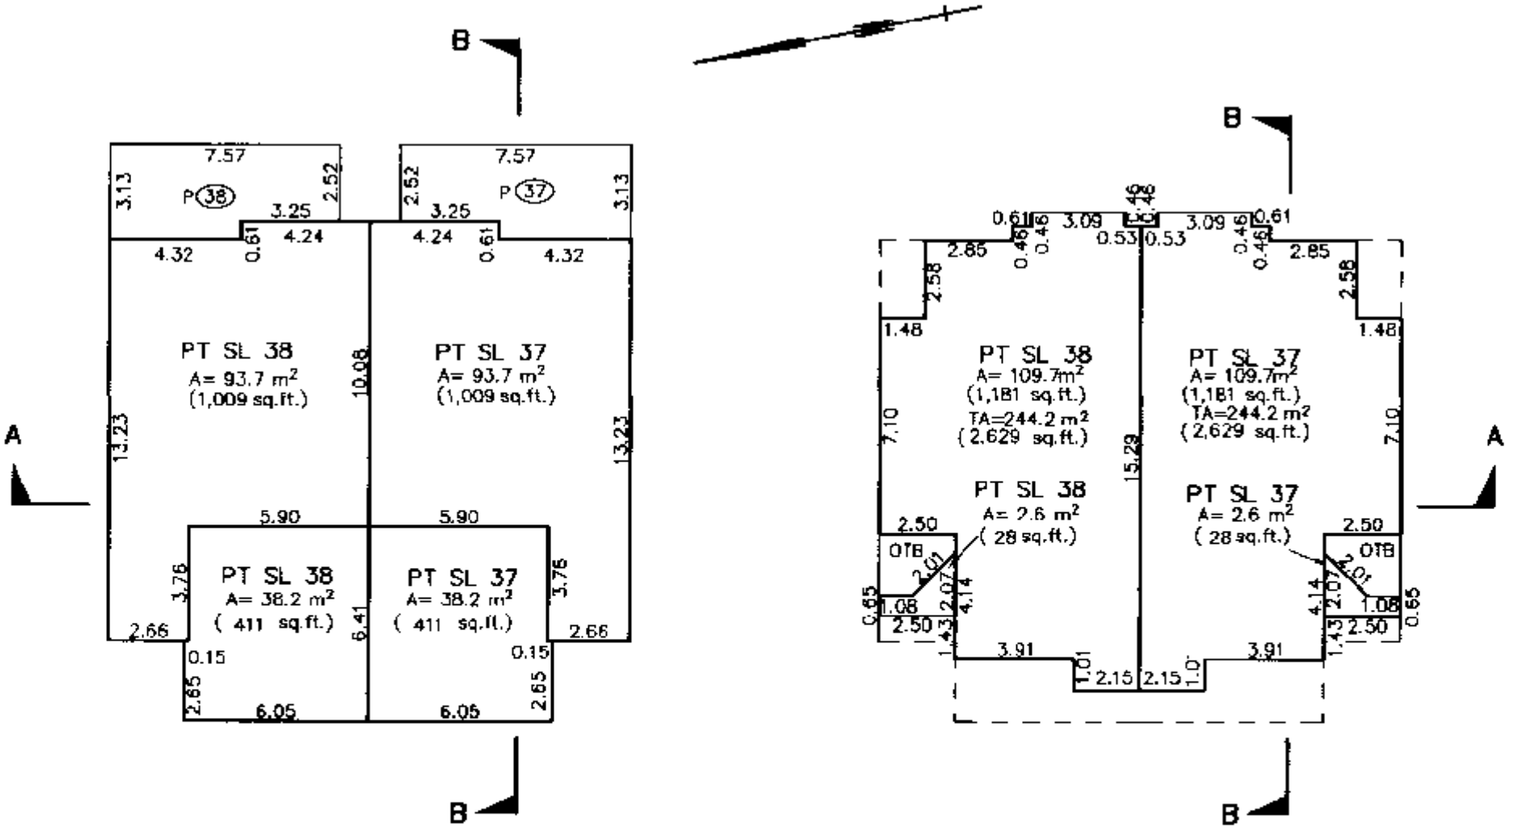

MAIN LEVEL

UPPER LEVEL

MORGAN STEWART AND COMPANY
Surveyors and Engineers
1055–Seymour St. Vancouver, B.C.

DATE SEPT. 15, 99. Richard Jr. B.C.L.S.

FILED LMLMS3456 RCVD:1998-09-02 PRNT: 2008-08-05-13.12.50.800600

PHASE 2
STRATA PLAN LMS 3456

BUILDING 5

SCALE 1:200

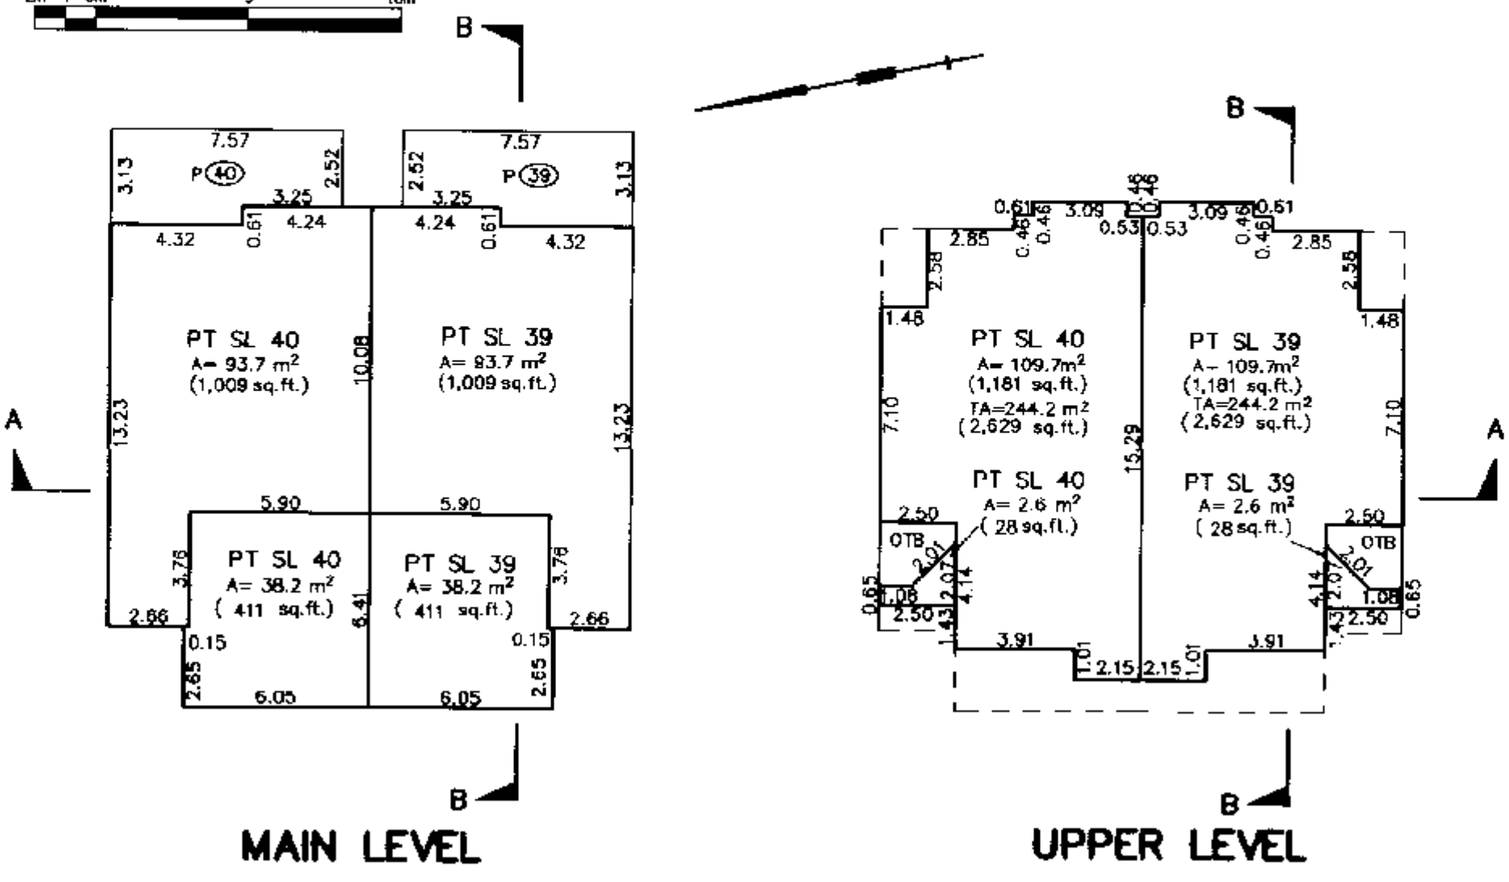

MAIN LEVEL

UPPER LEVEL

BUILDING 6

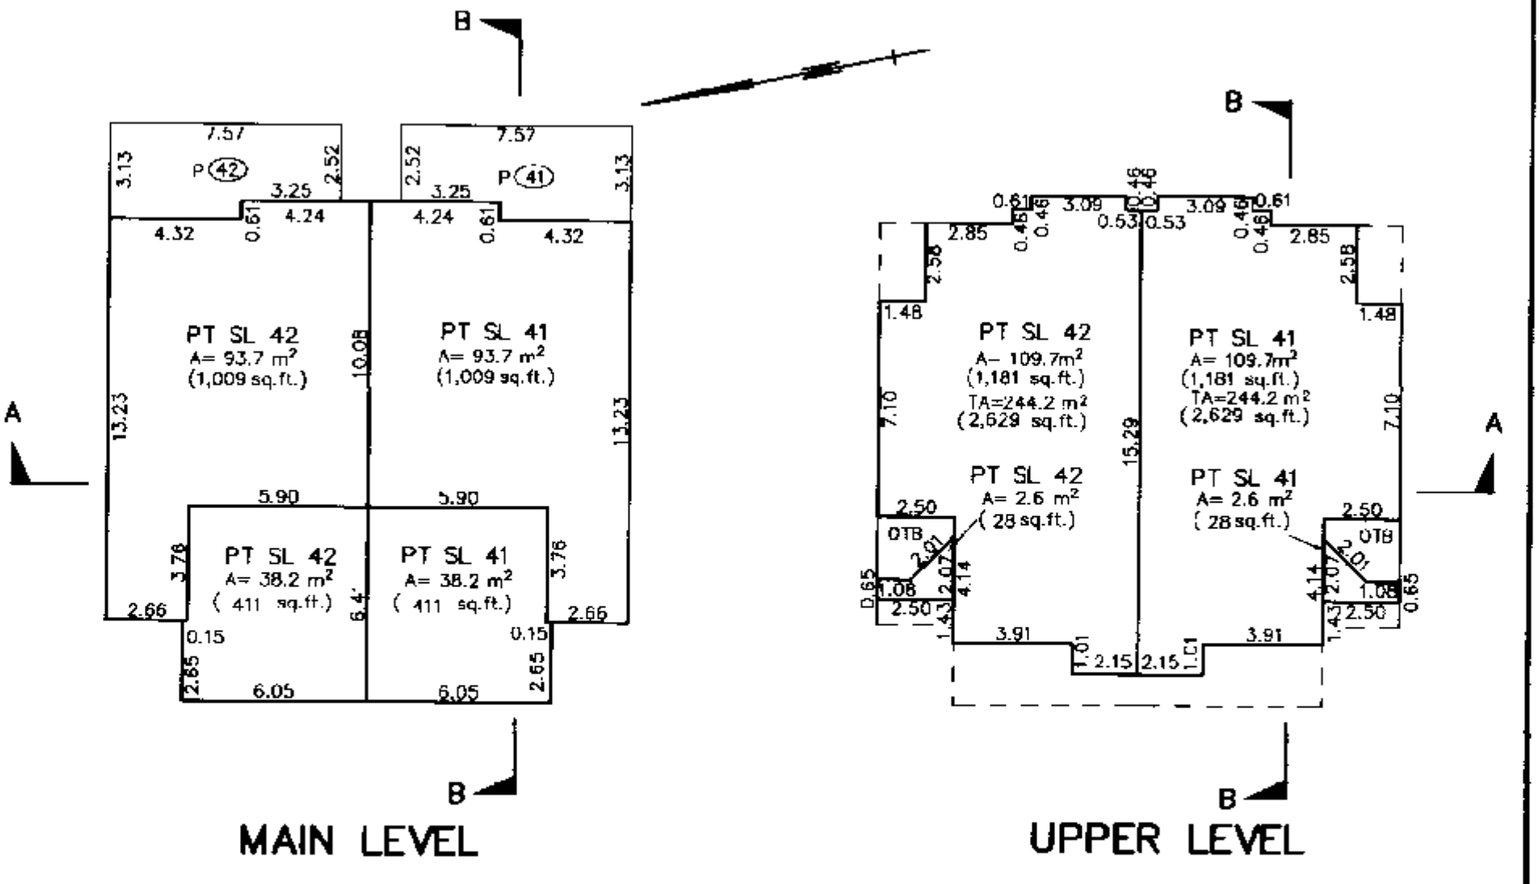

MAIN LEVEL

UPPER LEVEL

MORGAN STEWART AND COMPANY
Surveyors and Engineers
1055–Seymour St, Vancouver, B.C.

DATE SEPT. 15, 99' B.C.L.S.

ACAD: 6432ST2 DATE PLOTTED: SEPTEMBER 15, 1999. FILE: 6432–ST2

FILED LMLMS3456 RCVD:1998-09-02 PRNT: 2008-08-05-13.12.50.800600

PHASE 2

STRATA PLAN LMS 3456

BUILDING 7

SCALE 1:200

2m 1 0m 5 10m

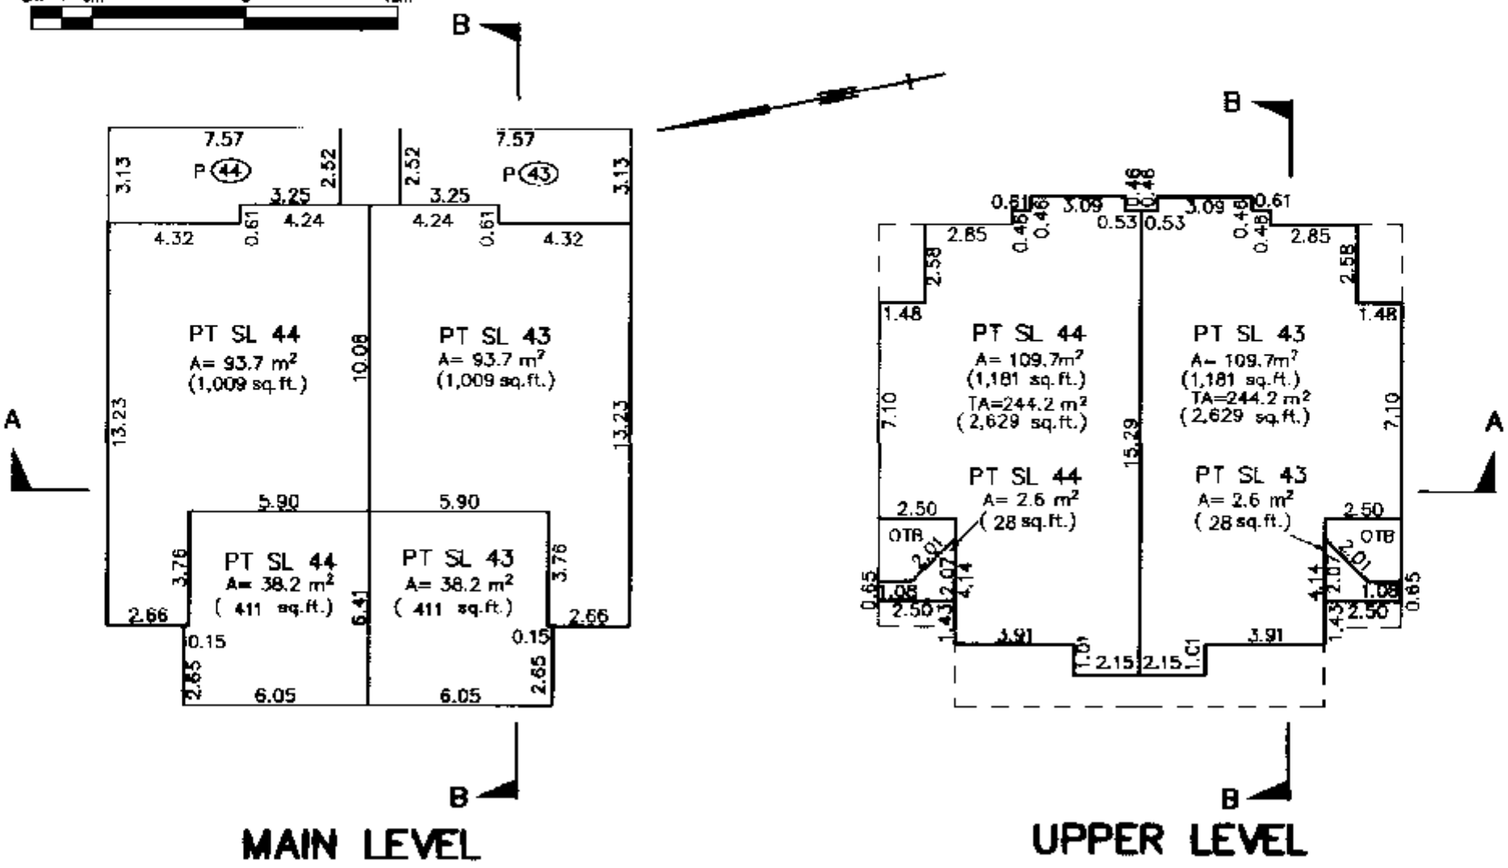

MAIN LEVEL

UPPER LEVEL

BUILDING 8

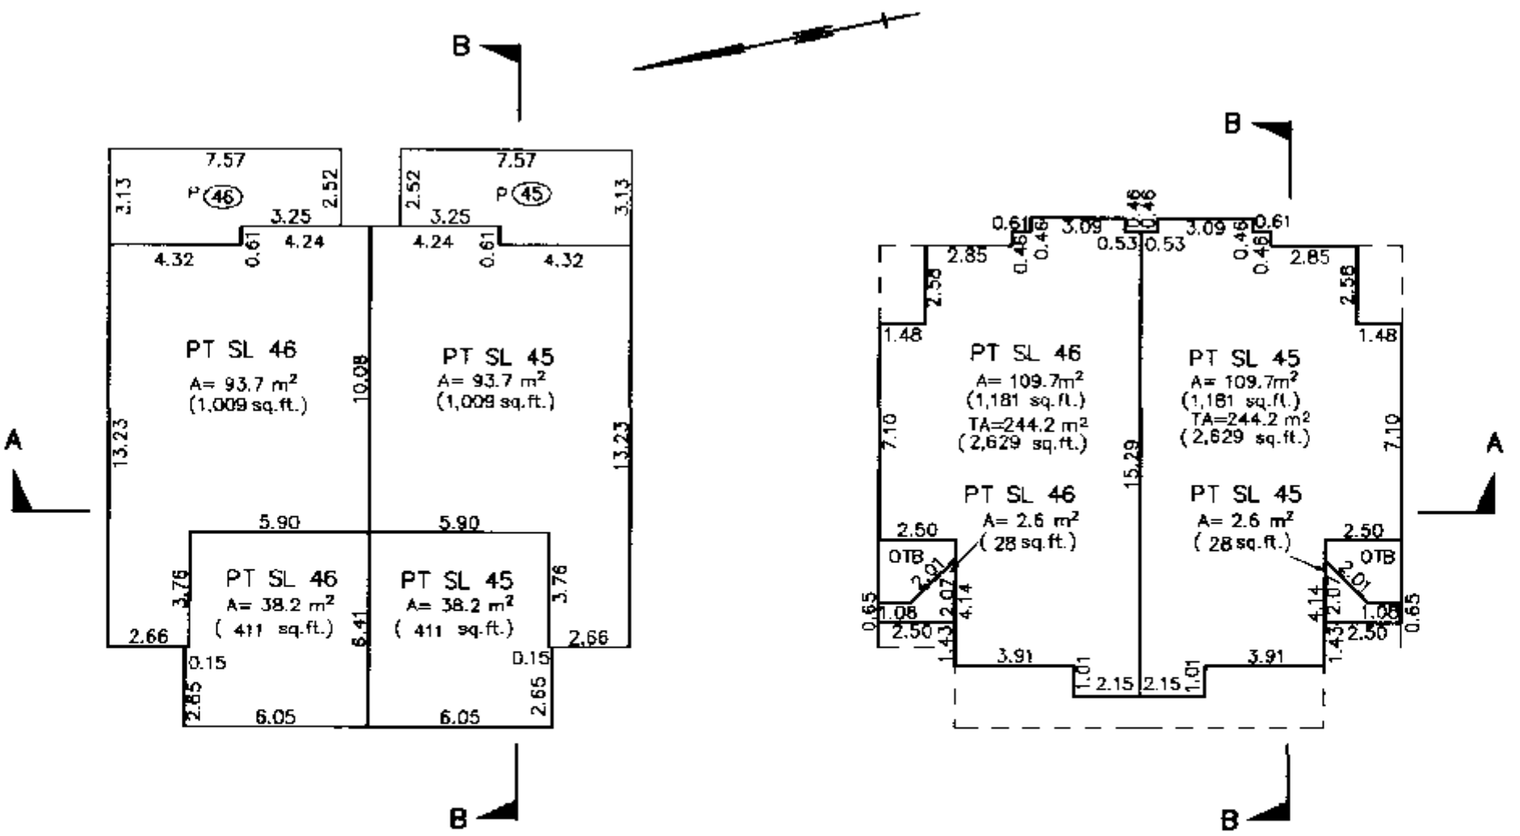

MAIN LEVEL

UPPER LEVEL

MORGAN STEWART AND COMPANY
Surveyors and Engineers
1055—Seymour St, Vancouver, B.C.

DATE Sept. 15, 99' Richard Jr B.C.L.S.

FILED LMLMS3456 RCVD:1998-09-02 PRNT: 2008-08-05-13.12.50.800600

PHASE 2
STRATA PLAN LMS 3456

BUILDING 9

SCALE 1:200

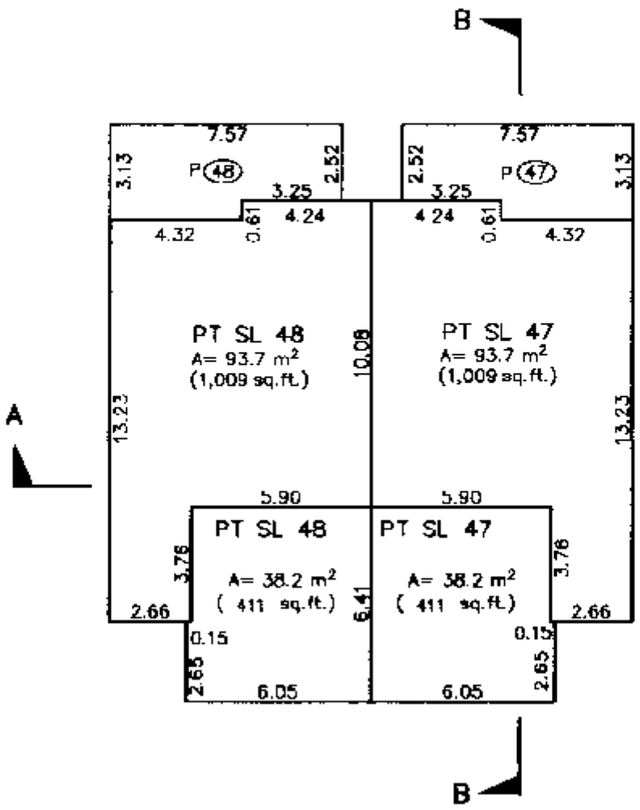

MAIN LEVEL

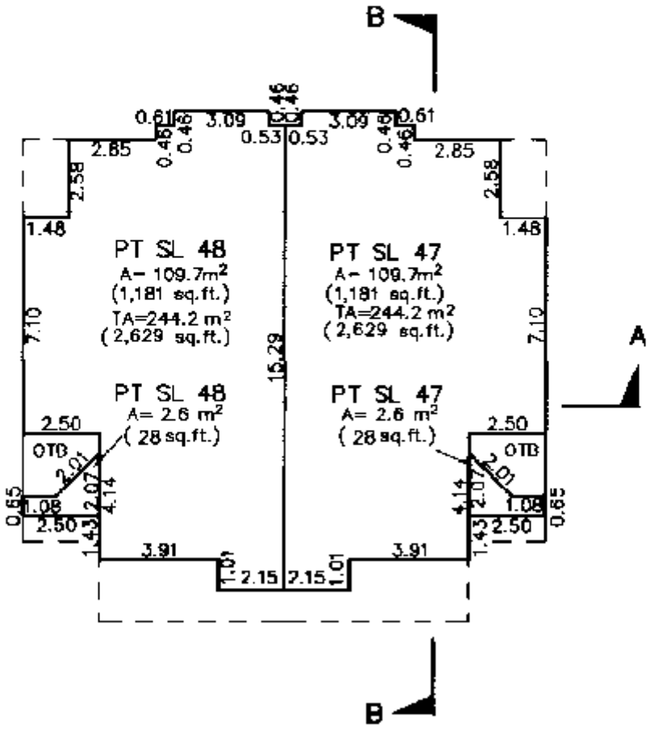

UPPER LEVEL

BUILDING 22

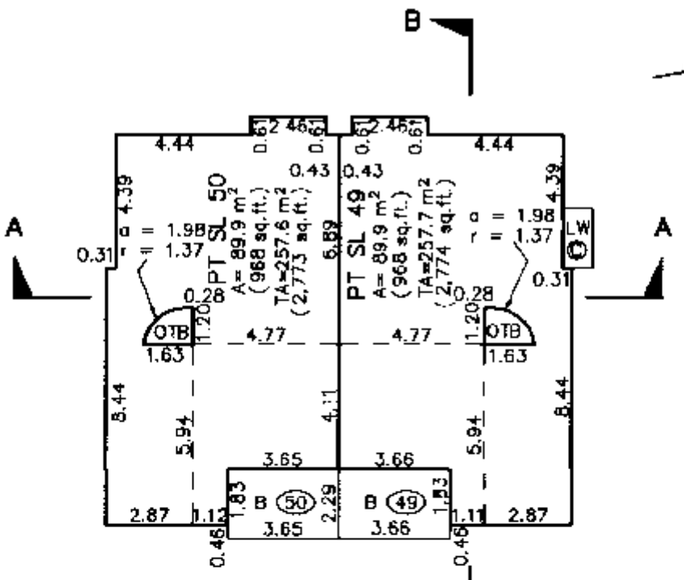

MAIN LEVEL

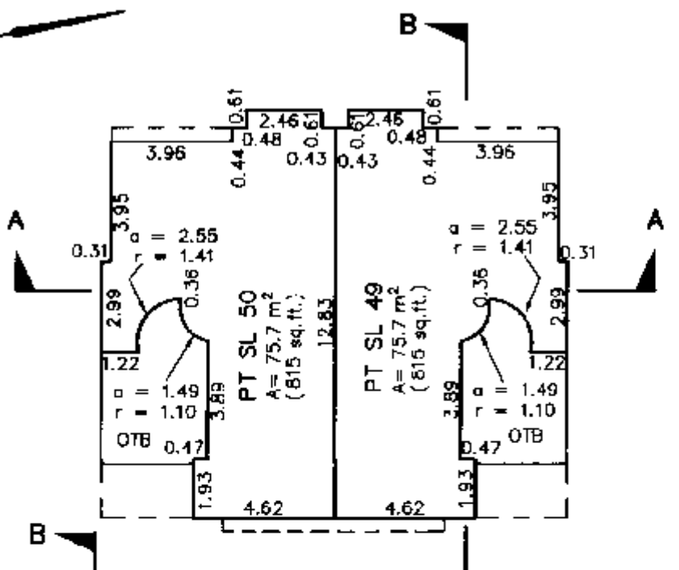

UPPER LEVEL

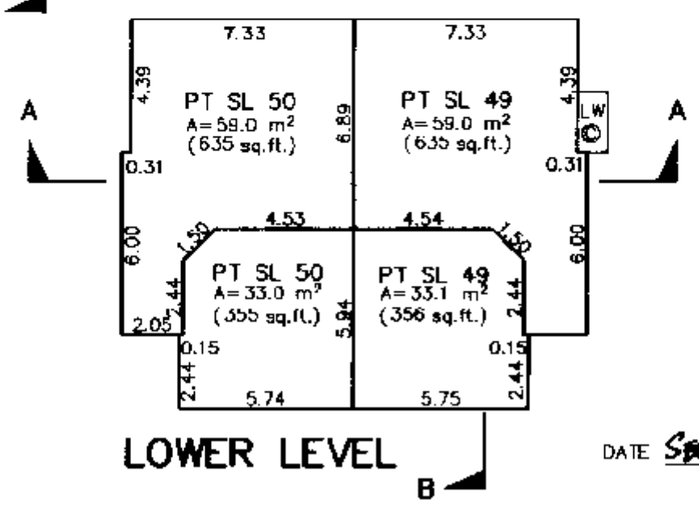

LOWER LEVEL

MORGAN STEWART AND COMPANY
Surveyors and Engineers
1055-Seymour St, Vancouver, B.C.

DATE Sept 15, 99 Richard Jr B.C.L.S.

FILED LMLMS3456 RCVD:1998-09-02 PRNT: 2008-08-05-13.12.50.800600

BUILDING 23

SCALE 1:200

2m 1 0m 5 10m

PHASE 2

STRATA PLAN LMS 3456

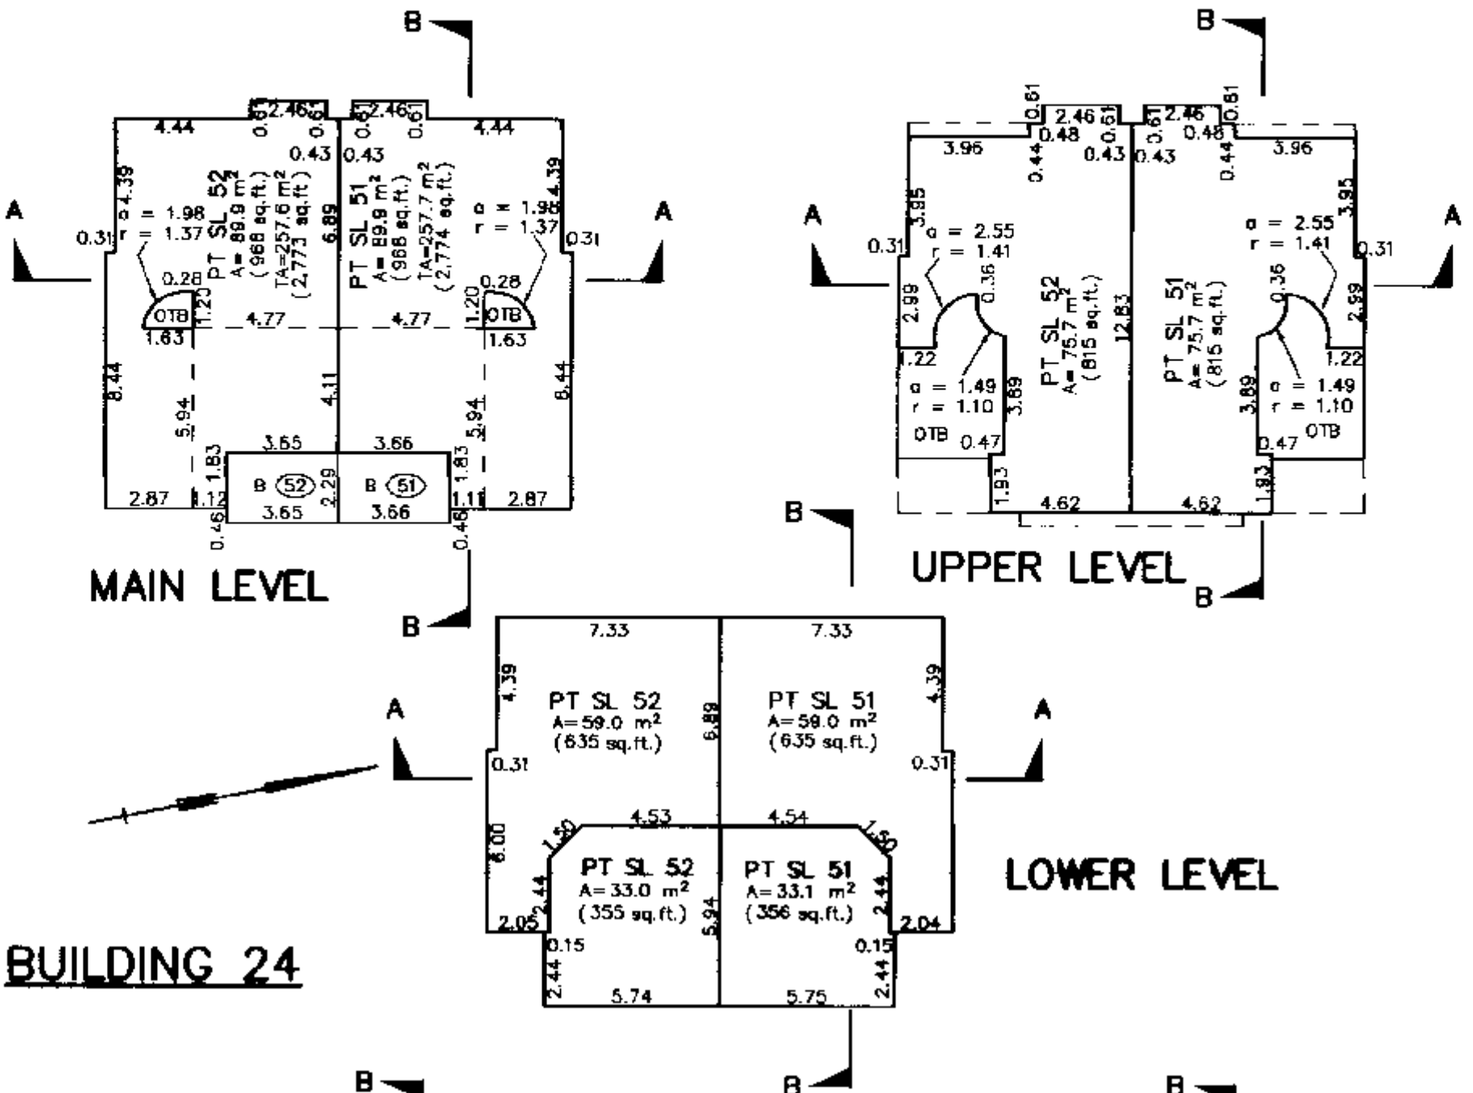

BUILDING 24

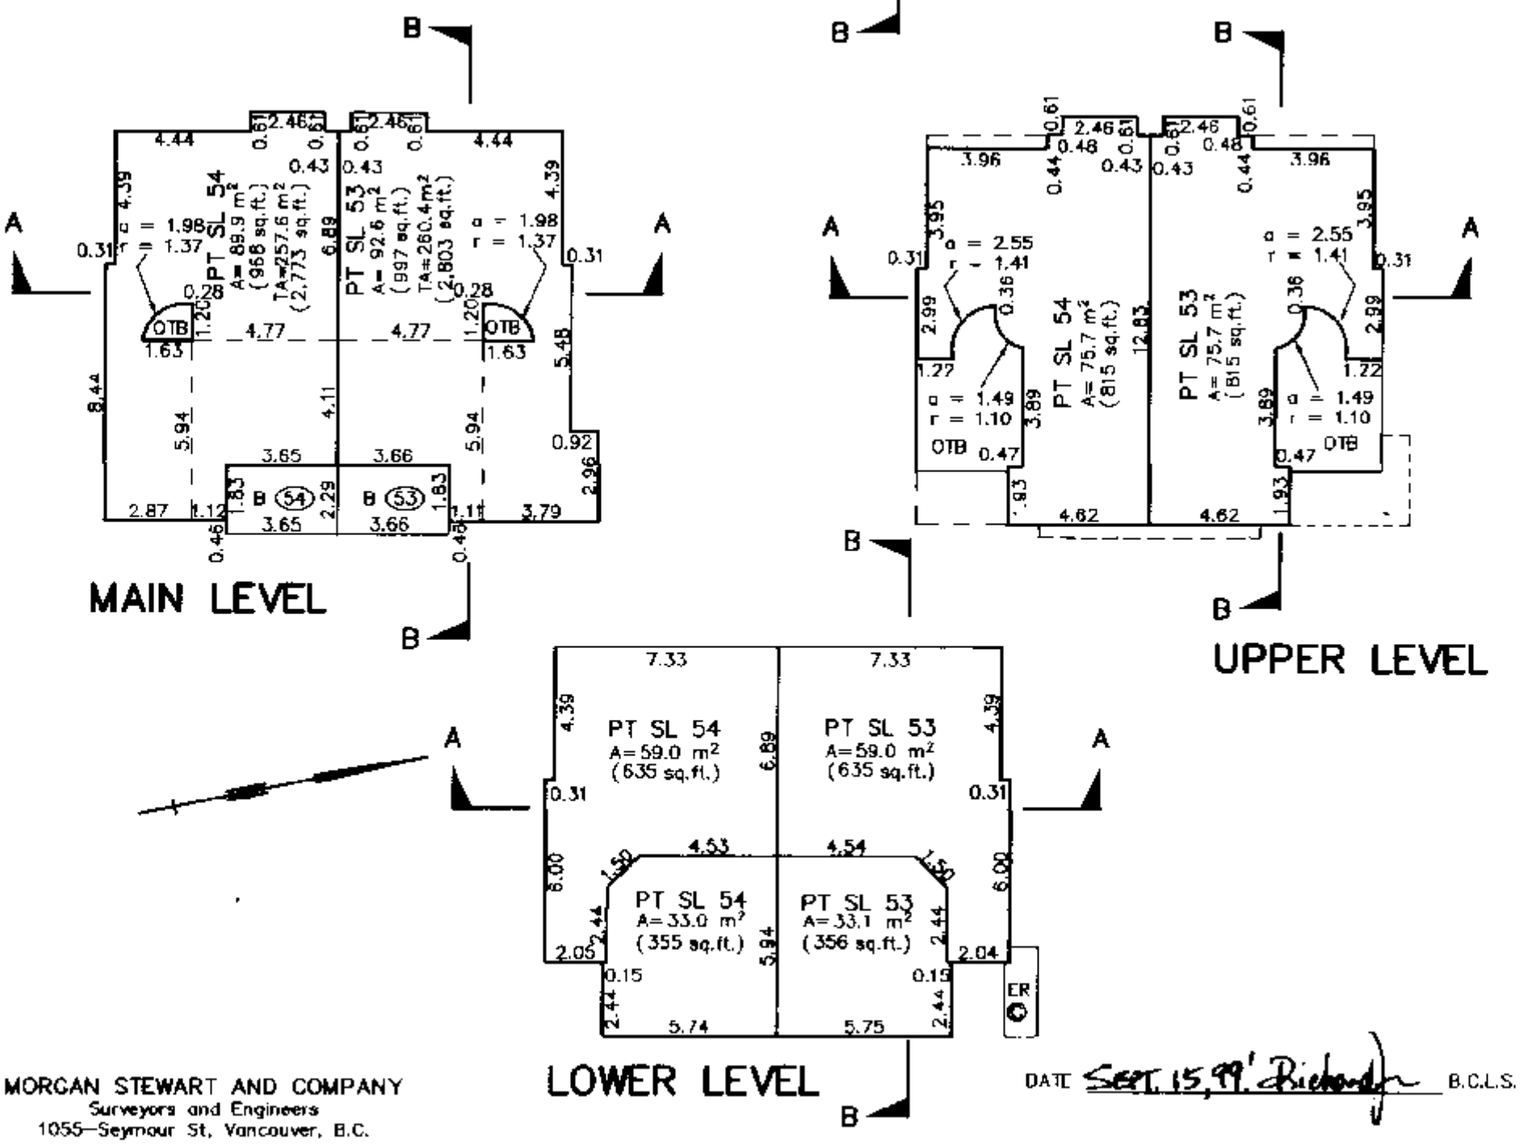

MORGAN STEWART AND COMPANY
Surveyors and Engineers
1055–Seymour St, Vancouver, B.C.

DATE Sept. 15, 99' Richard B.C.L.S.

FILED LMS3456 RCVD:1999-09-02 PRNT: 2008-08-05-13.12.50.800600

BUILDING 25

SCALE 1:200

2m 1 0m 5 10m

PHASE 2
STRATA PLAN LMS 3456

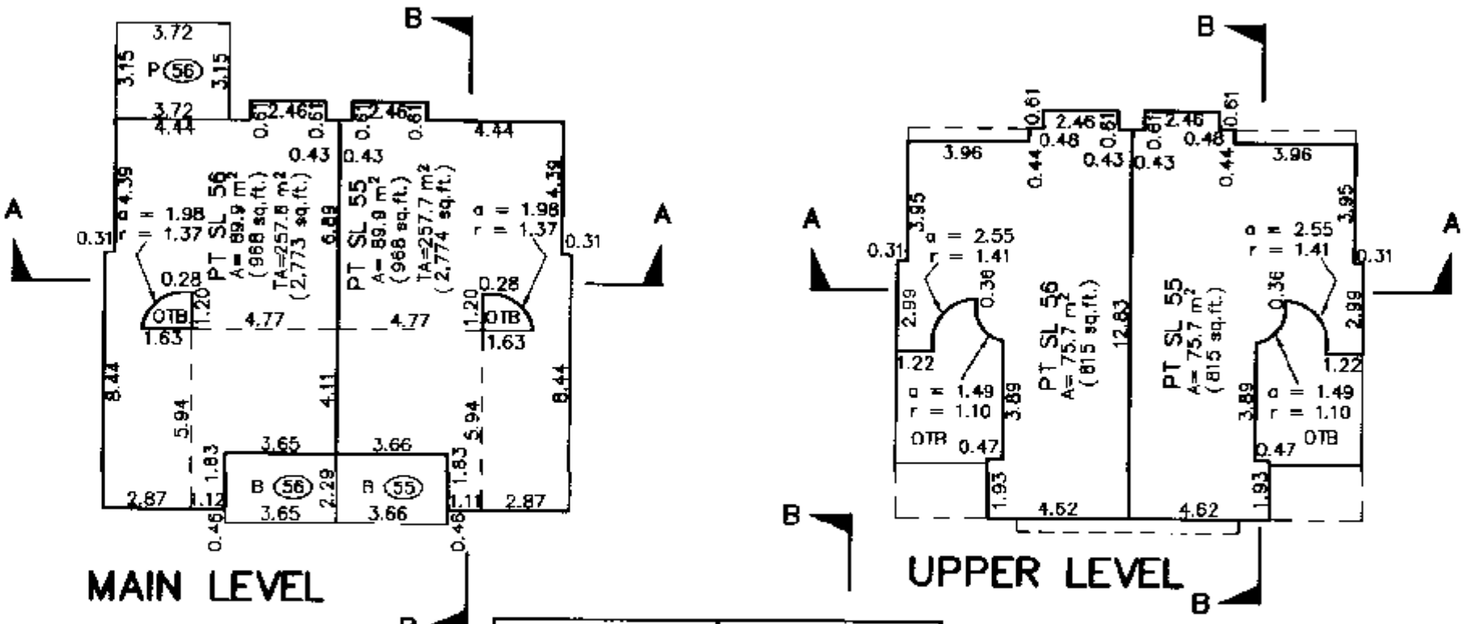

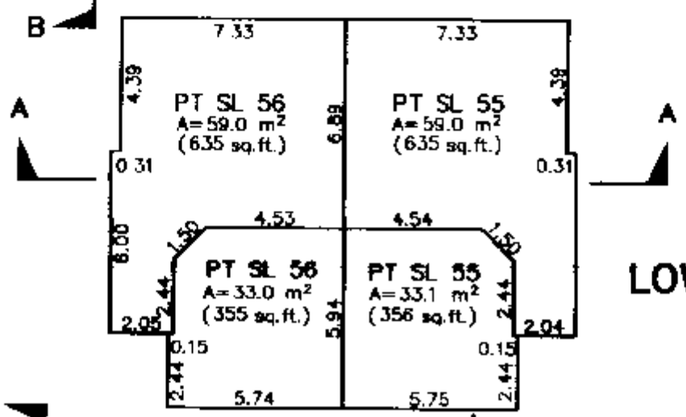

BUILDING 26

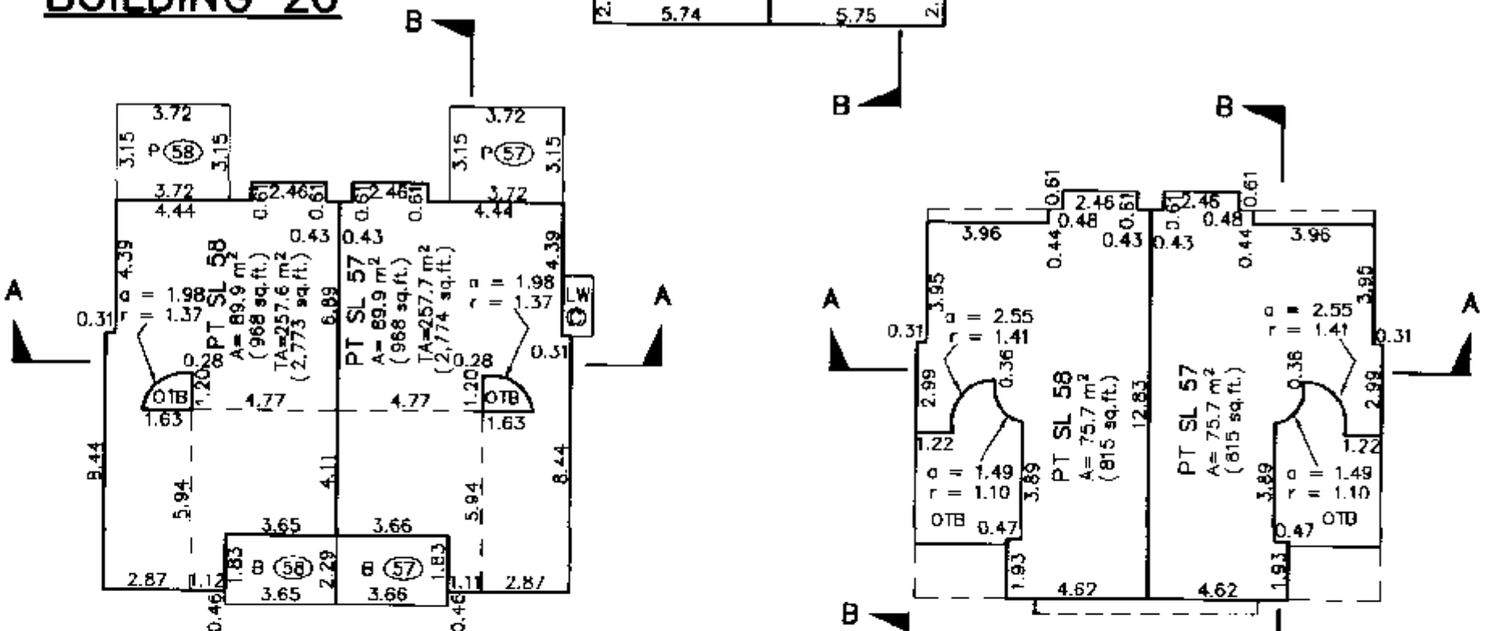

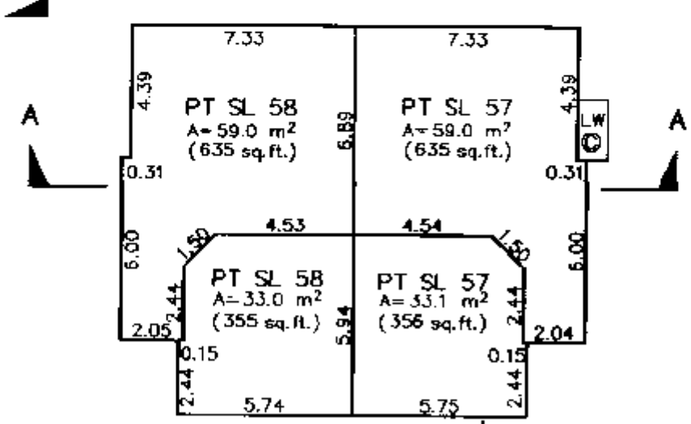

MORGAN STEWART AND COMPANY
Surveyors and Engineers
1055–Seymour St, Vancouver, B.C.

DATE Sept. 15, 99. B.C.L.S.

ACAD: 6432ST2 DATE PLOTTED: SEPTEMBER 15, 1999. FILE: 6432–ST2

FILED LMLMS3456 RCVD:1998-09-02 PRNT: 2008-08-05-13.12.50.800600

PHASE 2
STRATA PLAN LMS 3456

BUILDING 27

SCALE 1:200

2m 1 0m 5 10m

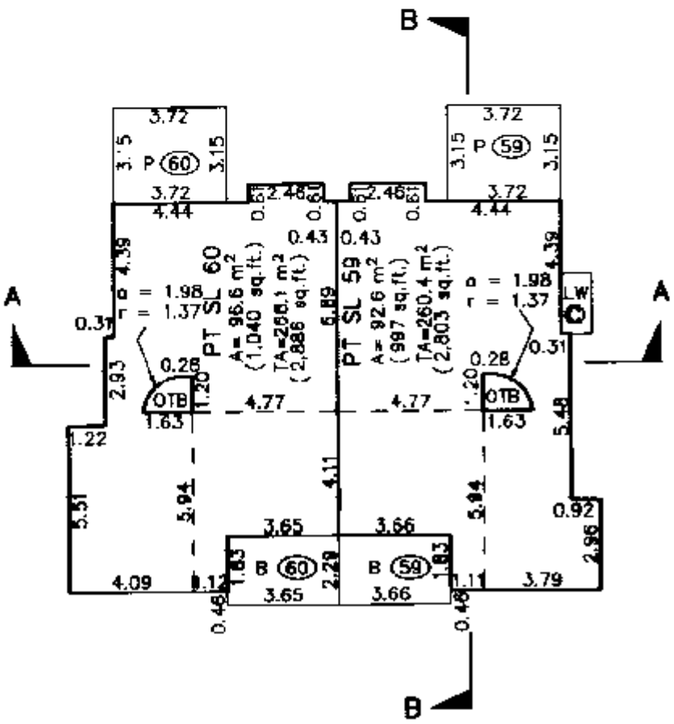

MAIN LEVEL

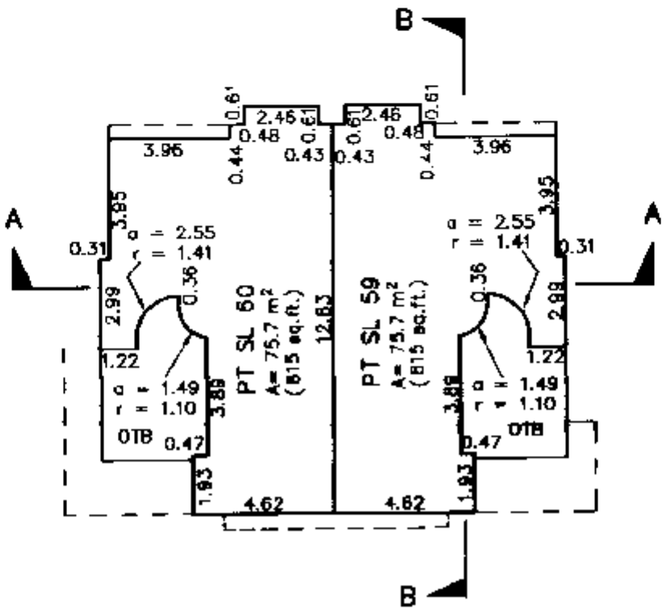

UPPER LEVEL

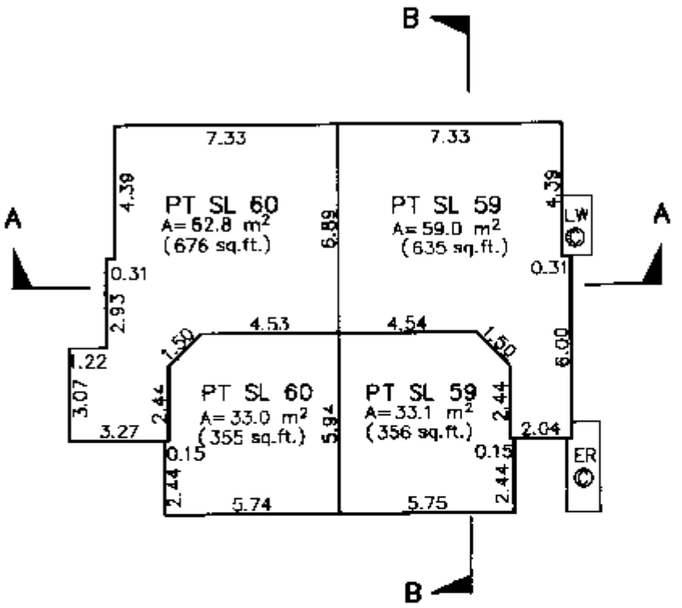

LOWER LEVEL

MORGAN STEWART AND COMPANY
Surveyors and Engineers
1055–Seymour St, Vancouver, B.C.

DATE SEPT. 15, 99'. _____ B.C.L.S.

ACAD: 6432ST2 DATE PLOTTED: SEPTEMBER 15, 1999. FILE: 6432–ST2

FILED LMLMS3456 RCVD:1998-09-02 PRNT: 2008-08-05-13.12.50.800600