STRATA PLAN OF A PORTION OF LOT 1, DISTRICT LOT 311, GROUP 2, NEW WESTMINSTER DISTRICT, PLAN BCP1721

B.C.G.S. 92G.017

STRATA PLAN BCS 465 PHASE 1

FOR BUILDING LOCATION SEE SHEET 2
FOR BUILDING DIMENSIONS SEE SHEETS 3 & 4

0 5 10 20 30 40 50

SCALE 1 : 750
ALL DISTANCES ARE IN METRES

▲ INDICATES CONTROL MONUMENT FOUND
● INDICATES STANDARD IRON POST FOUND

GRID BEARINGS ARE DERIVED FROM OBSERVATIONS BETWEEN CONTROL MONUMENTS 88H-4509 AND 85H-0951, INTEGRATED SURVEY AREA #41, TOWNSHIP OF LANGLEY

DISTANCES SHOWN ARE GROUND LEVEL MEASURED DISTANCES. PRIOR TO COMPUTATION OF U.T.M. CO-ORDINATES MULTIPLY BY THE MEAN COMBINED FACTOR 0.9996073 (NAD 83 C.S.R.S.).

SL	DENOTES STRATA LOT
Y	DENOTES YARD (LCP)
PS	DENOTES PARKING SPACE (LCP)
W	DENOTES WINDOW WELL (LCP)
D	DENOTES DECK AREA (LCP)
P	DENOTES PATIO AREA (LCP)
©	DENOTES COMMON PROPERTY
(LCP)	DENOTES LIMITED COMMON PROPERTY

AREAS INDICATED AS D, P, W, Y AND PS ARE LIMITED COMMON PROPERTY APPURTENANT TO THE STRATA LOT INDICATED.
i.e. D-1, P-5, W-1, Y-1 OR PS-1

GARAGES DENOTED AS G, ARE PART OF THE STRATA LOT AND ARE INCLUDED IN THE STRATA LOT AREA, BUT NOT INCLUDED IN THE UNIT ENTITLEMENT.

TOTAL AREA SHOWN ON UNIT PLANS DO NOT INCLUDE LIMITED COMMON PROPERTY.

LIMITED COMMON PROPERTY IS NOT INCLUDED IN THE UNIT ENTITLEMENT.

CANTILEVERED WINDOWS ARE PART OF THE STRATA LOT BUT NOT INCLUDED IN THE UNIT ENTITLEMENT.

MURRAY & ASSOCIATES
201-12448 82nd AVENUE
SURREY, B.C.
V3W 3E9
(604) 597-9189

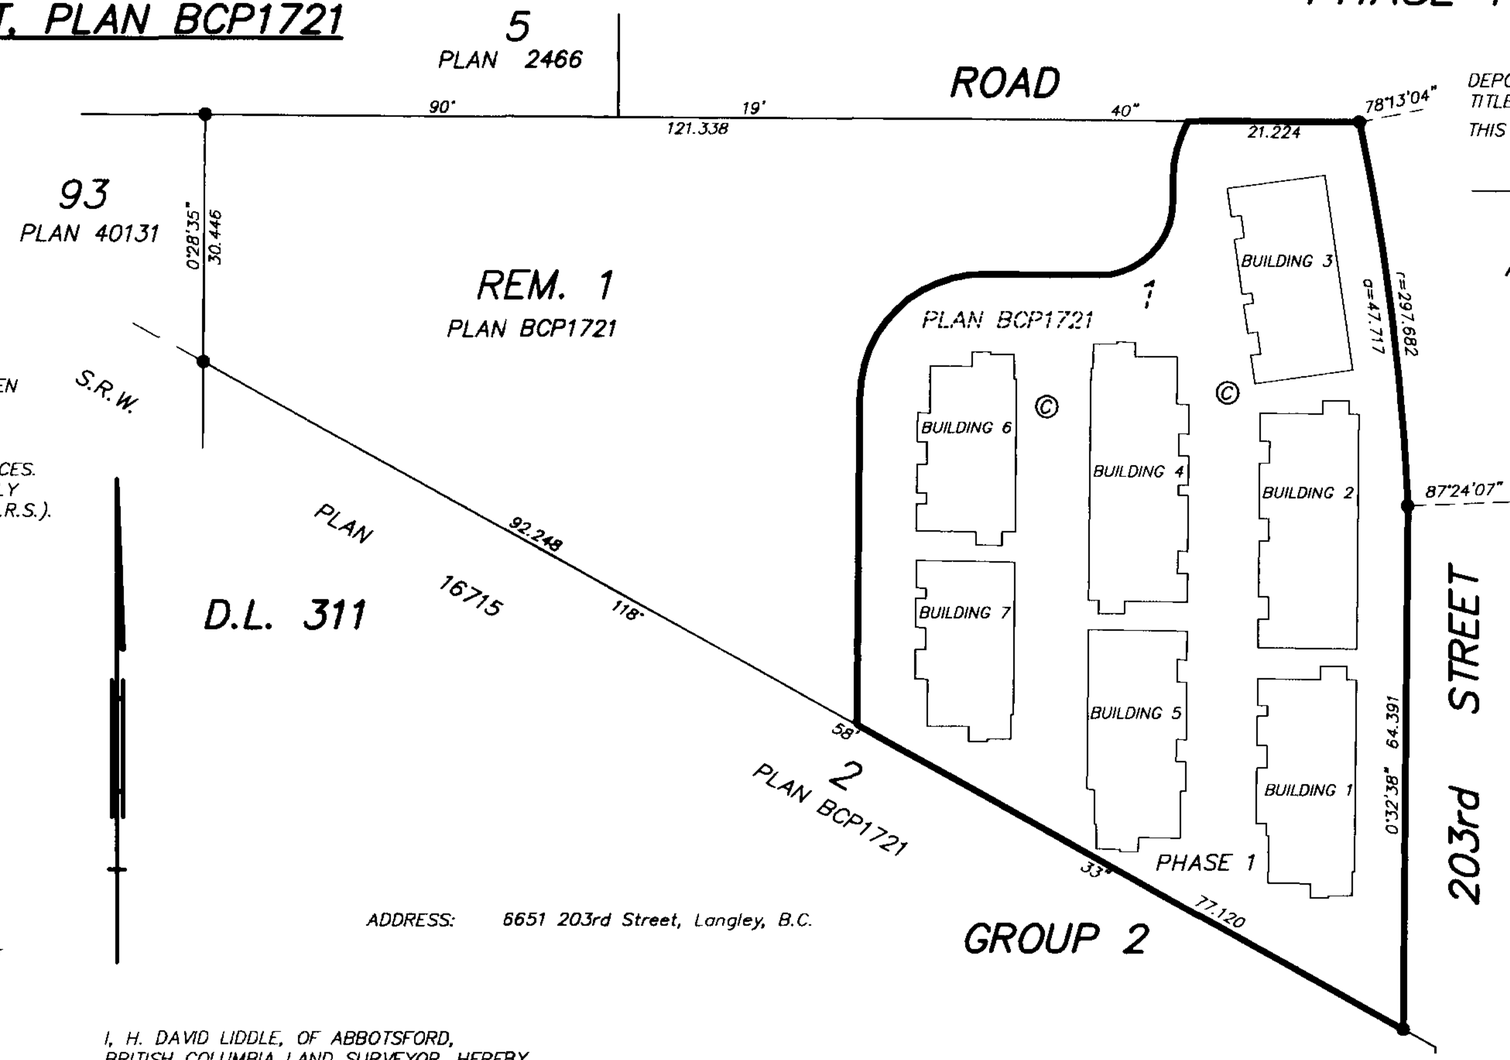

ADDRESS: 6651 203rd Street, Langley, B.C.

DEPOSITED AND REGISTERED IN THE LAND TITLE OFFICE AT NEW WESTMINSTER B.C.
THIS 14 DAY OF AUG 2003

B. Bigras /CP
DEPUTY REGISTRAR

BV318553 /587

I, H. DAVID LIDDLE, OF ABBOTSFORD, BRITISH COLUMBIA LAND SURVEYOR, HEREBY CERTIFY THAT THE BUILDINGS SHOWN ON THIS STRATA PLAN HAVE NOT, AS OF THE 26th DAY OF JUNE , 2003, BEEN PREVIOUSLY OCCUPIED.

H. David Liddle B. C. L. S.

I, H. DAVID LIDDLE, OF ABBOTSFORD, BRITISH COLUMBIA LAND SURVEYOR, HEREBY CERTIFY THAT THE BUILDINGS SHOWN ON THIS STRATA PLAN ARE WITHIN THE EXTERNAL BOUNDARIES OF THE LAND THAT IS THE SUBJECT OF THE STRATA PLAN.

26th DAY OF JUNE , 2003.

H. David Liddle C. L. S.

I , H. DAVID LIDDLE , A BRITISH COLUMBIA LAND SURVEYOR OF ABBOTSFORD , IN BRITISH COLUMBIA , CERTIFY THAT I WAS PRESENT AT AND PERSONALLY SUPERINTENDED THE SURVEY REPRESENTED BY THIS PLAN, AND THAT THE SURVEY AND PLAN ARE CORRECT . THE SURVEY WAS COMPLETED ON THE 27th DAY OF JUNE , 2003.

THE PLAN WAS COMPLETED AND CHECKED, AND THE CHECKLIST FILED UNDER # 2701
ON THE 27th DAY OF JUNE , 2003.

H. David Liddle B. C. L. S.

THIS PLAN LIES WITHIN THE GREATER VANCOUVER REGIONAL DISTRICT (TOWNSHIP OF LANGLEY)

FILE 8886-ph1-title

BUILDING LOCATIONS

STRATA PLAN BCS 465
PHASE 1

0 5 10 20 30 40 50

SCALE 1 : 750
ALL DISTANCES ARE IN METRES

INDICATES CONTROL MONUMENT FOUND
INDICATES STANDARD IRON POST FOUND

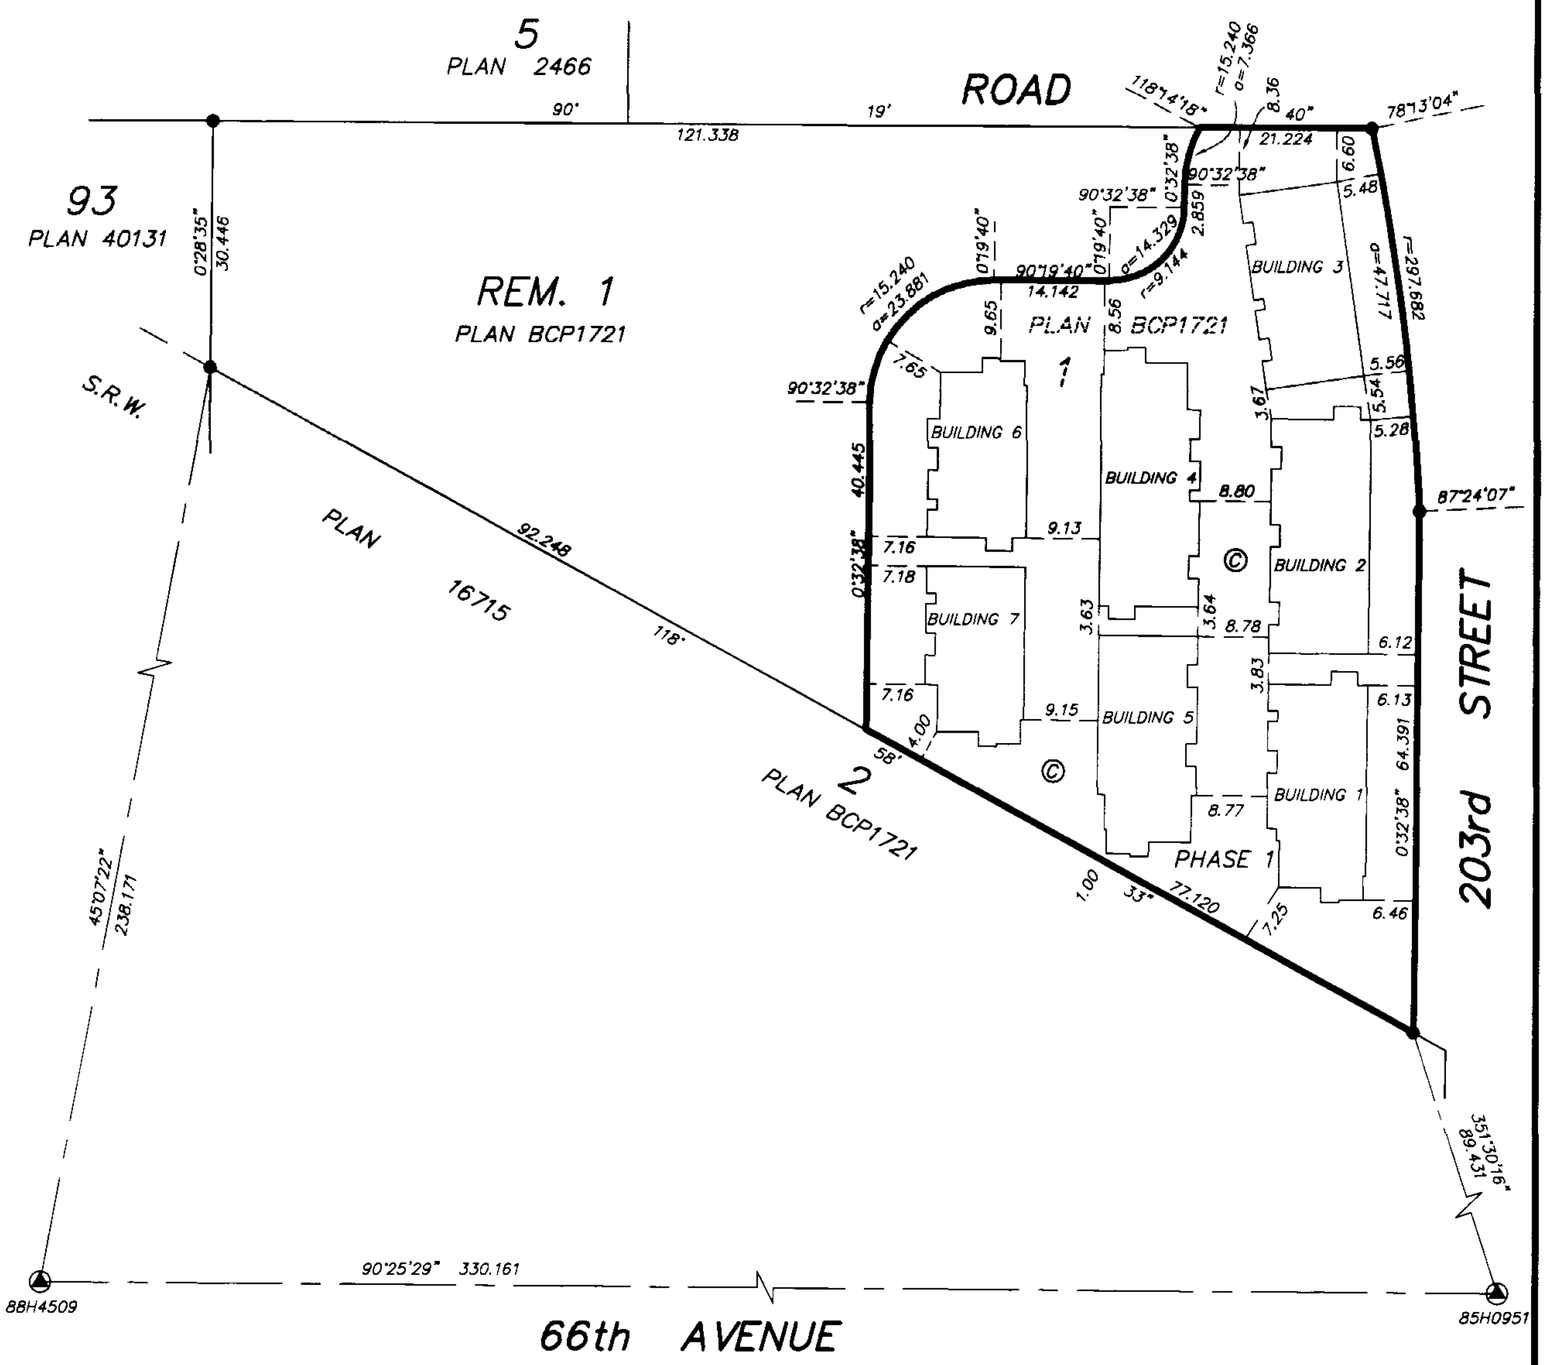

MURRAY & ASSOCIATES
201–12448 82nd AVENUE
SURREY, B.C.
V3W 3E9
(604) 597–9189

B. C. L. S.

JUNE 27, 2003

FILE 8886–ph1–loc

FILED NMBCS465 W49986 2007-01-22-12.48.14.094915

BUILDING DIMENSIONS FOR LOCATION PLAN

STRATA PLAN BCS 465
PHASE 1

DIMENSIONS ARE TO OUTSIDE OF CONCRETE FOUNDATION WALLS

BUILDING 5

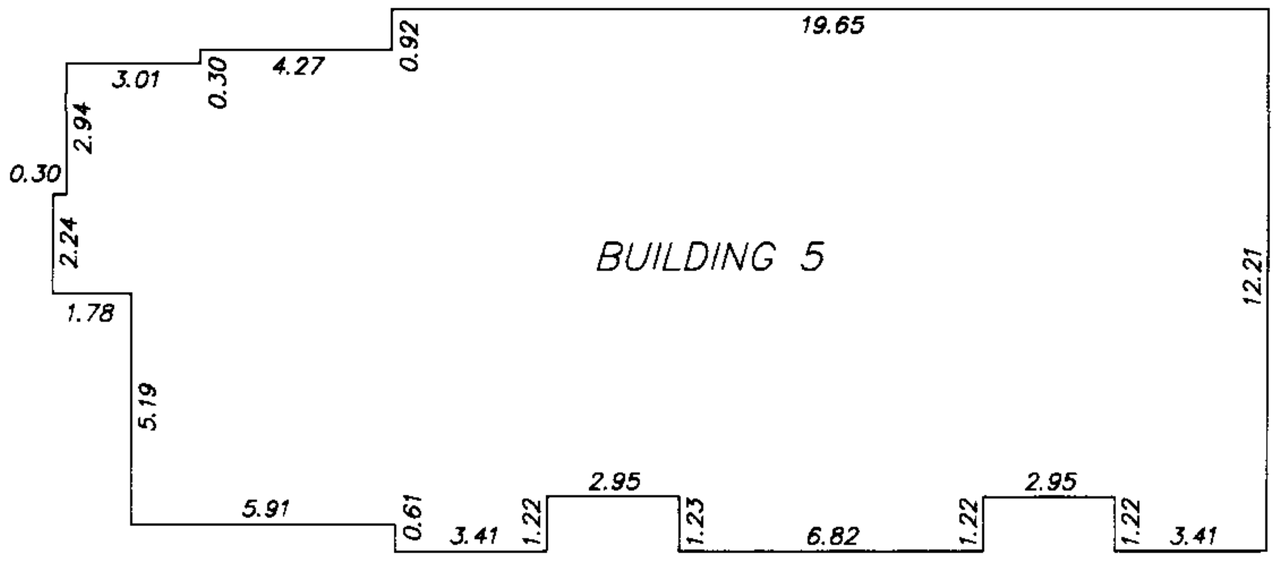

BUILDING 6

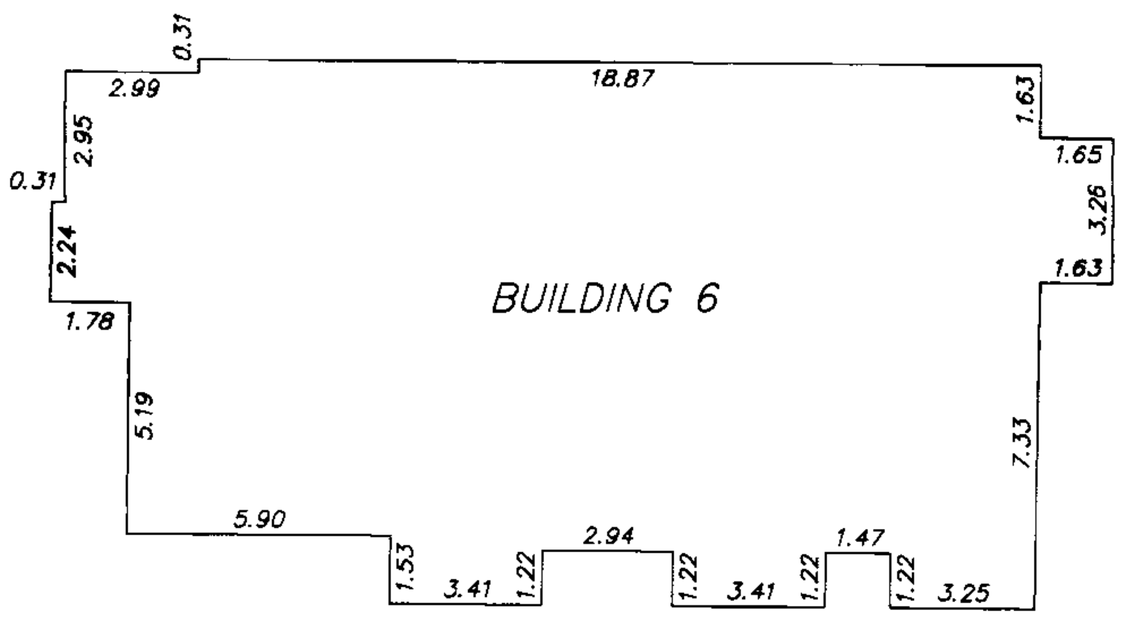

BUILDING 7

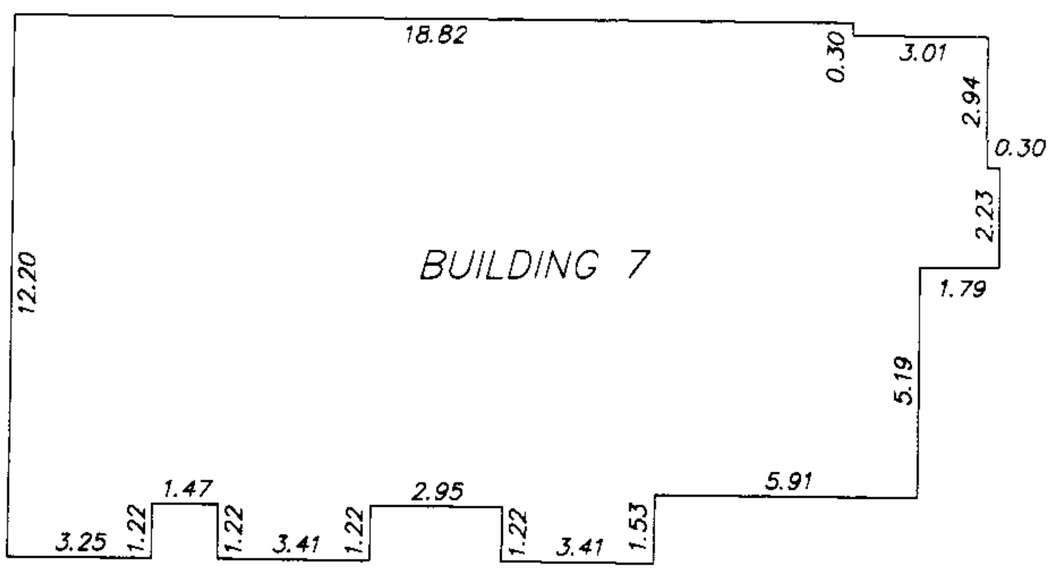

MURRAY & ASSOCIATES
201–12448 82nd AVENUE
SURREY, B.C.
V3W 3E9
(604) 597–9189

B.C.L.S.
JUNE 27, 2003

FILE 8886–ph1–dim2

FILED NWBCS465 W49986 2007-01-22-12.48.14.094915

BUILDING DIMENSIONS FOR LOCATION PLAN

STRATA PLAN BCS 465
PHASE 1

DIMENSIONS ARE TO OUTSIDE OF CONCRETE FOUNDATION WALLS

BUILDING 1

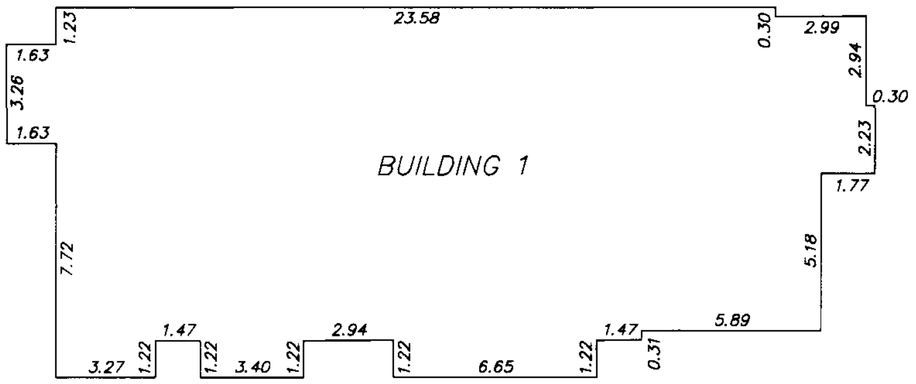

BUILDING 2

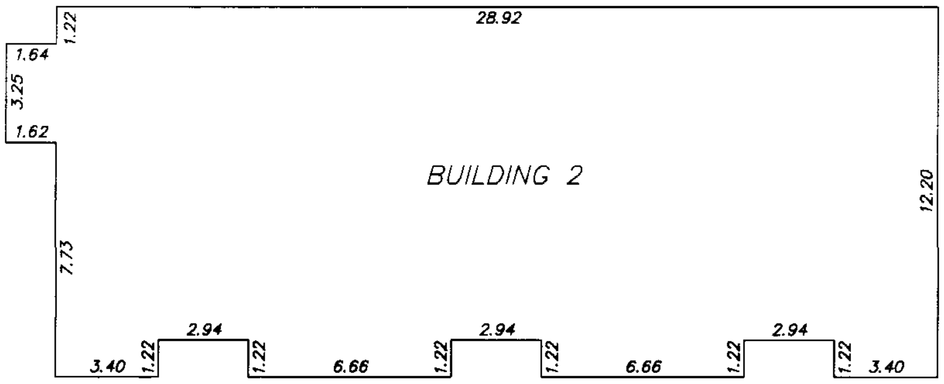

BUILDING 3

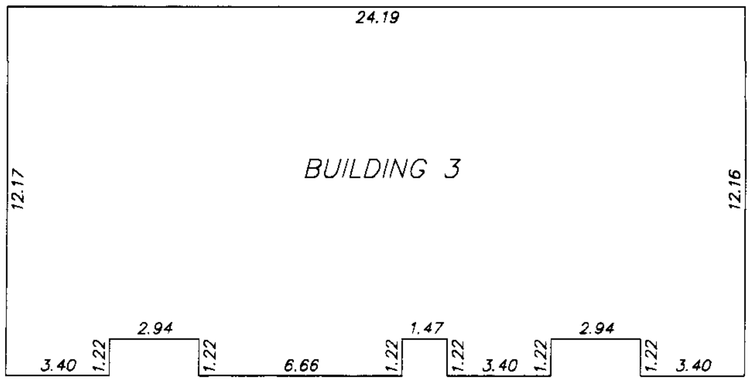

BUILDING 4

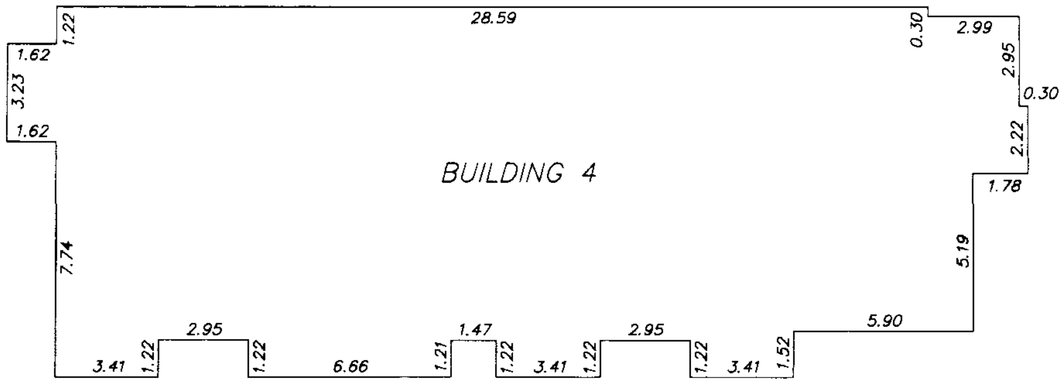

MURRAY & ASSOCIATES
201–12448 82nd AVENUE
SURREY, B.C.
V3W 3E9
(604) 597–9189

4 2 0 2 5 10

SCALE 1 : 200

B.C.L.S.
JUNE 27, 2003

FILE 8886–ph1–dim1

FILED NMBCS465 W49986 2007-01-22-12.48.14.094915

FILED NWBCS465 W49986 2007-01-22-12.48.14.094915

STRATA PLAN BCS 465
PHASE 1

SOLTERRA DEVELOPMENT (SUNSCAPE) CORP.
INC. NO. 643589

AUTHORIZED SIGNATORY GERRINO NICHELE
(PRINT NAME CLEARLY NEAR SIGNATURE)

AUTHORIZED SIGNATORY
(PRINT NAME CLEARLY NEAR SIGNATURE)

WITNESS AS TO BOTH SIGNATURES
(PRINT NAME CLEARLY NEAR SIGNATURE)
HARRY TOMYN
2100 - 1111 W. GEORGIA ST. VANCOUVER, BC
ADDRESS V6E 4M3

SOLICITOR
OCCUPATION

MCAP FINANCIAL CORPORATION
INC. NO. A-50930

AUTHORIZED SIGNATORY
(PRINT NAME CLEARLY NEAR SIGNATURE)
David C Norton

AUTHORIZED SIGNATORY
(PRINT NAME CLEARLY NEAR SIGNATURE)

SUKI GREWAL
WITNESS AS TO BOTH SIGNATURES
(PRINT NAME CLEARLY NEAR SIGNATURE)
1140 ST. 1400 W PENDER ST. VN
VAN. BC ADDRESS V6E 4G1

MORTGAGE ADMINISTRATOR
OCCUPATION

THE CORPORATION OF THE TOWNSHIP OF LANGLEY,
AS HOLDER OF COVENANT
CHARGES BT383810 AND BT383811
HEREBY CONSENTS TO THE FILING OF THIS STRATA PLAN.

AUTHORIZED SIGNATORY
(PRINT NAME CLEARLY NEAR SIGNATURE)
ALBERTO DE FEO, TOWNSHIP CLERK

AUTHORIZED SIGNATORY
(PRINT NAME CLEARLY NEAR SIGNATURE)

CAREN ROCHE
WITNESS AS TO ~~BOTH~~ SIGNATURES
(PRINT NAME CLEARLY NEAR SIGNATURE)
4914-221st St. Langley, BC
ADDRESS
Legal Secretary
OCCUPATION

APPROVED AS PHASE 1 OF A 2 PHASE
STRATA PLAN UNDER SECTION 224 OF THE STRATA PROPERTY ACT.
DATED THIS 17th of July 2003

APPROVING OFFICER FOR THE
THE CORPORATION OF THE TOWNSHIP OF LANGLEY,

MURRAY & ASSOCIATES
201-12448 82nd AVENUE
SURREY, B.C.
V3W 3E9
(604) 597-9189

B. C. L. S.
June 27,2003

FILE 8886-ph1-forms

BUILDING 1

STRATA PLAN BCS 465
PHASE 1

GROUND FLOOR

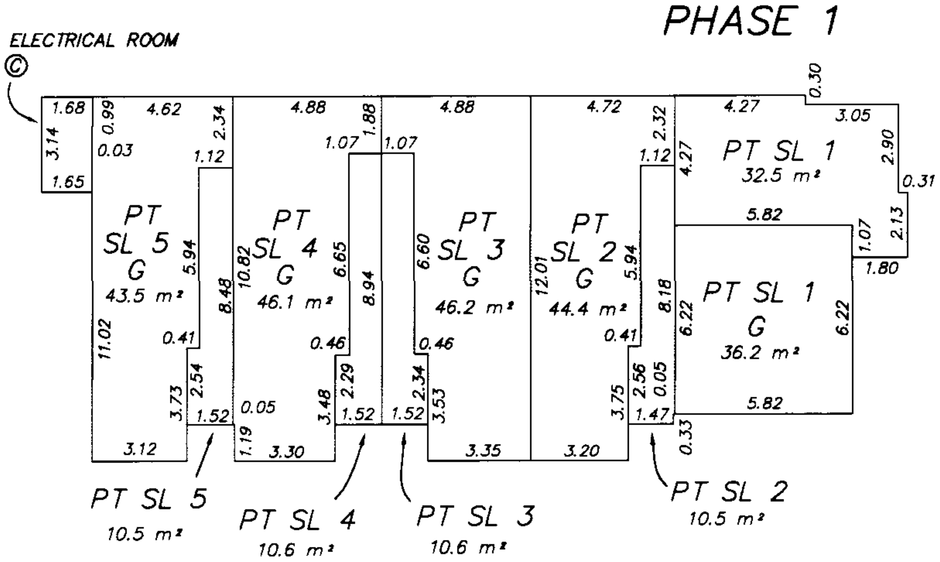

A — A'

SECOND FLOOR

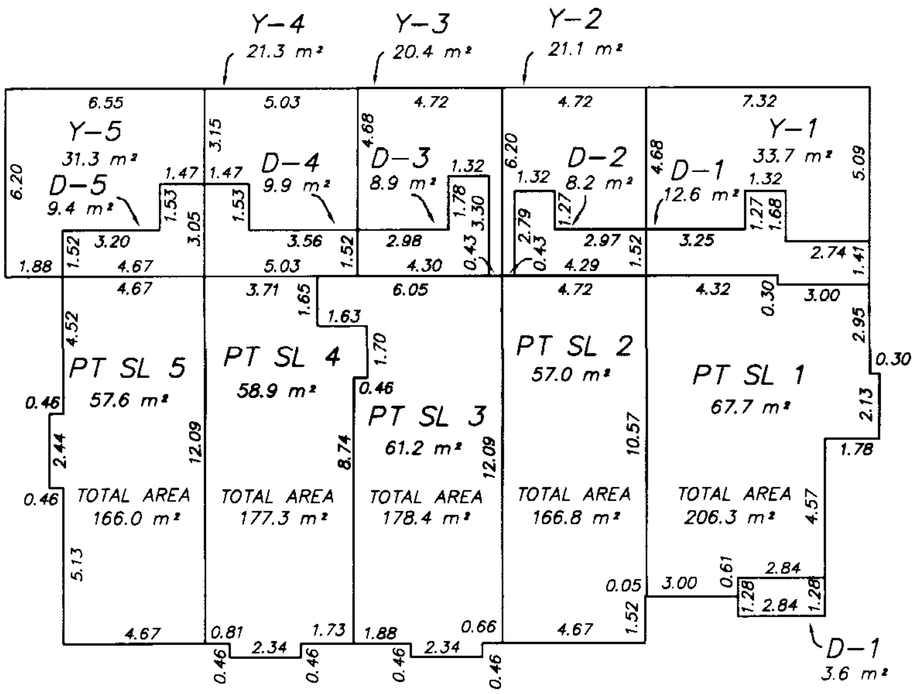

A — A'

THIRD FLOOR

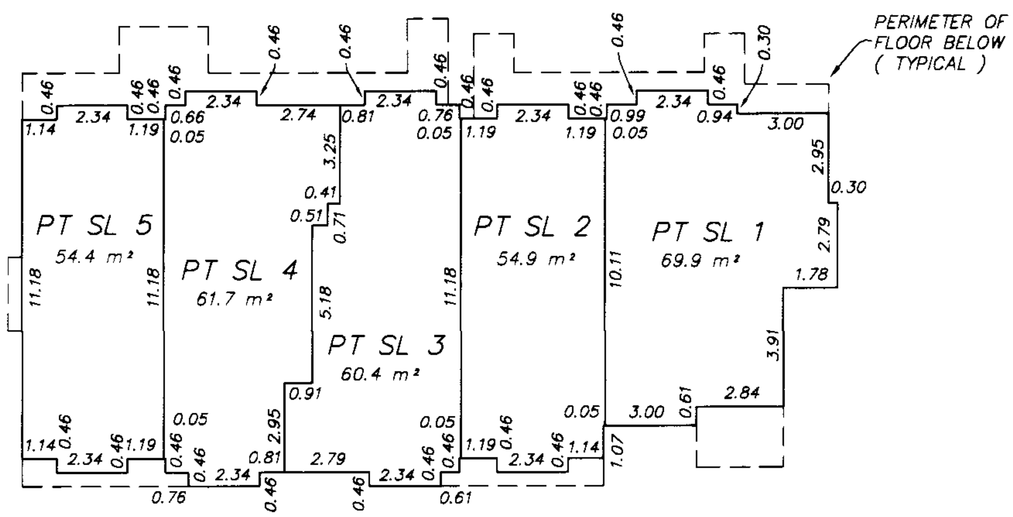

A — A'

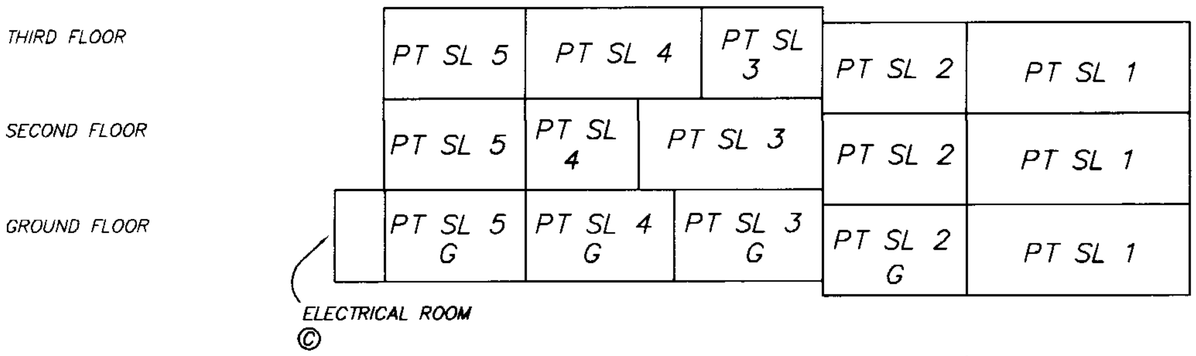

SECTION A — A'

SCALE 1 : 200

MURRAY & ASSOCIATES
201–12448 82nd AVENUE
SURREY, B.C.
V3W 3E9
(604) 597–9189

B.C.L.S.
JUNE 27, 2003

FILE 8886–bldg 1

FILED NWBCS465 W49986 2007-01-22-12.48.14.094915

BUILDING 2

STRATA PLAN BCS 465
PHASE 1

GROUND FLOOR

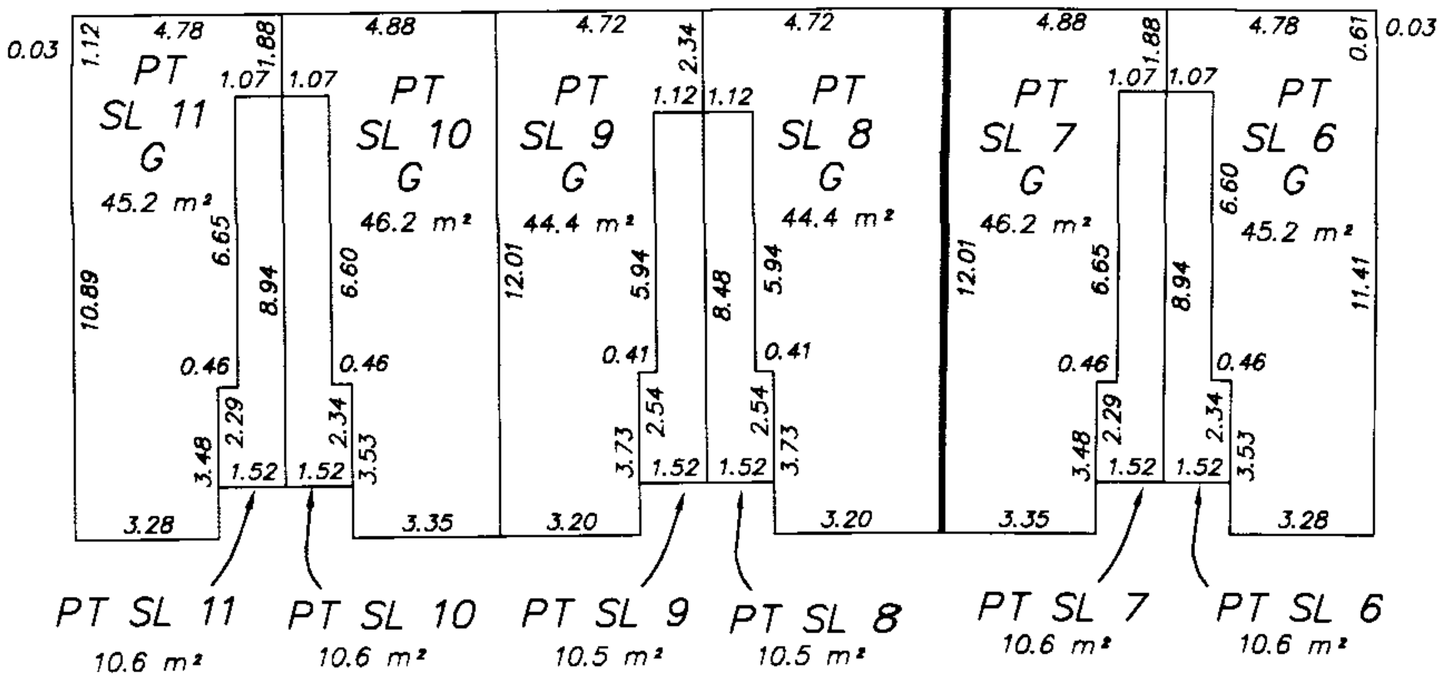

SECOND FLOOR

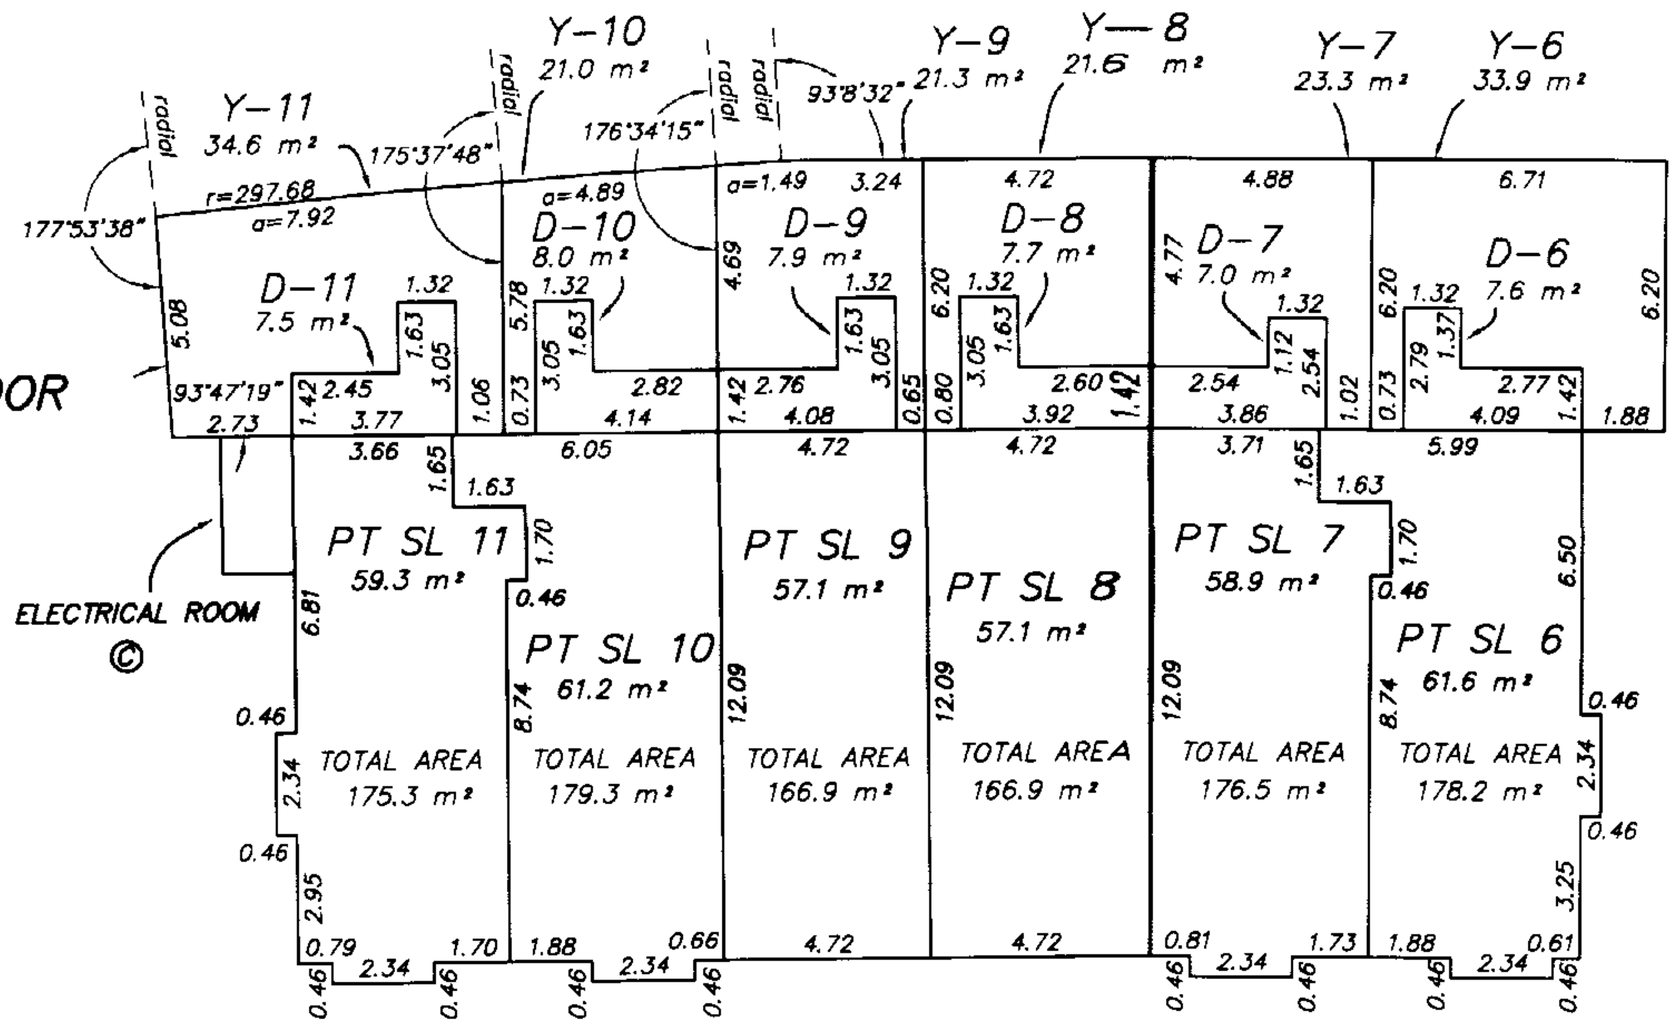

THIRD FLOOR

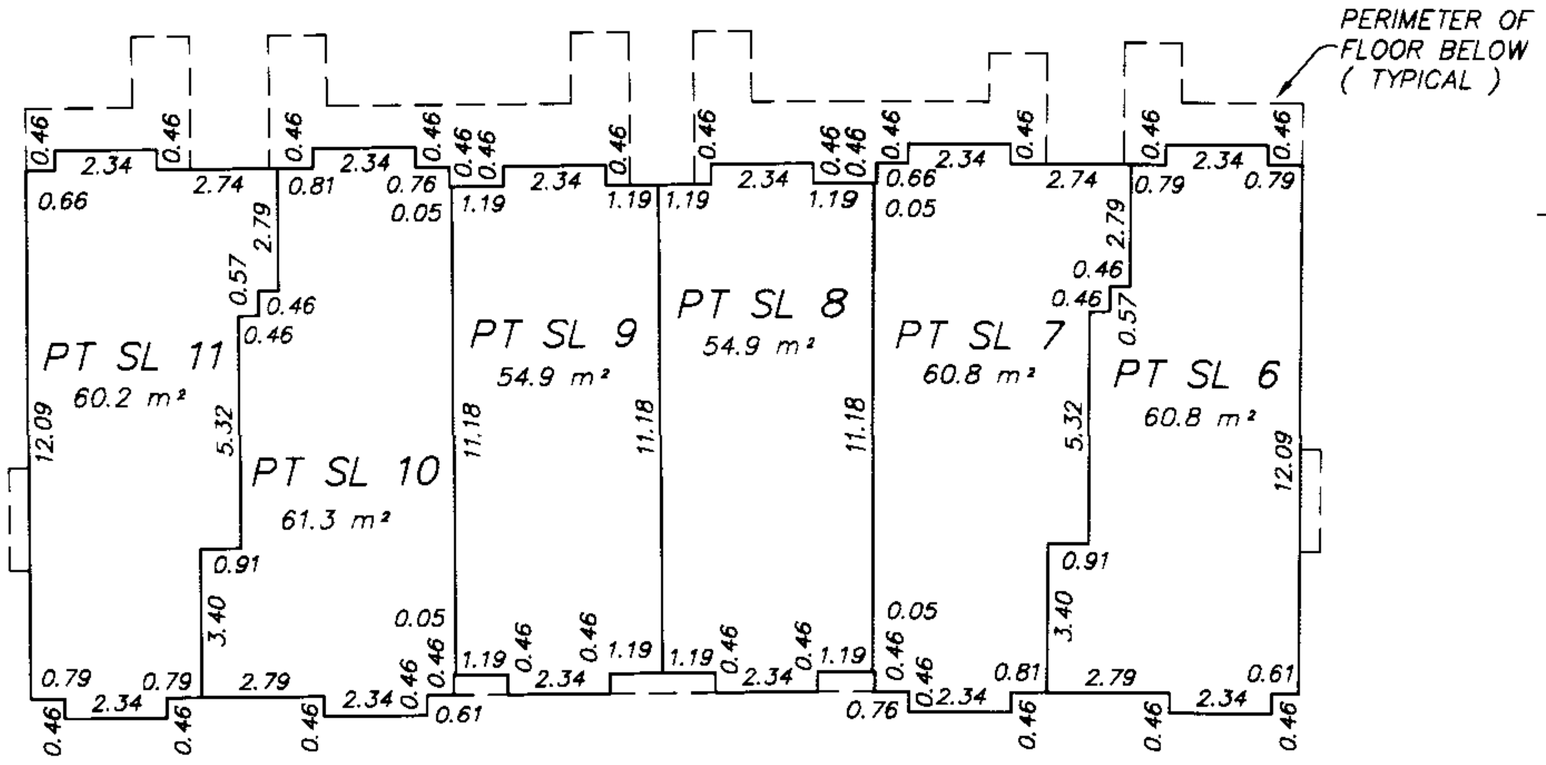

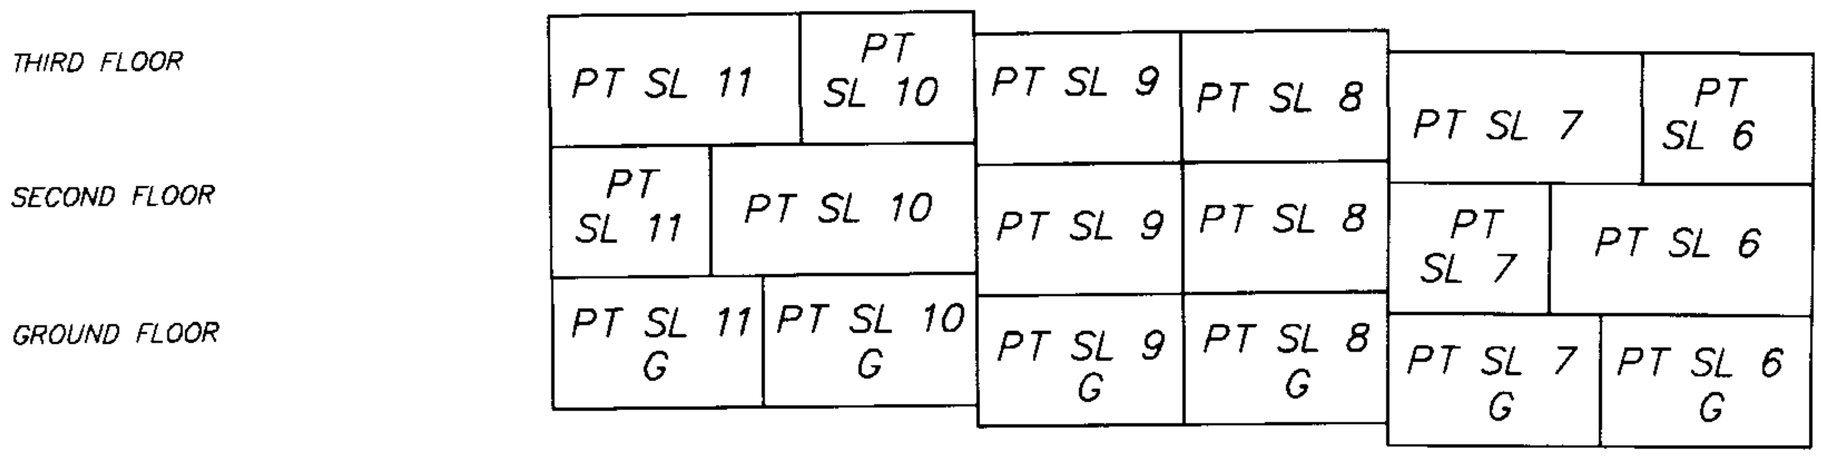

MURRAY & ASSOCIATES
201-12448 82nd AVENUE
SURREY, B.C.
V3W 3E9
(604) 597-9189

SECTION A - A'

4 2 0 2 5 10

SCALE 1 : 200

B.C.L.S.
JUNE 27 , 2003

FILE 8886-bldg-2

FILED NWBCS465 W49986 2007-01-22-12.48.14.094915

BUILDING 3

STRATA PLAN BCS 465
PHASE 1

GROUND FLOOR

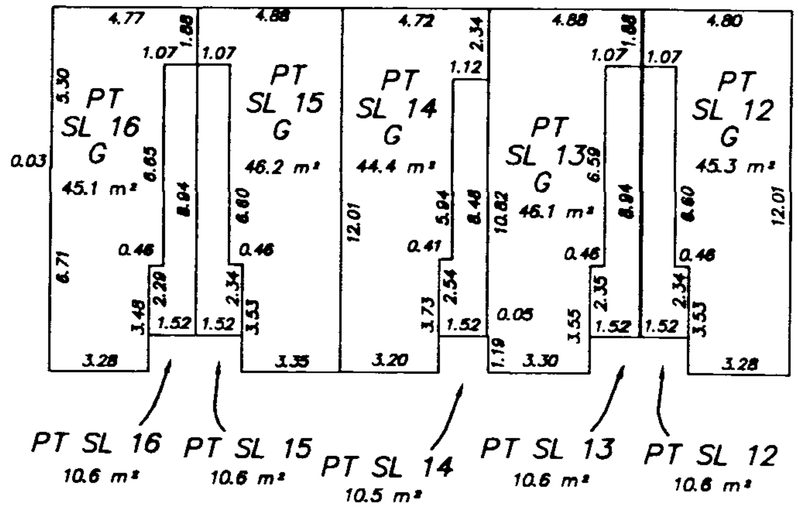

SECOND FLOOR

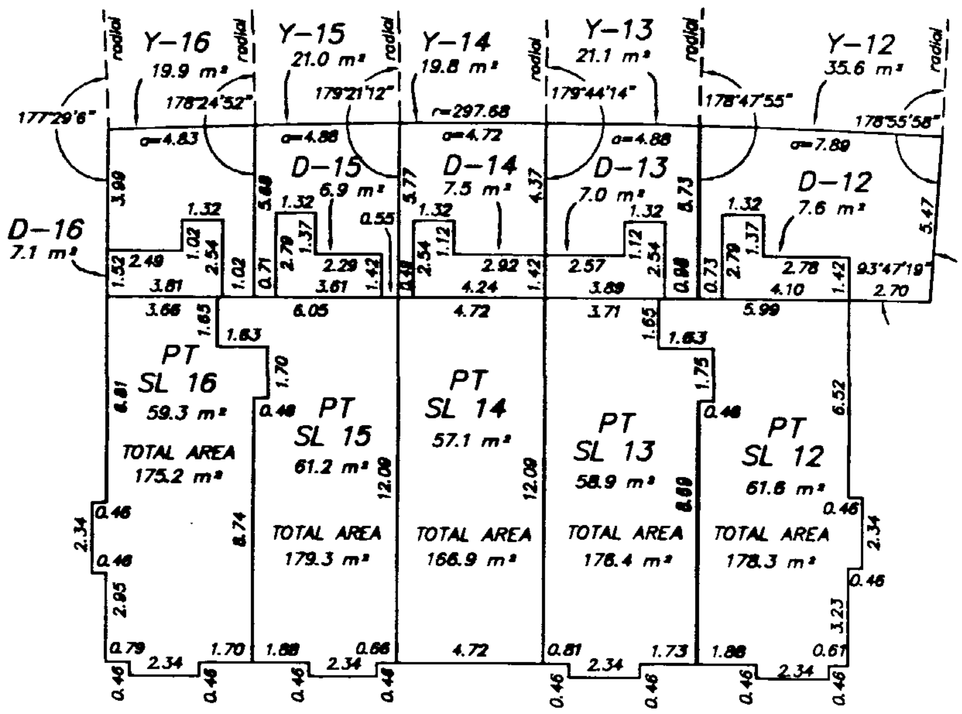

THIRD FLOOR

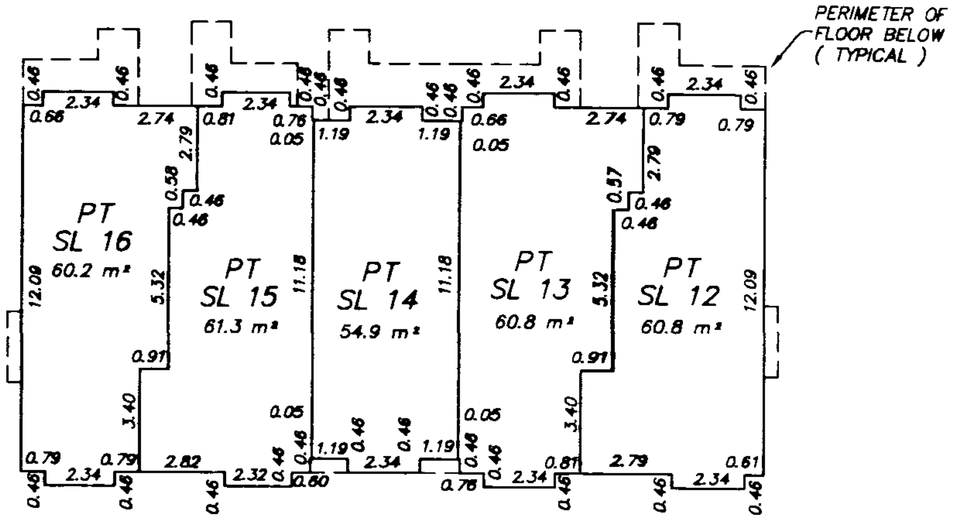

A — A'

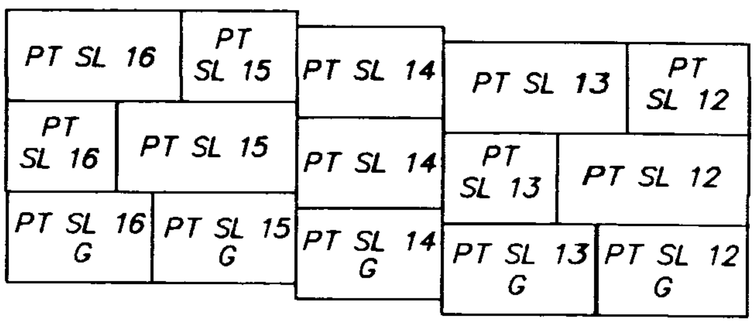

SECTION A — A'

SCALE 1 : 200

MURRAY & ASSOCIATES
201–12448 82nd AVENUE
SURREY, B.C.
V3W 3E9
(604) 597–9189

B.C.L.S.
JUNE 27, 2003

FILE 8886–bldg 3

FILED NWBCS465 W499986 2007-01-22-12.48.14.094915

BUILDING 4

STRATA PLAN BCS 465
PHASE 1

GROUND FLOOR

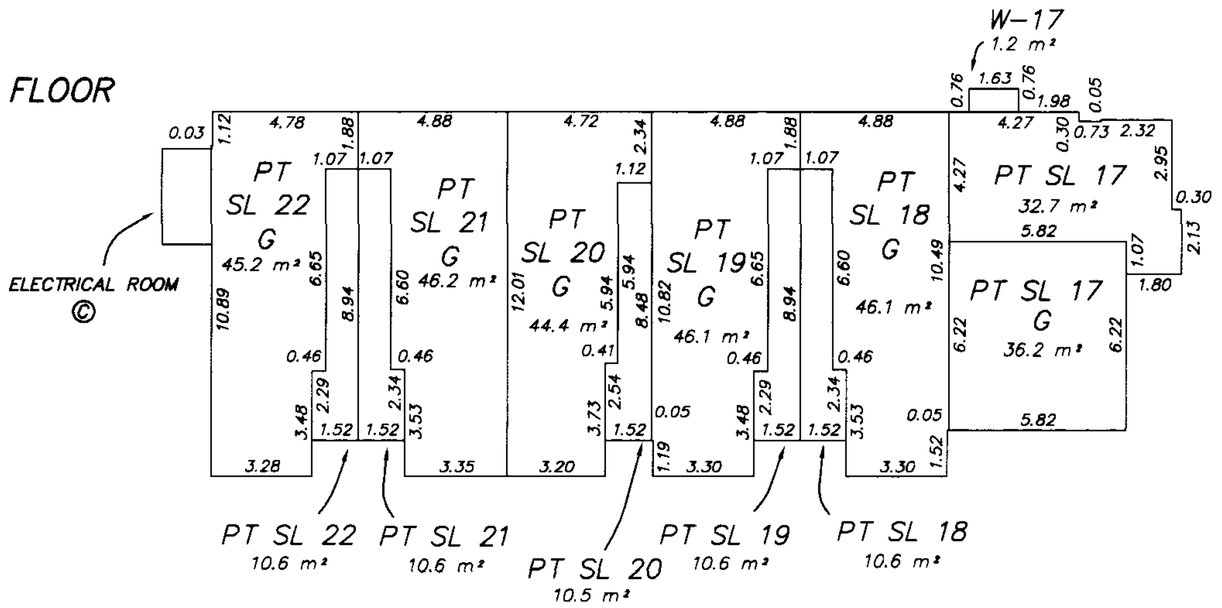

SECOND FLOOR

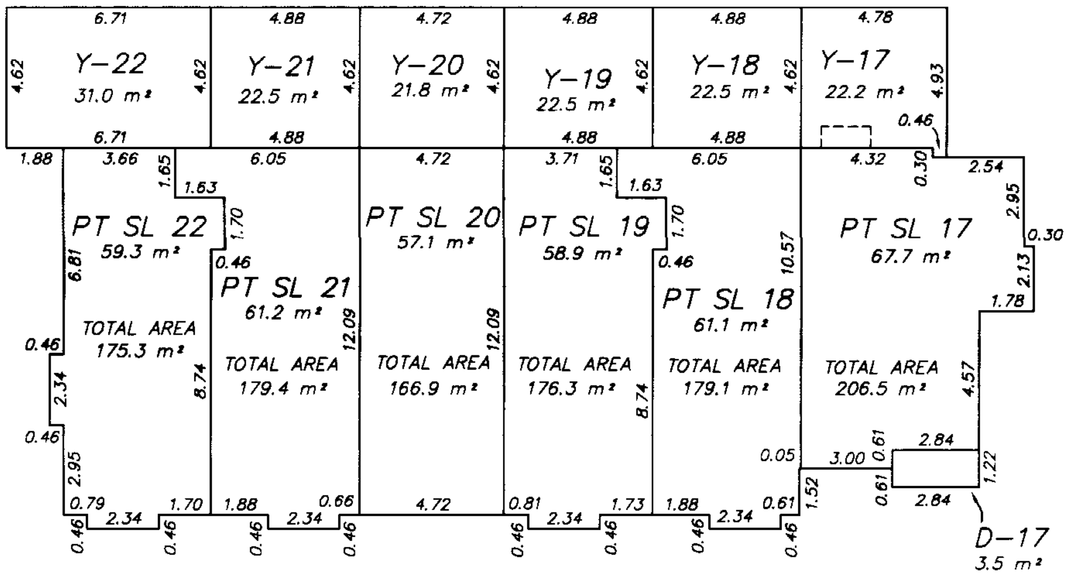

THIRD FLOOR

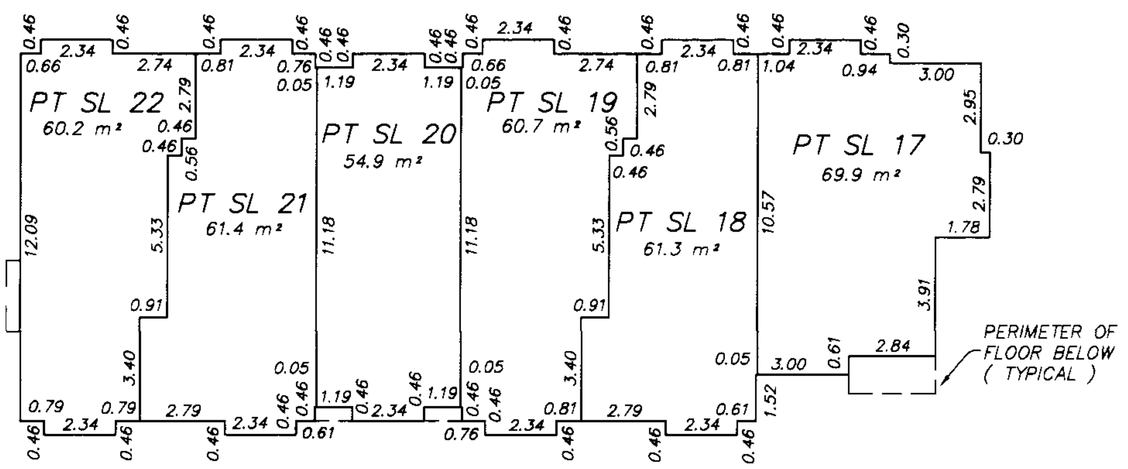

THIRD FLOOR	PT SL 22	PT SL 21	PT SL 20	PT SL 19	PT SL 18	PT SL 17
SECOND FLOOR	PT SL 22	PT SL 21	PT SL 20	PT SL 19	PT SL 18	PT SL 17
GROUND FLOOR	PT SL 22 G	PT SL 21 G	PT SL 20 G	PT SL 19 G	PT SL 18 G	PT SL 17

MURRAY & ASSOCIATES
201-12448 82nd AVENUE
SURREY, B.C.
V3W 3E9
(604) 597-9189

SECTION A - A'

4 2 0 2 5 10

SCALE 1 : 200

B.C.L.S.
JUNE 27, 2003

FILE 8886-bldg-4

FILED NWBCS465 W49986 2007-01-22-12.48.14.094915

BUILDING 5

STRATA PLAN BCS 465
PHASE 1

GROUND FLOOR

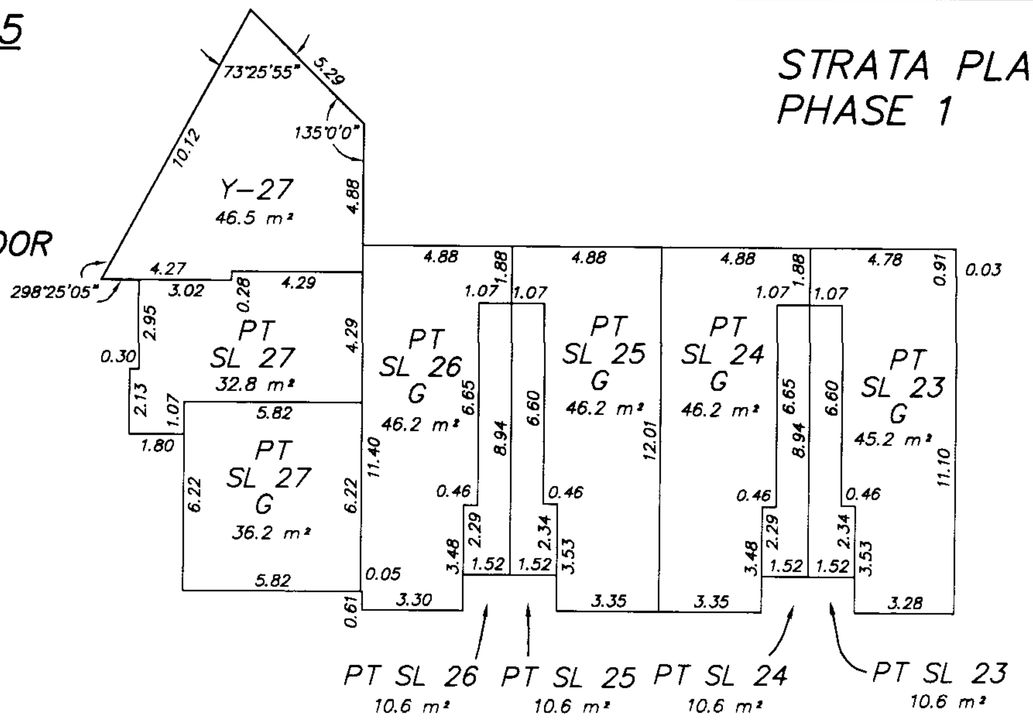

SECOND FLOOR

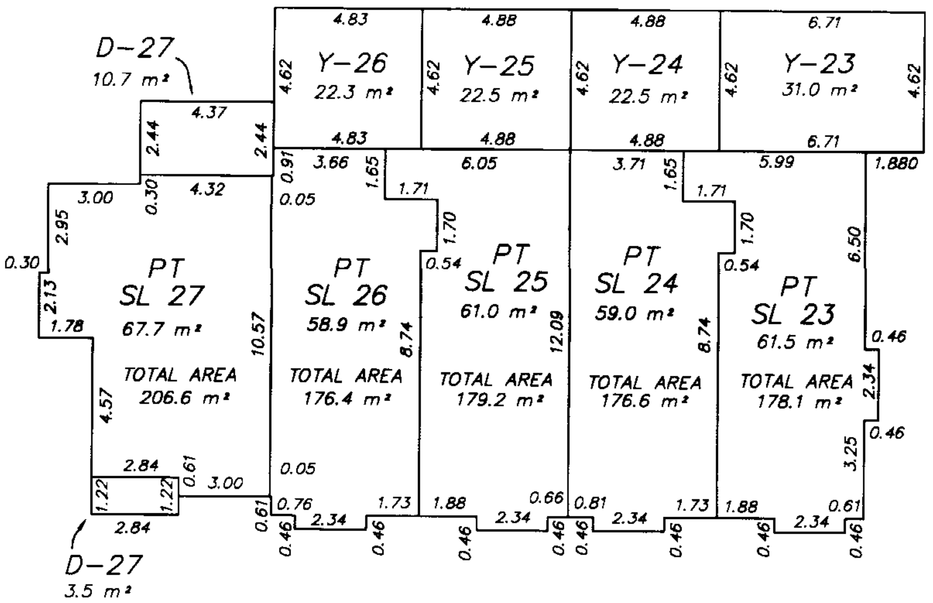

THIRD FLOOR

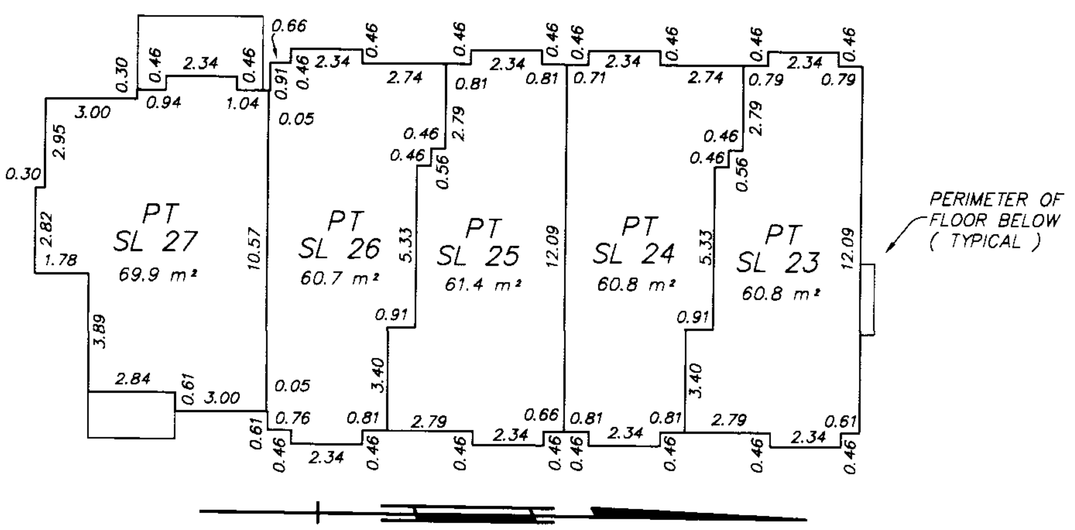

THIRD FLOOR	PT SL 27	PT SL 26	PT SL 25	PT SL 24	PT SL 23
SECOND FLOOR	PT SL 27	PT SL 26	PT SL 25	PT SL 24	PT SL 23
GROUND FLOOR	PT SL 27	PT SL 26 G	PT SL 25 G	PT SL 24 G	PT SL 23 G

MURRAY & ASSOCIATES
201-12448 82nd AVENUE
SURREY, B.C.
V3W 3E9
(604) 597-9189

SECTION A - A'

4 2 0 2 5 10

SCALE 1 : 200

WDL B.C.L.S.
JUNE 27, 2003

FILE 8886-bldg 5

FILED NWBCS465 W49986 2007-01-22-12.48.14.094915

BUILDING 6

STRATA PLAN BCS 465
PHASE 1

GROUND FLOOR

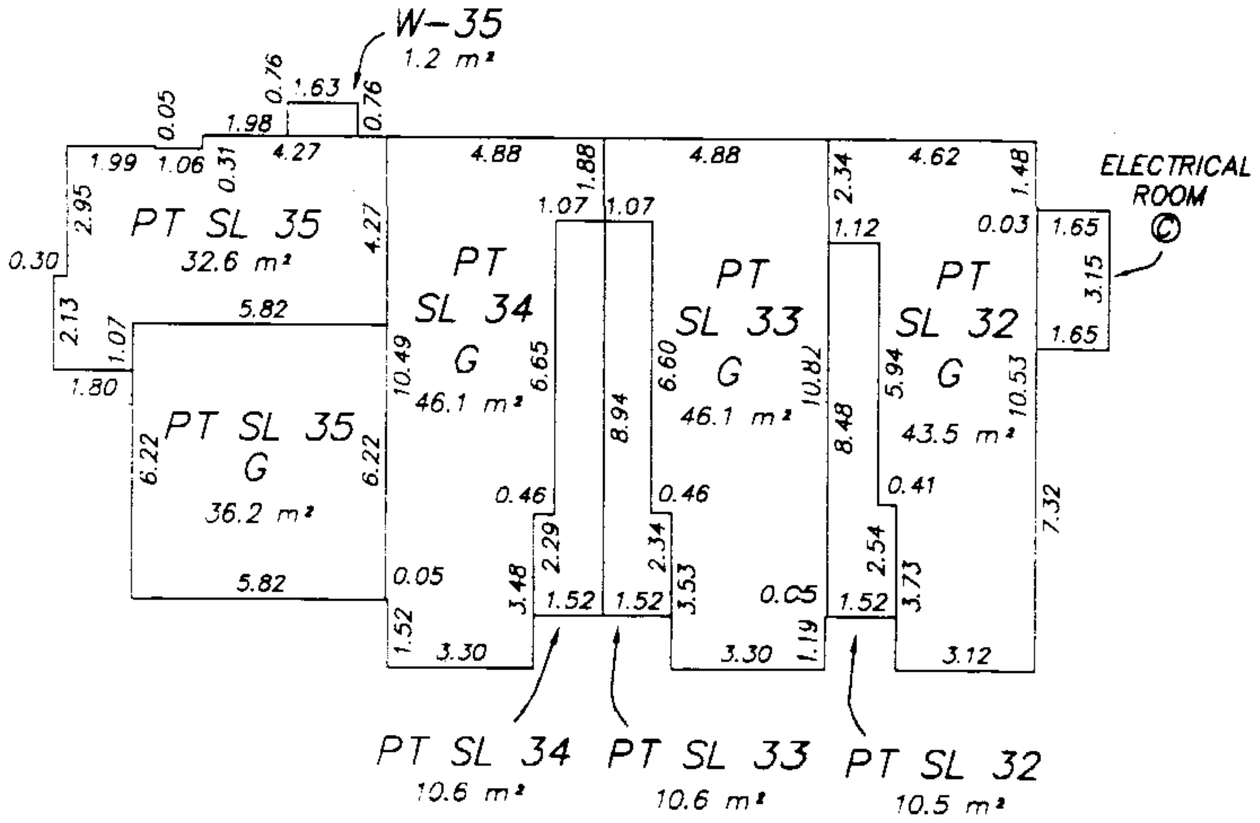

SECOND FLOOR

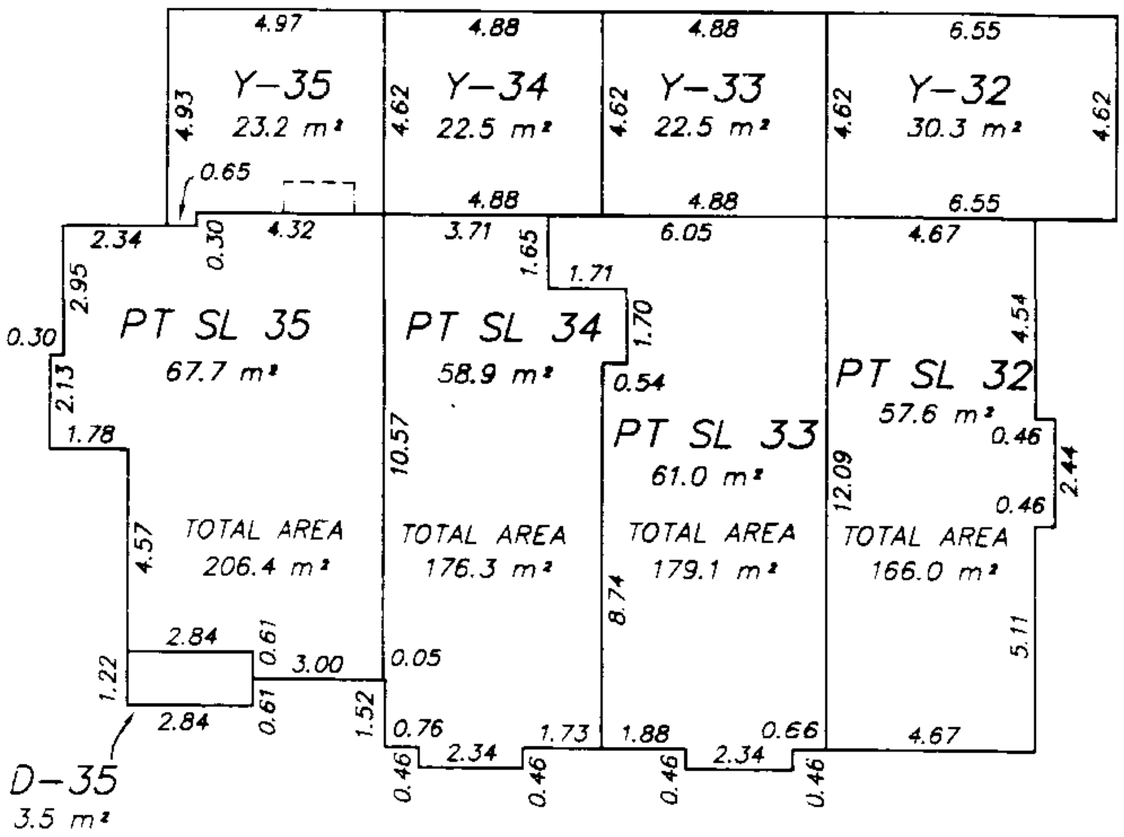

THIRD FLOOR

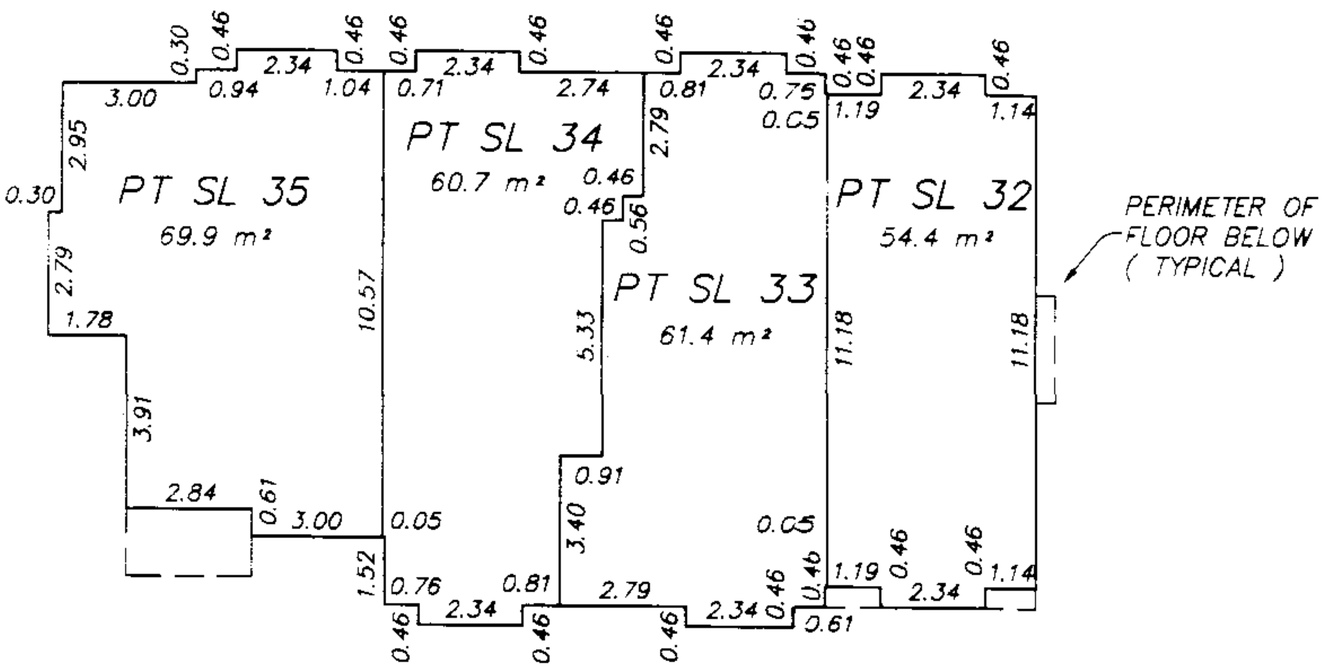

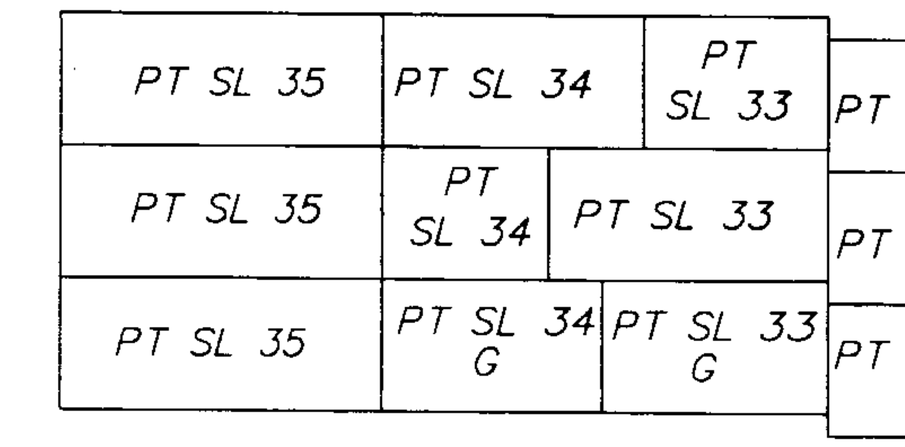

SECTION A – A'

SCALE 1 : 200

MURRAY & ASSOCIATES
201–12448 82nd AVENUE
SURREY, B.C.
V3W 3E9
(604) 507-9199

B.C.L.S.
JUNE 27, 2003

FILED NWBCS465 W49986 2007-01-22-12.48.14.094915

BUILDING 7

STRATA PLAN BCS 465
PHASE 1

GROUND FLOOR

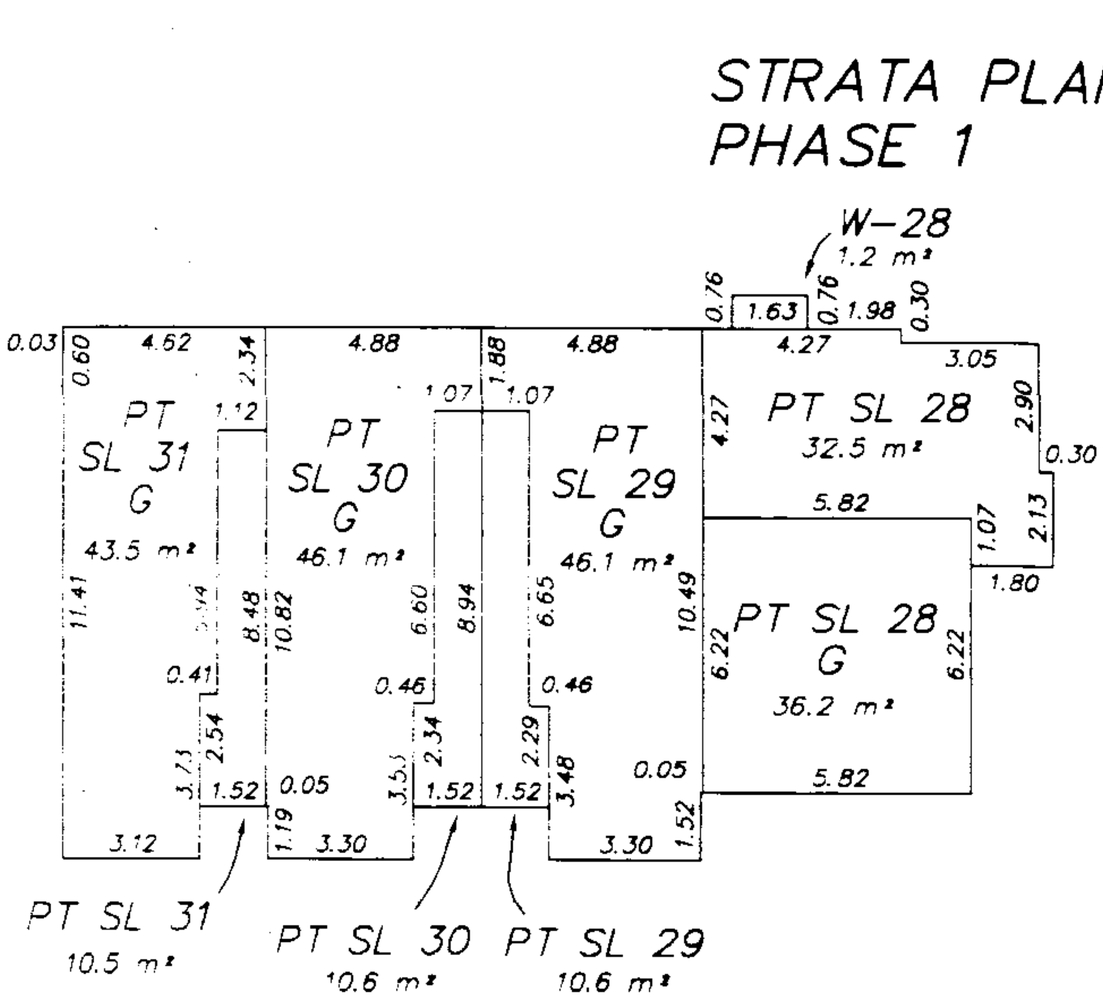

A — A'

SECOND FLOOR

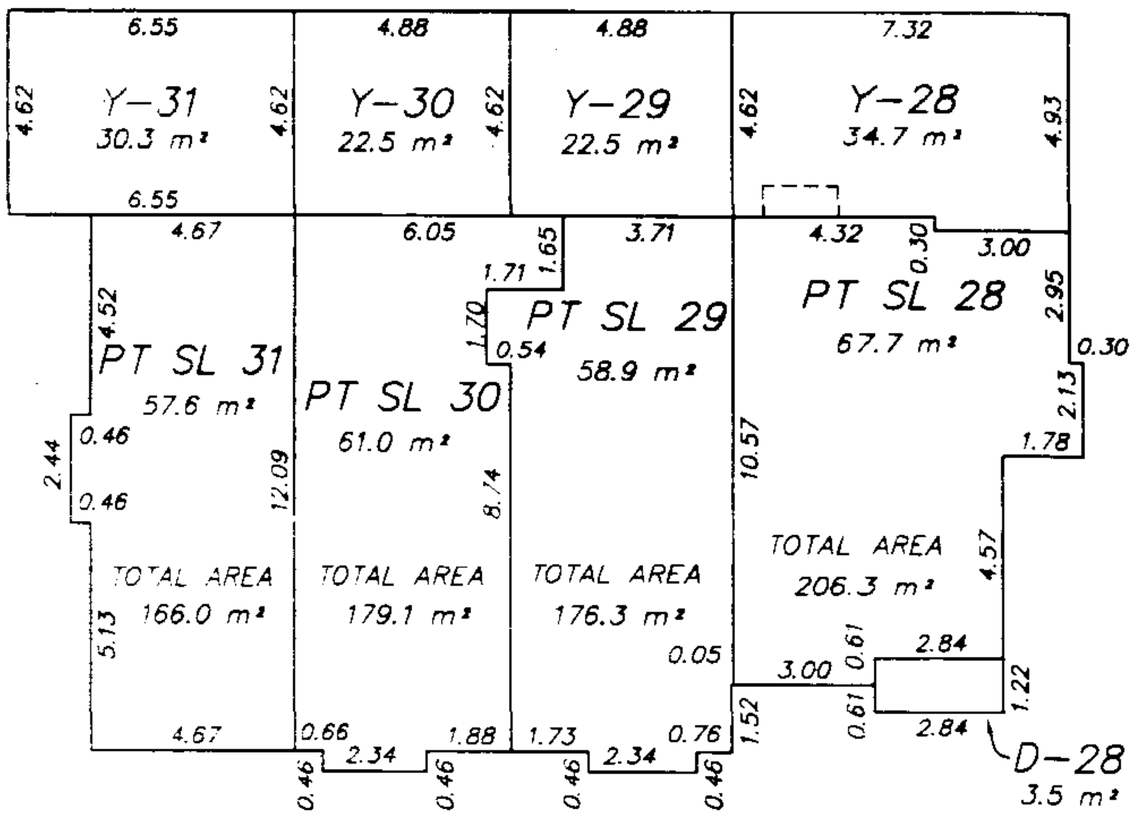

A — A'

THIRD FLOOR

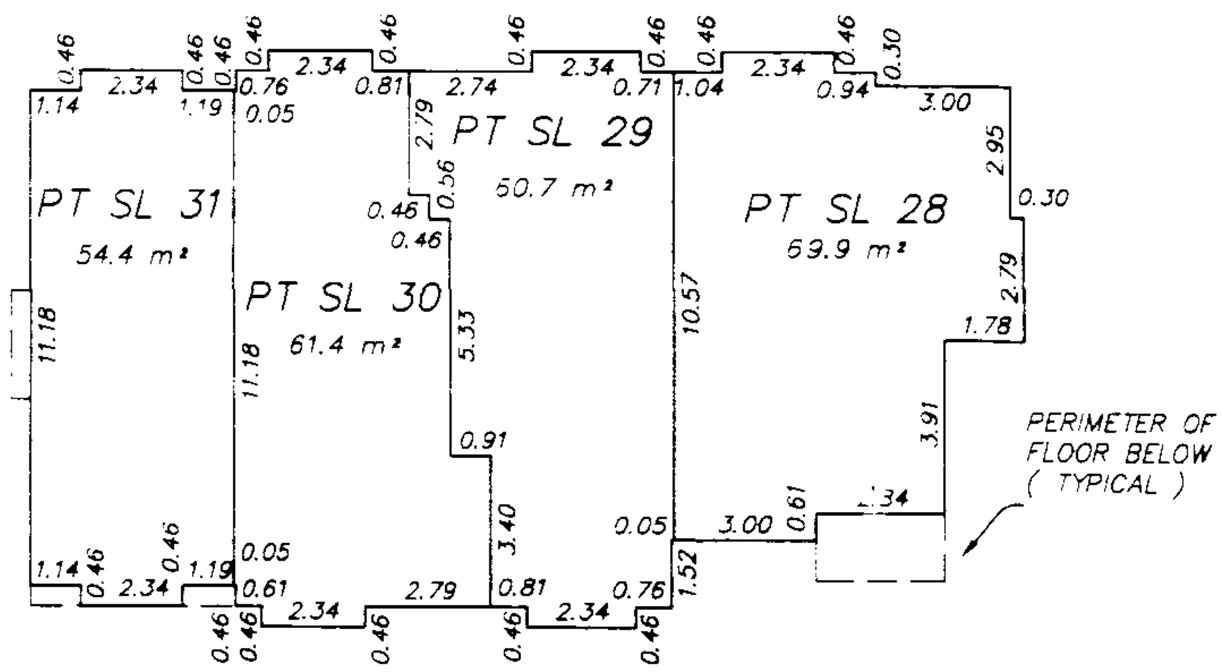

A — A'

THIRD FLOOR	PT SL 31	PT SL 30	PT SL 29	PT SL 28
SECOND FLOOR	PT SL 31	PT SL 30	PT SL 29	PT SL 28
GROUND FLOOR	PT SL 31 G	PT SL 30 G	PT SL 29 G	PT SL 28

SECTION A — A'

4 2 0 2 5 10

SCALE 1 : 200

MURRAY & ASSOCIATES
201-12448 82nd AVENUE
SURREY, B.C.
V3W 3E9

B.C.L.S.
JUNE 27, 2003

FILED NWBCS465 W49986 2007-01-22-12.48.14.094915

FILED NWBCS465 W49986 2007-01-22-12.48.14.094915

STRATA PLAN OF LOT 1, EXCEPT: PHASE ONE, STRATA PLAN BCS465, DISTRICT LOT 311, GROUP 2, NEW WESTMINSTER DISTRICT, PLAN BCP1721

STRATA PLAN BCS 465 PHASE 2

FOR BUILDING LOCATION SEE SHEET 2
FOR BUILDING DIMENSIONS SEE SHEETS 3 & 4

DEPOSITED AND REGISTERED IN THE LAND TITLE OFFICE AT NEW WESTMINSTER B.C.
THIS 24 DAY OF OCTOBER 2003
B. Bigras DS
DEPUTY REGISTRAR

BV 438270 - BV438302

B.C.G.S. 92G.017

0 5 10 20 30 40 50
SCALE 1 : 750
ALL DISTANCES ARE IN METRES

▲ INDICATES CONTROL MONUMENT FOUND
● INDICATES STANDARD IRON POST FOUND

GRID BEARINGS ARE DERIVED FROM OBSERVATIONS BETWEEN CONTROL MONUMENTS 88H-4509 AND 85H-0951, INTEGRATED SURVEY AREA #41, TOWNSHIP OF LANGLEY

DISTANCES SHOWN ARE GROUND LEVEL MEASURED DISTANCES. PRIOR TO COMPUTATION OF U.T.M. CO-ORDINATES MULTIPLY BY THE MEAN COMBINED FACTOR 0.9996073 (NAD 83 C.S.R.S.).

SL	DENOTES STRATA LOT
Y	DENOTES YARD (LCP)
PS	DENOTES PARKING SPACE (LCP)
W	DENOTES WINDOW WELL (LCP)
D	DENOTES DECK AREA (LCP)
P	DENOTES PATIO AREA (LCP)
©	DENOTES COMMON PROPERTY
(LCP)	DENOTES LIMITED COMMON PROPERTY

AREAS INDICATED AS D, P, W, Y AND PS ARE LIMITED COMMON PROPERTY APPURTENANT TO THE STRATA LOT INDICATED. i.e. D-1, P-5, W-1, Y-1 OR PS-1

GARAGES DENOTED AS G, ARE PART OF THE STRATA LOT AND ARE INCLUDED IN THE STRATA LOT AREA, BUT NOT INCLUDED IN THE UNIT ENTITLEMENT.

TOTAL AREA SHOWN ON UNIT PLANS DO NOT INCLUDE LIMITED COMMON PROPERTY.

LIMITED COMMON PROPERTY IS NOT INCLUDED IN THE UNIT ENTITLEMENT.

CANTILEVERED WINDOWS ARE PART OF THE STRATA LOT BUT NOT INCLUDED IN THE UNIT ENTITLEMENT.

MURRAY & ASSOCIATES
201-12448 82nd AVENUE
SURREY, B.C.
V3W 3E9
(604) 597-9189

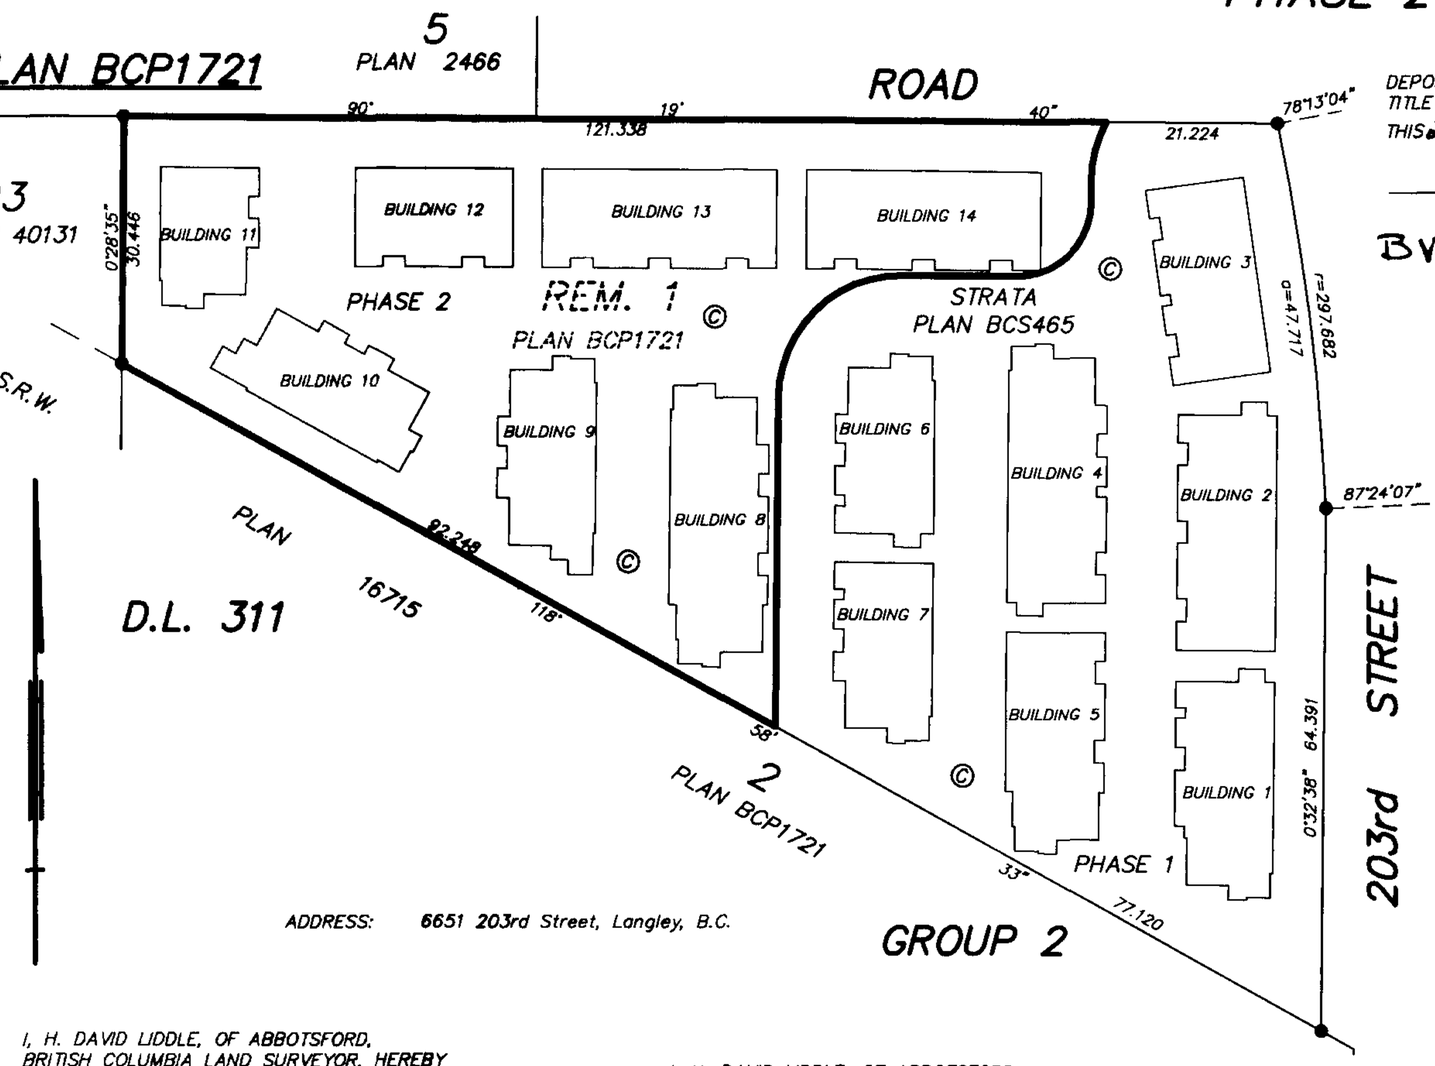

ADDRESS: 6651 203rd Street, Langley, B.C.

I, H. DAVID LIDDLE, OF ABBOTSFORD, BRITISH COLUMBIA LAND SURVEYOR, HEREBY CERTIFY THAT THE BUILDINGS SHOWN ON THIS STRATA PLAN HAVE NOT, AS OF THE 6 th DAY OF OCTOBER , 2003, BEEN PREVIOUSLY OCCUPIED.

H. D. Liddle B. C. L. S.

THIS PLAN LIES WITHIN THE GREATER VANCOUVER REGIONAL DISTRICT (TOWNSHIP OF LANGLEY)

I, H. DAVID LIDDLE, OF ABBOTSFORD, BRITISH COLUMBIA LAND SURVEYOR, HEREBY CERTIFY THAT THE BUILDINGS SHOWN ON THIS STRATA PLAN ARE WITHIN THE EXTERNAL BOUNDARIES OF THE LAND THAT IS THE SUBJECT OF THE STRATA PLAN.

8 th DAY OF OCTOBER , 2003.

H. D. Liddle B. C. L. S.

I , H. DAVID LIDDLE , A BRITISH COLUMBIA LAND SURVEYOR OF ABBOTSFORD , IN BRITISH COLUMBIA , CERTIFY THAT I WAS PRESENT AT AND PERSONALLY SUPERINTENDED THE SURVEY REPRESENTED BY THIS PLAN, AND THAT THE SURVEY AND PLAN ARE CORRECT . THE SURVEY WAS COMPLETED ON THE 8 th DAY OF OCTOBER , 2003.

THE PLAN WAS COMPLETED AND CHECKED, AND THE CHECKLIST FILED UNDER # 6677
ON THE 7 th DAY OF OCTOBER , 2003.

H. D. Liddle B. C. L. S.

FILE 8886-ph2-title

BUILDING LOCATIONS

STRATA PLAN BCS 465
PHASE 2

0 5 10 20 30 40 50

SCALE 1 : 750
ALL DISTANCES ARE IN METRES

▲ INDICATES CONTROL MONUMENT FOUND
● INDICATES STANDARD IRON POST FOUND

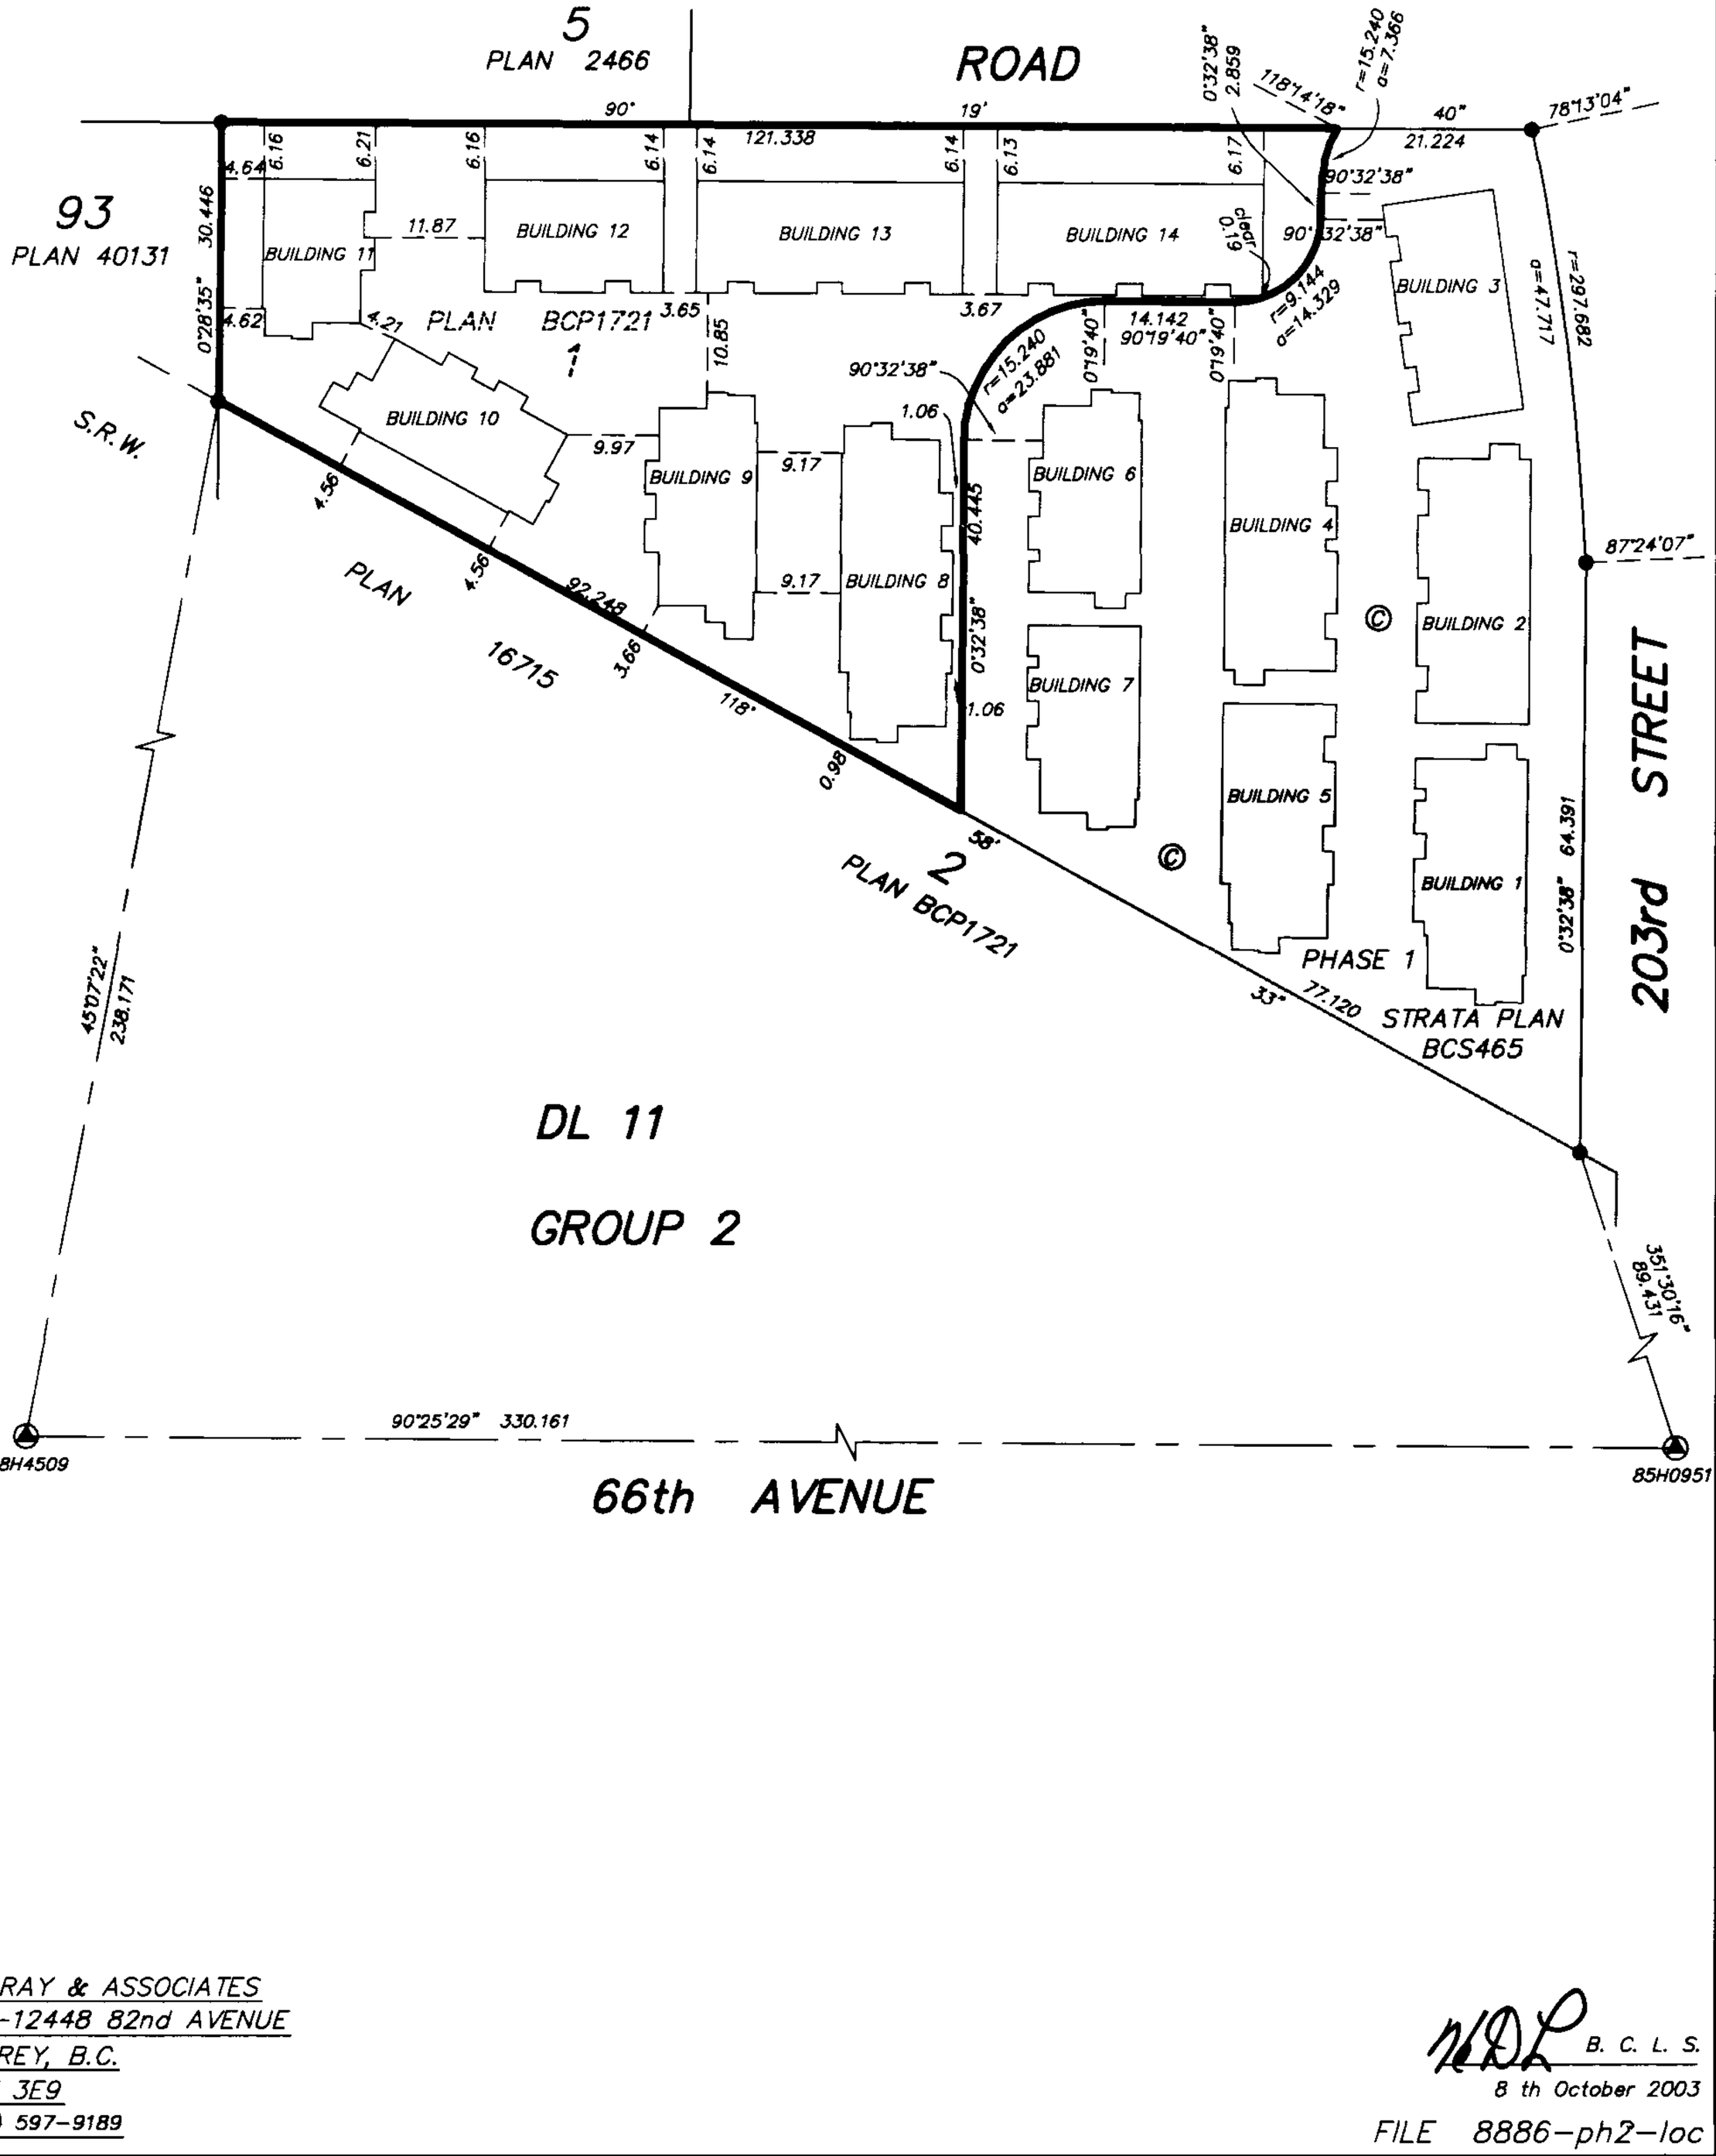

MURRAY & ASSOCIATES
201–12448 82nd AVENUE
SURREY, B.C.
V3W 3E9
(604) 597–9189

B. C. L. S.
8 th October 2003

FILE 8886–ph2–loc

FILED NWBCS465 W49986 2007-01-22-12.48.14.094915

BUILDING DIMENSIONS FOR LOCATION PLAN

STRATA PLAN BCS 465
PHASE 2

DIMENSIONS ARE TO OUTSIDE OF CONCRETE FOUNDATION WALLS

BUILDING 8

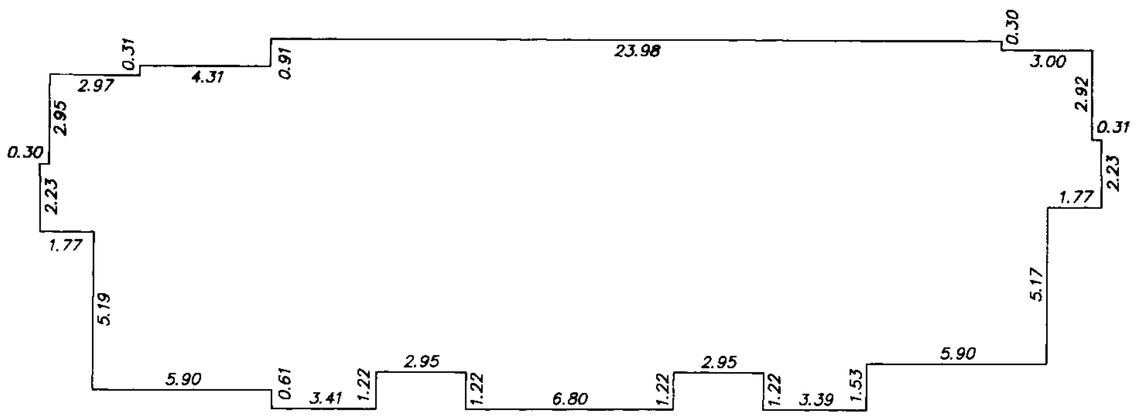

BUILDING 9

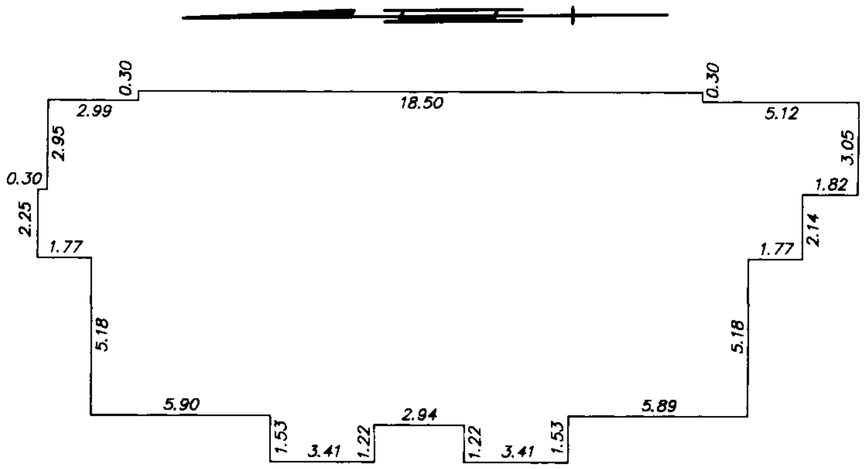

BUILDING 10

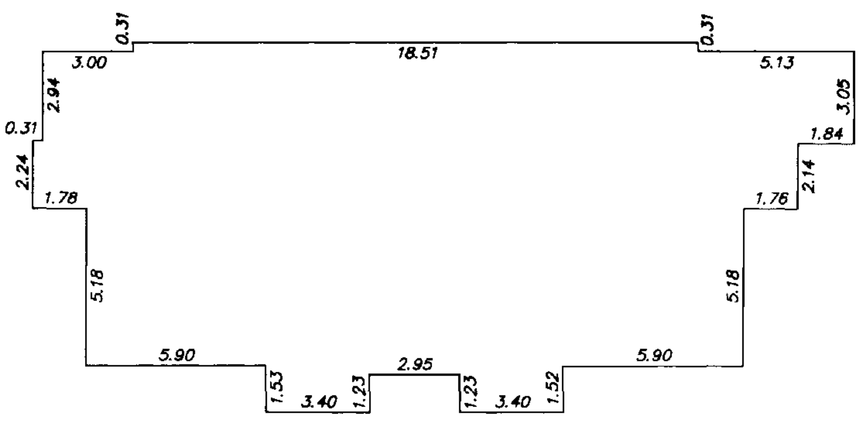

BUILDING 11

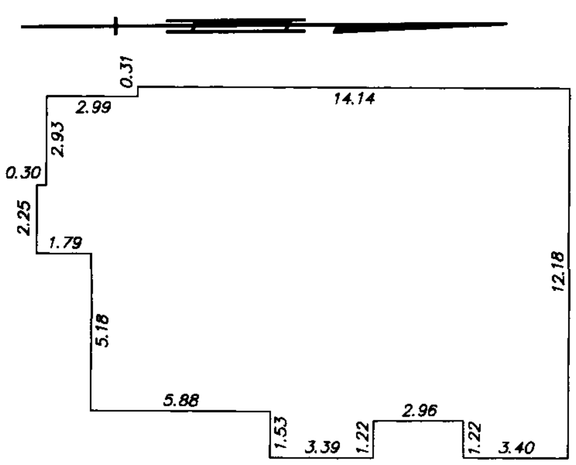

MURRAY & ASSOCIATES
201-12448 82nd AVENUE
SURREY, B.C.
V3W 3E9
(604) 597-9189

4 2 0 2 5 10

SCALE 1 : 200

B.C.L.S.
8 th October 2003

FILE 8886-ph2-dim1

FILED NWBCS465 W49986 2007-01-22-12.48.14.094915

BUILDING DIMENSIONS FOR LOCATION PLAN

STRATA PLAN BCS 465
PHASE 2

DIMENSIONS ARE TO OUTSIDE OF CONCRETE FOUNDATION WALLS

BUILDING 12

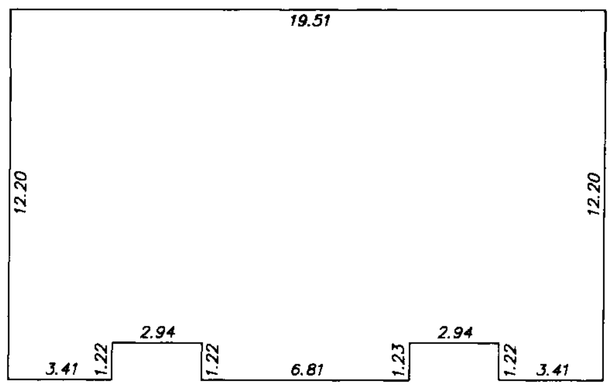

BUILDING 13

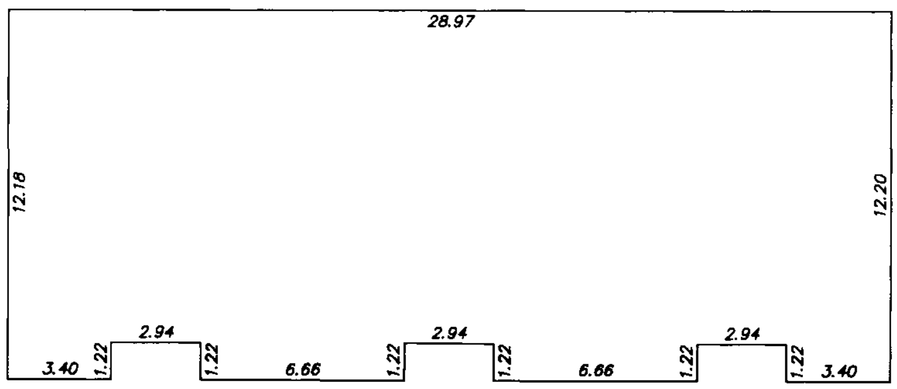

BUILDING 14

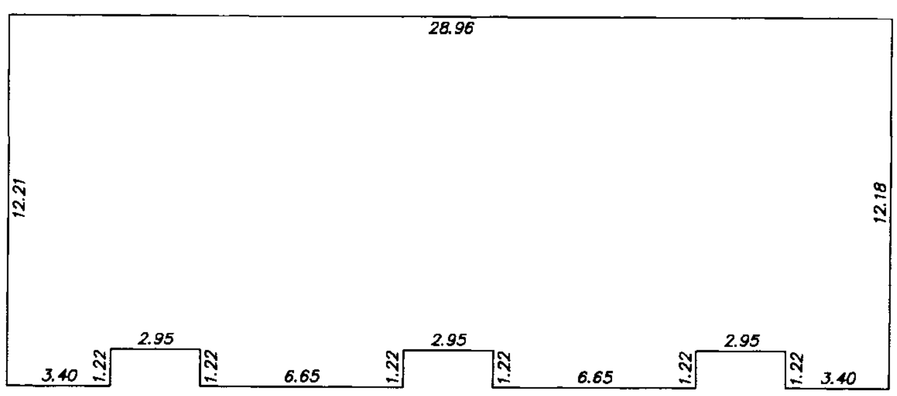

MURRAY & ASSOCIATES
201–12448 82nd AVENUE
SURREY, B.C.
V3W 3E9
(604) 597–9189

4 2 0 2 5 10
SCALE 1 : 200

B.C.L.S.
8 th October 2003

FILE 8886–ph2–dim2

FILED NWBCS465 W49986 2007-01-22-12.48.14.094915

FILED NWBCS465 W49986 2007-01-22-12.48.14.094915

STRATA PLAN BCS 465
PHASE 2

SOLTERRA DEVELOPMENT (SUNSCAPE) CORP.
INC. NO. 643589

AUTHORIZED SIGNATORY GUERRINO NICHELE
(PRINT NAME CLEARLY NEAR SIGNATURE)

AUTHORIZED SIGNATORY
(PRINT NAME CLEARLY NEAR SIGNATURE)

WITNESS AS TO BOTH SIGNATURES HARRY F. TOMYN
(PRINT NAME CLEARLY NEAR SIGNATURE)
1100-925 West Georgia Street
Vancouver, B.C. ADDRESS V6C 3L2
Lawyer
OCCUPATION

MCAP FINANCIAL CORPORATION
INC. NO. A-50930

AUTHORIZED SIGNATORY
(PRINT NAME CLEARLY NEAR SIGNATURE)

ALEX FOX
AUTHORIZED SIGNATORY
(PRINT NAME CLEARLY NEAR SIGNATURE)

WITNESS AS TO BOTH SIGNATURES
(PRINT NAME CLEARLY NEAR SIGNATURE)
1140 W. Render St #1400
Vancouver, BC V6E 4G1
Marc Drysdale ADDRESS
Mortgage Underwriter
OCCUPATION

THE CORPORATION OF THE TOWNSHIP OF LANGLEY,
AS HOLDER OF COVENANT
CHARGES BT383810 AND BT383811
HEREBY CONSENTS TO THE FILING OF THIS STRATA PLAN.

AUTHORIZED SIGNATORY
(PRINT NAME CLEARLY NEAR SIGNATURE)

IRENE T. GAULD
AUTHORIZED SIGNATORY
(PRINT NAME CLEARLY NEAR SIGNATURE)

WITNESS AS TO ~~BOTH~~ SIGNATURES P. Catlin
(PRINT NAME CLEARLY NEAR SIGNATURE)
24837-58 Avenue, Aldergrove, BC V4W 1T5
ADDRESS
Legislative Services Clerk.
OCCUPATION

APPROVED AS PHASE 2 OF A 2 PHASE
STRATA PLAN UNDER SECTION 224 OF THE STRATA PROPERTY ACT.
DATED THIS October 21 2003

Brian Doyle
APPROVING OFFICER FOR THE
THE CORPORATION OF THE TOWNSHIP OF LANGLEY.

MURRAY & ASSOCIATES
201-12448 82nd AVENUE
SURREY, B.C.
V3W 3E9
(604) 597-9189

B. C. L. S.
8 th October 2003

FILE 8886-ph2-forms

BUILDING 8

STRATA PLAN BCS 465
PHASE 2

GROUND FLOOR

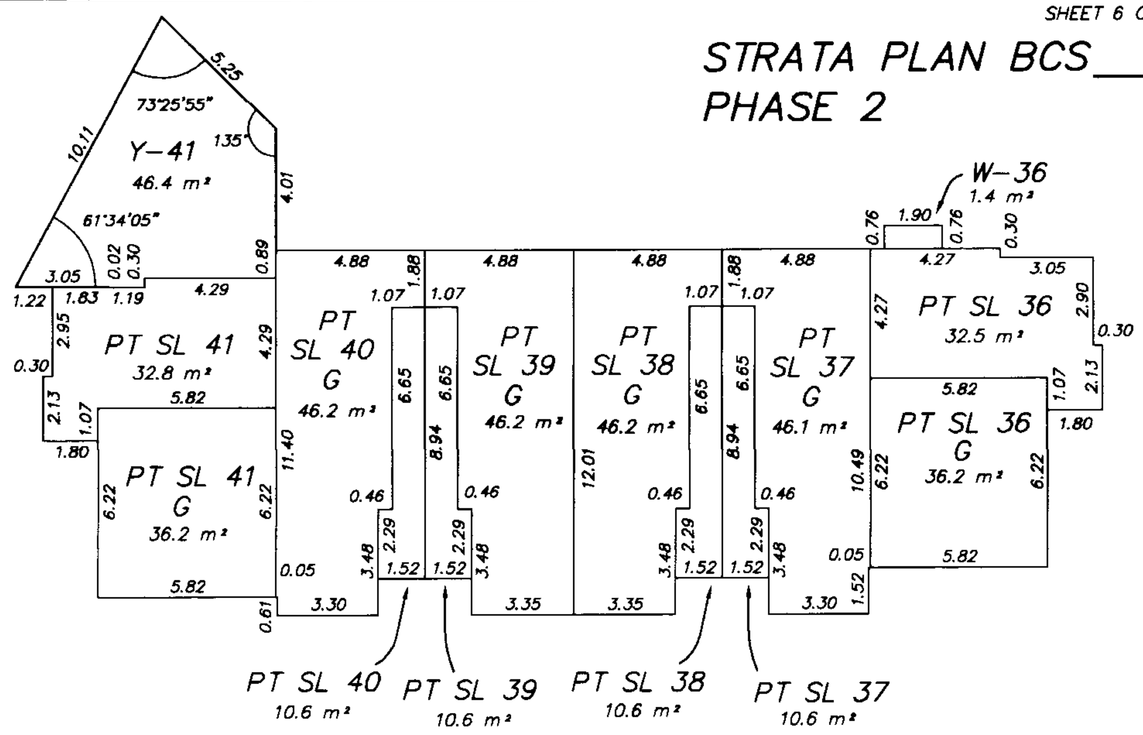

SECOND FLOOR

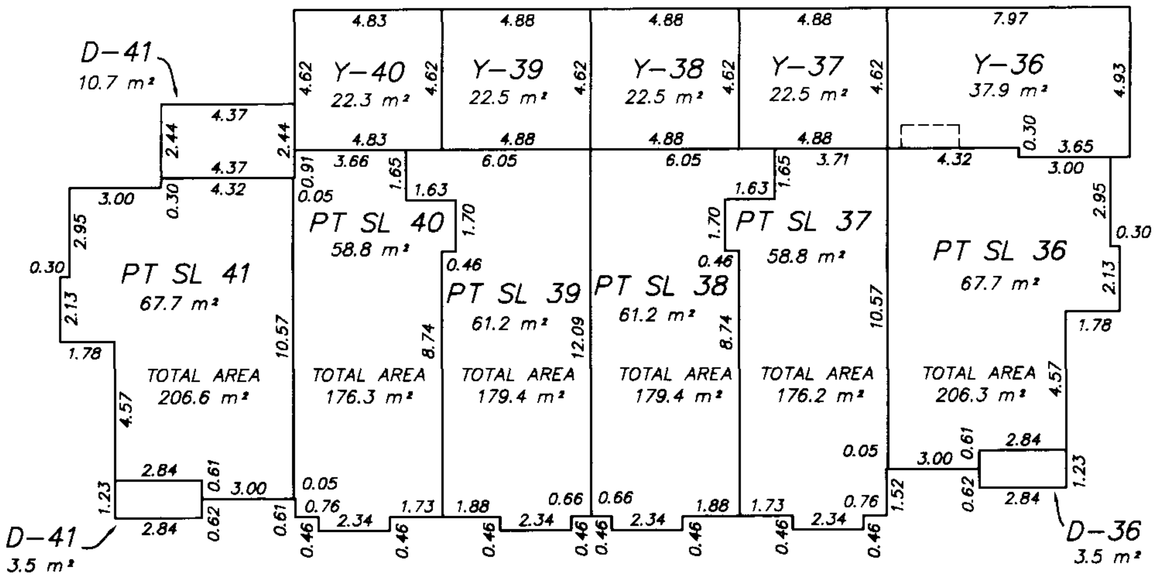

THIRD FLOOR

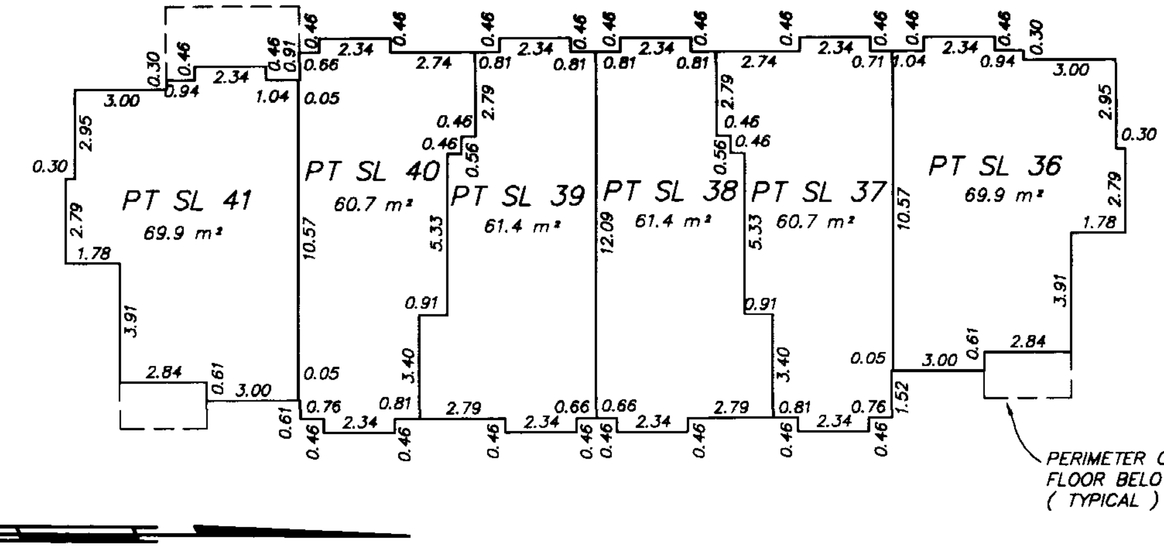

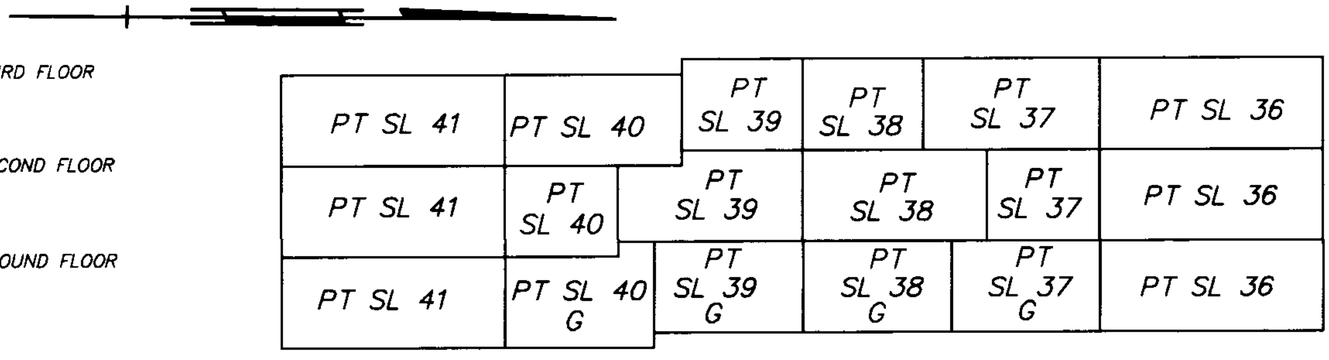

MURRAY & ASSOCIATES
201-12448 82nd AVENUE
SURREY, B.C.
V3W 3E9
(604) 597-9189

SECTION A - A'

4 2 0 2 5 10

SCALE 1 : 200

B.C.L.S.
8 th October 2003

FILE 8886-bldg-8

FILED NWBCS465 W49986 2007-01-22-12.48.14.094915

BUILDING 9

STRATA PLAN BCS 465
PHASE 2

GROUND FLOOR

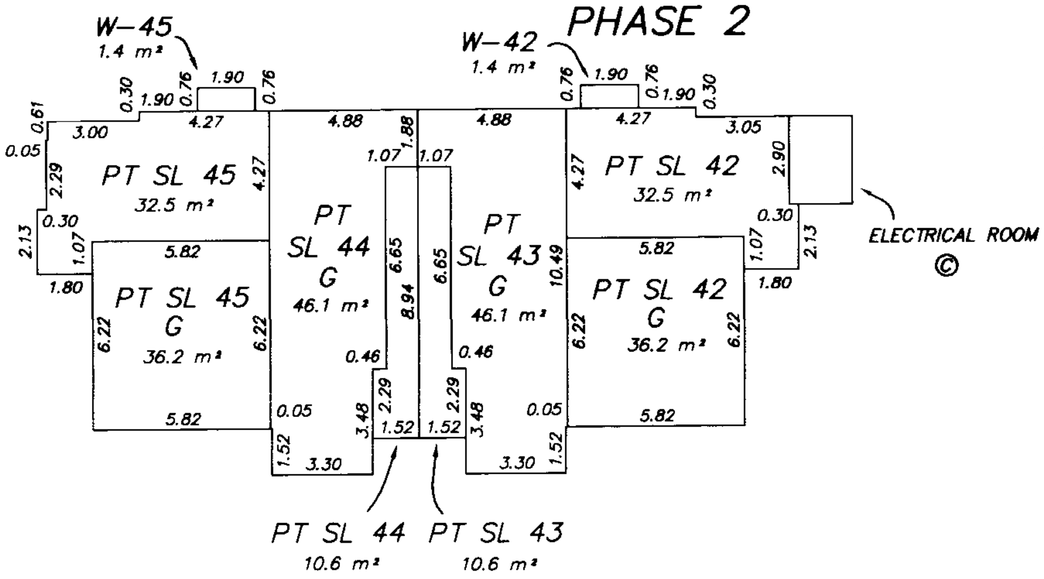

SECOND FLOOR

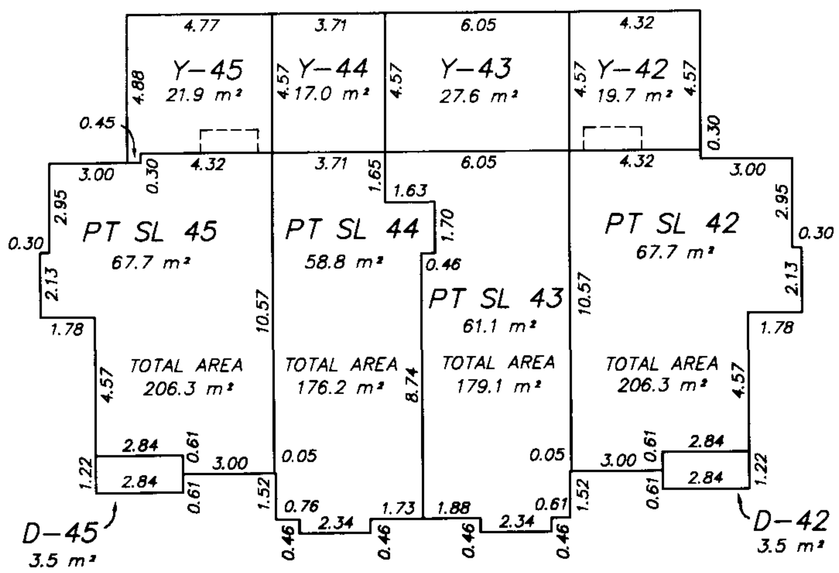

THIRD FLOOR

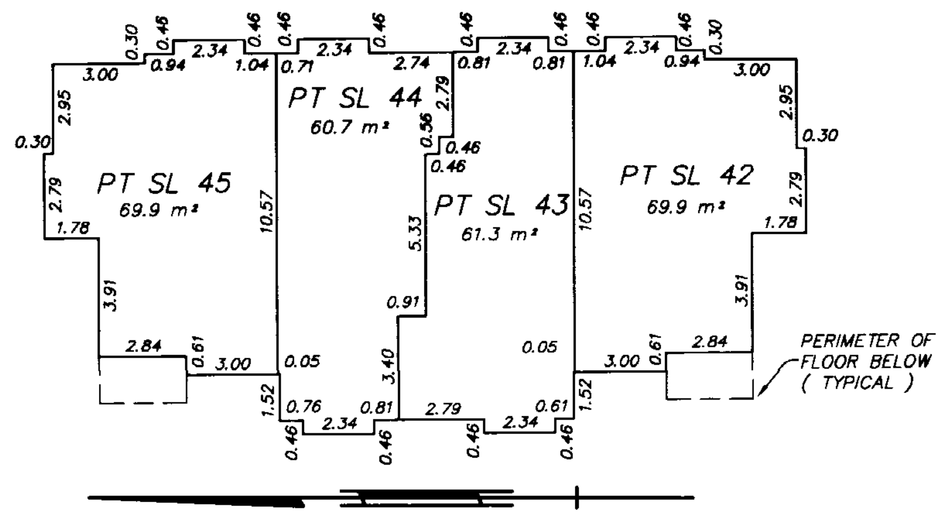

THIRD FLOOR	PT SL 45	PT SL 44	PT SL 43	PT SL 42	
SECOND FLOOR	PT SL 45	PT SL 44	PT SL 43	PT SL 42	
GROUND FLOOR	PT SL 45	PT SL 44 G	PT SL 43 G	PT SL 42	ELECTRICAL ROOM ©

SECTION A – A'

4 2 0 2 5 10

SCALE 1 : 200

MURRAY & ASSOCIATES
201–12448 82nd AVENUE
SURREY, B.C.
V3W 3E9
(604) 597–9189

B.C.L.S.
8 th October 2003

FILE 8886–bldg–9

FILED NWBCS465 W49986 2007-01-22-12.48.14.094915

BUILDING 10

STRATA PLAN BCS 465
PHASE 2

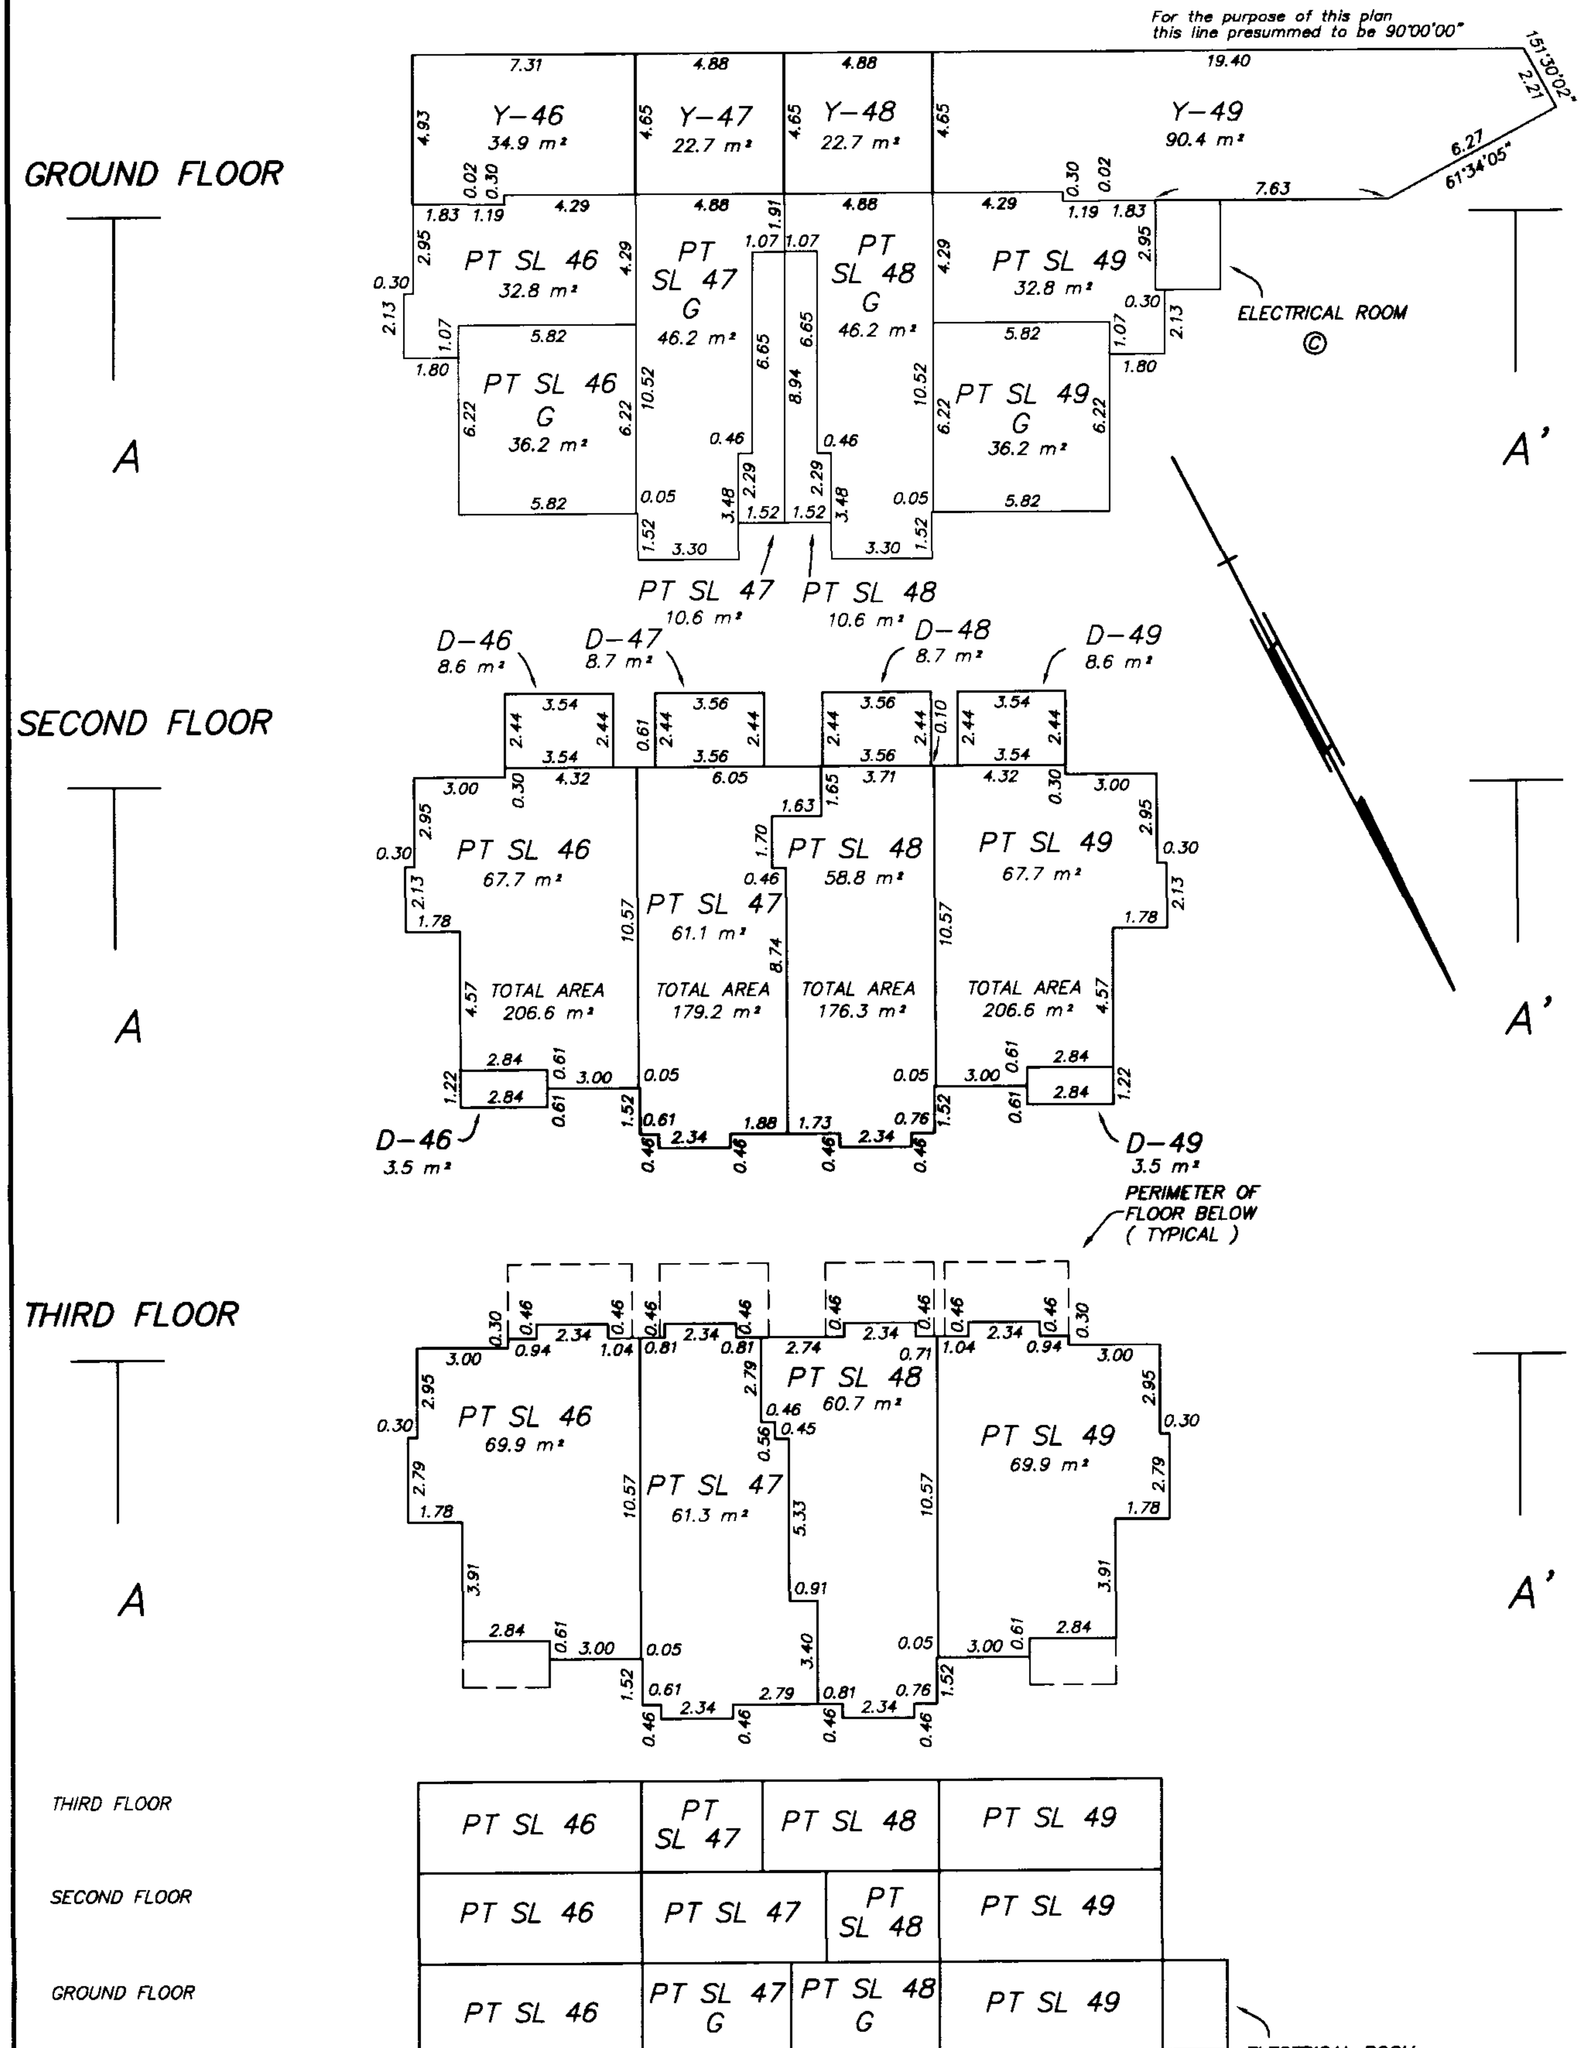

THIRD FLOOR	PT SL 46	PT SL 47	PT SL 48	PT SL 49
SECOND FLOOR	PT SL 46	PT SL 47	PT SL 48	PT SL 49
GROUND FLOOR	PT SL 46	PT SL 47 G	PT SL 48 G	PT SL 49

ELECTRICAL ROOM ©

SECTION A – A'

SCALE 1 : 200

MURRAY & ASSOCIATES
201–12448 82nd AVENUE
SURREY, B.C.
V3W 3E9
(604) 597-9189

B.C.L.S.
8 th October 2003

FILE pre-8886-bldg-10

FILED NWBCS465 W49986 2007-01-22-12.48.14.094915

BUILDING 11

STRATA PLAN BCS 465

PHASE 2

GROUND FLOOR

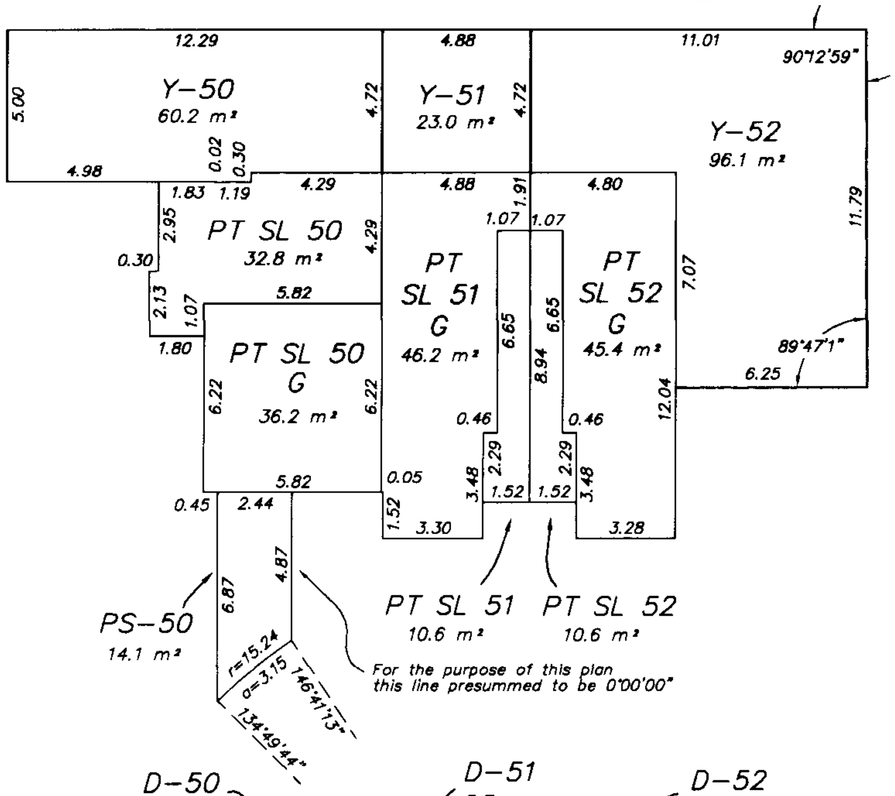

SECOND FLOOR

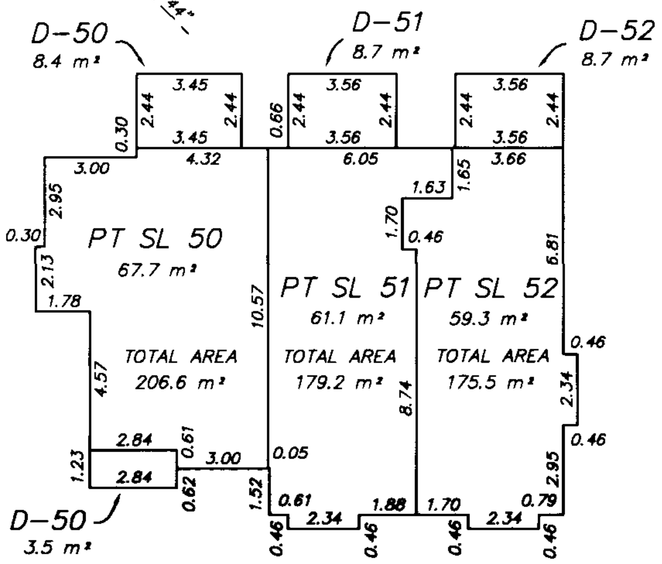

THIRD FLOOR

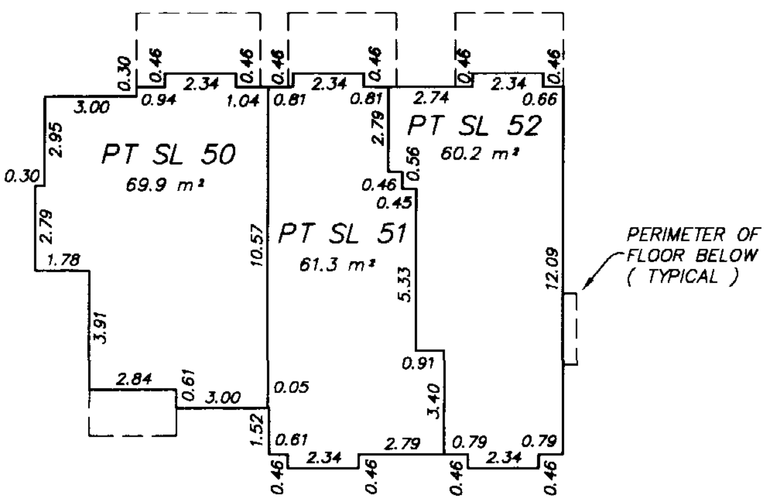

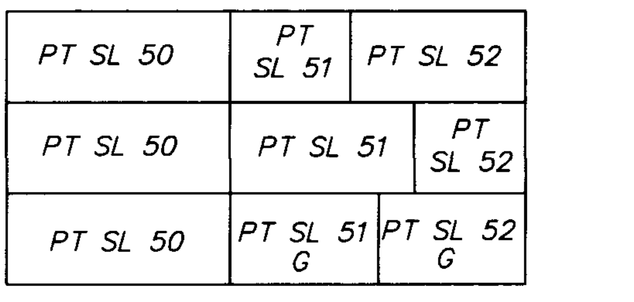

MURRAY & ASSOCIATES
201-12448 82nd AVENUE
SURREY, B.C.
V3W 3E9
(604) 597-9189

SECTION A - A'

4 2 0 2 5 10

SCALE 1 : 200

B.C.L.S.

8 th October 2003

FILE 8886-bldg-11

FILED NWBCS465 W49986 2007-01-22-12.48.14.094915

BUILDING 12

STRATA PLAN BCS 465

PHASE 2

GROUND FLOOR

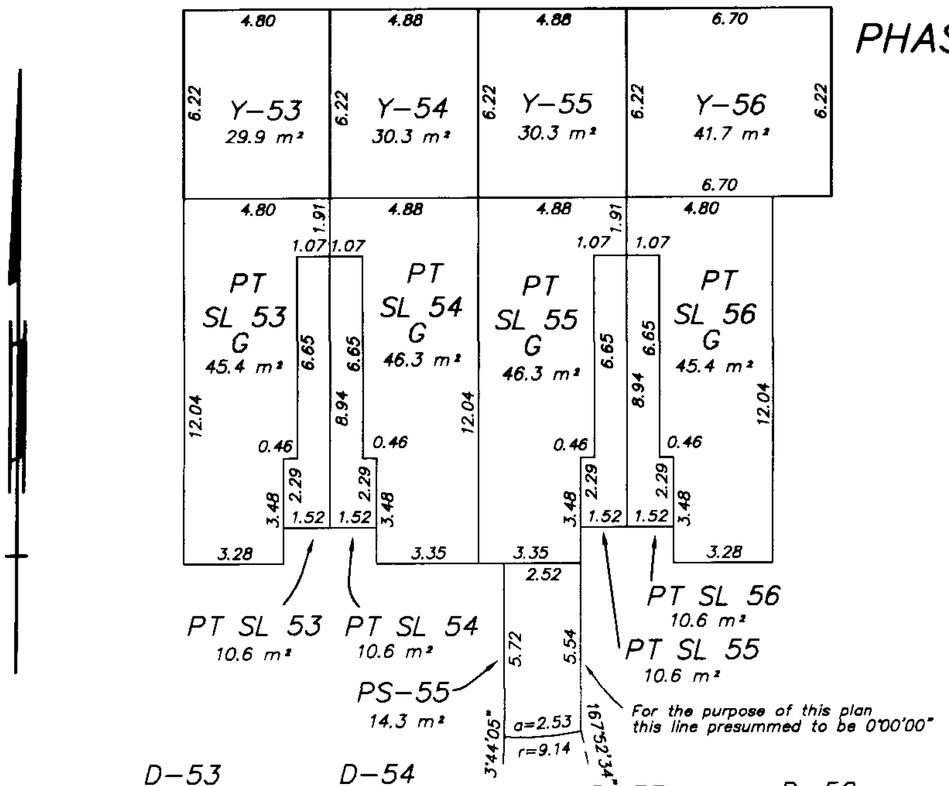

SECOND FLOOR

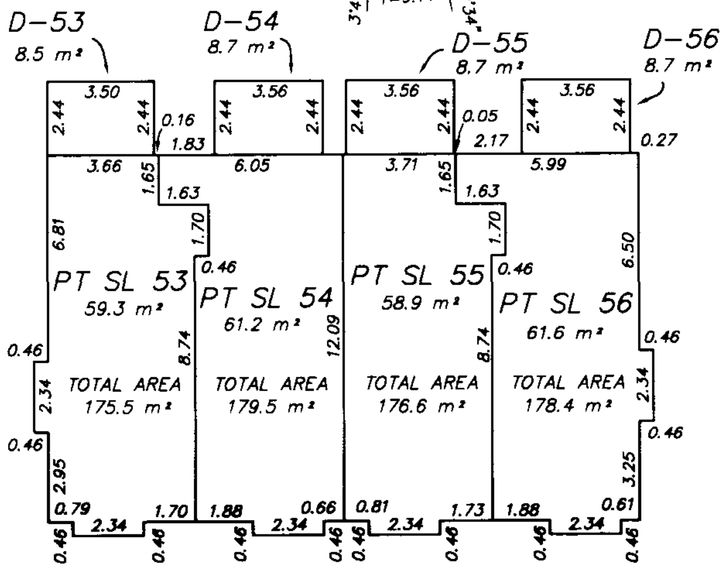

THIRD FLOOR

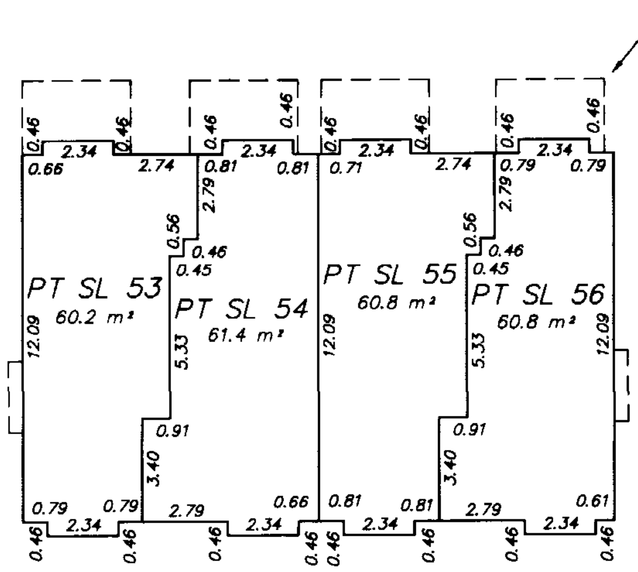

THIRD FLOOR	PT SL 53	PT SL 54	PT SL 55	PT SL 56
SECOND FLOOR	PT SL 53	PT SL 54	PT SL 55	PT SL 56
GROUND FLOOR	PT SL 53 G	PT SL 54 G	PT SL 55 G	PT SL 56 G

MURRAY & ASSOCIATES
201-12448 82nd AVENUE
SURREY, B.C.
V3W 3E9
(604) 597-9189

SECTION A - A'

4 2 0 2 5 10

SCALE 1 : 200

B.C.L.S.
8 th October 2003

FILE 8886-bldg-12

FILED NWBCS465 W49986 2007-01-22-12.48.14.094915

BUILDING 13

STRATA PLAN BCS 465
PHASE 2

GROUND FLOOR

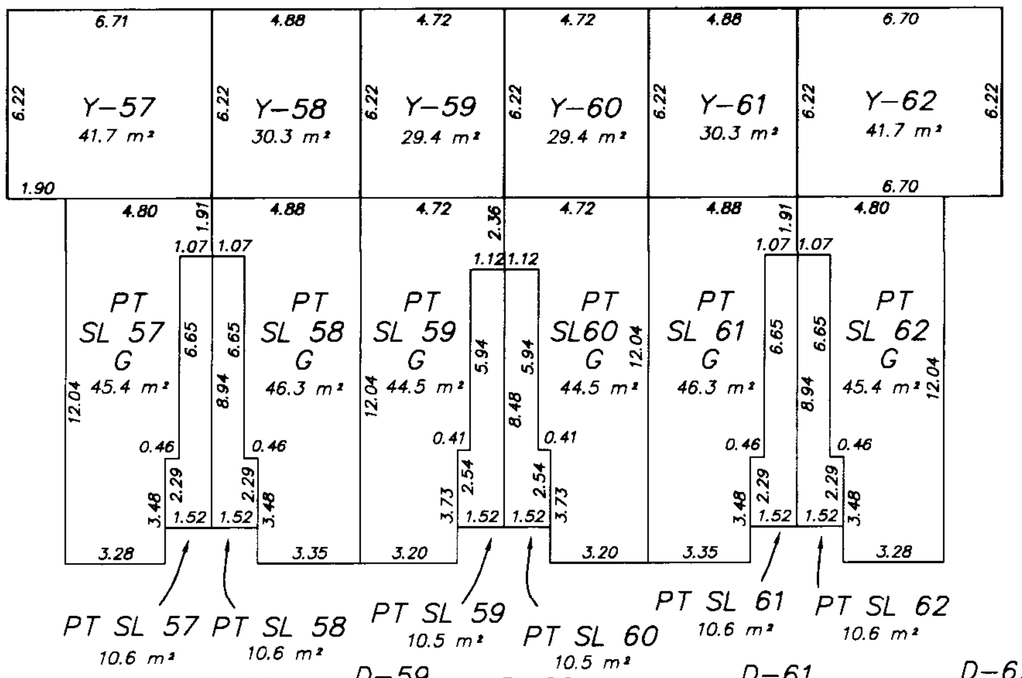

A — A'

SECOND FLOOR

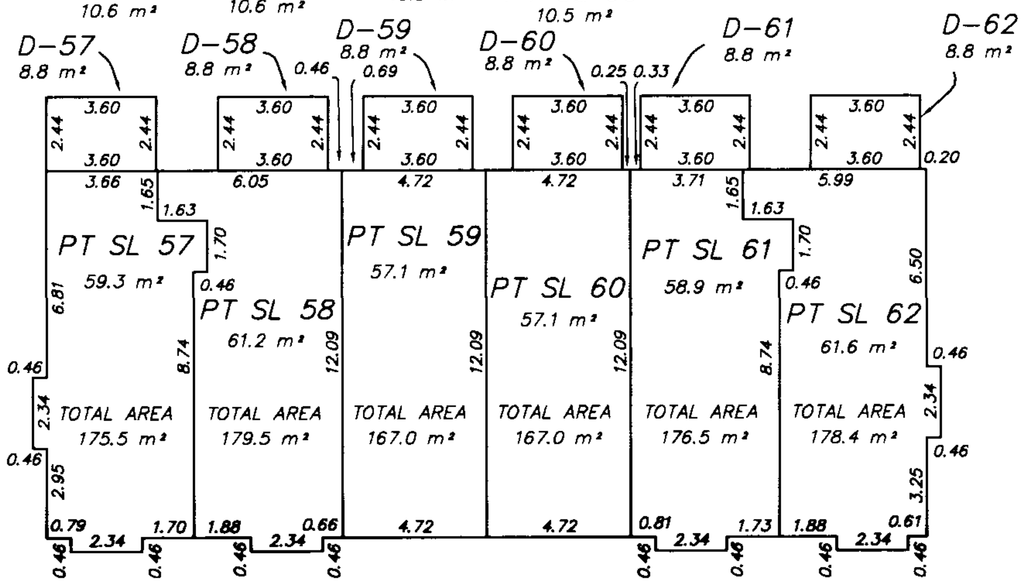

A — A'

THIRD FLOOR

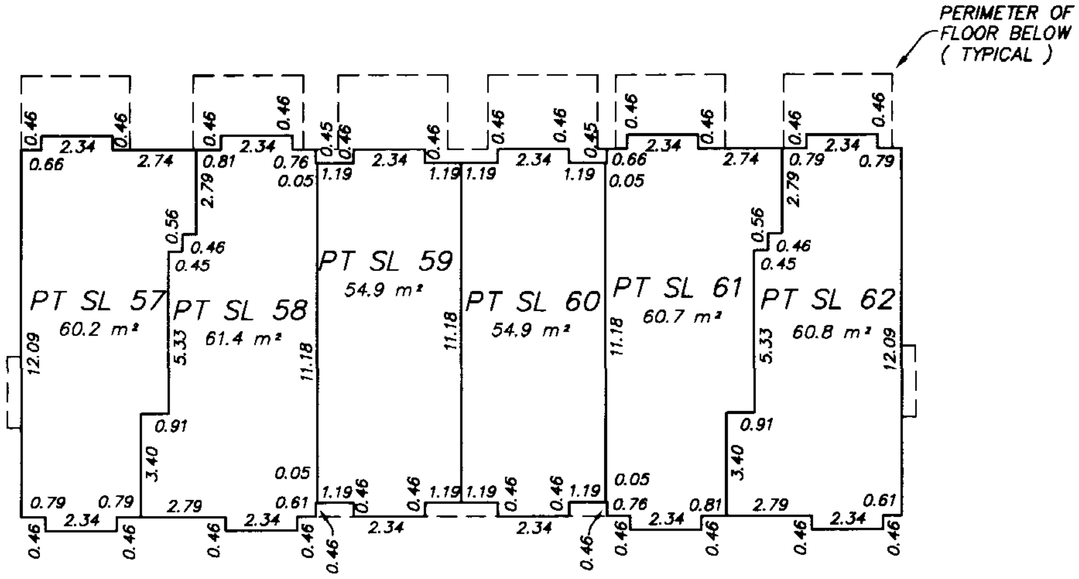

A — A'

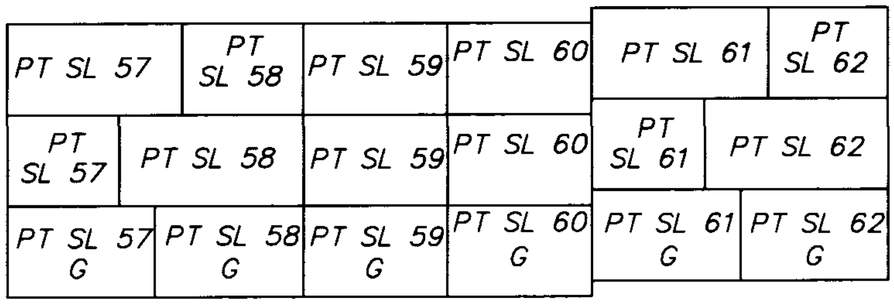

MURRAY & ASSOCIATES
201-12448 82nd AVENUE
SURREY, B.C.
V3W 3E9
(604) 597-9189

SECTION A - A'

4 2 0 2 5 10

SCALE 1 : 200

B.C.L.S.
8 th October 2003

FILE 8886-bldg-13

FILED NWBCS465 W49986 2007-01-22-12.48.14.094915

BUILDING 14

STRATA PLAN BCS 465
PHASE 2

GROUND FLOOR

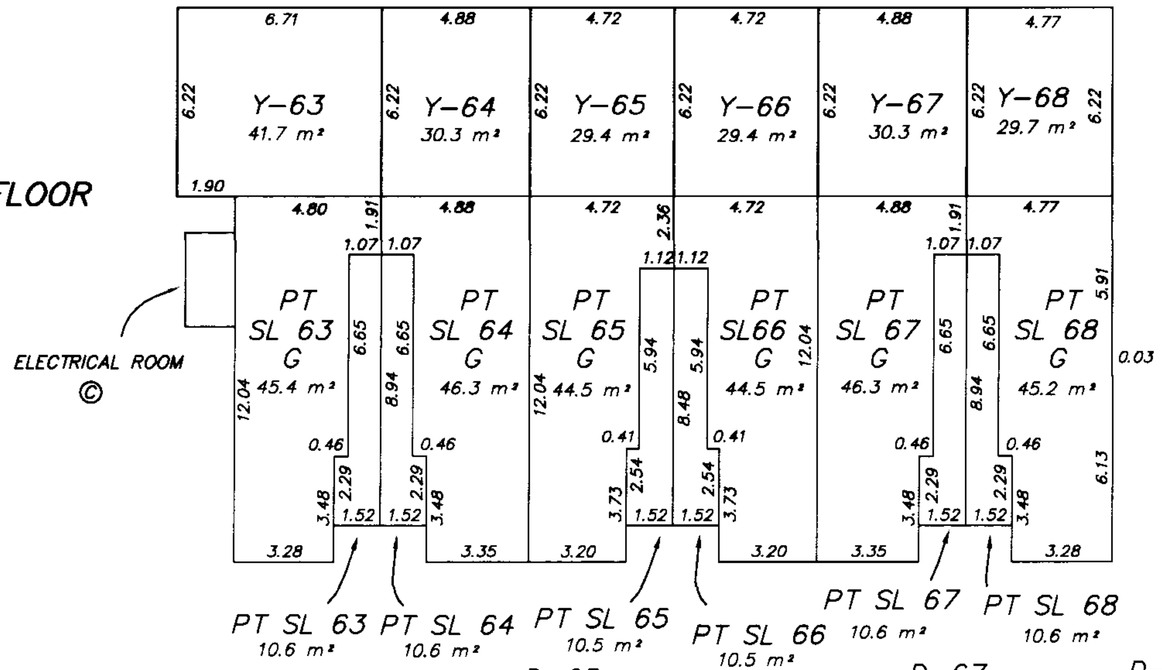

A — A'

SECOND FLOOR

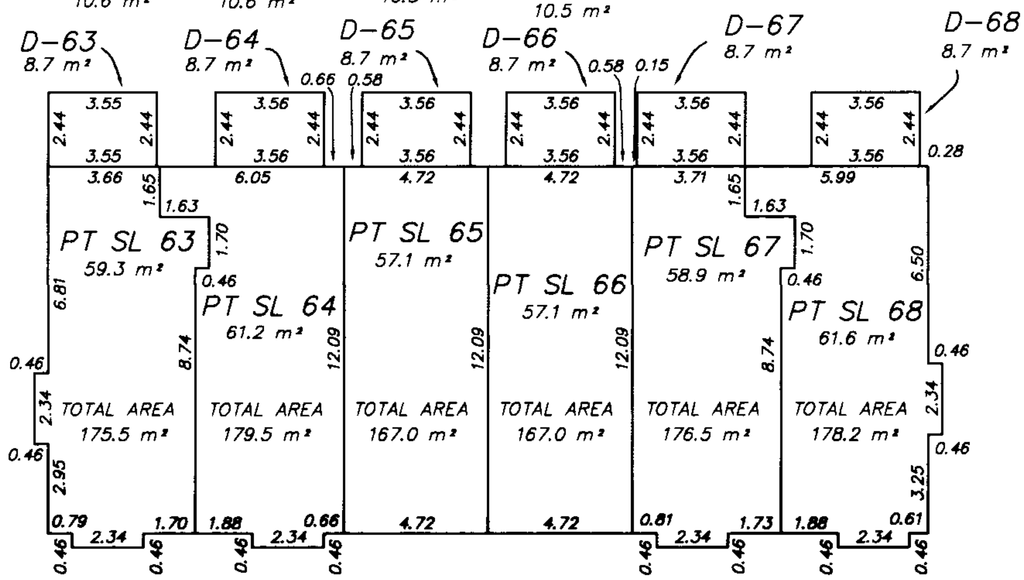

A — A'

THIRD FLOOR

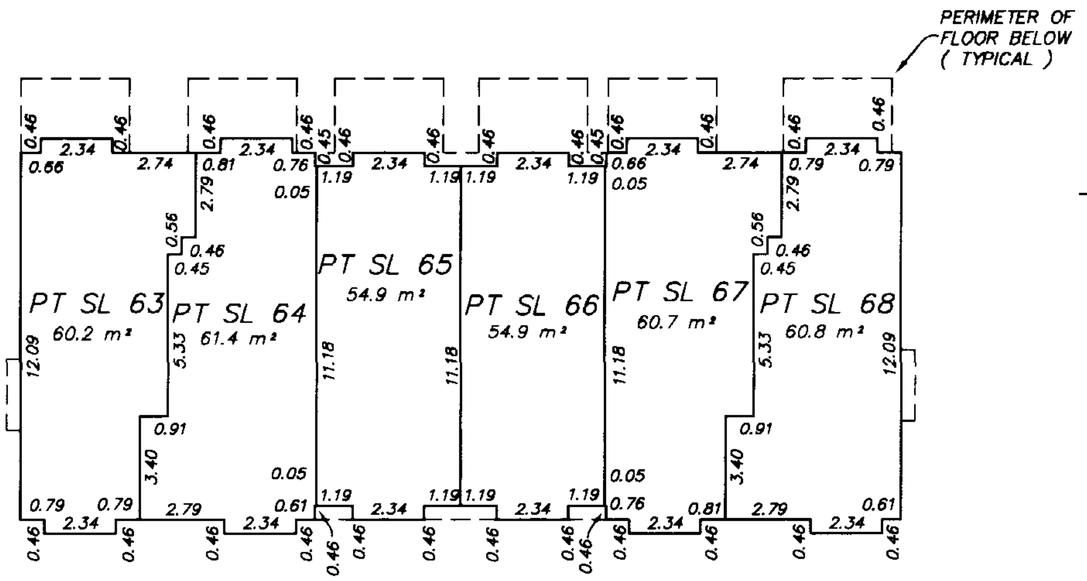

A — A'

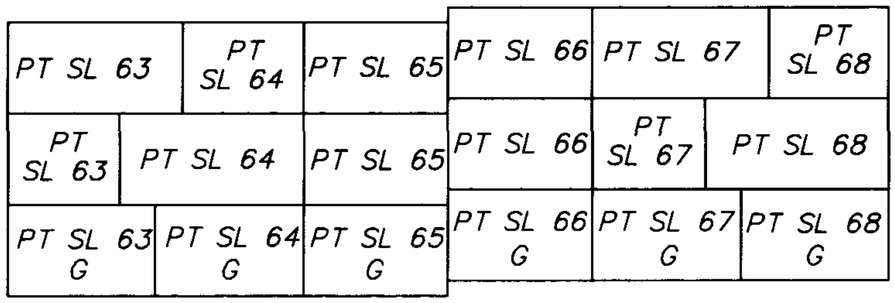

MURRAY & ASSOCIATES
201-12448 82nd AVENUE
SURREY, B.C.
V3W 3E9
(604) 597-9189

SECTION A — A'

SCALE 1 : 200

B.C.L.S.
8 th October 2003

FILE 8886-bldg-14

FILED NWBCS465 W49986 2007-01-22-12.48.14.094915