

STRATA PLAN OF AIRSPACE PARCEL 1 FALSE CREEK, AIRSPACE PLAN LMP 22184

CITY OF VANCOUVER

B.C.G.S. 92G.025

INTEGRATED SURVEY AREA No. 31, VANCOUVER



SCALE: 1 : 500

CIVIC ADDRESSES:183 KEEFER PLACE
VANCOUVER, B.C.555 ABBOTT STREET
VANCOUVER, B.C.**LEGEND**

- DENOTES OLD CONTROL MONUMENT FOUND
- OIP DENOTES STANDARD IRON POST FOUND
- IFF DENOTES OLD IRON POST FOUND NO L.T.O. RECORD
- LFF DENOTES LEAD PLUG FOUND NO L.T.O. RECORD
- DENOTES LEAD PLUG PLACED
- S.L. DENOTES STRATA LOT
- L.C.P. DENOTES LIMITED COMMON PROPERTY
- N.T.S. DENOTES NOT TO SCALE
- m² DENOTES SQUARE METRES
- RAD. DENOTES RADIUS
- ⊙ DENOTES COMMON PROPERTY
- ⊙ DENOTES ELECTRICAL ROOM
- ⊙ DENOTES DUCT
- ⊙ DENOTES BALCONY
- ⊙ DENOTES TERRACE
- ⊙ DENOTES VESTIBULE
- ⊙ DENOTES ENCLOSED BALCONY
- DENOTES AIRSPACE PARCEL BOUNDARY

NOTES:

- DISTANCES ARE IN METRES AND DECIMALS THEREOF.
- GRID BEARINGS ARE DERIVED FROM INTEGRATED CONTROL MONUMENTS V2129 AND V3774.
- THIS PLAN SHOWS GROUND LEVEL MEASURED DISTANCES. PRIOR TO COMPUTATION OF U.T.M. COORDINATES MULTIPLY BY COMBINED FACTOR 0.9996019.

INTEGRATED SURVEY AREA NO. 31, VANCOUVER

THE ADDRESS FOR SERVICE OF DOCUMENTS
ON THE STRATA CORPORATION IS:

THE OWNERS, STRATA PLAN LMS 1872

CONCORD PACIFIC HOLDINGS LTD.
200-1285 WEST PENDER STREET
VANCOUVER, B.C.
V6E 4Y6

STRATA CORP
MAIL ADDRESS
SEE STRATA PLAN
GENERAL INDEX

*c/o Kolyan Residential Property Services Ltd.
mail box #48
8413-1130 Inest Pender Street
Vancouver BC V6E 4T4
SEE DE. BM 289540*

THIS PLAN LIES WITHIN THE GREATER VANCOUVER REGIONAL DISTRICT

PENDER STREET


STRATA PLAN LMS 1872

DEPOSITED AND REGISTERED IN THE LAND
TITLE OFFICE AT NEW WESTMINSTER, B.C.
THIS 24 DAY OF MARCH, 1995.

ASSISTANT

DEPUTY REGISTRAR

BJ 68843

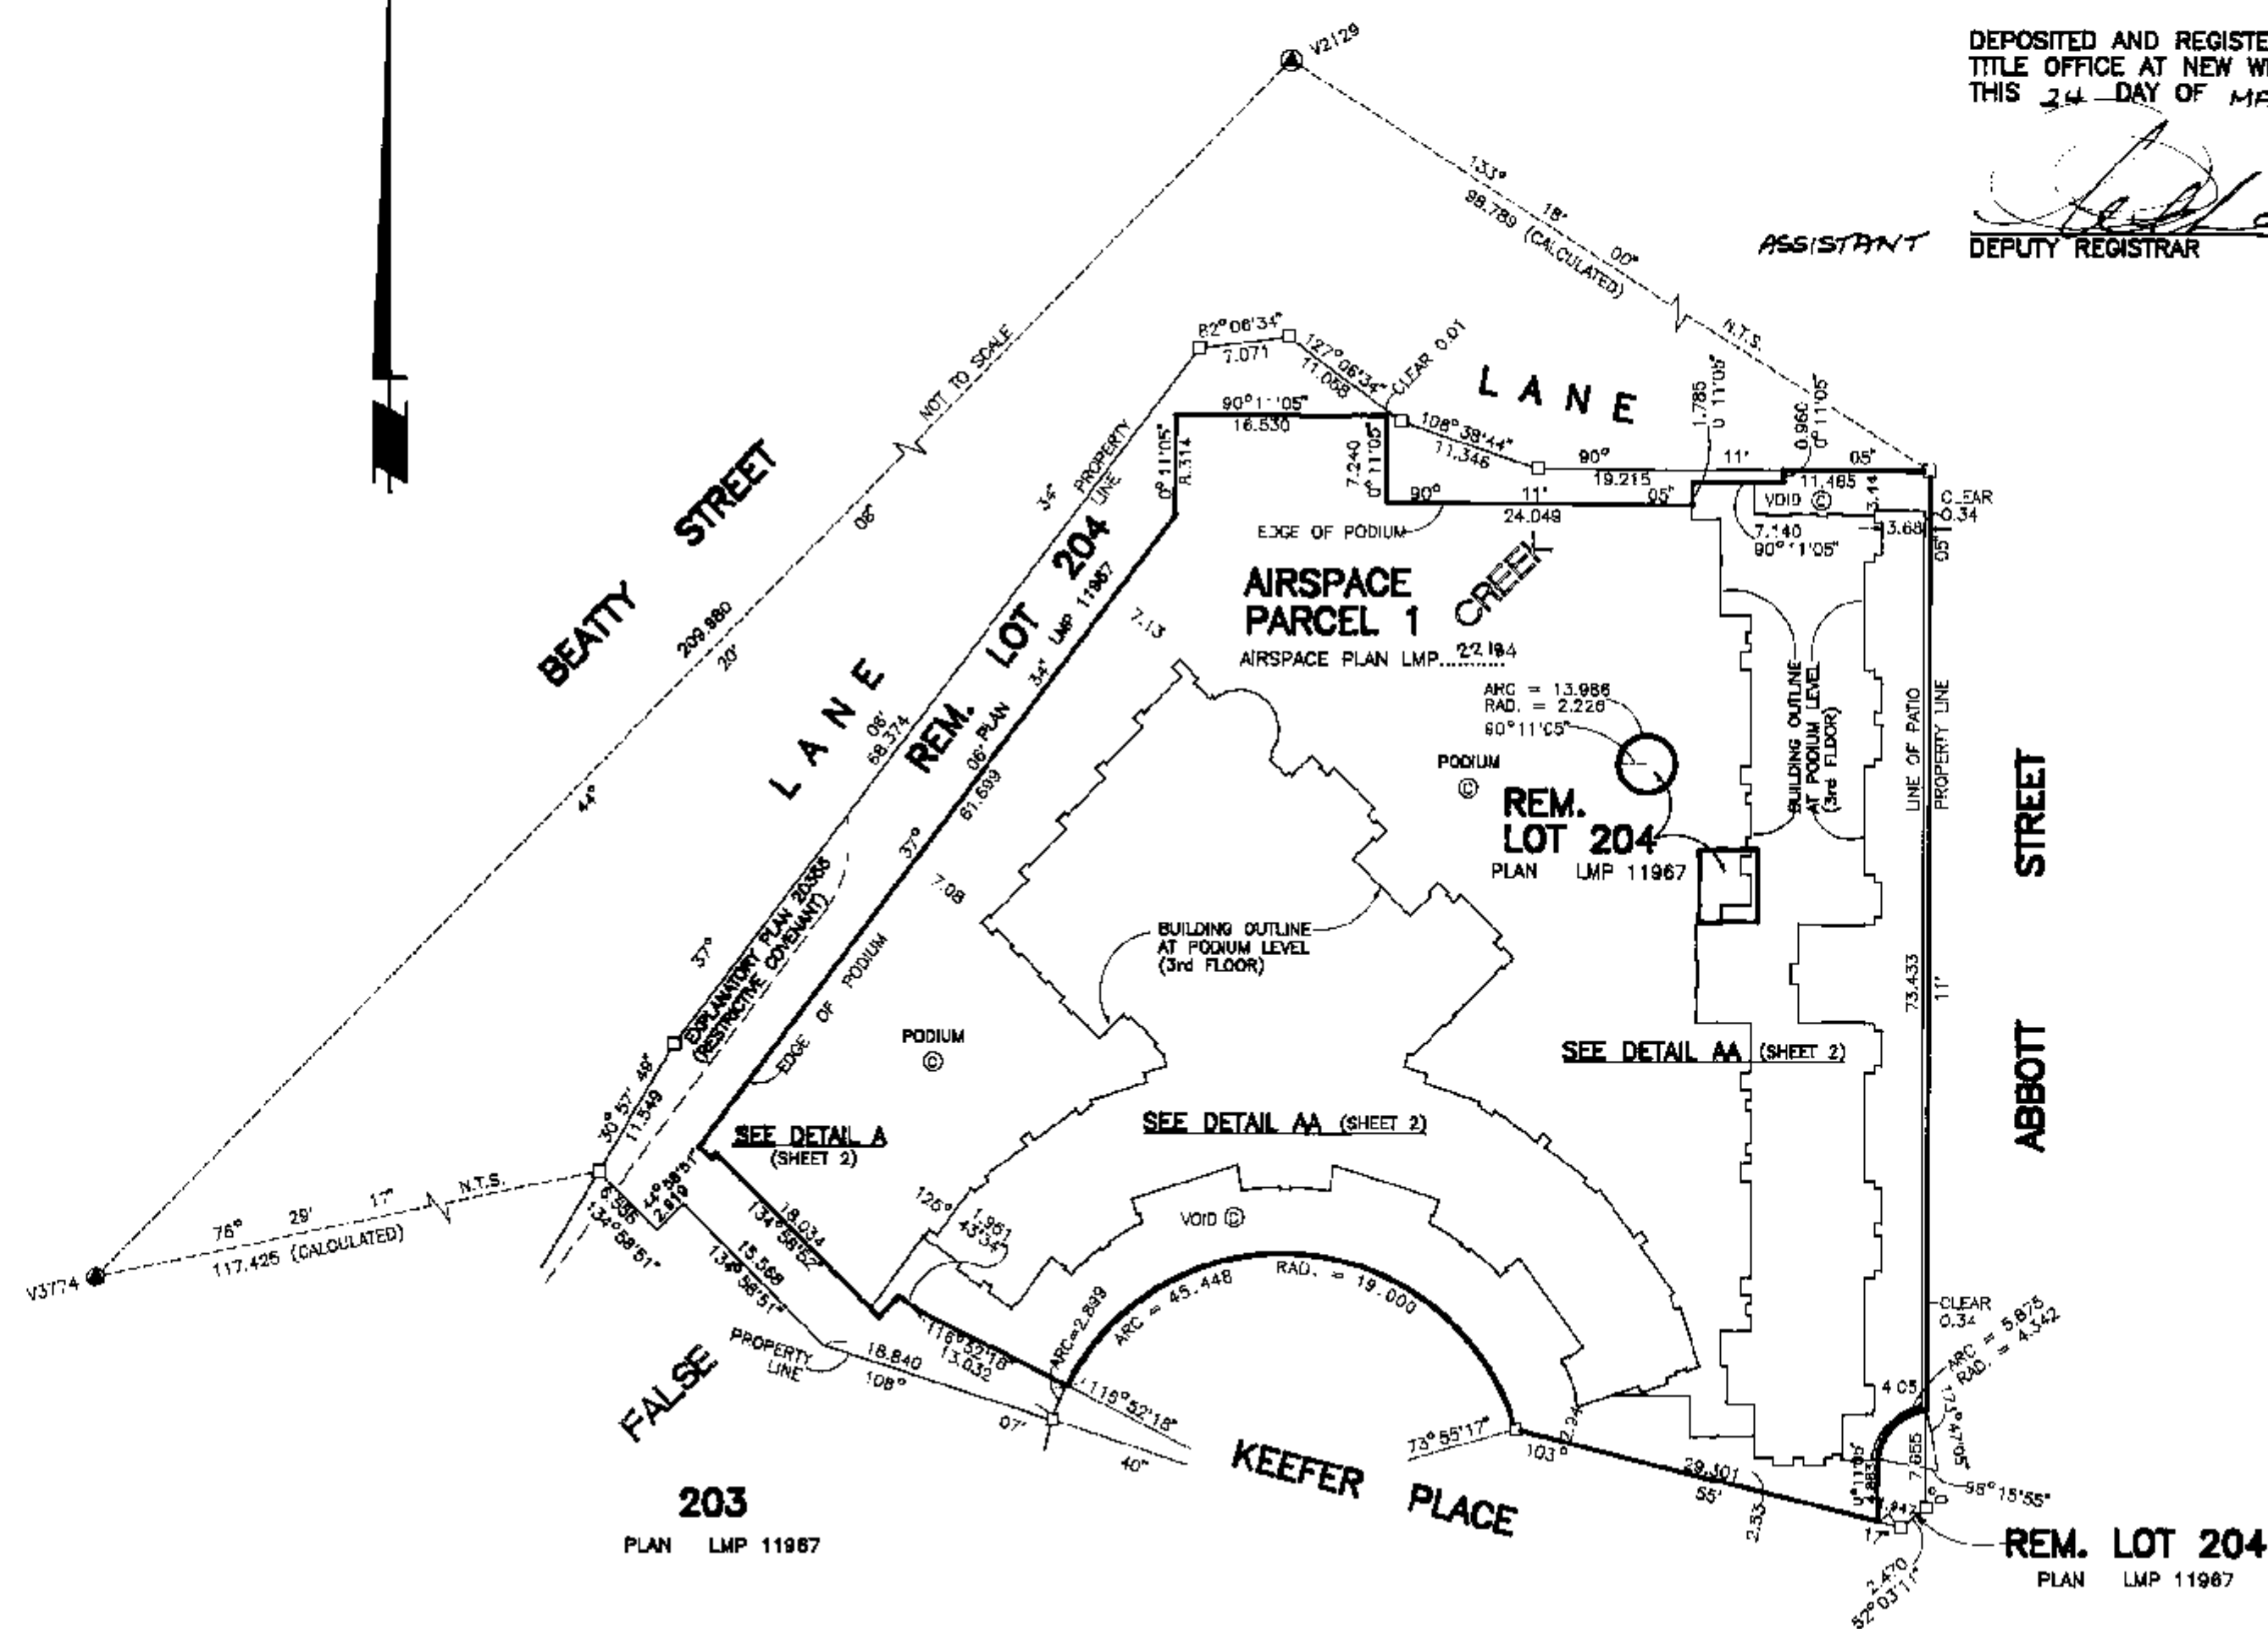**DETAIL A**REM. LOT 204
PLAN LMP 11987I, MARTIN H. SCHULZE, BRITISH COLUMBIA LAND SURVEYOR
OF NEW WESTMINSTER, B.C., HEREBY CERTIFY THAT THE
BUILDINGS ON THE PARCEL DESCRIBED ABOVE LIE WHOLLY
WITHIN THE EXTERNAL BOUNDARIES OF THAT PARCEL.DATED AT NEW WESTMINSTER, BRITISH COLUMBIA
THIS 16th DAY OF MARCH, 1995.McSchulze
B.C.L.S.

SCHULZE & ASSOCIATES

301 - 332 COLUMBIA STREET WEST

NEW WESTMINSTER, B.C. V3L 1A6

TEL: (604) 522-1616 FAX: (604) 522-9520

FILE: 2339-C DWG.: 1291-1

STRATA PLAN LMS 1872

DETAIL AA



SCALE: 1 : 200


DETAIL CC

REM. LOT 204
PLAN LMP11967

AIRSPACE PARCEL 1

AIRSPACE PLAN LMP...23184

REM. LOT 204
PLAN LMP11967

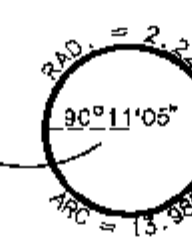

REM. LOT 204
PLAN LMP11967
(BEGINS 9th FLOOR)

DETAIL BB

DETAIL DD

SEE DETAIL BB

SEE DETAIL CC

SEE DETAIL DD

REM. LOT 204
PLAN LMP11967

203

PLAN LMP 11967

KEEFER PLACE

REM. LOT 204
PLAN LMP11967


STREET


ABBOTT

16 MARCH 1995
FILE: 2339-C
DWG: 1291-1

STRATA PLAN LMS 1872CONDOMINIUM ACTSIGNATURESOWNER/DEVELOPER

CONCORD PACIFIC HOLDINGS LTD.

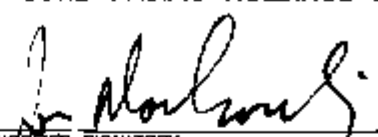

 AUTHORIZED SIGNATORY
 JON MARKOULIS

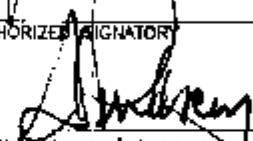

 AUTHORIZED SIGNATORY
 WITNESS ALAN WAYNE PINKNEY
 SUITE 1700, 666 BURNARD STREET
 VANCOUVER, BRITISH COLUMBIA
 ADDRESS OF WITNESS V6C 2X8

LAWYER
 OCCUPATION OF WITNESS

MORTGAGEE
 HONGKONG BANK OF CANADA


 AUTHORIZED SIGNATORY BRIAN YOUNG

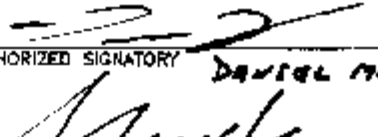
 AUTHORIZED SIGNATORY DANIEL MASSEY

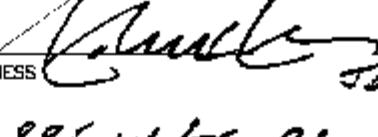
 WITNESS JONATHAN LEE


885 W. GEORGETTA ST.
 ADDRESS OF WITNESS

VANCOUVER, B.C.


 OCCUPATION OF WITNESS


FORM 13 (SECTION 8(1), CONDOMINIUM ACT)
NEW DEVELOPMENT CERTIFICATE

I, MARTIN H. SCHULZE OF NEW WESTMINSTER, BRITISH COLUMBIA LAND SURVEYOR, HEREBY CERTIFY THAT THE STRATA LOTS REPRESENTED ON THE STRATA PLAN OF AIRSPACE PARCEL 1, FALSE CREEK, AIRSPACE PLAN LMP 22184 CONSTITUTE A NEW DEVELOPMENT AND HAVE NOT TO THE BEST OF MY KNOWLEDGE AND BELIEF, BEEN PREVIOUSLY OCCUPIED. DATED AT NEW WESTMINSTER, BRITISH COLUMBIA, THIS 16th DAY OF March 1995.

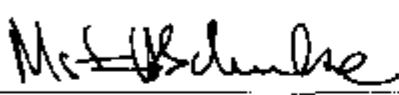
 B.C.L.S.

ACCEPTED AS TO FORMS 1 AND 2


THIS 22 DAY OF March, 1995.

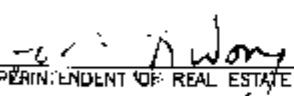
 SUPERINTENDENT OF REAL ESTATE


STATUTORY DECLARATION

I, THE UNDERSIGNED DO SOLEMNLY DECLARE THAT
 1) I, THE UNDERSIGNED AM THE DULY AUTHORIZED AGENT OF THE OWNER/DEVELOPER.
 2) THE STRATA PLAN IS FOR RESIDENTIAL USE ONLY.

I MAKE THIS SOLEMN DECLARATION CONSCIENTIOUSLY BELIEVING IT TO BE TRUE AND KNOWING THAT IT IS OF THE SAME FORCE AND EFFECT AS IF MADE UNDER OATH

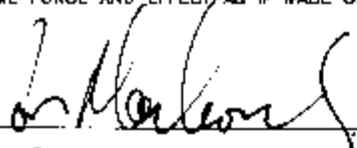
 JON MARKOULIS

DECLARED BEFORE ME AT VANCOUVER
 IN THE PROVINCE OF BRITISH COLUMBIA
 THIS 21st DAY OF MARCH, 1995

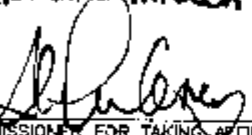
 A COMMISSIONER FOR TAKING AFFIDAVITS
 WITHIN THE PROVINCE OF BRITISH COLUMBIA
 ALAN WAYNE PINKNEY

CONDOMINIUM ACT

STRATA PLAN LMS 1872

LOT No.	SUITE No.	SHEET No.	FORM 1	FORM 2	FORM 3
			SCHEDULE OF UNIT ENTITLEMENT	SCHEDULE OF INTEREST UPON DESTRUCTION	SCHEDULE OF VOTING RIGHTS
1	301	6.15	885	1042	
2	302	6.15	826	969	
3	303	6.15	790	869	
4	304	6.7.15	790	869	
5	305	6.7.15	826	969	
6	306	6.15	826	969	
7	307	7.15	869	1025	
8	401	6.17	889	1028	
9	402	6.17	828	972	
10	403	6.17	790	869	
11	404	6.17	790	869	
12	405	6.7.17	828	972	
13	406	6.7.17	828	972	
14	407	7.17	869	1036	
15	501	7.18	704	809	
16	502	8.18	885	1038	
17	503	6.18	865	784	
18	504	6.18	840	1051	
19	505	8.18	780	815	
20	506	6.18	790	815	
21	507	6.7.18	836	1001	
22	601	7.19	705	810	
23	602	8.19	867	1051	
24	603	7.19	869	1051	
25	604	8.19	1,099	1378	
26	701	7.20	705	815	
27	702	8.20	867	1058	
28	703	8.20	869	1058	
29	704	7.20	1,099	1379	
30	801	7.21	705	825	
31	802	8.21	867	1060	
32	803	8.21	869	1060	
33	804	7.21	1,099	1384	
34	901	7.22	705	828	
35	902	8.22	867	1064	
36	903	8.22	869	1064	
37	904	7.22	1,099	1385	
38	1001	7.23	705	839	
39	1002	8.23	867	1068	
40	1003	8.23	869	1068	
41	1004	7.23	1,099	1395	
42	1101	7.24	705	840	
43	1102	8.24	867	1077	
44	1103	8.24	869	1077	
45	1104	7.24	1,099	1397	
46	1201	7.25	705	854	
47	1202	8.25	867	1089	
48	1203	8.25	869	1089	
49	1204	7.25	1,099	1419	
50	1301	7.26	705	863	
51	1302	8.26	867	1102	
52	1303	8.26	869	1102	
53	1304	7.26	1,099	1428	
54	1401	7.27	705	873	
55	1402	8.27	867	1115	
56	1403	8.27	869	1115	
57	1404	7.27	1,099	1438	
58	1501	7.28	705	880	
59	1502	8.28	867	1128	
60	1503	8.28	869	1128	
61	1504	7.28	1,099	1448	
62	1601	7.29	705	886	
63	1602	8.29	867	1141	
64	1603	8.29	869	1141	
65	1604	7.29	1,099	1454	
66	1701	7.30	705	907	

LOT No.	SUITE No.	SHEET No.	FORM 1	FORM 2	FORM 3
			SCHEDULE OF UNIT ENTITLEMENT	SCHEDULE OF INTEREST UPON DESTRUCTION	SCHEDULE OF VOTING RIGHTS
67	1702	6.30	887	1155	
68	1703	8.30	889	1155	
69	1704	7.30	1,099	1465	
70	1801	7.31	705	918	
71	1802	8.31	867	1168	
72	1803	8.31	869	1168	
73	1804	7.31	1,099	1471	
74	1901	7.32	705	924	
75	1902	8.32	867	1181	
76	1903	8.32	869	1181	
77	1904	7.32	1,099	1480	
78	2001	7.33	705	933	
79	2002	8.33	867	1194	
80	2003	8.33	869	1194	
81	2004	7.33	1,099	1483	
82	2101	7.34	705	942	
83	2102	8.34	867	1207	
84	2103	8.34	869	1207	
85	2104	7.34	1,099	1508	
86	2201	7.35	705	950	
87	2202	8.35	867	1220	
88	2203	8.35	869	1220	
89	2204	7.35	1,099	1520	
90	2301	7.36	705	959	
91	2302	8.36	867	1233	
92	2303	8.36	869	1233	
93	2304	7.36	1,099	1533	
94	2401	7.37	705	961	
95	2402	8.37	867	1256	
96	2403	8.37	869	1256	
97	2404	7.37	1,099	1550	
98	2501	7.38	705	964	
99	2502	8.38	867	1259	
100	2503	8.38	869	1259	
101	2504	7.38	1,099	1566	
102	2601	7.39	705	1007	
103	2602	8.39	867	1282	
104	2603	8.39	869	1282	
105	2604	7.39	1,099	1568	
106	2701	7.40	705	1021	
107	2702	8.40	867	1287	
108	2703	8.40	869	1287	
109	2704	7.40	1,099	1603	
110	2801	7.41	705	1034	
111	2802	8.41	867	1310	
112	2803	8.41	869	1310	
113	2804	7.41	1,099	1620	
114	2901	7.42	705	1047	
115	2902	8.42	867	1323	
116	2903	8.42	869	1323	
117	2904	7.42	1,099	1638	
118	3001	7.43	705	1060	
119	3002	8.43	867	1338	
120	3003	8.43	869	1338	
121	3004	7.43	1,099	1655	
122	3101	7.44	705	1078	
123	3102	8.44	867	1349	
124	3103	8.44	869	1349	
125	3104	7.44	1,099	1674	
126	3201	7.45	705	1100	
127	3202	8.45	867	1372	
128	3203	8.45	869	1372	
129	3204	7.45	1,099	1695	

LOT No.	SUITE No.	SHEET No.	FORM 1	FORM 2	FORM 3
			SCHEDULE OF UNIT ENTITLEMENT	SCHEDULE OF INTEREST UPON DESTRUCTION	SCHEDULE OF VOTING RIGHTS
130	315	9.18	827	1061	
131	314	9.18	771	963	
132	313	9.18	771	963	
133	312	9.18	861	1011	
134	311	9.18	861	1011	
135	310	9.18	771	963	
136	309	9.18	771	963	
137	308	9.18	863	1126	
138	315	9.17	827	1061	
139	314	9.17	771	963	
140	313	9.17	771	963	
141	312	9.17	861	1011	
142	311	9.17	861	1011	
143	310	9.17	771	963	
144	309	9.17	771	963	
145	308	9.17	863	1126	
146	315	9.16	827	1061	
147	314	9.16	771	963	
148	313	9.16	771	963	
149	312	9.16	861	1025	
150	311	9.16	861	1025	
151	310	9.16	771	963	
152	309	9.16	771	963	
153	308	9.16	863	1181	
154	315	9.15	827	1077	
155	314	9.15	771	911	
156	313	9.15	771	911	
157	312	9.15	861	1036	
158	311	9.15	861	1036	
159	310	9.15	771	911	
160	309	9.15	771	911	
161	308	9.15	863	1208	
162	315	9.20	861	789	
163	314	9.20	860	815	
164	313	9.20	860	815	
165	312	9.20	864	784	
166	311	9.20	702	815	
167	310	9.20	860	815	
168	309	9.20	860	815	
169	308	9.20	875	787	
170	315	9.21	861	789	
171	314	9.21	860	815	
172	313	9.21	860	815	
173	312	9.21	864	784	
174	311	9.21	702	815	
175	310	9.21	860	815	
176	309	9.21	860	815	
177	308	9.21	878	797	
AGGREGATE			152,312	194,398	

STRATA PLAN LMS 1872

SECTION A-A



SCALE: 1 : 200

Seventh Floor

Sixth Floor

Fifth Floor

Fourth Floor

Third Floor


Second Floor

Mezzanine Floor

First Floor

Parking Level P-1

Parking Level P-2

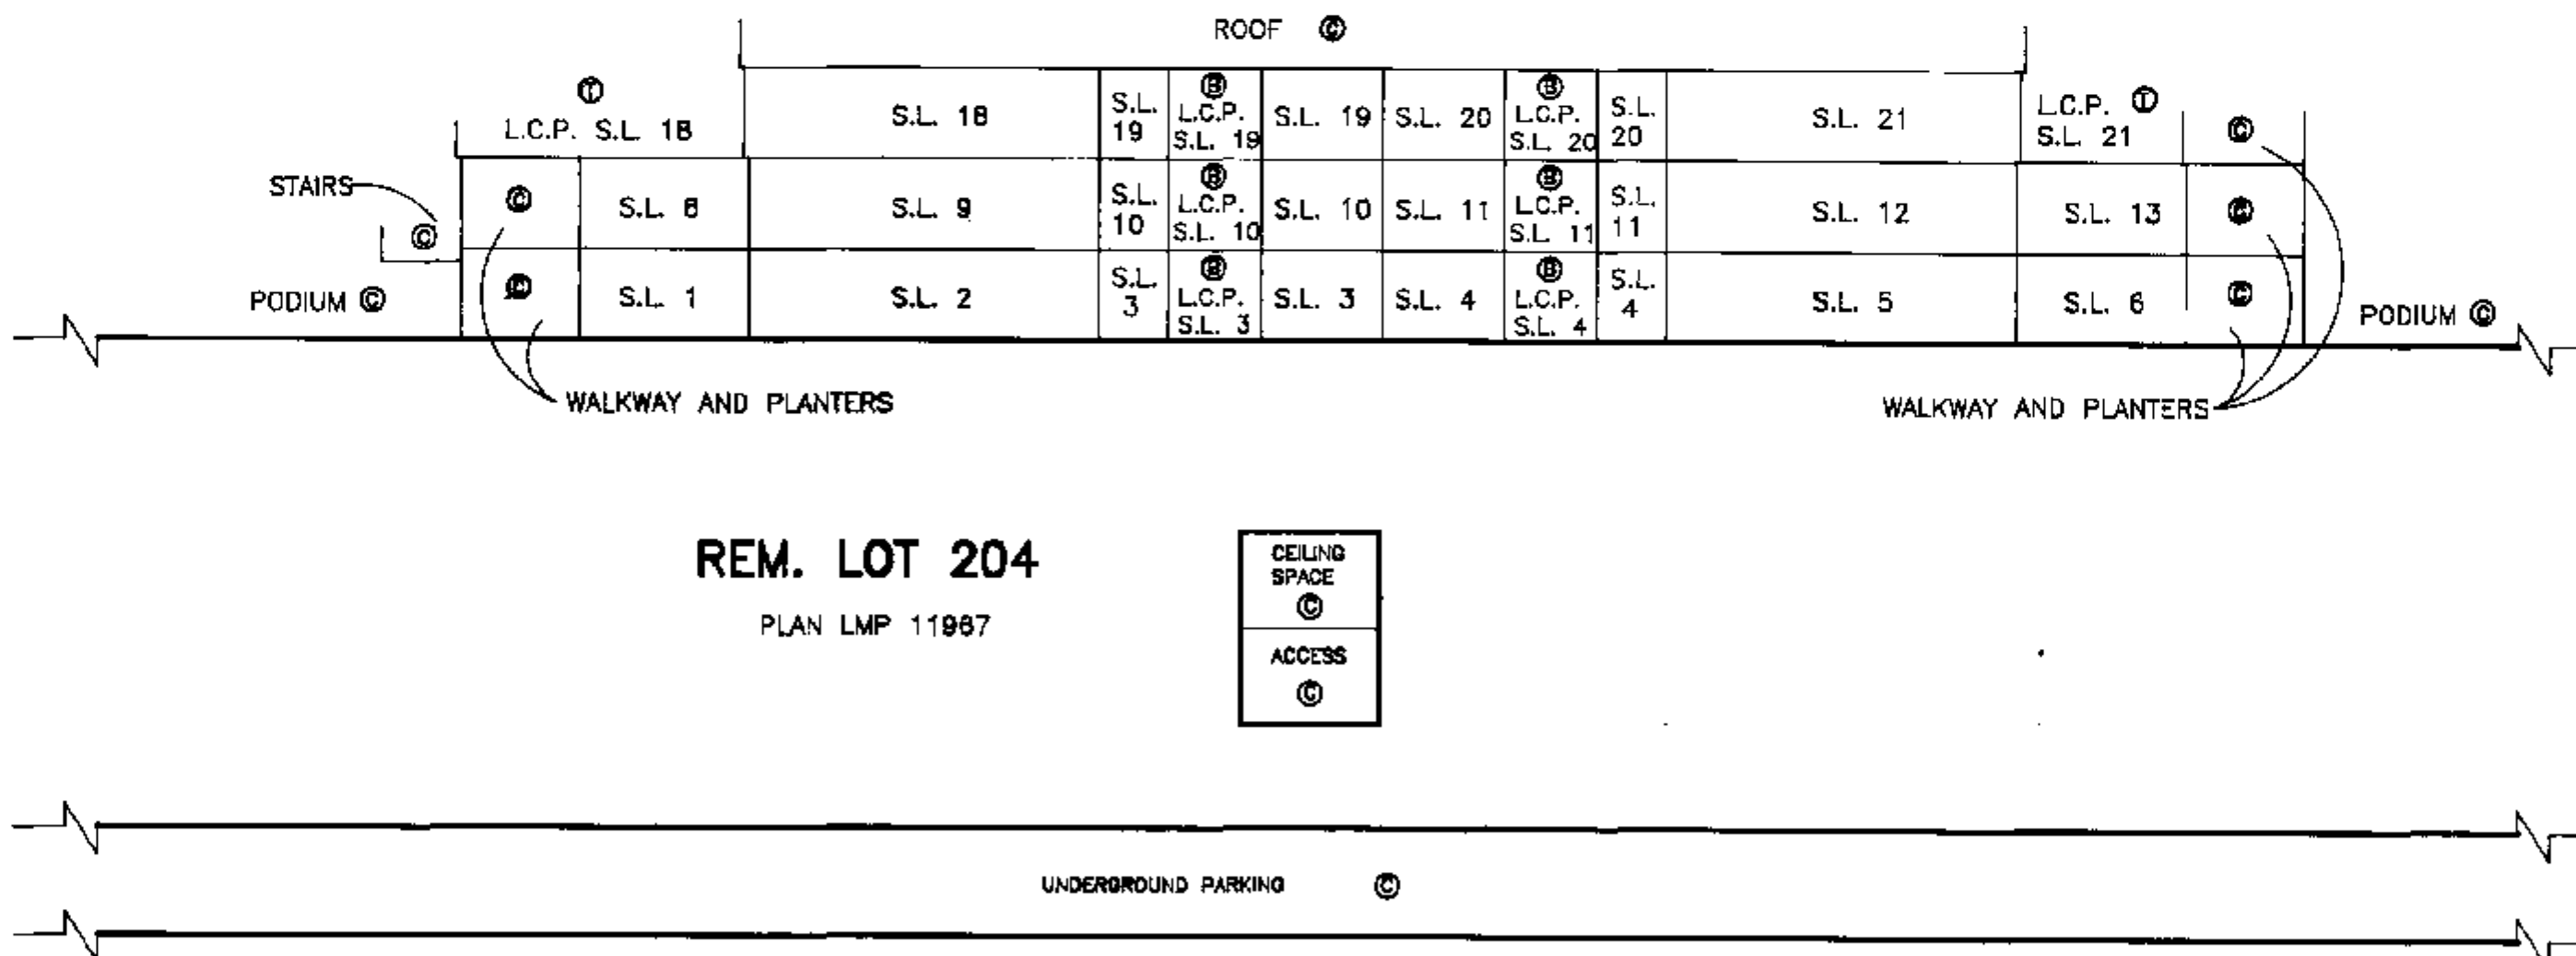

REM. LOT 204

PLAN LMP 11987

CEILING SPACE
ACCESS

UNDERGROUND PARKING

MKS.

10th MARCH, 1995, B.O.L.S.

FILE 2339-C

DWG: 1291-1

STRATA PLAN LMS 1872

SECTION B-B



SCALE: 1 : 200

Thirty-Third Floor
Thirty-Second Floor
Thirty-First Floor
Thirtieth Floor
Twenty-Ninth Floor
Twenty-Eighth Floor
Twenty-Seventh Floor
Twenty-Sixth Floor
Twenty-Fifth Floor
Twenty-Fourth Floor
Twenty-Third Floor
Twenty-Second Floor
Twenty-First Floor
Twentieth Floor
Nineteenth Floor
Eighteenth Floor
Seventeenth Floor
Sixteenth Floor
Fifteenth Floor
Fourteenth Floor
Thirteenth Floor
Twelfth Floor
Eleventh Floor
Tenth Floor
Ninth Floor
Eighth Floor
Seventh Floor

ROOF	
S.L. 126	S.L. 129
S.L. 122	S.L. 125
S.L. 118	S.L. 121
S.L. 114	S.L. 117
S.L. 110	S.L. 113
S.L. 106	S.L. 109
S.L. 102	S.L. 105
S.L. 98	S.L. 101
S.L. 94	S.L. 97
S.L. 90	S.L. 93
S.L. 86	S.L. 89
S.L. 82	S.L. 85
S.L. 78	S.L. 81
S.L. 74	S.L. 77
S.L. 70	S.L. 73
S.L. 66	S.L. 69
S.L. 62	S.L. 65
S.L. 58	S.L. 61
S.L. 54	S.L. 57
S.L. 50	S.L. 53
S.L. 46	S.L. 49
S.L. 42	S.L. 45
S.L. 38	S.L. 41
S.L. 34	S.L. 37
S.L. 30	S.L. 33
S.L. 26	S.L. 29
S.L. 22	S.L. 25

ROOF		ROOF		ROOF	
PODIUM	AMENITY AREA	POOL	AMENITY AREA	SAUNA	MECHANICAL ROOM
S.L. 15	S.L. 15	S.L. 15	S.L. 15	S.L. 15	S.L. 15
STORAGE	STORAGE	STORAGE	STORAGE	STORAGE	STORAGE
S.L. 20	S.L. 20	S.L. 20	S.L. 20	S.L. 20	S.L. 20
LC.P.	LC.P.	LC.P.	LC.P.	LC.P.	LC.P.
S.L. 21	S.L. 21	S.L. 21	S.L. 21	S.L. 21	S.L. 21
LC.P.	LC.P.	LC.P.	LC.P.	LC.P.	LC.P.
S.L. 12	S.L. 12	S.L. 12	S.L. 12	S.L. 12	S.L. 12
LC.P.	LC.P.	LC.P.	LC.P.	LC.P.	LC.P.
S.L. 5	S.L. 5	S.L. 5	S.L. 5	S.L. 5	S.L. 5
VOID	VOID	VOID	VOID	VOID	VOID
S.L. 4	S.L. 4	S.L. 4	S.L. 4	S.L. 4	S.L. 4
LC.P.	LC.P.	LC.P.	LC.P.	LC.P.	LC.P.
S.L. 11	S.L. 11	S.L. 11	S.L. 11	S.L. 11	S.L. 11
LC.P.	LC.P.	LC.P.	LC.P.	LC.P.	LC.P.
S.L. 14	S.L. 14	S.L. 14	S.L. 14	S.L. 14	S.L. 14
LC.P.	LC.P.	LC.P.	LC.P.	LC.P.	LC.P.
S.L. 7	S.L. 7	S.L. 7	S.L. 7	S.L. 7	S.L. 7
VOID	VOID	VOID	VOID	VOID	VOID


Second Floor
Mezzanine Floor
First Floor
Parking Level P-1
Parking Level P-2

REM. LOT 204
PLAN LMP 11967



CORRIDOR

REM. LOT 204
PLAN LMP 11967

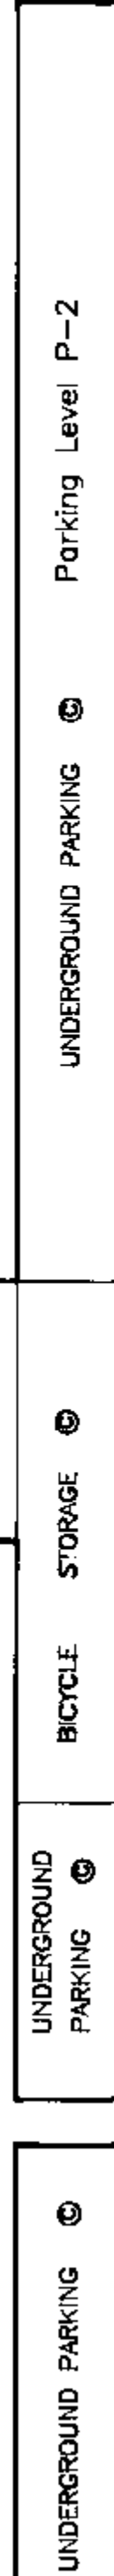

STRATA PLAN LMS 1872

SECTION C-C



SCALE: 1 : 200

	ROOF ☉	
	ROOF ☉	MECHANICAL ☉
Thirty-Fourth Floor	S.L. 127	S.L. 128
Thirty-Third Floor	S.L. 123	S.L. 124
Thirty-Second Floor	S.L. 119	S.L. 120
Thirtieth Floor	S.L. 115	S.L. 116
Twenty-Ninth Floor	S.L. 111	S.L. 112
Twenty-Eighth Floor	S.L. 107	S.L. 108
Twenty-Sixth Floor	S.L. 103	S.L. 104
Twenty-Fifth Floor	S.L. 99	S.L. 100
Twenty-Fourth Floor	S.L. 95	S.L. 96
Twenty-Third Floor	S.L. 91	S.L. 92
Twenty-Second Floor	S.L. 87	S.L. 88
Twenty-First Floor	S.L. 83	S.L. 84
Twentieth Floor	S.L. 79	S.L. 80
Nineteenth Floor	S.L. 75	S.L. 76
Eighteenth Floor	S.L. 71	S.L. 72
Seventeenth Floor	S.L. 67	S.L. 68
Sixteenth Floor	S.L. 63	S.L. 64
Fifteenth Floor	S.L. 59	S.L. 60
Fourteenth Floor	S.L. 55	S.L. 56
Thirteenth Floor	S.L. 51	S.L. 52
Twelfth Floor	S.L. 47	S.L. 48
Eleventh Floor	S.L. 43	S.L. 44
Tenth Floor	S.L. 39	S.L. 40
Ninth Floor	S.L. 35	S.L. 36
Eighth Floor	S.L. 31	S.L. 32
Seventh Floor	S.L. 27	S.L. 28
Sixth Floor	S.L. 23	S.L. 24
Fifth Floor	S.L. 16	S.L. 17

ROOF ☉
WALKWAY AND PLANTERS ☉
WALKWAY AND PLANTERS ☉
WALKWAY AND PLANTERS ☉
PODIUM ☉

AMENITY AREA ☉
POOL ☉
AMENITY AREA ☉


MENS CHANGE ROOM ☉
CORRIDOR ☉
STAIRS ☉

MENS CHANGE ROOM ☉
CORRIDOR ☉
STAIRS ☉

MECHANICAL STORAGE ☉
CORRIDOR ☉
OFFICE ☉

Fourth Floor
Third Floor
Second Floor
First Floor


REM. LOT 204
PLAN LMP11967

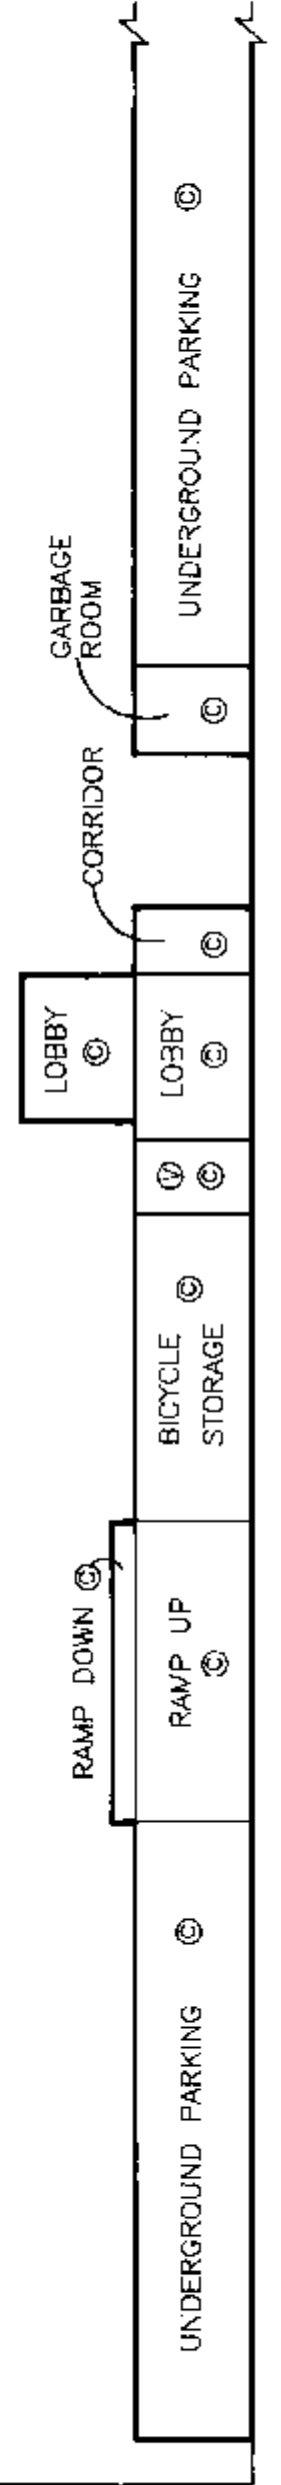

Parking Level P-1
Parking Level P-2

STRATA PLAN LMS 1872

SECTION D-D

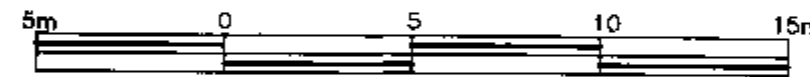

SCALE: 1 : 200

Tenth Floor

Ninth Floor

Eighth Floor

Seventh Floor

Sixth Floor

Fifth Floor

Fourth Floor

Third Floor

Second Floor

Mezzanine Floor

First Floor


Parking Level P-1

Parking Level P-2

	ROOF ©					ROOF ©			
	S.L. 177	S.L. 176	S.L. 175	S.L. 174	©	S.L. 173	S.L. 172	S.L. 171	S.L. 170
ROOF ©	S.L. 169	S.L. 168	S.L. 167	S.L. 166	©	S.L. 165	S.L. 164	S.L. 163	S.L. 162
	S.L. 161	S.L. 160	S.L. 159	S.L. 158		S.L. 157	S.L. 156	S.L. 155	S.L. 154
	S.L. 153	S.L. 152	S.L. 151	S.L. 150		S.L. 149	S.L. 148	S.L. 147	S.L. 146
	S.L. 145	S.L. 144	S.L. 143	S.L. 142		S.L. 141	S.L. 140	S.L. 139	S.L. 138
VOID ©	S.L. 137	S.L. 136	S.L. 135	S.L. 134		S.L. 133	S.L. 132	S.L. 131	S.L. 130
									VOID ©

REM. LOT 204

PLAN LMP11967

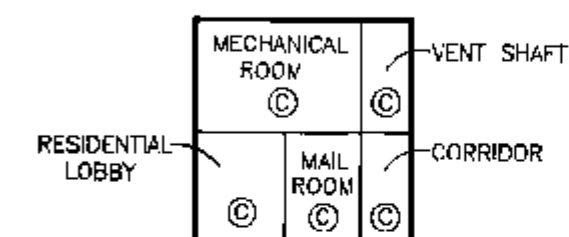

UNDERGROUND PARKING ©

UNDERGROUND PARKING ©

MATCH LINE

PROPERTY LINE

MMS

B.C.L.S.


18th MARCH, 1995

FILE: 2339-C

DWG.: 1291-1

STRATA PLAN LMS 1872

PARKING LEVEL P-2

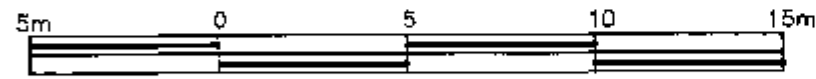

SCALE: 1 : 200

SEE NEXT SHEET FOR CONTINUATION

MATCH LINE

SEE SHEET 11 OF 50

REM. LOT 204
PLAN LMP11967

PLAN
LMP11967

REM. LOT 204

REM. LOT 204
PLAN LMP11967

REM. LOT 204

REM. LOT 204
PLAN LMP11967

REM. LOT 204
PLAN LMP11967

REM. LOT 204
PLAN LMP11967

RAMP UP

PLAN
LMP11967

BICYCLE
STORAGE

BICYCLE
STORAGE

UNDERGROUND
PARKING

UNDERGROUND
PARKING

UNDERGROUND
PARKING

STAIRS
LOBBY
ELEVATORS
CORRIDOR

GARBAGE
ROOM

STAIRS
LOBBY
ELEVATORS



MJS., B.C.L.S.


16 MARCH, 1995

FILE: 2339-C


DWG.: 1291-1

STRATA PLAN LMS 1872

PARKING LEVEL P-2 CONT'D

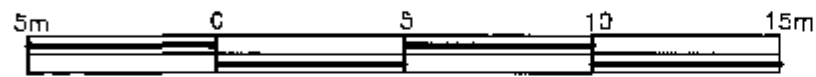

SCALE: 1 : 200

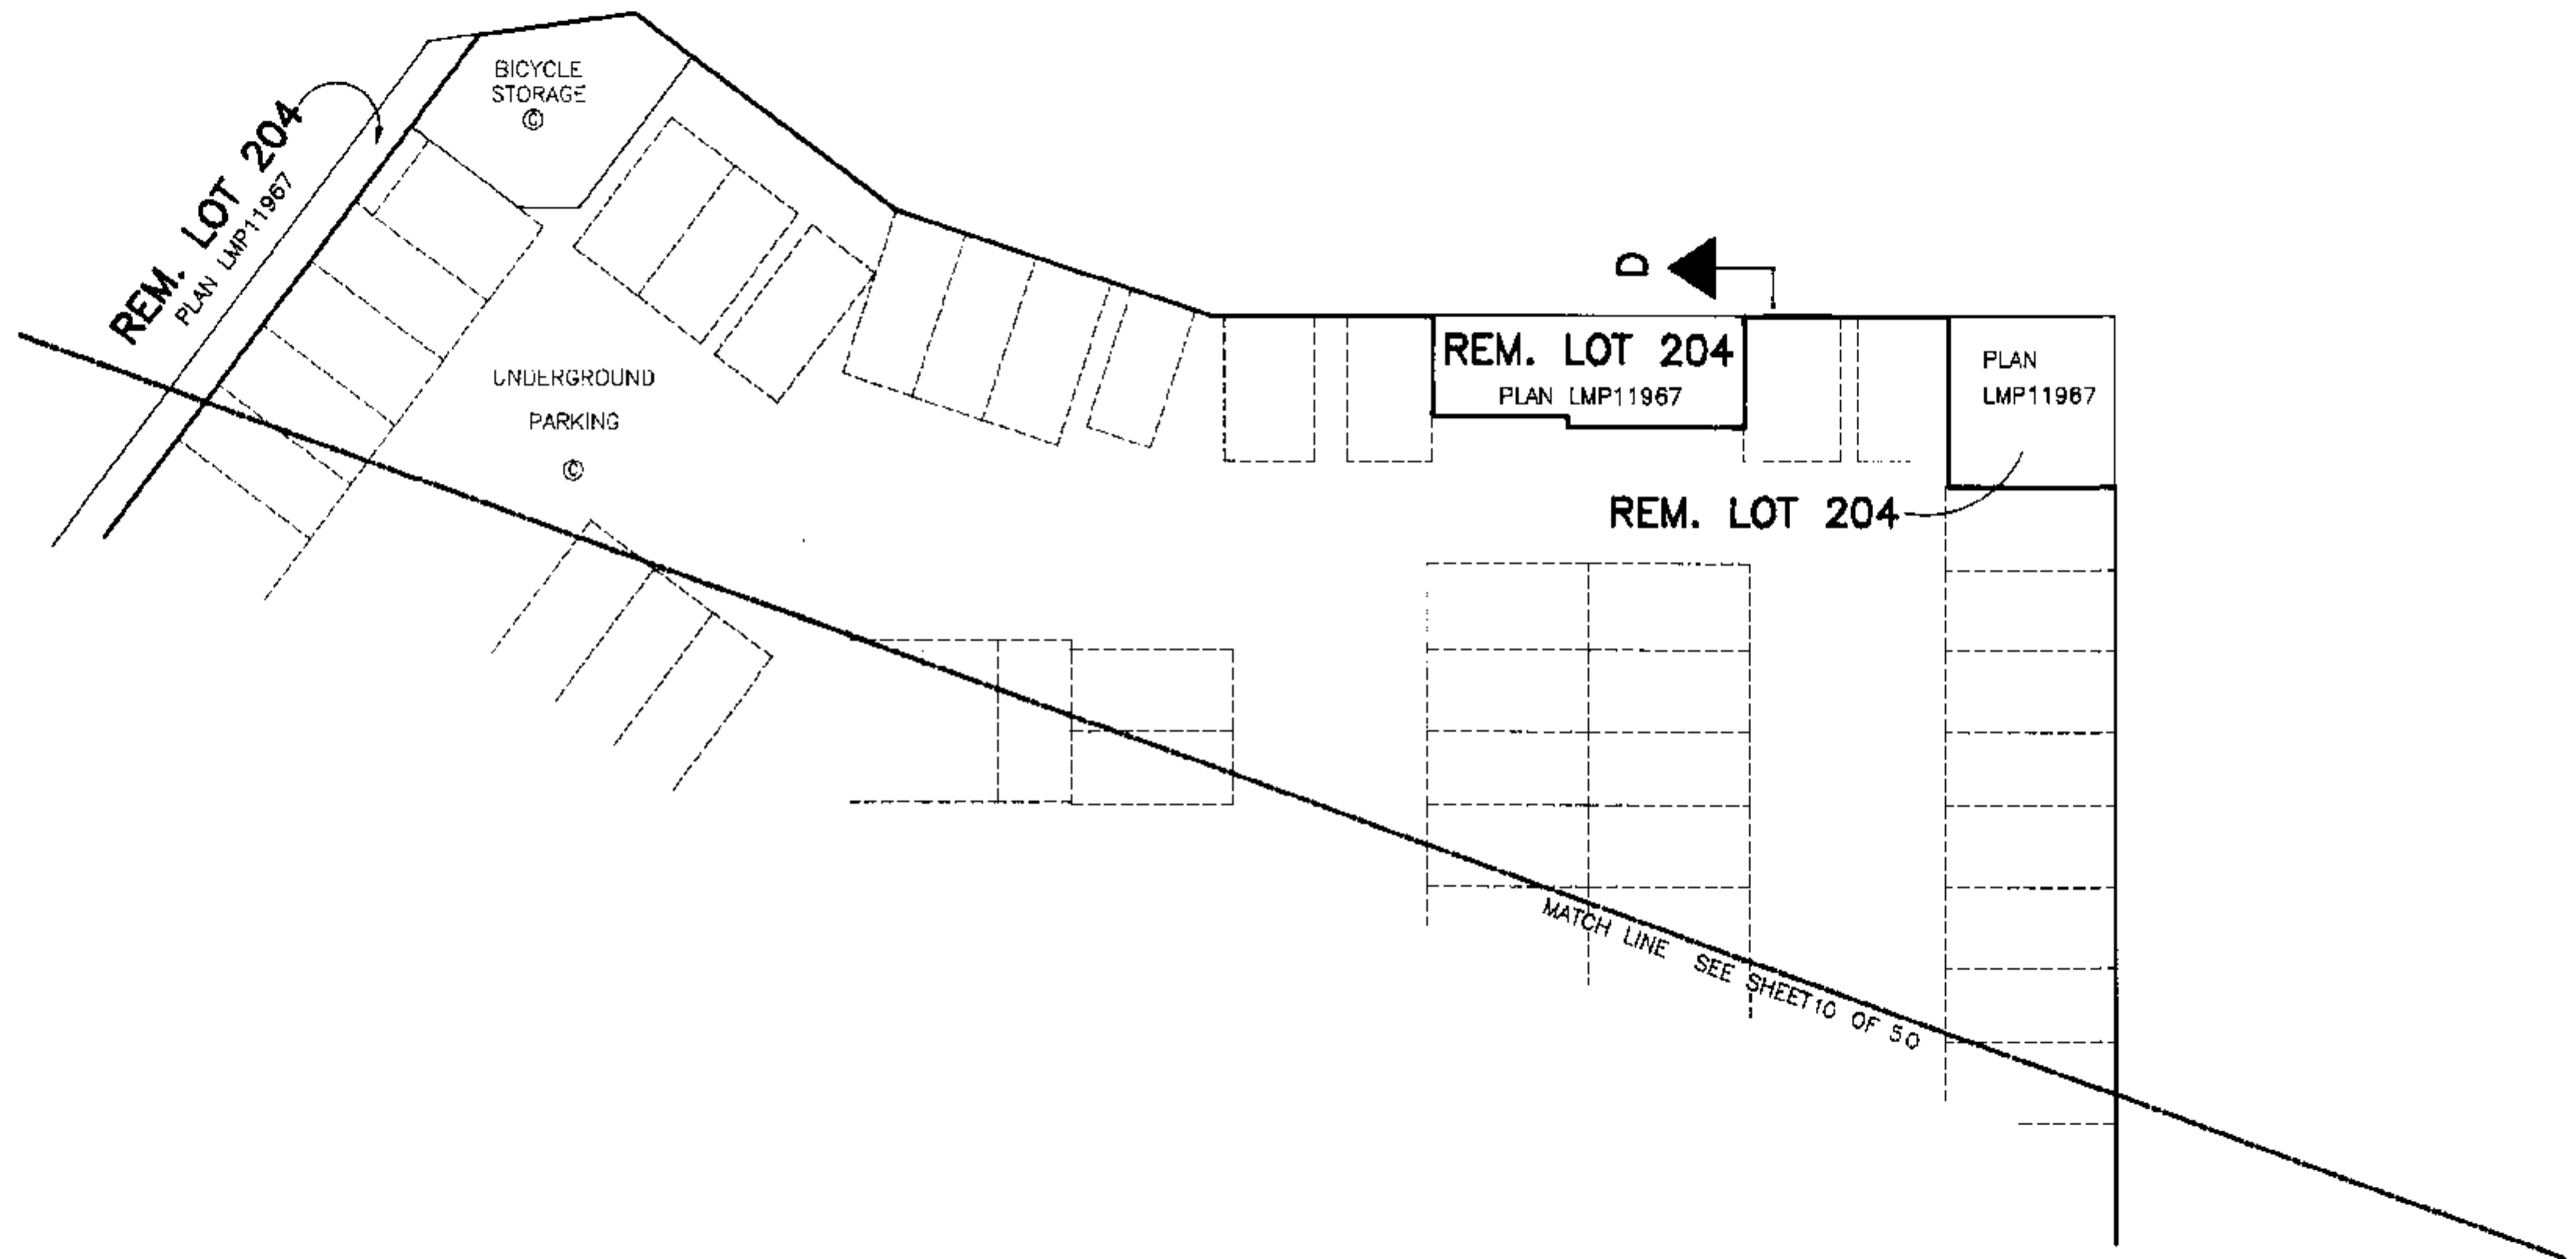

MJS., B.C.L.S.

16 MARCH, 1995

FILE: 2339-C

DWG.: 1291-1

STRATA PLAN LMS 1872

PARKING LEVEL P-1



SCALE: 1 : 200

REM. LOT 204

PLAN LMP 11967

REM.
LOT 204
PLAN
LMP 11967

UNDERGROUND
PARKING

STAIRS
ELEVATOR
LOBBY
ELEVATORS

RAMP DOWN

STAIRS
LOBBY
ELEVATORS

BICYCLE STORAGE

PROPERTY LINE

PROPERTY LINE

MKS., B.C.L.S.


16 MARCH, 1995

FILE: 2339-C

DWG.: 1291-1

STRATA PLAN LMS 1872

FIRST FLOOR

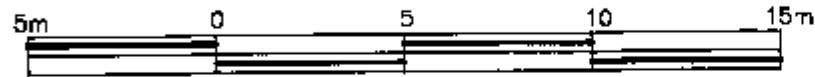



SCALE: 1 : 200

REM. LOT 204

PLAN LMP 11967


REM. LOT 204

PLAN LMP 11967

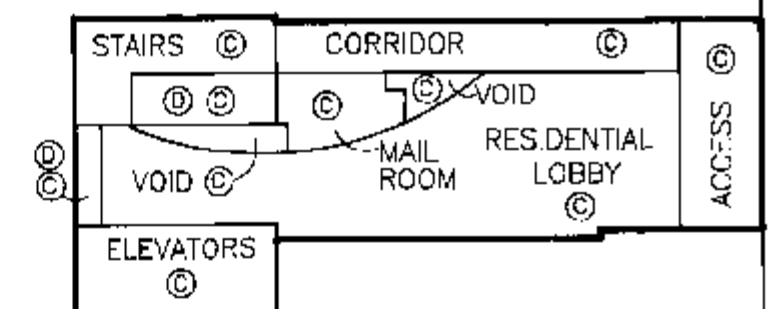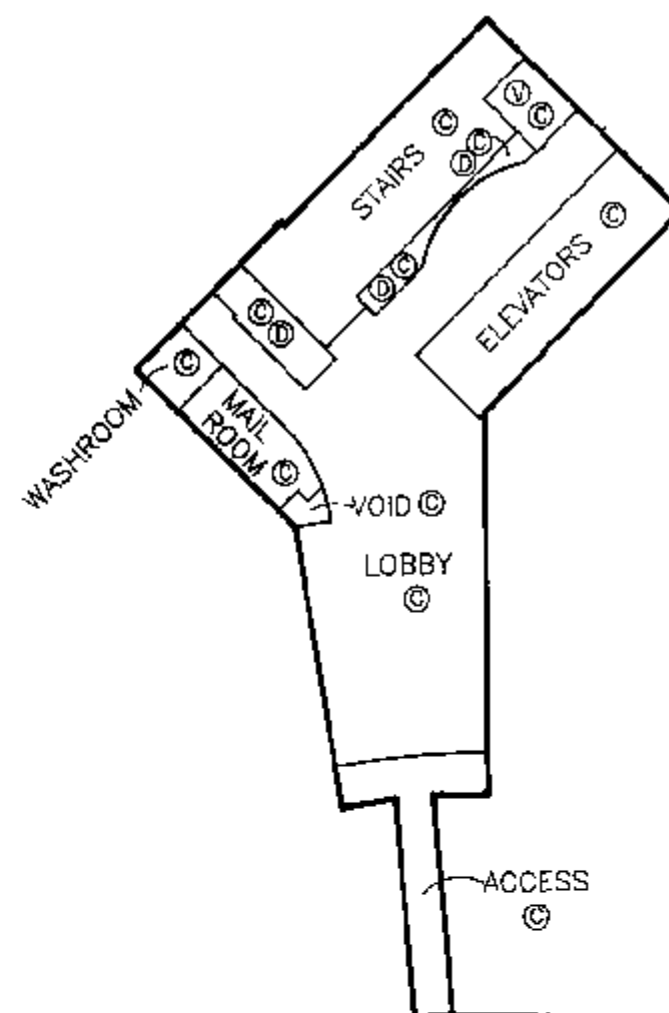

LANE


PROPERTY LINE

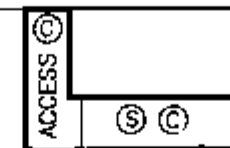

PROPERTY LINE

STREET

ABBOTT

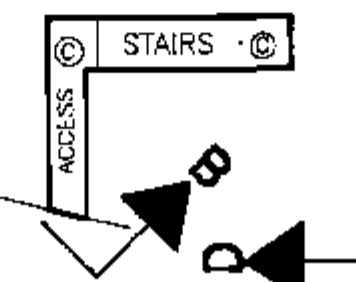

PROPERTY LINE

NMS. , B.C.L.S.

16th MARCH, 1995

FILE: 2339-C

DWG.: 1291-1

STRATA PLAN LMS 1872

MEZZANINE



SCALE: 1 : 200

LANE

PROPERTY LINE

STAIRS ©

PROPERTY LINE

STREET

ABBOTT

REM. LOT 204

PLAN LMP 11967

REM. LOT 204

PLAN LMP 11967

CORRIDOR

CEILING SPACE

STAIRS ©

ELEVATORS ©

STAIRS ©

VENT SHAFT ©

MECHANICAL ROOM ©

ELEVATORS ©

OPEN TO BELOW

A

A

PROPERTY LINE

PROPERTY LINE

STAIRS ©

NKS

B.C.L.S.

16th MARCH, 1995

FILE: 2339-C

DWG.: 1291-1

STRATA PLAN LMS 1872

SECOND FLOOR



SCALE: 1 : 200

LANE

LANE

PROPERTY LINE

STAIRS ©

PROPERTY LINE

STREET


ABBOTT

REM. LOT 204

PLAN LMP 11967


REM. LOT 204

PLAN LMP 11967

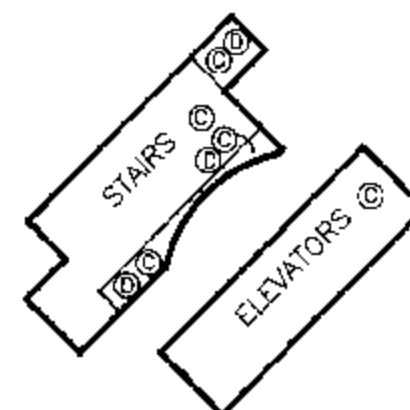

STAIRS ©

ELEVATORS ©

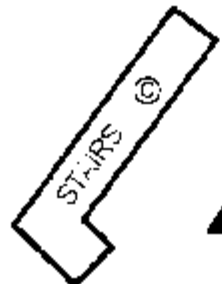

A

A

PROPERTY LINE

PROPERTY LINE

STAIRS ©

NLS B.C.L.S.


16 MARCH, 1995

FILE: 2339-C

DWG.: 1291-1


STRATA PLAN LMS 1872

THIRD FLOOR

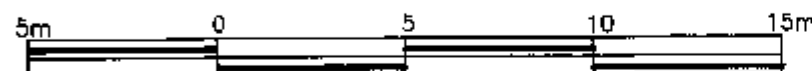


SCALE: 1 : 200


DETAIL D

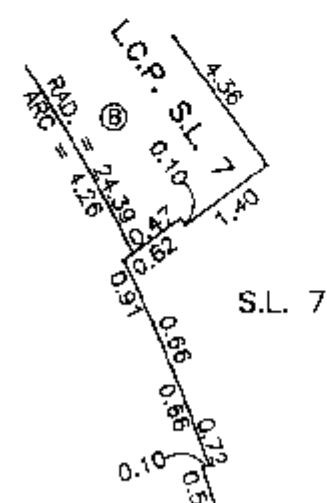

DETAIL A

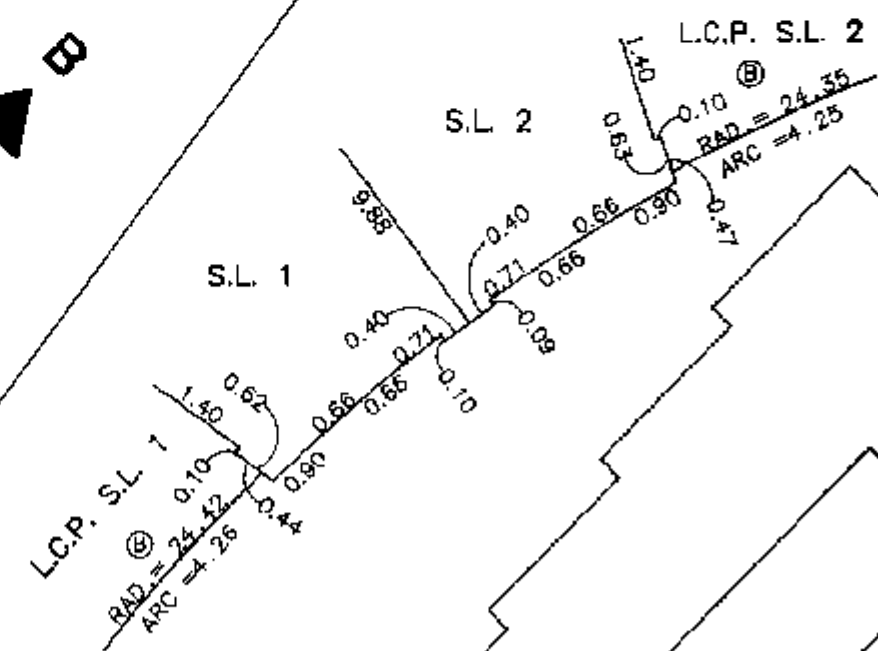

DETAIL C

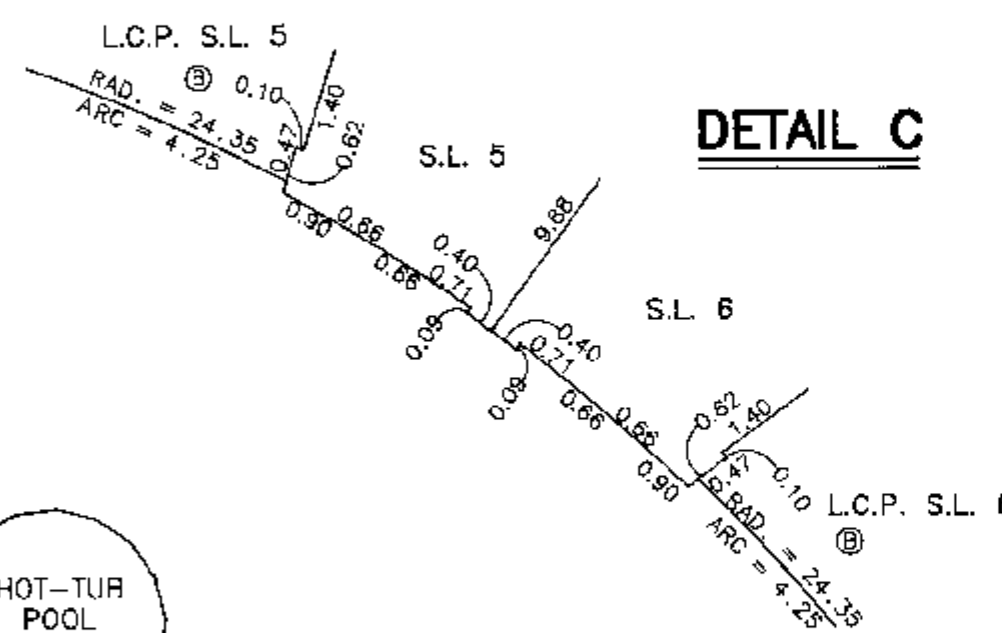

REM. LOT 204
PLAN LMP1'967

STREET


ABBOTT

REM. LOT 204
PLAN LMP 11967

A

A


DETAIL B

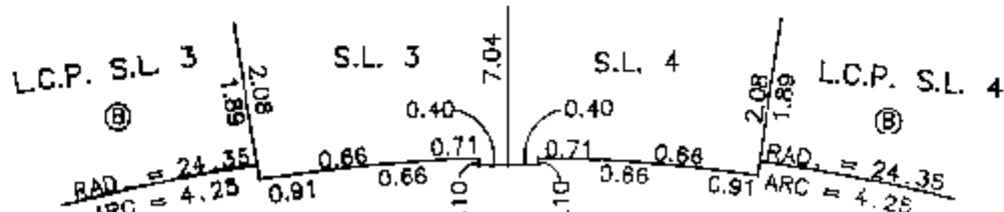

KEEFER PLACE


LOT 203
PLAN LMP11967

16 MARCH, 1995
FILE: 2339-C
DWG: 1291-1

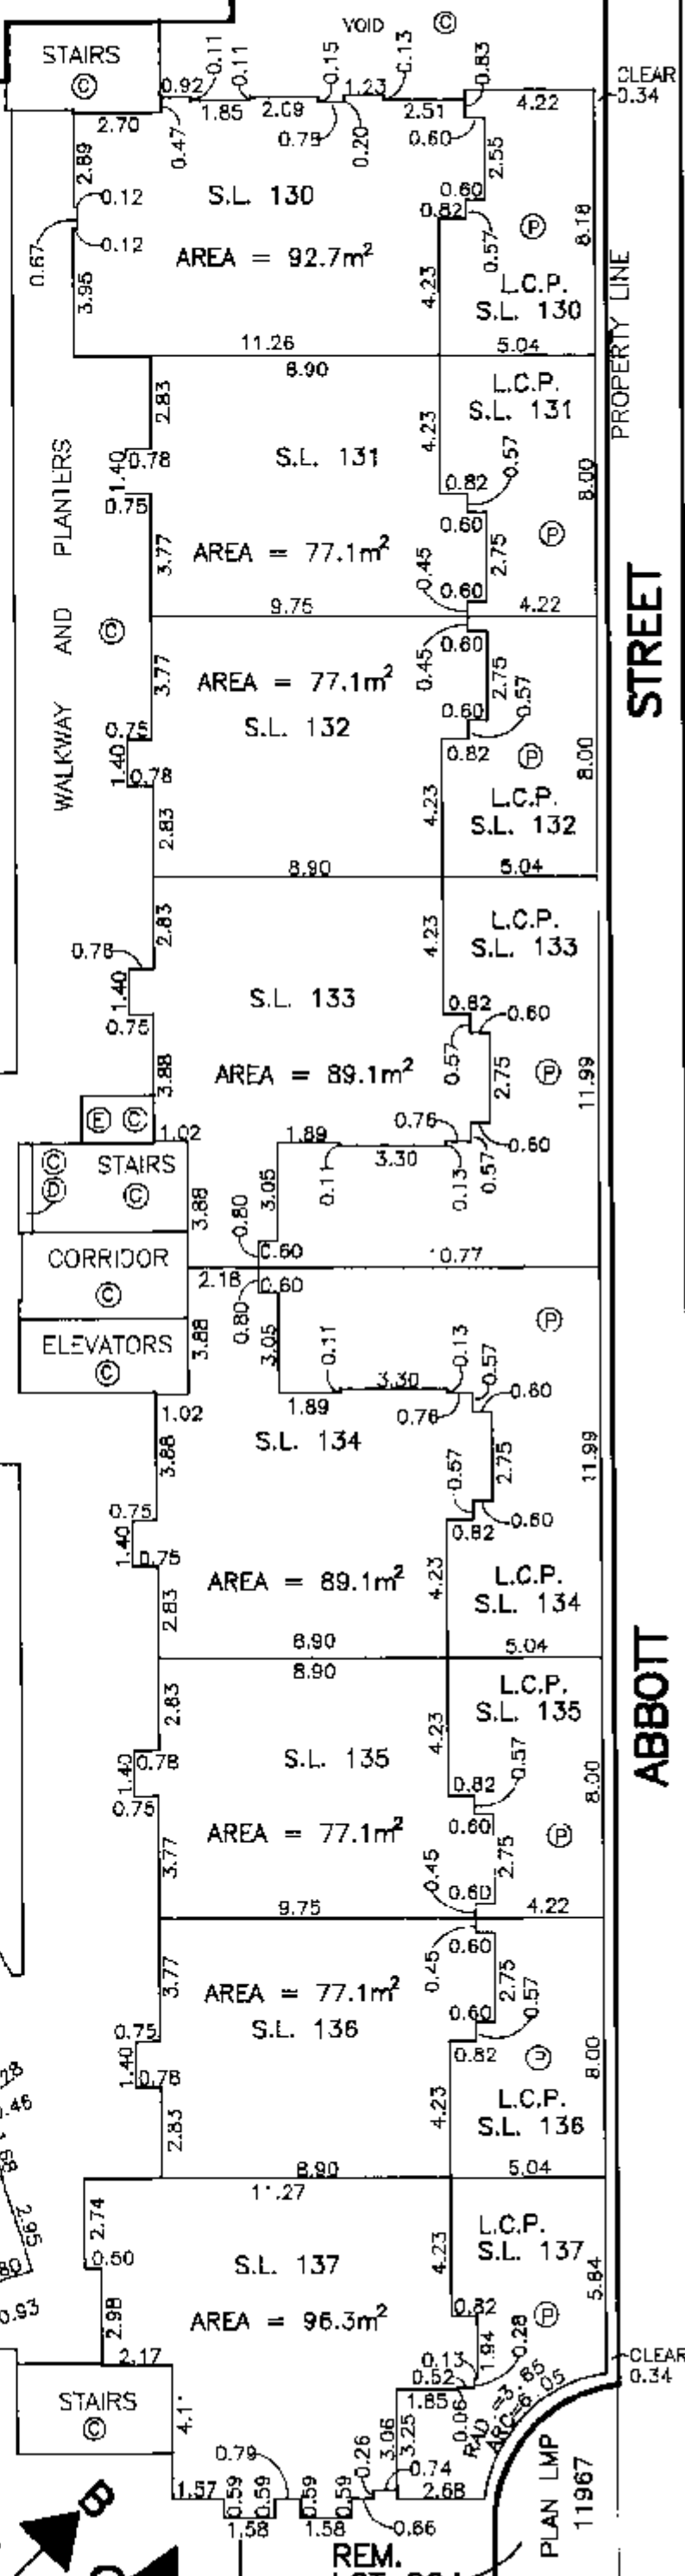


STRATA PLAN LMS 1872

FOURTH FLOOR

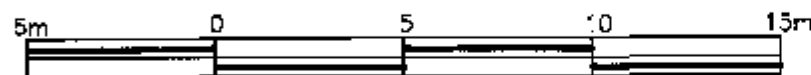


SCALE: 1 : 200


DETAIL H

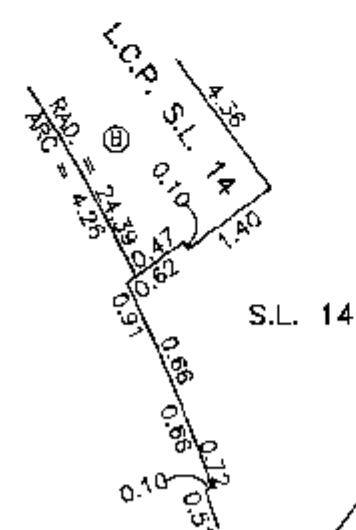


DETAIL G

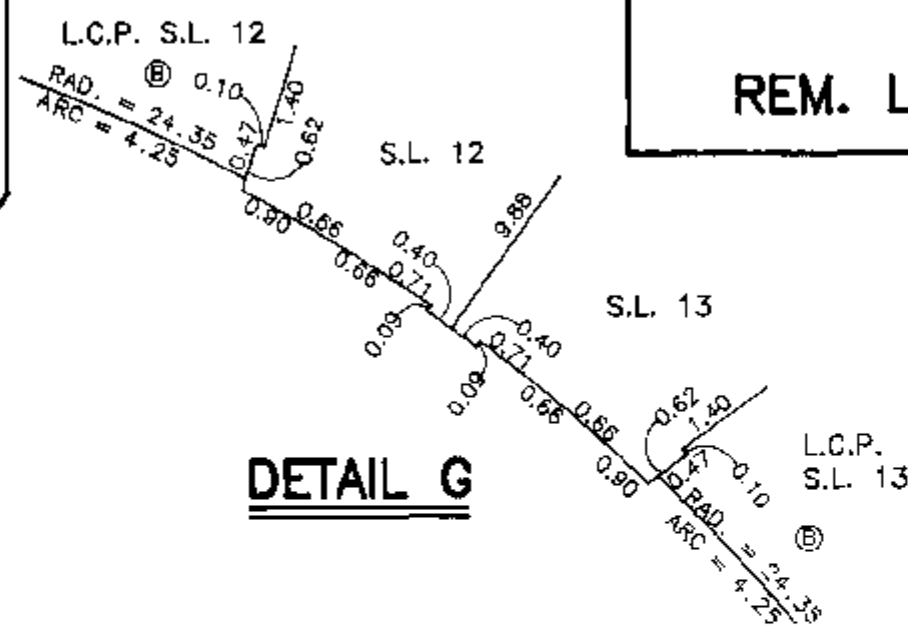

DETAIL E

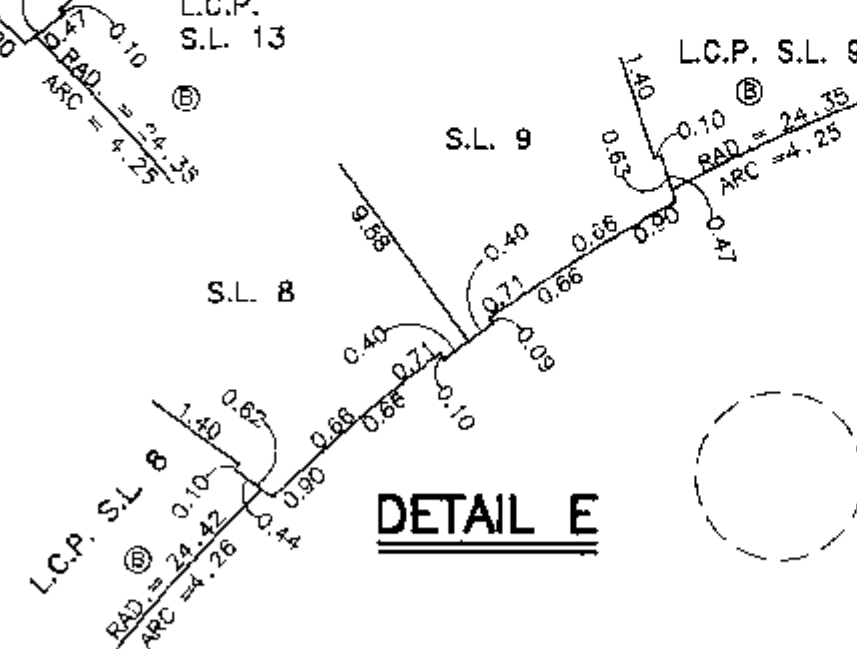

DETAIL F

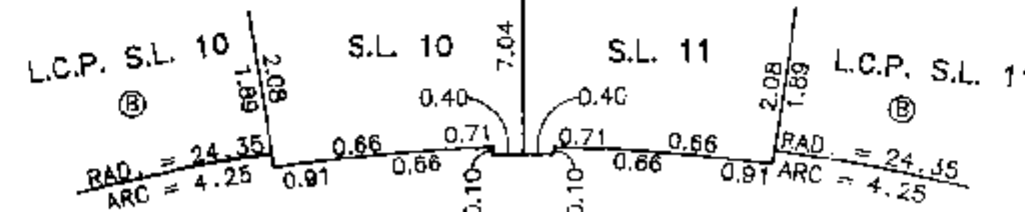

REM. LOT 204
PLAN LMP11967

REM. LOT 204

PLAN LMP11967



FIFTH FLOOR



REM. LOT 204
PLAN LMP11967

DETAIL 1

REM. LOT 204

PLAN LMP' 1967

PROPERTY LINE

DETAIL K

DETAIL J

NUR.

_____, B.C.L.S.


16 MARCH, 1995

FILE: 2339-C

DWG.: 1291-1

STRATA PLAN LMS 1872

SIXTH FLOOR

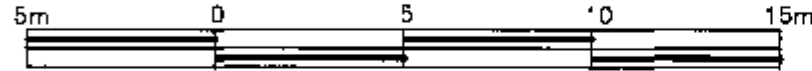

SCALE: 1 : 200

REM. LOT 204
PLAN LMP11967

REM. LOT 204

PLAN LMP11967



16 MARCH, 1995, B.C.L.S.

FILE: 2339-C

DWG.: 1291-1

PROPERTY LINE


PROPERTY LINE

PROPERTY LINE

PROPERTY LINE


PROPERTY LINE

REM. LOT 204
PLAN LMP 11967

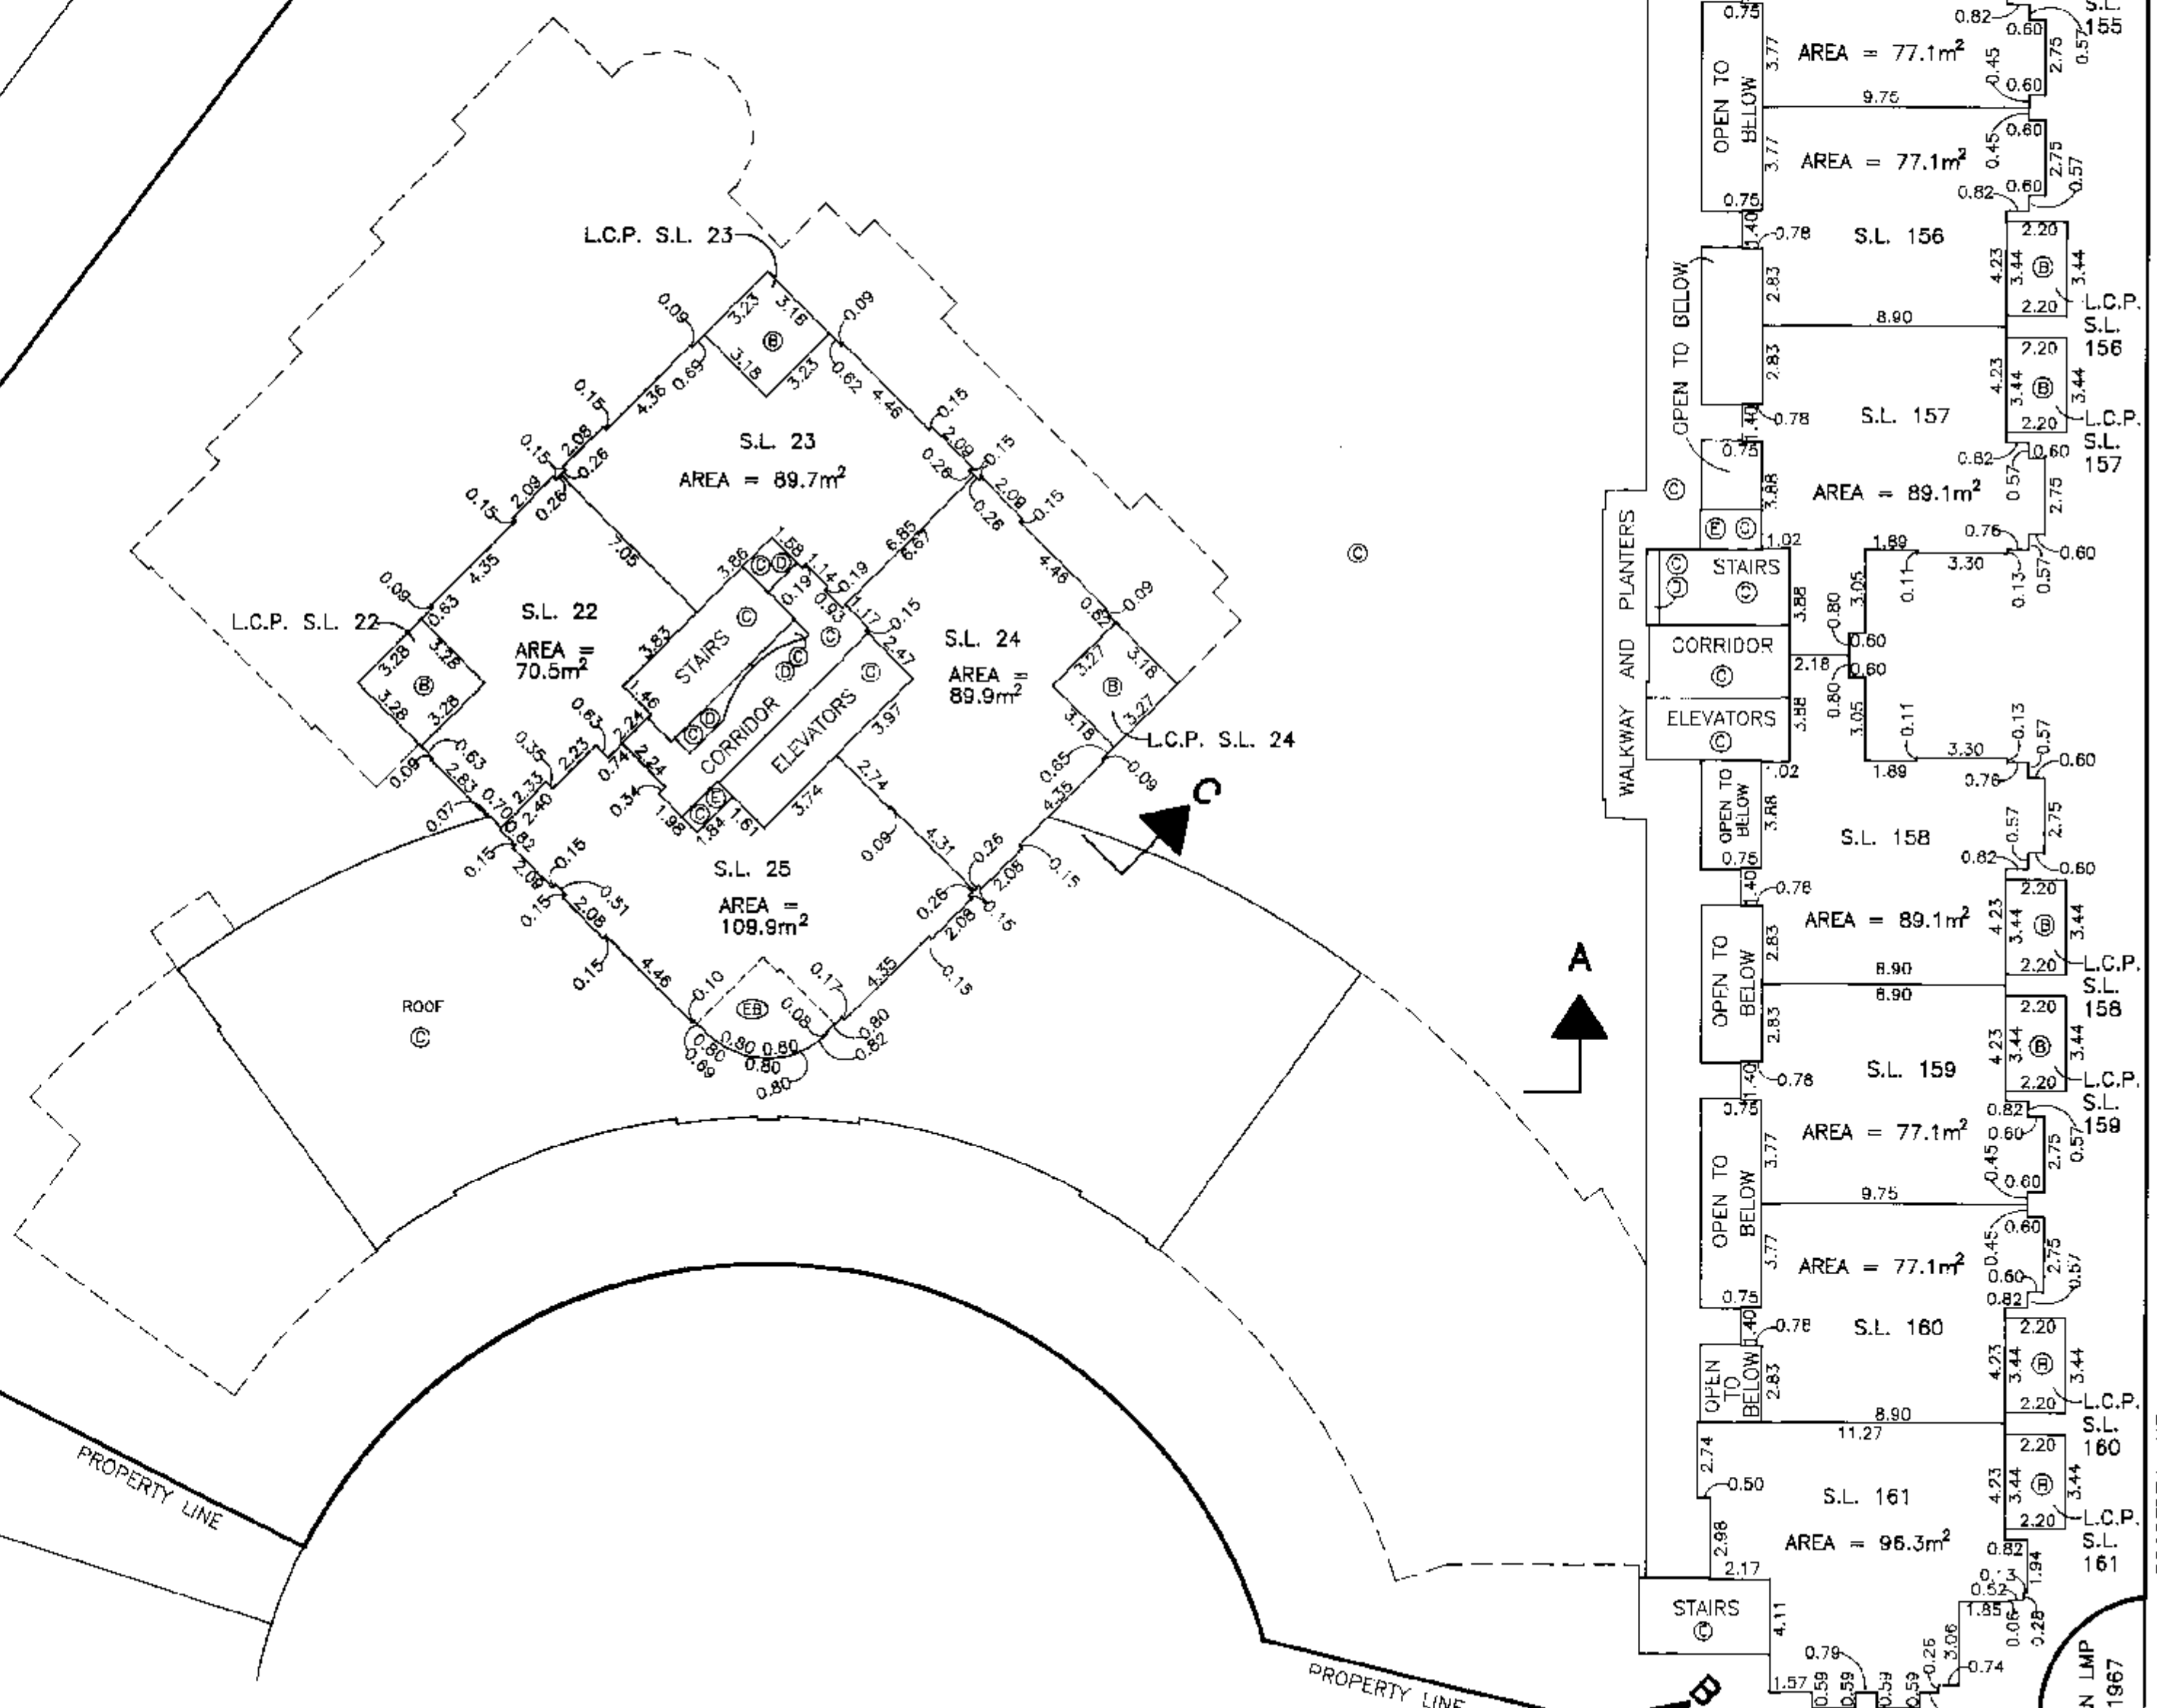

STRATA PLAN LMS 1872

SEVENTH FLOOR

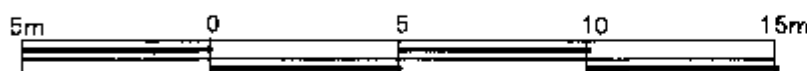

SCALE: 1 : 200


REM. LOT 204
PLAN LMP11967

REM. LOT 204

PLAN LMP11967

PROPERTY LINE

STAIRS

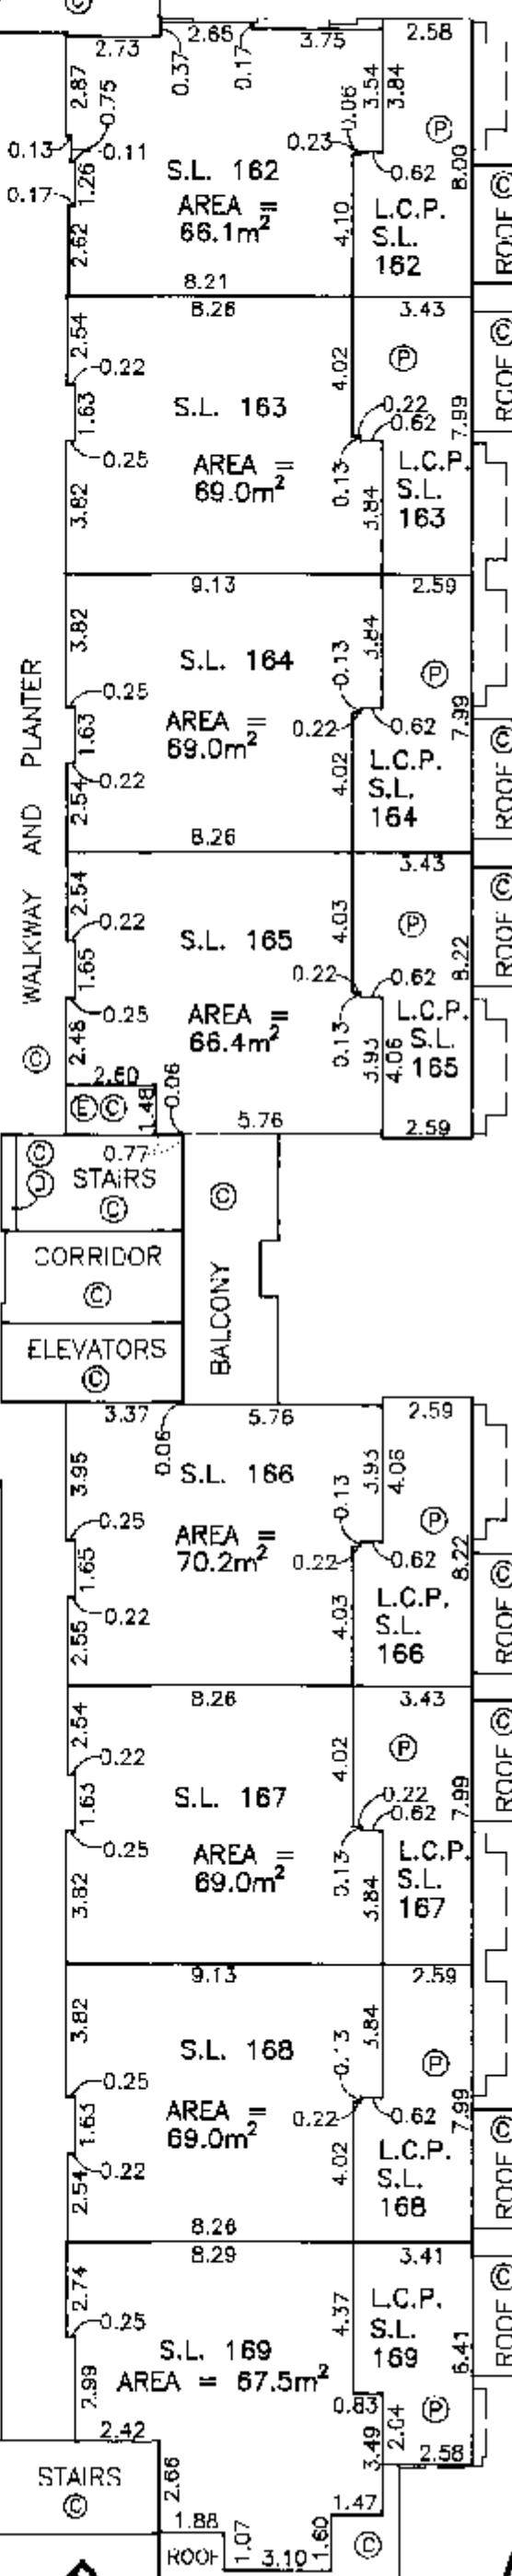

A

A

PROPERTY LINE

PROPERTY LINE

PROPERTY LINE

NYS

B.C.L.S.

6 MARCH, 1995

FILE: 2339-C


DWG.: 1291-1

REM. LOT 204

PLAN LMP 11967

STRATA PLAN LMS 1872

EIGHTH FLOOR

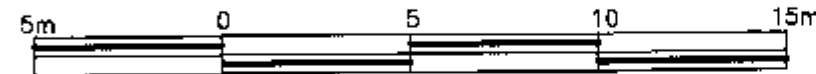

SCALE: 1 : 200



REM. LOT 204
PLAN LMP11967

REM. LOT 204

PLAN LMP11967

PROPERTY LINE

PROPERTY LINE

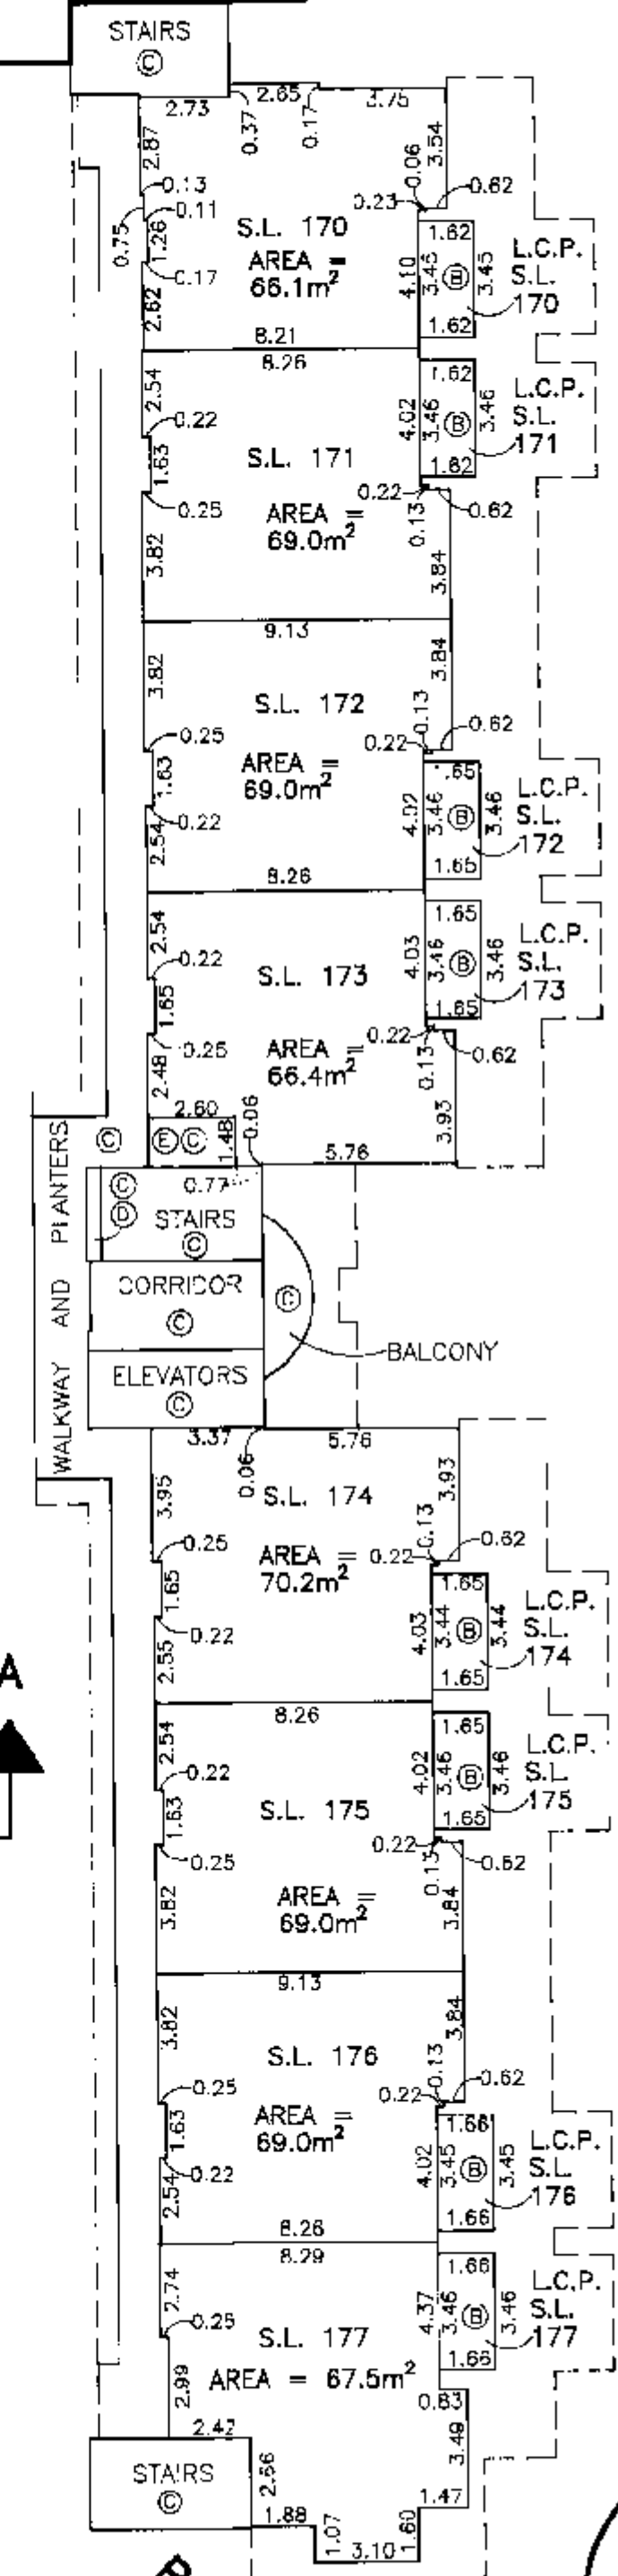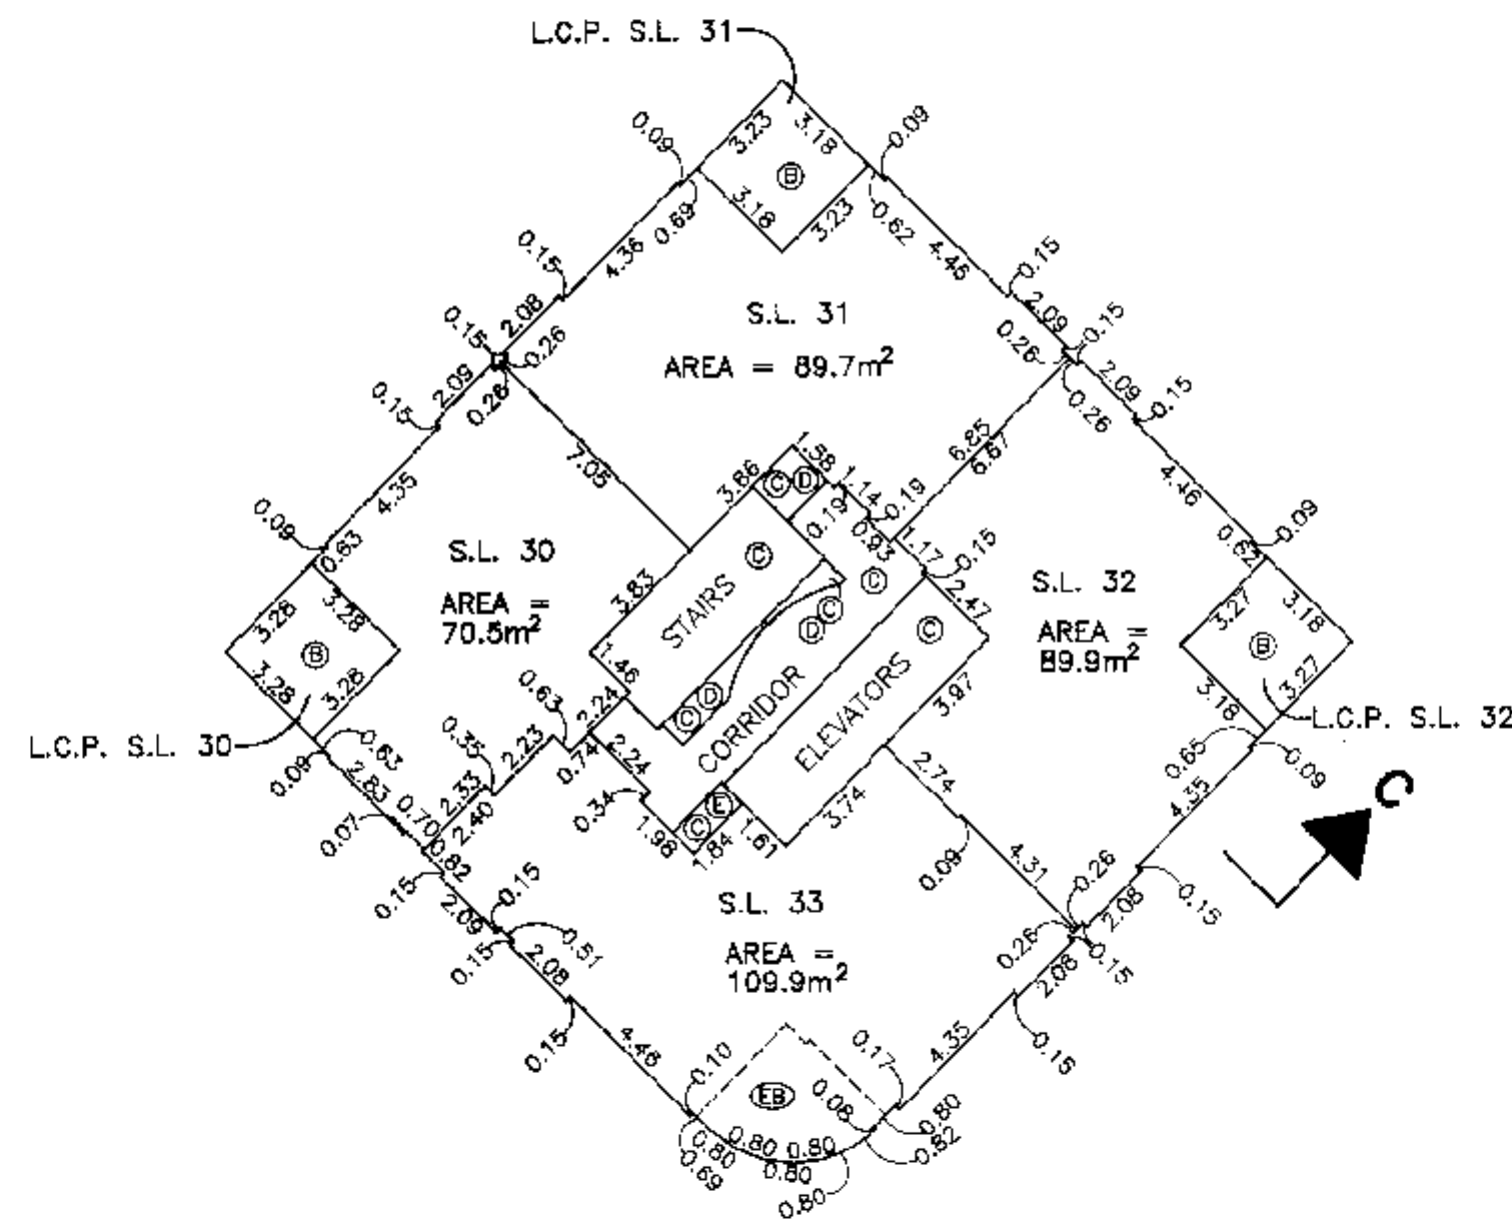

16 MARCH, 1995

FILE: 2339-C

DWG.: 1291-1

REM. LOT 204

PLAN LMP 11967

STRATA PLAN LMS 1872

NINTH FLOOR



SCALE: 1 : 200

REM. LOT 204
PLAN LMP11967

REM. LOT 204

PLAN LMP11967

PROPERTY LINE

PROPERTY LINE

ROOF
©


REM. LOT 204
PLAN LMP 11967

STAIRS
©

OPEN TO
BELOW

ELEVATOR
©

ROOF
©

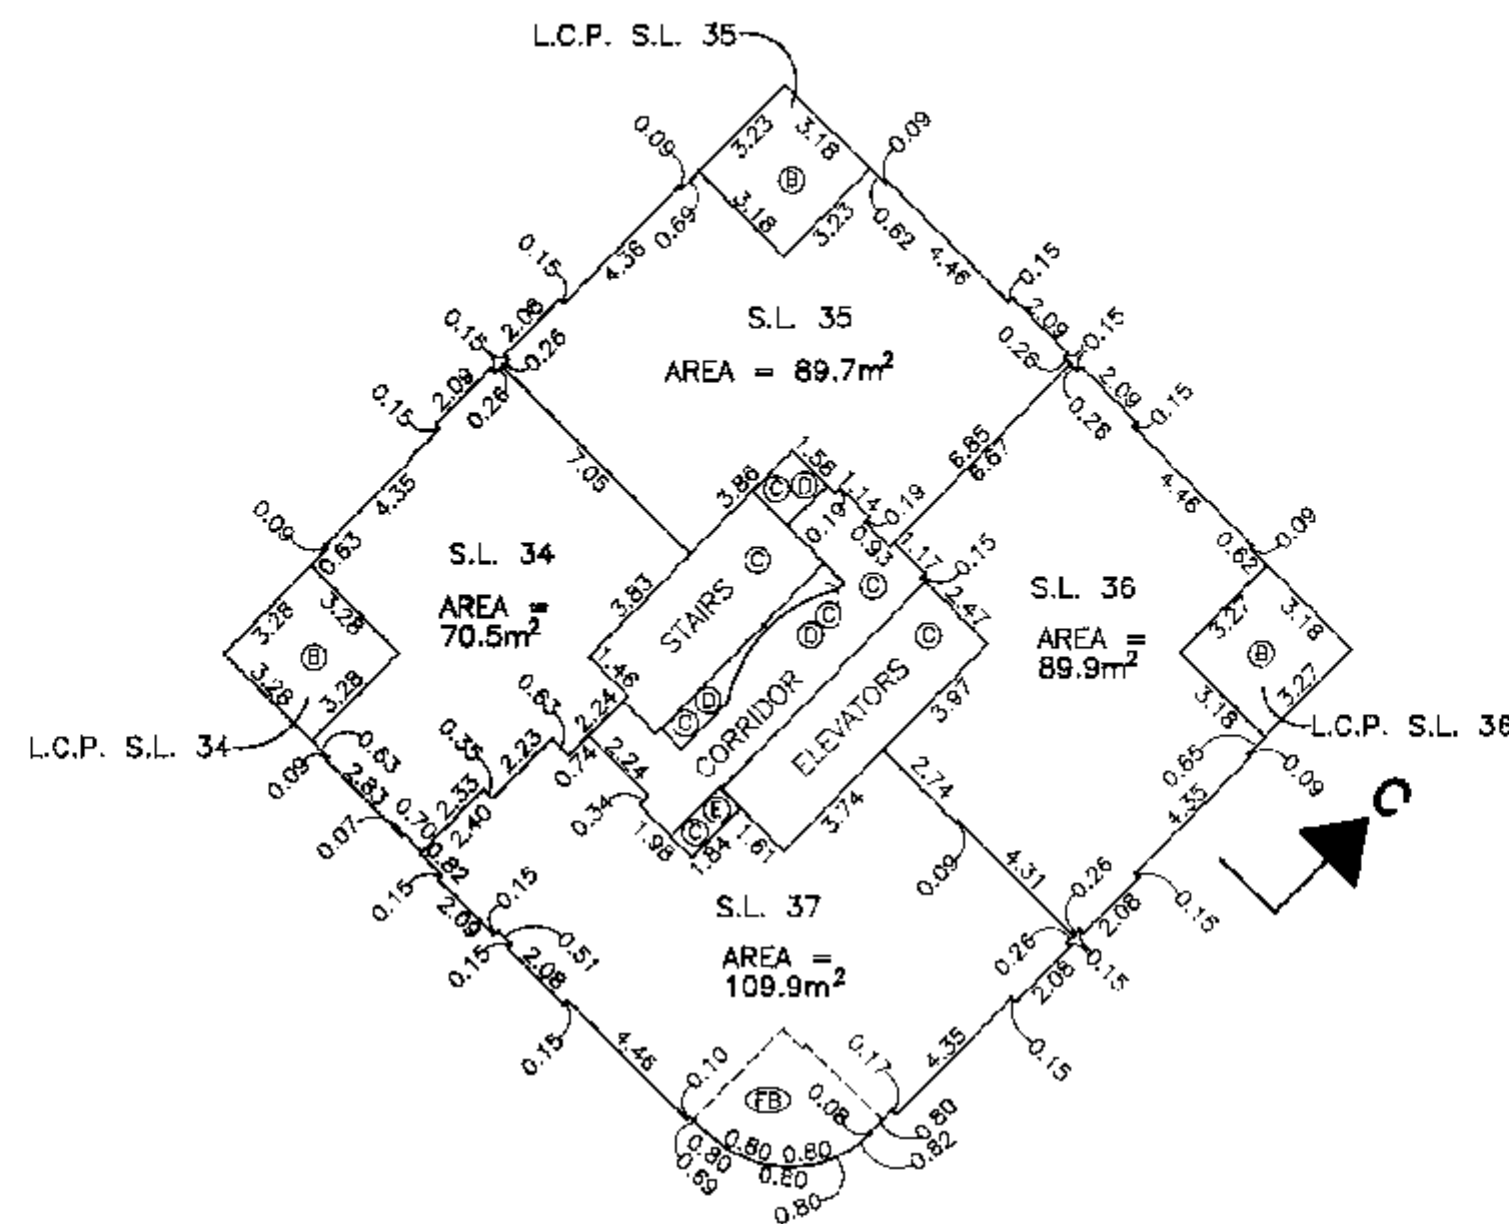

A

A

PROPERTY LINE

PROPERTY LINE

PROPERTY LINE

M.S., B.C.L.S.

16 MARCH, 1995

FILE: 2339-C


DWG.: 1291-1

REM. LOT 204

PLAN LMP
11967

STRATA PLAN LMS 1872

TENTH FLOOR

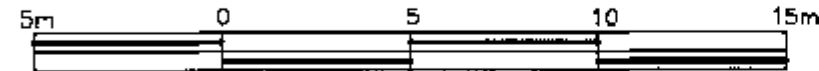

SCALE: 1 : 200


REM. LOT 204
PLAN LMP11967

REM. LOT 204


PLAN LMP11967

PROPERTY LINE

PROPERTY LINE

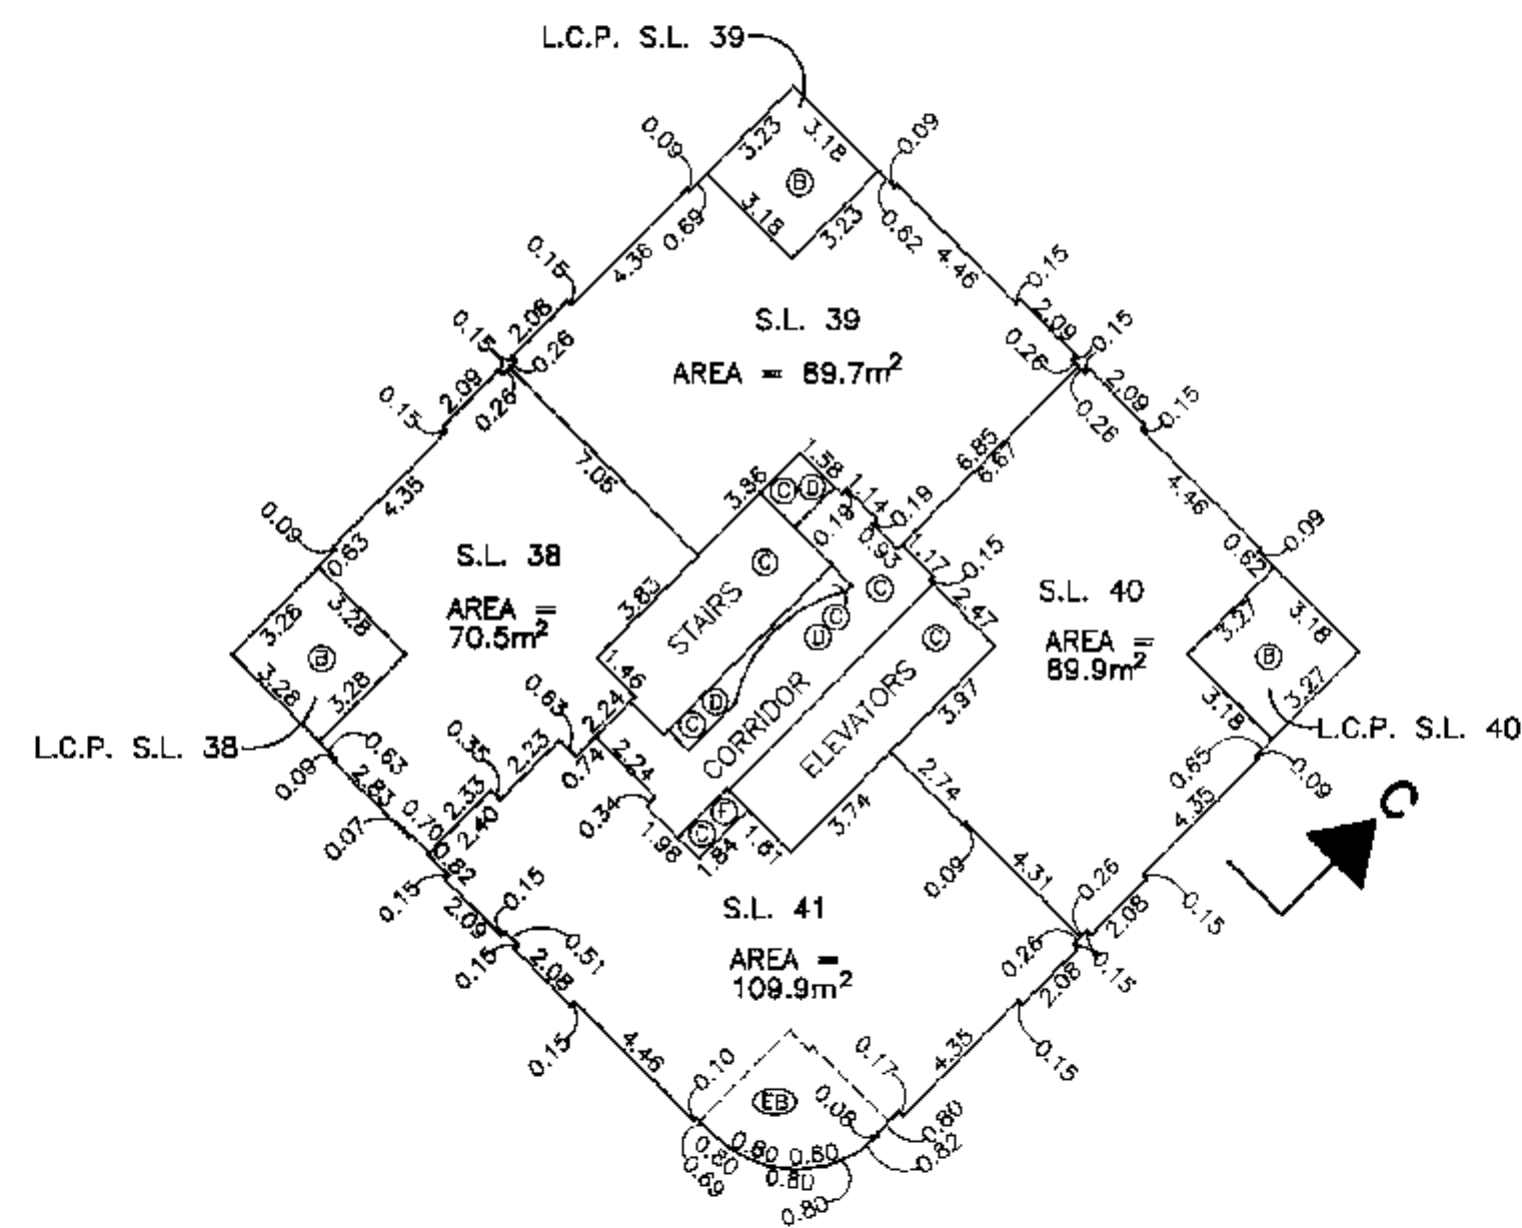

REM. LOT 204
PLAN LMP 11967

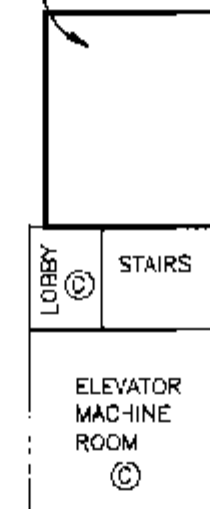

PROPERTY LINE

PROPERTY LINE

PROPERTY LINE

REM. LOT 204

PLAN LMP 11967


16 MARCH, 1995, B.C.L.S.

FILE: 2339-C

DWG.: 1291-1

STRATA PLAN LMS 1872

ELEVENTH FLOOR

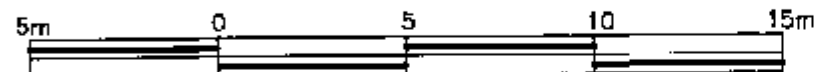

SCALE: 1 : 200

REM. LOT 204

PLAN LMP11967

PROPERTY LINE

PROPERTY LINE


REM. LOT 204
PLAN LMP11967

PROPERTY LINE


PROPERTY LINE

PROPERTY LINE

PROPERTY LINE

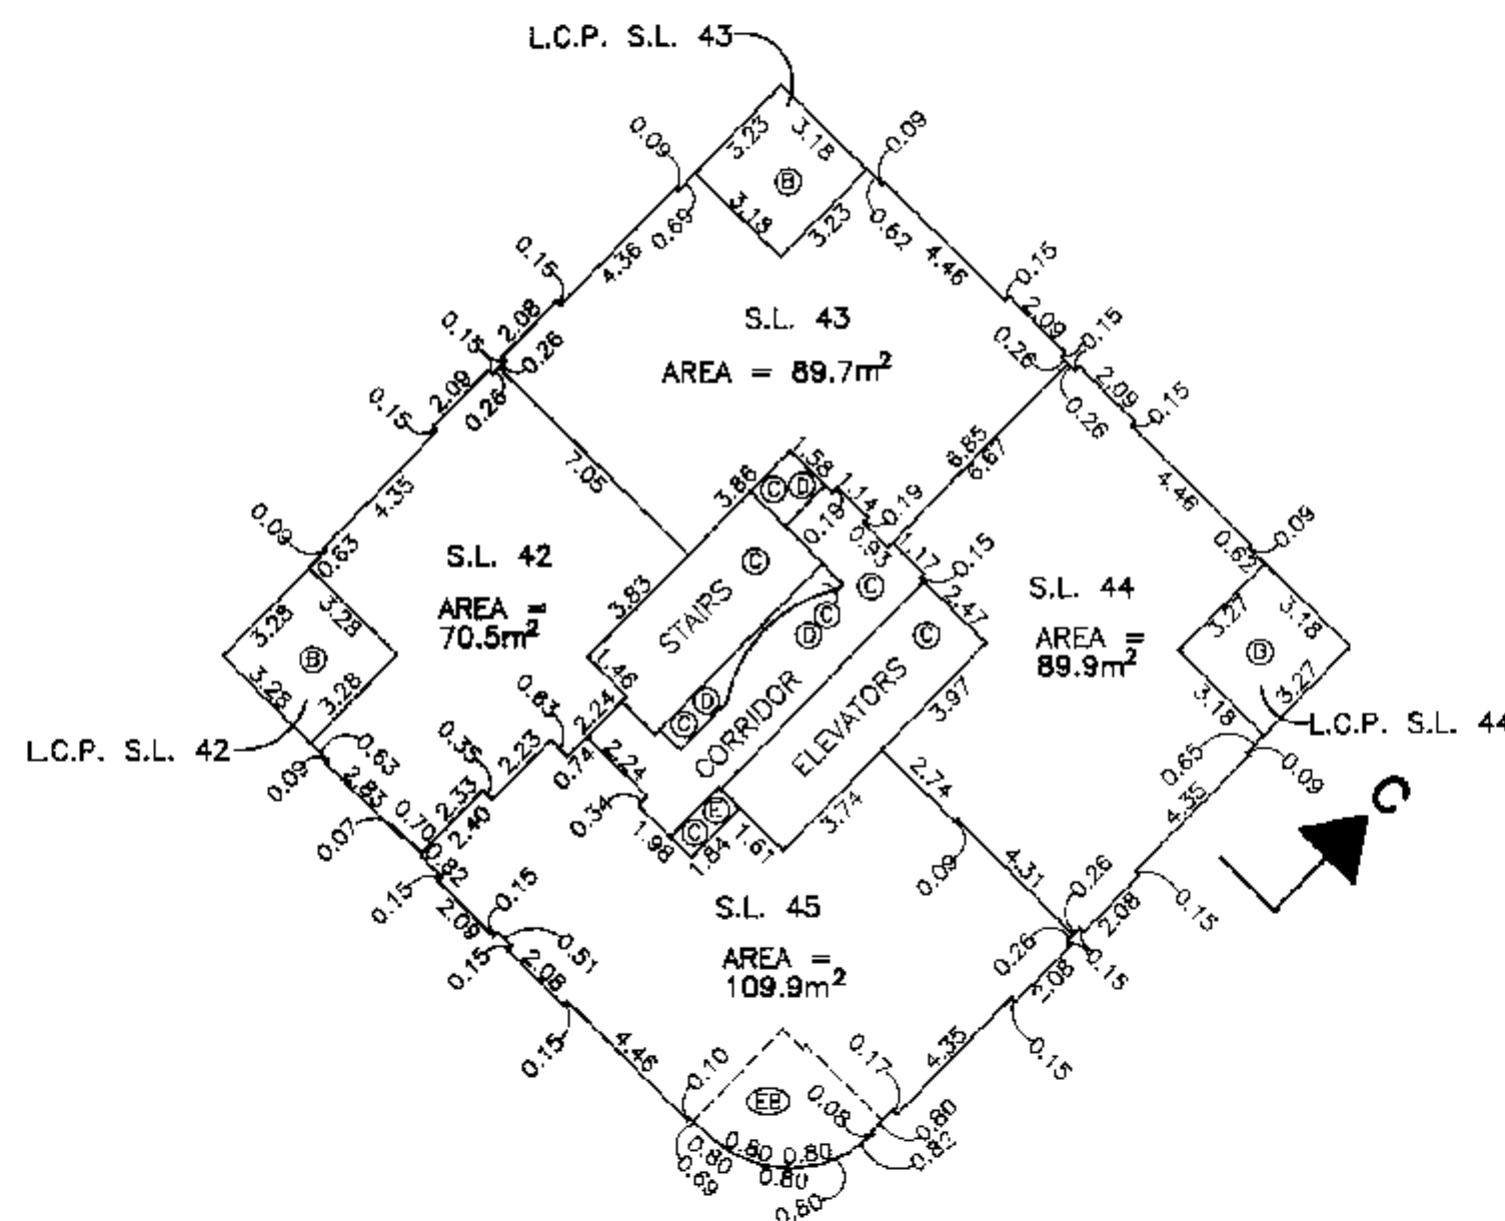

REM. LOT 204
PLAN LMP 11967

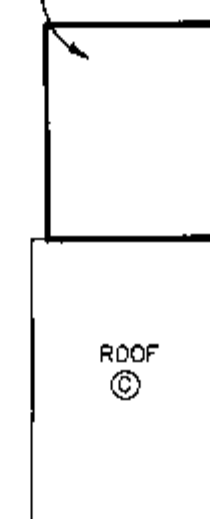

MAR 16 MARCH, 1995

FILE: 2339-C


DWG.: 1291-1

REM. LOT 204

PLAN LMP 11967

STRATA PLAN LMS 1872

TWELFTH FLOOR

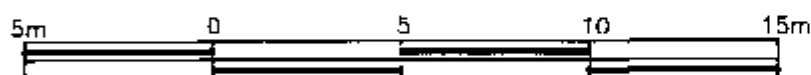

SCALE: 1 : 200

REM. LOT 204 PLAN LMP11967

PROPERTY LINE


REM. LOT 204
PLAN LMP11967

PROPERTY LINE

PROPERTY LINE

PROPERTY LINE

PROPERTY LINE

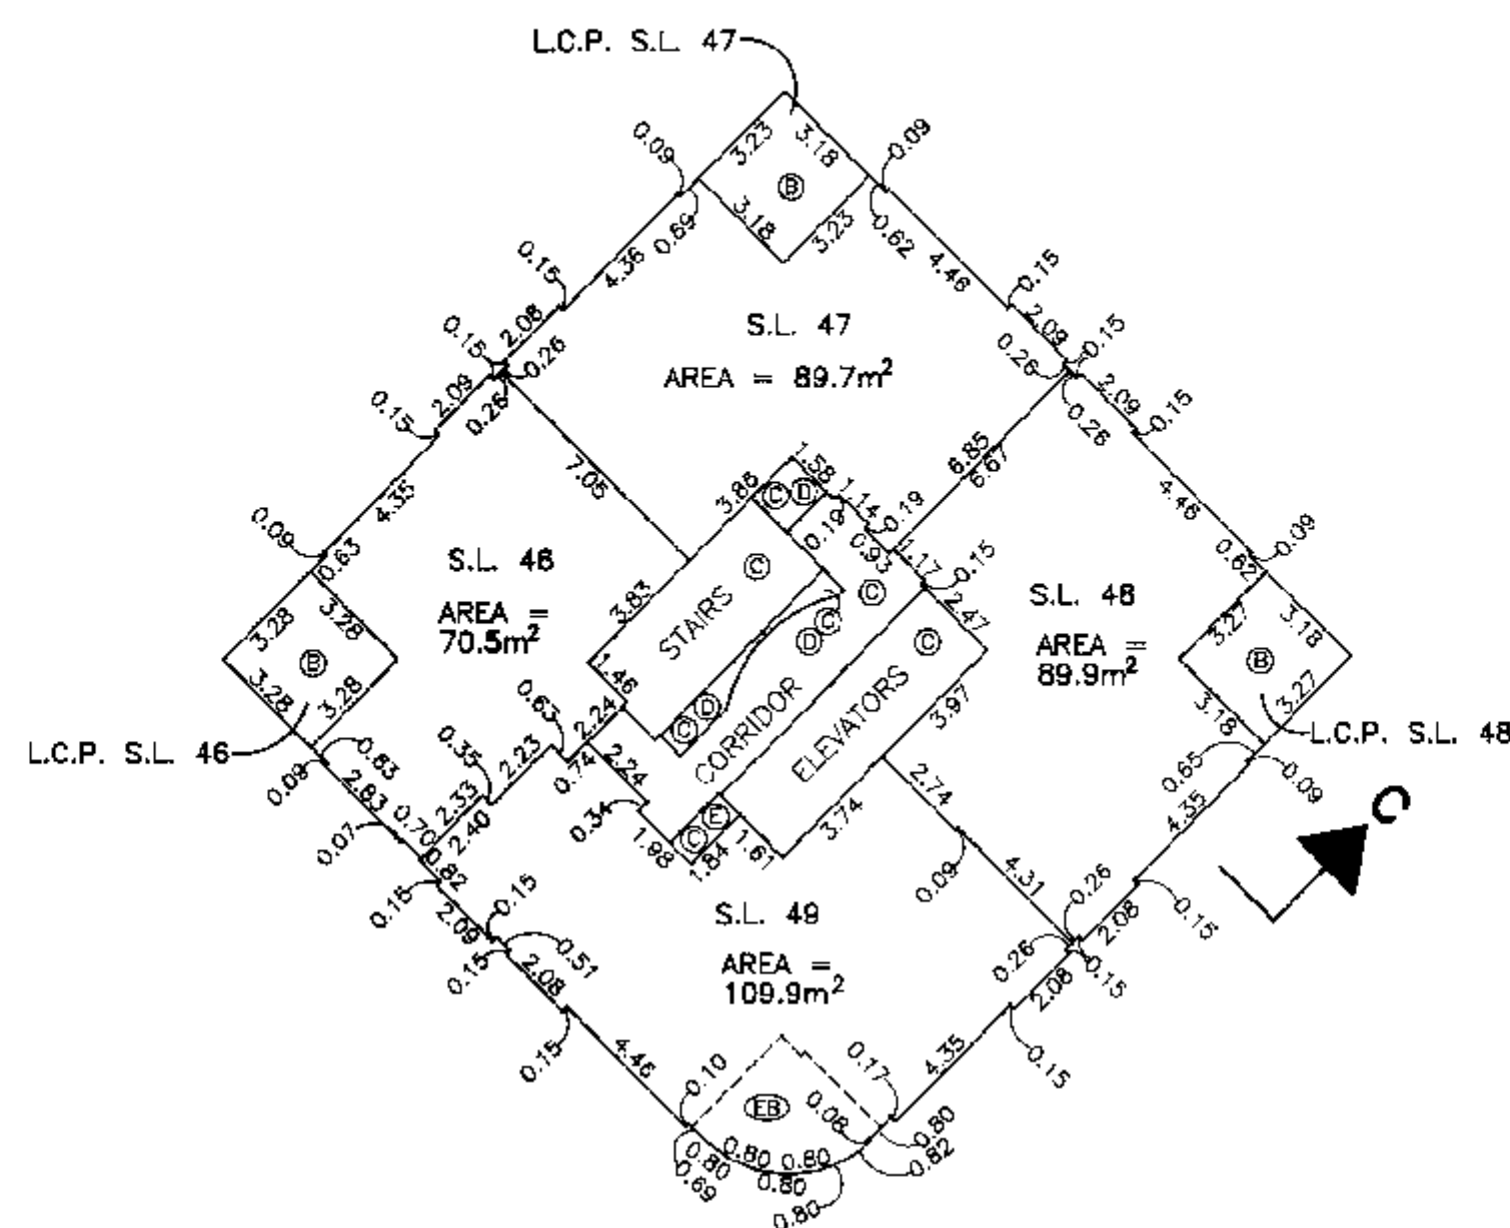

REM. LOT 204
PLAN LMP 11967

16 MARCH, 1995

FILE: 2339-C

DWG.: 1291-1

REM. LOT 204

PLAN LMP 11967

STRATA PLAN LMS 1872

THIRTEENTH FLOOR

REM. LOT 204 PLAN LMP11967


PROPERTY LINE



SCALE: 1 : 200

REM. LOT 204
PLAN LMP11967

REM. LOT 204
PLAN LMP 11967

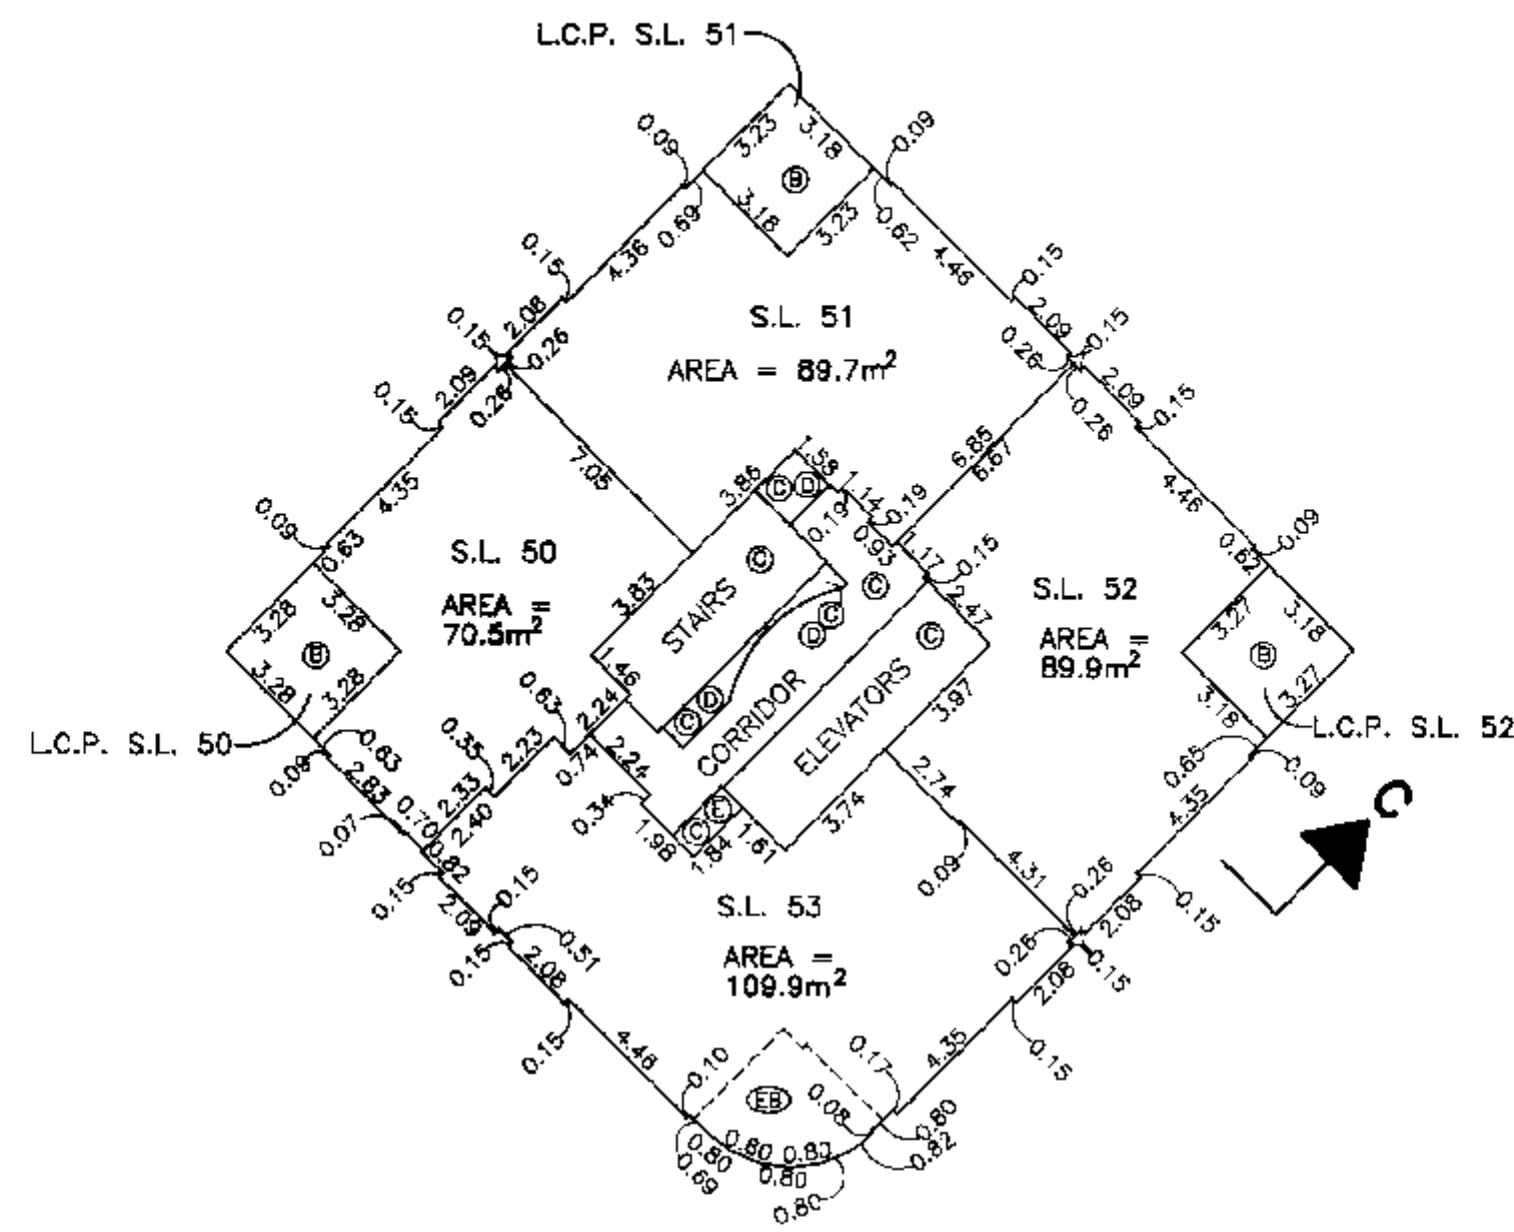

PROPERTY LINE

PROPERTY LINE

PROPERTY LINE

REM. LOT 204

PLAN LMP 11967

16 MARCH, 1995

FILE: 2339-C

DWG.: 1291-1


STRATA PLAN LMS 1872

FOURTEENTH FLOOR

REM. LOT 204

PLAN LMP11967


PROPERTY LINE

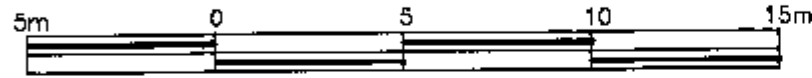

SCALE: 1 : 200

REM. LOT 204
PLAN LMP11967

REM. LOT 204
PLAN LMP 11967

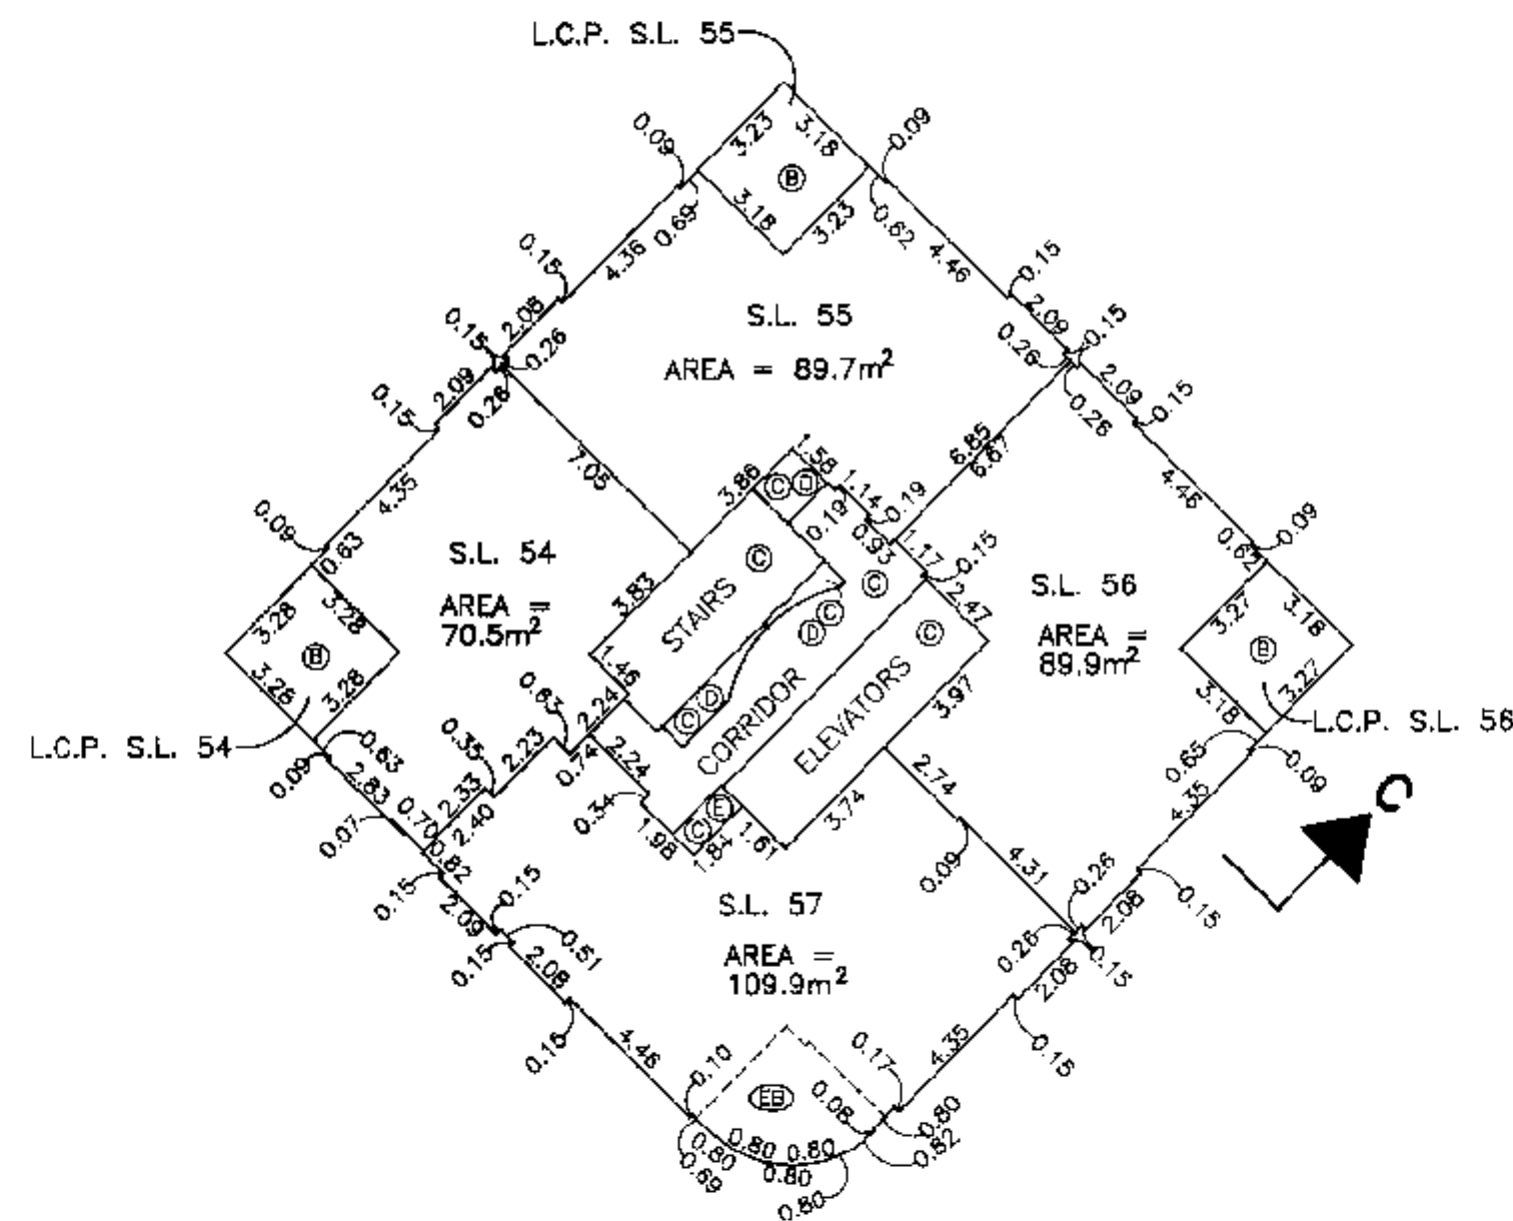

NKS. B.C.L.S.

16 MARCH, 1995

FILE: 2339-C

DWG.: 1291-1

REM. LOT 204

PLAN LMP 11967

PROPERTY LINE

STRATA PLAN LMS 1872

FIFTEENTH FLOOR



SCALE: 1 : 200

REM. LOT 204


PLAN LMP11967

PROPERTY LINE

PROPERTY LINE

REM. LOT 204
PLAN LMP11967

REM. LOT 204
PLAN LMP 11967

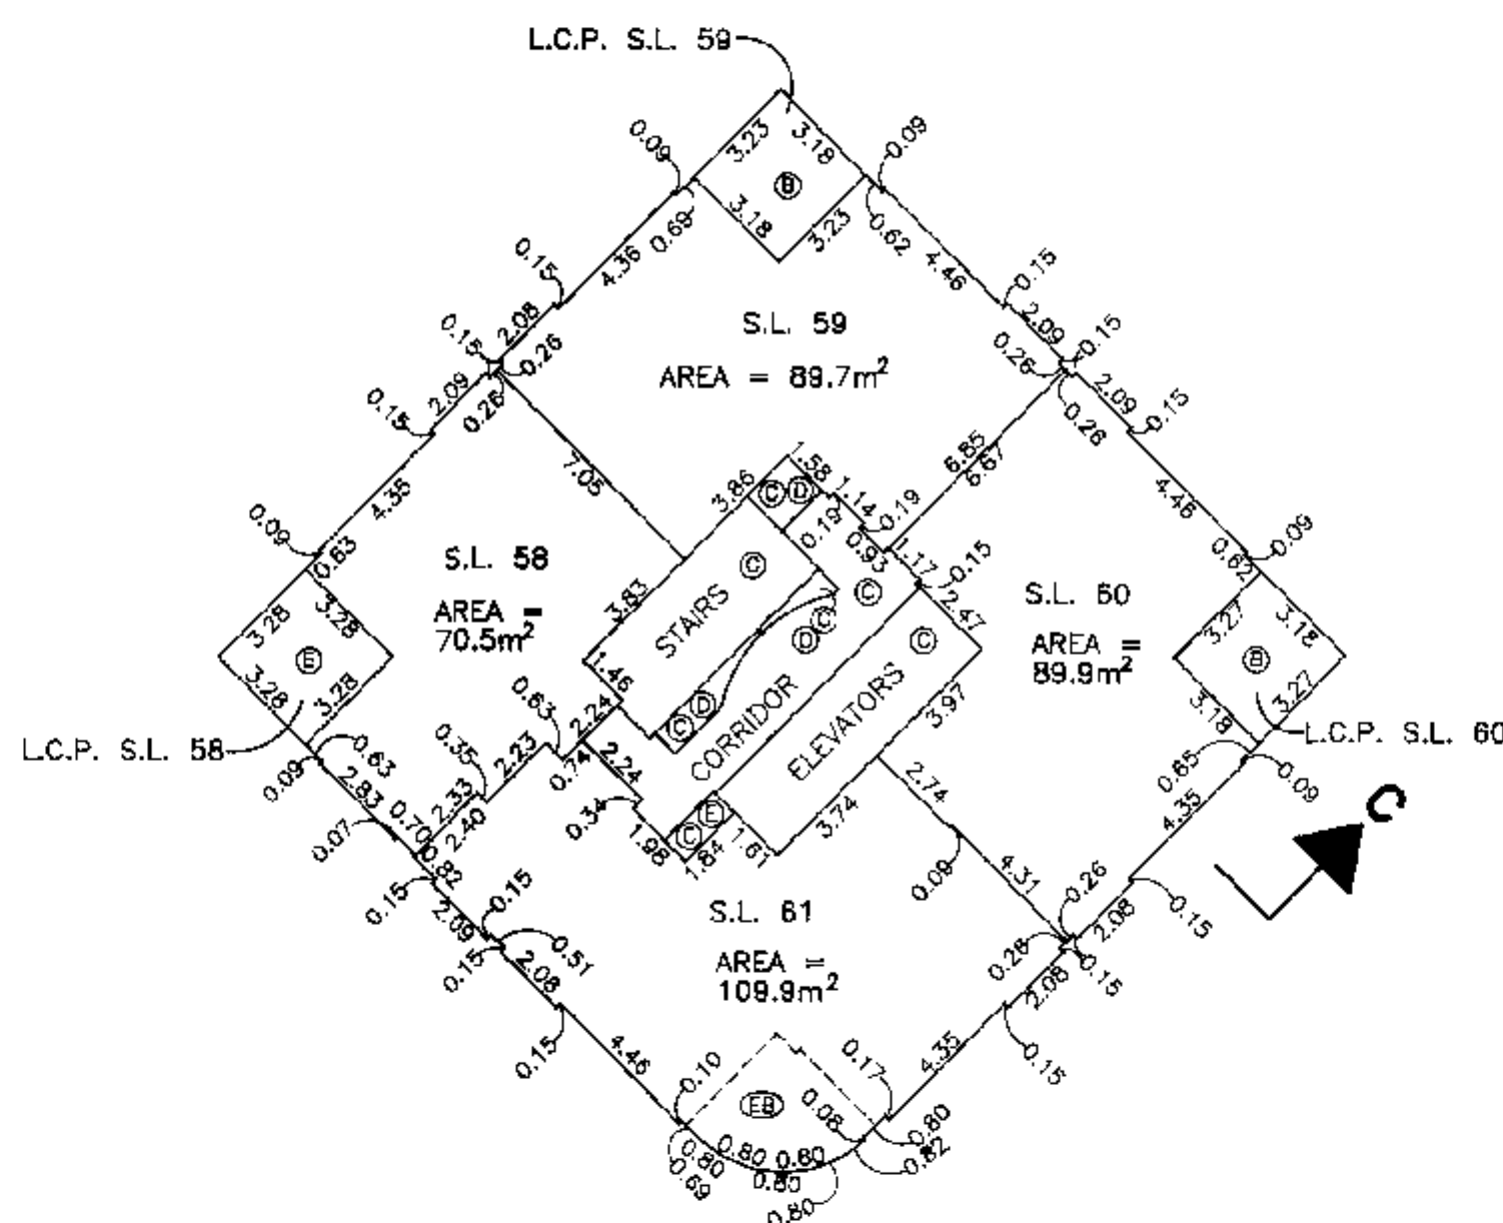

PROPERTY LINE

PROPERTY LINE

PROPERTY LINE

REM. LOT 204

PLAN LMP 11967

16 MARCH, 1995
FILE: 2339-C
DWG.: 1291-1

STRATA PLAN LMS 1872

SIXTEENTH FLOOR



SCALE: 1 : 200

REM. LOT 204


PLAN LMP11967

PROPERTY LINE

PROPERTY LINE

REM. LOT 204
PLAN LMP11967

REM. LOT 204
PLAN LMP 11967

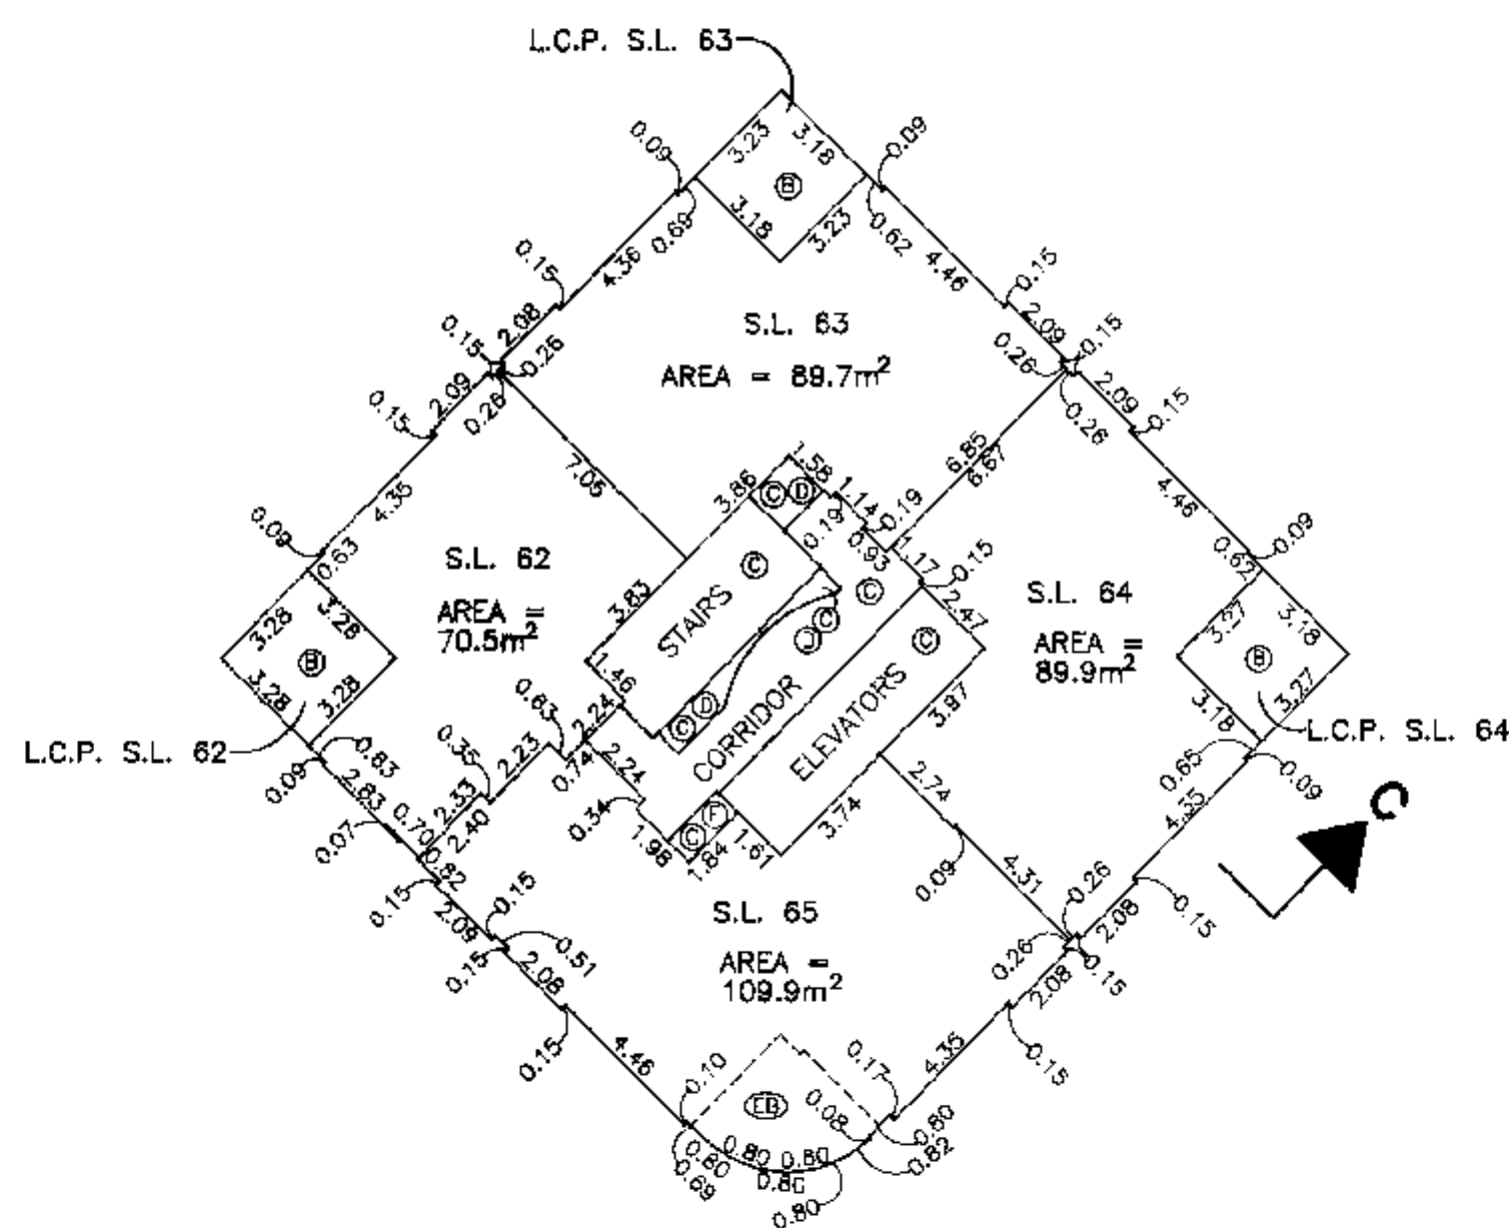

PROPERTY LINE

PROPERTY LINE

PROPERTY LINE

REM. LOT 204

PLAN LMP 11967

MKS. B.C.L.S.

16 MARCH, 1995

FILE: 2339-C

DWG.: 1291-1

STRATA PLAN LMS 1872

SEVENTEENTH FLOOR

REM. LOT 204

PLAN LMP11967


PROPERTY LINE



SCALE: 1 : 200

REM. LOT 204
PLAN LMP11967

REM. LOT 204
PLAN LMP 11967

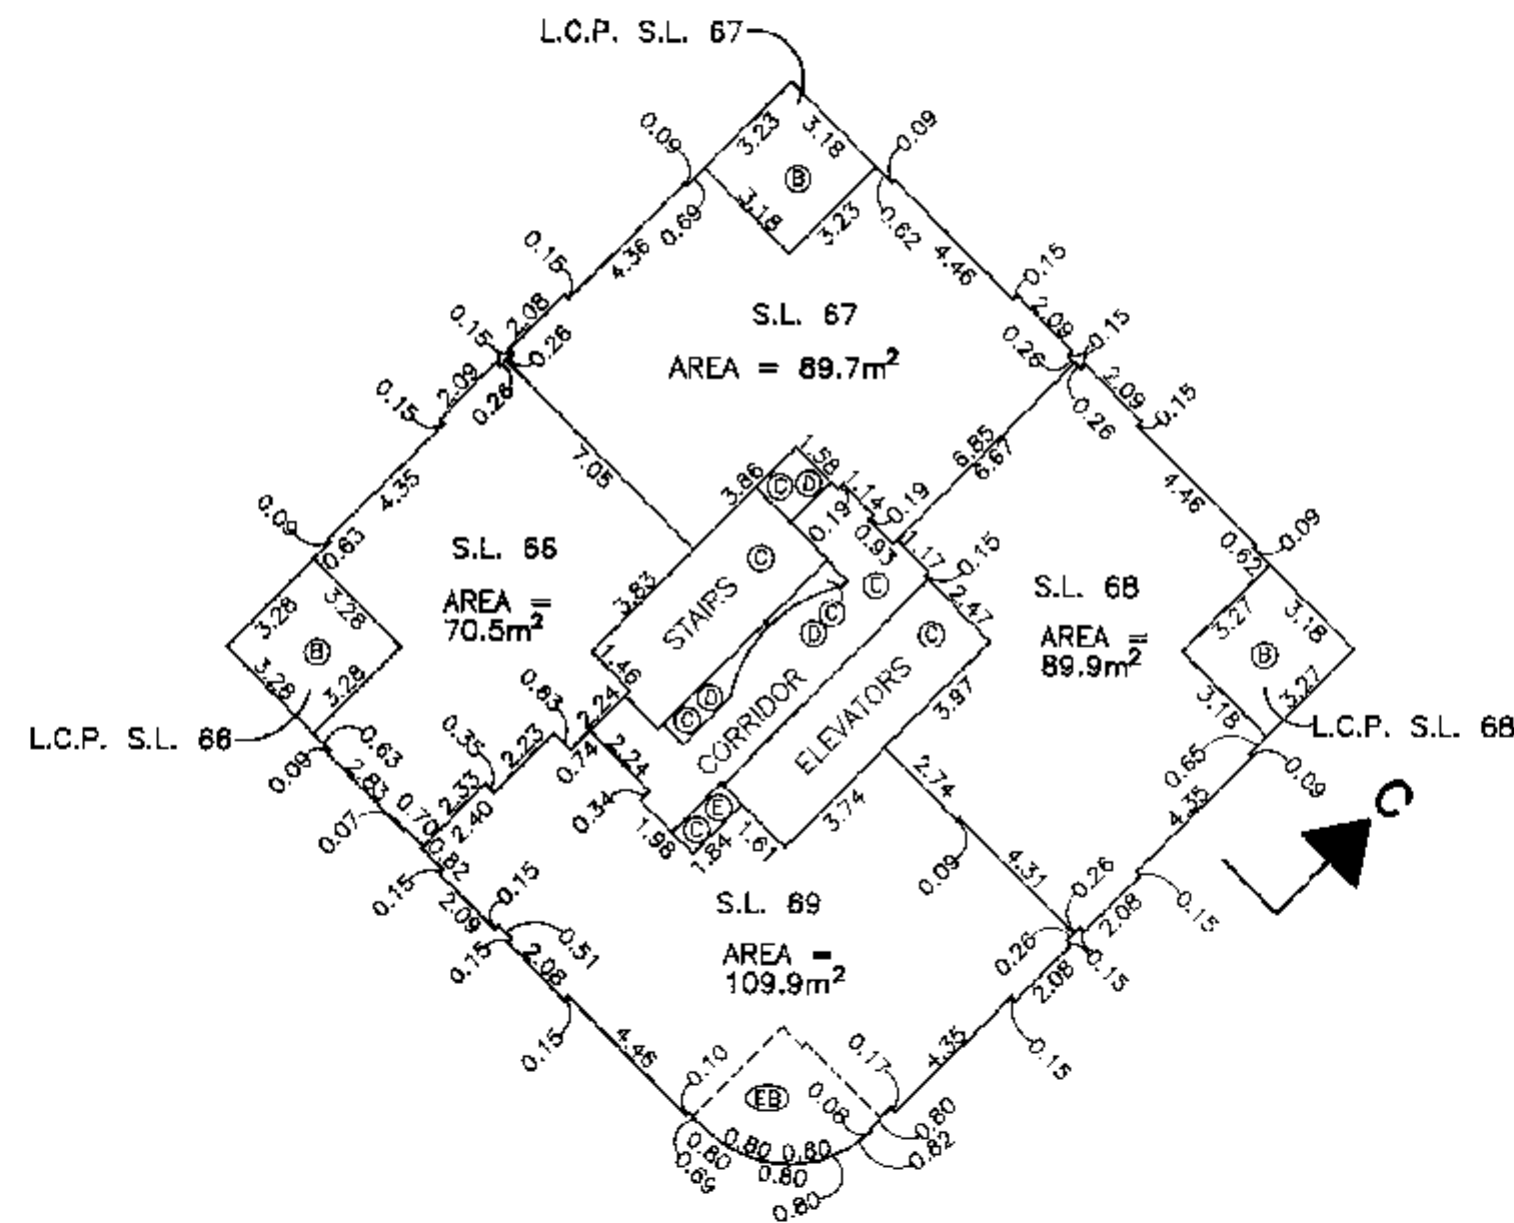

PROPERTY LINE

PROPERTY LINE

PROPERTY LINE

REM. LOT 204

PLAN LMP 11967

16 MARCH, 1995
FILE: 2339-C
DWG.: 1291-1

STRATA PLAN LMS 1872

EIGHTEENTH FLOOR

REM. LOT 204


PLAN LMP11967

PROPERTY LINE

SCALE: 1 : 200

REM. LOT 204
PLAN LMP11967

REM. LOT 204
PLAN LMP 11967

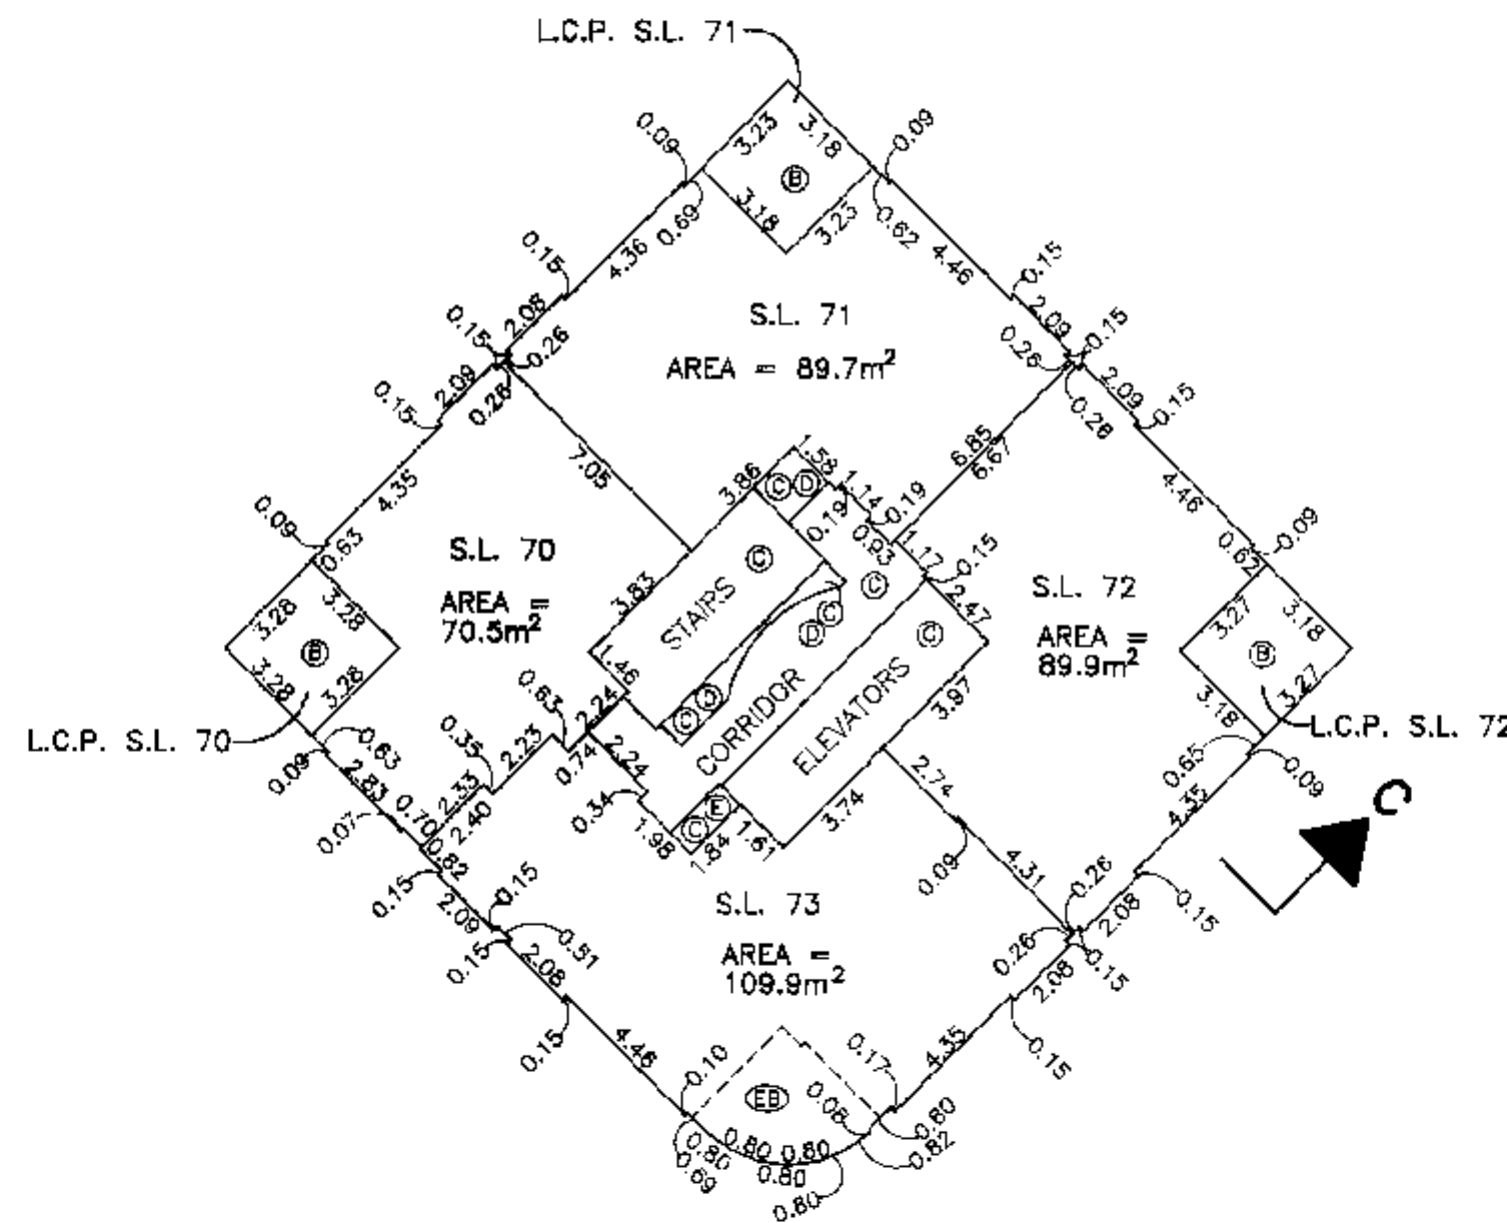

PROPERTY LINE

PROPERTY LINE

PROPERTY LINE

REM. LOT 204

PLAN LMP 11967

16 MARCH, 1995, B.O.L.S.

FILE: 2339-C

DWG.: 1291-1

STRATA PLAN LMS 1872

NINETEENTH FLOOR



SCALE: 1 : 200

REM. LOT 204


PLAN LMP11967

PROPERTY LINE

PROPERTY LINE

REM. LOT 204
PLAN LMP11967

REM. LOT 204
PLAN LMP 11967

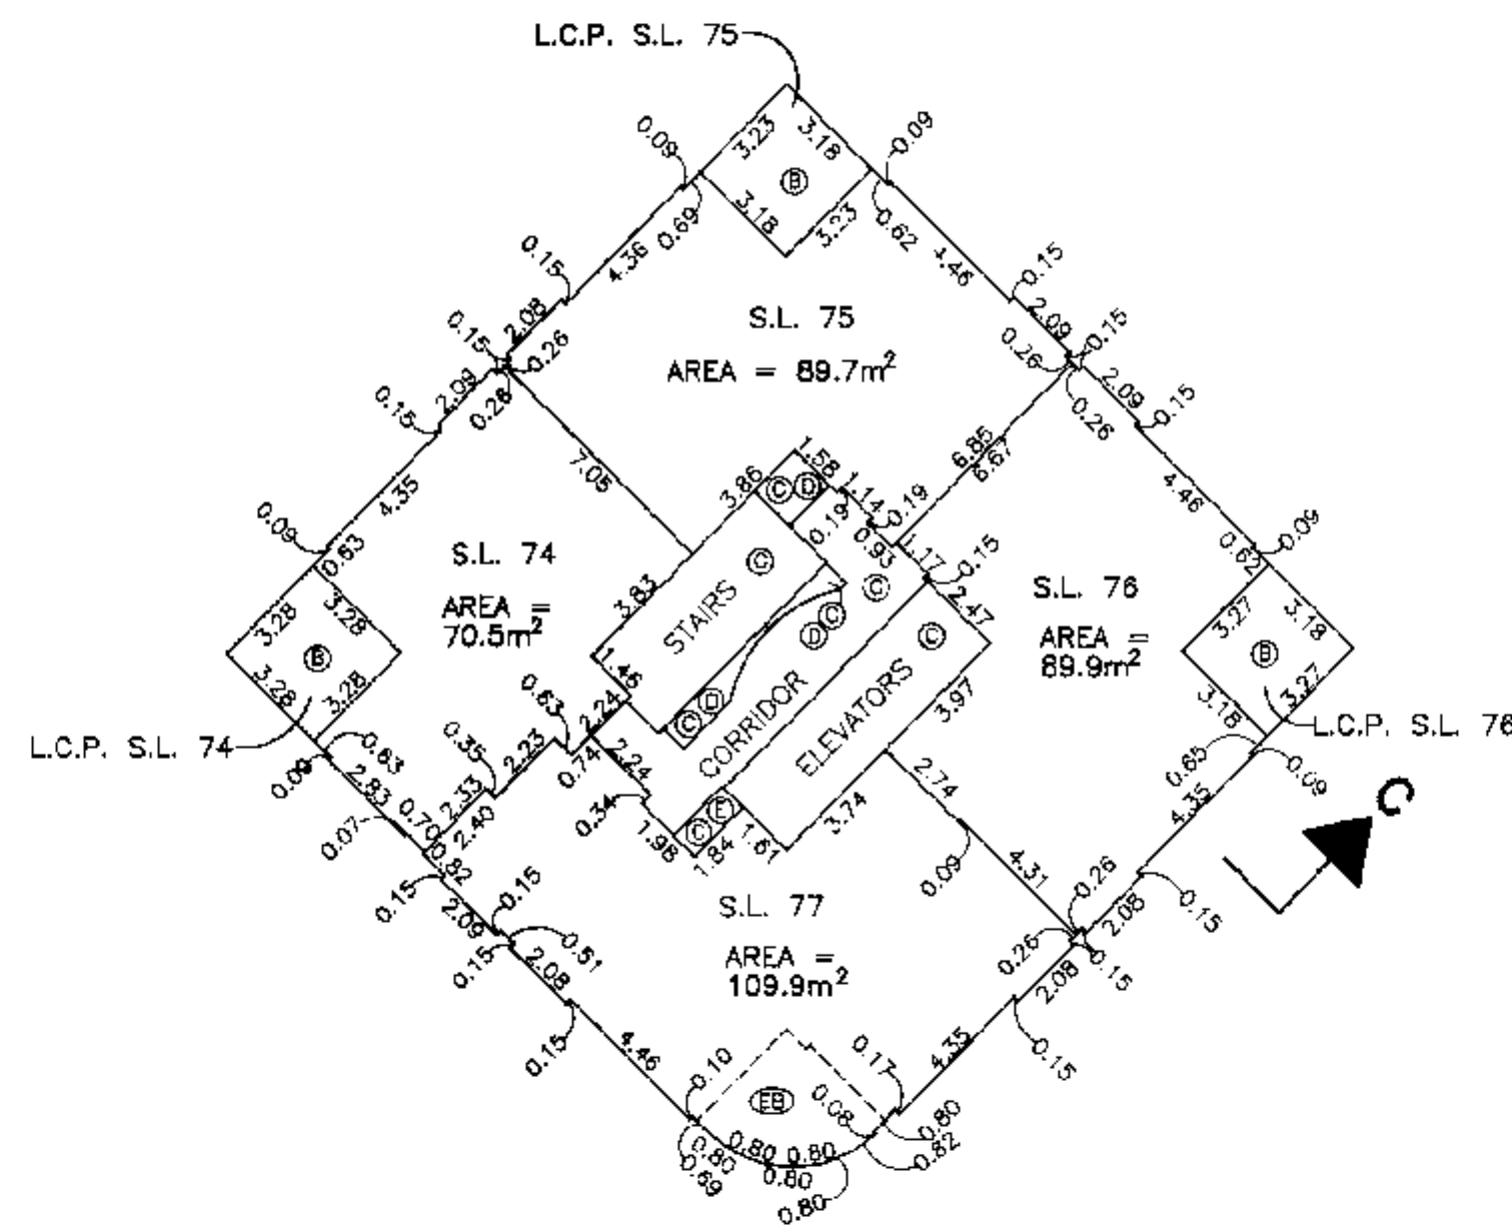

PROPERTY LINE

PROPERTY LINE

PROPERTY LINE

REM. LOT 204

PLAN LMP 11967

11/15

B.C.L.S.


16 MARCH, 1995

FILE: 2339-C

DWG.: 1291-1

STRATA PLAN LMS 1872

TWENTIETH FLOOR

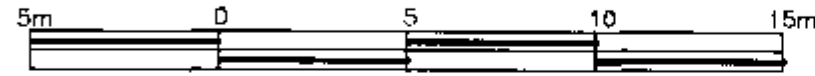

SCALE: 1 : 200

REM. LOT 204


PLAN LMP11967

PROPERTY LINE

PROPERTY LINE

REM. LOT 204
PLAN LMP11967

REM. LOT 204
PLAN LMP 11967

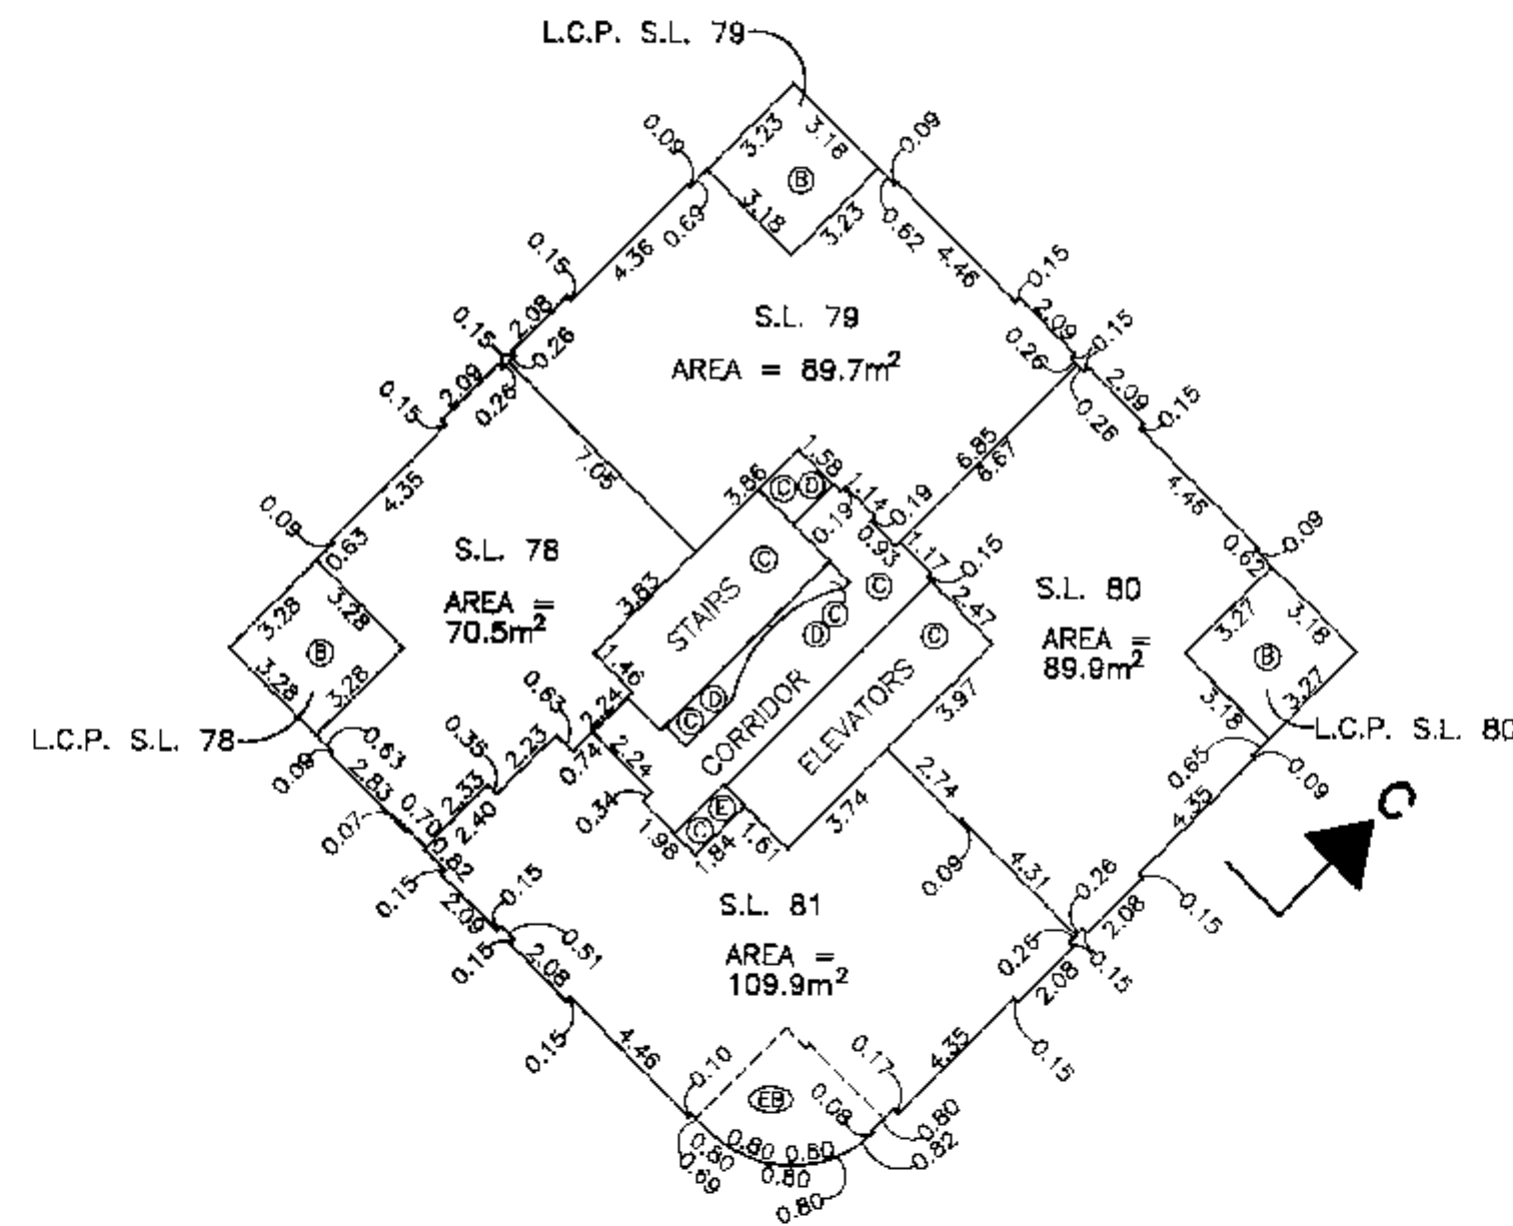

16 MARCH, 1995

FILE: 2339-C

DWG.: 1291-1

REM. LOT 204

PLAN LMP 11967

STRATA PLAN LMS 1872

TWENTY-FIRST FLOOR



SCALE: 1 : 200

REM. LOT 204


PLAN LMP11967

PROPERTY LINE

PROPERTY LINE

REM. LOT 204
PLAN LMP11967

REM. LOT 204
PLAN LMP 11967

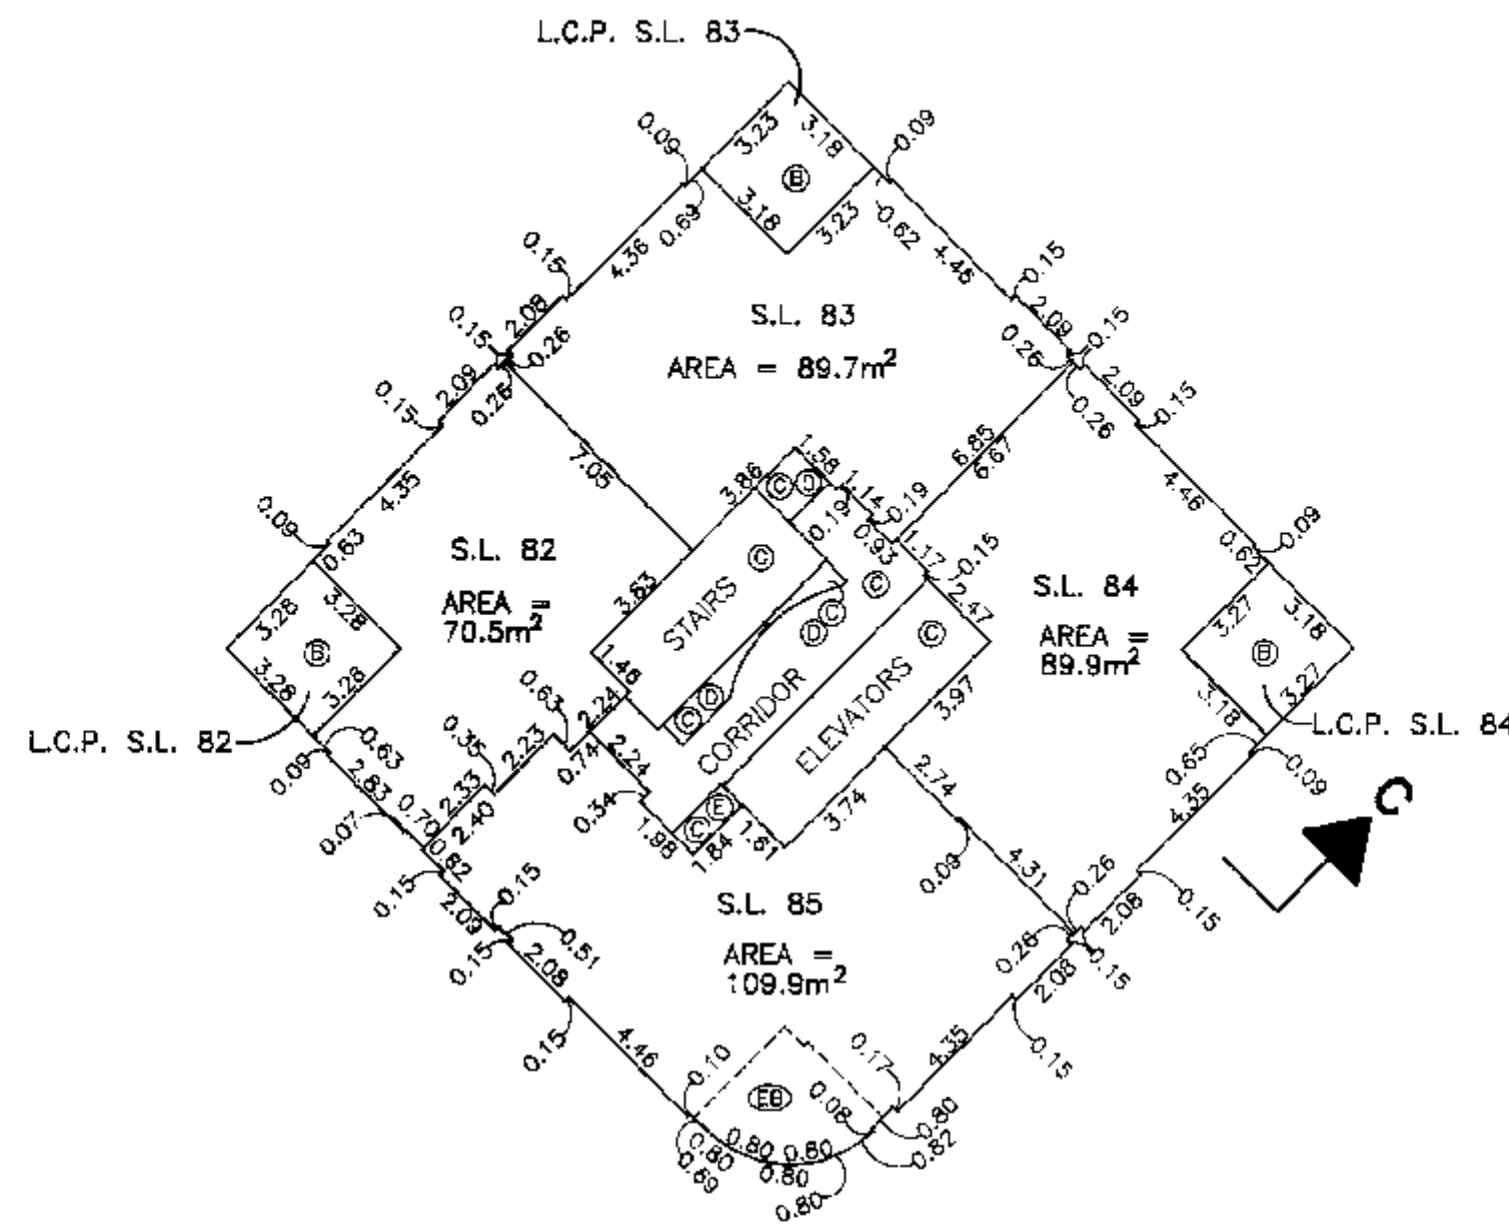

PROPERTY LINE

PROPERTY LINE

PROPERTY LINE

REM. LOT 204

PLAN LMP 11967

N.B.S.

B.C.L.S.


16 MARCH, 1995

F.I.E. 2339-C

DWG.: 1291-1

STRATA PLAN LMS 1872

TWENTY-SECOND FLOOR

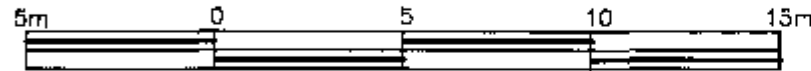

SCALE: 1 : 200

REM. LOT 204


PLAN LMP11967

PROPERTY LINE

PROPERTY LINE

REM. LOT 204
PLAN LMP11967

REM. LOT 204
PLAN LMP 11967

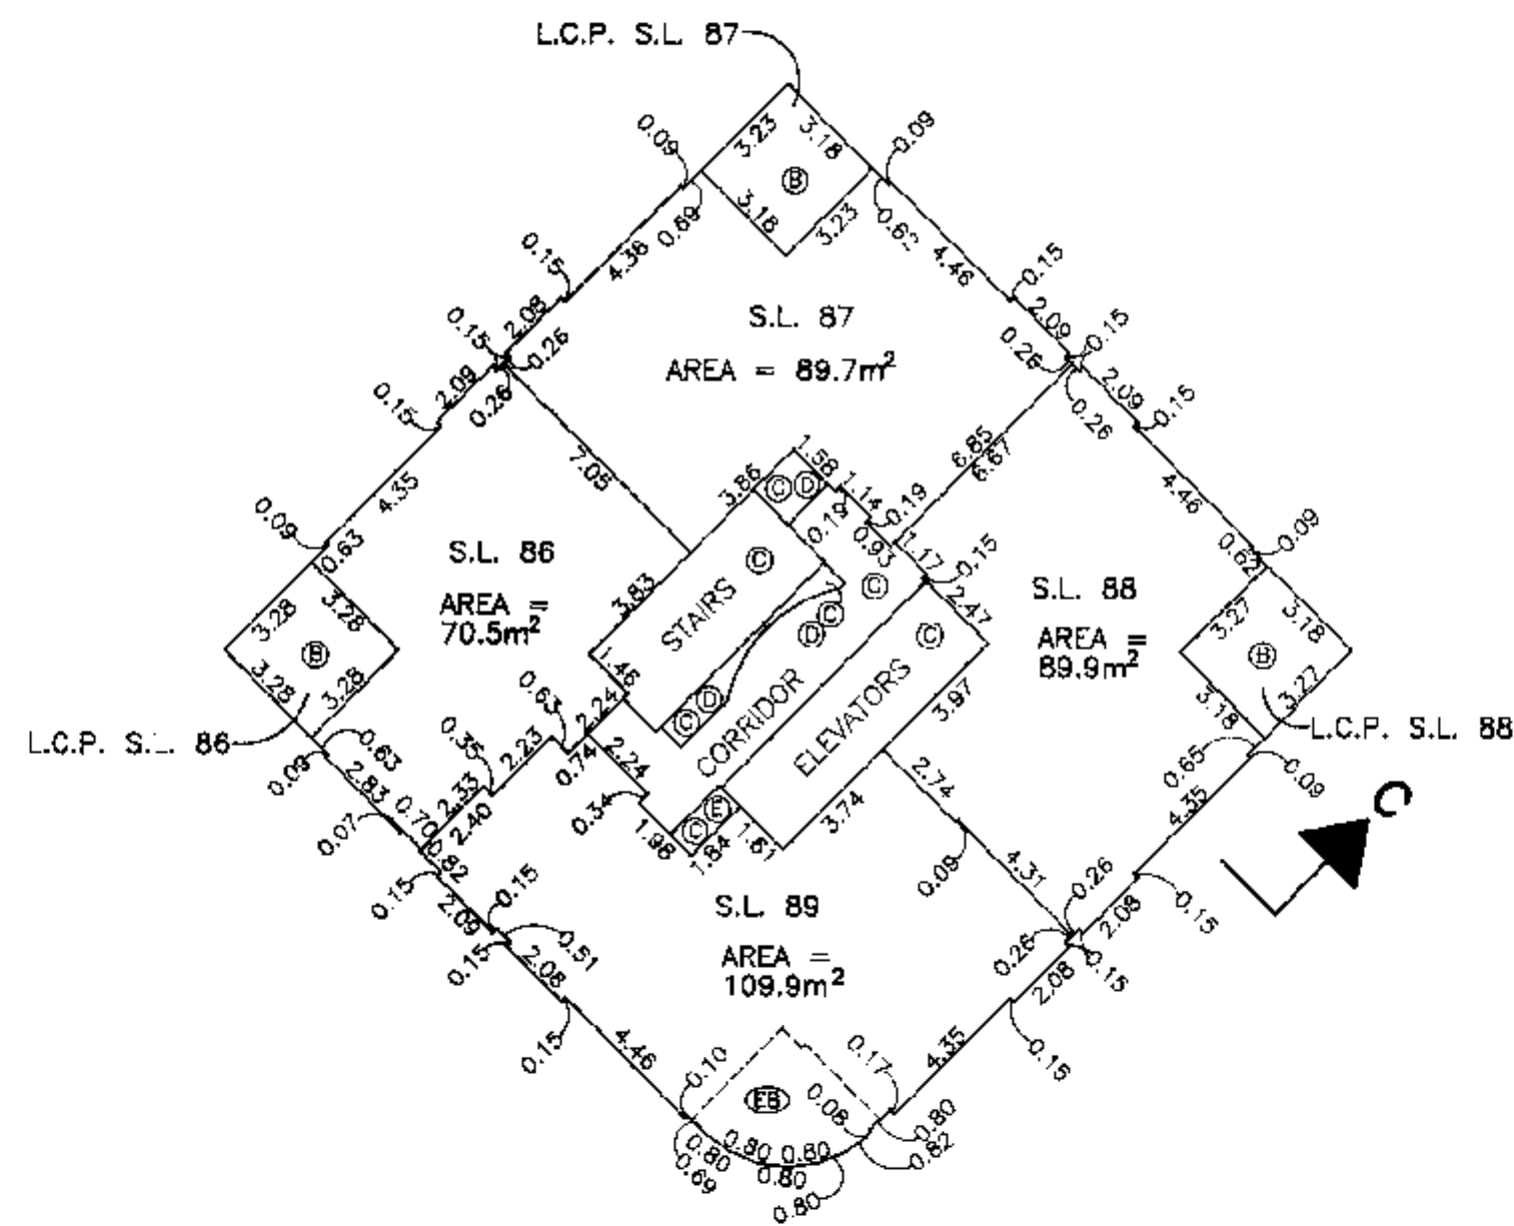

PROPERTY LINE

PROPERTY LINE

PROPERTY LINE

REM. LOT 204

PLAN LMP 11967

14/5. B.C.L.S.

16 MARCH, 1995

FILE: 2339-C

DWG.: 1291-1

STRATA PLAN LMS 1872

TWENTY-THIRD FLOOR



SCALE: 1 : 200


REM. LOT 204

PLAN LMP11967

PROPERTY LINE

PROPERTY LINE

REM. LOT 204
PLAN LMP11967

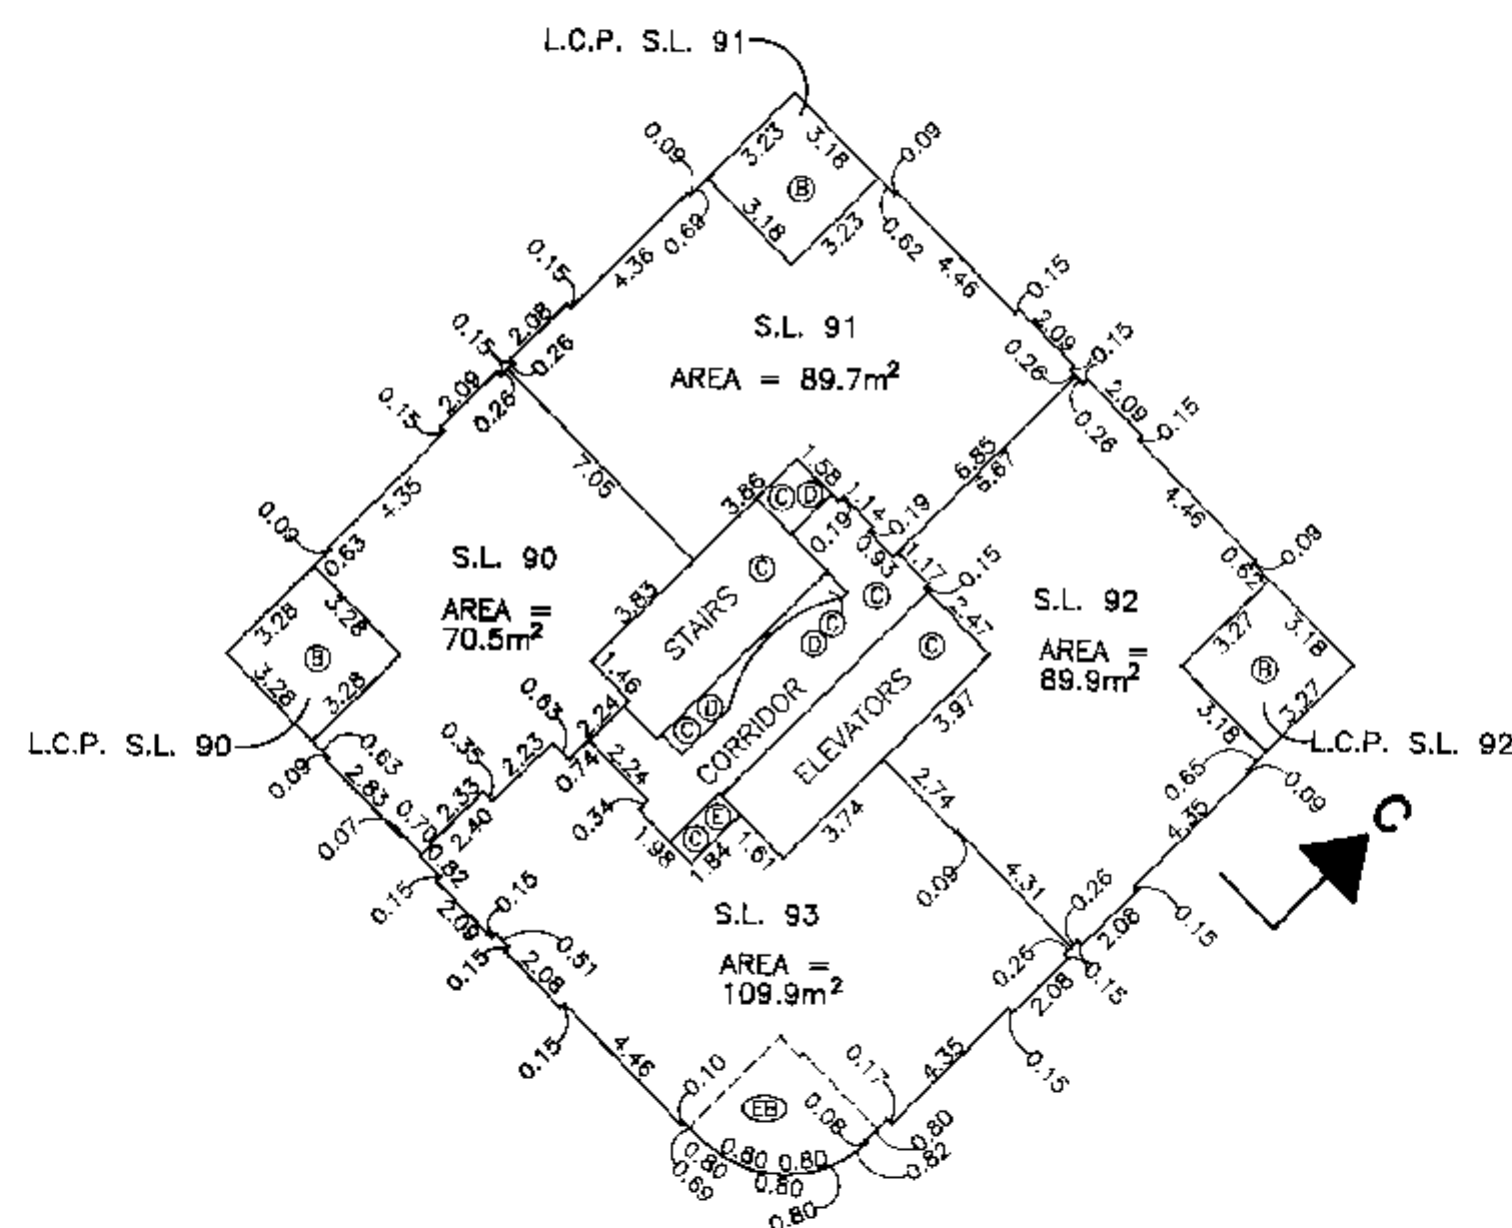

REM. LOT 204
PLAN LMP 11967

PROPERTY LINE

PROPERTY LINE

PROPERTY LINE

MKS.

B.C.L.S.

16 MARCH, 1995

FILE: 2339-C

DWG.: 1291-1

REM. LOT 204

PLAN LMP 11967

STRATA PLAN LMS 1872

TWENTY-FOURTH FLOOR



SCALE: 1 : 200

REM. LOT 204


PLAN LMP11967

PROPERTY LINE

PROPERTY LINE

REM. LOT 204
PLAN LMP11967

REM. LOT 204
PLAN LMP 11967

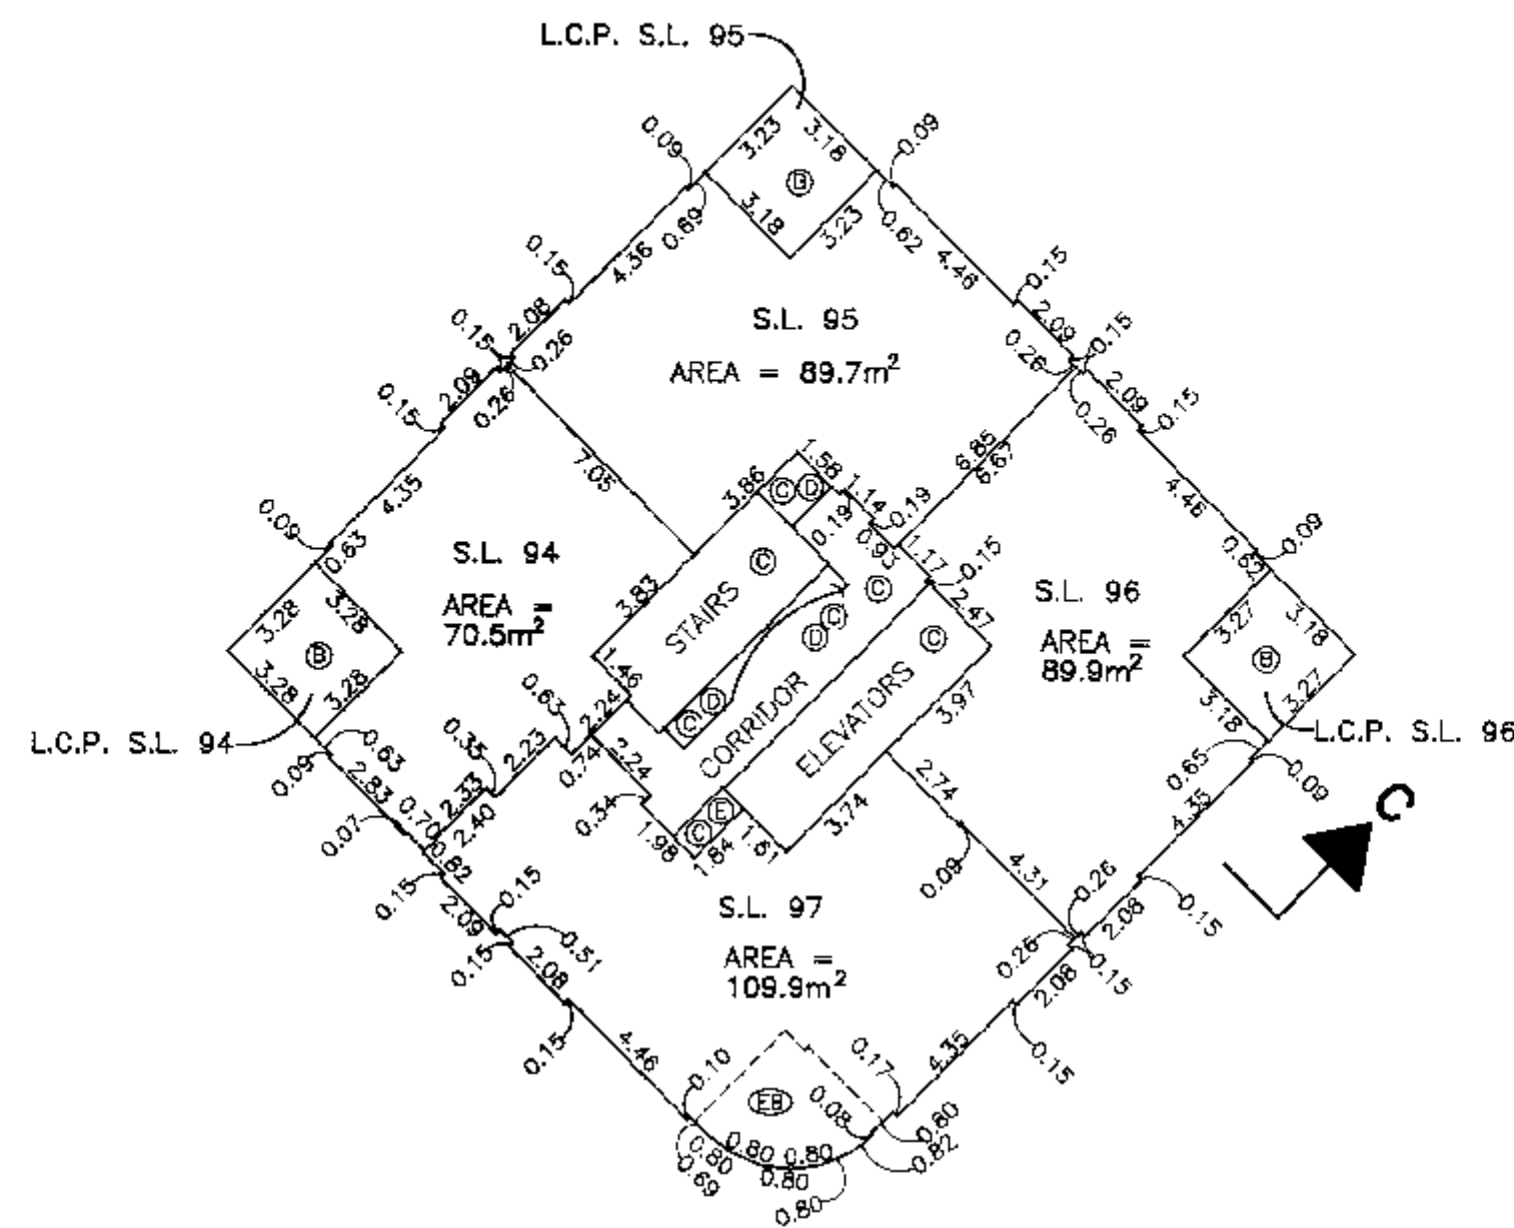

PROPERTY LINE

PROPERTY LINE

PROPERTY LINE

M.S. B.C.L.S.

16 MARCH, 1995

FILE: 2339-C


DWG.: 1291-1

REM. LOT 204

PLAN LMP 11967

STRATA PLAN LMS 1872

TWENTY-FIFTH FLOOR

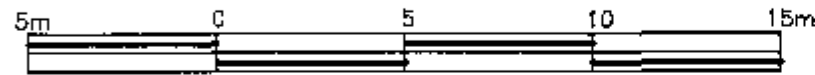

SCALE: 1 : 200


REM. LOT 204

PLAN LMP11967

PROPERTY LINE

REM. LOT 204
PLAN LMP11967

REM. LOT 204
PLAN LMP 11967

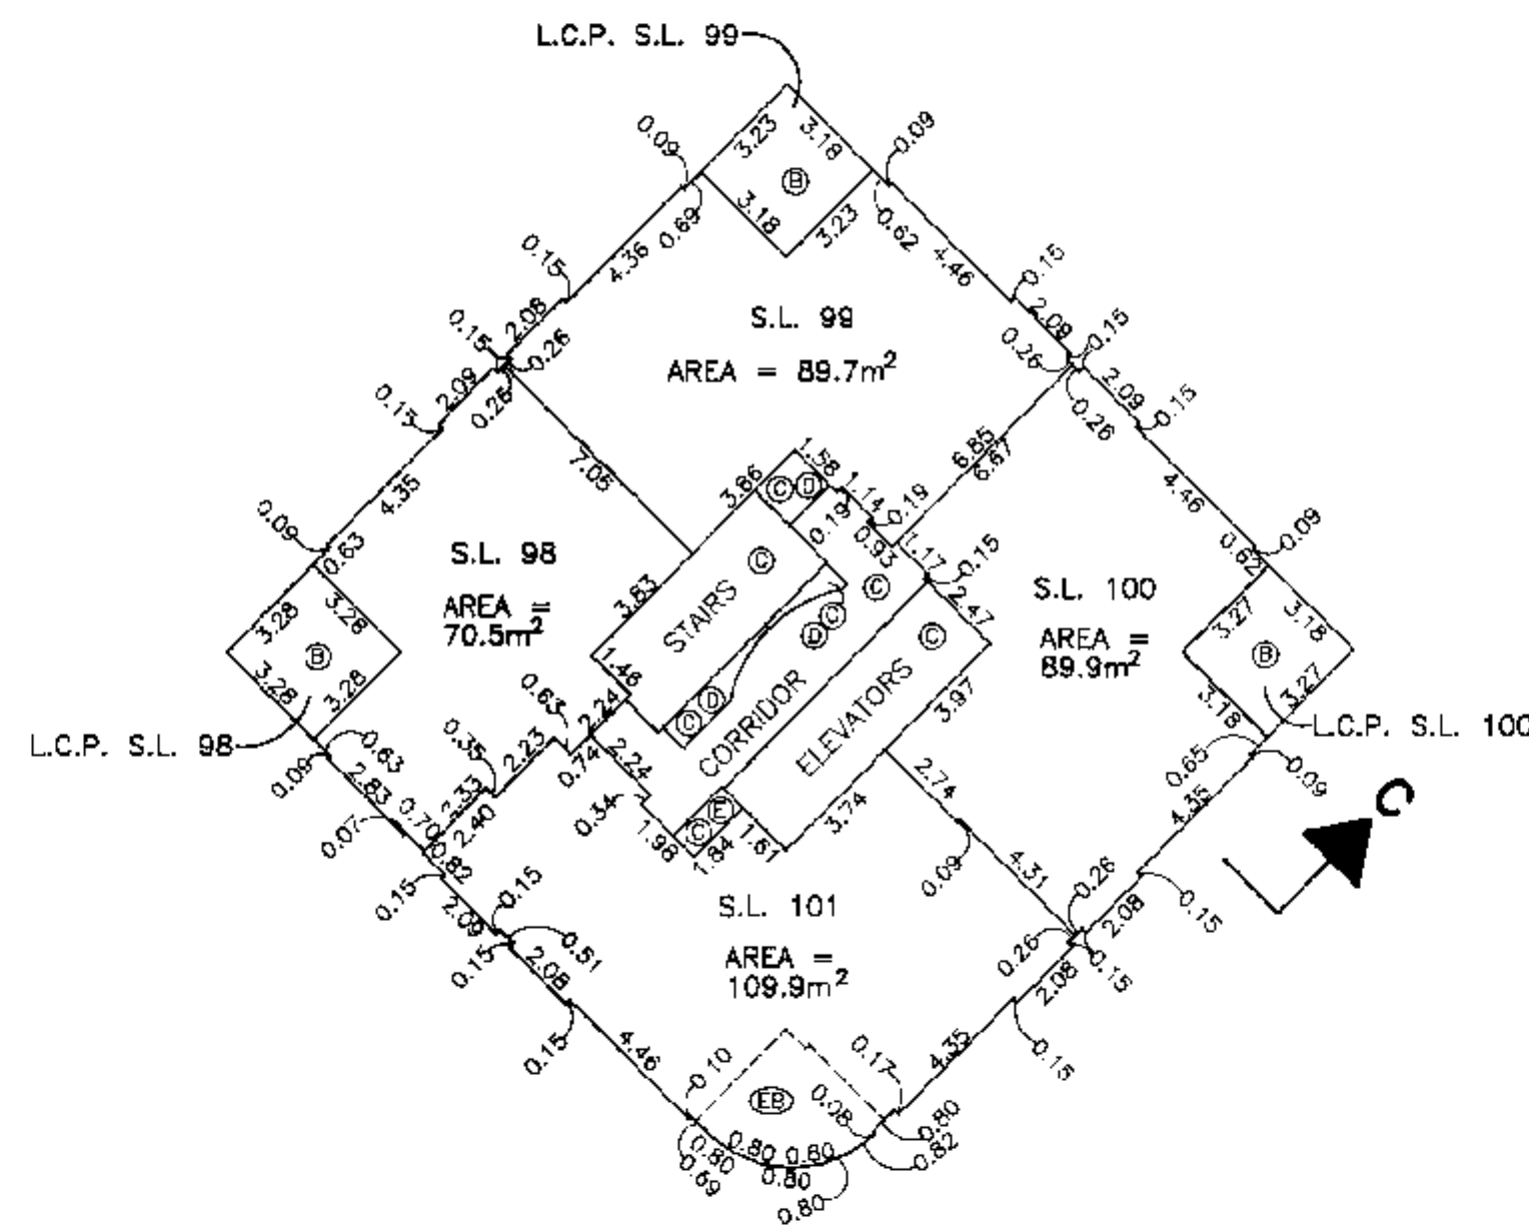

PROPERTY LINE

PROPERTY LINE

PROPERTY LINE

MKS. B.C.L.S.

16 MARCH, 1995

FILE: 2339-C


DWG.: 1291-1

REM. LOT 204

PLAN LMP 11967

STRATA PLAN LMS 1872

TWENTY-SIXTH FLOOR

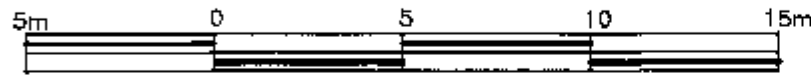

SCALE: 1 : 200


REM. LOT 204

PLAN LMP11967

PROPERTY LINE

REM. LOT 204
PLAN LMP11967

REM. LOT 204
PLAN LMP 11967

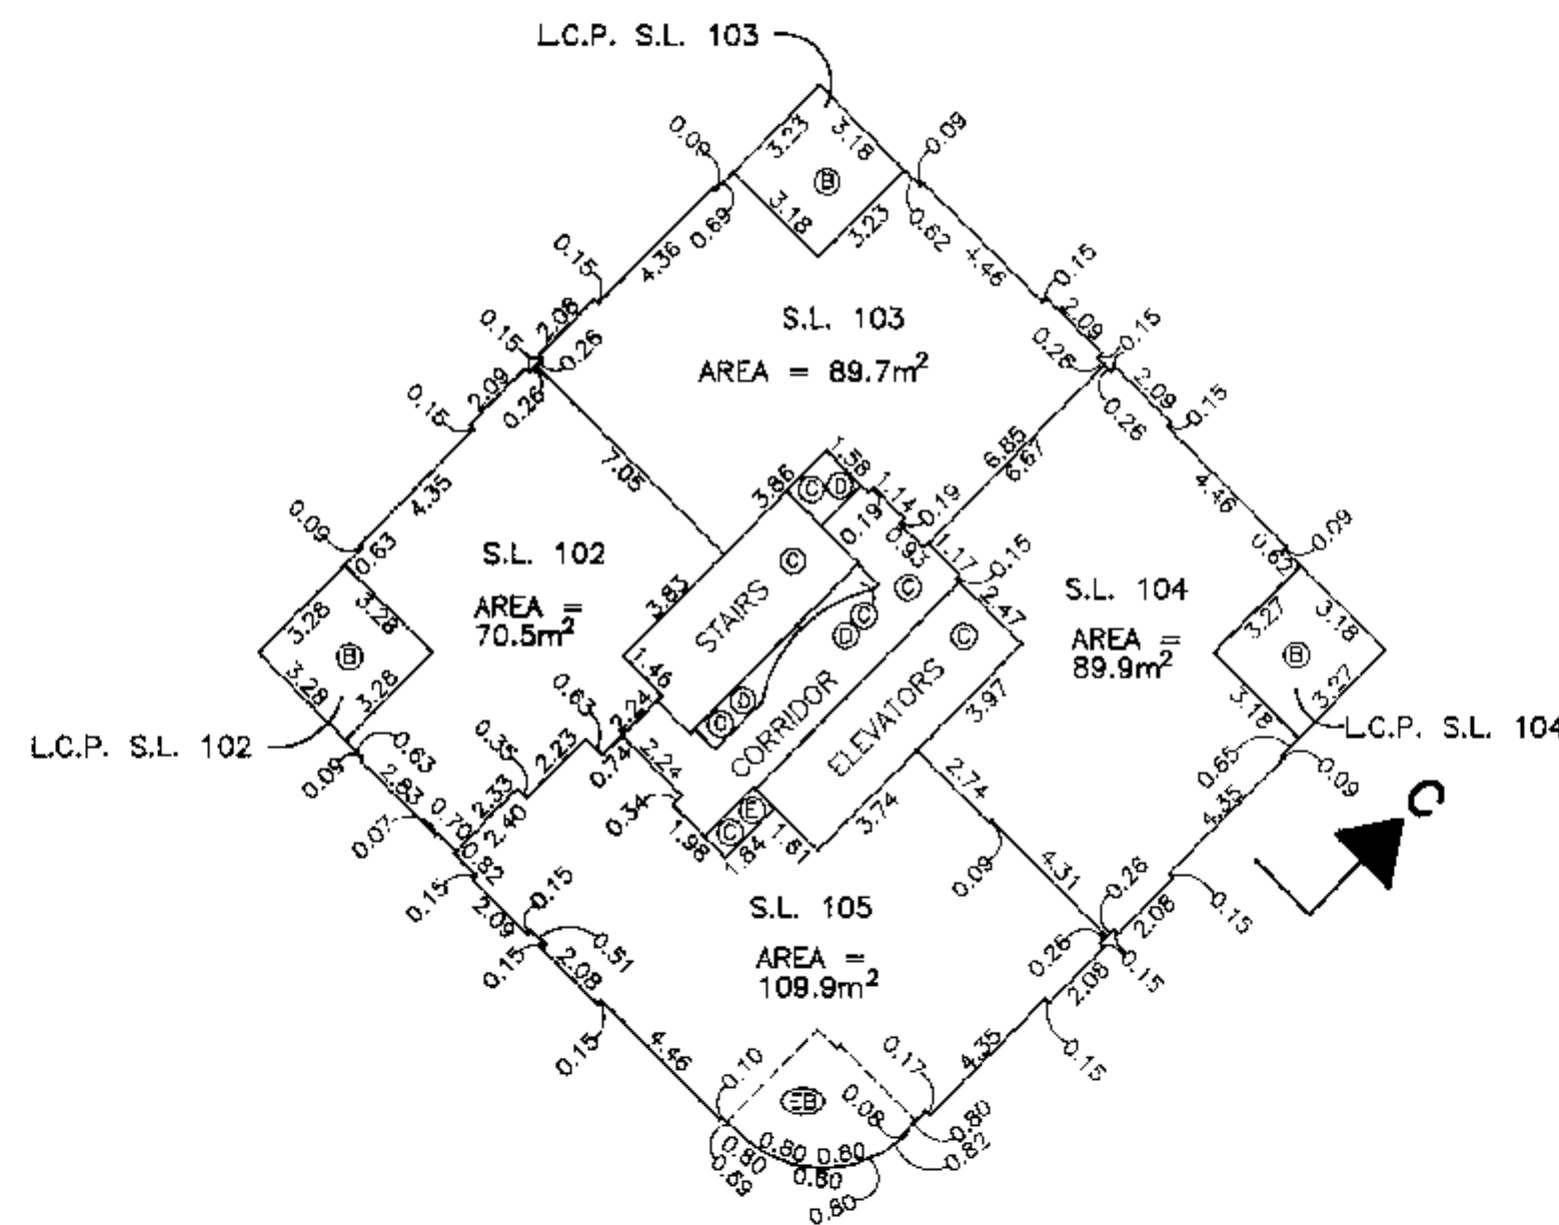

PROPERTY LINE

PROPERTY LINE

PROPERTY LINE

REM. LOT 204

PLAN LMP 11967

WKS.

B.C.L.S.

16 MARCH, 1995

FILE: 2339-C

DWG.: 1291-1

STRATA PLAN LMS 1872

TWENTY-SEVENTH FLOOR



SCALE: 1 : 200

REM. LOT 204


PLAN LMP11967

PROPERTY LINE

PROPERTY LINE

REM. LOT 204
PLAN LMP11967

REM. LOT 204
PLAN LMP 11967

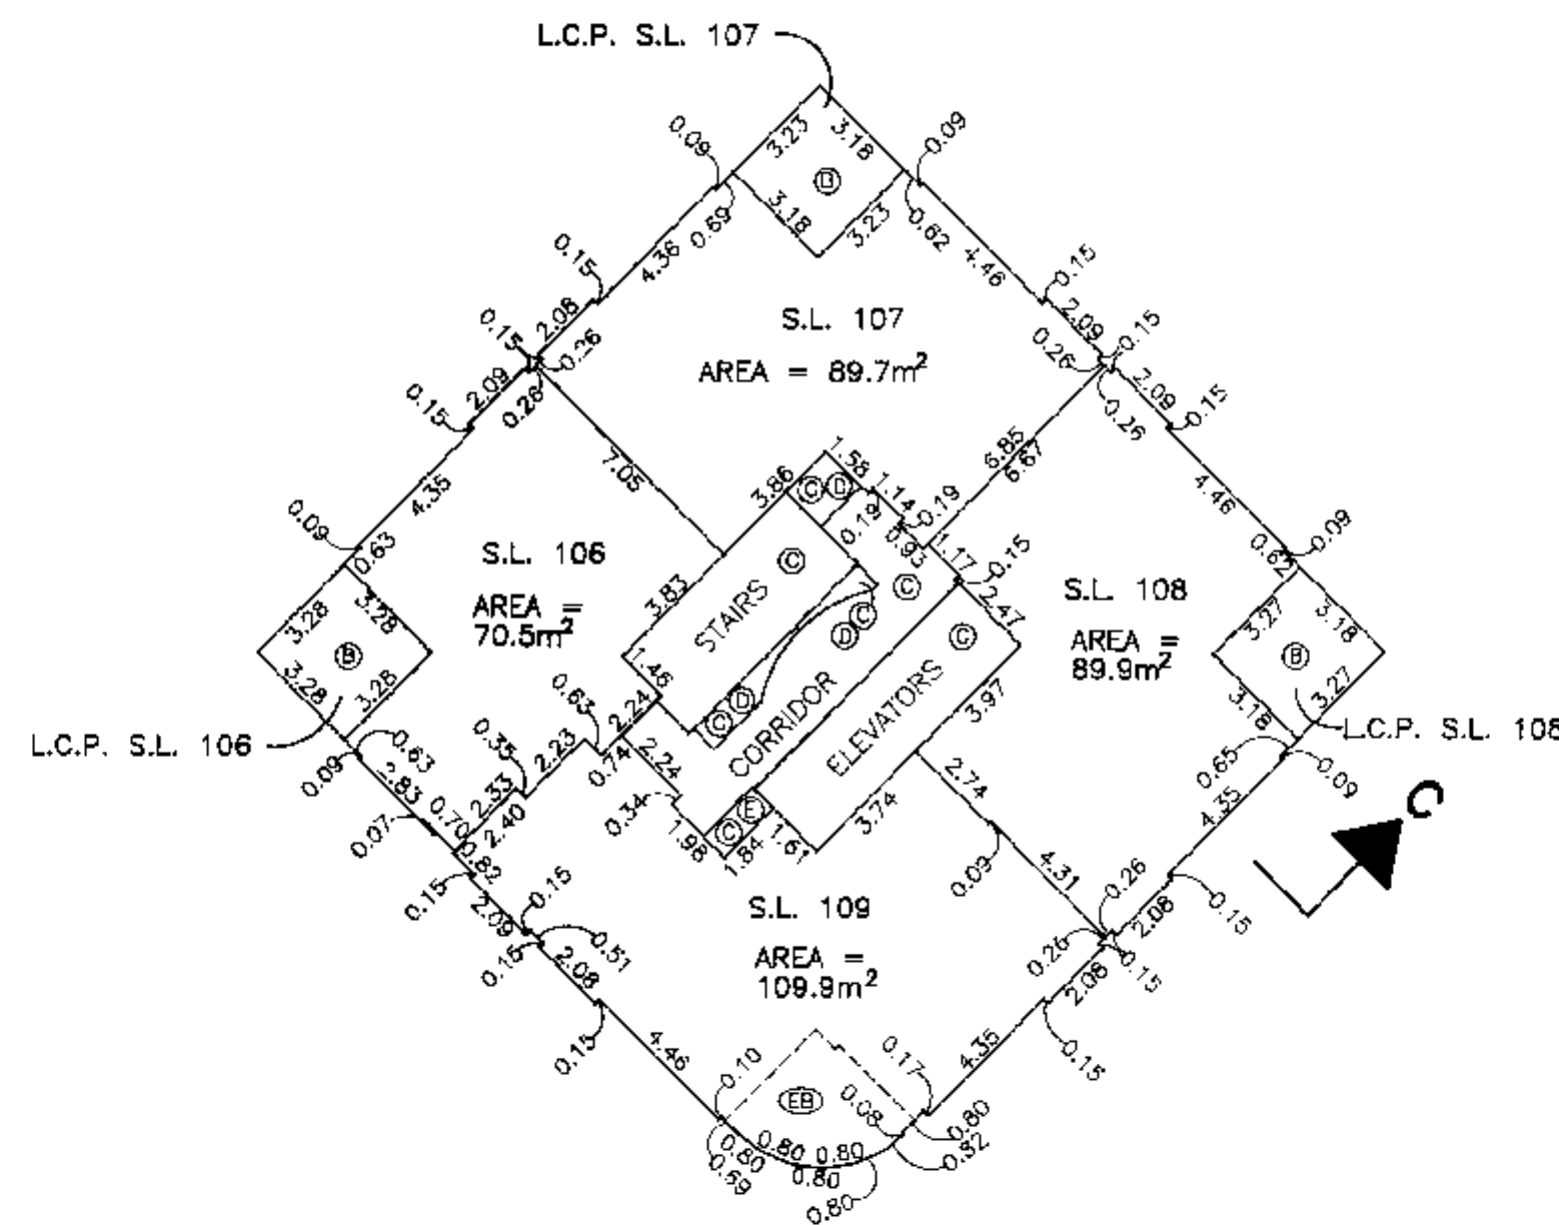

MJB

16 MARCH, 1995 B.C.L.S.

FILE: 2339-C

DWG: 1291-1

REM. LOT 204


PLAN LMP 11967

PROPERTY LINE

PROPERTY LINE

STRATA PLAN LMS 1872

TWENTY-EIGHTH FLOOR

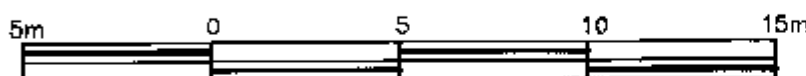

SCALE: 1 : 200

REM. LOT 204


PLAN LMP11967

PROPERTY LINE

PROPERTY LINE

REM. LOT 204
PLAN LMP11967

REM. LOT 204
PLAN LMP 11967

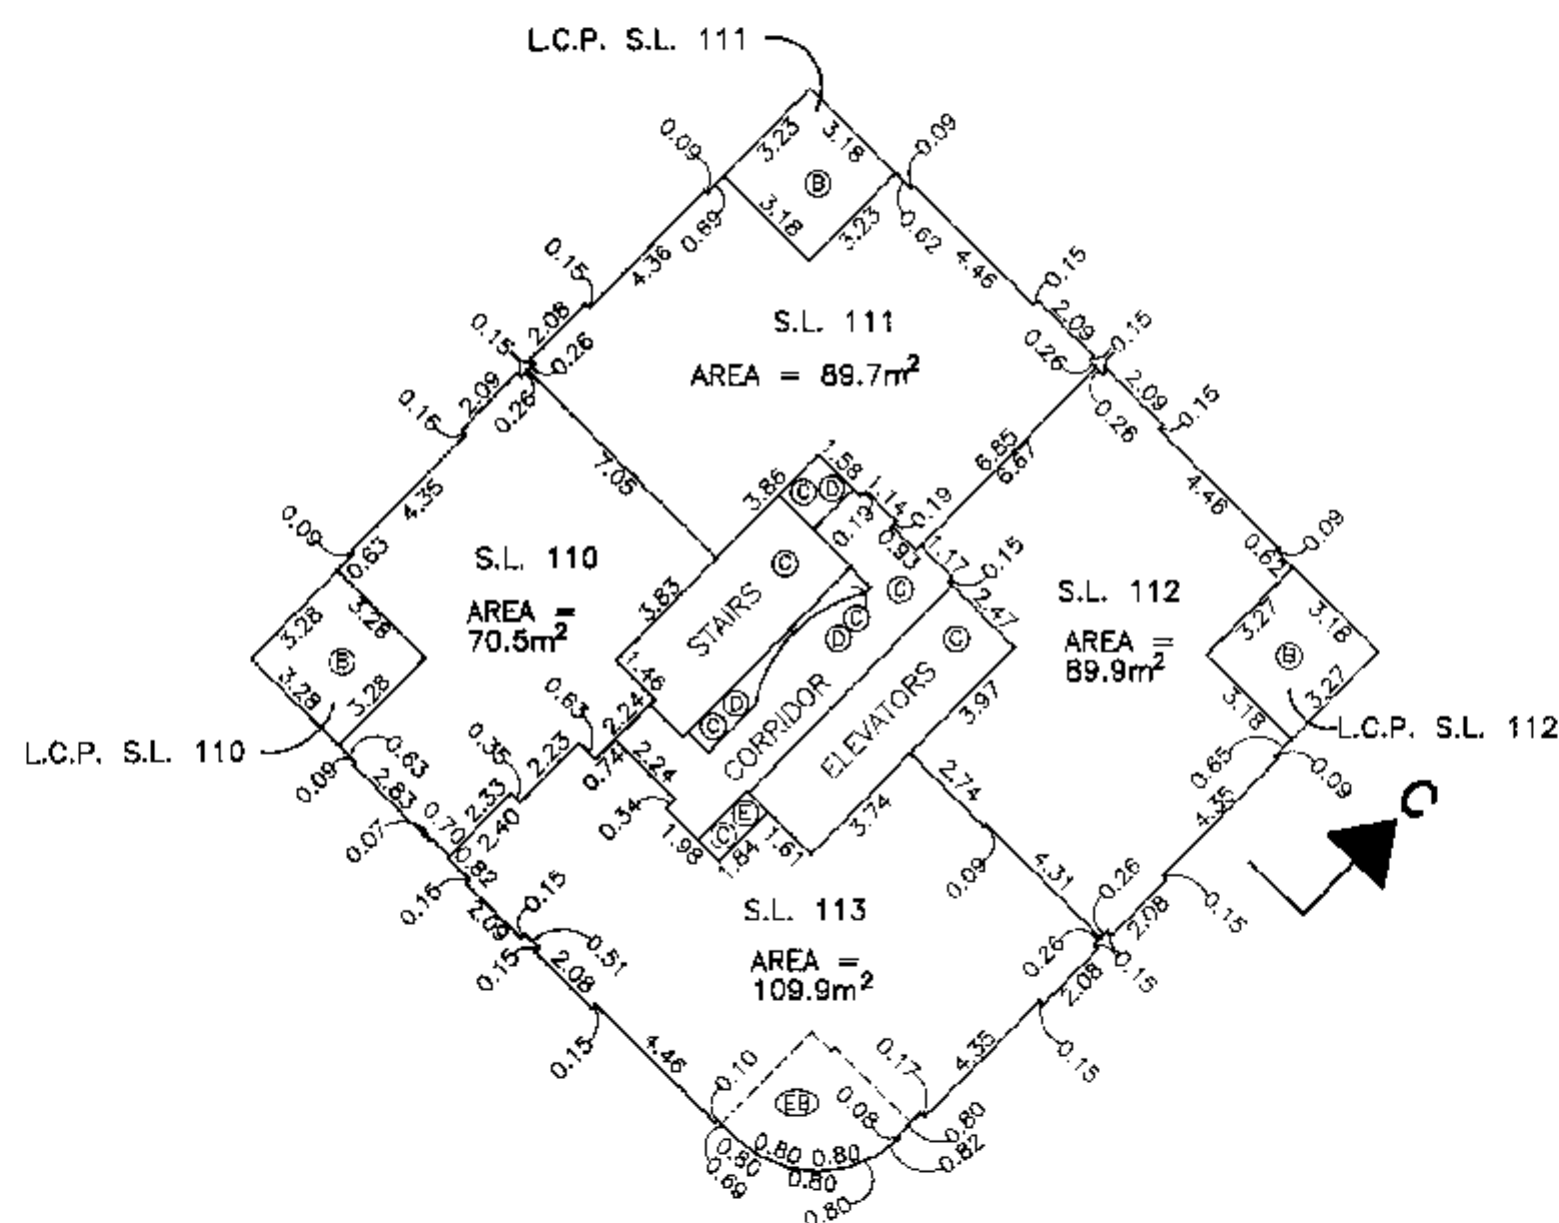

PROPERTY LINE

PROPERTY LINE

PROPERTY LINE

REM. LOT 204

PLAN LMP 11967

11/11/95

B.C.L.S.


16 MARCH, 1995

FILE: 2339-C

DWG.: 1291-1

STRATA PLAN LMS 1872

TWENTY-NINTH FLOOR

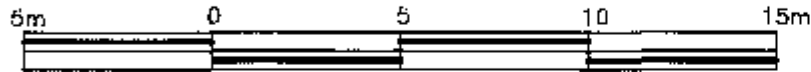

SCALE: 1 : 200

REM. LOT 204


PLAN LMP11967

PROPERTY LINE

PROPERTY LINE

REM. LOT 204
PLAN LMP11967

REM. LOT 204
PLAN LMP 11967

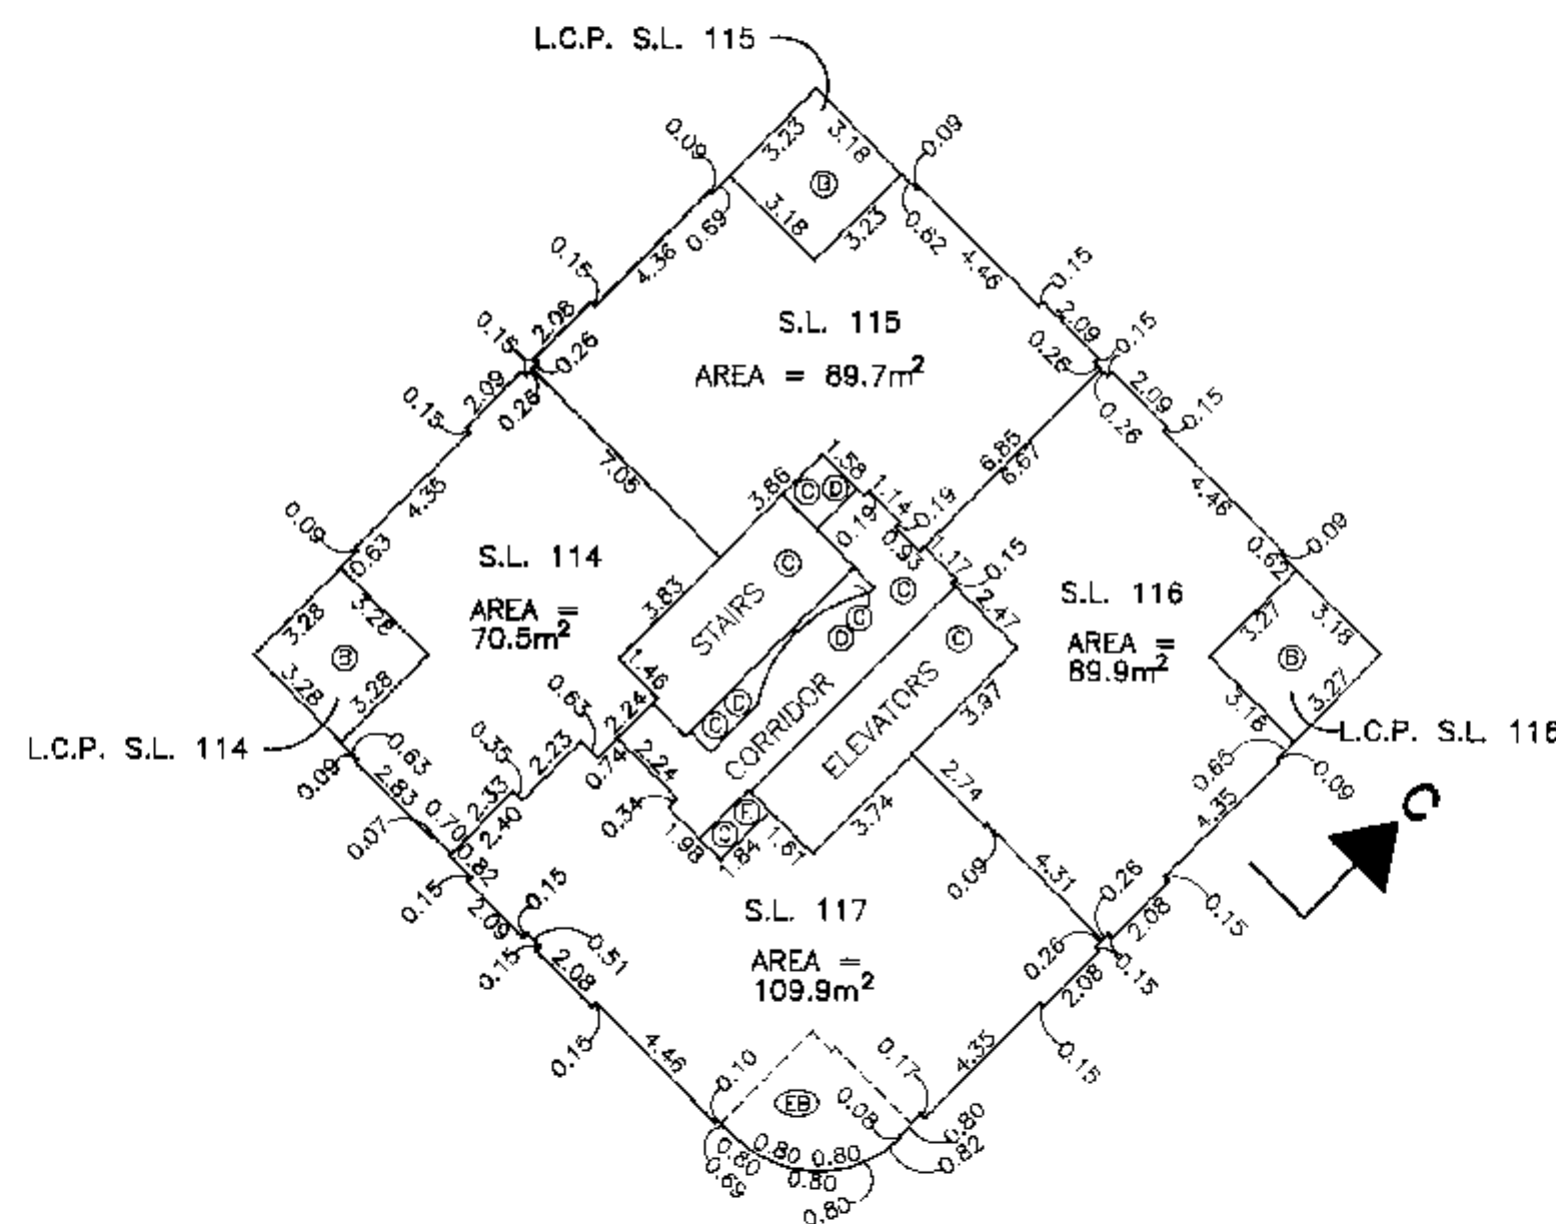

PROPERTY LINE

PROPERTY LINE

PROPERTY LINE

1448.

16 MARCH, 1995, B.C.L.S.

FILE: 2339-C


DWG: 1291-1

REM. LOT 204

PLAN LMP
11967

STRATA PLAN LMS 1872

THIRTIETH FLOOR

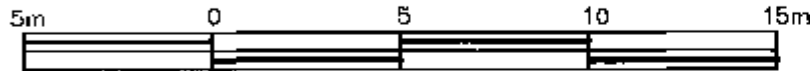

SCALE: 1 : 200

REM. LOT 204


PLAN LMP11967

PROPERTY LINE

PROPERTY LINE

REM. LOT 204
PLAN LMP11967

REM. LOT 204
PLAN LMP 11967

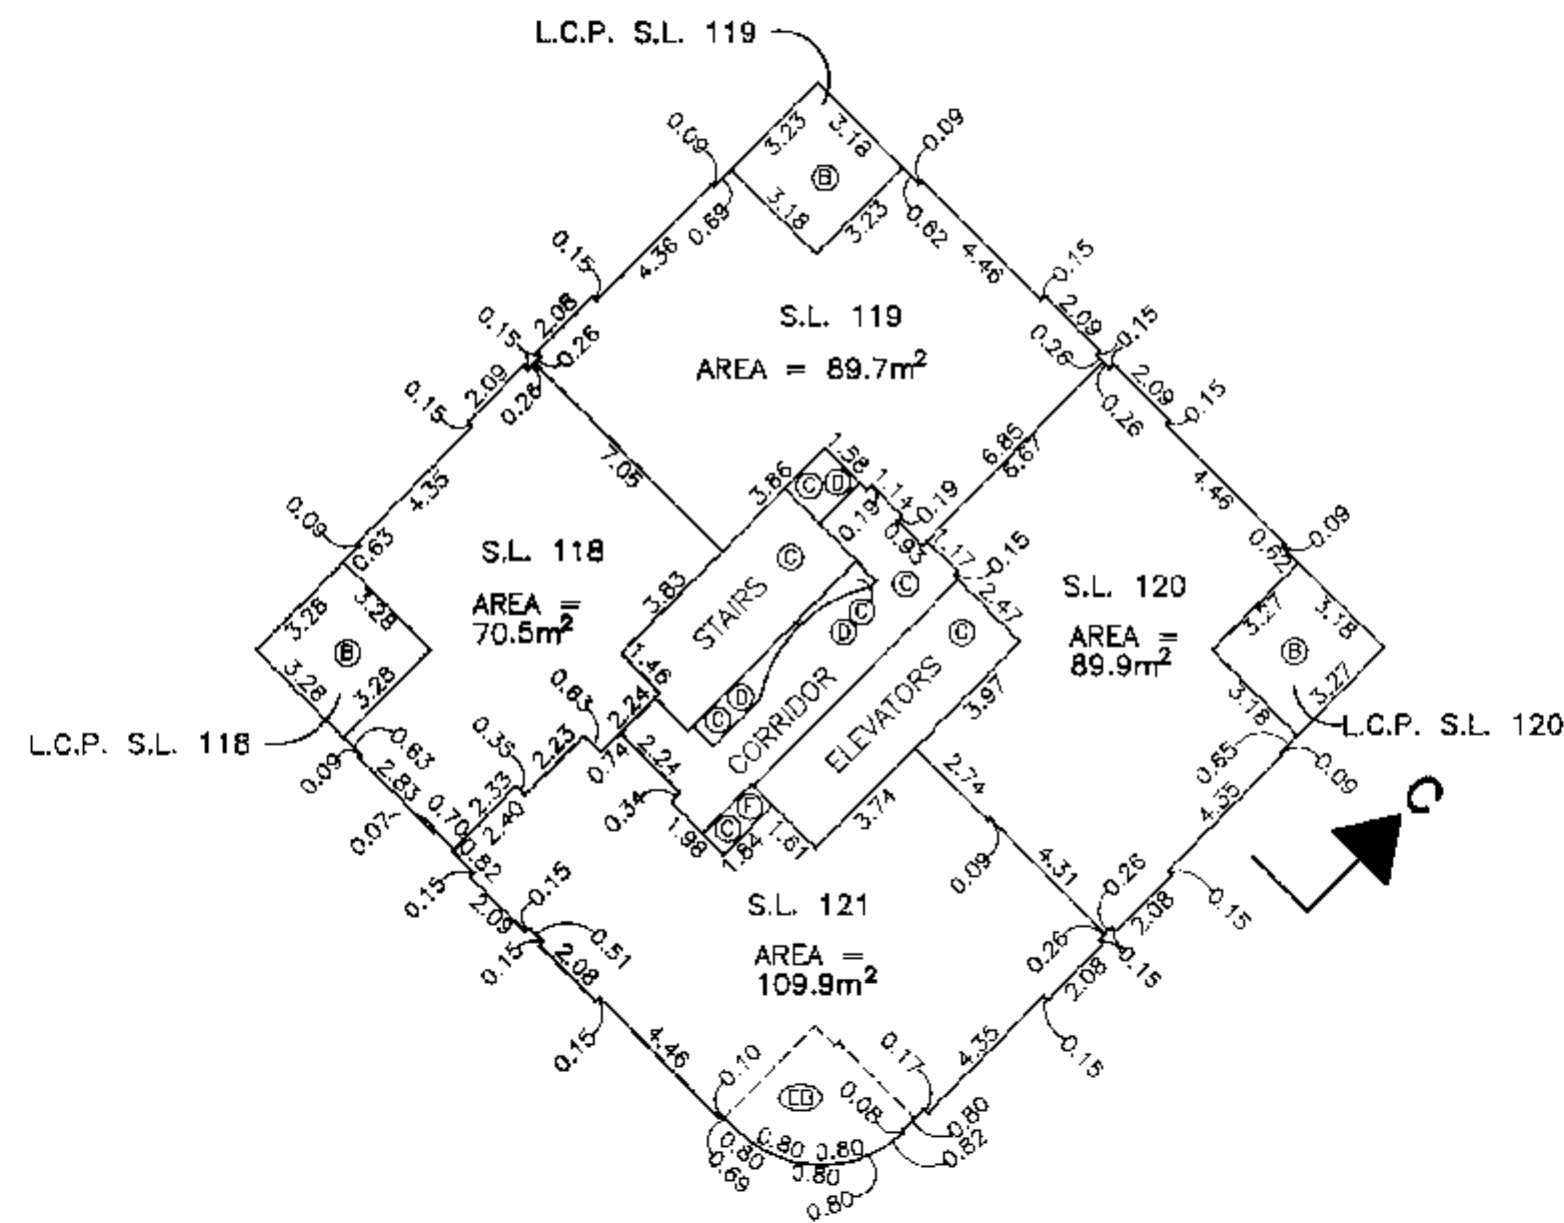

PROPERTY LINE

PROPERTY LINE

PROPERTY LINE

REM. LOT 204

PLAN LMP 11967

W.B.

B.C.L.S.

MARCH, 1995

FILE: 2339-C

DWG.: 1291-1

STRATA PLAN LMS 1872

THIRTY-FIRST FLOOR

REM. LOT 204


PLAN LMP11967

PROPERTY LINE

5m 0 5 10 15m
SCALE: 1 : 200

REM. LOT 204
PLAN LMP11967

REM. LOT 204
PLAN LMP 11967

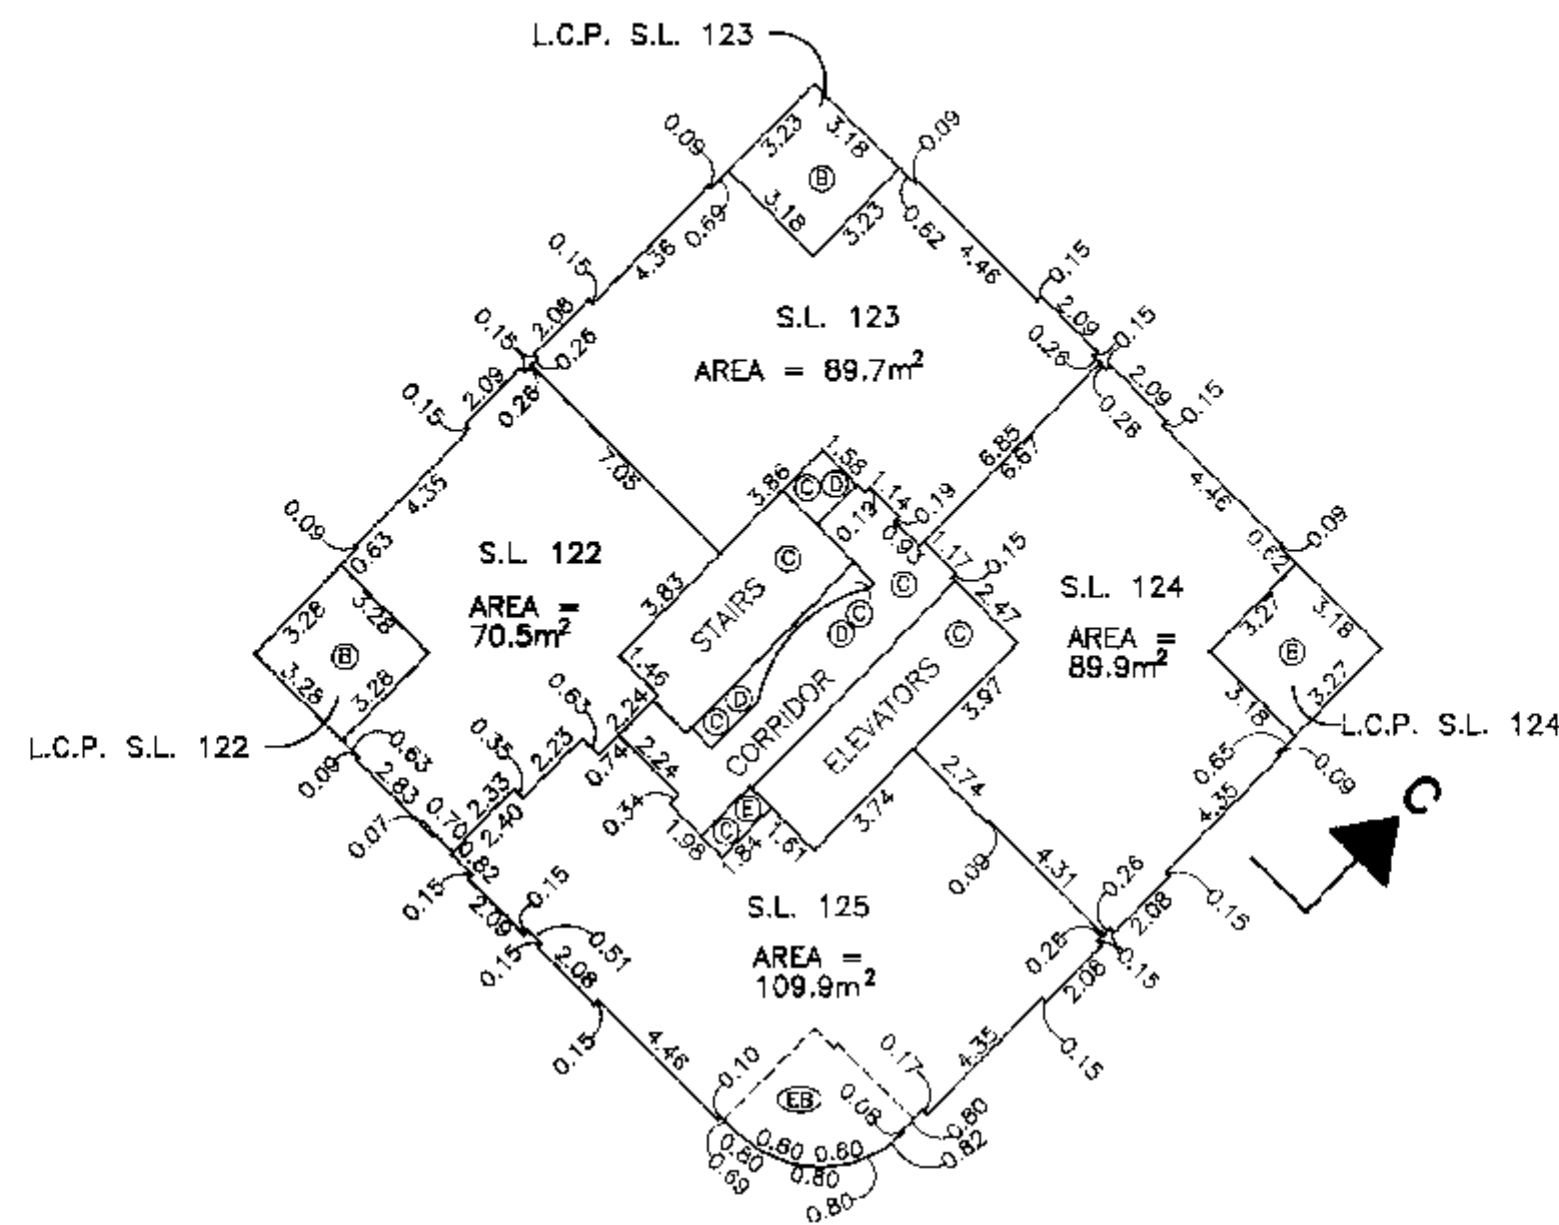

PROPERTY LINE

PROPERTY LINE

PROPERTY LINE

REM. LOT 204

PLAN LMP 11967

WKS. B.C.L.S.

16 MARCH, 1995

FILE: 2339-C

DWG.: 1291-1

STRATA PLAN LMS 1872

THIRTY-SECOND FLOOR



SCALE: 1 : 200

REM. LOT 204


PLAN LMP11967

PROPERTY LINE

PROPERTY LINE

REM. LOT 204
PLAN LMP11967

PROPERTY LINE

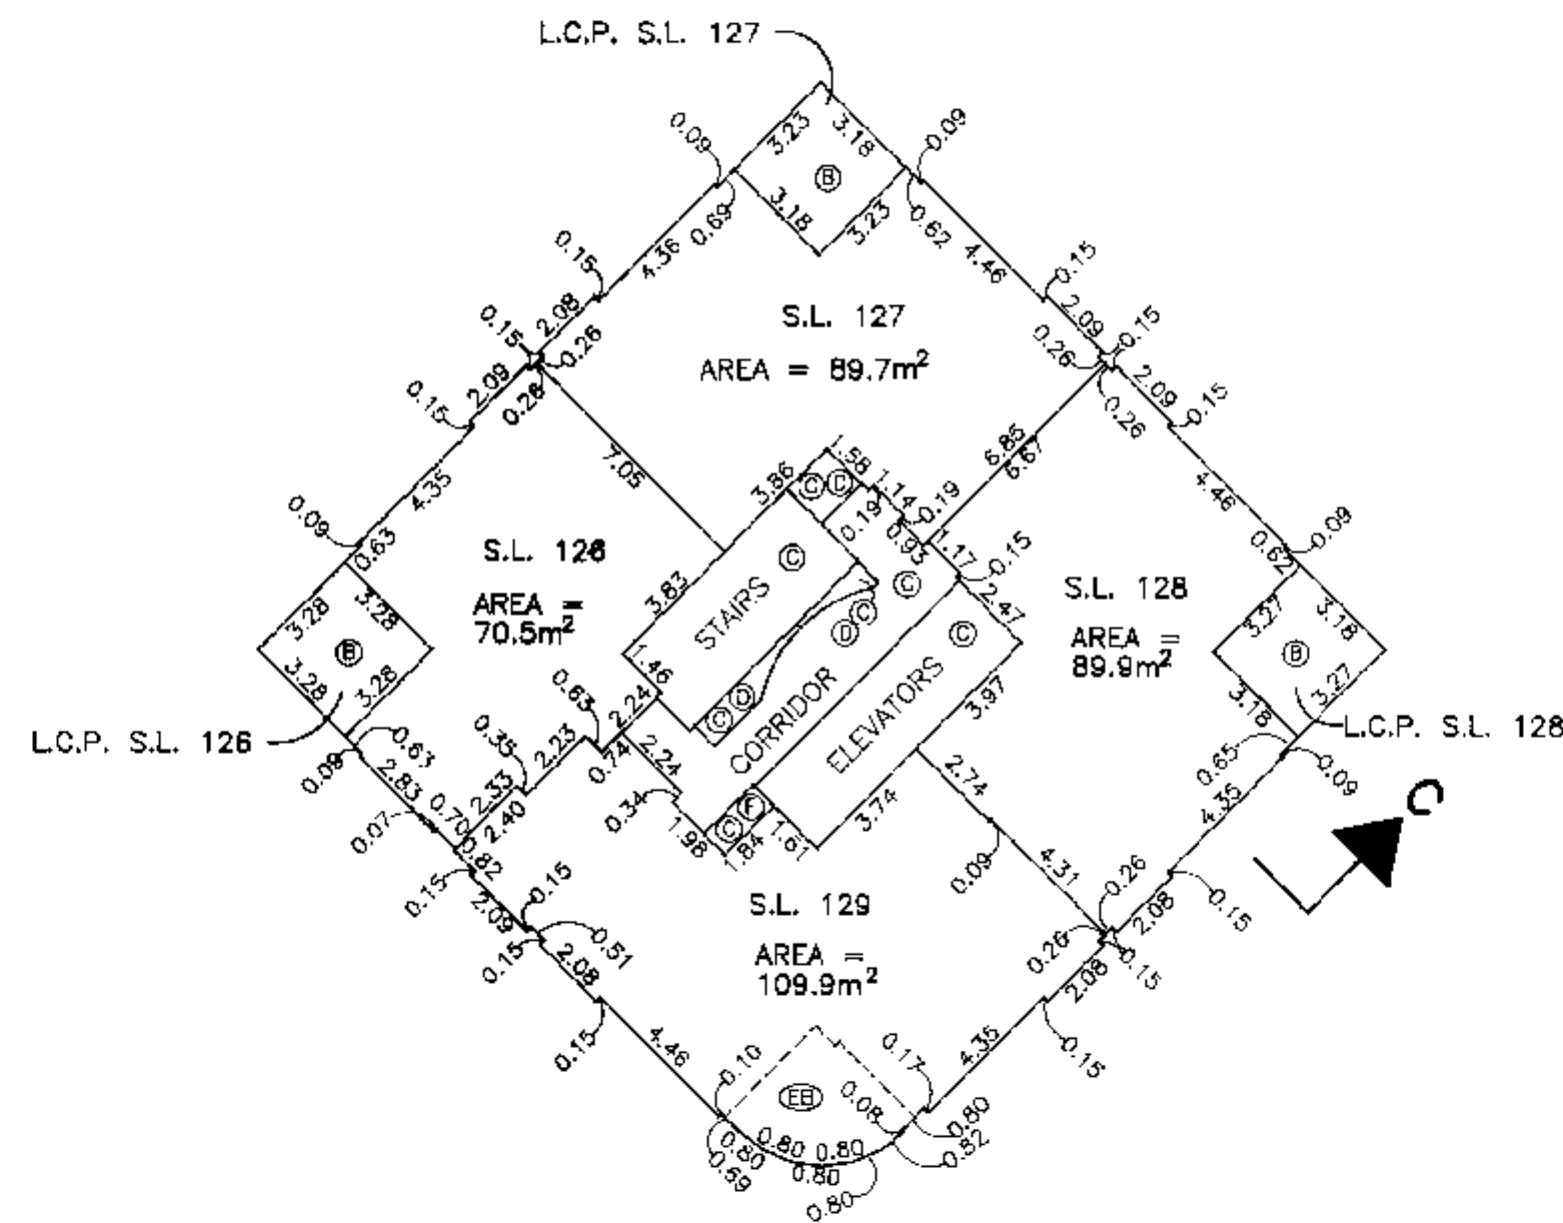

REM. LOT 204
PLAN LMP 11967



PROPERTY LINE

PROPERTY LINE

PROPERTY LINE

NKS.

16 MARCH, 1995, B.C.L.S.

FILE: 2339-C

DWG.: 1291-1

REM. LOT 204

PLAN LMP 11967

STRATA PLAN LMS 1872

THIRTY-THIRD FLOOR



SCALE: 1 : 200

REM. LOT 204
PLAN LMP11967

REM. LOT 204

PLAN LMP11967

PROPERTY LINE

REM. LOT 204
PLAN LMP 11967

MECHANICAL

STAIRS

CRAWL SPACE

ELEVATOR SHAFT

ROOF

PROPERTY LINE

PROPERTY LINE

REM. LOT 204

PLAN LMP 11967

PROPERTY LINE

16 MARCH, 1995

FILE: 2339-C

DWG.: 1291-1

B.C.L.S.

STRATA PLAN LMS 1872

THIRTY-FOURTH FLOOR



SCALE: 1 : 200

REM. LOT 204
PLAN LMP11967

REM. LOT 204

PLAN LMP11967

PROPERTY LINE

REM. LOT 204
PLAN LMP 11967

ROOF
OPEN TO BELOW
STAIRS
ELEVATOR
MACHINE
ROOM

PROPERTY LINE

PROPERTY LINE

PROPERTY LINE

REM. LOT 204

PLAN LMP
11967

11/15/95, B.C.L.S.

16 MARCH, 1995

FILE: 2339-C

DWG: 1291-1


STRATA PLAN LMS 1872

ROOF

REM. LOT 204

PLAN LMP11967

PROPERTY LINE

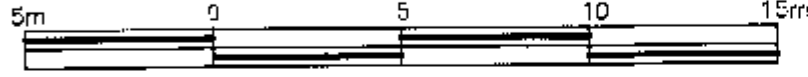


SCALE: 1 : 200

REM. LOT 204
PLAN LMP11967

PROPERTY LINE

ROOF ©

REM. LOT 204
PLAN LMP 11967

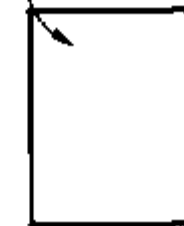

©

©



PROPERTY LINE

PROPERTY LINE

PROPERTY LINE

REM. LOT 204

PLAN LMP 11967

NLS.

B.C.L.S.

MARCH, 1995

FILE: 2339-C

DWG: 1291-1

STRATA PLAN LMS 1872

Common Property Sheet Closed 5/1/96

Search ALTOS2 or BC OnLine for
Current Information, BC Reg. 76/95

DEALINGS AFFECTING THE COMMON PROPERTY

LINDA J. O'SHEA, Registrar
Minister of Land

REGISTRATION		DOCUMENT	
NUMBER	DATE	DATE	NATURE AND PARTICULARS
			SUBJECT TO PROVISOS, SEE CROWN GRANT GB48568 AS TO PART FORMERLY LOT 190 PLAN 23011
			SUBJECT TO PROVISOS, SEE CROWN GRANT GB48569 AS TO PART FORMERLY LOT 190 PLAN 23011
			HERETO IS ANNEXED EASEMENT GD110276 OVER LOTS 195 AND 196 PLAN 23011
			HERETO IS ANNEXED EASEMENT GD110284 OVER THE LANE DEDICATED BY PLAN 23011 ADJACENT TO PORTIONS OF DISTRICT LOT 541 REFERENCE PLAN 11156 AND LOT 190 FALSE CREEK PLAN 23011
			HERETO IS ANNEXED EASEMENT GD110294 OVER THAT PART OF DISTRICT LOT 541 (STATUTORY RIGHT OF WAY PLAN 17513) IN EXPLANATORY PLAN 20361
			HERETO IS ANNEXED EASEMENT P10279 OVER THAT PART OF DISTRICT LOT 541 (STATUTORY RIGHT OF WAY PLAN 17513) IN EXPLANATORY PLAN 18203
			HERETO IS ANNEXED EASEMENT GD110279 OVER THE LANE DEDICATED BY PLAN 23011 ADJACENT TO PORTIONS OF DISTRICT LOT 541 REFERENCE PLAN 11156 AND LOT 190 FALSE CREEK PLAN 23011
			SUBJECT TO PROVISOS, SEE CROWN GRANT GB48552
			PPSA NOTICE, SEE DE BE 148190, EXPIRES: 15/07/1996
			HERETO IS ANNEXED EASEMENT BH375772 OVER LOT 203 PLAN LMP11967
			HERETO IS ANNEXED EASEMENT BJ88816 OVER LOT 204 PLAN LMP11967
			HERETO IS ANNEXED EASEMENT BJ88817 OVER LOT 204 PLAN LMP11967
			HERETO IS ANNEXED EASEMENT BJ88818 OVER LOT 204 PLAN LMP11967
			HERETO IS ANNEXED EASEMENT BJ88819 OVER LOT 204 PLAN LMP11967
			HERETO IS ANNEXED EASEMENT BJ88820 OVER LOT 204 PLAN LMP11967
GB 48572	6/5/1988		U AND OTHER EXCEPTIONS AND RESERVATIONS, SECTION 47, LAND ACT, SEE CROWN GRANT GB48552 INTER ALIA
GB48585	6/5/1988		U AND OTHER EXCEPTIONS AND RESERVATIONS, SECTION 47, LAND ACT, SEE CROWN GRANTS GB48568, AND GB48569 AS TO PART FORMERLY LOT 190 PLAN 23011 INTER ALIA

Common Property Sheet Closed 5/1/96

Search ALTOS2 or BC OnLine for
Current Information, BC Reg. 76/95

DEALINGS AFFECTING THE COMMON PROPERTY

REGISTRATION		DOCUMENT	
NUMBER	DATE	DATE	NATURE AND PARTICULARS
GD 12510	29/1/1990		COVENANT, CITY OF VANCOUVER, INCLUDES INDEMNITY UNDER SECTION 215 (2)(A) LTA, MODIFIED BY BF247498, INTER ALIA
GD 110277	17/10/1990		COVENANT, CITY OF VANCOUVER, SECTION 215 LTA, INTER ALIA
GD 110290	17/10/1990		COVENANT, CITY OF VANCOUVER, SECTION 215 LTA, INCLUDES INDEMNITY UNDER S. 215 (2)(A) LTA INTER ALIA
GD 110291	17/10/1990		COVENANT, CITY OF VANCOUVER, SEE GD110290 SECTION 215, LTA, INCLUDES INDEMNITY UNDER S. 215 (2)(A) LTA INTER ALIA
GD 110292	17/10/1990		STATUTORY RIGHT OF WAY CITY OF VANCOUVER, SEE GD110290, INTER ALIA
GD 12509	29/1/1990		STATUTORY RIGHT OF WAY CITY OF VANCOUVER, PART IN EXPLANATORY PLAN 20030, MODIFIED BY BF 247497, INTER ALIA
GD 110223	17/10/1990		RESTRICTIVE COVENANT PART IN EXPLANATORY PLAN 20355, INTER ALIA
BF 168725	6/5/1992		COVENANT, BRITISH COLUMBIA HYDRO AND POWER AUTHORITY SECTION 215, LTA, INTER ALIA
BF 247497	30/6/1992		STATUTORY RIGHT OF WAY MODIFICATION OF GD12509 INTER ALIA
BF 247498	30/6/1992		COVENANT, MODIFICATION OF GD12510, INTER ALIA
BF 318331	24/8/1992		EASEMENT AND INDEMNITY AGREEMENT, CITY OF VANCOUVER, AS TO PART FORMERLY LOT 191, PLAN 23011, INTER ALIA
BF 318333	24/8/1992		STATUTORY RIGHT OF WAY CITY OF VANCOUVER, AS TO PART FORMERLY LOT A1 PLAN 23011

MKS
16 MARCH, 1995FILE: 2339-C
DWG: 1291-1

Common Property Sheet Closed 5/1/96

Search ALTOS2 or BC OnLine for
Current Information. BC Reg. 76/95

DEALINGS AFFECTING THE COMMON PROPERTY

LINDA J. OSHEA, Registrar
Washington Land Title District

REGISTRATION		DOCUMENT	
NUMBER	DATE	DATE	NATURE AND PARTICULARS
BF 318335	24/8/1992		EQUITABLE CHARGE CITY OF VANCOUVER
BH 375773	19/10/1994		EASEMENT, APPURTENANT TO LOT 203, PLAN LMP 11967, INTER ALIA
BH 375774	19/10/1994		COVENANT, CITY OF VANCOUVER, SECTION 215 LAND TITLE ACT, SEE BH 375772, INTER ALIA
BJ 35077	5/2/1995		STATUTORY RIGHT OF WAY B.C. TEL, INTER ALIA
BT 88797	24/3/1995		STATUTORY RIGHT OF WAY CITY OF VANCOUVER, MODIFICATION OF GD 110286, SEE PLAN LMP 22182, INTER ALIA
BT 88814	24/3/1995		COVENANT, CITY OF VANCOUVER, SECTION 215 L.T.A. INTER ALIA
BT 88821	24/3/1995		APPURTENANT TO LOT 204 PLAN LMP 11967, SEE BT 88816, PAR. 2.02 INTER ALIA
BT 88822	24/3/1995		EASEMENT, APPURTENANT TO LOT 204, PLAN LMP 11967, SEE BT 88816 PAR. 3.02, INTER ALIA
BT 88823	24/3/1995		EASEMENT, APPURTENANT TO LOT 204, PLAN LMP 11967, SEE BT 88816 PAR. 4.02, INTER ALIA
BT 88824	24/3/1995		COVENANT, CITY OF VANCOUVER, SECTION 215 L.T.A. SEE BT 88816 PAR. 12.01, INTER ALIA

Common Property Sheet Closed 51196

Search ALTOS2 or BC OnLine for
Current Information. BC Reg. 76/95

DEALINGS, AFFECTING THE COMMON PROPERTY

LINDA L O'SHEA, Registrar
REGISTRATION

[illegible]

MAR _____, B.C.L.S.
16 MARCH, 1995

FILE: 2339-C
DWG.: 1291-1