


STRATA PLAN OF LOT D, BLOCK 121,
D.L. 541, GROUP 1, PLAN VAP 23176
NEW WESTMINSTER DISTRICT
KEY PLAN


BCGS 926 025
CITY OF VANCOUVER

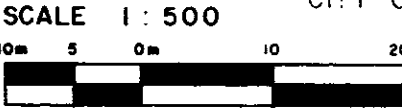

STRATA PLAN LMS 1378

Deposited and registered in the Land
Title Office at New Westminster, B.C.
this 6 day of MAY 1994.

[Signature]
Assistant Deputy Registrar
BH 166851

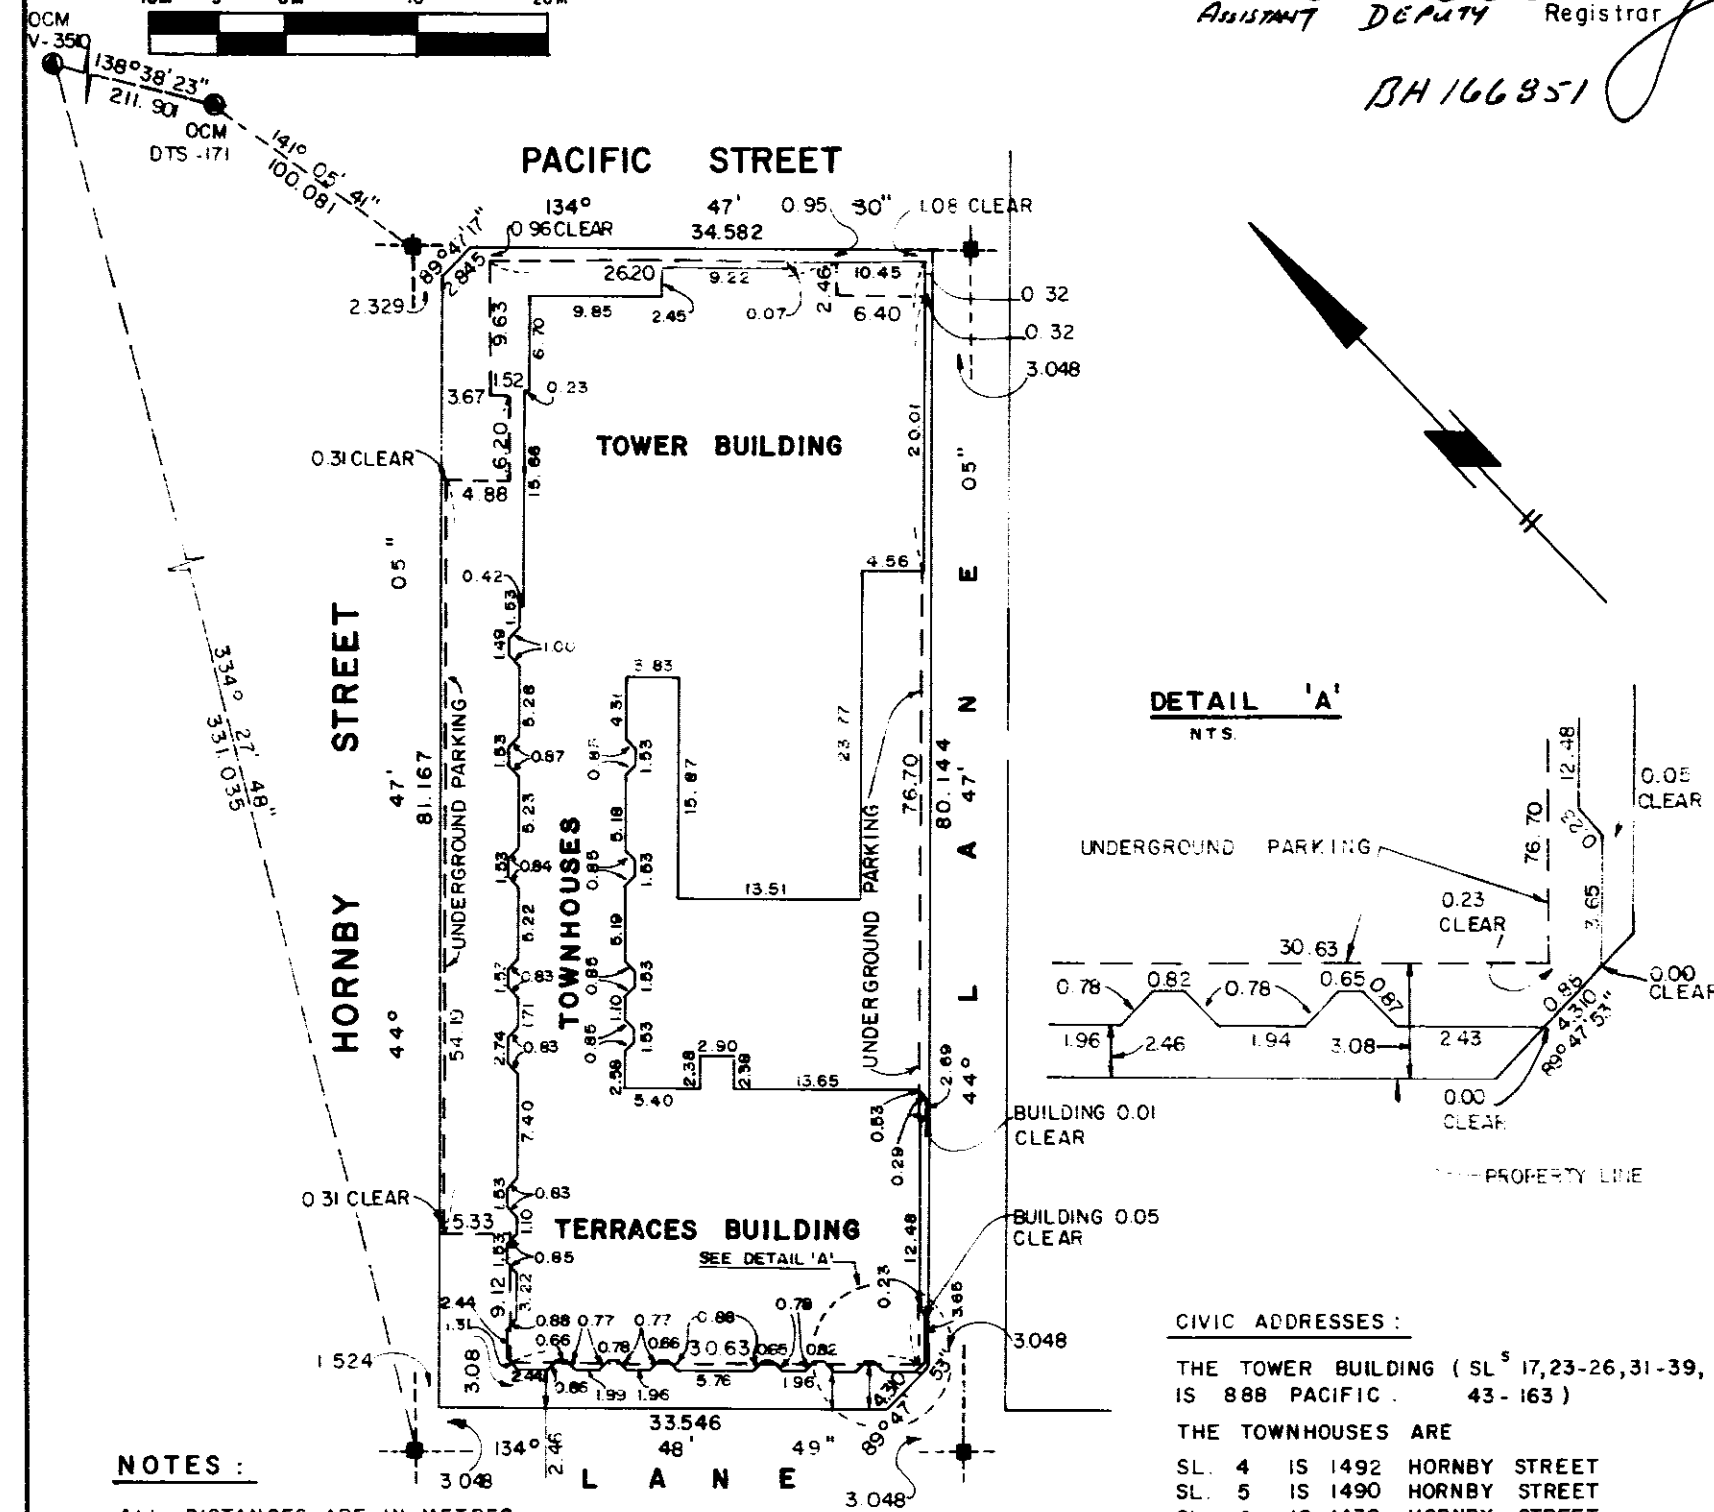

NOTES:

- ALL DISTANCES ARE IN METRES UNLESS OTHERWISE NOTED.
- ALL ANGLES ARE 90° OR 45° UNLESS OTHERWISE NOTED.
- THIS PLAN LIES WITHIN THE GREATER VANCOUVER REGIONAL DISTRICT.

LEGEND:

- EC DENOTES ELECTRICAL CLOSET
 - DENOTES OLD LEAD PLUG FOUND
 - DENOTES OLD CONTROL MONUMENT FOUND
 - ⊙ DENOTES COMMON PROPERTY
 - S.L. DENOTES STRATA LOT
 - LCP. DENOTES LIMITED COMMON PROPERTY
 - PT.SL. DENOTES PART OF STRATA LOT.
 - B DENOTES BALCONY
 - EL DENOTES ELEVATOR LOBBY
 - E DENOTES ELEVATOR
 - S DENOTES STAIRS
 - C DENOTES CORRIDOR
 - PB DENOTES PARKING BAY
 - A DENOTES AREA
 - TA DENOTES TOTAL AREA
 - m² DENOTES SQUARE METRES
 - PA DENOTES PARKING AREA
- BEARINGS ARE GRID BEARINGS AND ARE DERIVED FROM CONTROL MONUMENTS DTS-171 AND V-3510
THIS PLAN SHOWS GROUND LEVEL MEASURED DISTANCES PRIOR TO COMPUTATION OF UTM CO-ORDINATES MULTIPLY BY THE COMBINED FACTOR OF 0.9995699737
- L DENOTES LOCKER

MORGAN STEWART AND COMPANY
Surveyors and Engineers
1055 Seymour St, Vancouver, B.C.

09-200

Brian W. Collins B.C.L.S.

CONDOMINIUM ACT

Lot No.	Sheet No.	FORM 1	FORM 2	FORM 3
		SCHEDULE OF UNIT ENTITLEMENT	SCHEDULE OF INTEREST UPON DESTRUCTION	SCHEDULE OF VOTING RIGHTS
		UNIT ENTITLEMENT	INTEREST	NUMBER OF VOTES
1	21	1462	958	
2	21	1175	779	
3	21	1192	798	
4	21, 24	1533	1096	
5	21, 24	1507	1017	
6	22, 25	1358	969	
7	24	1447	984	
8	24	1156	799	
9	24	1166	818	
10	25, 27, 30	1573	1186	
11	25, 28, 30	1575	1186	
12	27	1434	1053	
13	27	1156	830	
14	27	1171	830	
15	27	1104	837	
16	27	1404	953	
17	28	914	568	
18	29	1443	1080	
19	29	1158	845	
20	29	1169	845	
21	29	1105	862	
22	29	1316	935	
23	30	830	536	
24	30	492	283	
25	30	1012	601	
26	30	631	427	
27	31	1299	966	
28	31	1043	855	
29	31	1055	855	
30	31	1258	968	
31	32	834	523	
32	32	492	316	
33	32	671	428	
34	32	553	360	
35	32	553	360	
36	32	671	433	
37	32	492	327	
38	32	820	527	
39	32	699	435	
40	33	1137	848	

MORGAN STEWART AND COMPANY
Surveyors and Engineers
1055 Seymour St, Vancouver, B.C.

DATE 27th April 1994 BWS B.C.L.S.

STRATA PLAN LMS 1378

CONDOMINIUM ACT

Lot No.	Sheet No.	FORM 1	FORM 2	FORM 3
		SCHEDULE OF UNIT ENTITLEMENT	SCHEDULE OF INTEREST UPON DESTRUCTION	SCHEDULE OF VOTING RIGHTS
		UNIT ENTITLEMENT	INTEREST	NUMBER OF VOTES
41	33	1361	1127	
42	33	1476	1127	
43	34	834	539	
44	34	492	325	
45	34	671	440	
46	34	553	371	
47	34	553	371	
48	34	671	448	
49	34	492	333	
50	34	820	543	
51	34	699	448	
52	35	834	554	
53	35	492	335	
54	35	671	453	
55	35	553	380	
56	35	553	380	
57	35	671	461	
58	35	492	342	
59	35	820	559	
60	35	699	460	
61	36	834	575	
62	36	492	345	
63	36	671	468	
64	36	553	393	
65	36	553	393	
66	36	671	477	
67	36	492	360	
68	36	820	579	
69	36	699	475	
70	37	834	591	
71	37	492	355	
72	37	671	482	
73	37	553	405	
74	37	553	405	
75	37	671	491	
76	37	492	366	
77	37	820	594	
78	37	699	489	
79	38	834	615	
80	38	492	367	

MORGAN STEWART AND COMPANY
Surveyors and Engineers
1055 Seymour St, Vancouver, B.C.

DATE 27th April 1994 BWS B.C.L.S.

STRATA PLAN LMS. 1378

CONDOMINIUM ACT

Lot No.	Sheet No.	FORM 1	FORM 2	FORM 3
		SCHEDULE OF UNIT ENTITLEMENT	SCHEDULE OF INTEREST UPON DESTRUCTION	SCHEDULE OF VOTING RIGHTS
		UNIT ENTITLEMENT	INTEREST	NUMBER OF VOTES
81	38	671	498	
82	38	553	419	
83	38	553	419	
84	38	671	507	
85	38	492	378	
86	38	820	619	
87	38	699	508	
88	39	834	629	
89	39	492	376	
90	39	671	513	
91	39	553	428	
92	39	553	428	
93	39	671	522	
94	39	492	388	
95	39	820	634	
96	39	699	520	
97	40	834	645	
98	40	492	385	
99	40	671	525	
100	40	553	439	
101	40	553	439	
102	40	671	534	
103	40	492	397	
104	40	820	647	
105	40	699	533	
106	41	834	661	
107	41	492	394	
108	41	671	538	
109	41	553	448	
110	41	553	448	
111	41	671	548	
112	41	492	406	
113	41	820	663	
114	41	699	546	
115	42	834	673	
116	42	492	403	
117	42	671	550	
118	42	553	458	
119	42	553	458	
120	42	671	557	

DATE 27th APRIL 1994 BWC B.C.L.S

STRATA PLAN LMS 1378

CONDOMINIUM ACT

Lot No.	Sheet No.	FORM 1	FORM 2	FORM 3
		SCHEDULE OF UNIT ENTITLEMENT	SCHEDULE OF INTEREST UPON DESTRUCTION	SCHEDULE OF VOTING RIGHTS
		UNIT ENTITLEMENT	INTEREST	NUMBER OF VOTES
121	42	492	414	
122	42	820	679	
123	42	699	558	
124	43	834	692	
125	43	492	410	
126	43	671	561	
127	43	553	468	
128	43	553	468	
129	43	671	569	
130	43	492	423	
131	43	820	695	
132	43	699	569	
133	44	834	710	
134	44	492	422	
135	44	671	574	
136	44	553	477	
137	44	553	477	
138	44	671	582	
139	44	492	432	
140	44	820	712	
141	44	699	584	
142	45	834	721	
143	45	492	433	
144	45	671	584	
145	45	553	488	
146	45	553	488	
147	45	671	596	
148	45	1212	1057	
149	45	703	593	
150	46	1199	1032	
151	46	591	552	
152	46	553	507	
153	46	553	507	
154	46	671	609	
155	46	1054	999	
156	46	762	670	
157	47, 48	1278	1163	
158	47, 48	1253	1197	
159	47, 48	1313	1234	
160	47, 48	1364	1236	

DATE 27th APRIL 1994 BWC B.C.L.S

STRATA PLAN LMS 1378

CONDOMINIUM ACT

Lot No.	Sheet No.	FORM 1	FORM 2	FORM 3
		SCHEDULE OF UNIT ENTITLEMENT	SCHEDULE OF INTEREST UPON DESTRUCTION	SCHEDULE OF VOTING RIGHTS
		UNIT ENTITLEMENT	INTEREST	NUMBER OF VOTES
161	47, 48	1684	1588	
162	47, 48	1348	1491	
163	47, 48	1191	1201	
AGGREGATE		130,035	100,000	

I/We the undersigned do solemnly declare that
1) I/We the undersigned am/are the owner - developer, or (in the alternative) the duly authorized agent of the owner - developer.
2) The strata plan is for residential use only. I/We make this solemn declaration conscientiously believing it to be true, and knowing that it is of the same force and effect as if made under oath.

Ernest Wong
Authorized Signatory Ernest Wong
Declared before me this 28 day of April, 1994

Dennis J.F. Parolin
A commissioner for taking affidavits for British Columbia.
Accepted as to forms 1, 2 and
Dated this 4 day of May, 1994

DuWille
for: Superintendent of Real Estate

I, BRIAN W COLLINS, British Columbia Land Surveyor hereby certify that the building shown in this Strata Plan has not, as of the 27th day of APRIL, 1994, been previously occupied.
Dated at Vancouver, B.C., this 27th day of APRIL, 1994.

Brian W. Collins, B.C.L.S.

OWNER :
ERNEST & TWINS DEVELOPMENTS INC.

Ernest Wong
Authorized Signatory Ernest Wong

Authorized Signatory
WITNESS AS TO (BOTH OF) THE ABOVE SIGNATURE(S)

Dennis J.F. Parolin
1110-925 West Georgia St. Vancouver
Address of witness
Solicitor
Occupation of witness

MORTGAGEE:
HONGKONG BANK OF CANADA:

Joseph Lam
Authorized Signatory

Lyndon Chan
Authorized Signatory
WITNESS AS TO (BOTH OF) THE ABOVE SIGNATURE(S)


Laurence Tam
Bank of British Columbia
401 Main Street
Address of witness Van BC. V2A 2Y4
Commissioner
Occupation of witness

DATE 27th APRIL 1994 BWC B.C.L.S

SECTION A - A

STRATA PLAN LMS 1378

SCALE 1:125

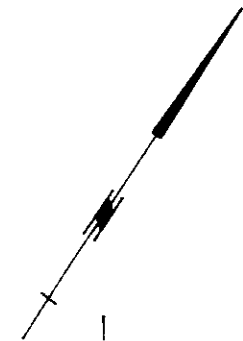

SL 40	SL 41		SL 42		SIXTH FLOOR — TERRACES BUILDING TERRACE LCP for SL 30		ROOF TOP TERRACE LCP for SL 42		
SL 27	SL 28	SL 29	SL 30						
PT SL 18	PT SL 19	PT SL 20	PT SL 21						
PT SL 12	PT SL 13	PT SL 14	PT SL 15						
PT SL 7	PT SL 8	PT SL 9	PT SL 4						
SL 1	SL 2	SL 3	PT SL 4	TERRACE LCP for SL 4					
BICYCLE STORAGE	PB 311 LCP for SL 6	PB 312 LCP for SL 6	PB 313 LCP for SL 6	PB 314 LCP for SL 6	PB 315 LCP for SL 6	PB 316 LCP for SL 6	PB 317 LCP for SL 11	PB 318 LCP for SL 11	PB 319 LCP for SL 153
	LCP for SL 153	LCP for SL 28	LCP for SL 27	LCP for SL 22	LCP for SL 21	LCP for SL 20	LCP for SL 19	LCP for SL 18	LCP for SL 135
BICYCLE STORAGE	PB 413	PB 414	PB 415	PB 416	PB 417	PB 418	PB 419	PB 420	PB 421
BICYCLE STORAGE	PB 512 LCP for SL 9	PB 513 LCP for SL 9	PB 514 LCP for SL 9	PB 515 LCP for SL 9	PB 516 LCP for SL 2	PB 517 LCP for SL 1	PB 518 LCP for SL 153	PB 519 LCP for SL 153	PB 520 LCP for SL 153
BICYCLE STORAGE	PB 612 LCP for SL 9	PB 613 LCP for SL 9	PB 614 LCP for SL 9	PB 615 LCP for SL 9	PB 616 LCP for SL 9	PB 617 LCP for SL 9	PB 618 LCP for SL 9	PB 619 LCP for SL 9	PB 620 LCP for SL 9

DATE 27th April 1994 BWT B.G.L.S.

MORGAN STEWART & COMPANY
Surveyors and Engineers
1055—Seymour St, Vancouver, B.C.


ACAD: 5750SEC


FILE: 5750

SECTION B - B

STRATA PLAN LMS 1378

SCALE 1:125

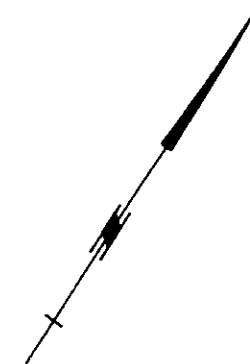

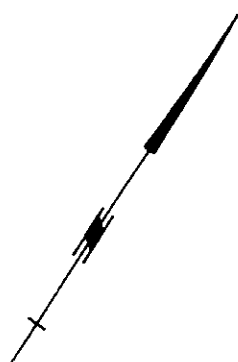MATCH LINE		MATCH LINE																																			
CONTINUED ON SHEET No. 9														EIGHTH LEVEL		SEVENTH LEVEL		SIXTH LEVEL		FIFTH LEVEL		FOURTH LEVEL		THIRD LEVEL		SECOND LEVEL		GROUND LEVEL		PARKING LEVEL 1		PARKING LEVEL 2		PARKING LEVEL 3		PARKING LEVEL 4	
		SL 71		⊙ C	⊙ EC	⊙ C	⊙ EC	⊙ C	⊙ EC	⊙ C	⊙ EC	⊙ C	⊙ EC	⊙ C	⊙ EC	⊙ C	⊙ EC	⊙ C	⊙ EC	⊙ C	⊙ EC	⊙ C	⊙ EC	⊙ C	⊙ EC	⊙ C	⊙ EC	⊙ C	⊙ EC	⊙ C	⊙ EC						
		SL 62		⊙ C	⊙ EC	⊙ C	⊙ EC	⊙ C	⊙ EC	⊙ C	⊙ EC	⊙ C	⊙ EC	⊙ C	⊙ EC	⊙ C	⊙ EC	⊙ C	⊙ EC	⊙ C	⊙ EC	⊙ C	⊙ EC	⊙ C	⊙ EC	⊙ C	⊙ EC	⊙ C	⊙ EC	⊙ C	⊙ EC						
		SL 53		⊙ C	⊙ EC	⊙ C	⊙ EC	⊙ C	⊙ EC	⊙ C	⊙ EC	⊙ C	⊙ EC	⊙ C	⊙ EC	⊙ C	⊙ EC	⊙ C	⊙ EC	⊙ C	⊙ EC	⊙ C	⊙ EC	⊙ C	⊙ EC	⊙ C	⊙ EC	⊙ C	⊙ EC	⊙ C	⊙ EC						
		SL 44		⊙ C	⊙ EC	⊙ C	⊙ EC	⊙ C	⊙ EC	⊙ C	⊙ EC	⊙ C	⊙ EC	⊙ C	⊙ EC	⊙ C	⊙ EC	⊙ C	⊙ EC	⊙ C	⊙ EC	⊙ C	⊙ EC	⊙ C	⊙ EC	⊙ C	⊙ EC	⊙ C	⊙ EC	⊙ C	⊙ EC						
		SL 32		⊙ C	⊙ EC	⊙ C	⊙ EC	⊙ C	⊙ EC	⊙ C	⊙ EC	⊙ C	⊙ EC	⊙ C	⊙ EC	⊙ C	⊙ EC	⊙ C	⊙ EC	⊙ C	⊙ EC	⊙ C	⊙ EC	⊙ C	⊙ EC	⊙ C	⊙ EC	⊙ C	⊙ EC	⊙ C	⊙ EC						
SL 24		⊙ C	⊙ EC	⊙ C	⊙ EC	⊙ C	⊙ EC	⊙ C	⊙ EC	⊙ C	⊙ EC	⊙ C	⊙ EC	⊙ C	⊙ EC	⊙ C	⊙ EC	⊙ C	⊙ EC	⊙ C	⊙ EC	⊙ C	⊙ EC	⊙ C	⊙ EC	⊙ C	⊙ EC	⊙ C	⊙ EC	⊙ C	⊙ EC						
COURTYARD TERRACE ⊙		POOL ⊙		⊙ C	⊙ EC	⊙ C	⊙ EC	⊙ C	⊙ EC	⊙ C	⊙ EC	⊙ C	⊙ EC	⊙ C	⊙ EC	⊙ C	⊙ EC	⊙ C	⊙ EC	⊙ C	⊙ EC	⊙ C	⊙ EC	⊙ C	⊙ EC	⊙ C	⊙ EC	⊙ C	⊙ EC	⊙ C	⊙ EC						
C ⊙		PA ⊙		SERVICES ROOM ⊙		⊙ C	⊙ EC	⊙ C	⊙ EC	⊙ C	⊙ EC	⊙ C	⊙ EC	⊙ C	⊙ EC	⊙ C	⊙ EC	⊙ C	⊙ EC	⊙ C	⊙ EC	⊙ C	⊙ EC	⊙ C	⊙ EC	⊙ C	⊙ EC	⊙ C	⊙ EC	⊙ C	⊙ EC						
BICYCLE STORAGE ⊙		PA ⊙	⊙ C	⊙ C	⊙ EC	⊙ C	⊙ EC	⊙ C	⊙ EC	⊙ C	⊙ EC	⊙ C	⊙ EC	⊙ C	⊙ EC	⊙ C	⊙ EC	⊙ C	⊙ EC	⊙ C	⊙ EC	⊙ C	⊙ EC	⊙ C	⊙ EC	⊙ C	⊙ EC	⊙ C	⊙ EC	⊙ C	⊙ EC						
LCP for SL 84 LOCKER ROOM L ⊙		⊙ C	⊙ EC	⊙ C	⊙ EC	⊙ C	⊙ EC	⊙ C	⊙ EC	⊙ C	⊙ EC	⊙ C	⊙ EC	⊙ C	⊙ EC	⊙ C	⊙ EC	⊙ C	⊙ EC	⊙ C	⊙ EC	⊙ C	⊙ EC	⊙ C	⊙ EC	⊙ C	⊙ EC	⊙ C	⊙ EC	⊙ C	⊙ EC						
LCP for SL 5		⊙ C	⊙ EC	⊙ C	⊙ EC	⊙ C	⊙ EC	⊙ C	⊙ EC	⊙ C	⊙ EC	⊙ C	⊙ EC	⊙ C	⊙ EC	⊙ C	⊙ EC	⊙ C	⊙ EC	⊙ C	⊙ EC	⊙ C	⊙ EC	⊙ C	⊙ EC	⊙ C	⊙ EC	⊙ C	⊙ EC	⊙ C	⊙ EC						
LCP for SL 10		⊙ C	⊙ EC	⊙ C	⊙ EC	⊙ C	⊙ EC	⊙ C	⊙ EC	⊙ C	⊙ EC	⊙ C	⊙ EC	⊙ C	⊙ EC	⊙ C	⊙ EC	⊙ C	⊙ EC	⊙ C	⊙ EC	⊙ C	⊙ EC	⊙ C	⊙ EC	⊙ C	⊙ EC	⊙ C	⊙ EC	⊙ C	⊙ EC						
LCP for SL 165		⊙ C	⊙ EC	⊙ C	⊙ EC	⊙ C	⊙ EC	⊙ C	⊙																												

MORGAN STEWART & COMPANY
Surveyors and Engineers
1055—Seymour St, Vancouver, B.C.


DATE 27th April 1994 Buz B.C.L.S.

FILE: 5750

SECTION B - B

STRATA PLAN LMS 1378

SCALE 1:125

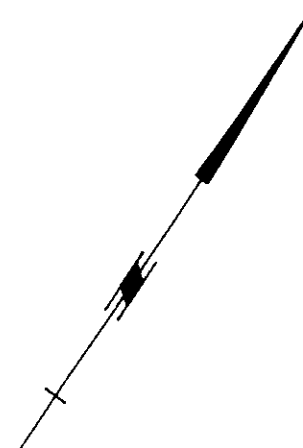

ROOF		NINETEENTH LEVEL		EIGHTEENTH LEVEL		SEVENTEENTH LEVEL		SIXTEENTH LEVEL		FIFTEENTH LEVEL		FOURTEENTH LEVEL		TWELFTH LEVEL		ELEVENTH LEVEL		TENTH LEVEL		NINTH LEVEL		EIGHTH LEVEL		MATCH LINE	
PT SL 158		EC	CC	EC	CC	PT SL 162		PT SL 148		SL 139		SL 130		SL 121		SL 112		SL 103		SL 94		SL 85		SL 76	
PT SL 158		EC	CC	EC	CC	PT SL 162		PT SL 148		SL 139		SL 130		SL 121		SL 112		SL 103		SL 94		SL 85		SL 76	
SL 150		EC	CC	EC	CC	SL 155		PT SL 148		SL 139		SL 130		SL 121		SL 112		SL 103		SL 94		SL 85		SL 76	
SL 143		EC	CC	EC	CC	PT SL 148		PT SL 148		SL 139		SL 130		SL 121		SL 112		SL 103		SL 94		SL 85		SL 76	
SL 134		EC	CC	EC	CC	SL 139		PT SL 148		SL 139		SL 130		SL 121		SL 112		SL 103		SL 94		SL 85		SL 76	
SL 125		EC	CC	EC	CC	SL 130		PT SL 148		SL 139		SL 130		SL 121		SL 112		SL 103		SL 94		SL 85		SL 76	
SL 116		EC	CC	EC	CC	SL 121		PT SL 148		SL 139		SL 130		SL 121		SL 112		SL 103		SL 94		SL 85		SL 76	
SL 107		EC	CC	EC	CC	SL 112		PT SL 148		SL 139		SL 130		SL 121		SL 112		SL 103		SL 94		SL 85		SL 76	
SL 98		EC	CC	EC	CC	SL 103		PT SL 148		SL 139		SL 130		SL 121		SL 112		SL 103		SL 94		SL 85		SL 76	
SL 89		EC	CC	EC	CC	SL 94		PT SL 148		SL 139		SL 130		SL 121		SL 112		SL 103		SL 94		SL 85		SL 76	
SL 80		EC	CC	EC	CC	SL 85		PT SL 148		SL 139		SL 130		SL 121		SL 112		SL 103		SL 94		SL 85		SL 76	
SL 71		EC	CC	EC	CC	SL 76		PT SL 148		SL 139		SL 130		SL 121		SL 112		SL 103		SL 94		SL 85		SL 76	



MORGAN STEWART & COMPANY
Surveyors and Engineers
1055-Seymour St, Vancouver, B.C.

DATE 27th April 1994 By B.S.B.C.L.S.

ACAD: 5750SEC

FILE: 5750

SECTION C-C

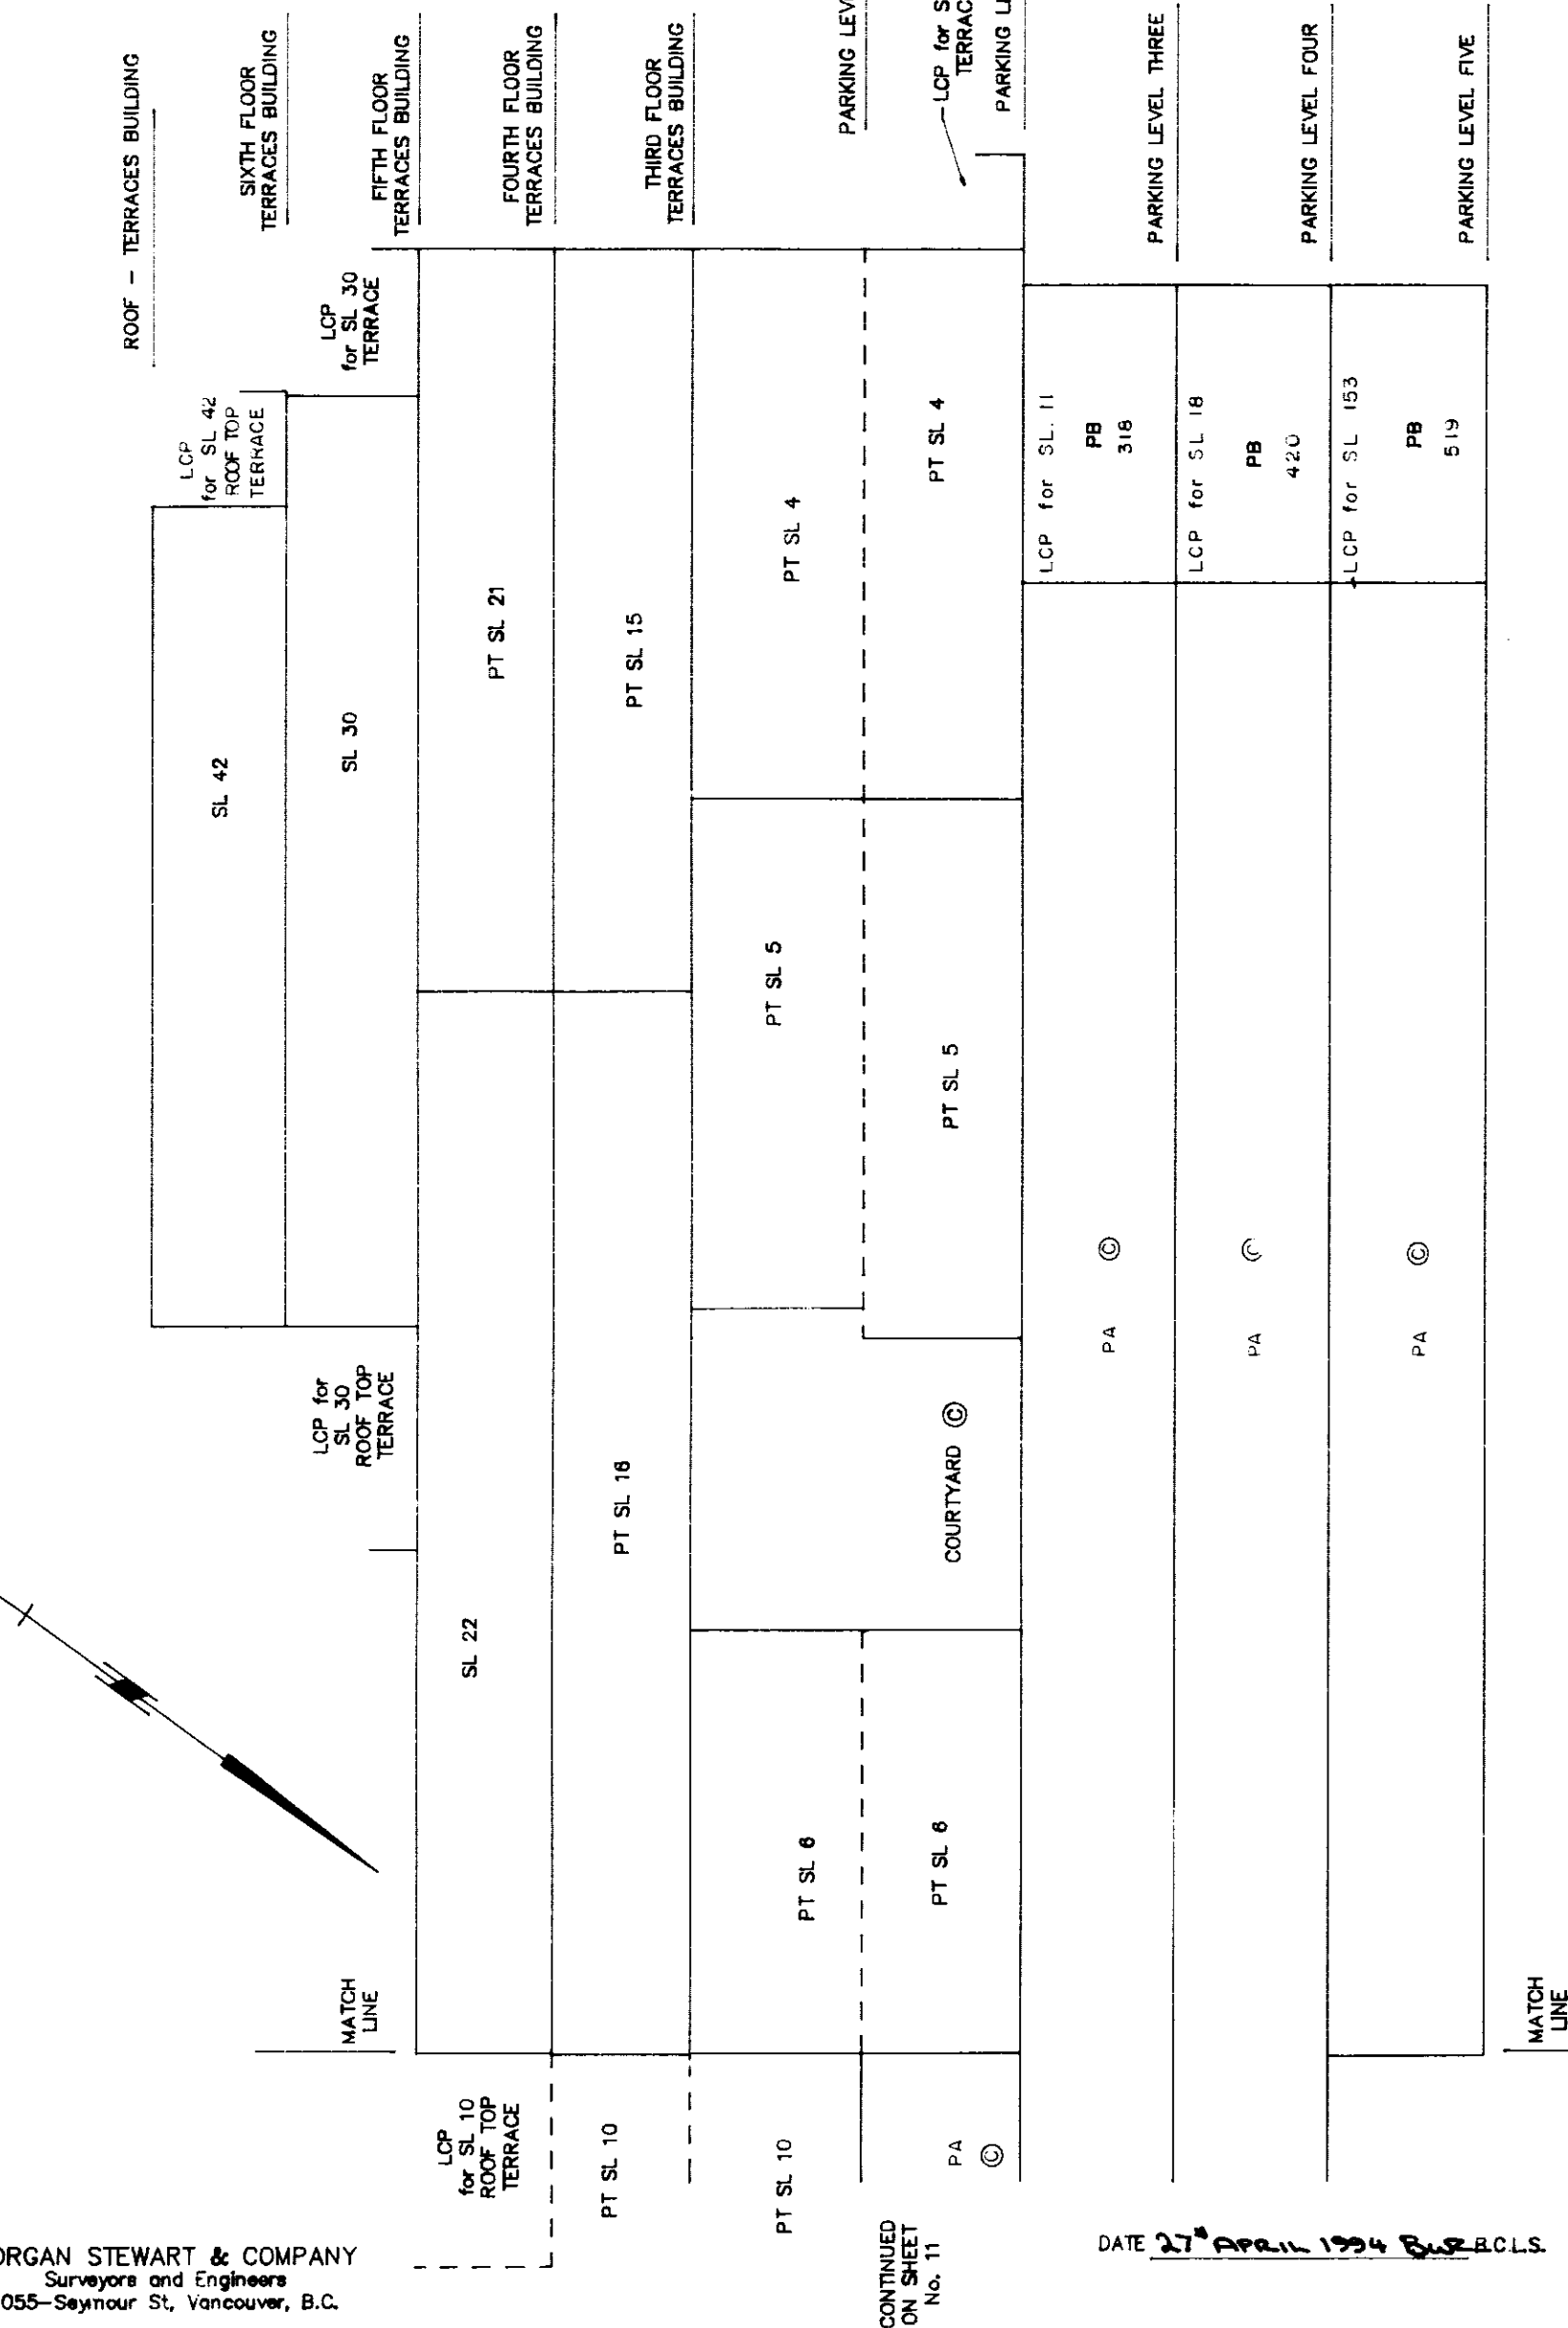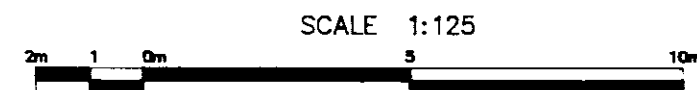STRATA PLAN LMS 1378



MORGAN STEWART & COMPANY
Surveyors and Engineers
1055—Seymour St. Vancouver, B.C.

acad: 5750cc

FILE: 5750

SECTION C-C

SCALE 1:125

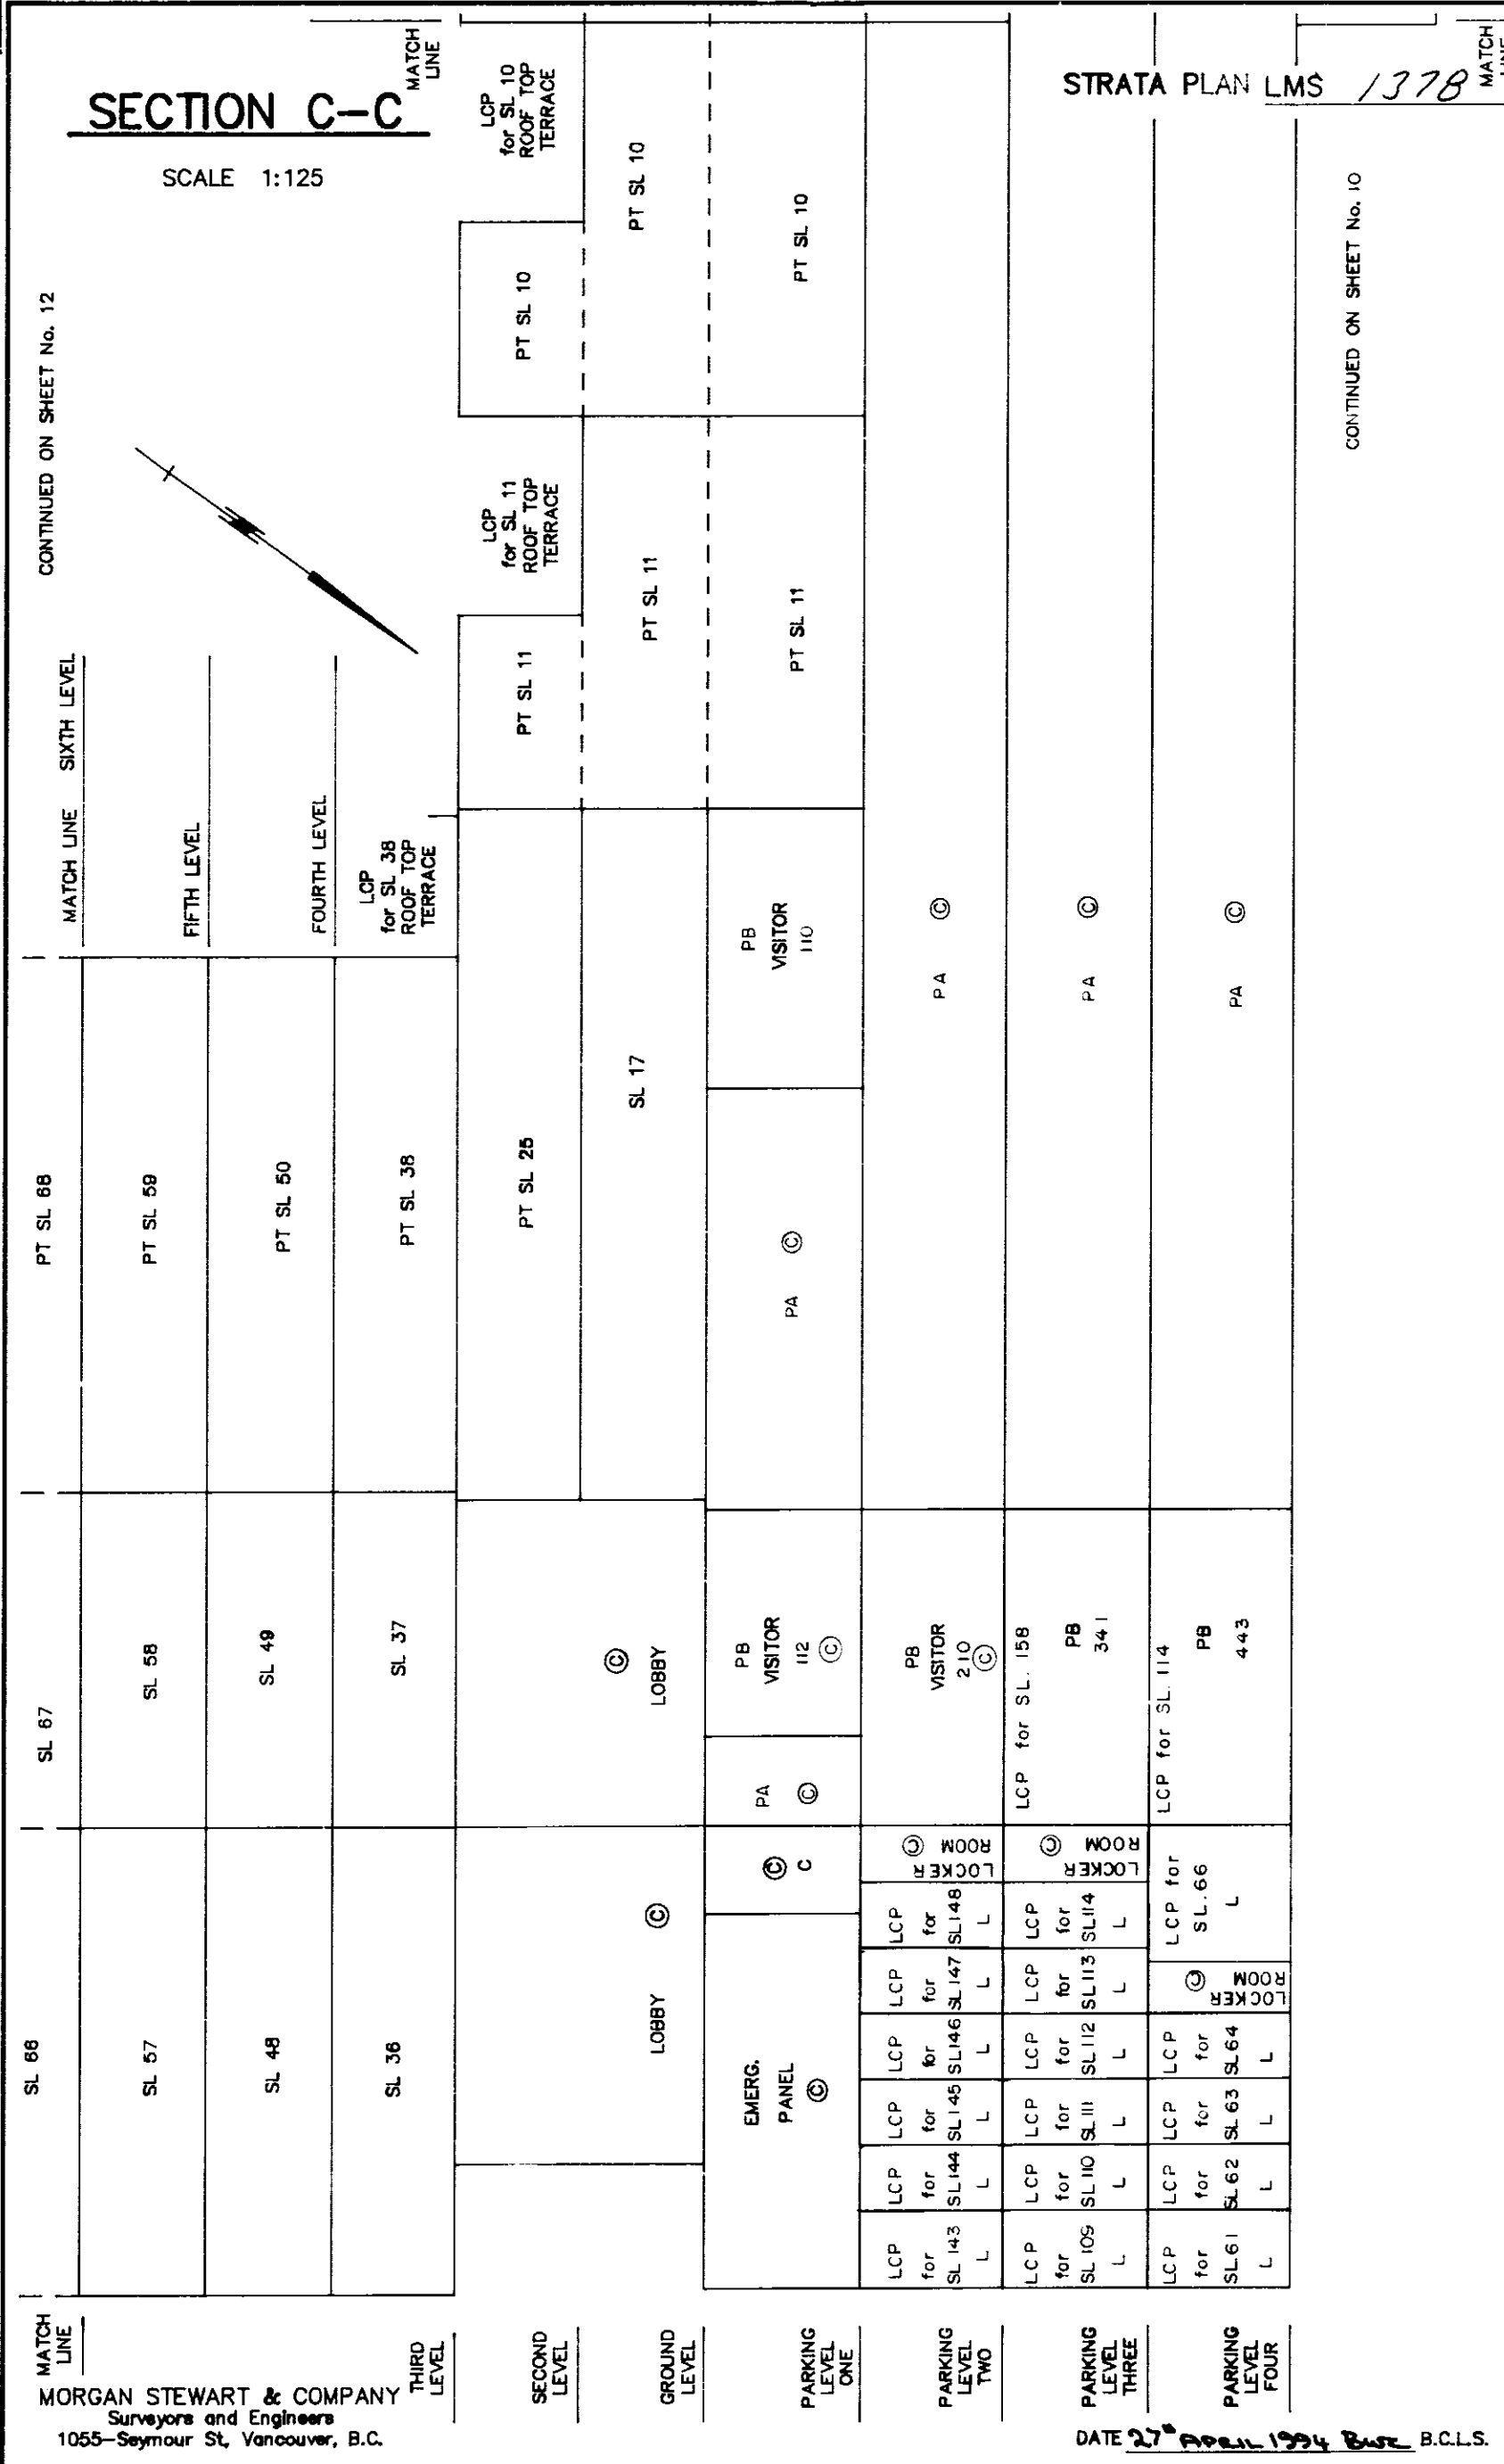
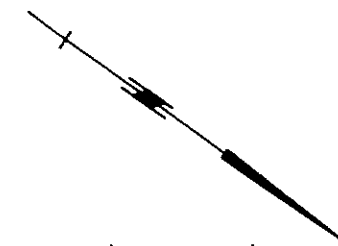


MORGAN STEWART & COMPANY
Surveyors and Engineers
1055—Seymour St. Vancouver, B.C.

ACAD: 5750CC

FILE: 5750

SECTION C-C

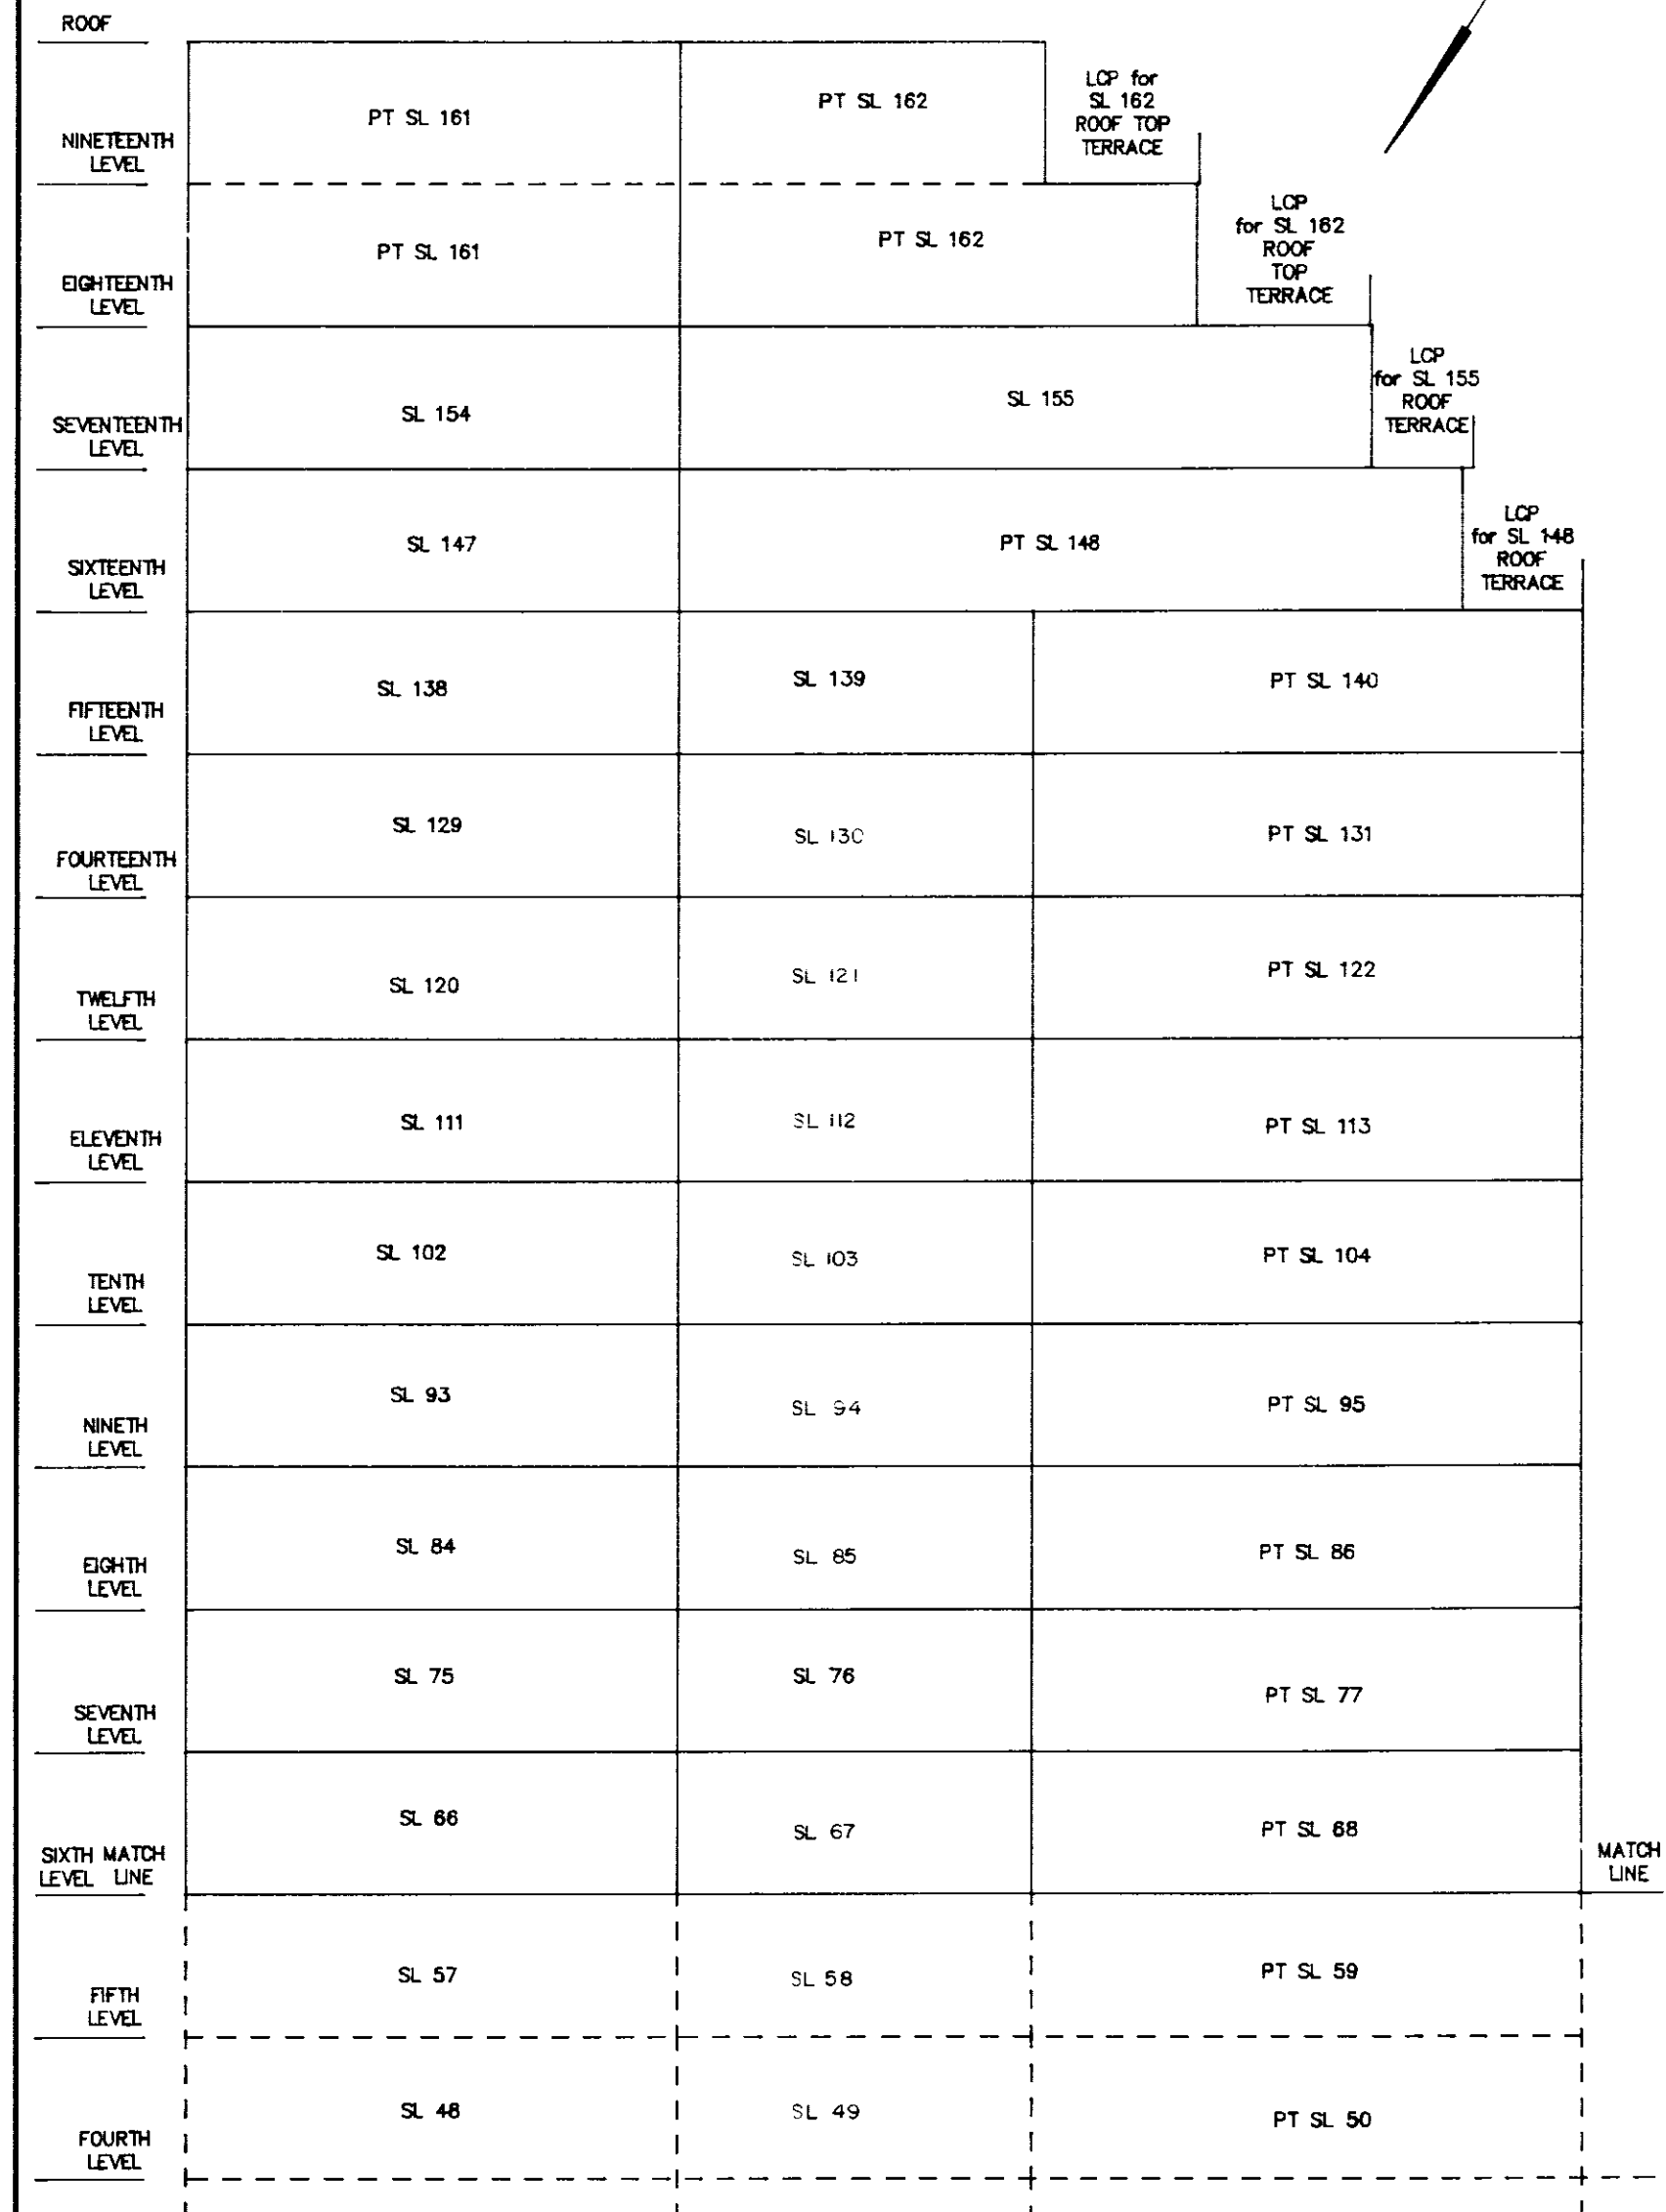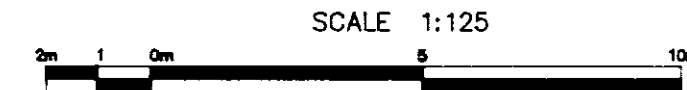STRATA PLAN LMS 1378



MORGAN STEWART & COMPANY
Surveyors and Engineers
1055—Seymour St, Vancouver, B.C.

ACAD: 5750CC

CONTINUED ON SHEET No. 11



FILE: 5750

STRATA PLAN LMS 1378

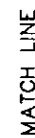
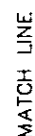


DATE 27th APRIL 1994 *BLS* B.C.L.S.




STRATA PLAN LMS 1378

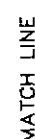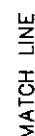

DATE 27th APRIL 1954 BWR B.C.L.S.

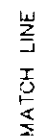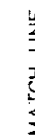STRATA PLAN LMS 1378

DATE 27 APRIL 1994 BY BCL B.C.L.S

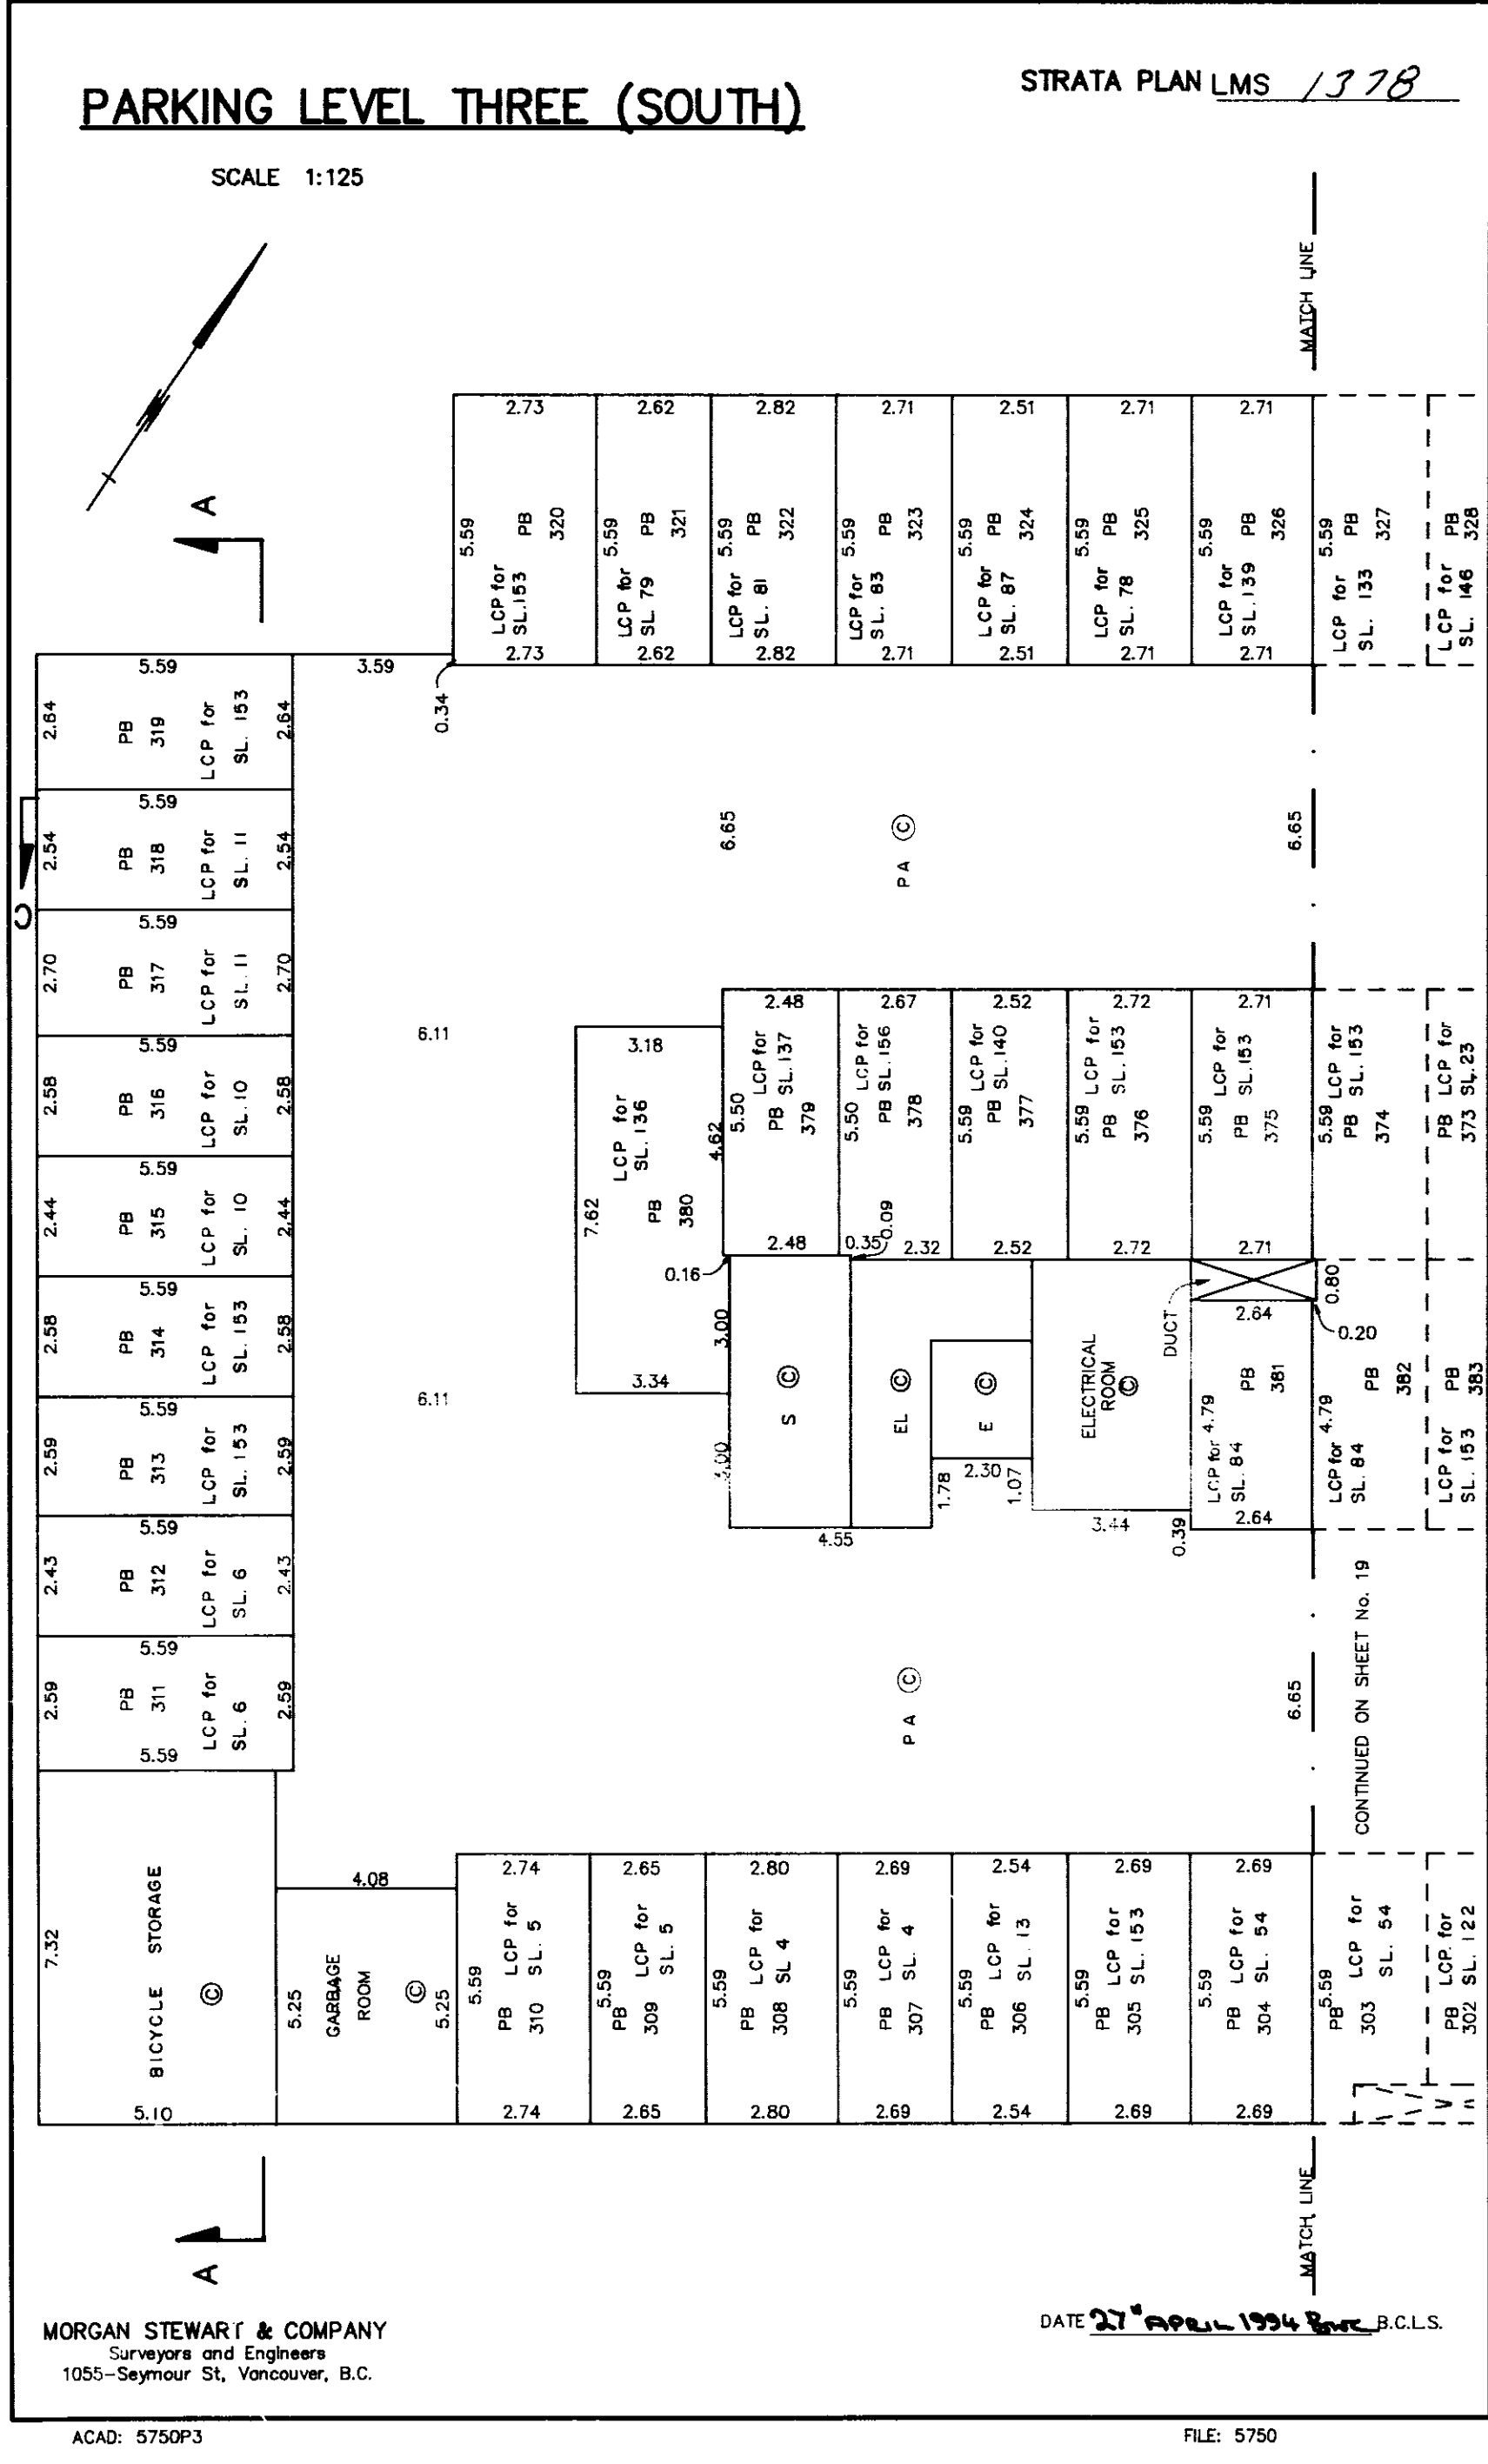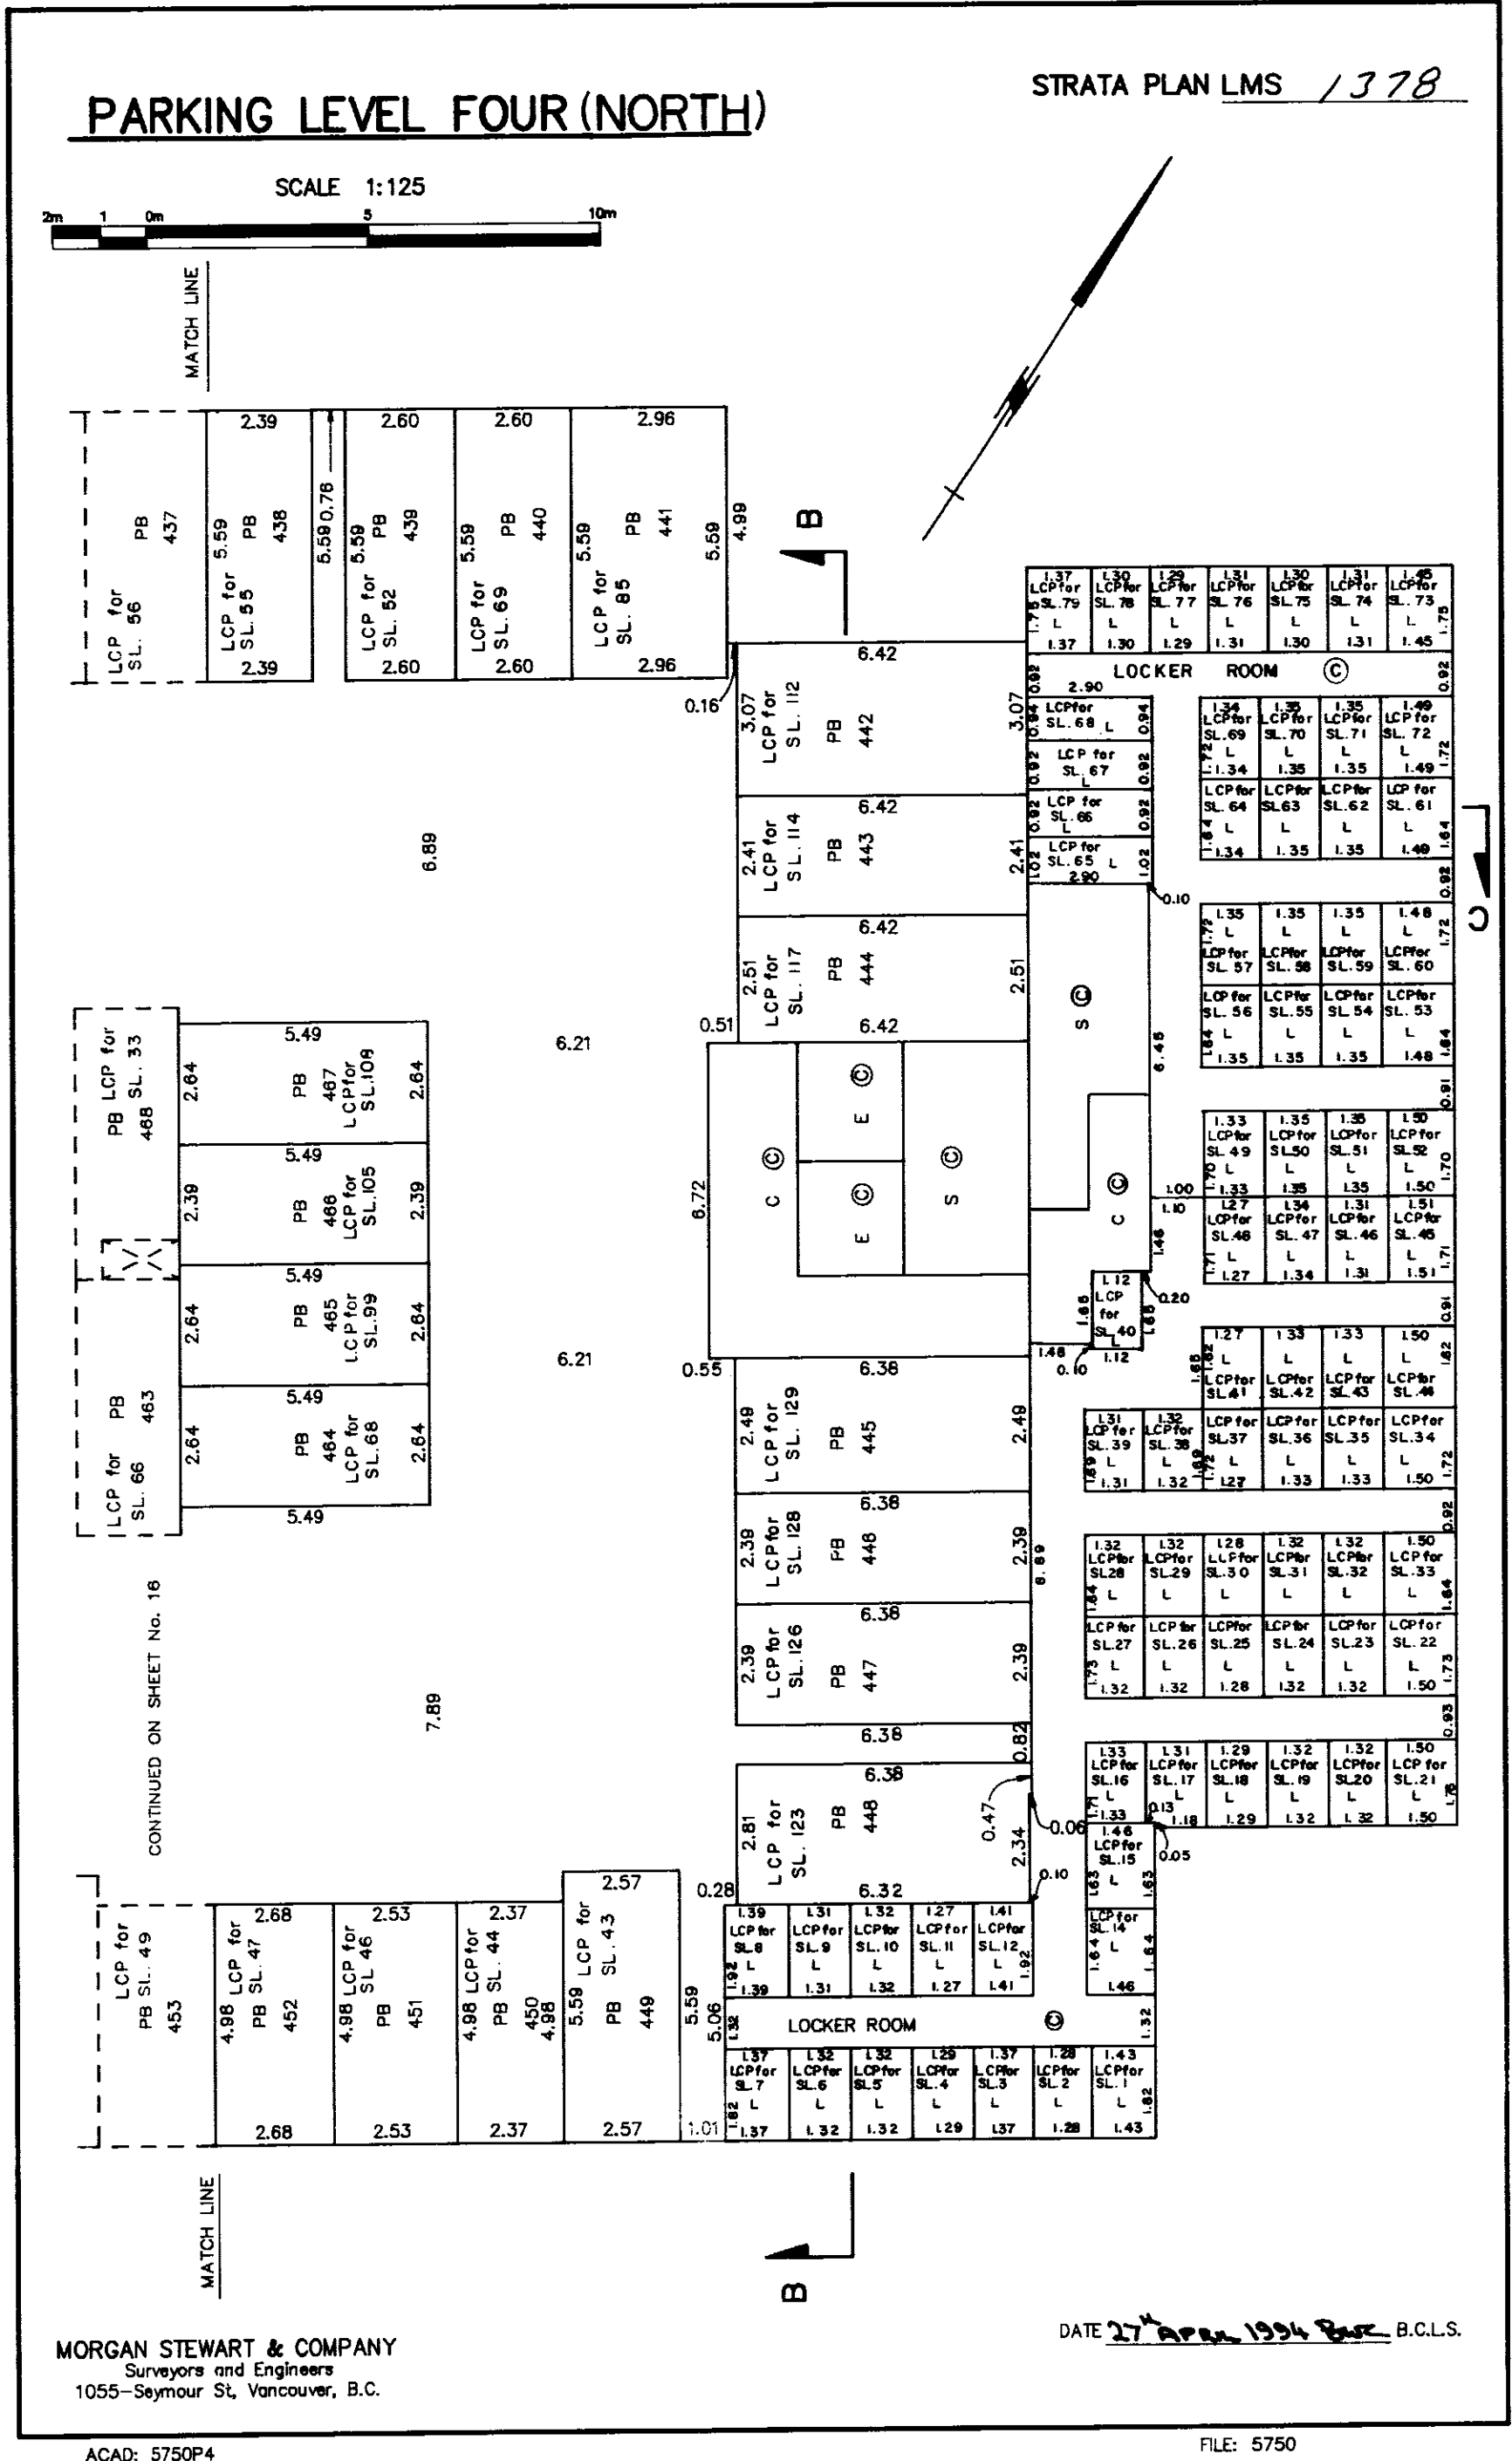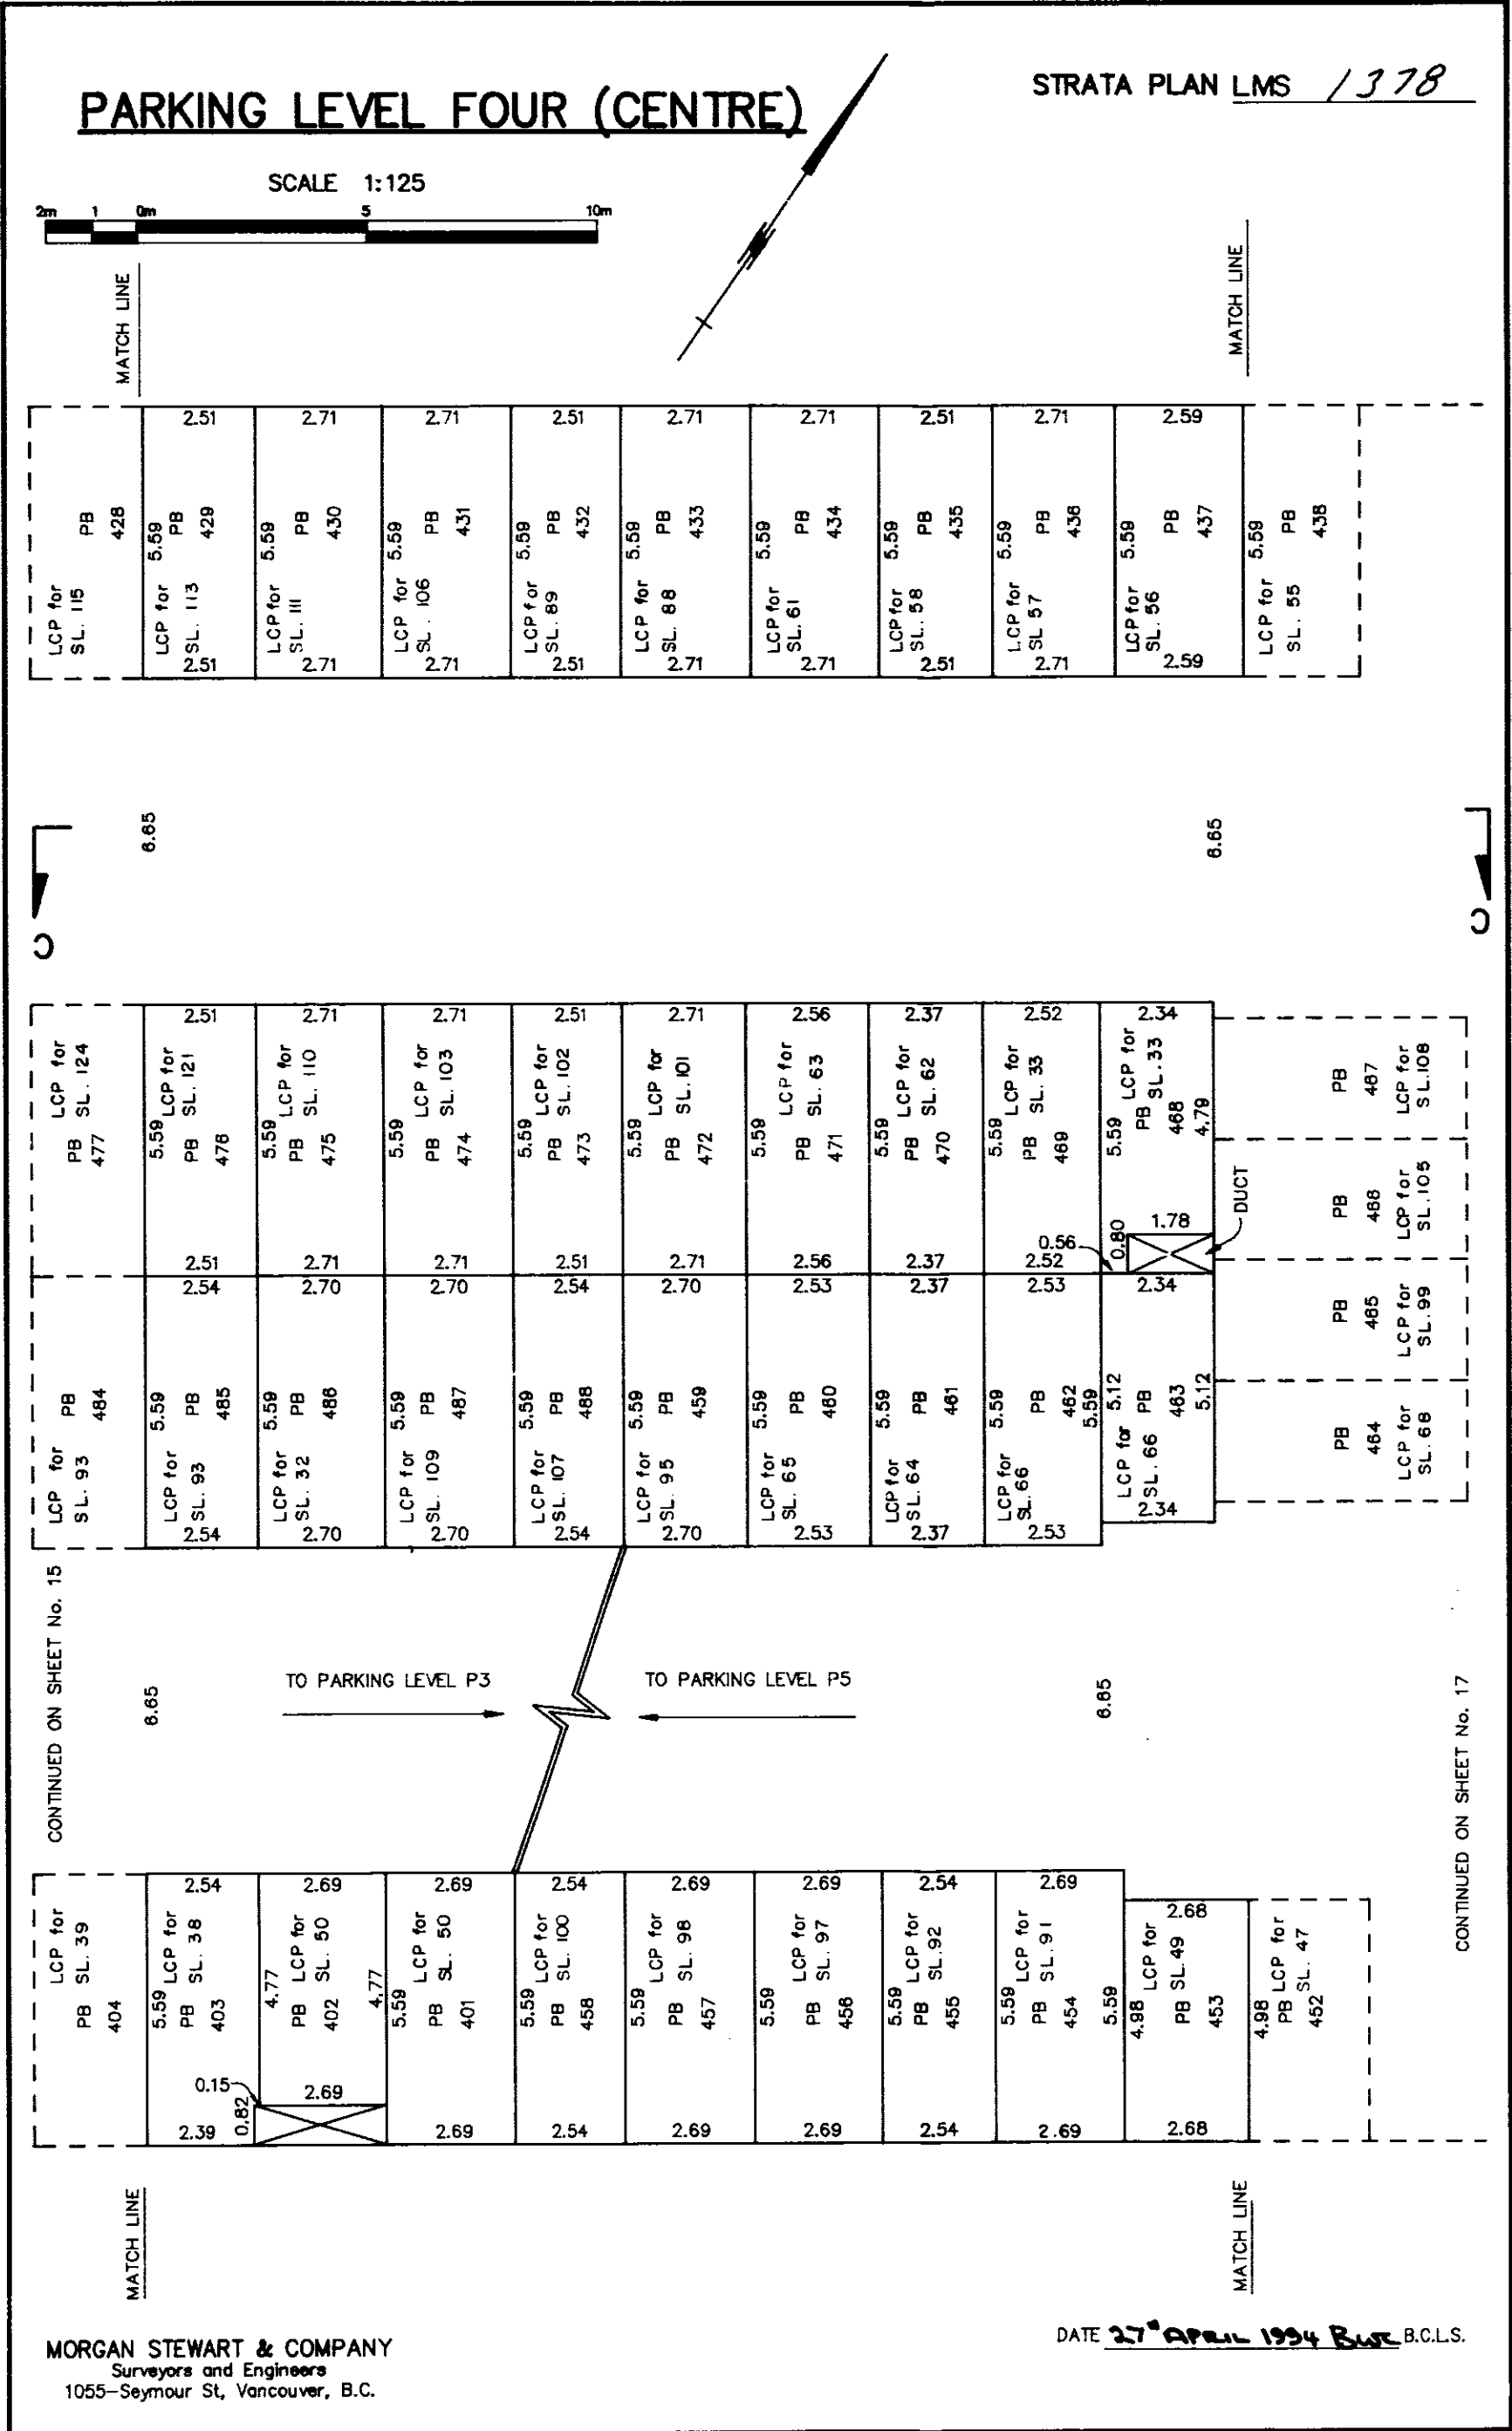

PARKING LEVEL THREE (CENTRE)

SCALE 1:125

STRATA PLAN LMS 1378

PARKING LEVEL THREE (NORTH)

SCALE 1:125

STRATA PLAN LMS 1378

SHEET 20 OF 50 SHEETS

PARKING LEVEL TWO (SOUTH)

SCALE 1:125

STRATA PLAN LMS 1378

SHEET 21 OF 50 SHEETS

MORGAN STEWART & COMPANY
Surveyors and Engineers
1055-Seymour St, Vancouver, B.C.

DATE **27th April 1994** **B.C.L.S**

MORGAN STEWART & COMPANY
Surveyors and Engineers
1055-Seymour St, Vancouver, B.C.

DATE 27th APRIL 1994 BWC B.C.L.S.



MORGAN STEWART & COMPANY
Surveyors and Engineers
1055-Seymour St. Vancouver, B.C.

DATE 27th APRIL 1994 BWT B.C.L.S.

PARKING LEVEL TWO (CENTRE)

STRATA PLAN LMS 1378

SCALE 1:125

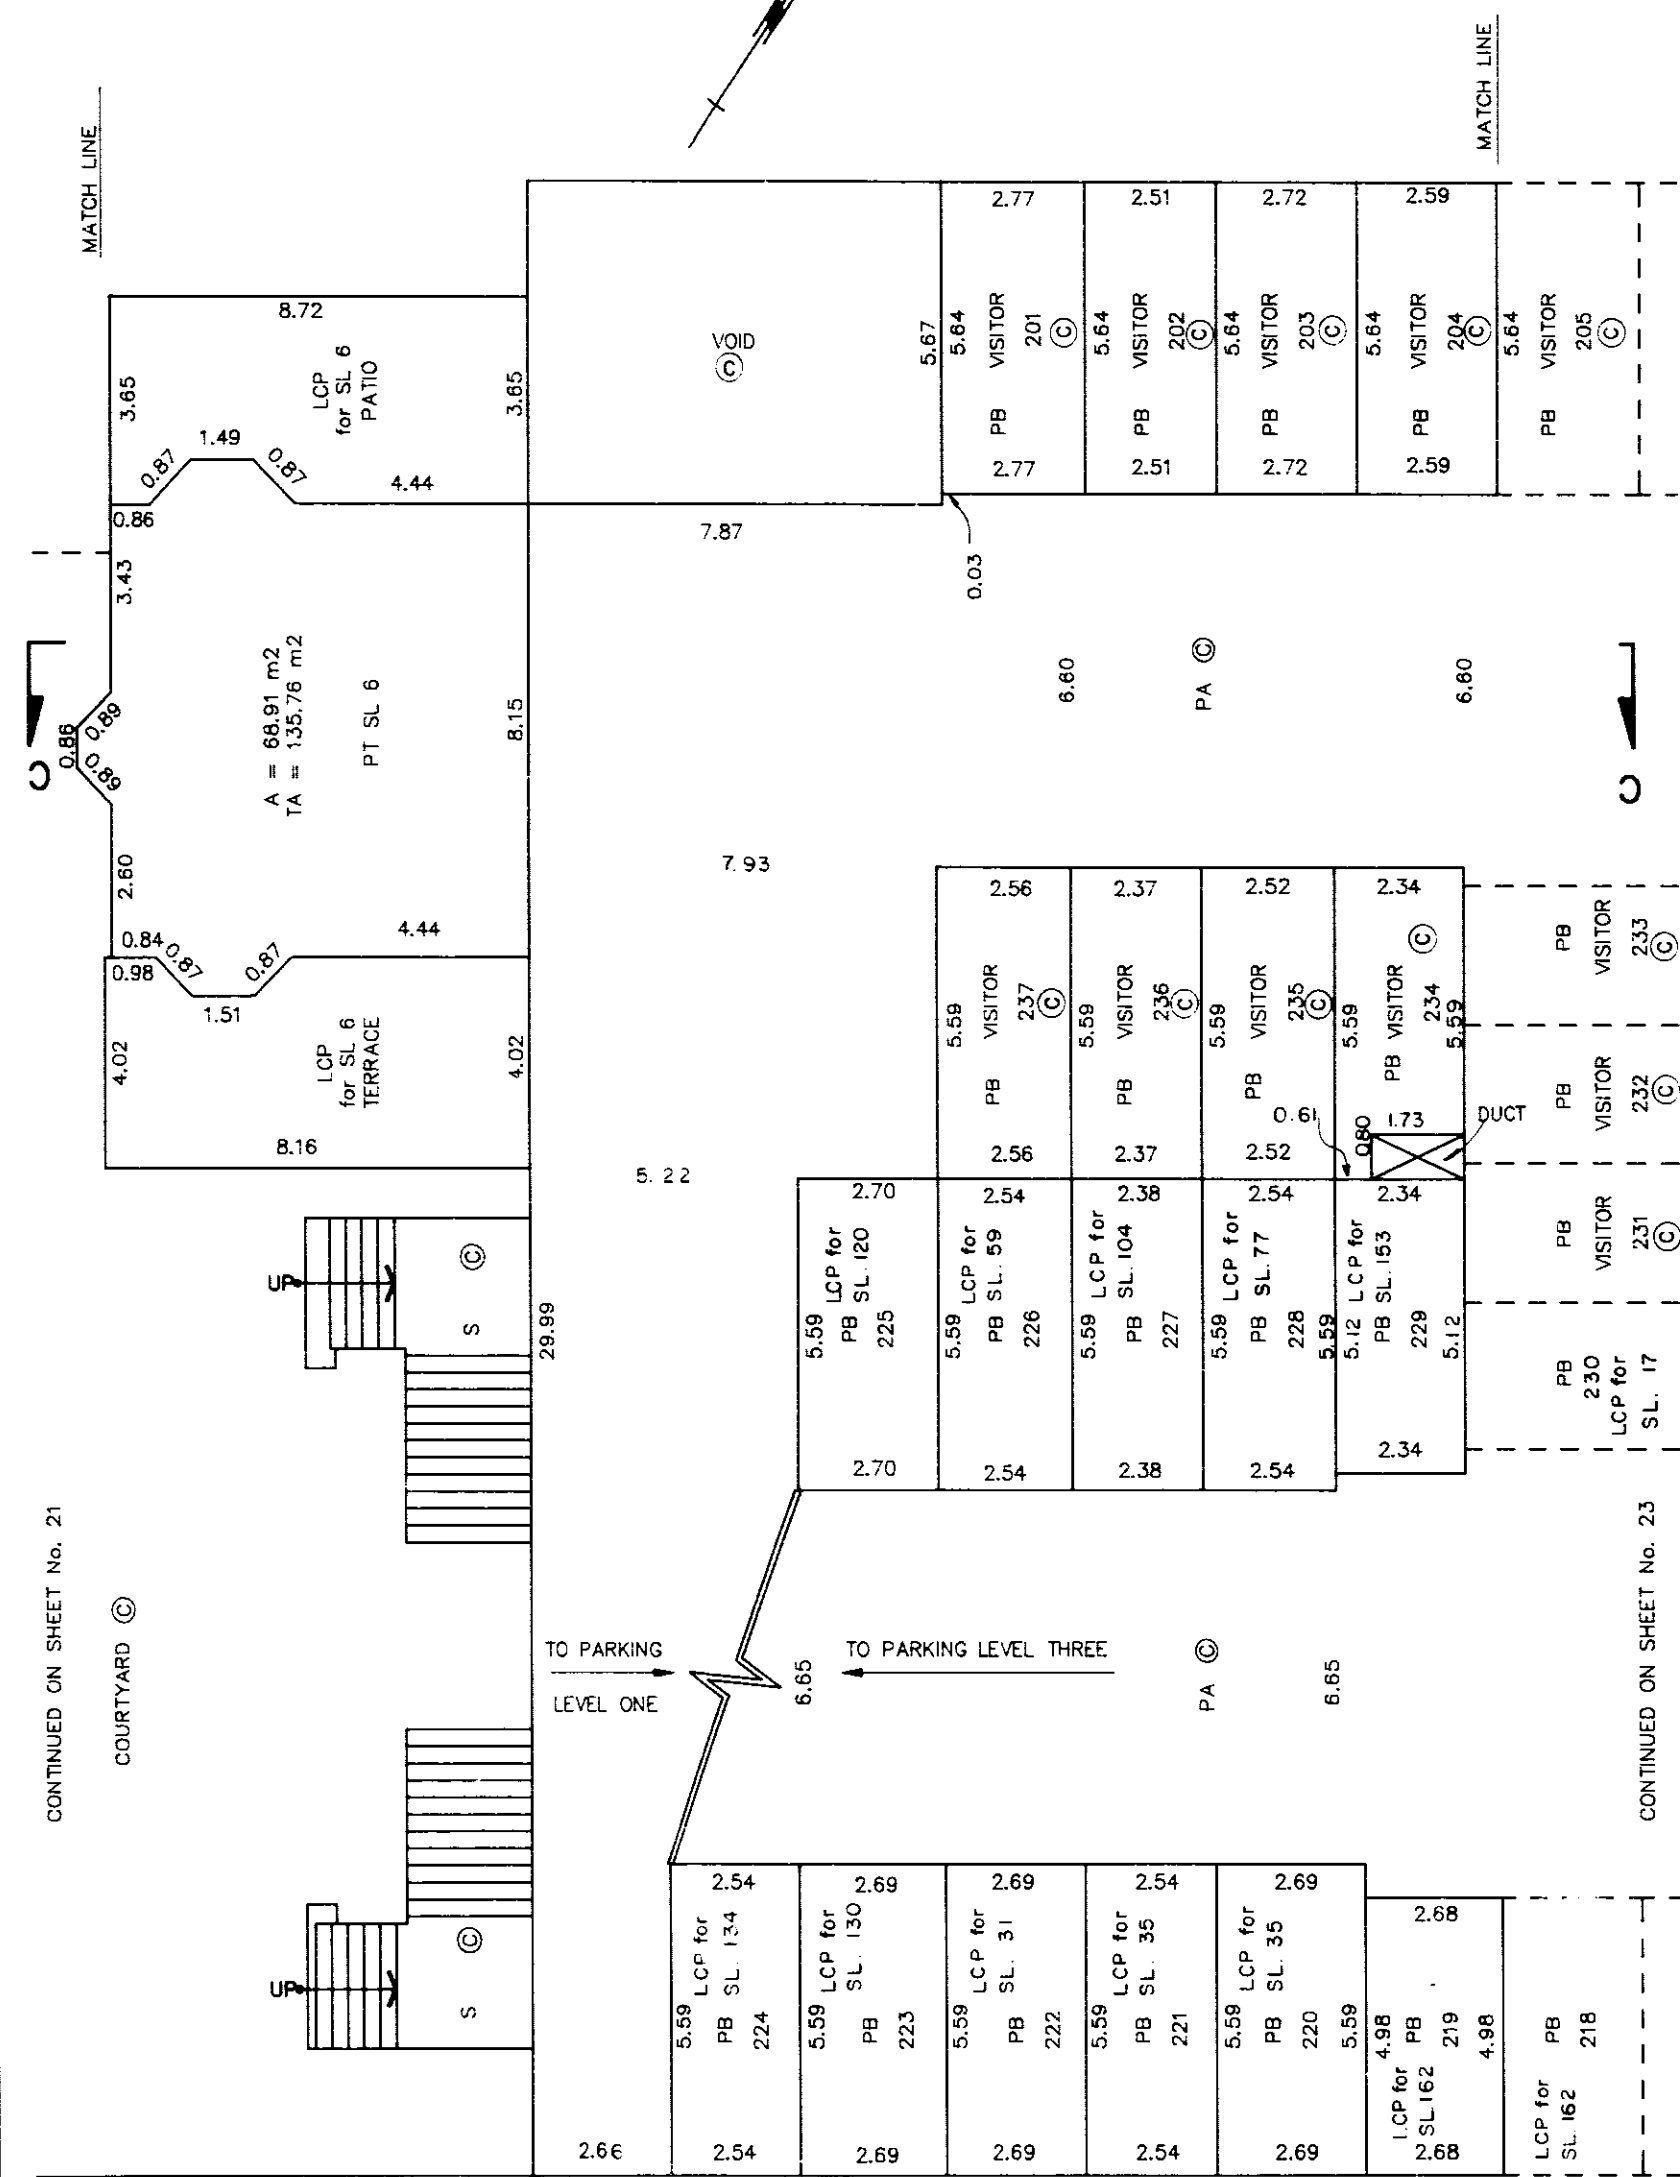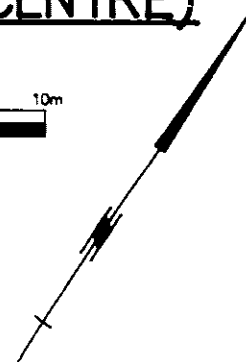

CONTINUED ON SHEET No. 21

COURTYARD ©

TO PARKING
LEVEL ONE

TO PARKING LEVEL THREE

DATE 27th APRIL 1994 BWC B.C.L.S.



MORGAN STEWART & COMPANY
Surveyors and Engineers
1055-Seymour St. Vancouver, B.C.

ACAD: 5750P2

PARKING LEVEL TWO (NORTH)

STRATA PLAN LMS 1378

SCALE 1:125

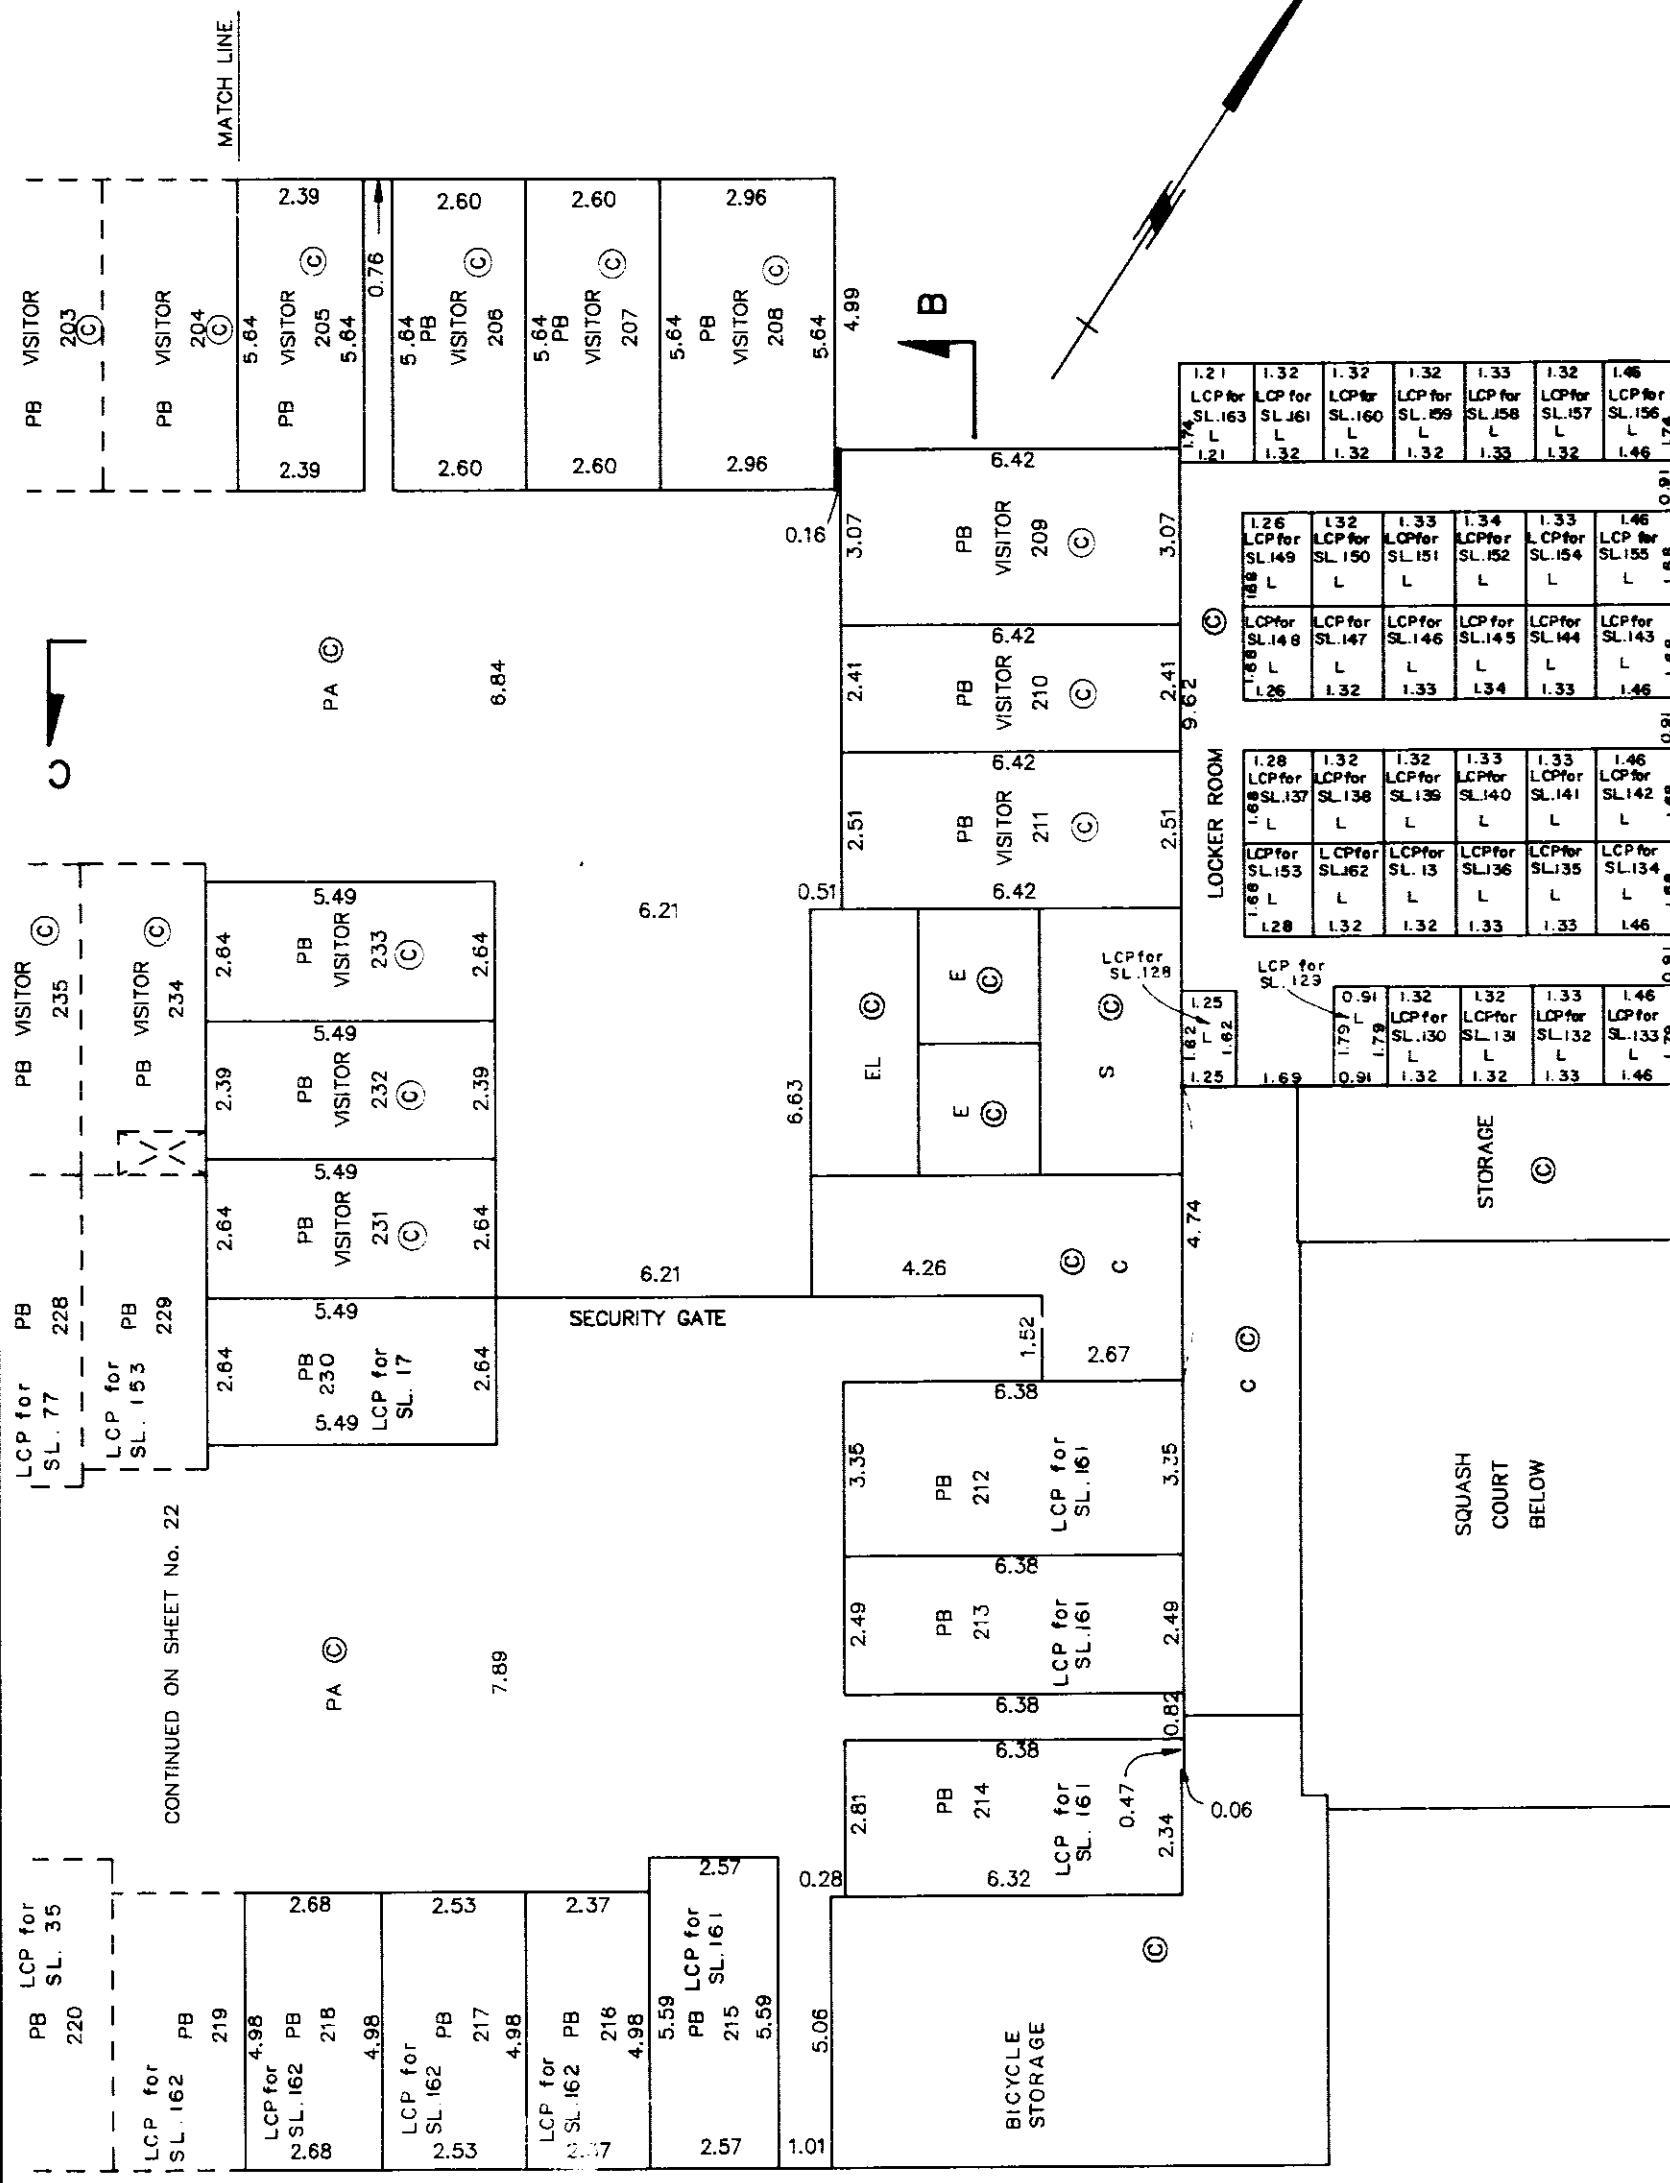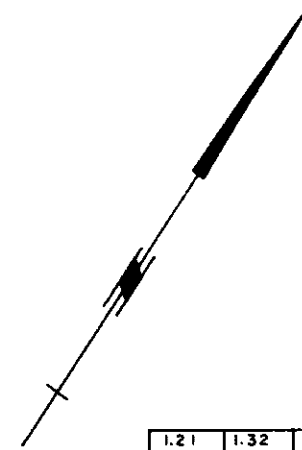

CONTINUED ON SHEET No. 22

I. STEWART & COMPANY
Surveyors and Engineers
104 Seymour St, Vancouver, B.C.

ACAD: 5750P2


DATE 27th APRIL 1994 Bure B.C.L.S.

FILE: 5750

PARKING LEVEL ONE (SOUTH)

STRATA PLAN LMS 1378

SCALE 1:125

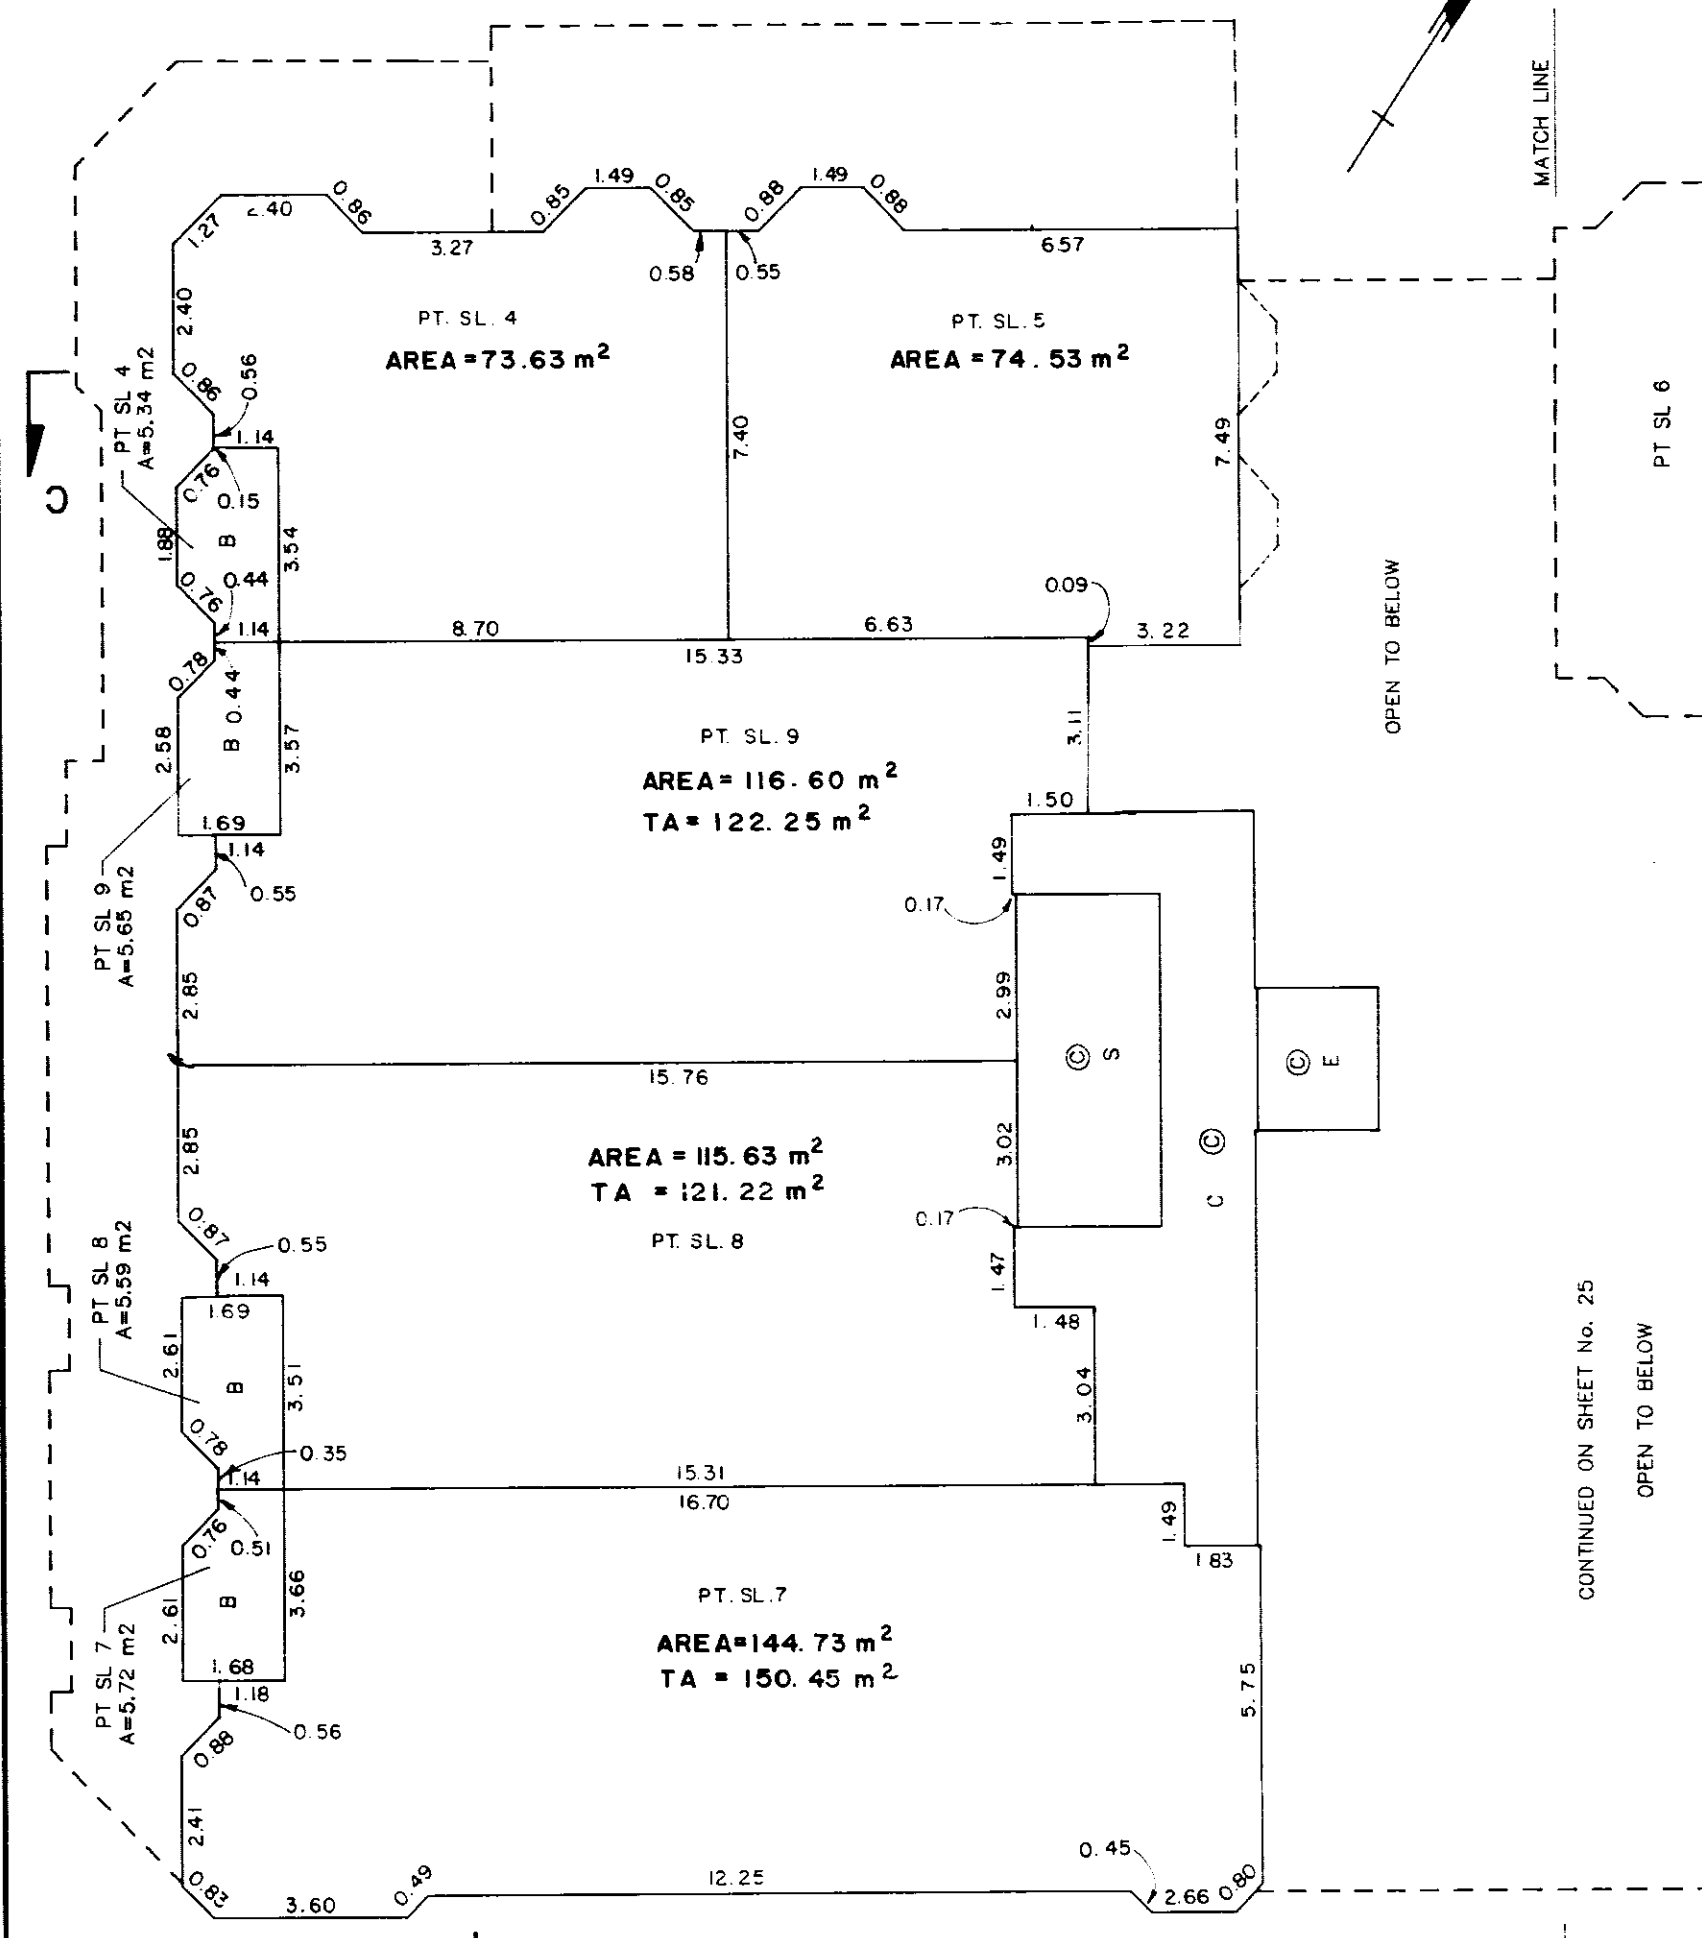




OPEN TO BELOW

CONTINUED ON SHEET No. 25

DATE 27th APRIL 1994 PWT B.C.L.S.


MORGAN STEWART & COMPANY
Surveyors and Engineers
1055-Seymour St, Vancouver, B.C.

ACAD: 5750P1

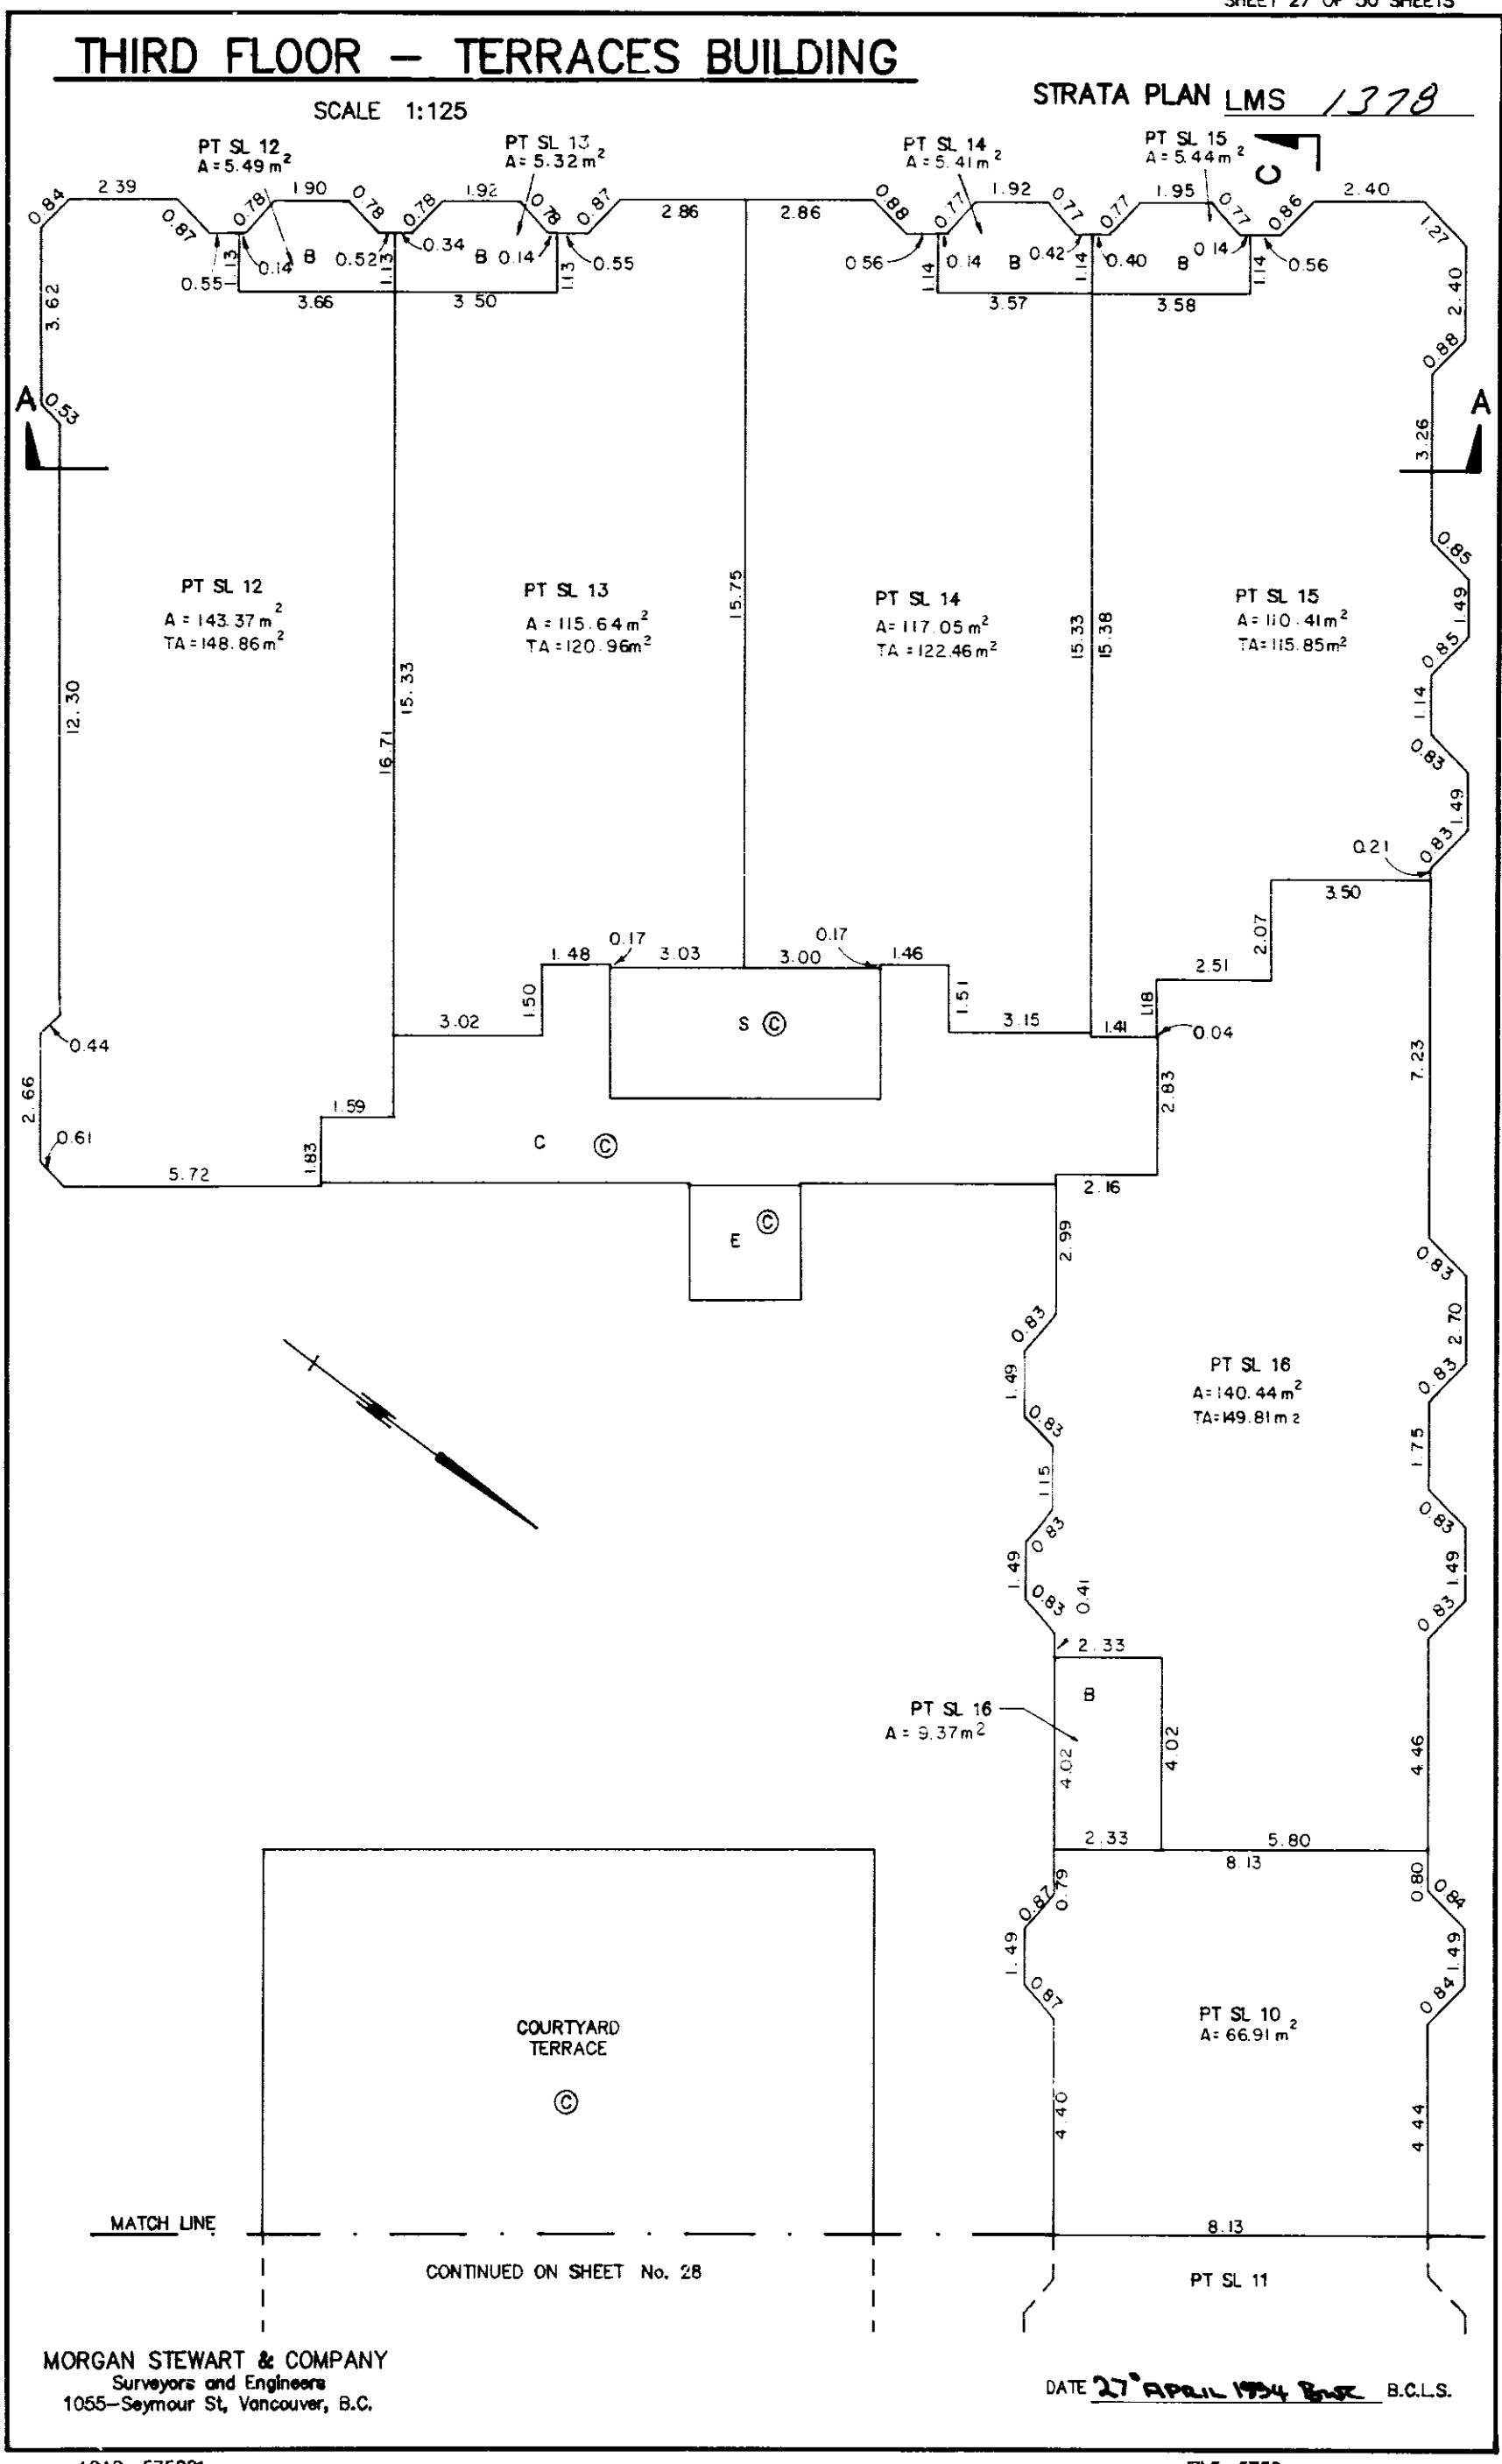
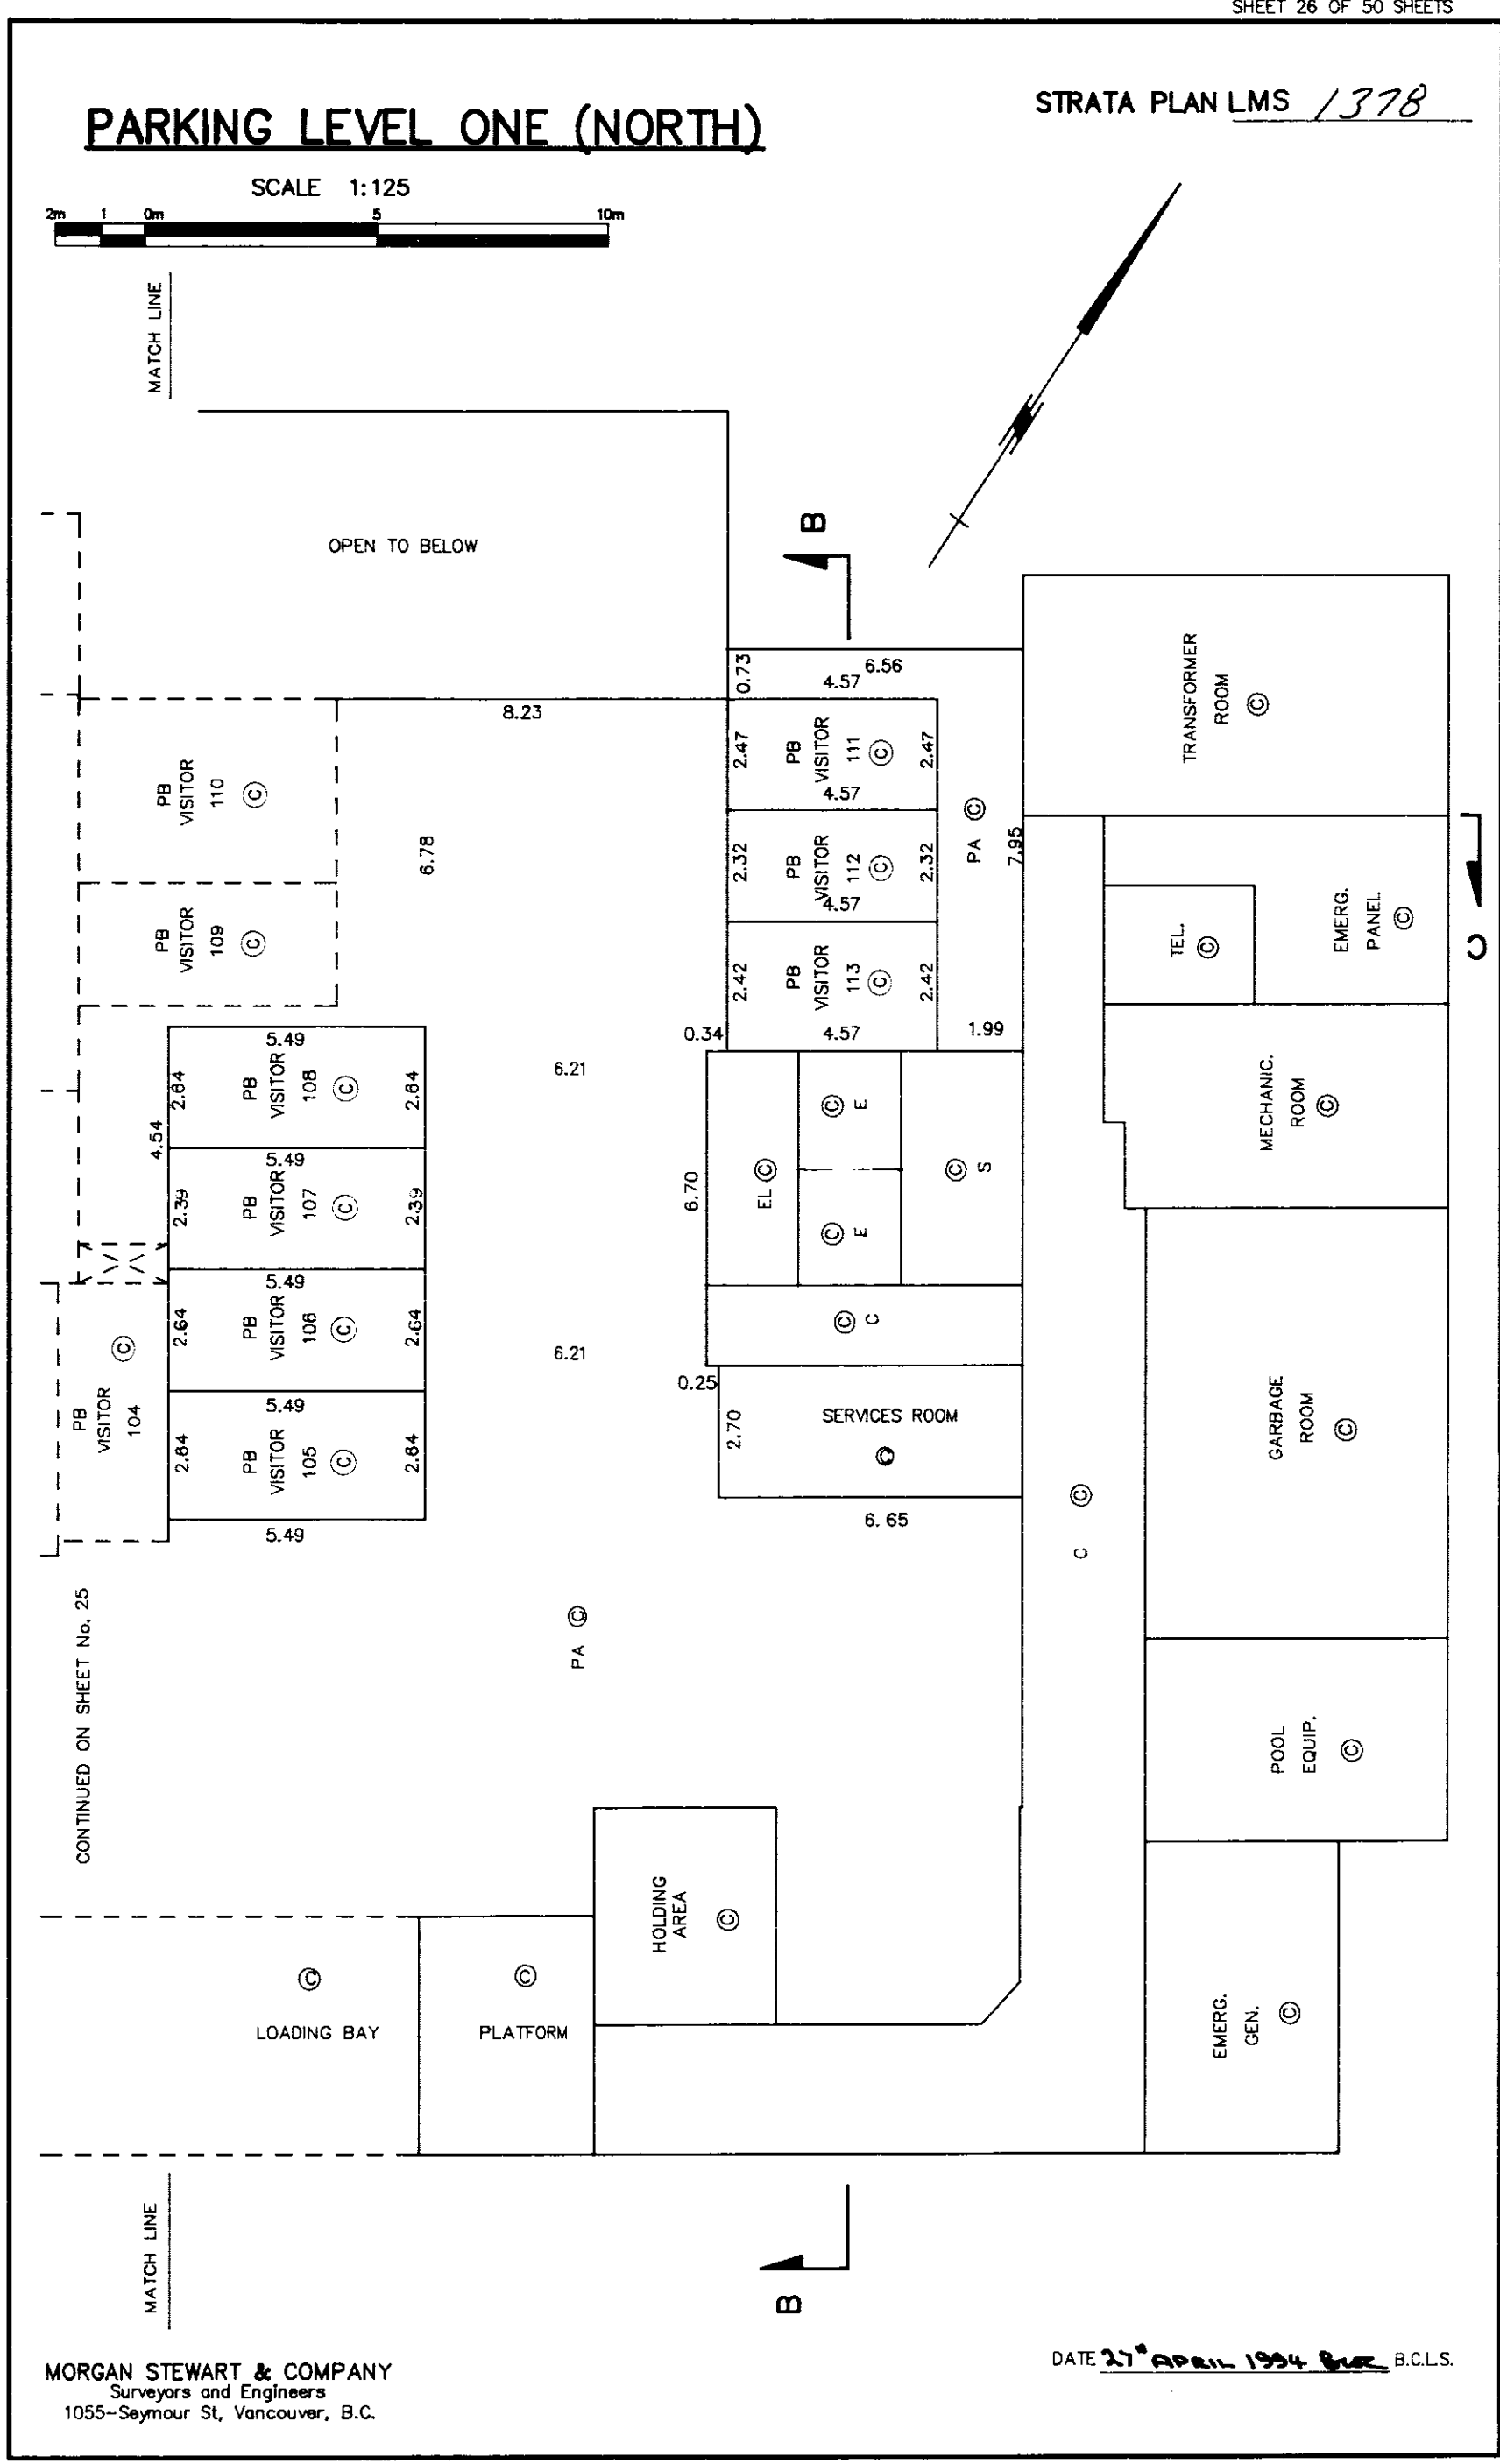
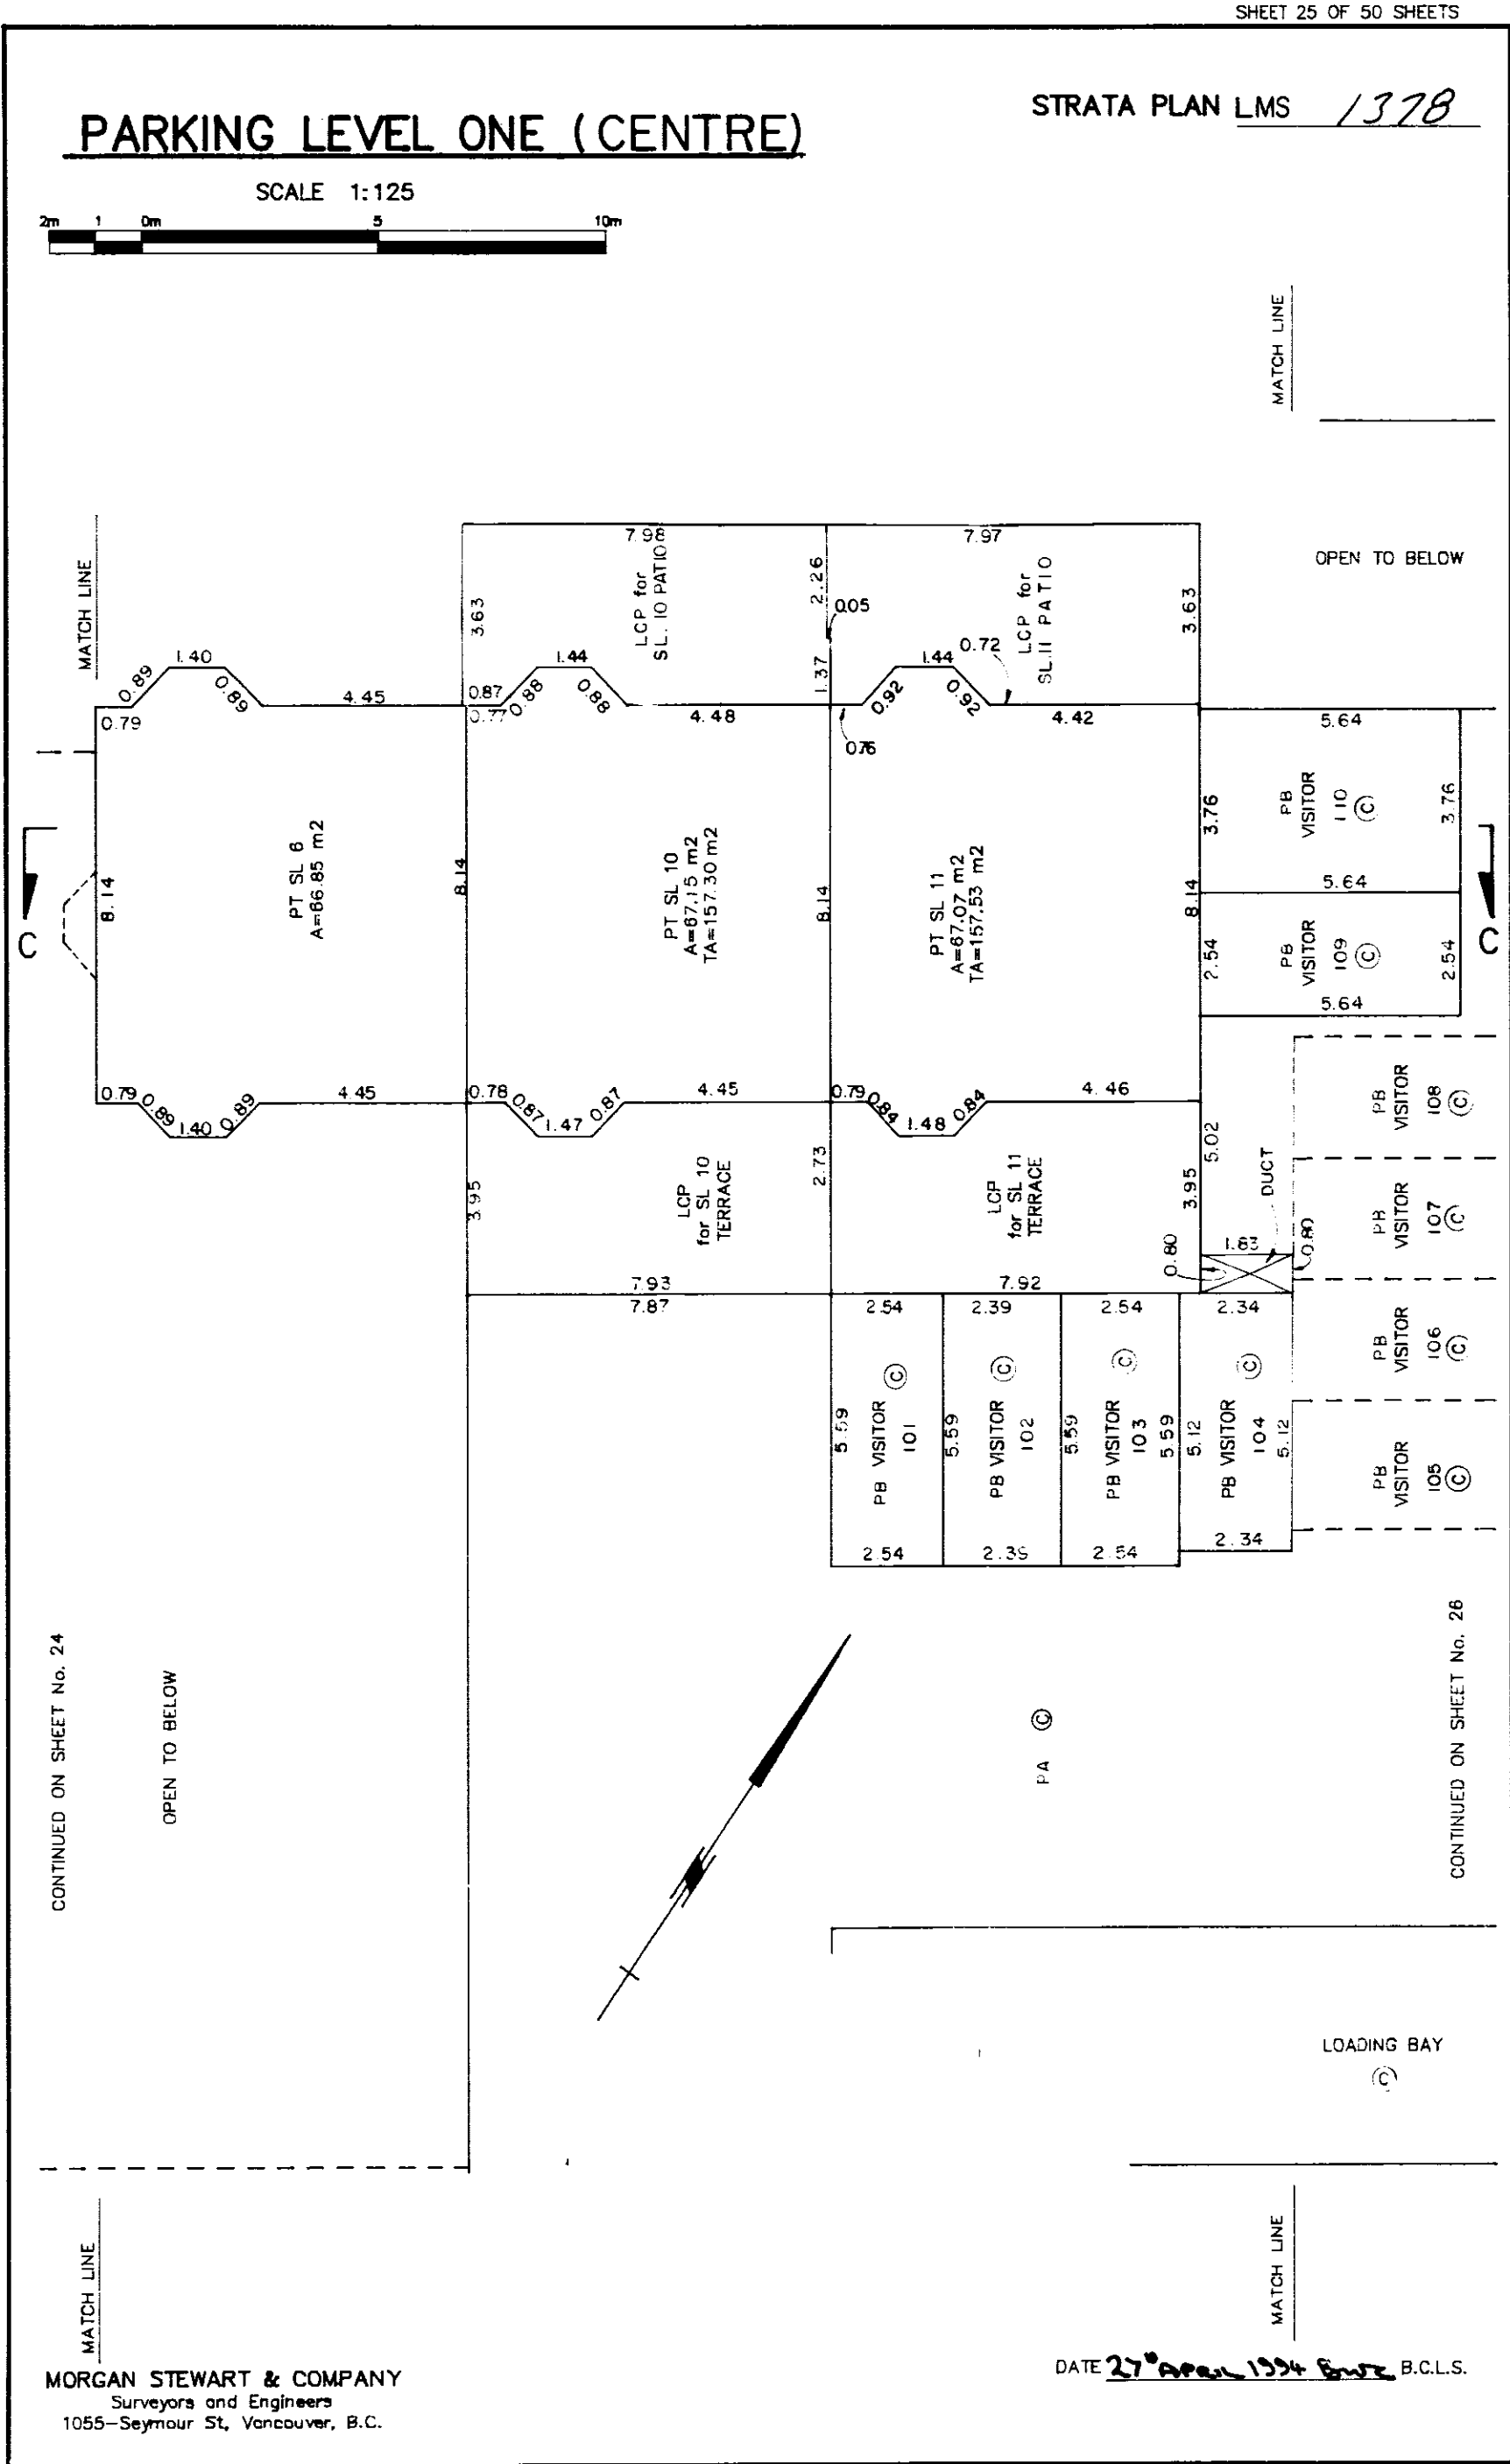


STRATA PLAN LMS 1378

CONTINUED ON SHEET No. 29

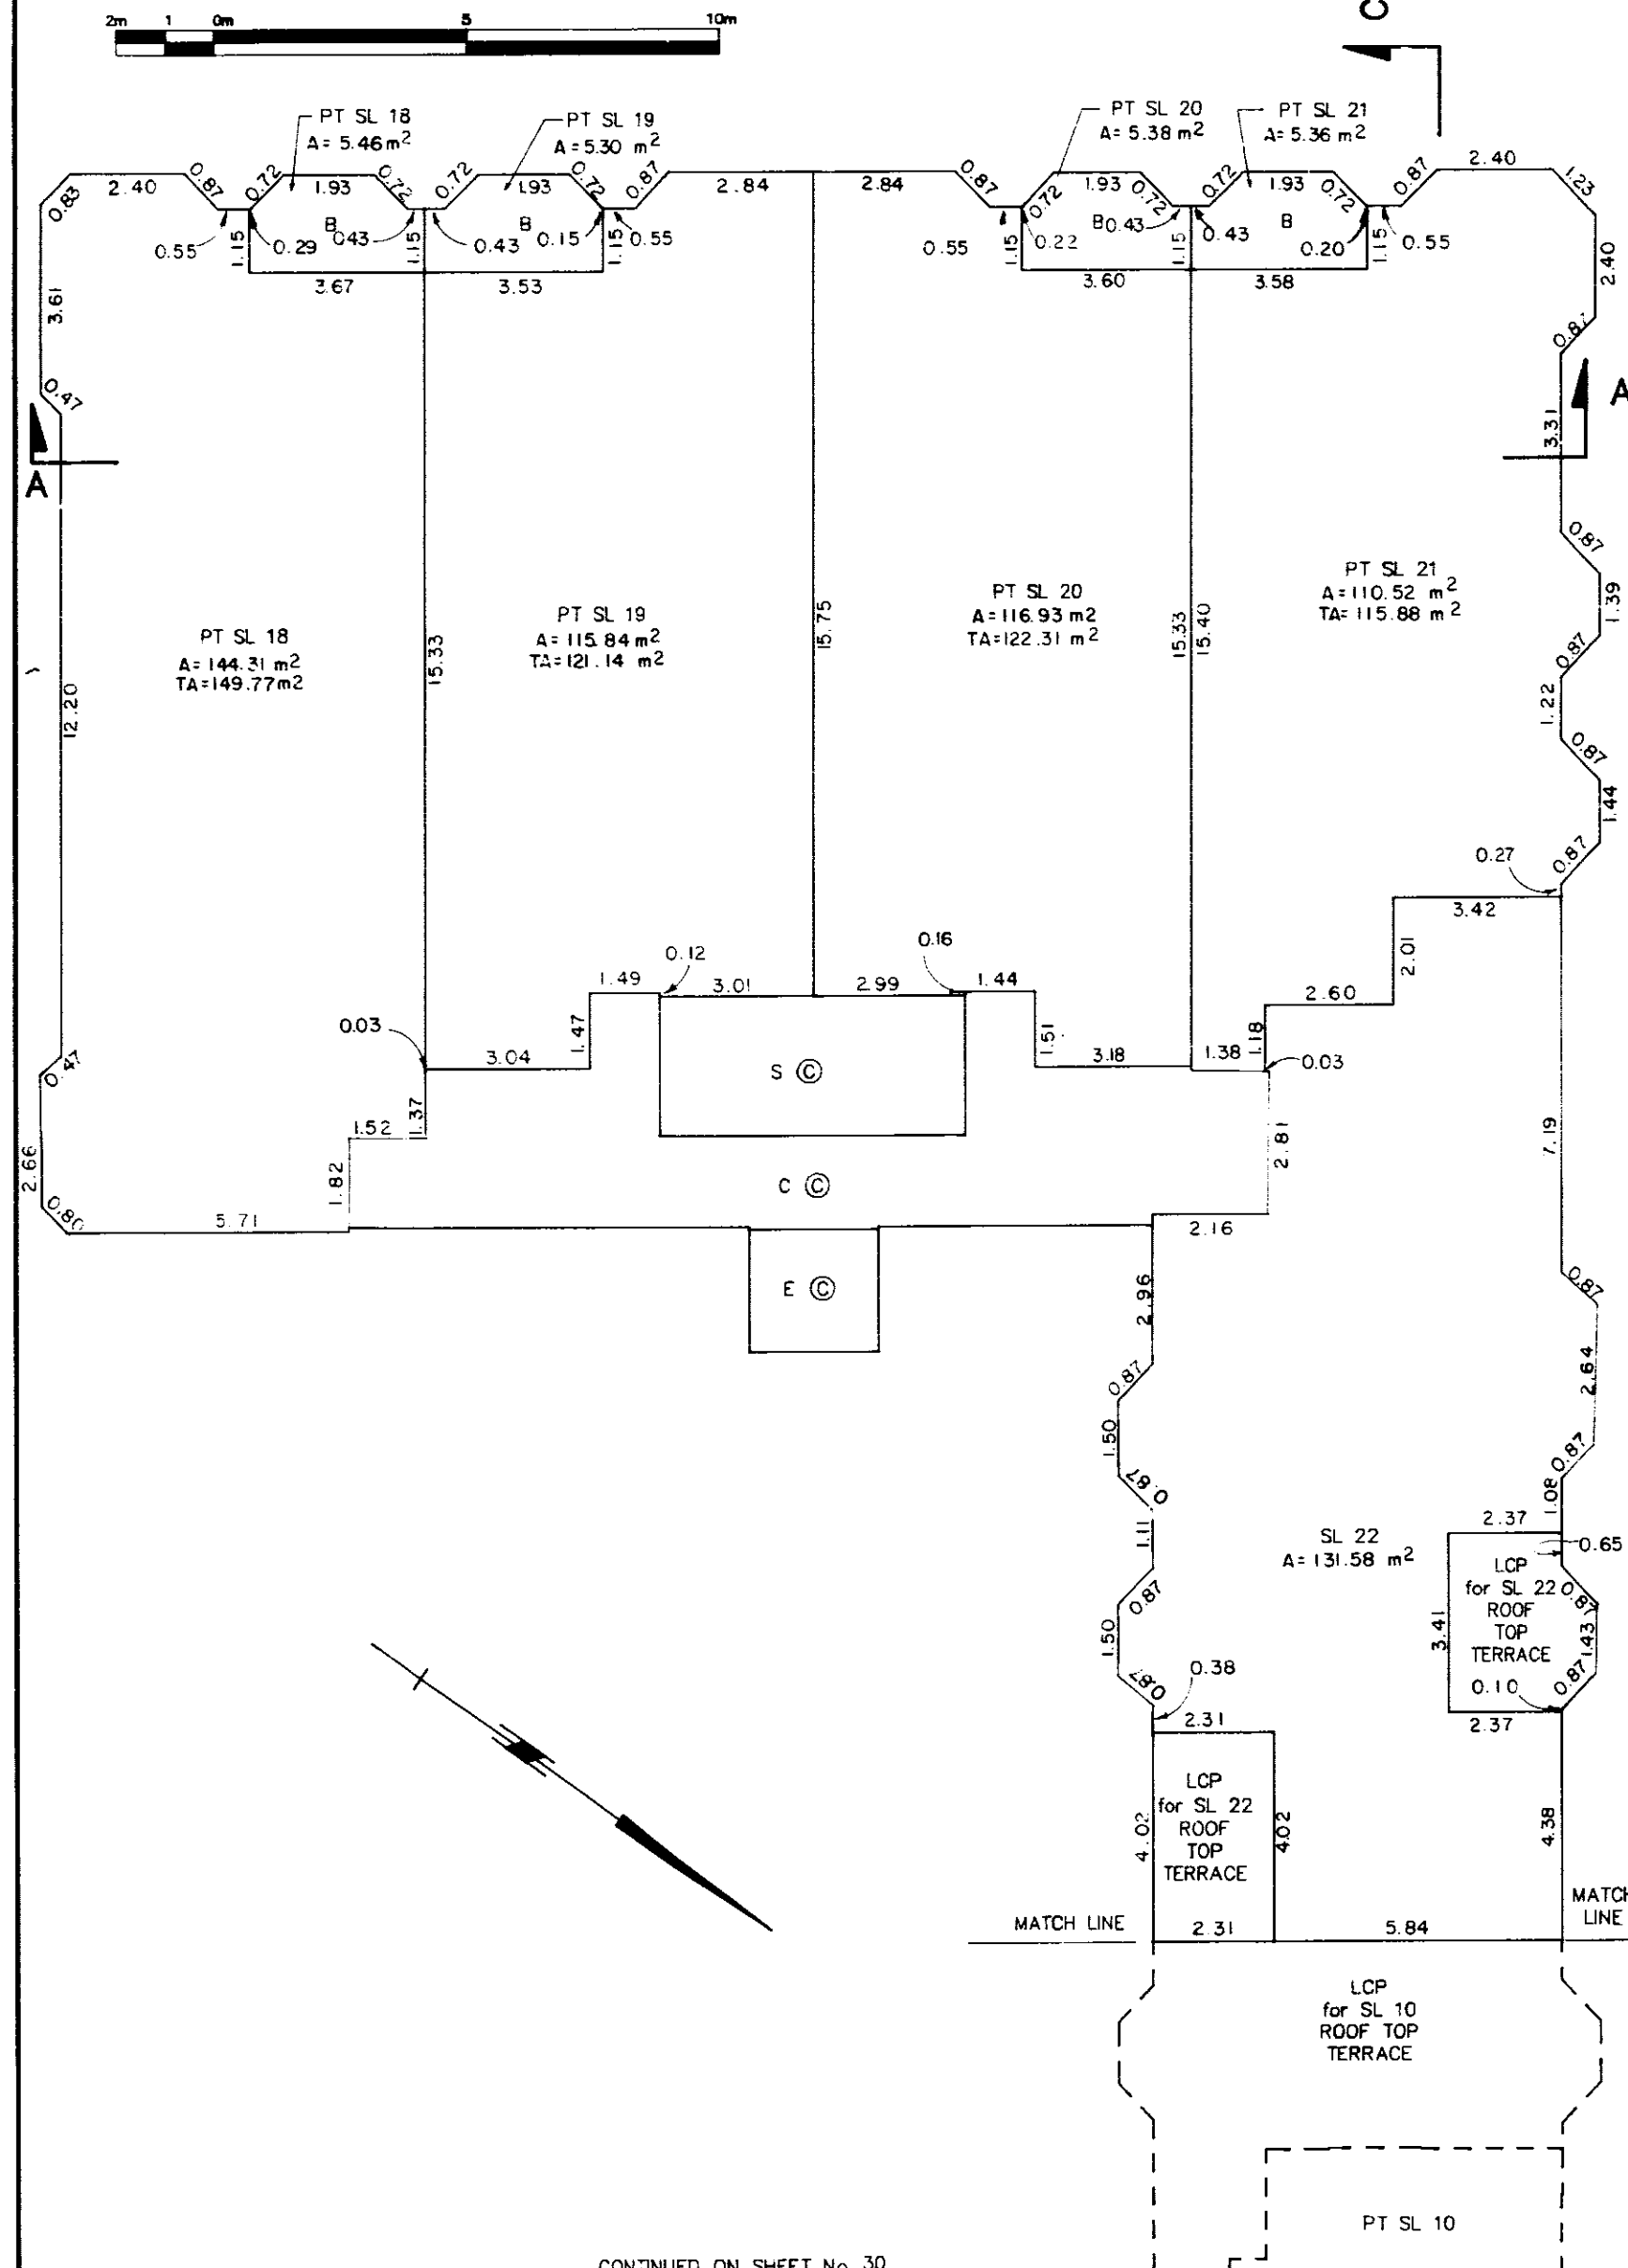


DATE 27th APRIL 1994 BWC B.C.L.S.

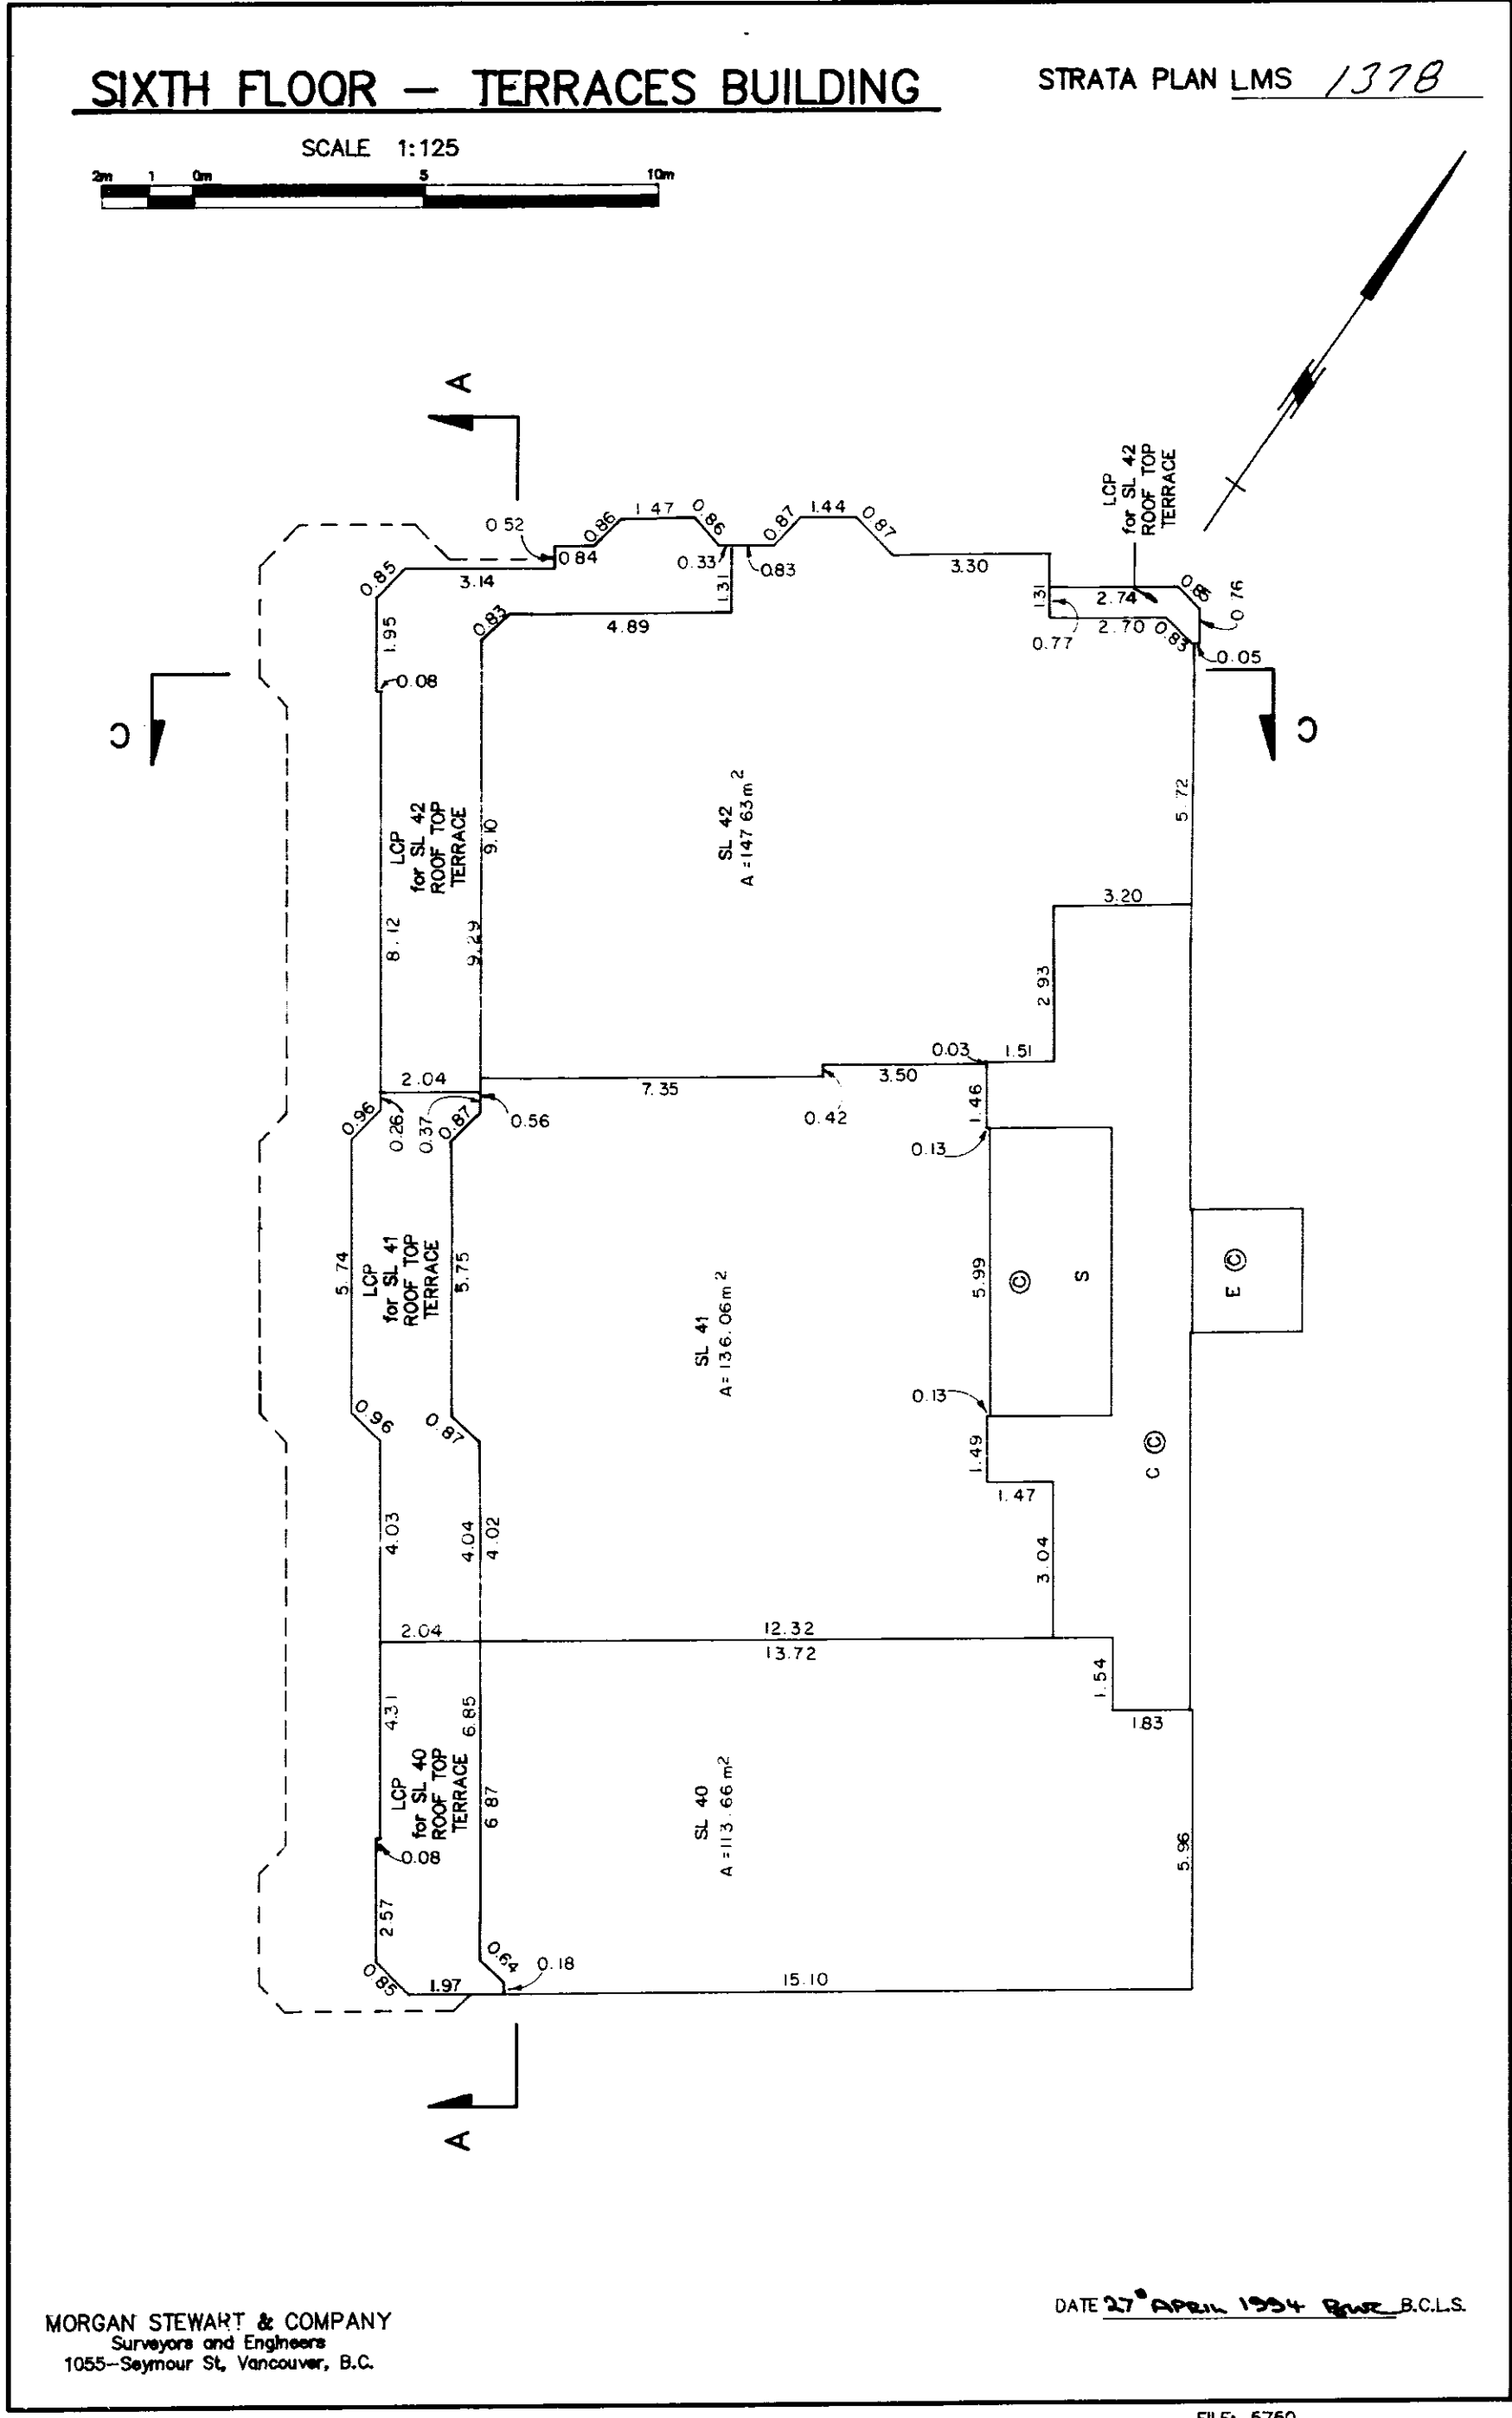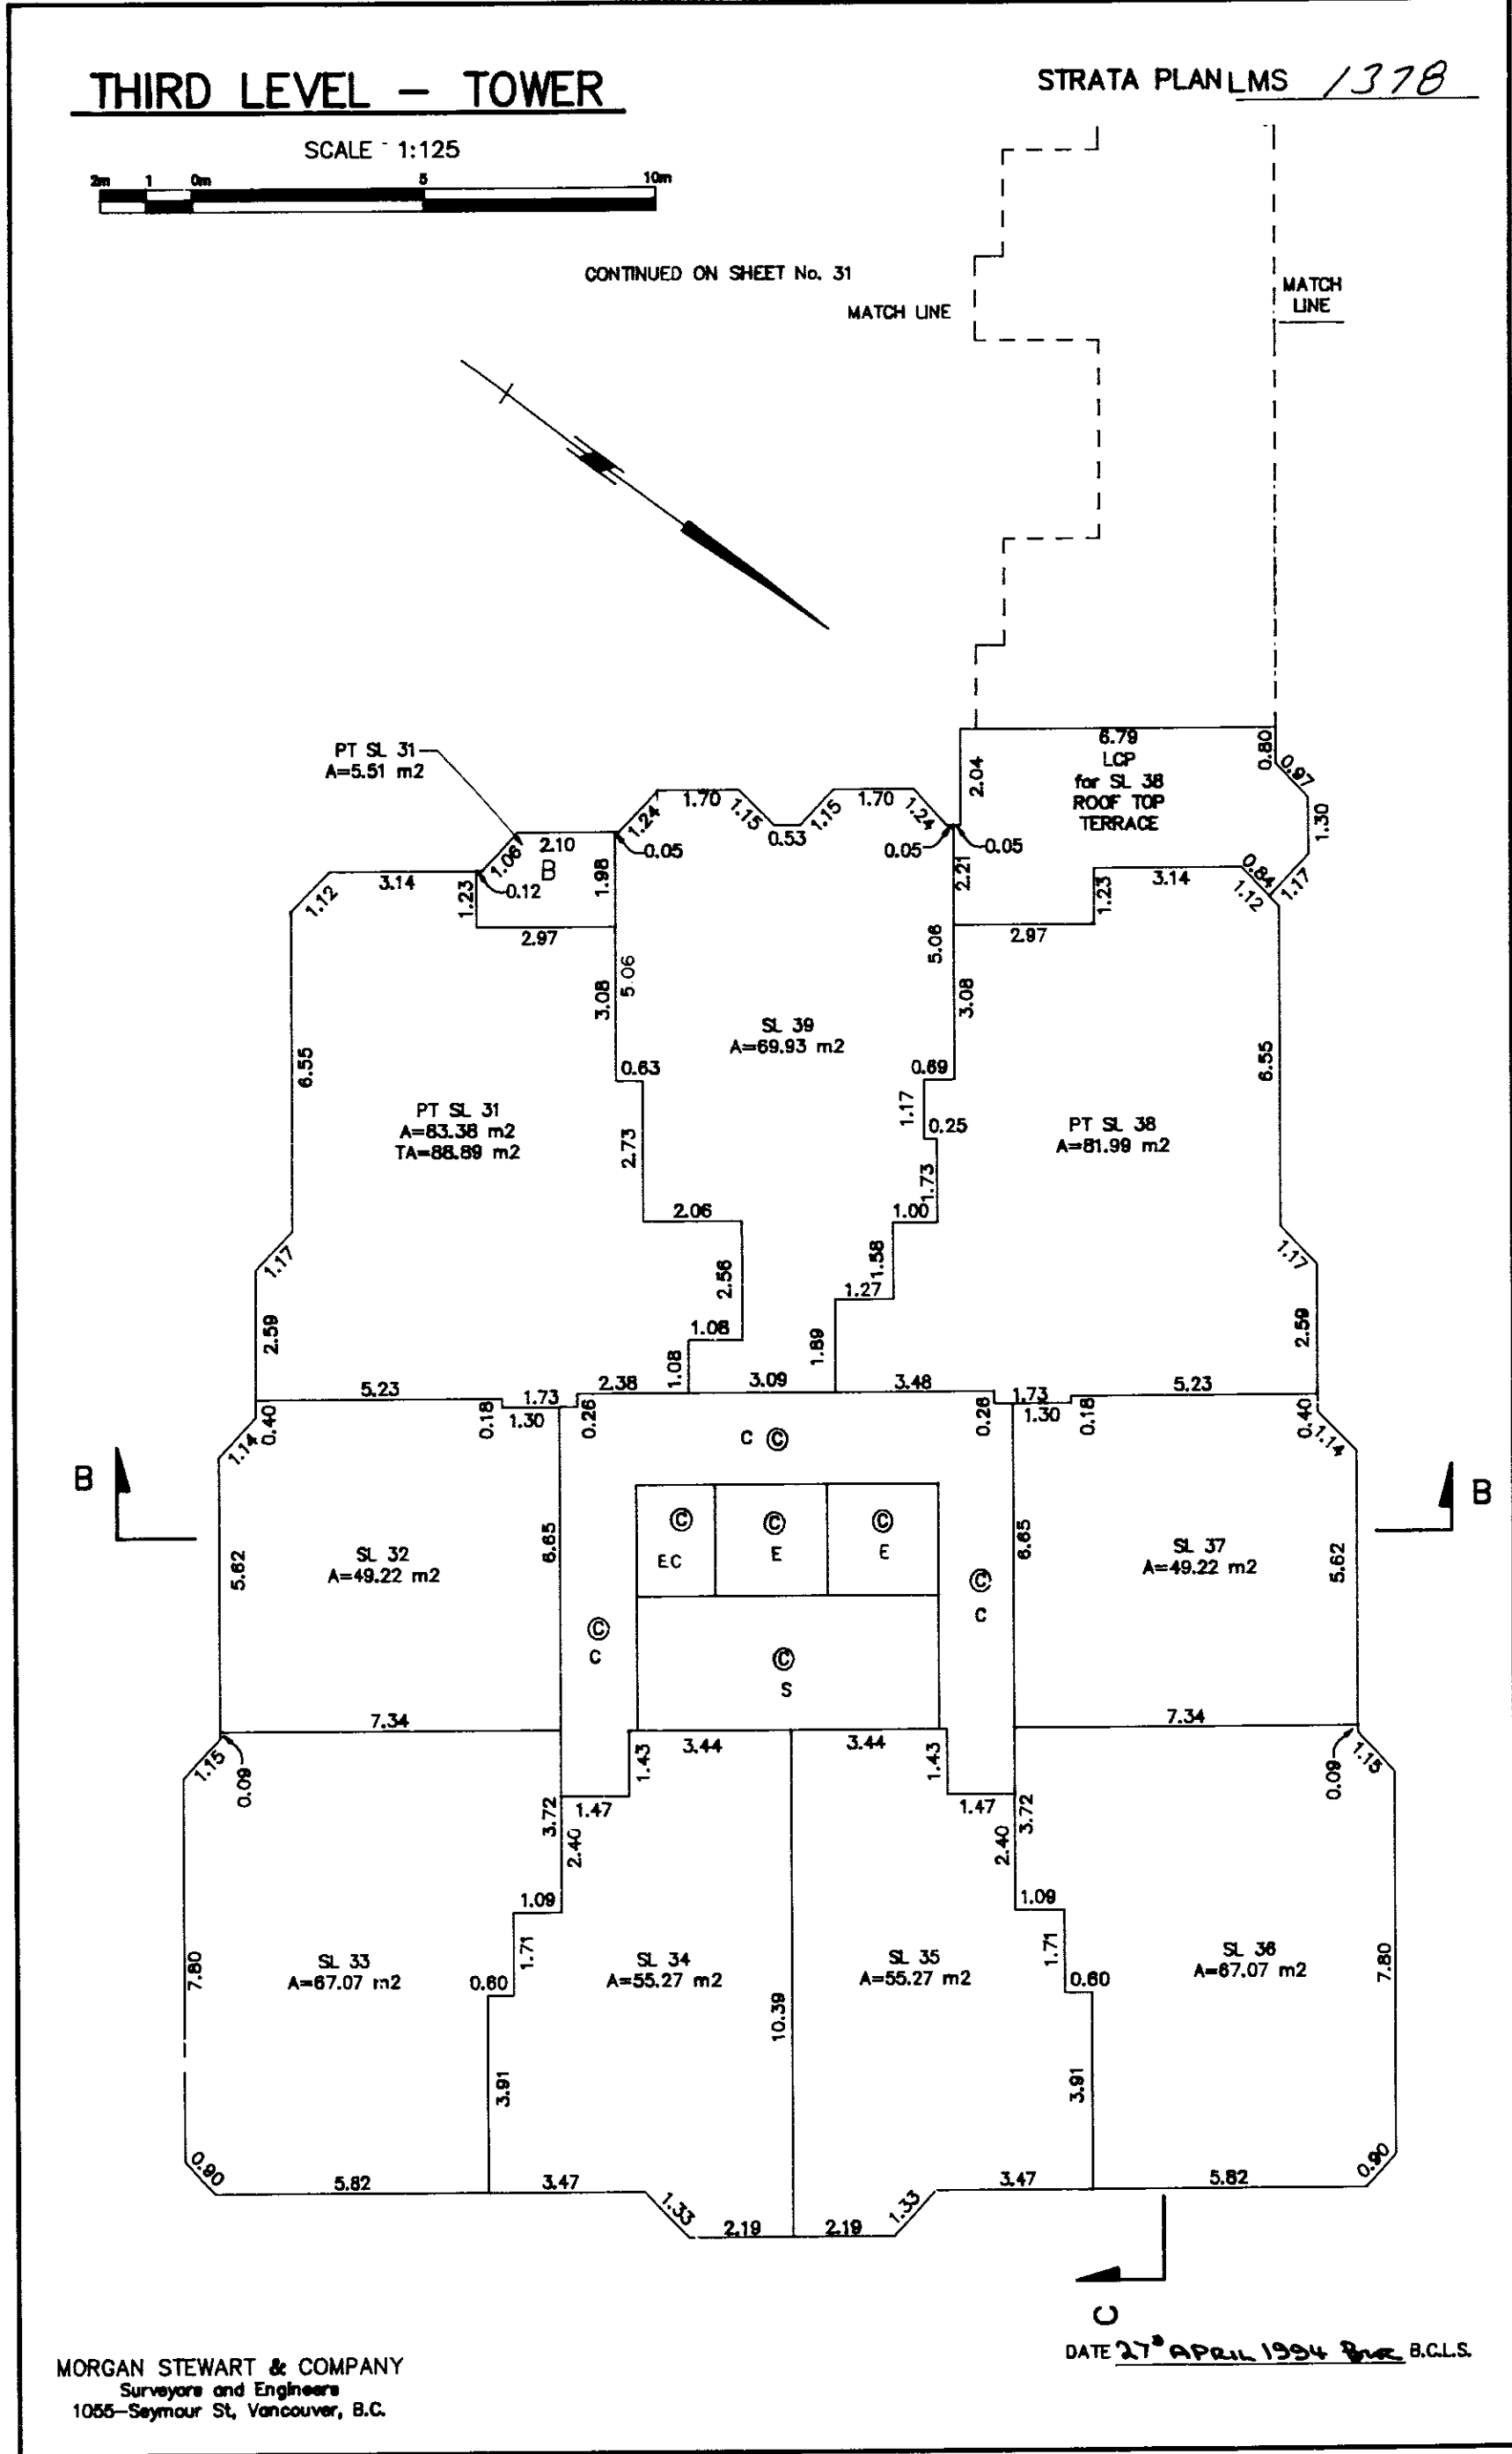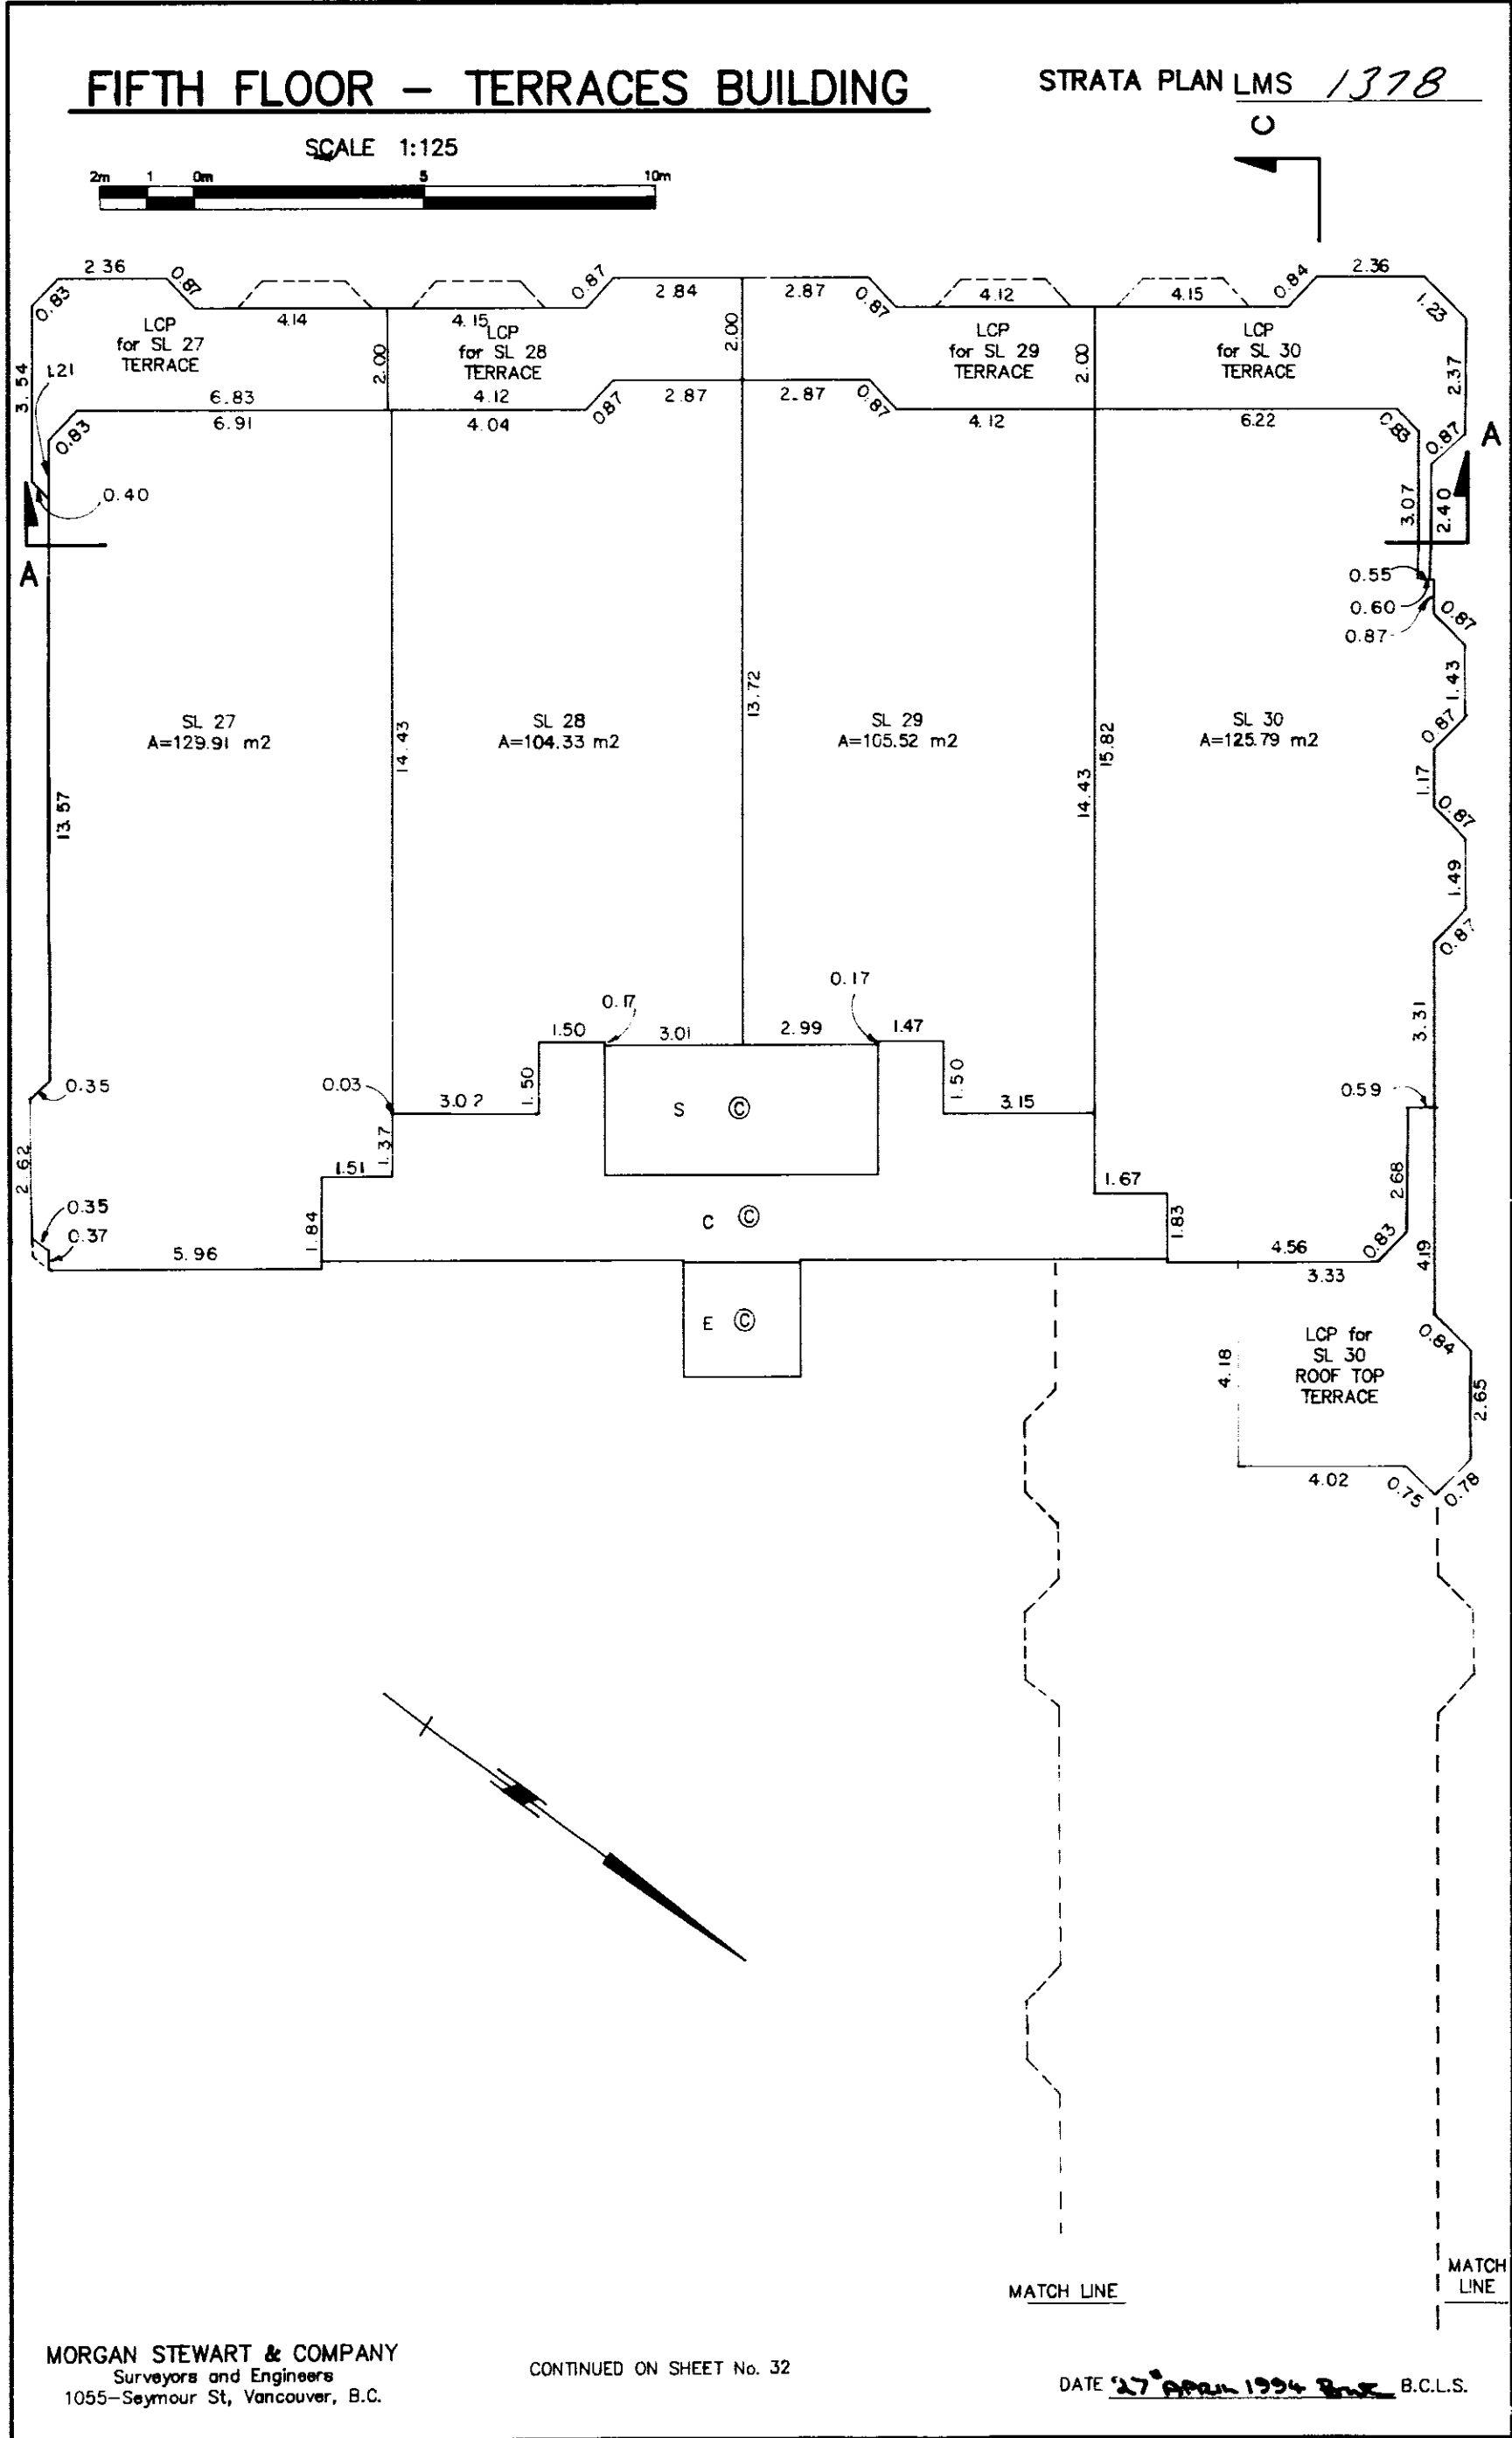

FOURTH LEVEL – TOWER

STRATA PLAN LMS 1378

SCALE 1:125

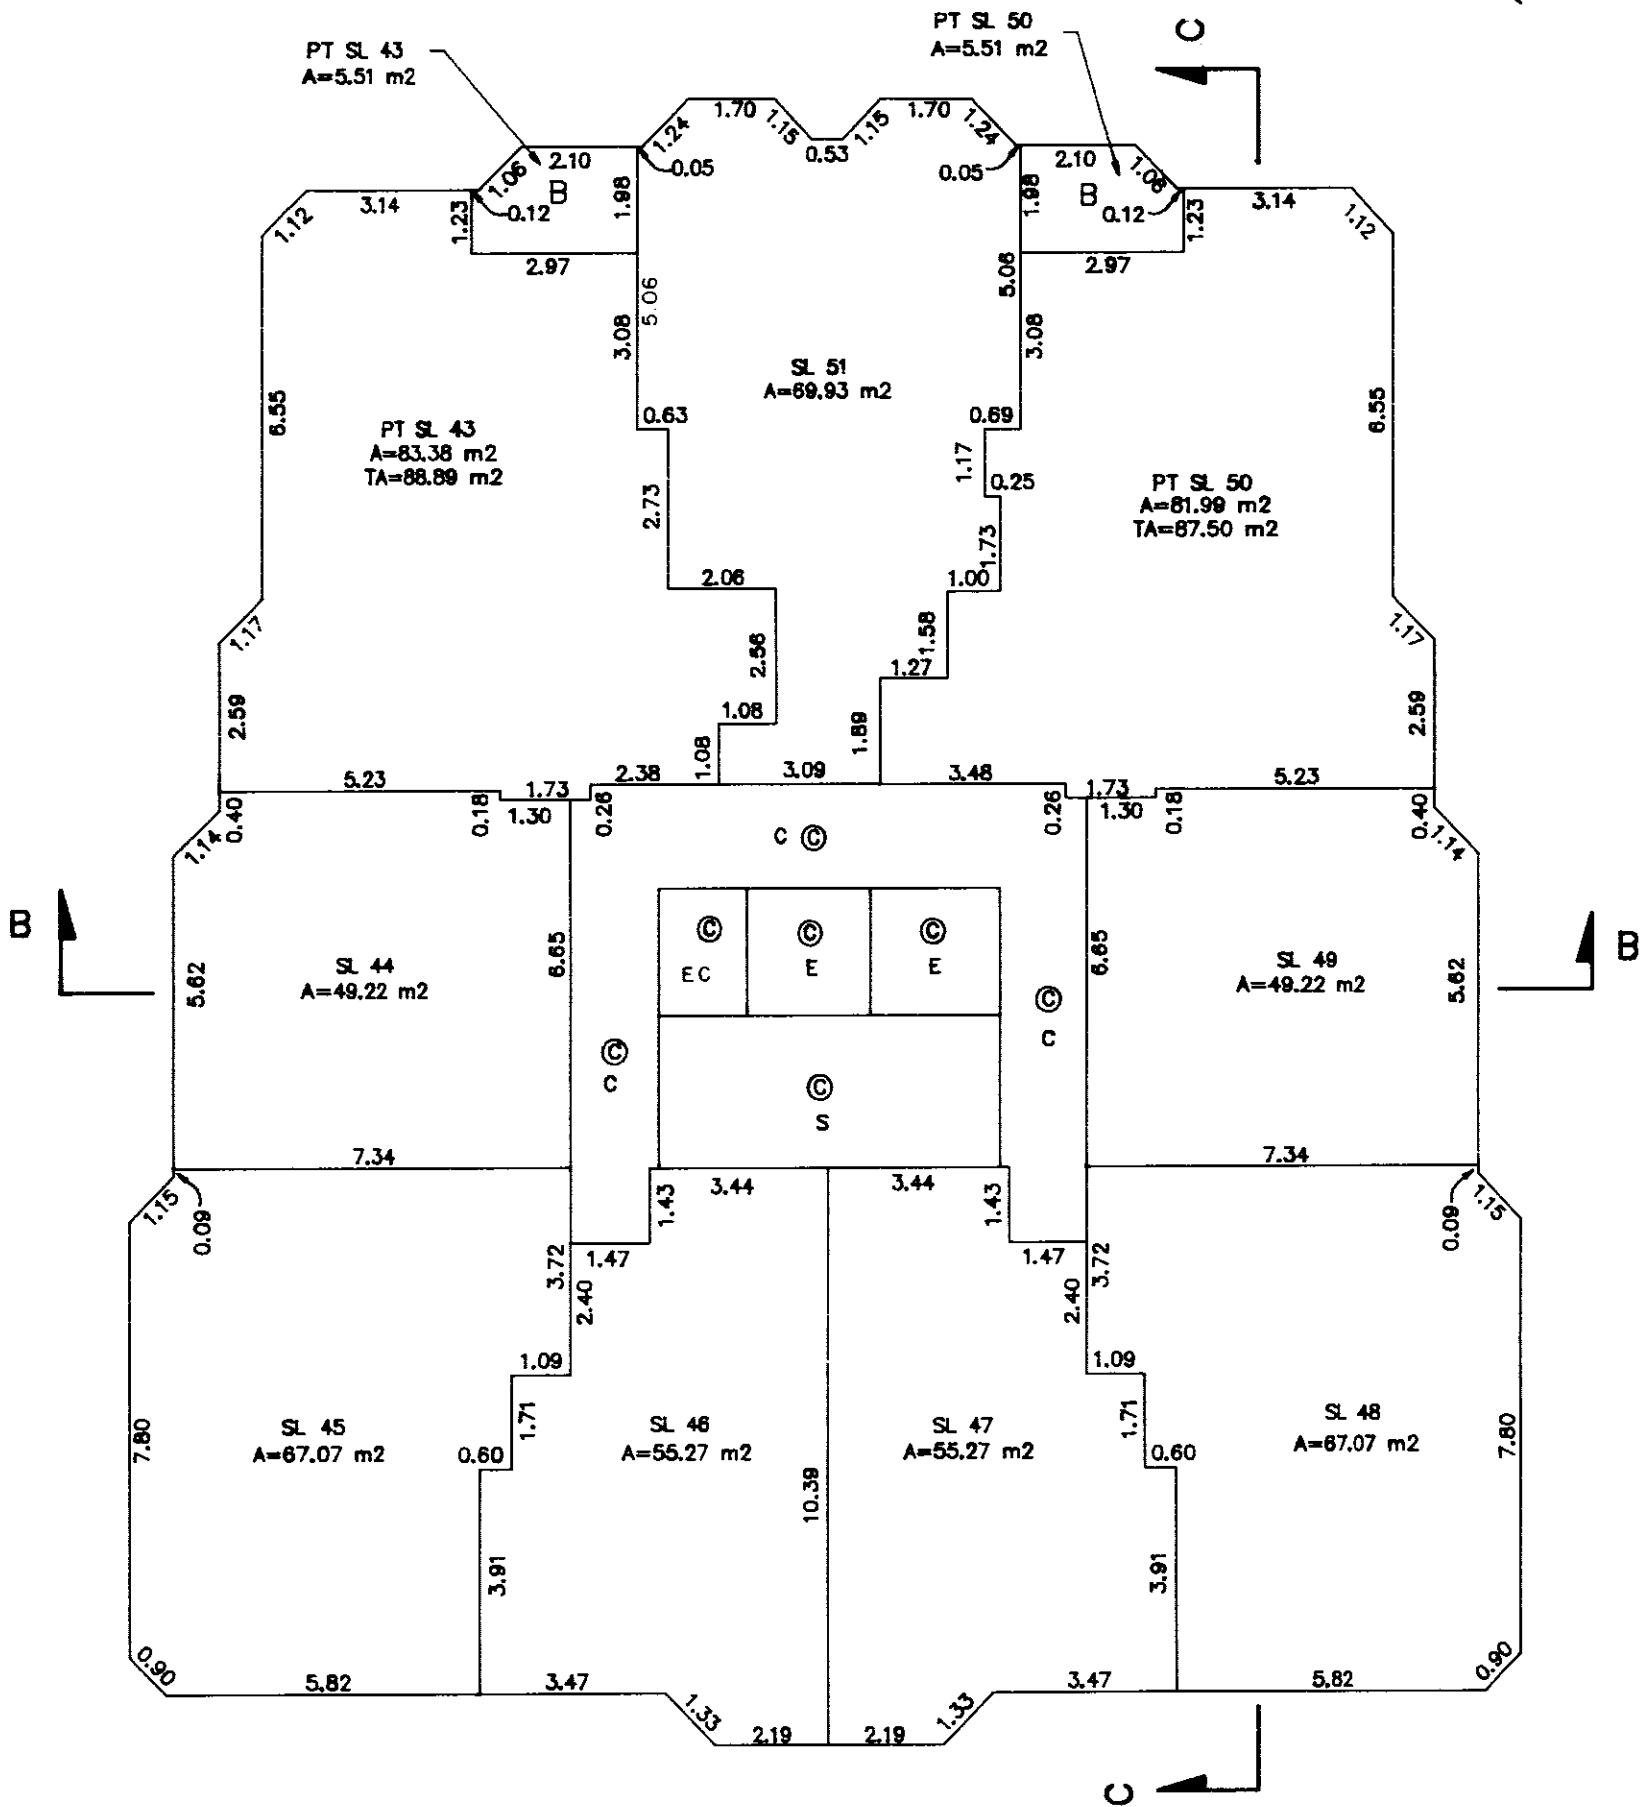


MORGAN STEWART & COMPANY
Surveyors and Engineers
1055-Seymour St, Vancouver, B.C.

DATE 27 April 1994 B.C.L.S.

FIFTH LEVEL

STRATA PLAN LMS 1378

SCALE 1:125

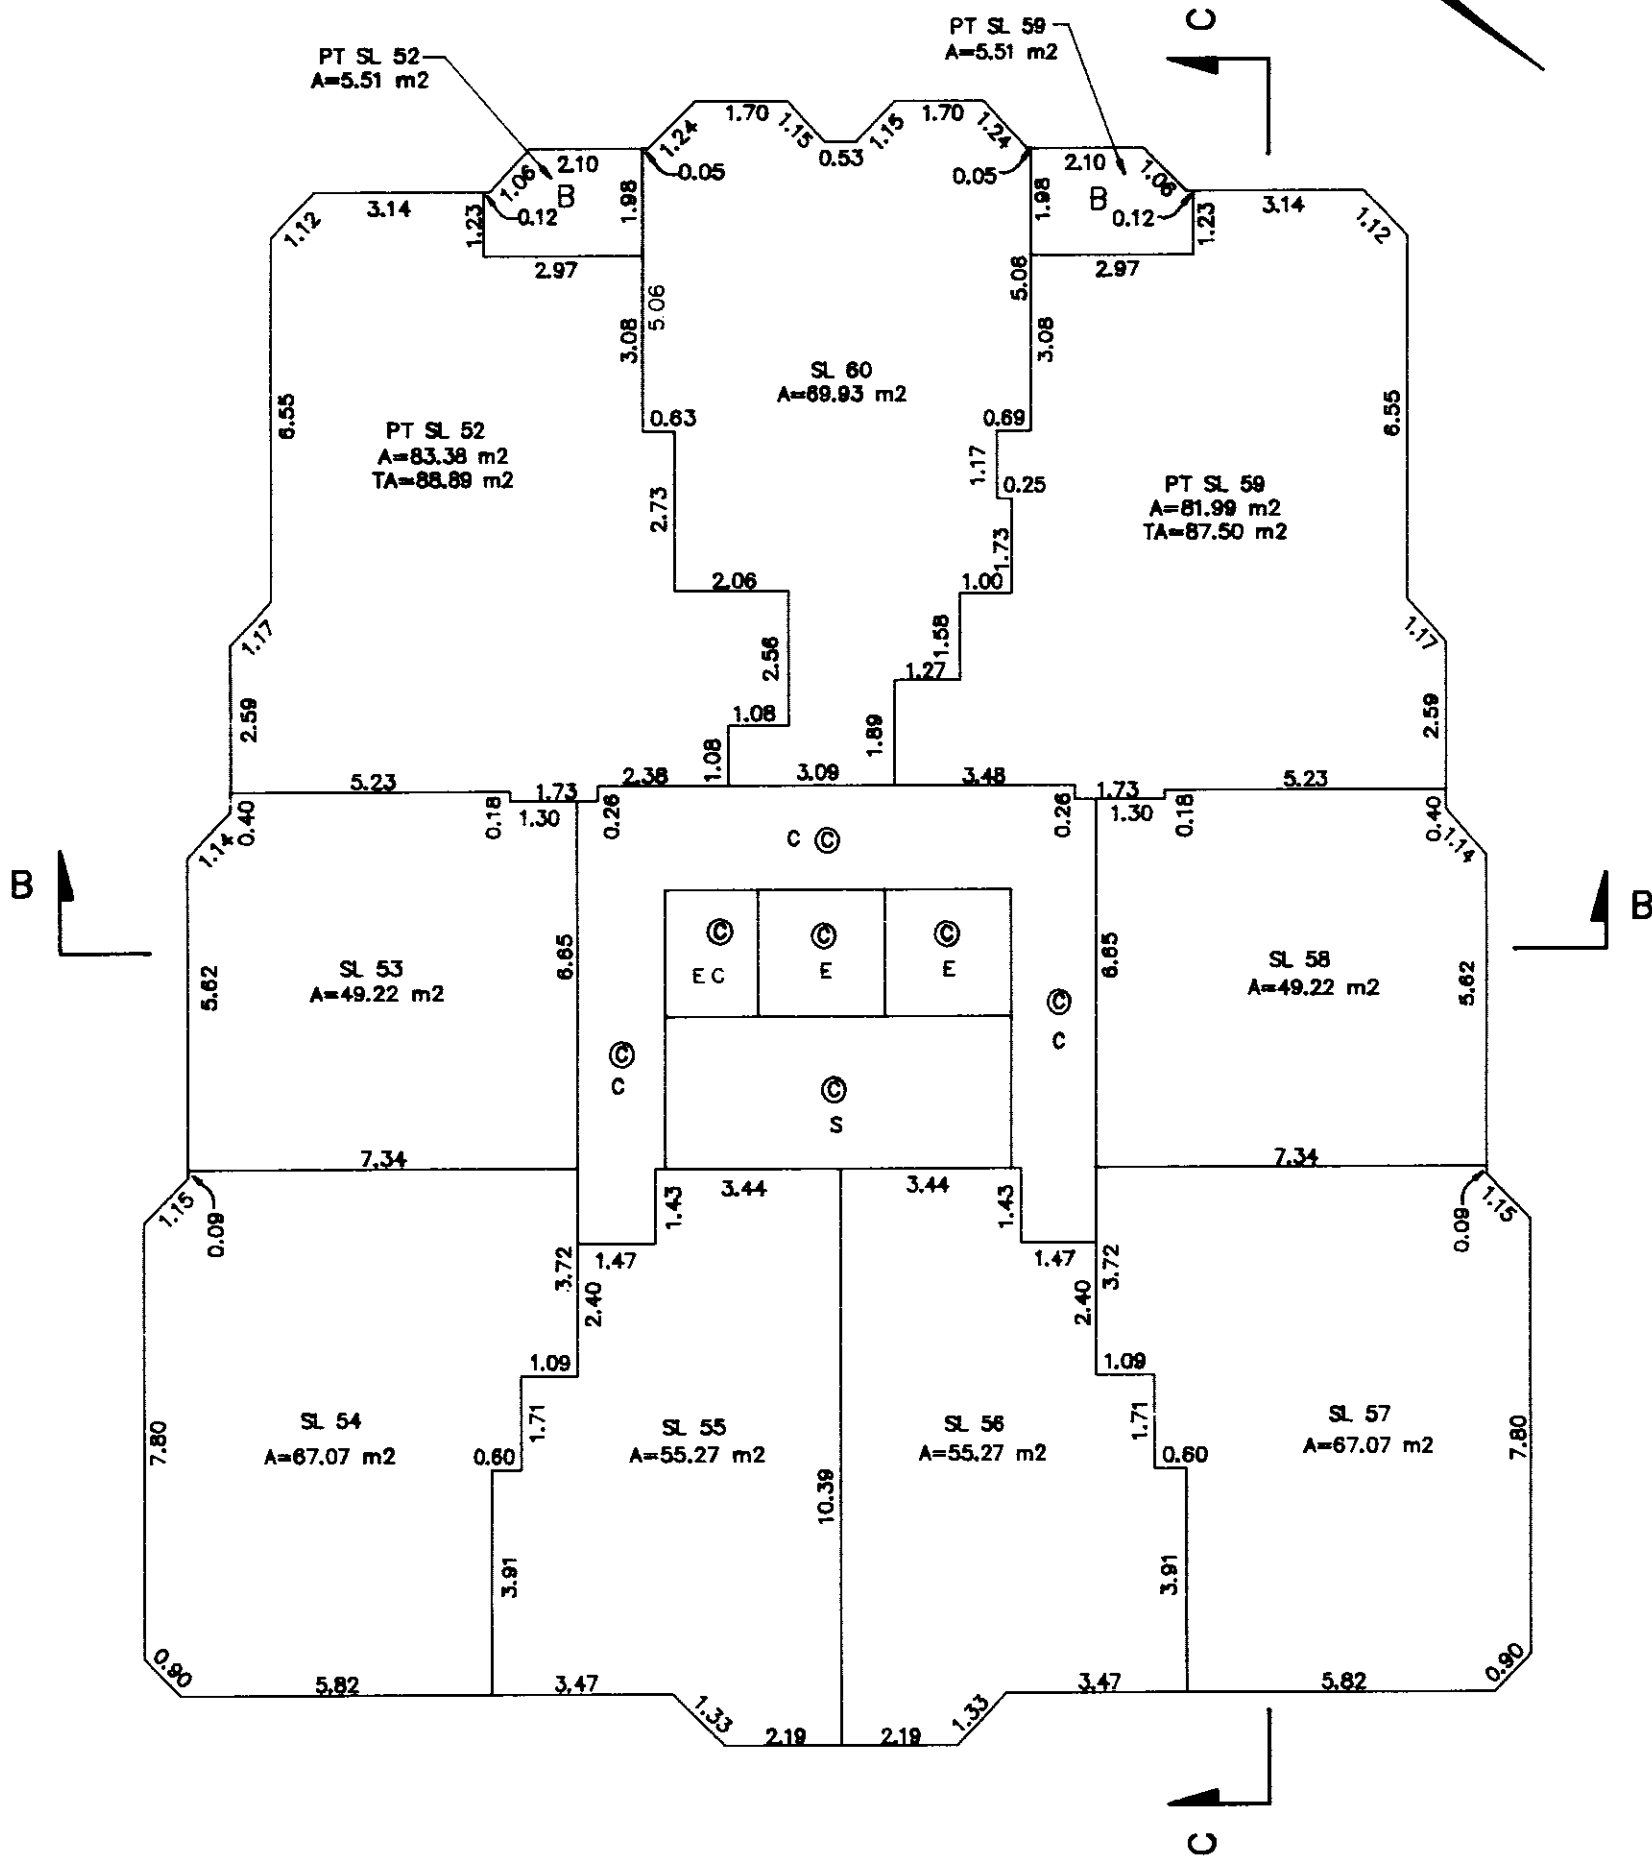


MORGAN STEWART & COMPANY
Surveyors and Engineers
1055-Seymour St, Vancouver, B.C.

DATE 27 April 1994 B.C.L.S.

SIXTH LEVEL

STRATA PLAN LMS 1378


SCALE 1:125

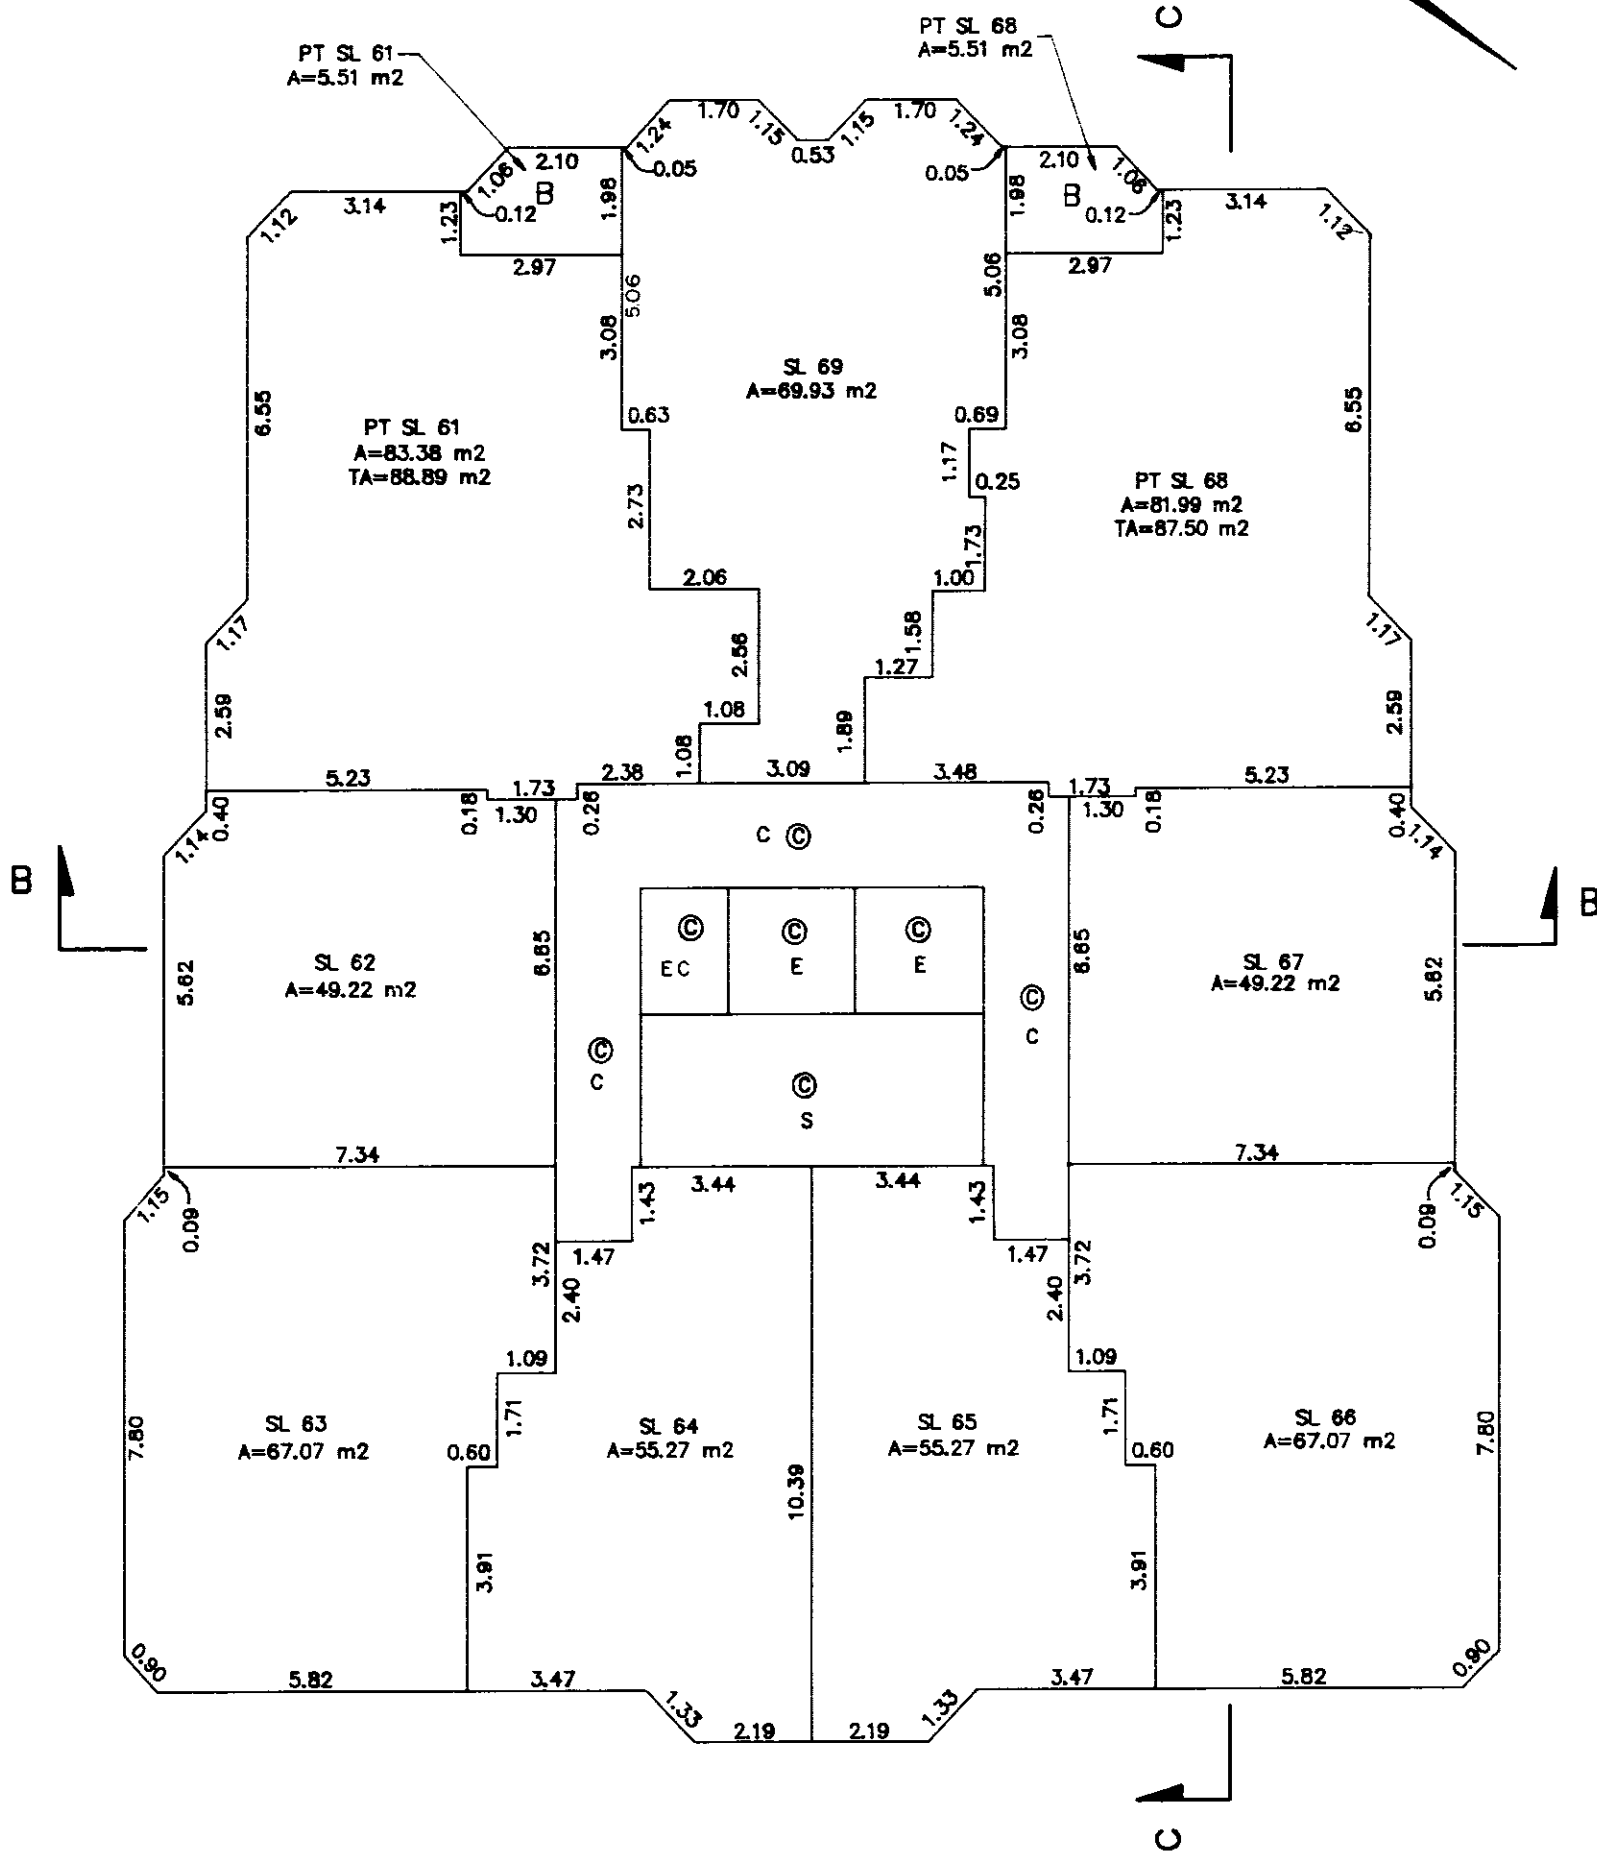


MORGAN STEWART & COMPANY
Surveyors and Engineers
1055-Seymour St, Vancouver, B.C.

DATE 27 April 1994 B.C.L.S.


SEVENTH LEVEL STRATA PLAN LMS 1378

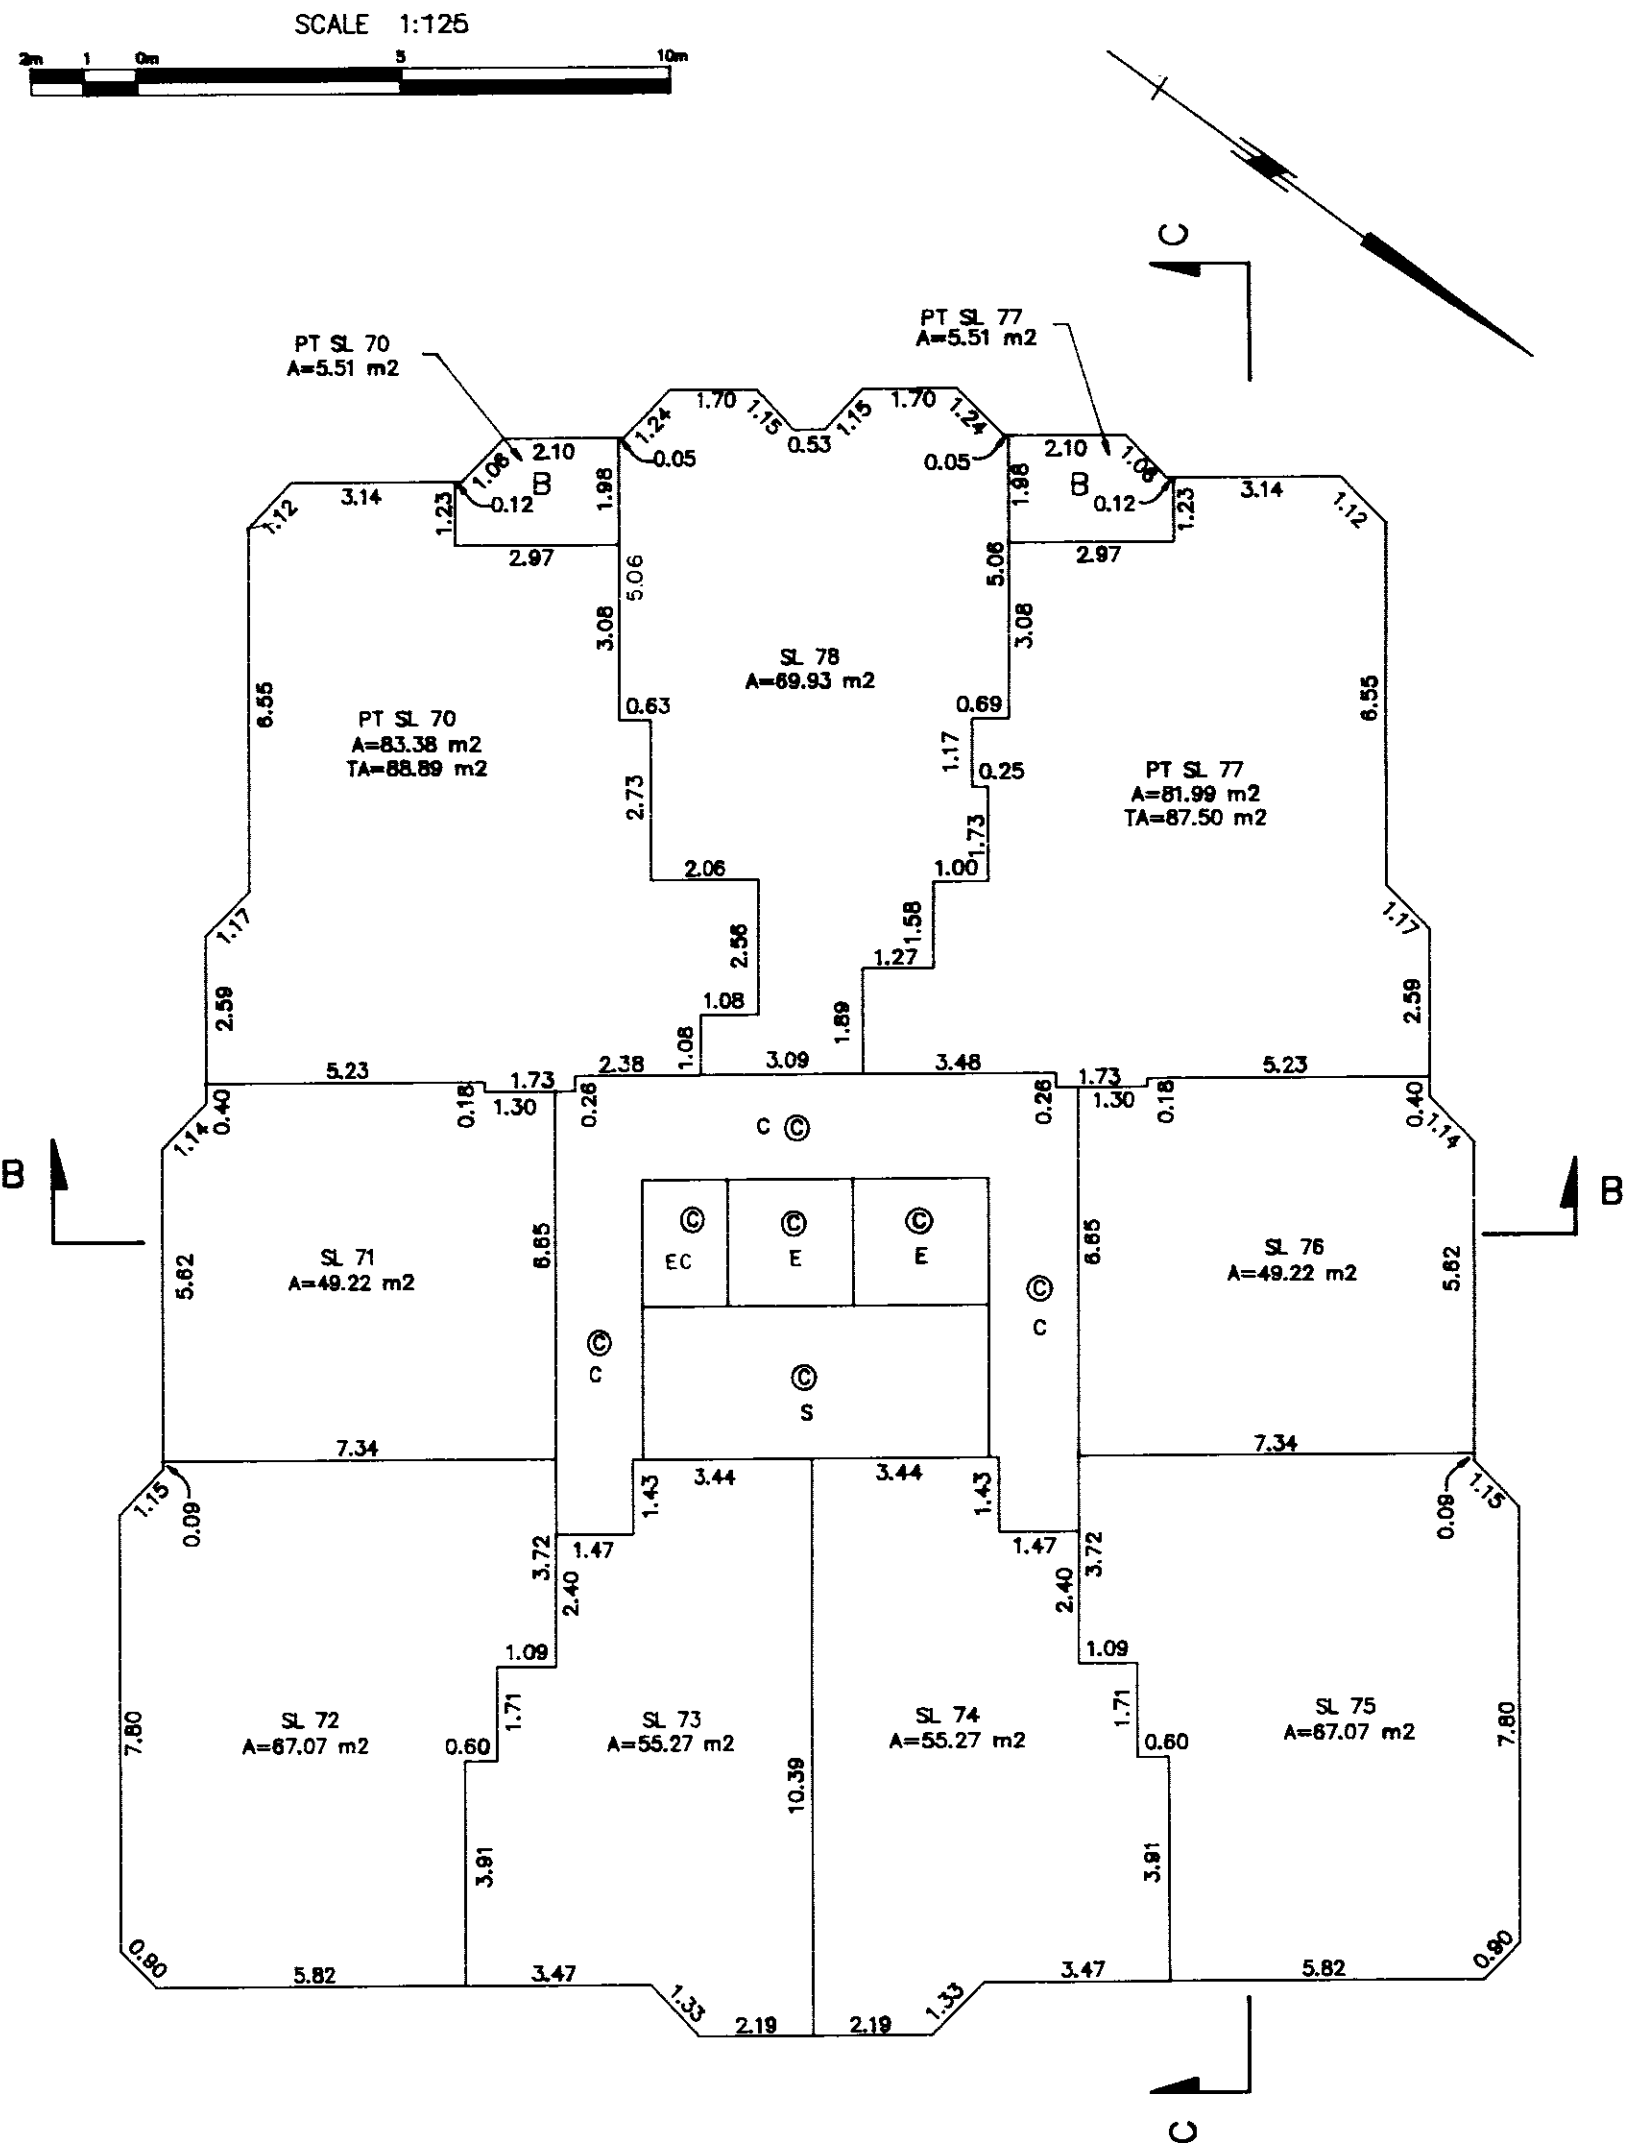

EIGHTH LEVEL STRATA PLAN LMS 1378


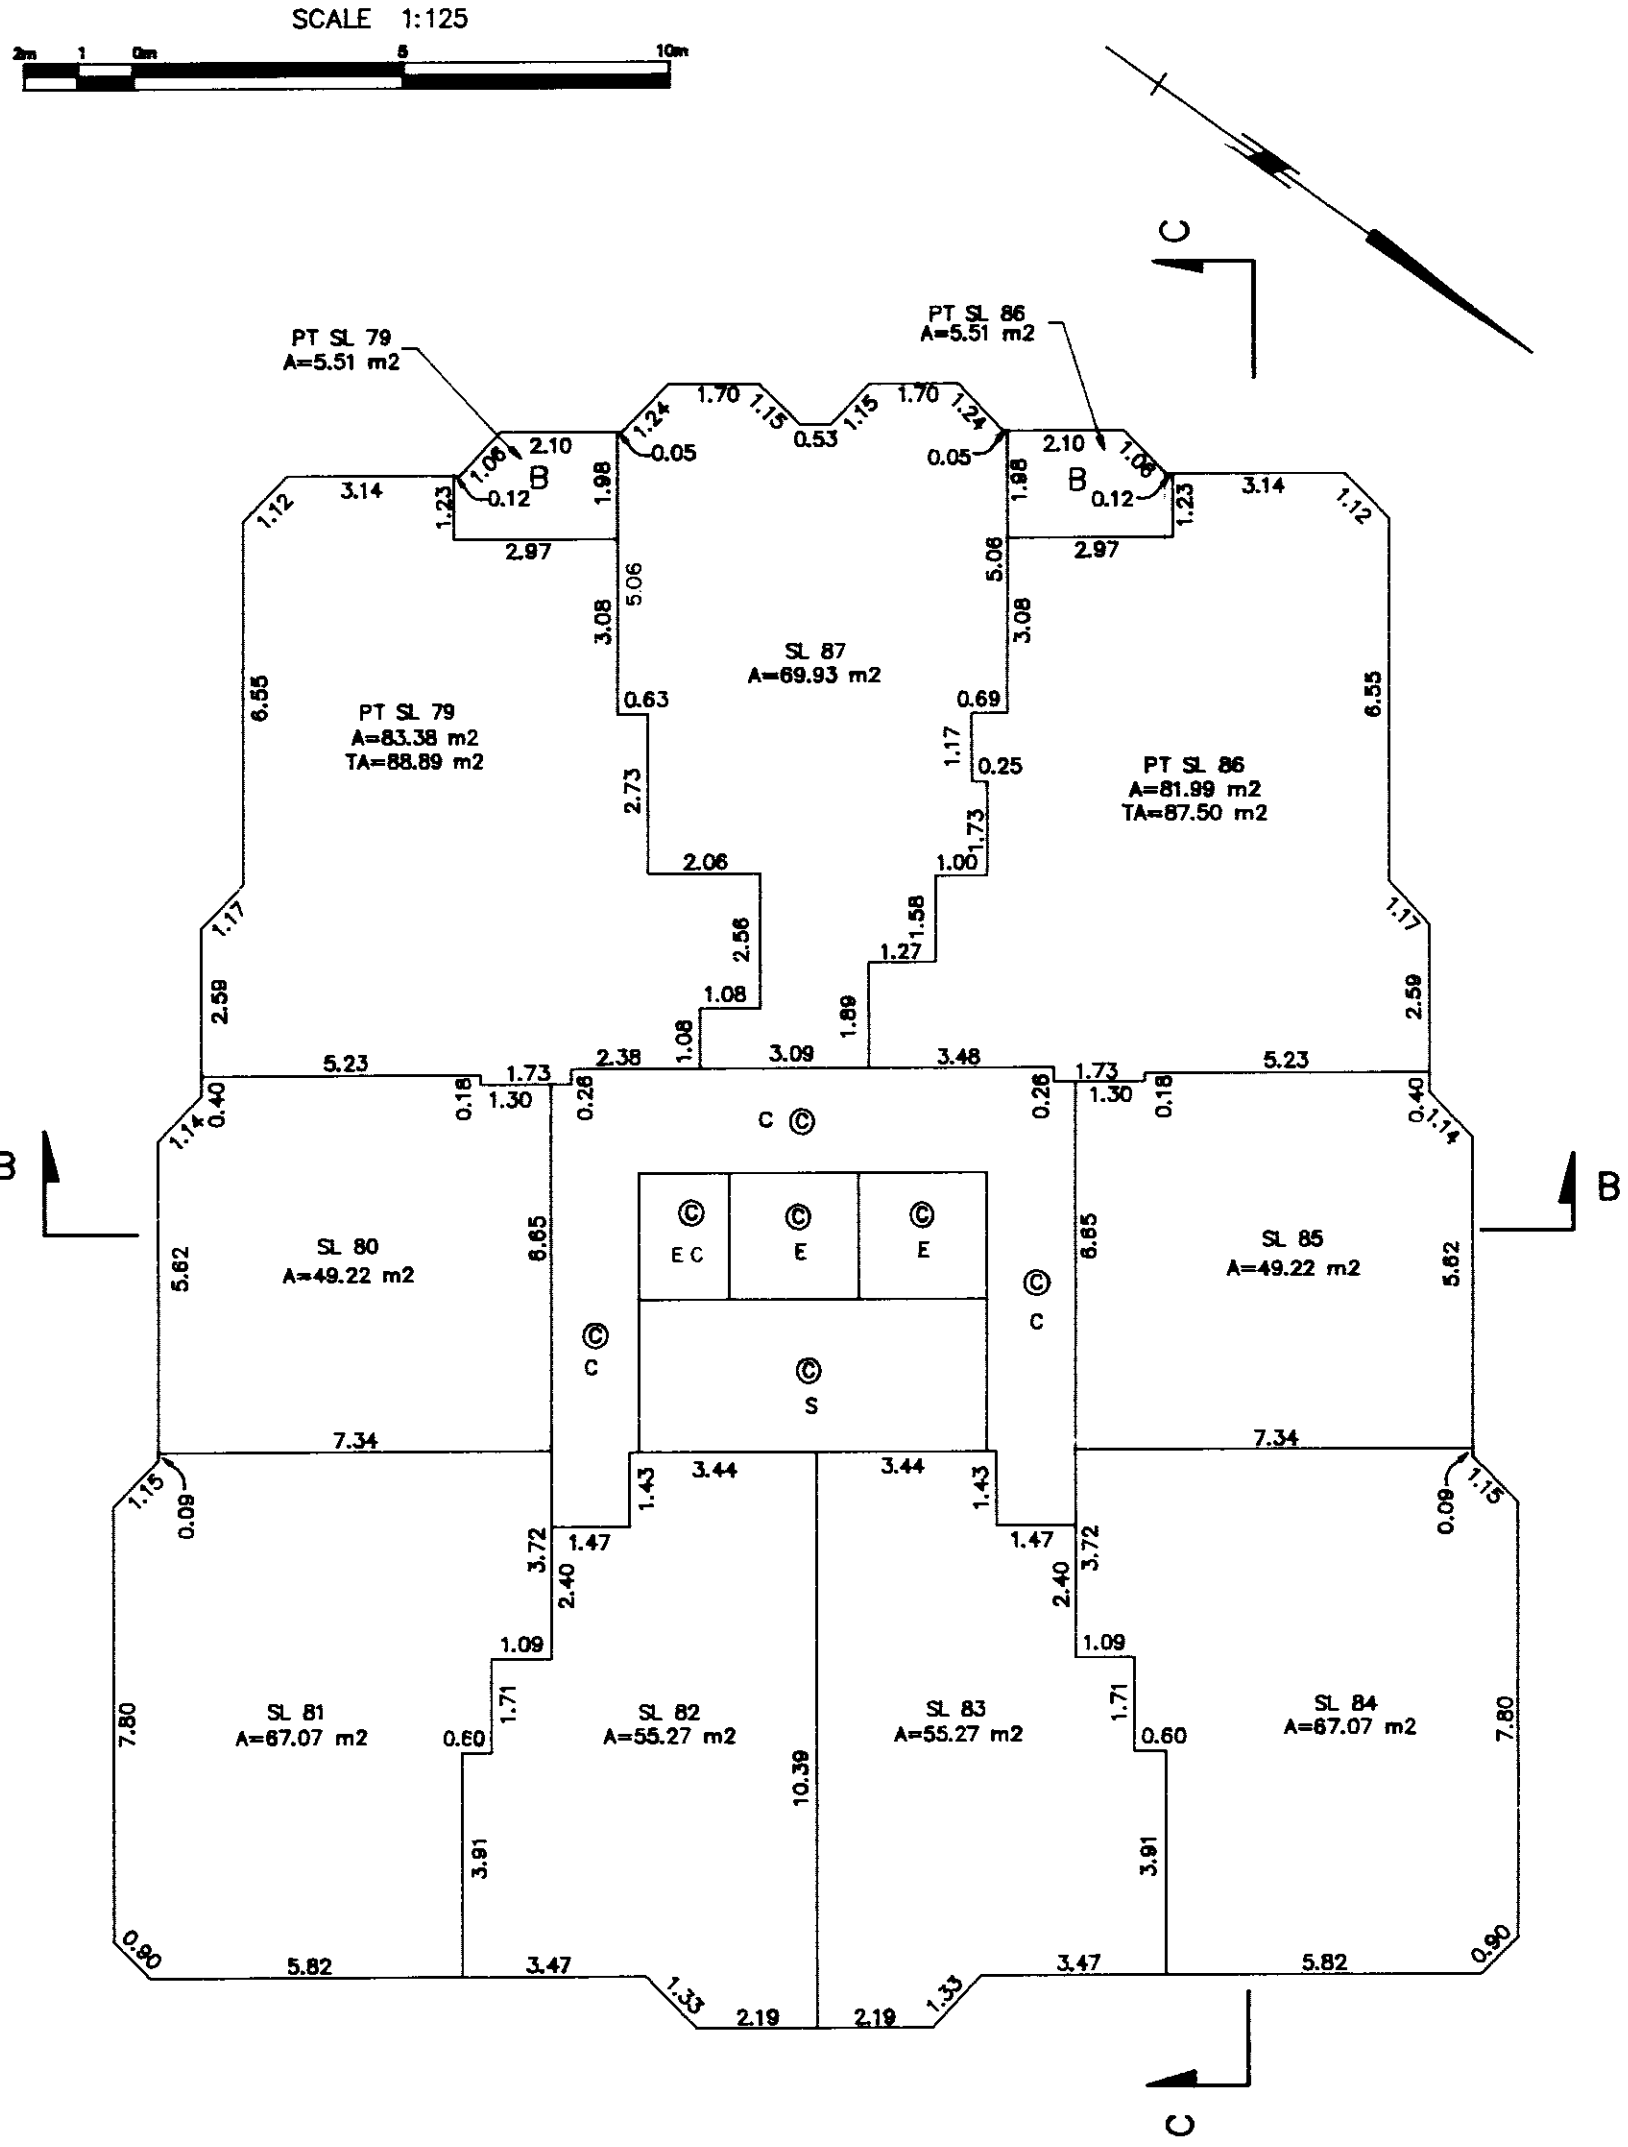


NINTH LEVEL STRATA PLAN LMS 1378

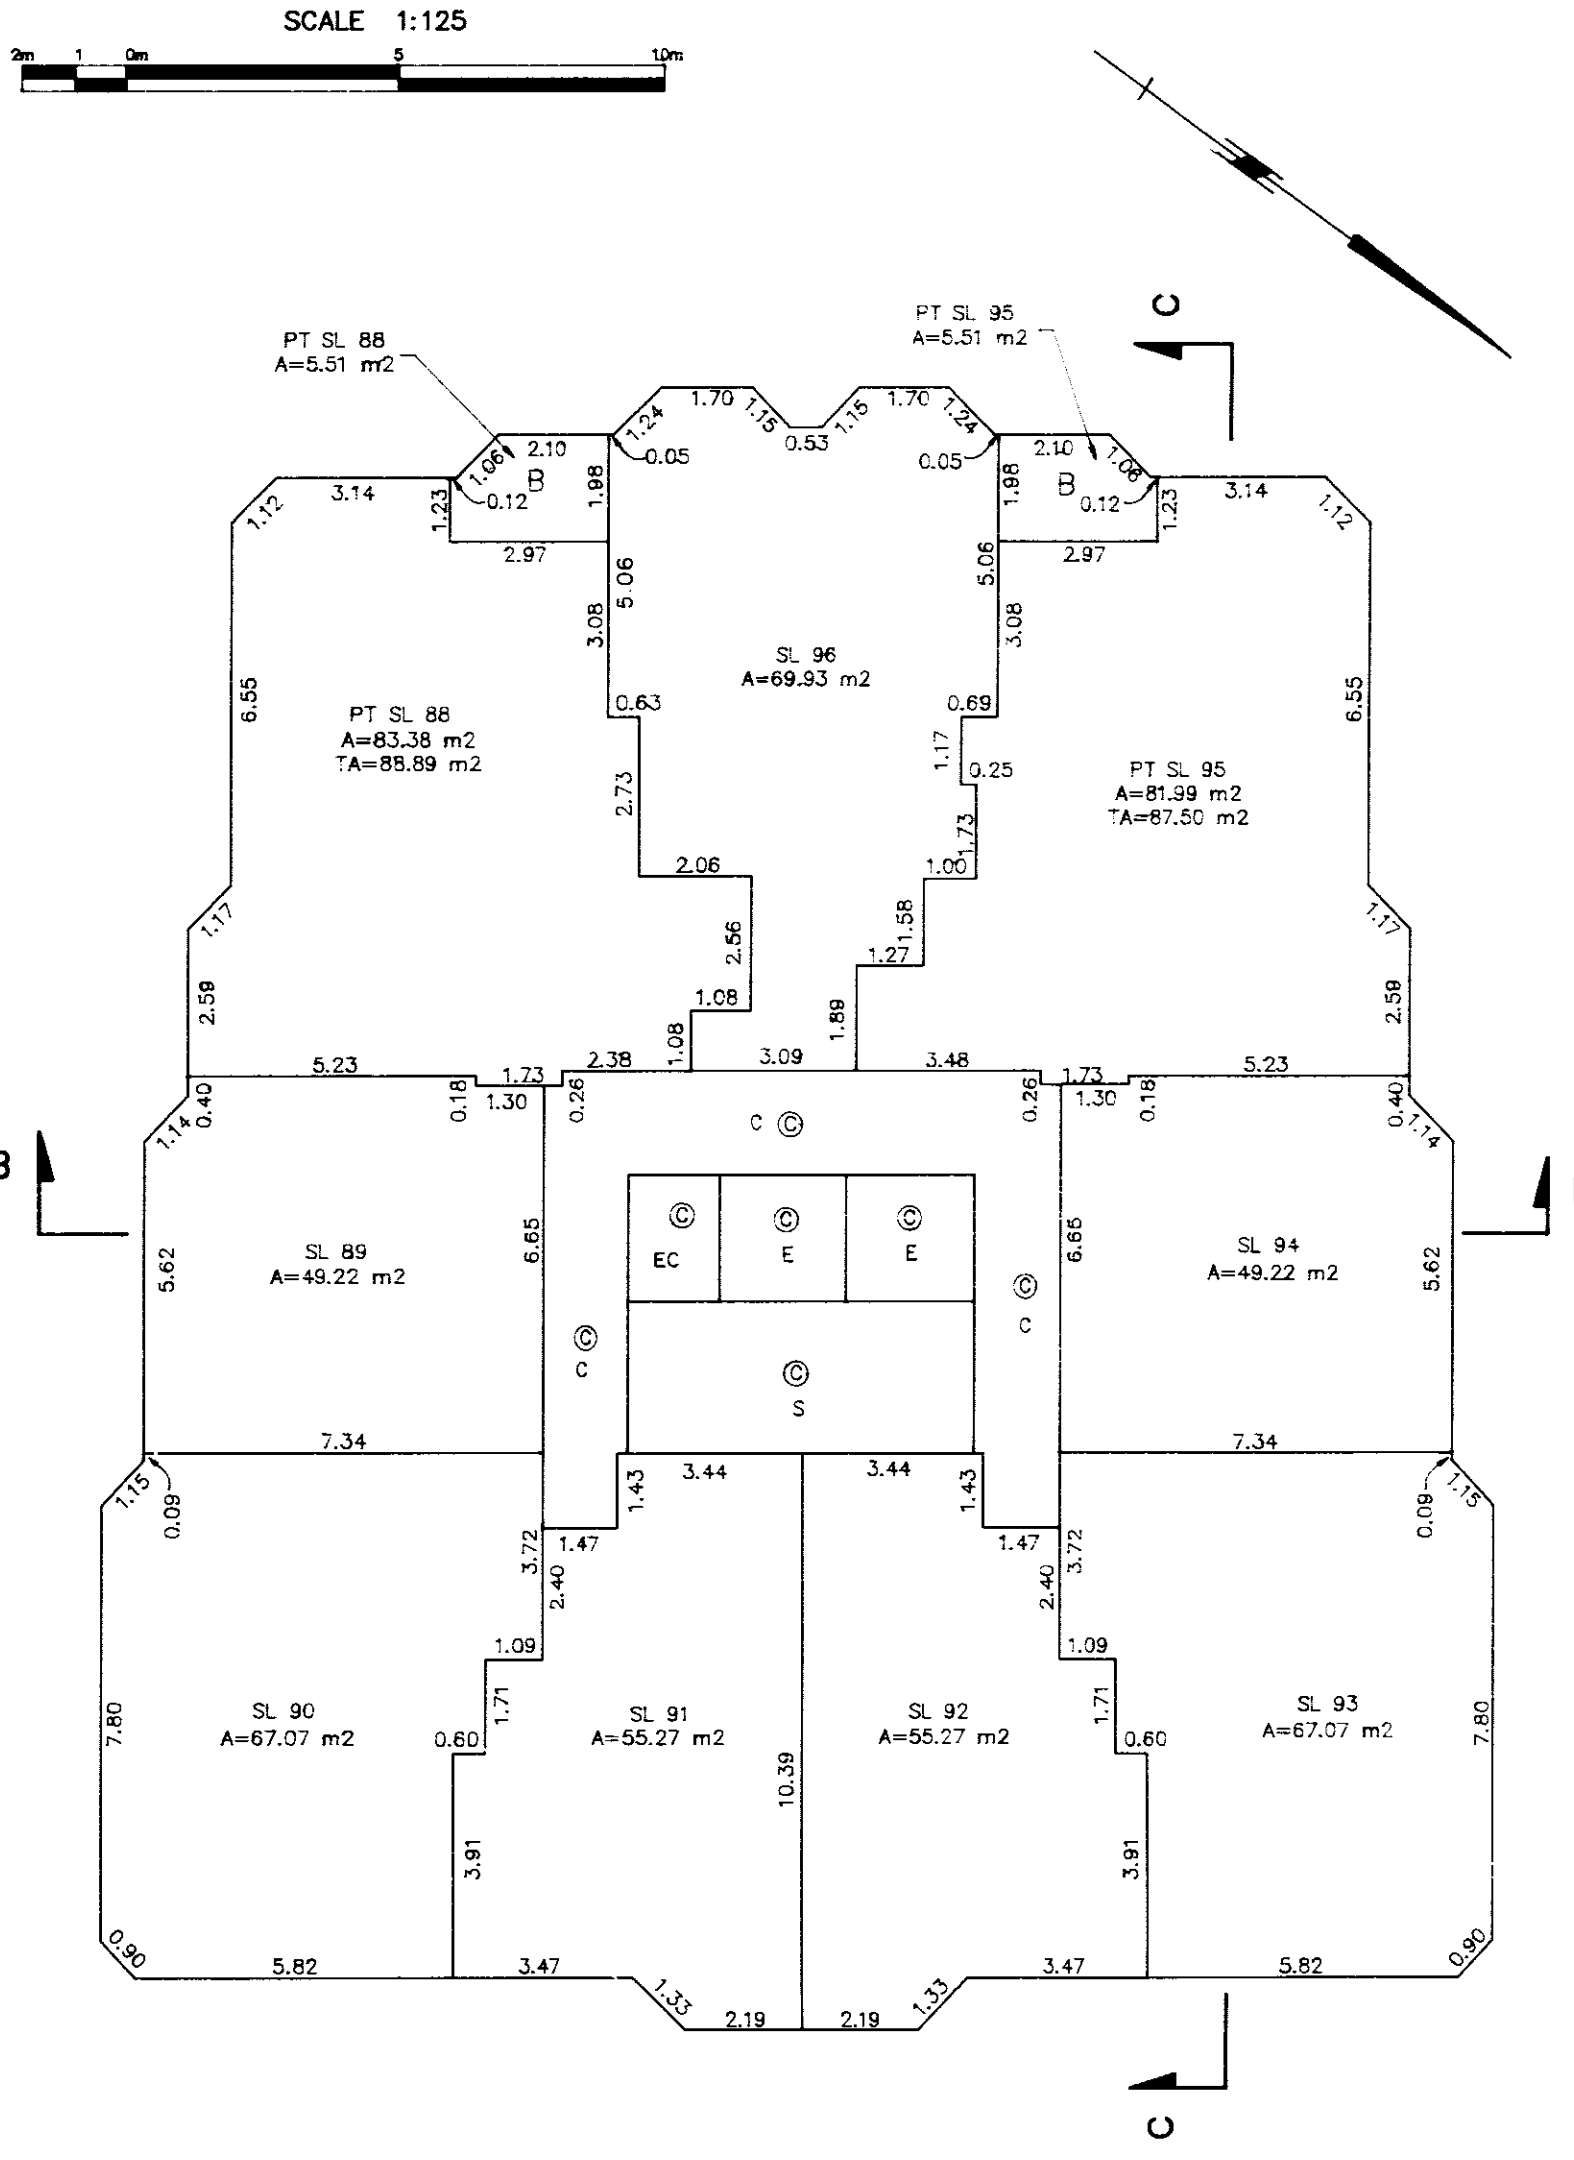



TENTH LEVEL

STRATA PLAN LMS 1378

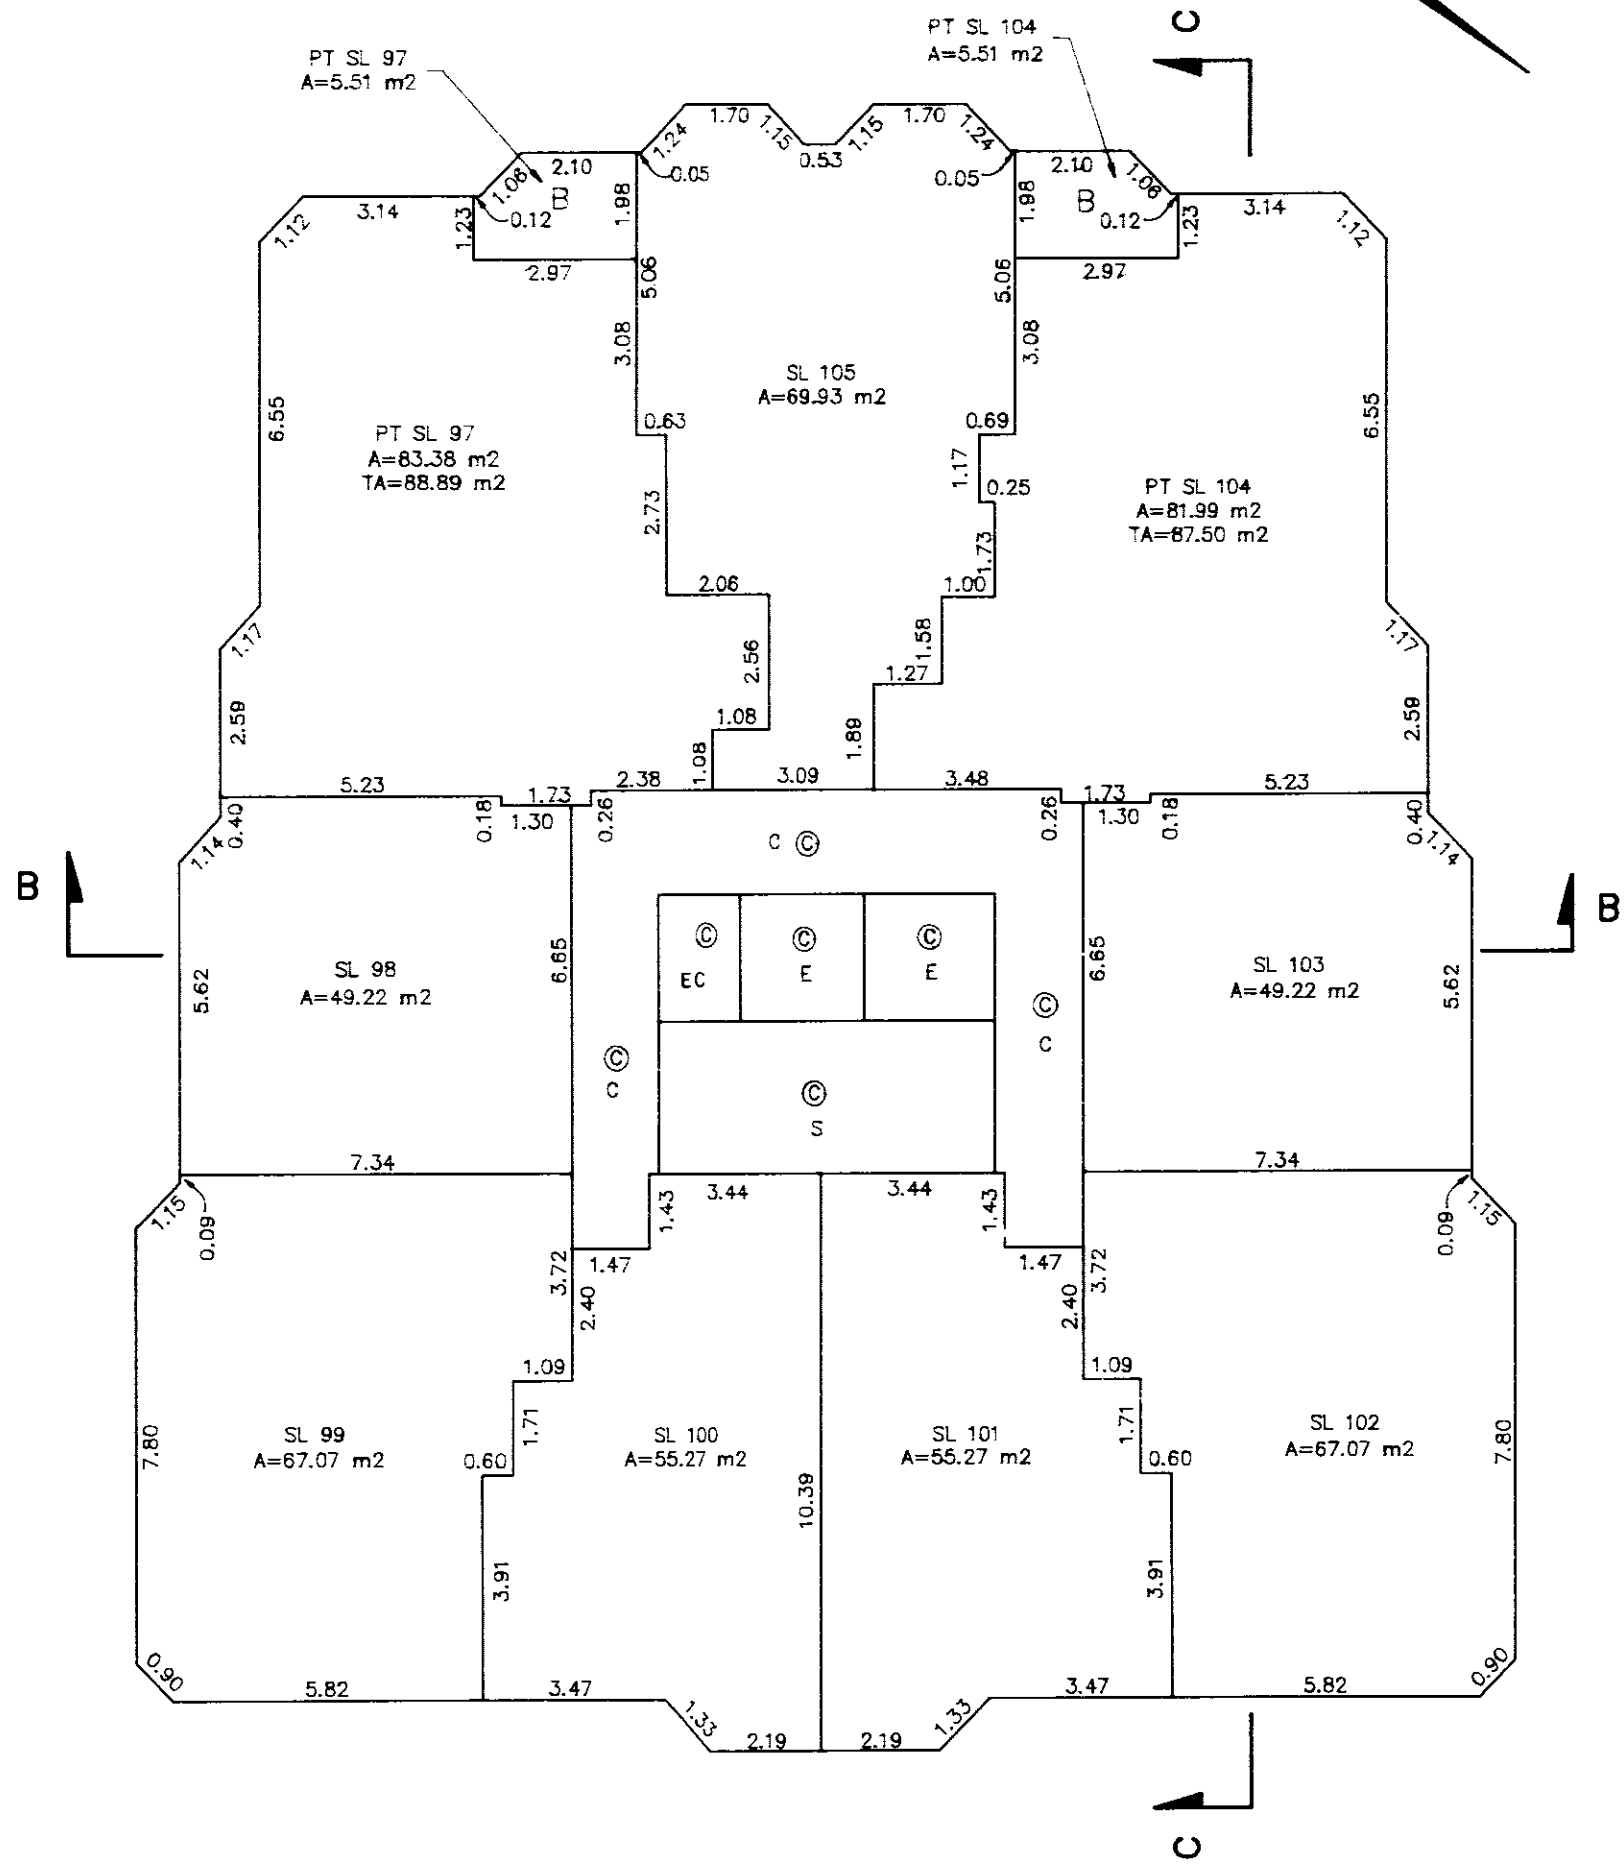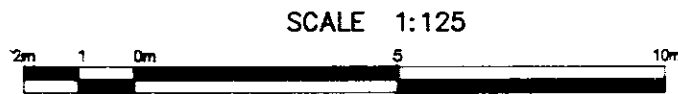

FOURTEENTH LEVEL

STRATA PLAN LMS 1378

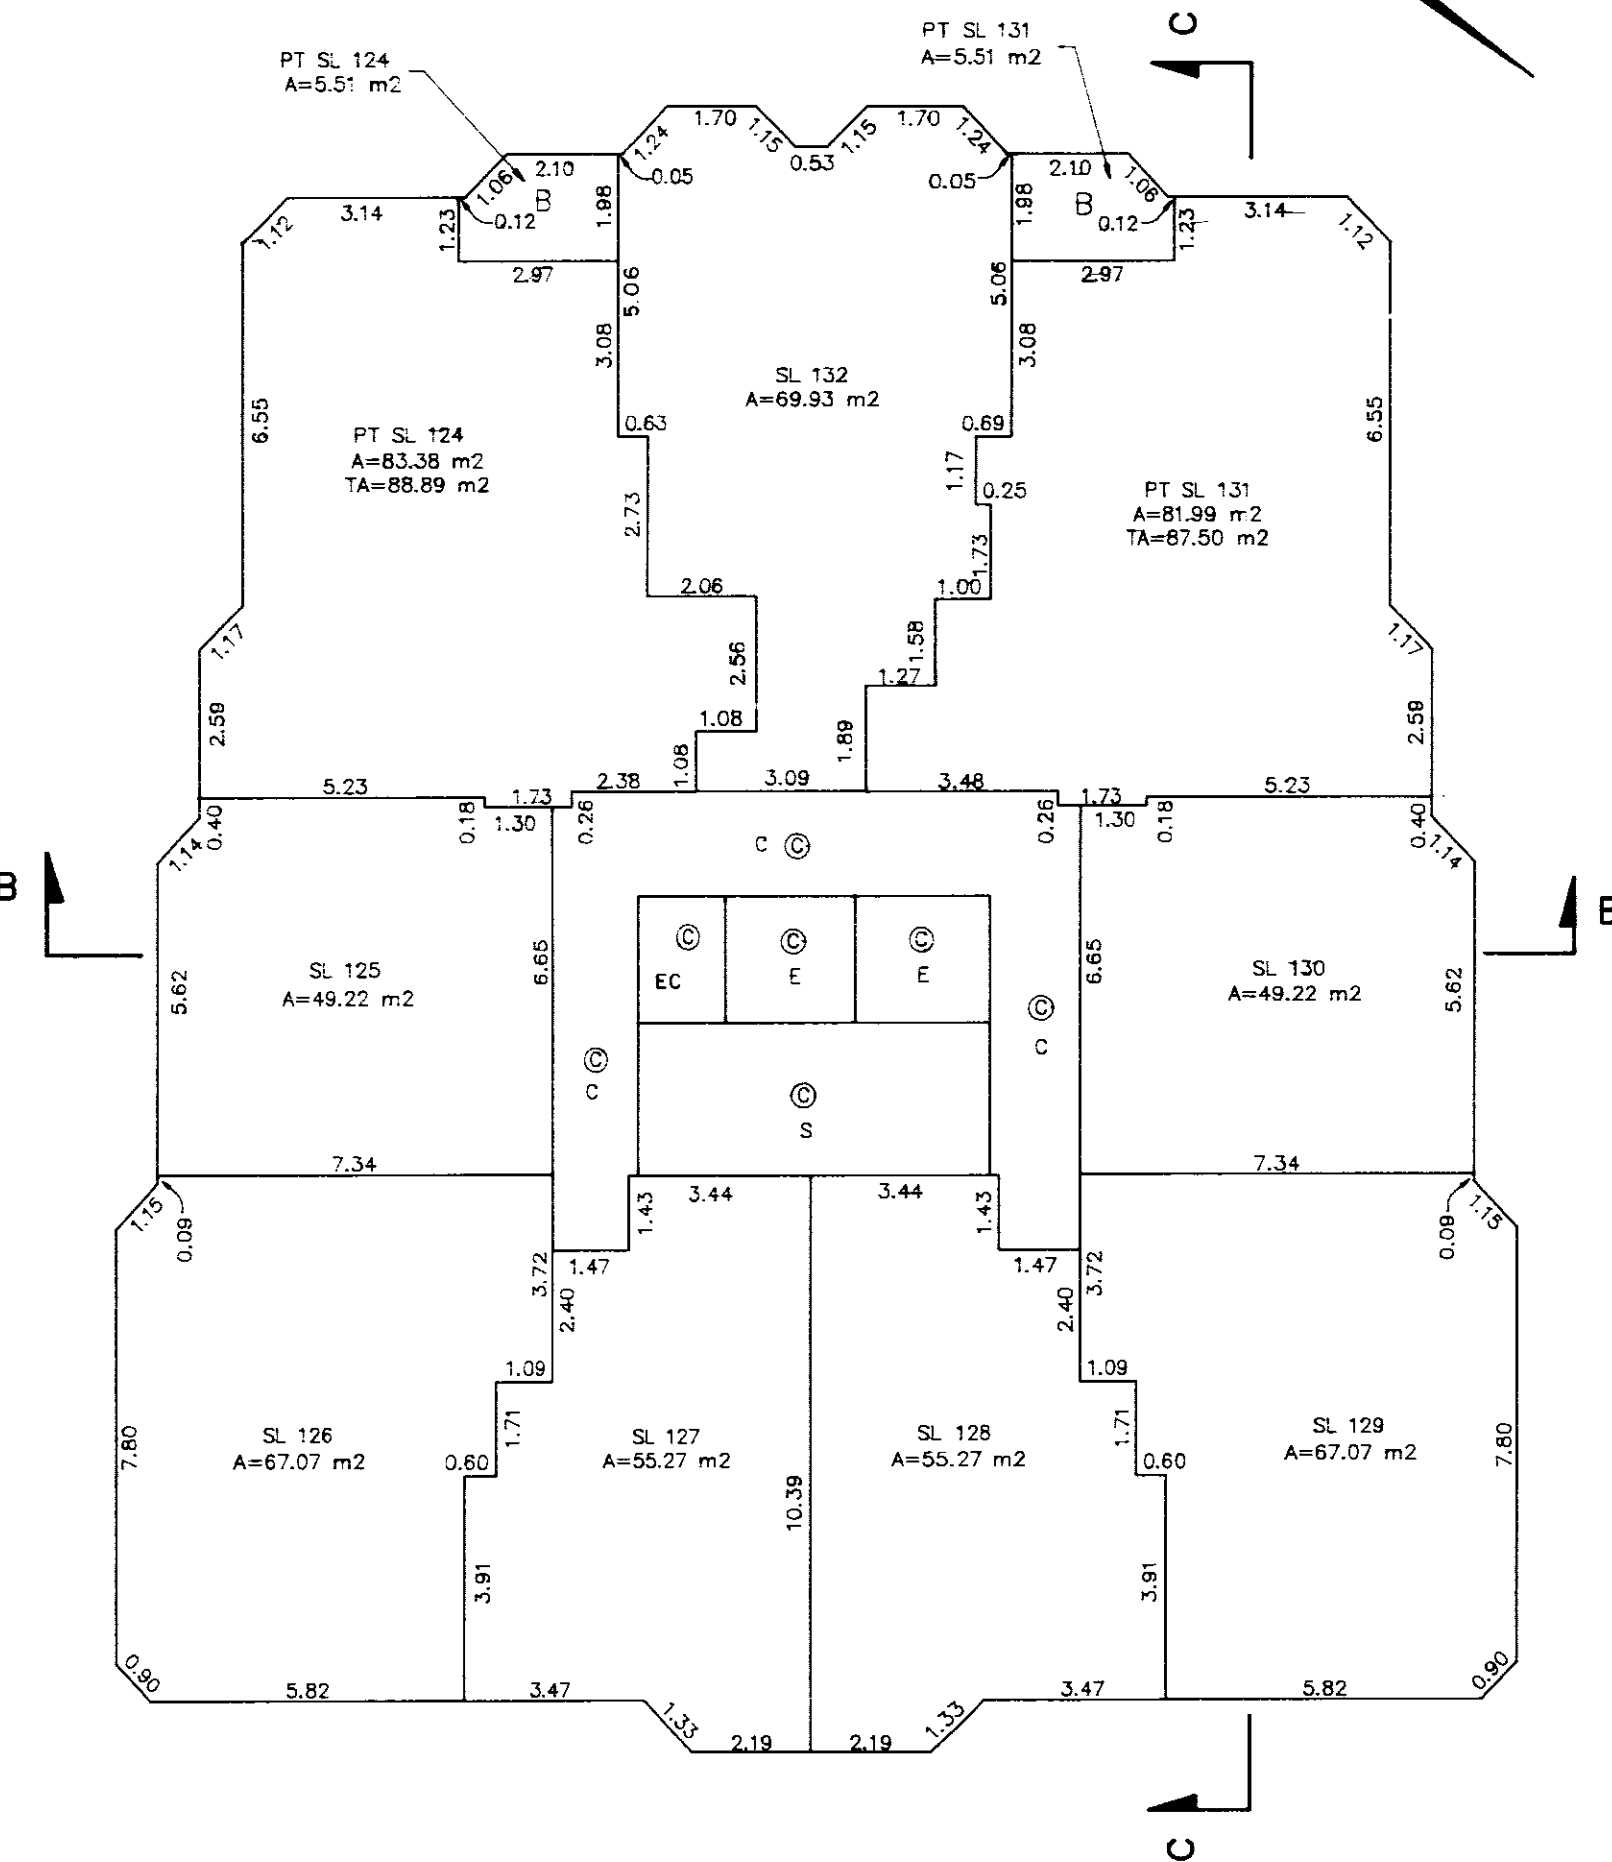
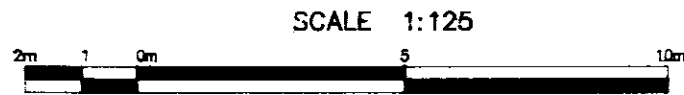


MORGAN STEWART & COMPANY
Surveyors and Engineers
1055-Seymour St, Vancouver, B.C.

DATE 27 April 1994 B.C.L.S.

FIFTEENTH LEVEL

STRATA PLAN LMS 1378

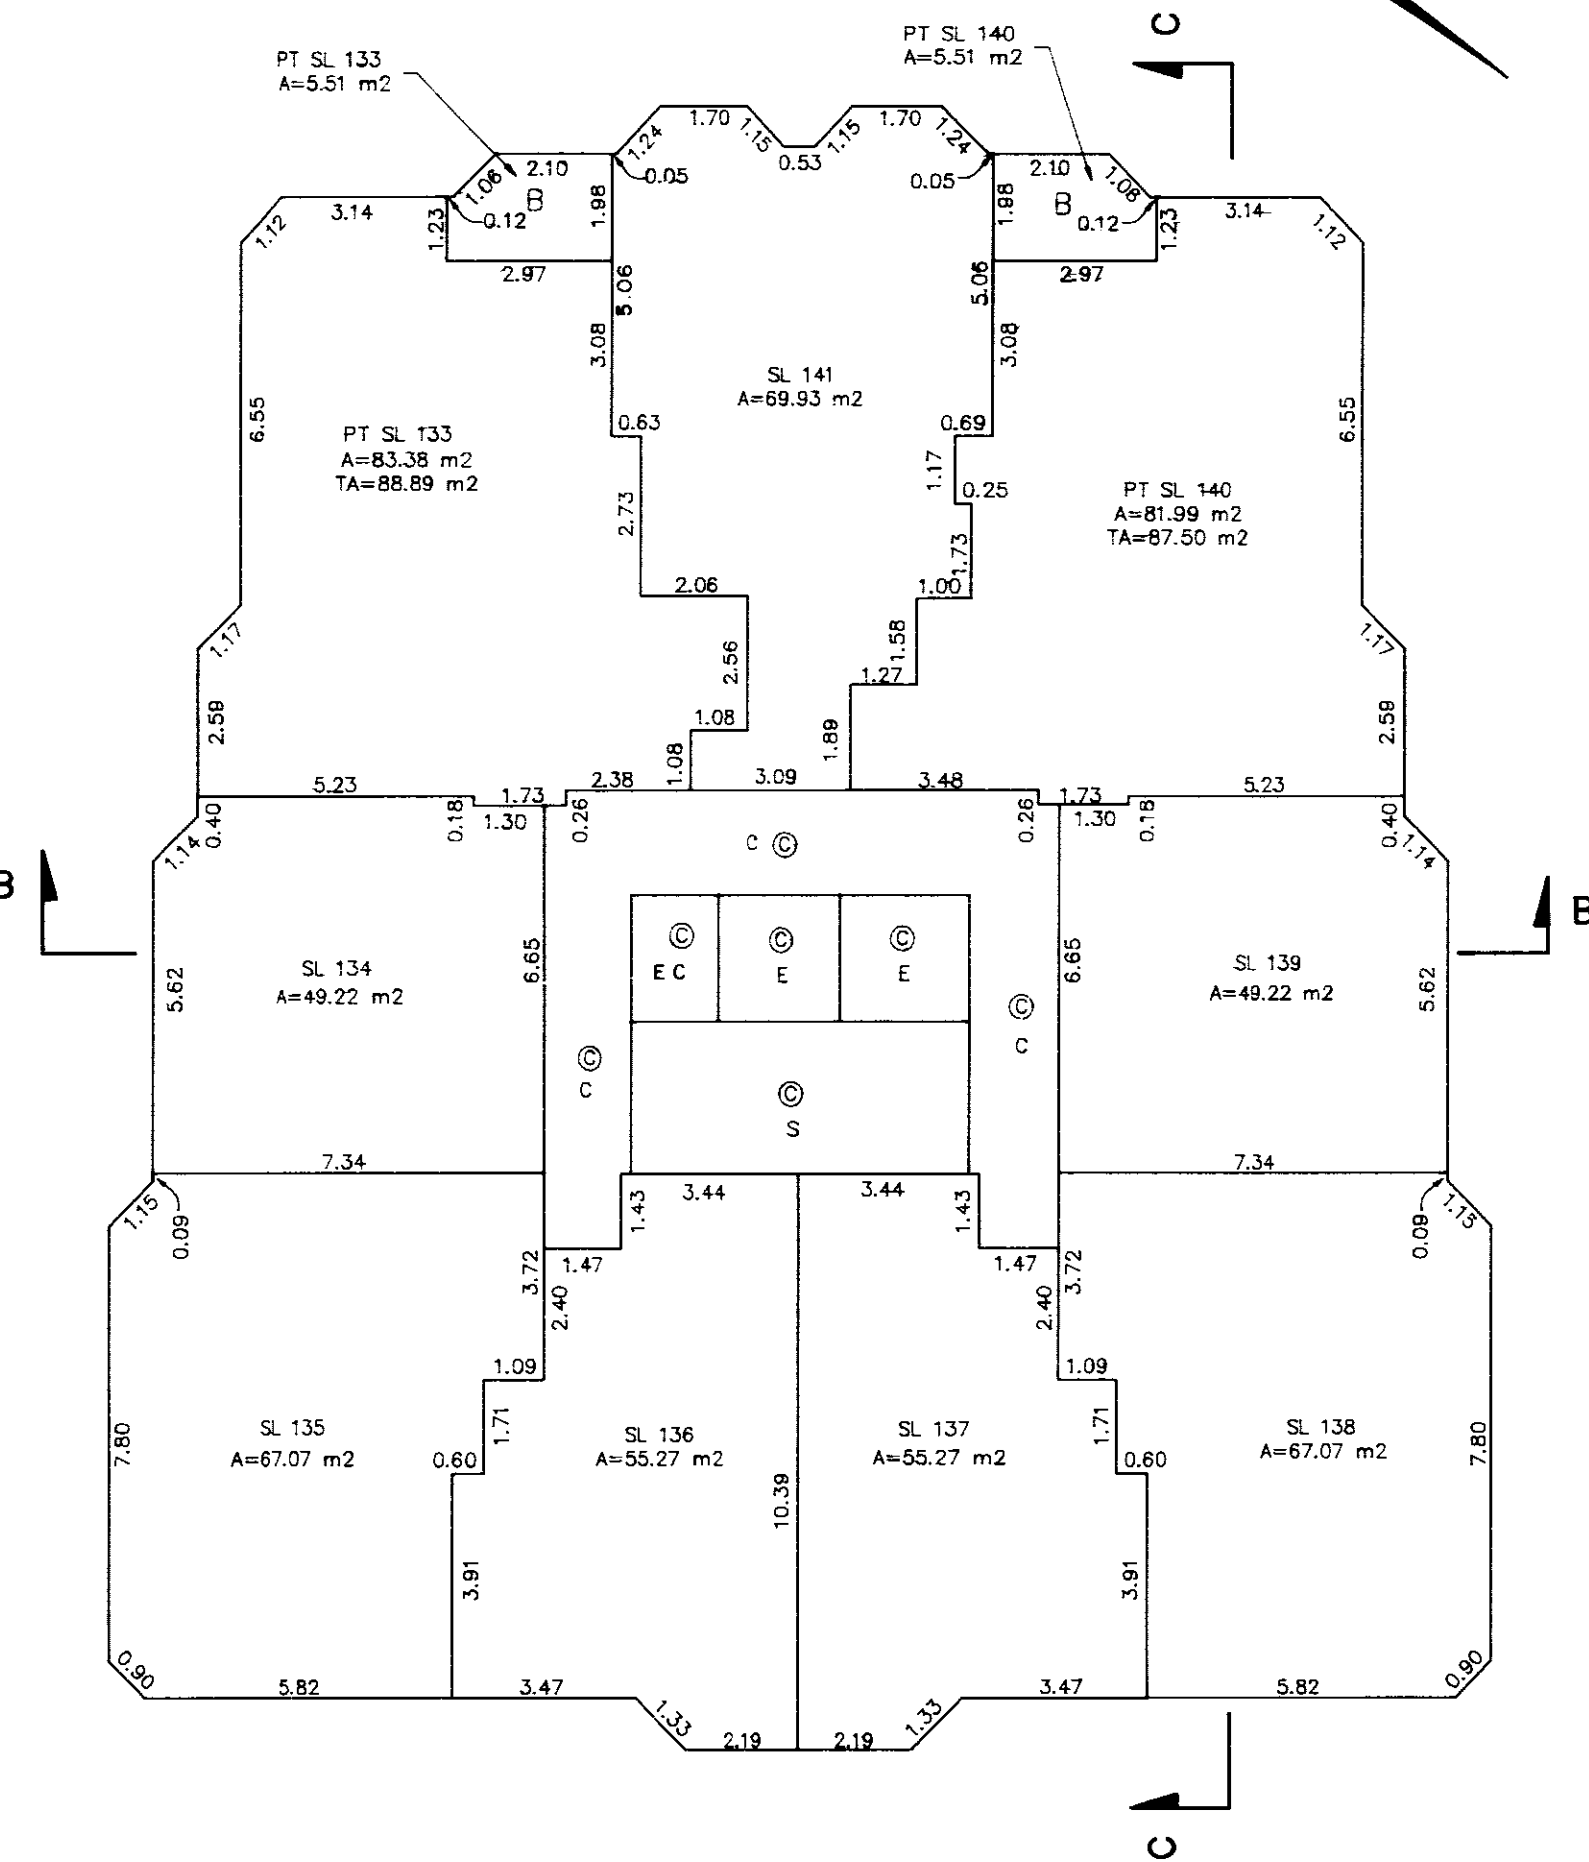
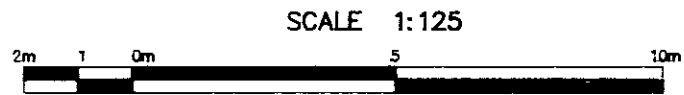


MORGAN STEWART & COMPANY
Surveyors and Engineers
1055-Seymour St, Vancouver, B.C.

DATE 27 April 1994 B.C.L.S.

SIXTEENTH LEVEL

STRATA PLAN LMS 1378

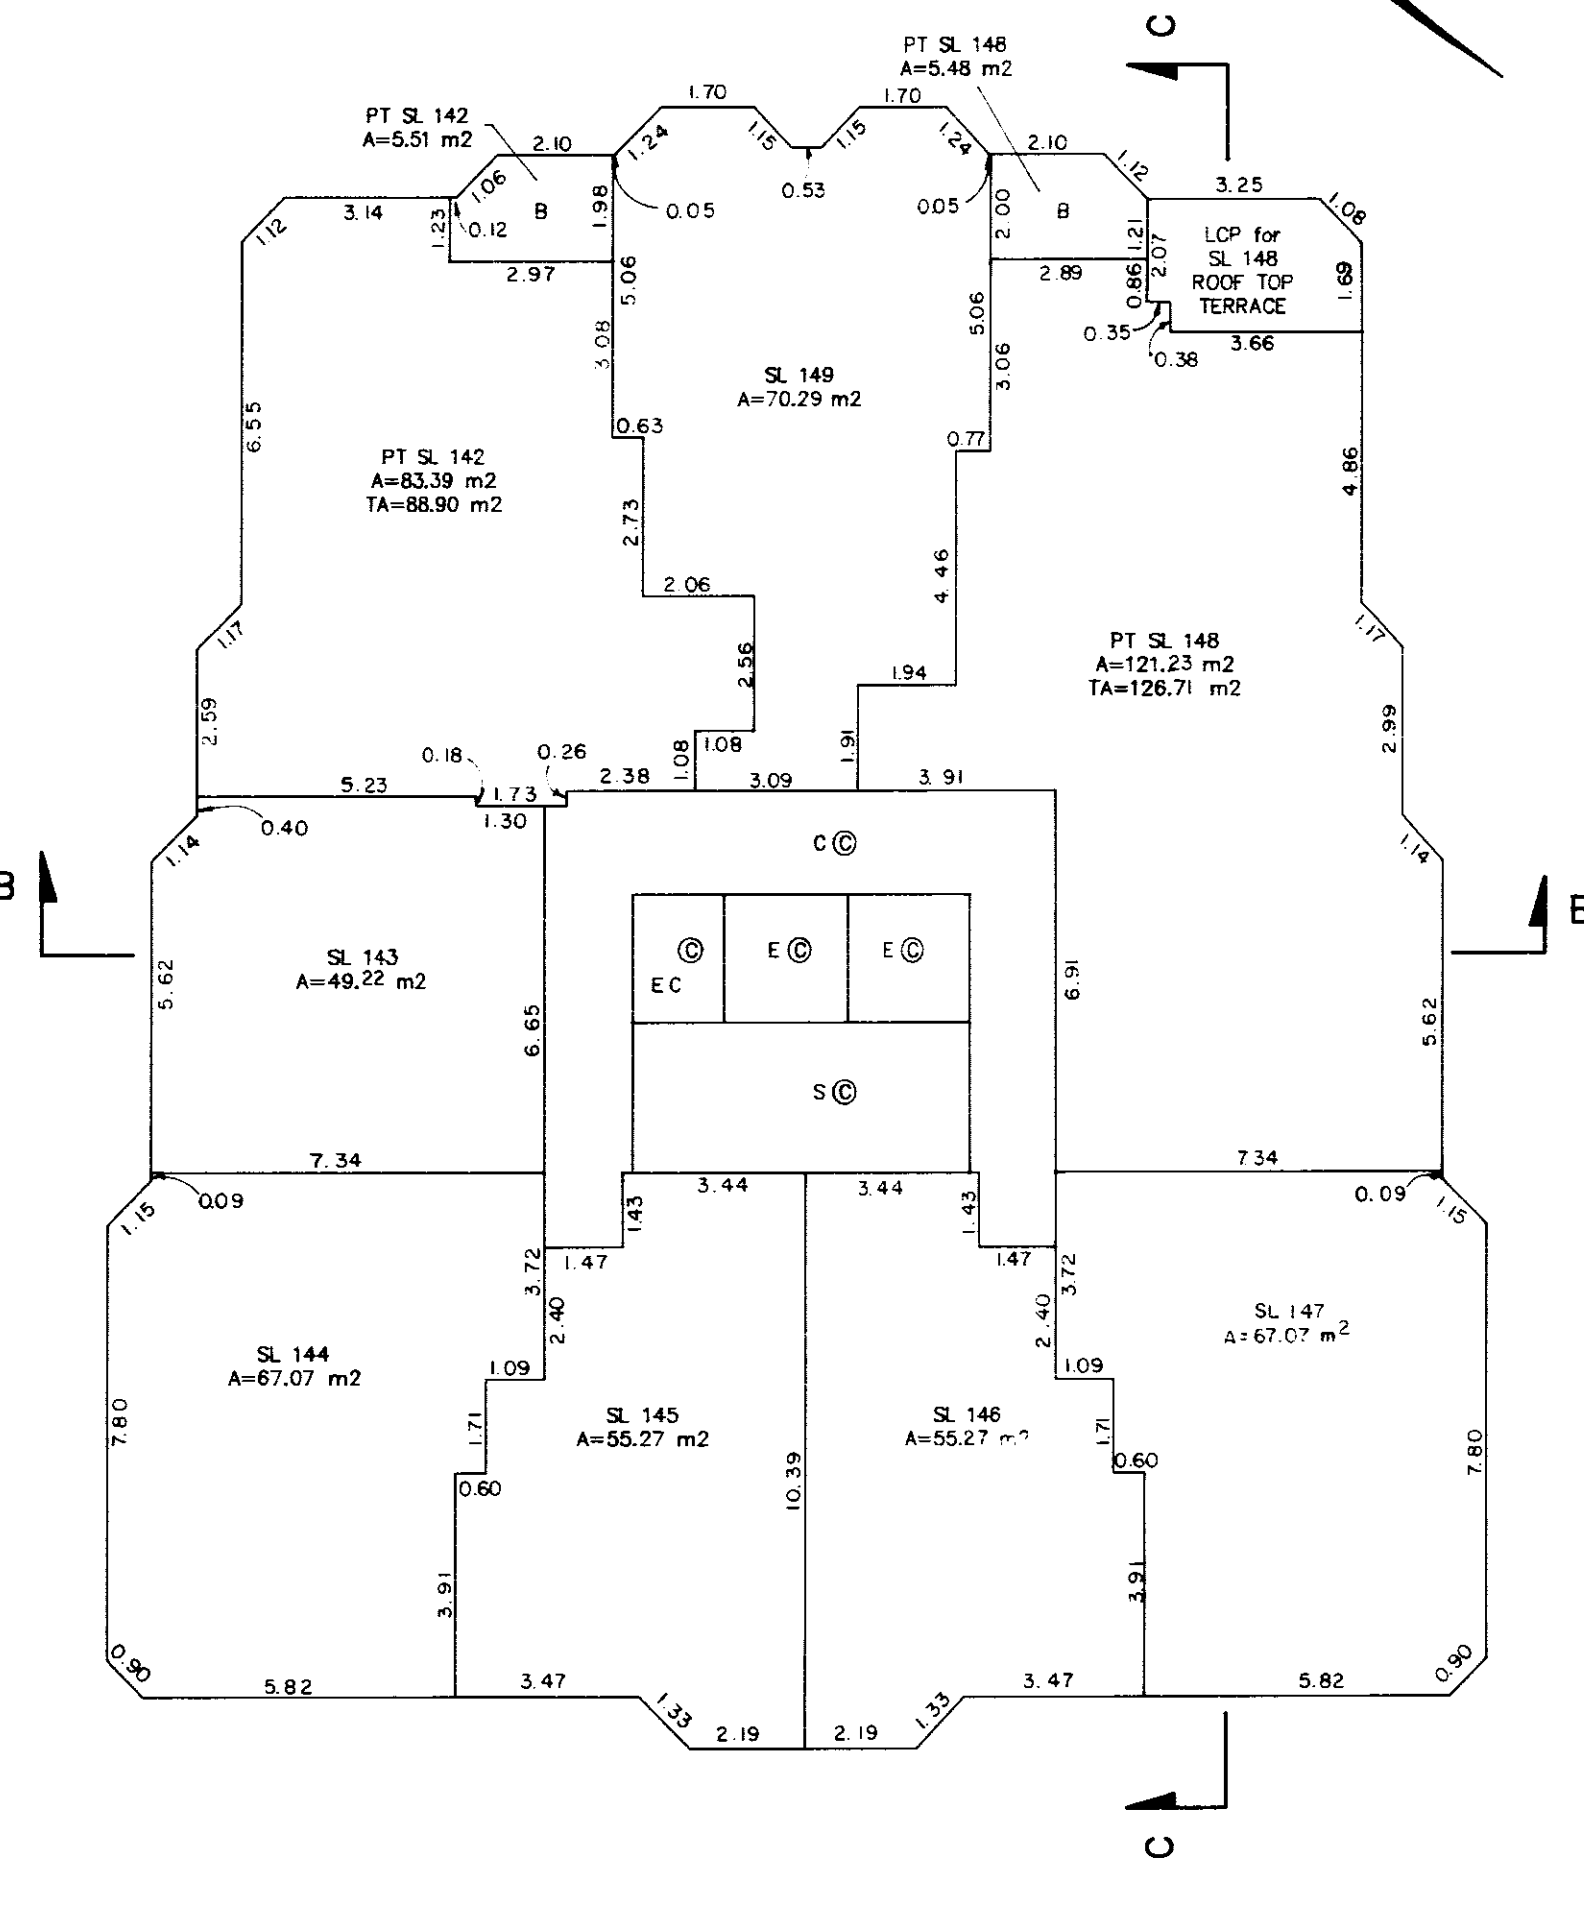
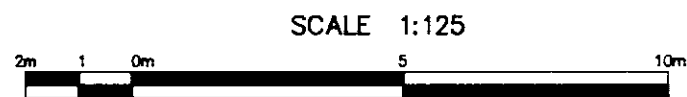


MORGAN STEWART & COMPANY
Surveyors and Engineers
1055-Seymour St, Vancouver, B.C.

DATE 27 April 1994 B.C.L.S.

SEVENTEENTH LEVEL

STRATA PLAN LMS 1378

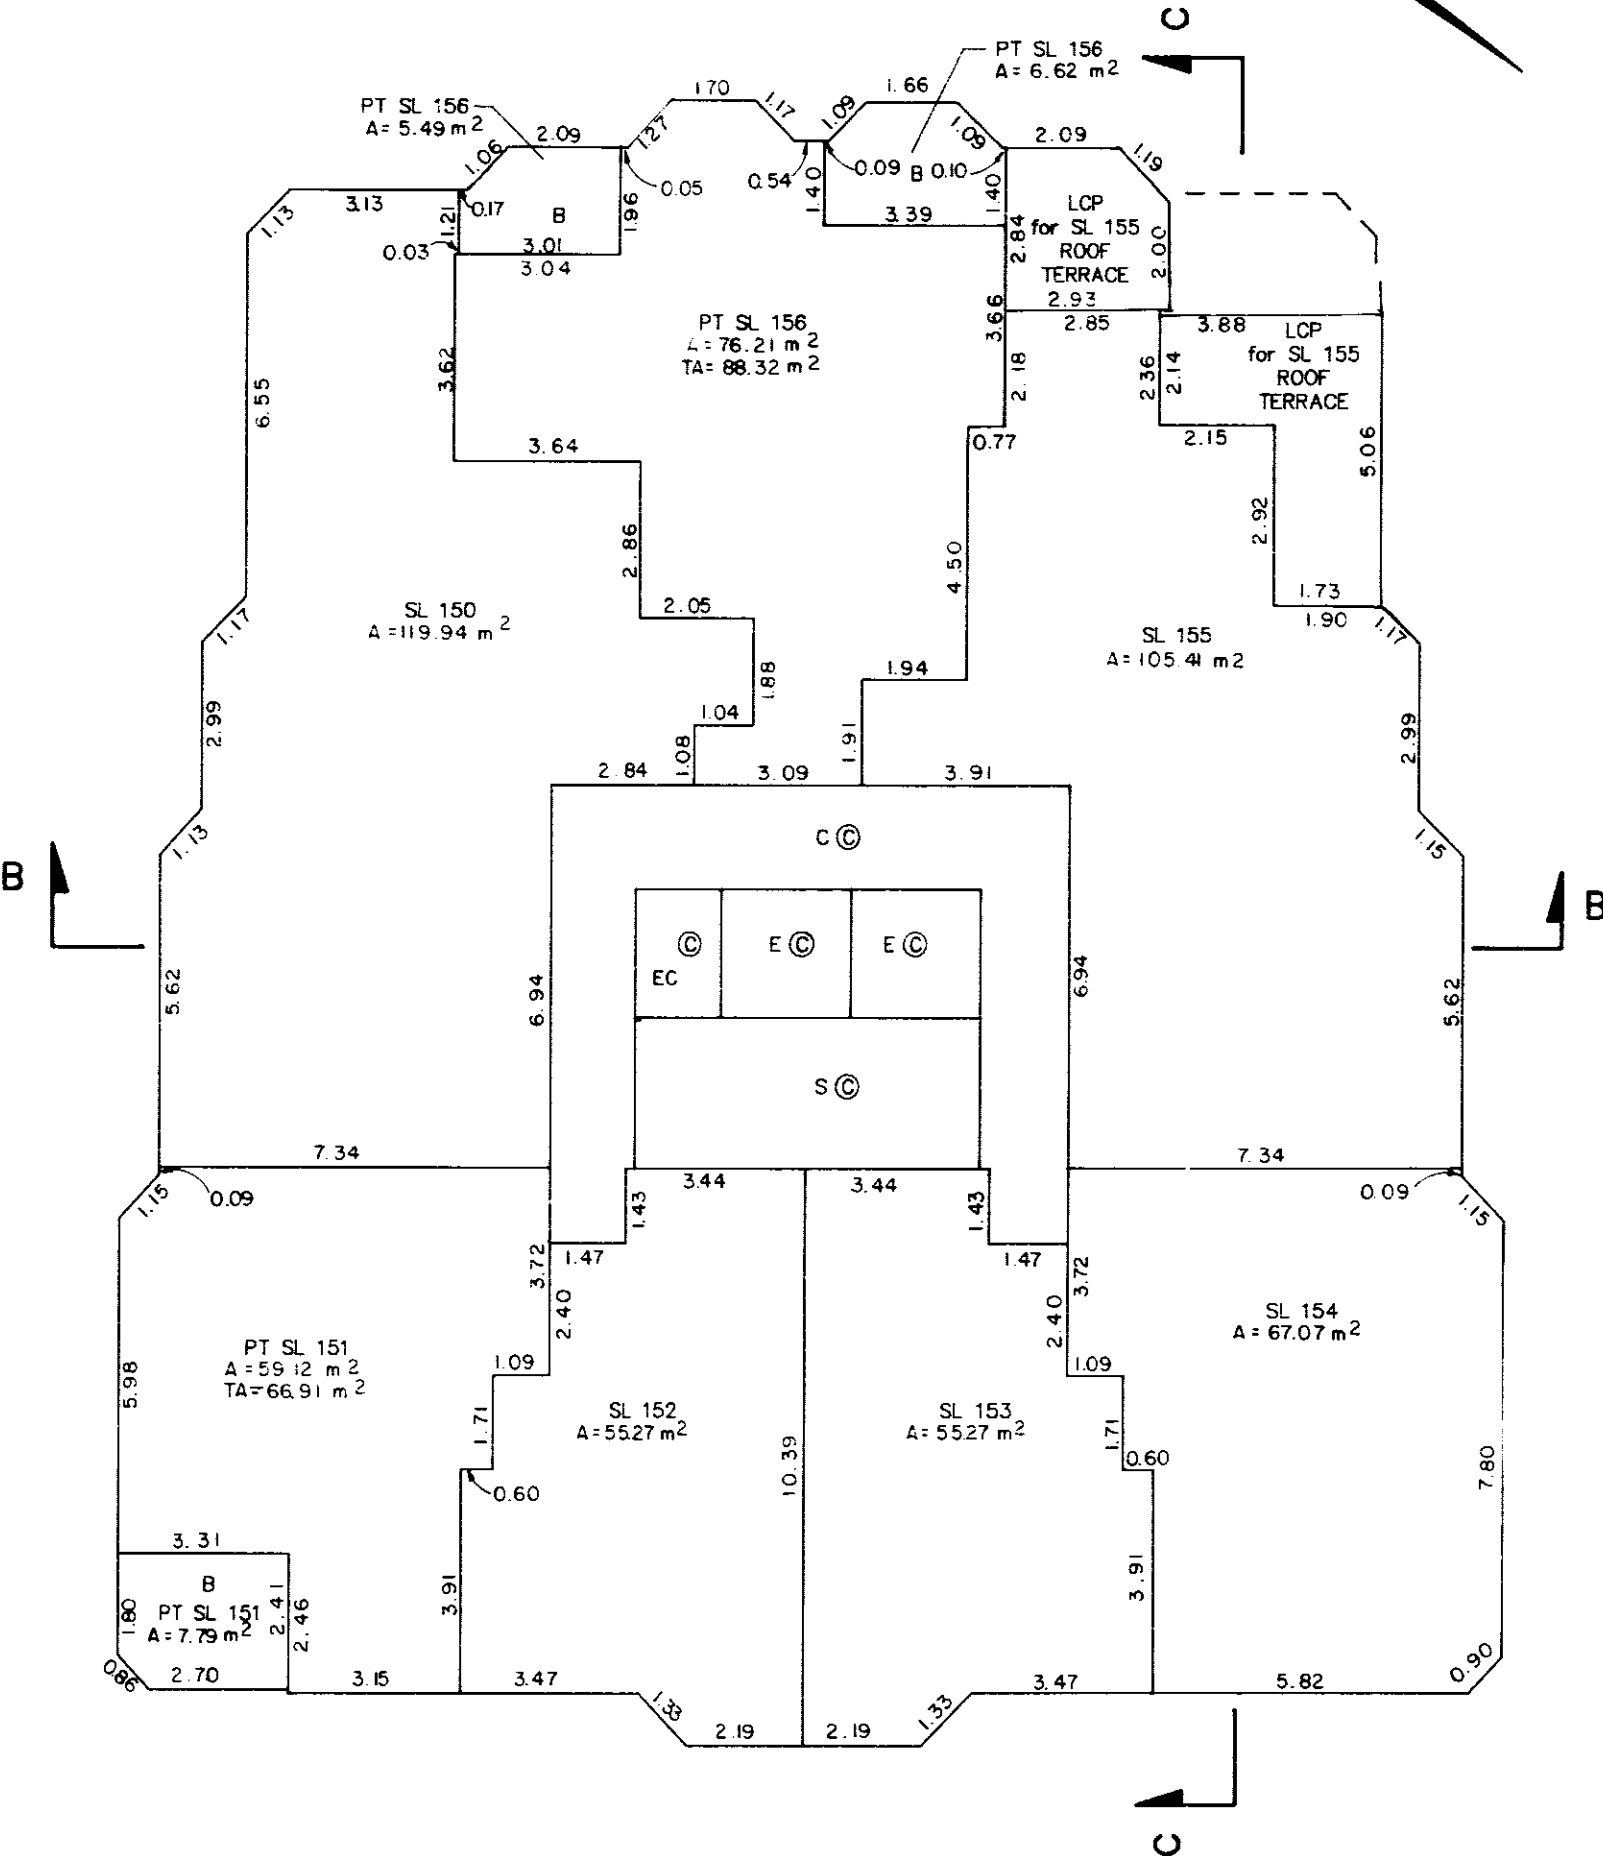
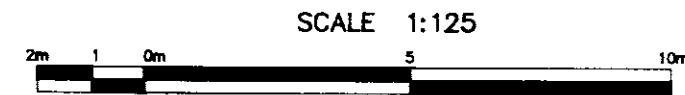


MORGAN STEWART & COMPANY
Surveyors and Engineers
1055-Seymour St, Vancouver, B.C.

DATE 27th APRIL 1994 BUE B.C.L.S.

EIGHTEENTH LEVEL

STRATA PLAN LMS 1378

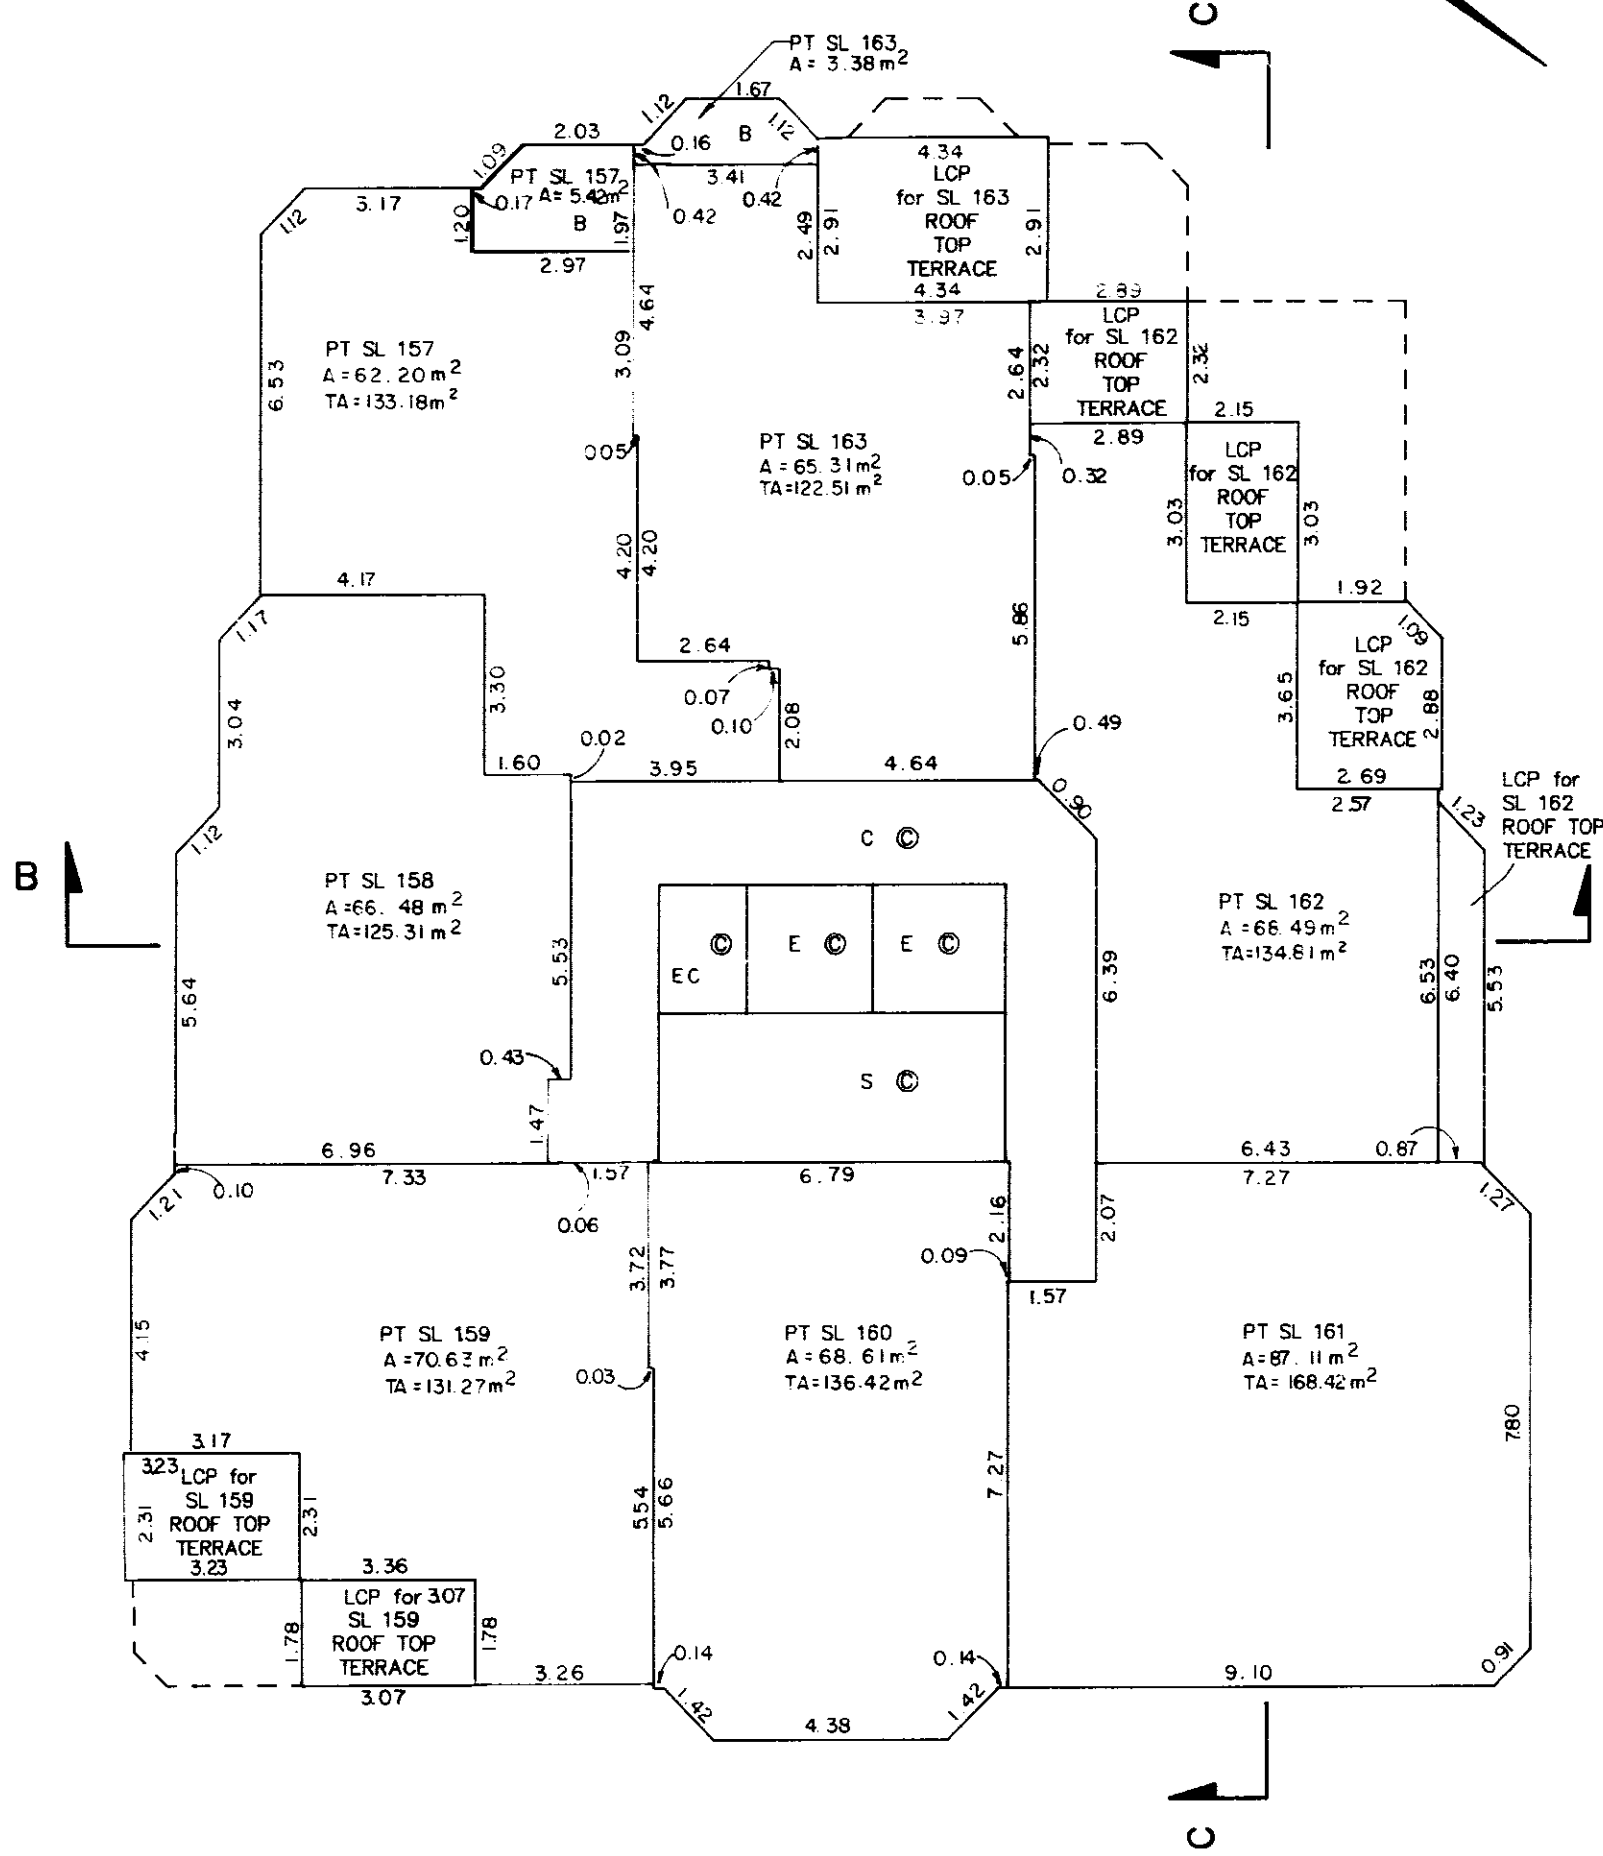
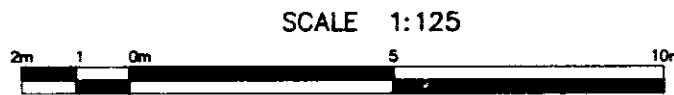


MORGAN STEWART & COMPANY
Surveyors and Engineers
1055-Seymour St, Vancouver, B.C.

DATE 27th APRIL 1994 BUE B.C.L.S.

NINETEENTH LEVEL

STRATA PLAN LMS 1378

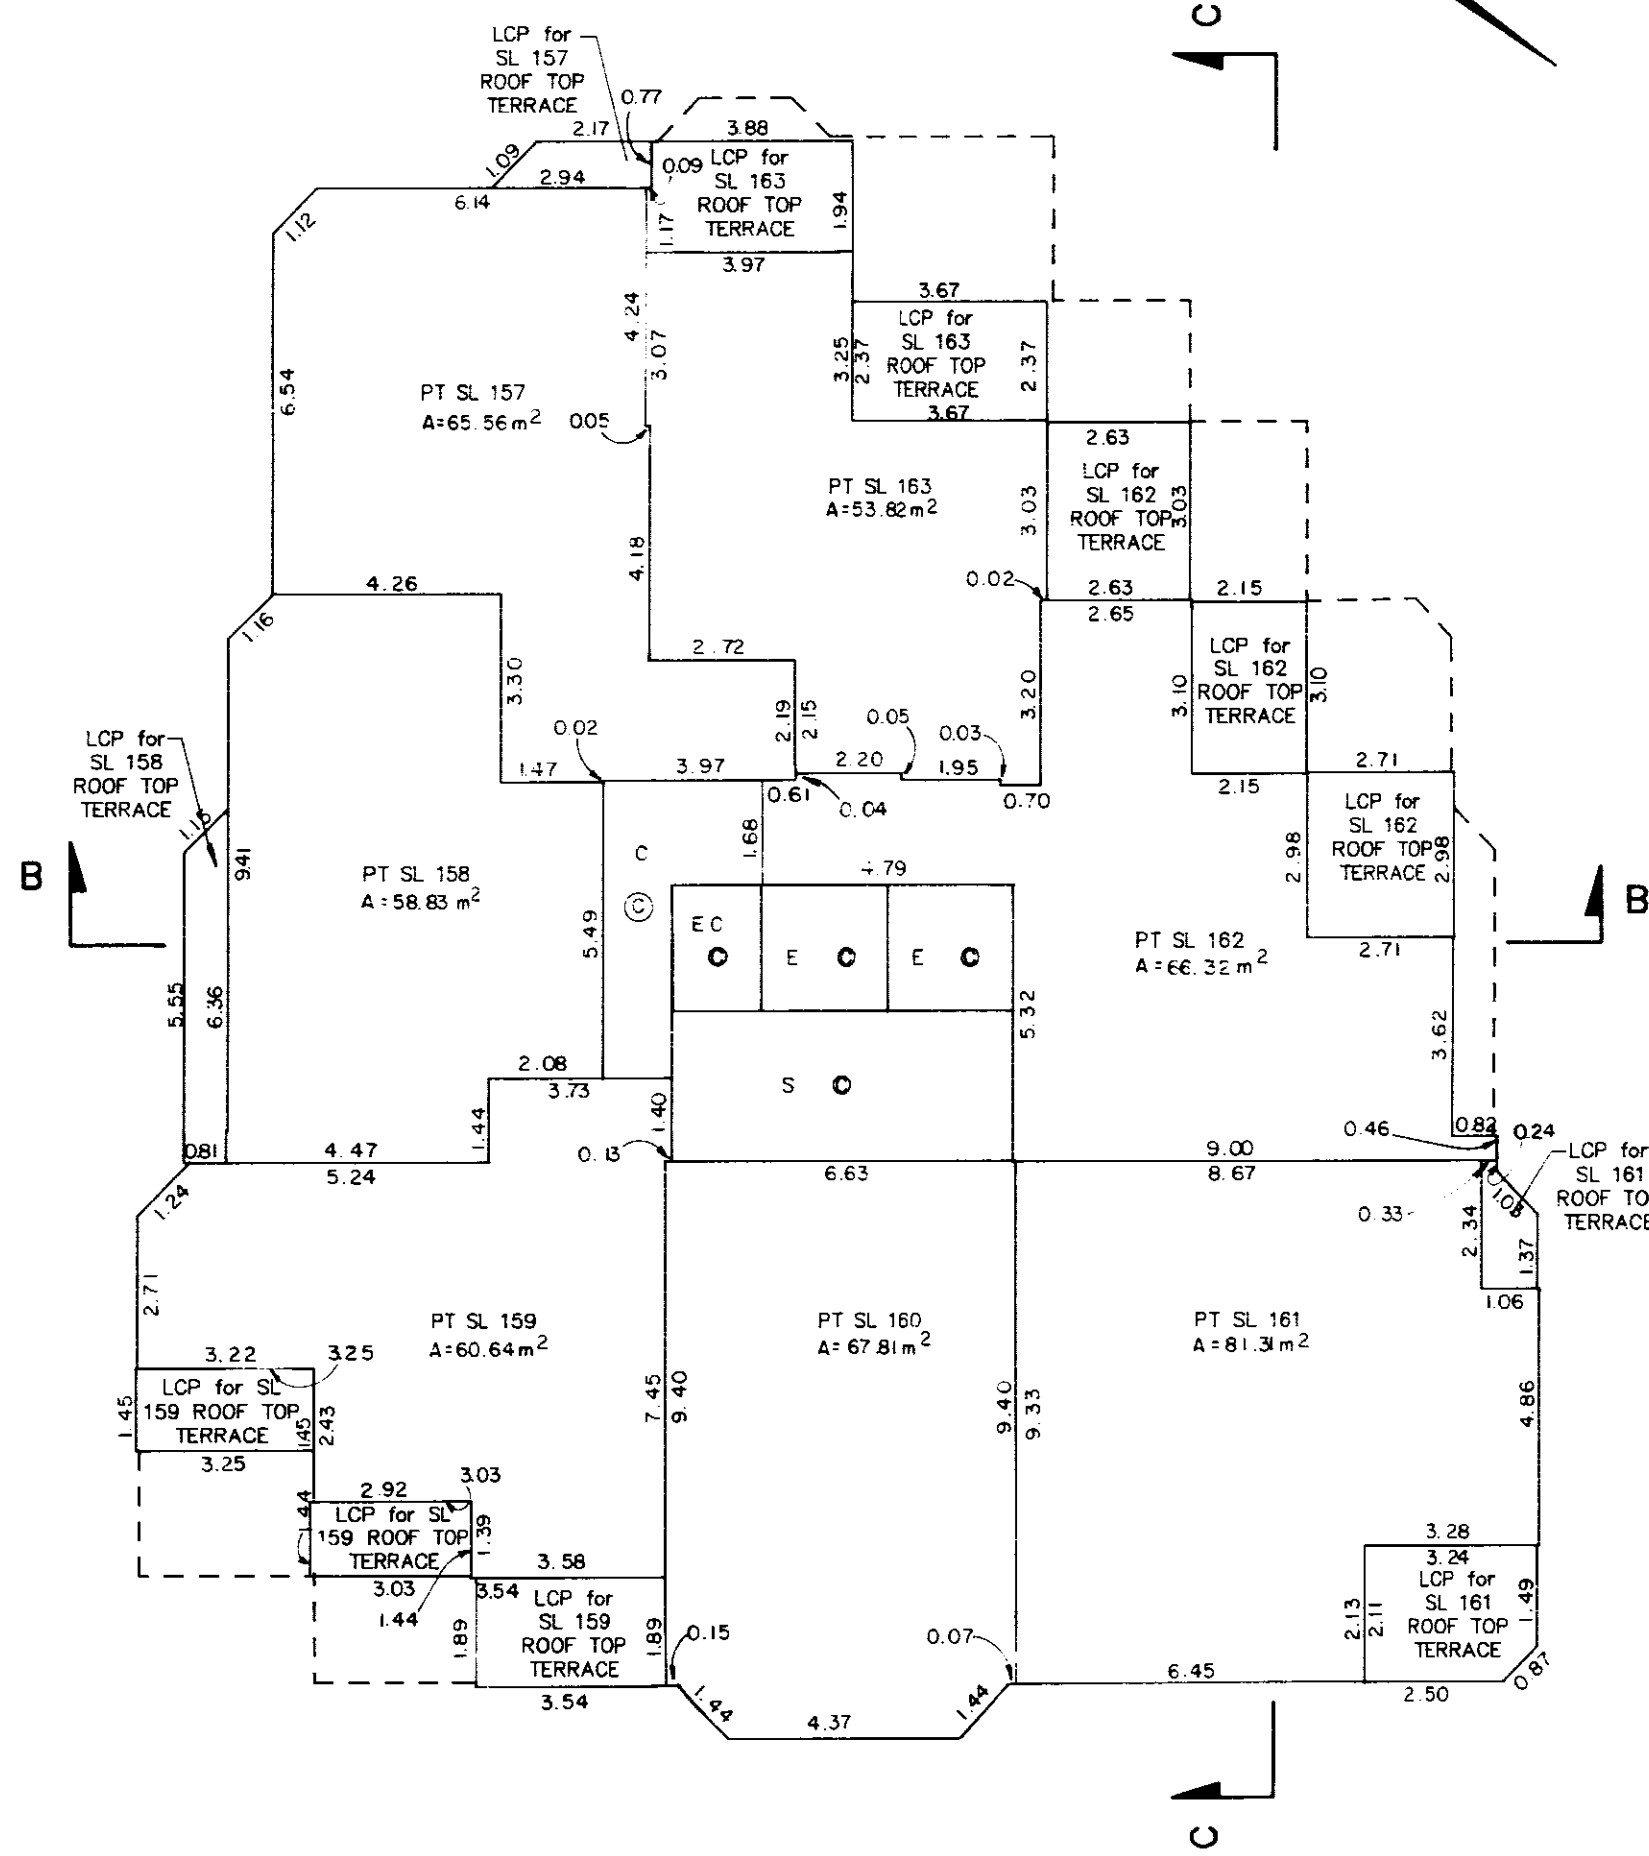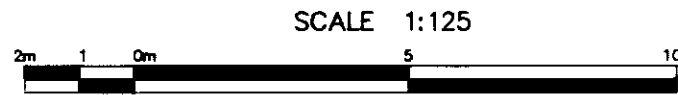

MORGAN STEWART & COMPANY
Surveyors and Engineers
1055-Seymour St, Vancouver, B.C.

DATE 27th APRIL 1994 BUE B.C.L.S.

