

10-301

STRATA PLAN OF LOT 37,
D. L. 120, GP. 1,
PLAN 60391, N.W.D..

SCALE 1:1000 (ALL DIMENSIONS ARE IN METRES)

0 10 20 30 40 50m


"MUNICIPALITY OF BURNABY"

STRATA PLAN NW 2036

Ref. B.Y. 78257

DEPOSITED AND REGISTERED IN
THE LAND TITLE OFFICE
AT NEW WESTMINSTER, B. C.,
THIS 15th DAY OF JULY, 1983

Assistant Deputy REGISTRAR

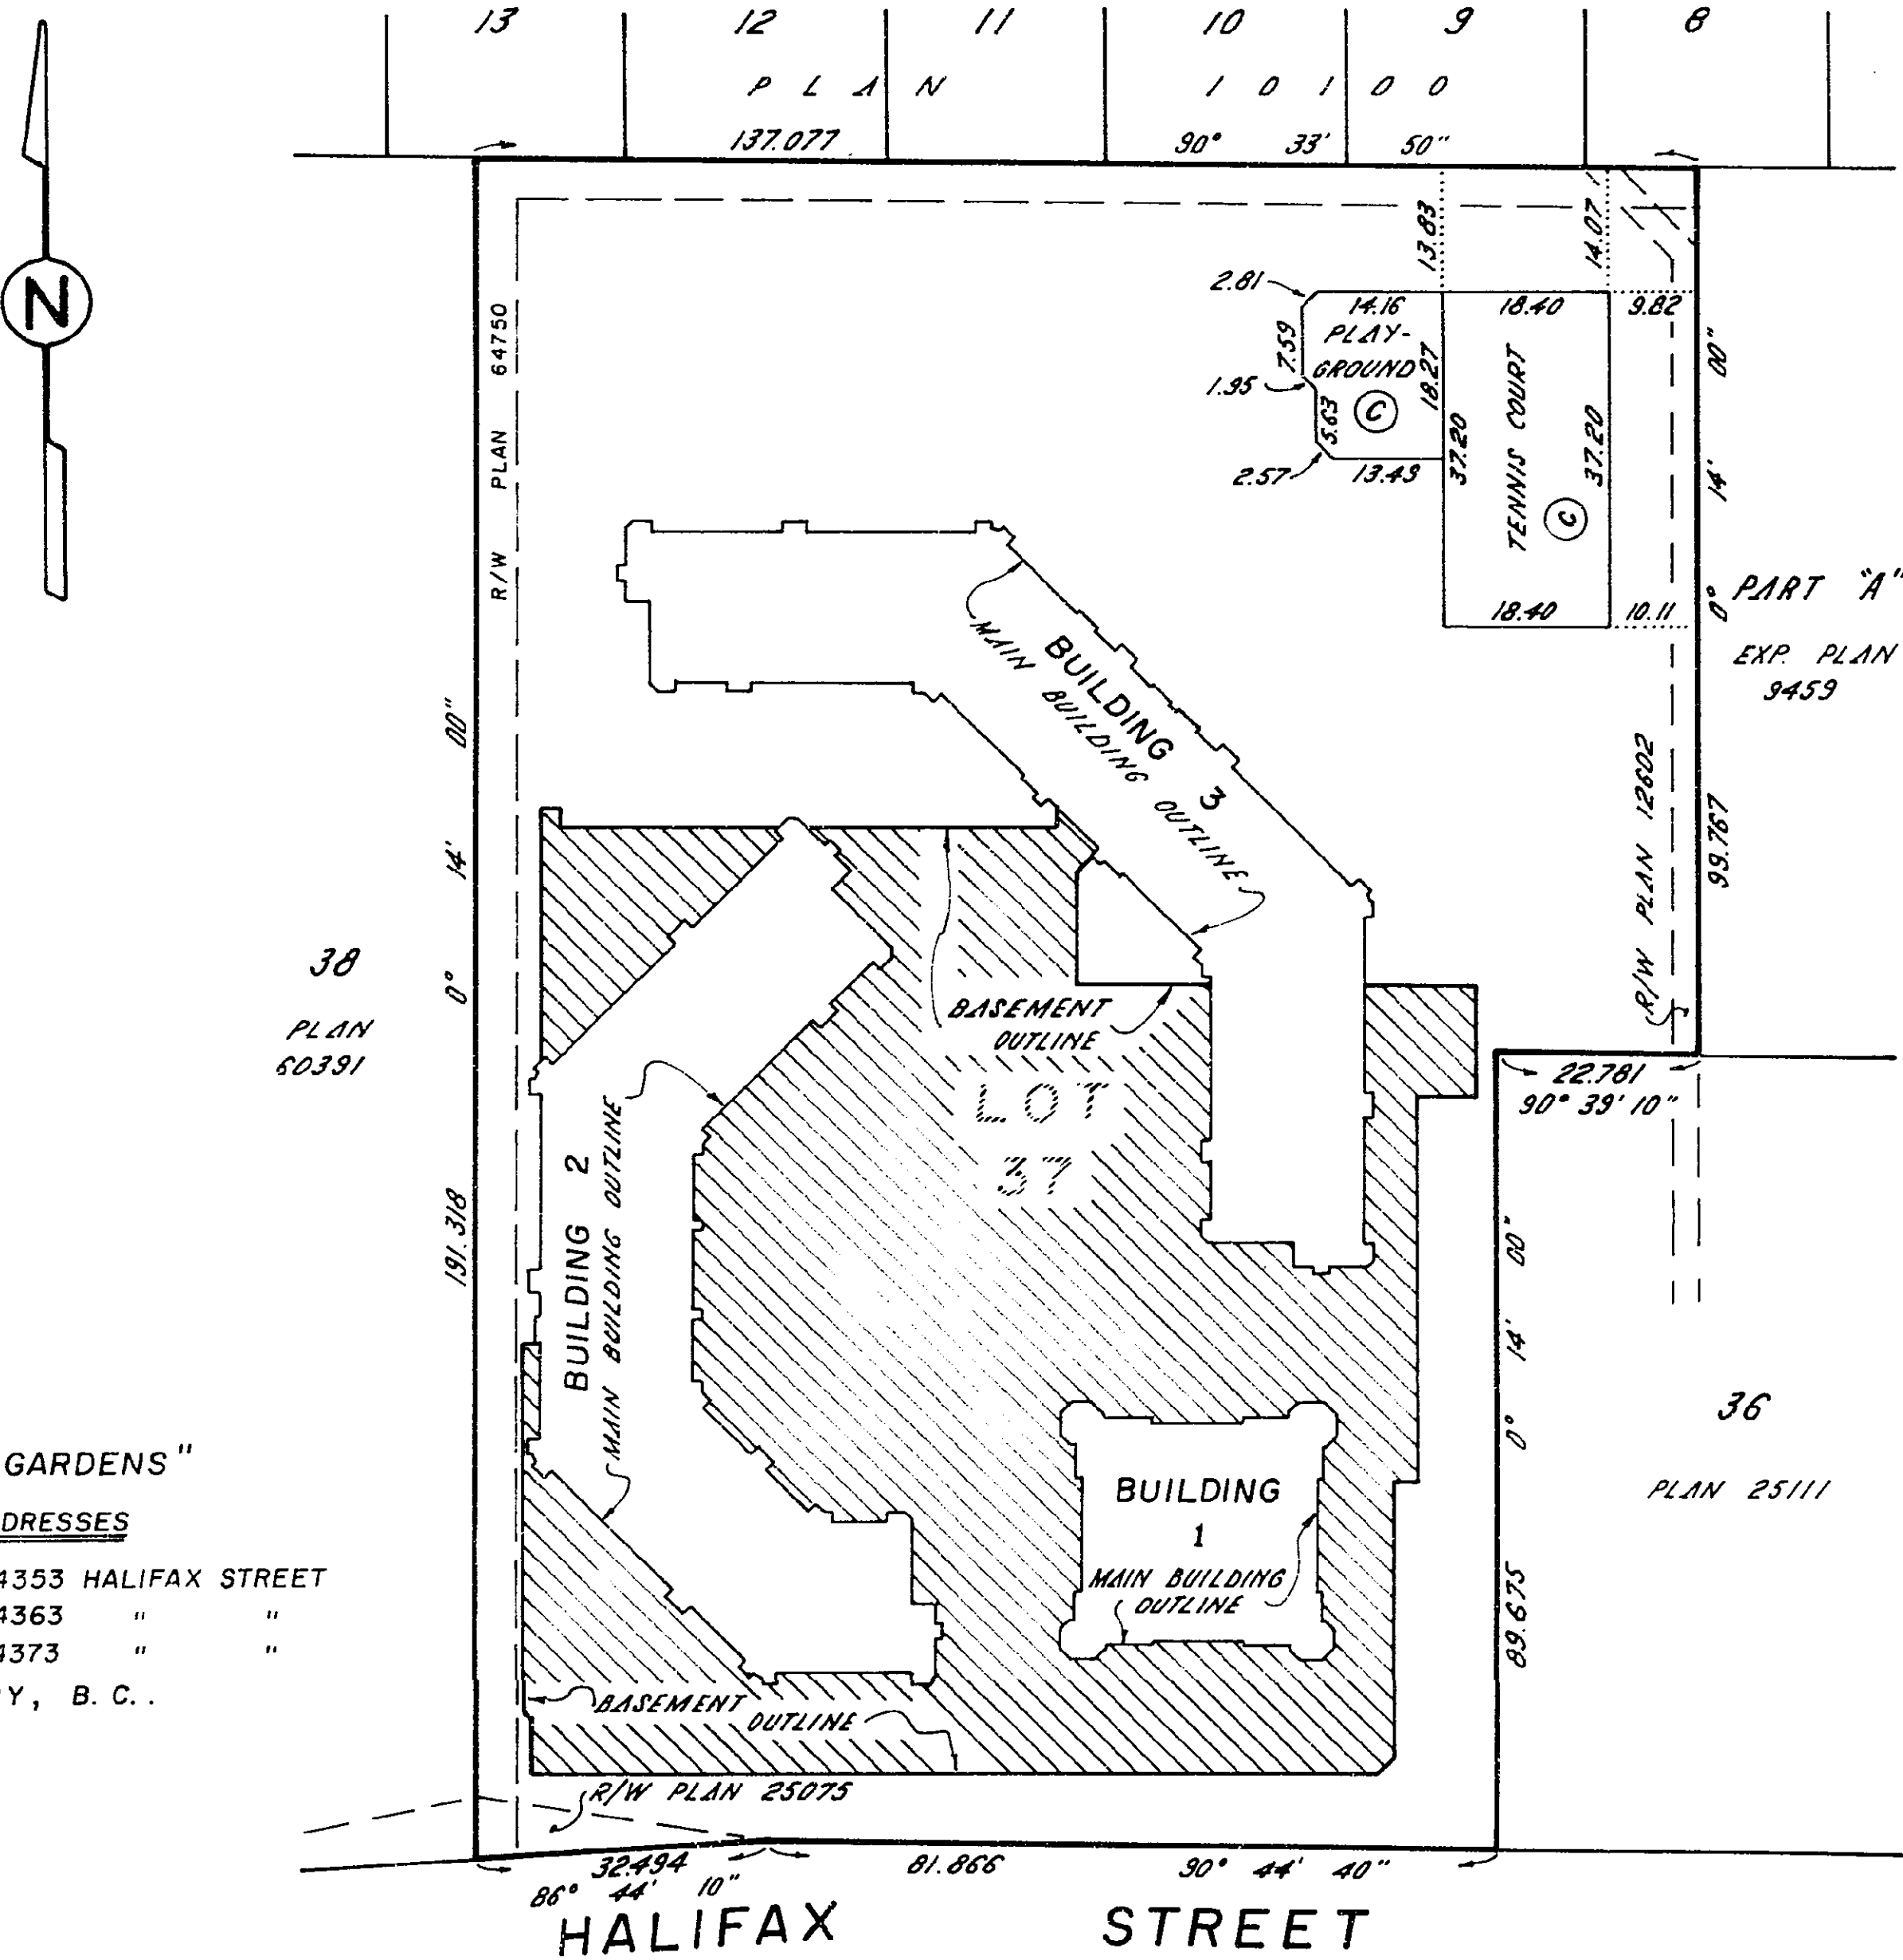

"BRENT GARDENS"

CIVIC ADDRESSES

BLDG 1: 4353 HALIFAX STREET
BLDG 2: 4363 " "
BLDG 3: 4373 " "
BURNABY, B. C.

- ⑦ (TYPICAL) DENOTES LIMITED COMMON PROPERTY FOR STRATA LOT 7.
- S.L. DENOTES STRATA LOT
- m² DENOTES SQUARE METRES
- ⊙ DENOTES COMMON PROPERTY
- ⊕ DENOTES BALCONY
- ⊖ DENOTES PATIO

THIS STRATA PLAN CONTAINS LIMITED COMMON
PROPERTY ACCORDING TO SECTION 53-2,
CONDOMINIUM ACT.

THE ADDRESS FOR SERVICE OF DOCUMENTS
ON THE STRATA CORPORATION IS:

THE OWNERS, STRATA PLAN NW 2036
1-4585 EAST HASTINGS,
BURNABY, B. C. V5C 2K3

THIS PLAN LIES WITHIN THE GREATER VANCOUVER REGIONAL DISTRICT.

I, J. J. WARD OF LANGLEY, B. C.,
BRITISH COLUMBIA LAND SURVEYOR, HEREBY
CERTIFY THAT THE BUILDINGS ERECTED
ON THE PARCEL DESCRIBED ABOVE ARE
WHOLLY WITHIN THE EXTERNAL BOUNDARIES
OF THAT PARCEL.
DATED AT SURREY, B. C.,
THIS 8th DAY OF OCTOBER 1982.


J. J. Ward B.C.L.S.

McELHANNY ASSOCIATES
PROFESSIONAL LAND SURVEYORS
13160 88th AVENUE
SURREY, B. C. V3W 3K3
FILE 003826-1

BUILDING DIMENSIONS
AND LOCATION

STRATA PLAN NW 2036

SCALE 1:500 (ALL DIMENSIONS ARE IN METRES)

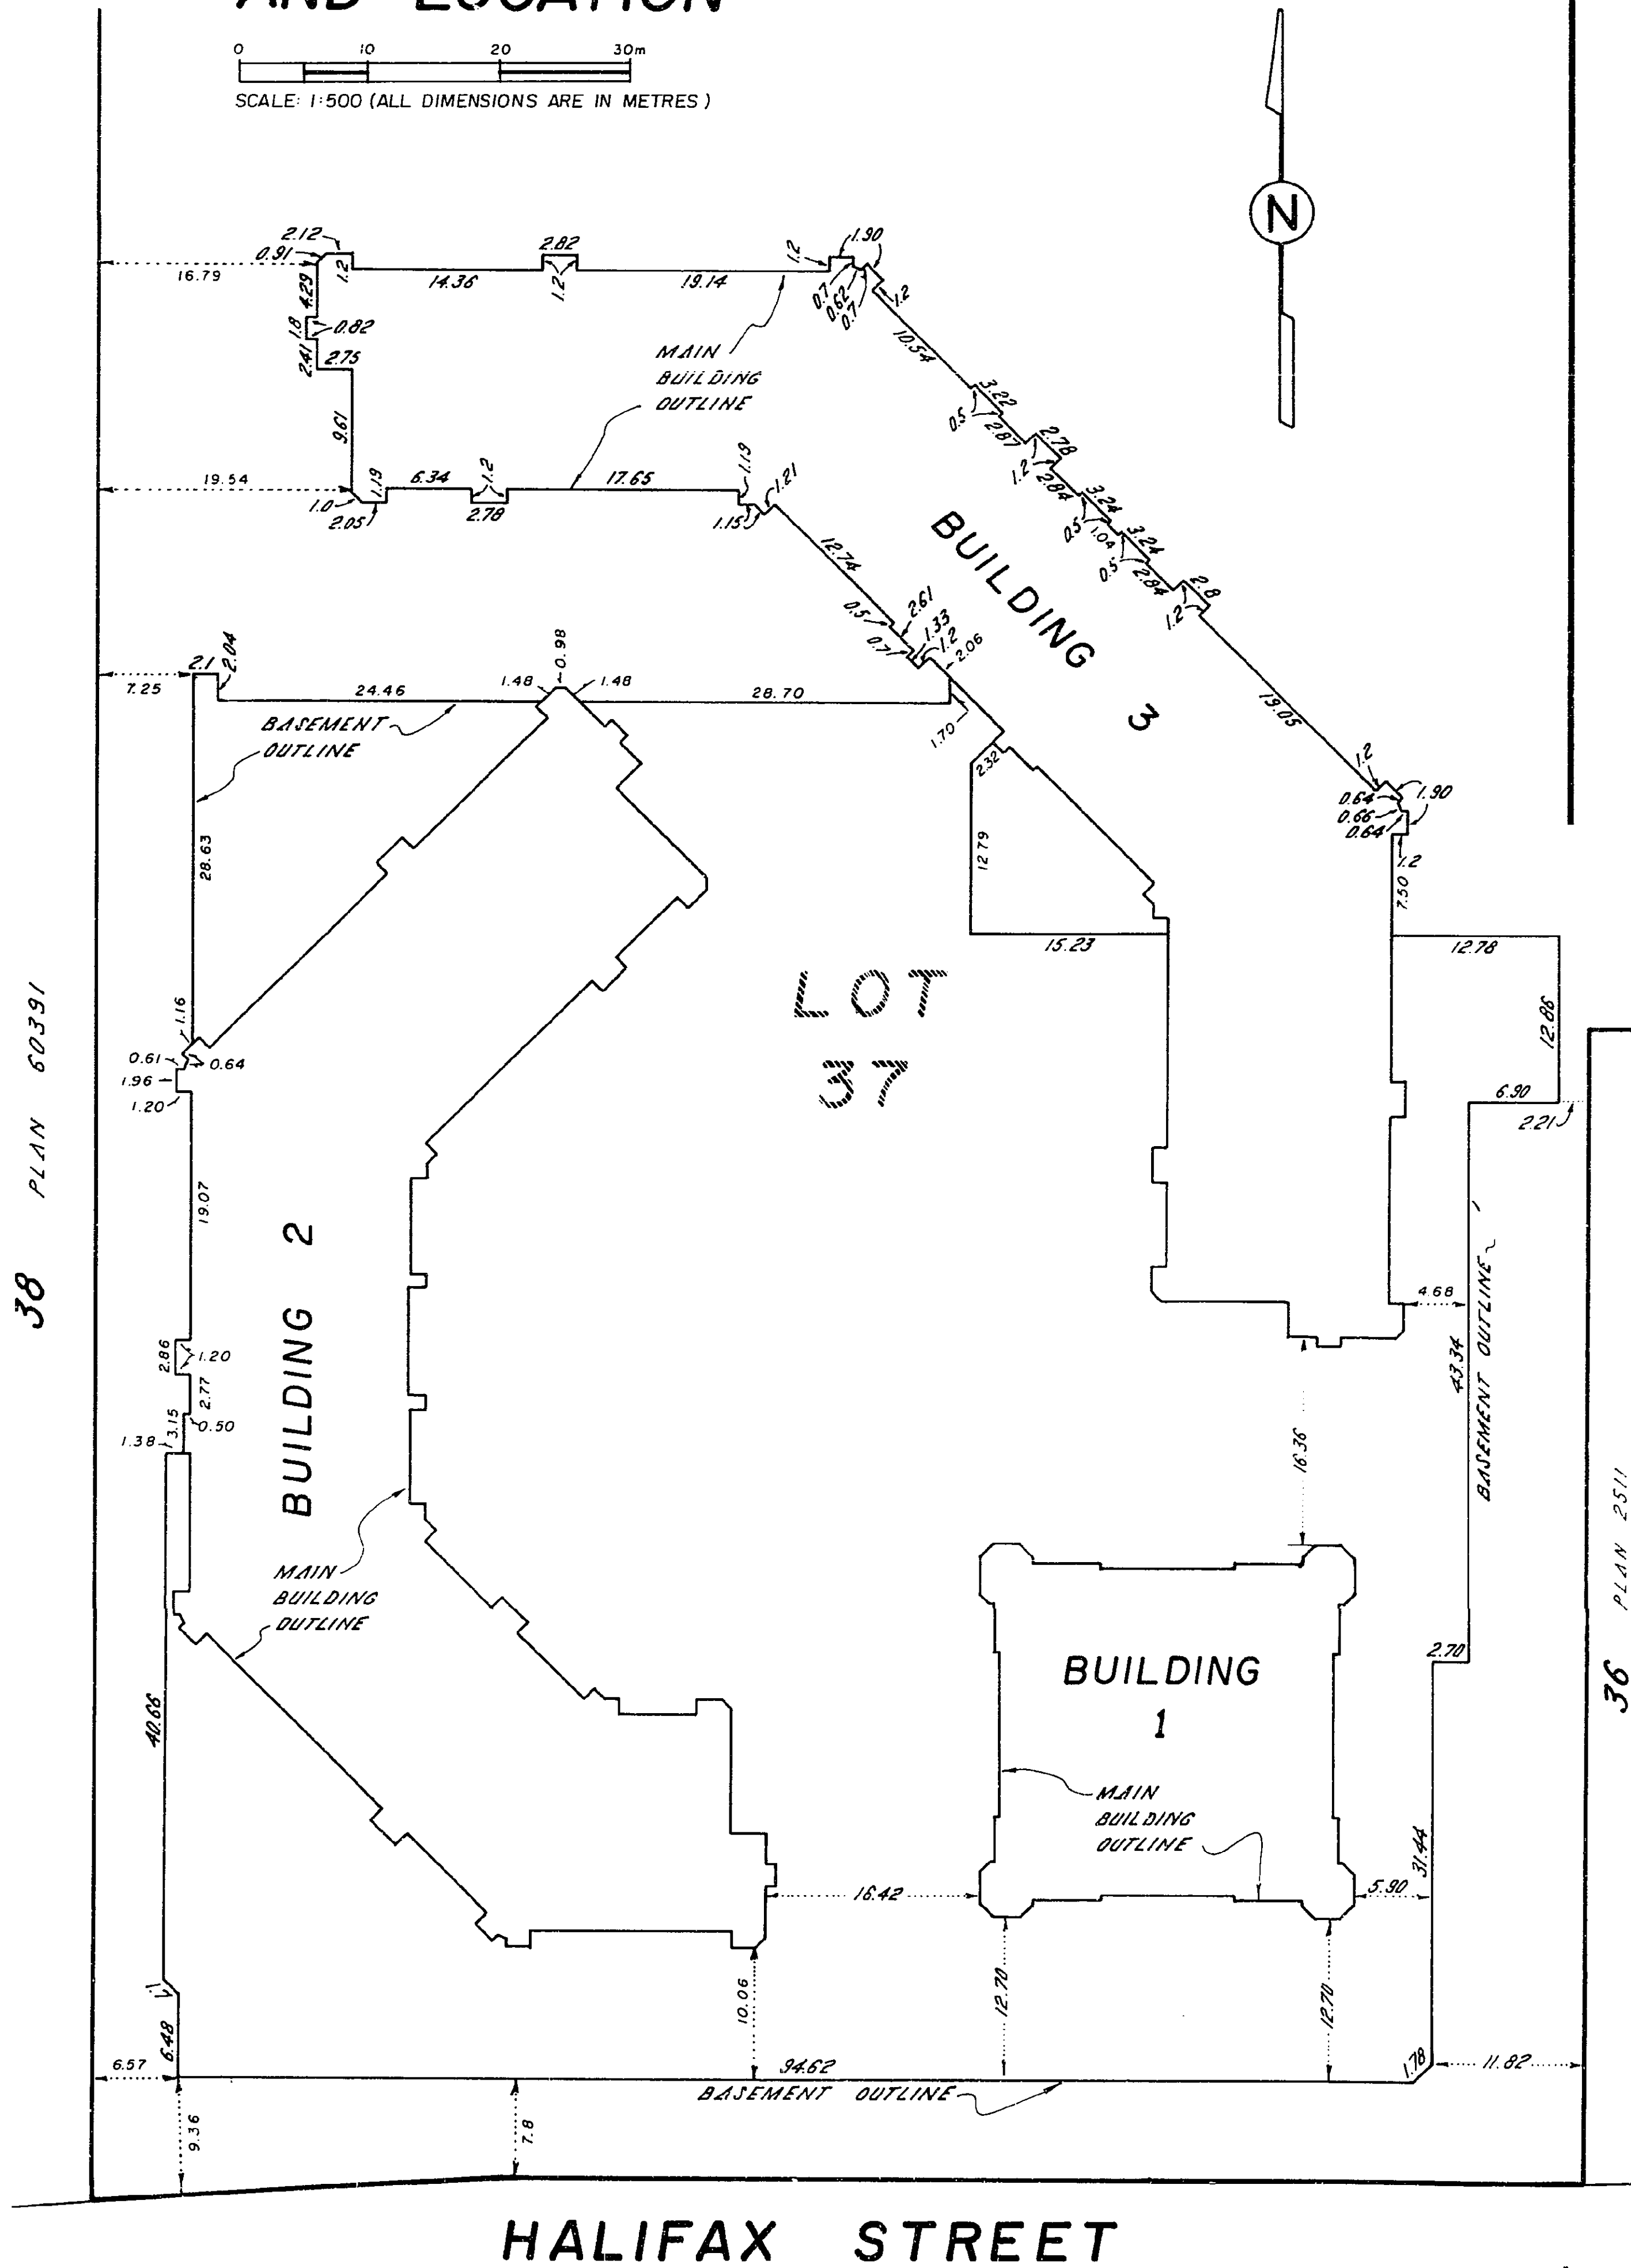

HALIFAX STREET

FILE 003826-1

82-10-08

J. J. Ward

STRATA PLAN NW 2036

CONDOMINIUM ACT

LOT NO.	SHEET NO.	FORM 1	FORM 2	FORM 3
		SCHEDULE OF UNIT ENTITLEMENT	SCHEDULE OF INTEREST UPON DESTRUCTION	SCHEDULE OF VOTING RIGHTS
		UNIT ENTITLEMENT	INTEREST UPON DESTRUCTION	NUMBER OF VOTES
1	15, 16, 53	621	631	
2	15, 53	863	873	
3	15, 53	865	875	
4	15, 53	800	810	
5	15, 53	798	808	
6	16, 54	998	1018	
7	16, 54	824	844	
8	16, 54	647	677	
9	16, 54	800	810	
10	16, 54	807	817	
11	16, 54	845	855	
12	16, 54	856	866	
13	15, 16, 54	627	637	
14	15, 16, 55	438	438	
15	15, 16, 55	623	613	
16	15, 55	866	856	
17	15, 55	866	856	
18	15, 55	825	815	
19	15, 55	806	796	
20	15, 55	659	689	
21	15, 55	824	844	
22	15, 55	824	844	
23	15, 55	822	842	
24	15, 55	825	845	
25	15, 55	631	651	
26	15, 55	644	664	
27	15, 16, 56	647	667	
28	16, 56	825	845	
29	16, 56	825	845	
30	16, 56	814	834	
31	16, 56	824	844	
32	16, 56	824	844	
33	16, 56	659	689	
34	16, 56	809	799	
35	16, 56	826	816	
36	16, 56	846	836	
37	16, 56	868	858	
38	15, 16, 56	645	635	
39	15, 16, 57	438	448	
40	15, 16, 57	623	623	
41	15, 57	866	866	
42	15, 57	866	866	
43	15, 57	825	825	
44	15, 57	806	806	
45	15, 57	659	689	
46	15, 57	824	834	
47	15, 57	824	834	
48	15, 57	823	833	
49	15, 57	827	837	
50	15, 57	629	639	
51	15, 57	645	655	
52	15, 16, 58	648	658	
53	16, 58	826	836	
54	16, 58	825	835	
55	16, 58	813	823	
56	16, 58	824	834	
57	16, 58	824	834	
58	16, 58	659	669	
59	16, 58	809	809	
60	16, 58	826	826	

FILE 003826-1

82-10-08

J. J. Ward

STRATA PLAN NW2036

CONDOMINIUM ACT

LOT NO.	SHEET NO.	FORM 1	FORM 2	FORM 3
		SCHEDULE OF UNIT ENTITLEMENT	SCHEDULE OF INTEREST UPON DESTRUCTION	SCHEDULE OF VOTING RIGHTS
		UNIT ENTITLEMENT	INTEREST UPON DESTRUCTION	NUMBER OF VOTES
61	16, 58	846	846	
62	16, 58	868	868	
63	15, 16, 58	645	645	
64	15, 16, 59	438	458	
65	15, 16, 59	623	643	
66	15, 59	866	886	
67	15, 59	866	886	
68	15, 59	825	845	
69	15, 59	808	828	
70	15, 59	659	689	
71	15, 59	824	854	
72	15, 59	824	854	
73	15, 59	823	853	
74	15, 59	827	857	
75	15, 59	629	659	
76	15, 59	645	675	
77	15, 16, 60	648	678	
78	16, 60	826	856	
79	16, 60	825	855	
80	16, 60	813	843	
81	16, 60	824	854	
82	16, 60	824	854	
83	16, 60	659	689	
84	16, 60	809	829	
85	16, 60	826	846	
86	16, 60	846	866	
87	16, 60	868	888	
88	15, 16, 60	645	665	
89	13, 14, 48	883	893	
90	14, 48	867	877	
91	14, 48	869	879	
92	14, 48	832	842	
93	14, 48	648	678	
94	14, 48	822	842	
95	14, 48	836	856	
96	14, 48	807	827	
97	14, 48	822	842	
98	14, 48	821	841	
99	13, 14, 48	636	656	
100	13, 47	790	810	
101	13, 47	824	844	
102	13, 47	821	841	
103	13, 47	805	825	
104	13, 47	823	843	
105	13, 47	649	689	
106	13, 47	801	811	
107	13, 47	821	831	
108	13, 47	854	864	
109	13, 14, 47	888	898	
110	13, 14, 50	884	874	
111	14, 50	871	861	
112	14, 50	871	861	
113	14, 50	839	829	
114	14, 50	658	668	
115	14, 50	824	824	
116	14, 50	840	840	
117	14, 50	826	826	
118	14, 50	825	825	
119	14, 50	824	824	
120	13, 14, 50	637	637	

STRATA PLAN NW2036

CONDOMINIUM ACT

LOT NO.	SHEET NO.	FORM 1	FORM 2	FORM 3
		SCHEDULE OF UNIT ENTITLEMENT	SCHEDULE OF INTEREST UPON DESTRUCTION	SCHEDULE OF VOTING RIGHTS
		UNIT ENTITLEMENT	INTEREST UPON DESTRUCTION	NUMBER OF VOTES
121	13, 49	812	812	
122	13, 49	824	824	
123	13, 49	824	824	
124	13, 49	827	827	
125	13, 49	823	823	
126	13, 49	661	661	
127	13, 49	809	799	
128	13, 49	824	814	
129	13, 49	857	847	
130	13, 14, 49	890	880	
131	13, 14, 49	465	455	
132	13, 14, 52	884	904	
133	14, 52	871	891	
134	14, 52	871	891	
135	14, 52	839	859	
136	14, 52	658	688	
137	14, 52	824	854	
138	14, 52	840	870	
139	14, 52	826	856	
140	14, 52	825	855	
141	14, 52	824	854	
142	13, 14, 52	637	667	
143	13, 51	812	842	
144	13, 51	824	854	
145	13, 51	824	854	
146	13, 51	827	857	
147	13, 51	823	853	
148	13, 51	661	691	
149	13, 51	809	829	
150	13, 51	824	844	
151	13, 51	857	877	
152	13, 14, 51	890	910	
153	13, 14, 51	465	475	
154	12, 21	918	1089	
155	10, 22	835	993	
156	10, 22	793	939	
157	10, 22	873	1033	
158	11, 22	705	832	
159	12, 22	873	1033	
160	12, 22	792	937	
161	12, 22	835	990	
162	11, 22	710	840	
163	10, 23	835	995	
164	10, 23	793	940	
165	10, 23	873	1035	
166	11, 23	705	834	
167	12, 23	873	1035	
168	12, 23	792	939	
169	12, 23	835	992	
170	11, 23	710	840	
171	10, 24	835	997	
172	10, 24	793	942	
173	10, 24	873	1037	
174	11, 24	705	836	
175	12, 24	873	1037	
176	12, 24	792	941	
177	12, 24	835	994	
178	11, 24	710	842	
179	10, 25	835	1002	
180	10, 25	793	944	

STRATA PLAN NW2036

CONDOMINIUM ACT

LOT NO.	SHEET NO.	FORM 1	FORM 2	FORM 3
		SCHEDULE OF UNIT ENTITLEMENT	SCHEDULE OF INTEREST UPON DESTRUCTION	SCHEDULE OF VOTING RIGHTS
		UNIT ENTITLEMENT	INTEREST UPON DESTRUCTION	NUMBER OF VOTES
181	10, 25	873	1039	
182	11, 25	705	836	
183	12, 25	873	1039	
184	12, 25	792	943	
185	12, 25	835	999	
186	11, 25	710	842	
187	10, 26	835	1004	
188	10, 26	793	946	
189	10, 26	873	1041	
190	11, 26	705	838	
191	12, 26	873	1041	
192	12, 26	792	945	
193	12, 26	835	1001	
194	11, 26	710	844	
195	10, 27	835	1006	
196	10, 27	793	948	
197	10, 27	873	1043	
198	11, 27	705	838	
199	12, 27	873	1043	
200	12, 27	792	947	
201	12, 27	835	1003	
202	11, 27	710	846	
203	10, 28	835	1008	
204	10, 28	793	950	
205	10, 28	873	1045	
206	11, 28	705	840	
207	12, 28	873	1045	
208	12, 28	792	949	
209	12, 28	835	1005	
210	11, 28	710	848	
211	10, 29	835	1010	
212	10, 29	793	952	
213	10, 29	873	1048	
214	11, 29	705	842	
215	12, 29	873	1048	
216	12, 29	792	951	
217	12, 29	835	1007	
218	11, 29	710	850	
219	10, 30	835	1012	
220	10, 30	793	954	
221	10, 30	873	1050	
222	11, 30	705	844	
223	12, 30	873	1050	
224	12, 30	792	953	
225	12, 30	835	1009	
226	11, 30	710	852	
227	10, 31	835	1014	
228	10, 31	793	956	
229	10, 31	873	1052	
230	11, 31	708	846	
231	12, 31	873	1052	
232	12, 31	792	955	
233	12, 31	835	1011	
234	11, 31	710	854	
235	10, 32	835	1016	
236	10, 32	793	958	
237	10, 32	873	1054	
238	11, 32	708	848	
239	12, 32	873	1054	
240	12, 32	792	957	

STRATA PLAN NW2036

CONDOMINIUM ACT

LOT NO.	SHEET NO.	FORM 1	FORM 2	FORM 3
		SCHEDULE OF UNIT ENTITLEMENT	SCHEDULE OF INTEREST UPON DESTRUCTION	SCHEDULE OF VOTING RIGHTS
		UNIT ENTITLEMENT	INTEREST UPON DESTRUCTION	NUMBER OF VOTES
241	12, 32	835	1013	
242	11, 32	710	856	
243	10, 33	835	1018	
244	10, 33	793	960	
245	10, 33	873	1056	
246	11, 33	708	850	
247	12, 33	873	1056	
248	12, 33	792	959	
249	12, 33	835	1015	
250	11, 33	710	858	
251	10, 34	835	1020	
252	10, 34	793	962	
253	10, 34	873	1058	
254	11, 34	708	852	
255	12, 34	873	1058	
256	12, 34	792	961	
257	12, 34	835	1017	
258	11, 34	710	860	
259	10, 35	835	1022	
260	10, 35	793	964	
261	10, 35	873	1060	
262	11, 35	708	854	
263	12, 35	873	1060	
264	12, 35	792	963	
265	12, 35	835	1019	
266	11, 35	710	862	
267	10, 36	835	1024	
268	10, 36	797	966	
269	10, 36	873	1062	
270	11, 36	708	856	
271	12, 36	873	1062	
272	12, 36	792	965	
273	12, 36	835	1021	
274	11, 36	710	864	
275	10, 37	835	1026	
276	10, 37	797	968	
277	10, 37	873	1064	
278	11, 37	708	858	
279	12, 37	873	1064	
280	12, 37	792	967	
281	12, 37	835	1023	
282	11, 37	710	866	
283	10, 38	835	1028	
284	10, 38	797	970	
285	10, 38	873	1066	
286	11, 38	708	860	
287	12, 31	873	1066	
288	12, 38	792	969	
289	12, 38	835	1025	
290	11, 38	710	868	
291	10, 39	835	1030	
292	10, 39	797	972	
293	10, 39	873	1068	
294	11, 39	708	862	
295	12, 39	873	1068	
296	12, 39	792	971	
297	12, 39	835	1027	
298	11, 39	710	870	
299	10, 40	835	1032	
300	10, 40	797	974	

*J.P.N.*STRATA PLAN NW2036

CONDOMINIUM ACT

LOT NO.	SHEET NO.	FORM 1	FORM 2	FORM 3
		SCHEDULE OF UNIT ENTITLEMENT	SCHEDULE OF INTEREST UPON DESTRUCTION	SCHEDULE OF VOTING RIGHTS
		UNIT ENTITLEMENT	INTEREST UPON DESTRUCTION	NUMBER OF VOTES
301	10, 40	873	1070	
302	11, 40	708	864	
303	12, 40	874	1070	
304	12, 40	790	973	
305	12, 40	835	1029	
306	11, 40	710	872	
307	10, 41	835	1034	
308	10, 41	797	976	
309	10, 41	873	1072	
310	11, 41	708	866	
311	12, 41	874	1072	
312	12, 41	790	975	
313	12, 41	835	1031	
314	11, 41	710	874	
315	10, 42	835	1036	
316	10, 42	797	978	
317	10, 42	873	1074	
318	11, 42	708	868	
319	12, 42	874	1074	
320	12, 42	790	977	
321	12, 42	835	1033	
322	11, 42	710	876	
323	10, 43	835	1038	
324	10, 43	797	980	
325	10, 43	873	1076	
326	11, 43	708	870	
327	12, 43	874	1076	
328	12, 43	790	979	
329	12, 43	835	1035	
330	11, 43	710	878	
331	10, 11, 12, 44	1029	2037	
332	10, 44	723	1361	
333	10, 11, 12, 44	1024	1927	
334	12, 44	803	1512	
AGGREGATE		265,219	300,260	

J.P.N.

STRATA PLAN NW2036

CONDOMINIUM ACT

FORM 10 - CERTIFICATE OF APPROVAL

I HERBY CERTIFY THAT THE CONSTRUCTION OF
THE BUILDING SITUATED ON THE ABOVE DESCRIBED
LAND HAS BEEN APPROVED FOR STRATA PLAN
DEVELOPMENT THIS ____ DAY OF _____ 1982.

MUNICIPAL APPROVING OFFICER FOR THE MUNICIPALITY
OF BURNABY.



STATUTORY DECLARATION

I, THE UNDERSIGNED, DO SOLEMNLY DECLARE THAT
(1) I, THE UNDERSIGNED, AM THE DULY AUTHORIZED
AGENT OF THE OWNER DEVELOPER.
(2) THE STRATA PLAN IS ENTIRELY FOR RESIDENTIAL USE.
I MAKE THIS SOLEMN DECLARATION CONSCIENTIOUSLY
BELIEVING IT TO BE TRUE AND KNOWING THAT IT IS OF
THE SAME FORCE AND EFFECT AS IF MADE UNDER OATH.

DECLARED BEFORE ME AT Burnaby
IN THE PROVINCE OF BRITISH COLUMBIA
THIS 31st DAY OF November 1982.

[Signature]
A COMMISSIONER FOR TAKING AFFIDAVITS
WITHIN THE PROVINCE OF BRITISH COLUMBIA

VICTORIA AND GREY TRUST COMPANY

[Signature]
Authorized Signatory

[Signature]
Authorized Signatory

ACCEPTED AS TO FORMS 1, 2 AND 3
THIS 31st DAY OF January 1982 3
90

[Signature]
for SUPERINTENDENT OF INSURANCE



57624 MANITOBA LTD.

[Signature]
AUTHORIZED SIGNATORY

[Signature]
AUTHORIZED SIGNATORY

BROTHERS DEVELOPMENT CORPORATION

[Signature]
AUTHORIZED SIGNATORY

[Signature]
AUTHORIZED SIGNATORY

S. DANIELE LIMITED

[Signature]
AUTHORIZED SIGNATORY

AUTHORIZED SIGNATORY

J. J. R. DEVELOPMENTS LTD.

[Signature]
AUTHORIZED SIGNATORY

AUTHORIZED SIGNATORY

THE TORONTO DOMINION BANK

7110327
ERASMINE [Signature]
AUTHORIZED SIGNATORY ATTORNEY


WITNESS - [Signature] - WATKINSON
AUTHORIZED SIGNATORY
700 WEST SINGHIA ST
VANCOUVER BC
BURNABY

STRATA PLAN NW2036

SECTION BUILDING 1

SCALE 1:250

NOTE: BALCONIES ARE LIMITED COMMON
PROPERTY FOR THE ADJACENT STRATA LOT.

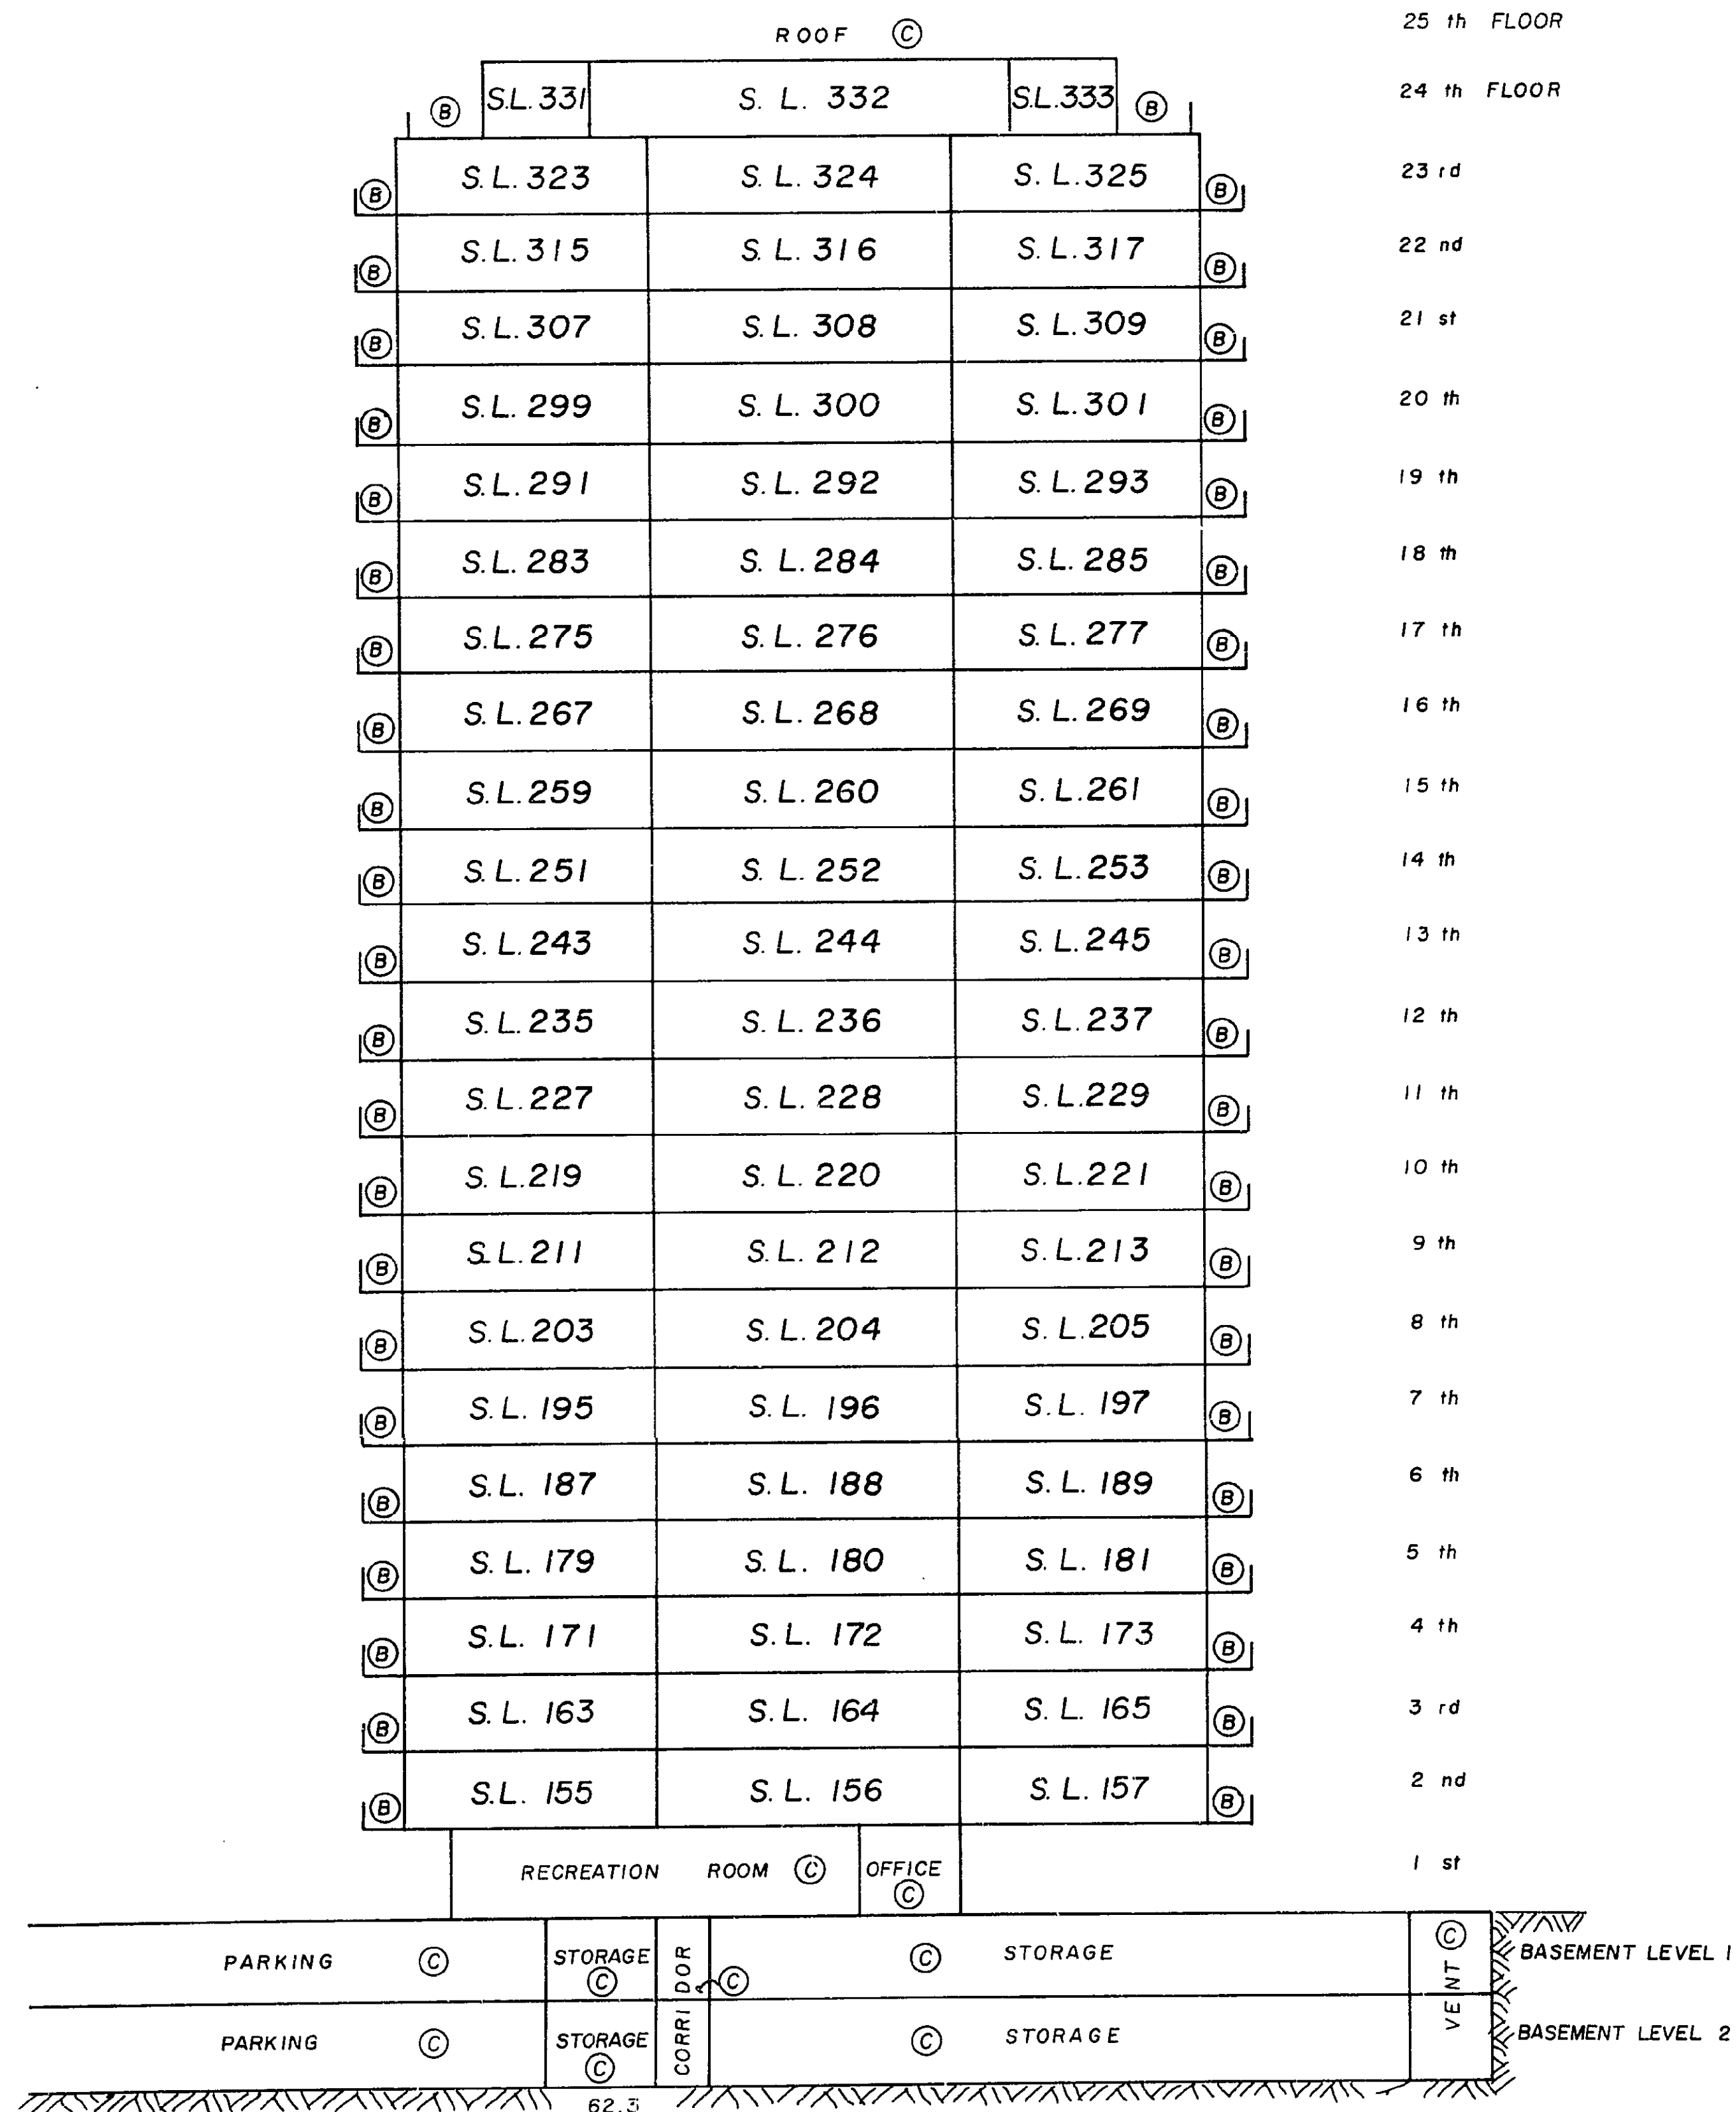


SECTION A - A'

STRATA PLAN NW2036

SECTION BUILDING 1

SCALE 1:250

NOTE: BALCONIES ARE LIMITED COMMON
PROPERTY FOR THE ADJACENT STRATA LOT.

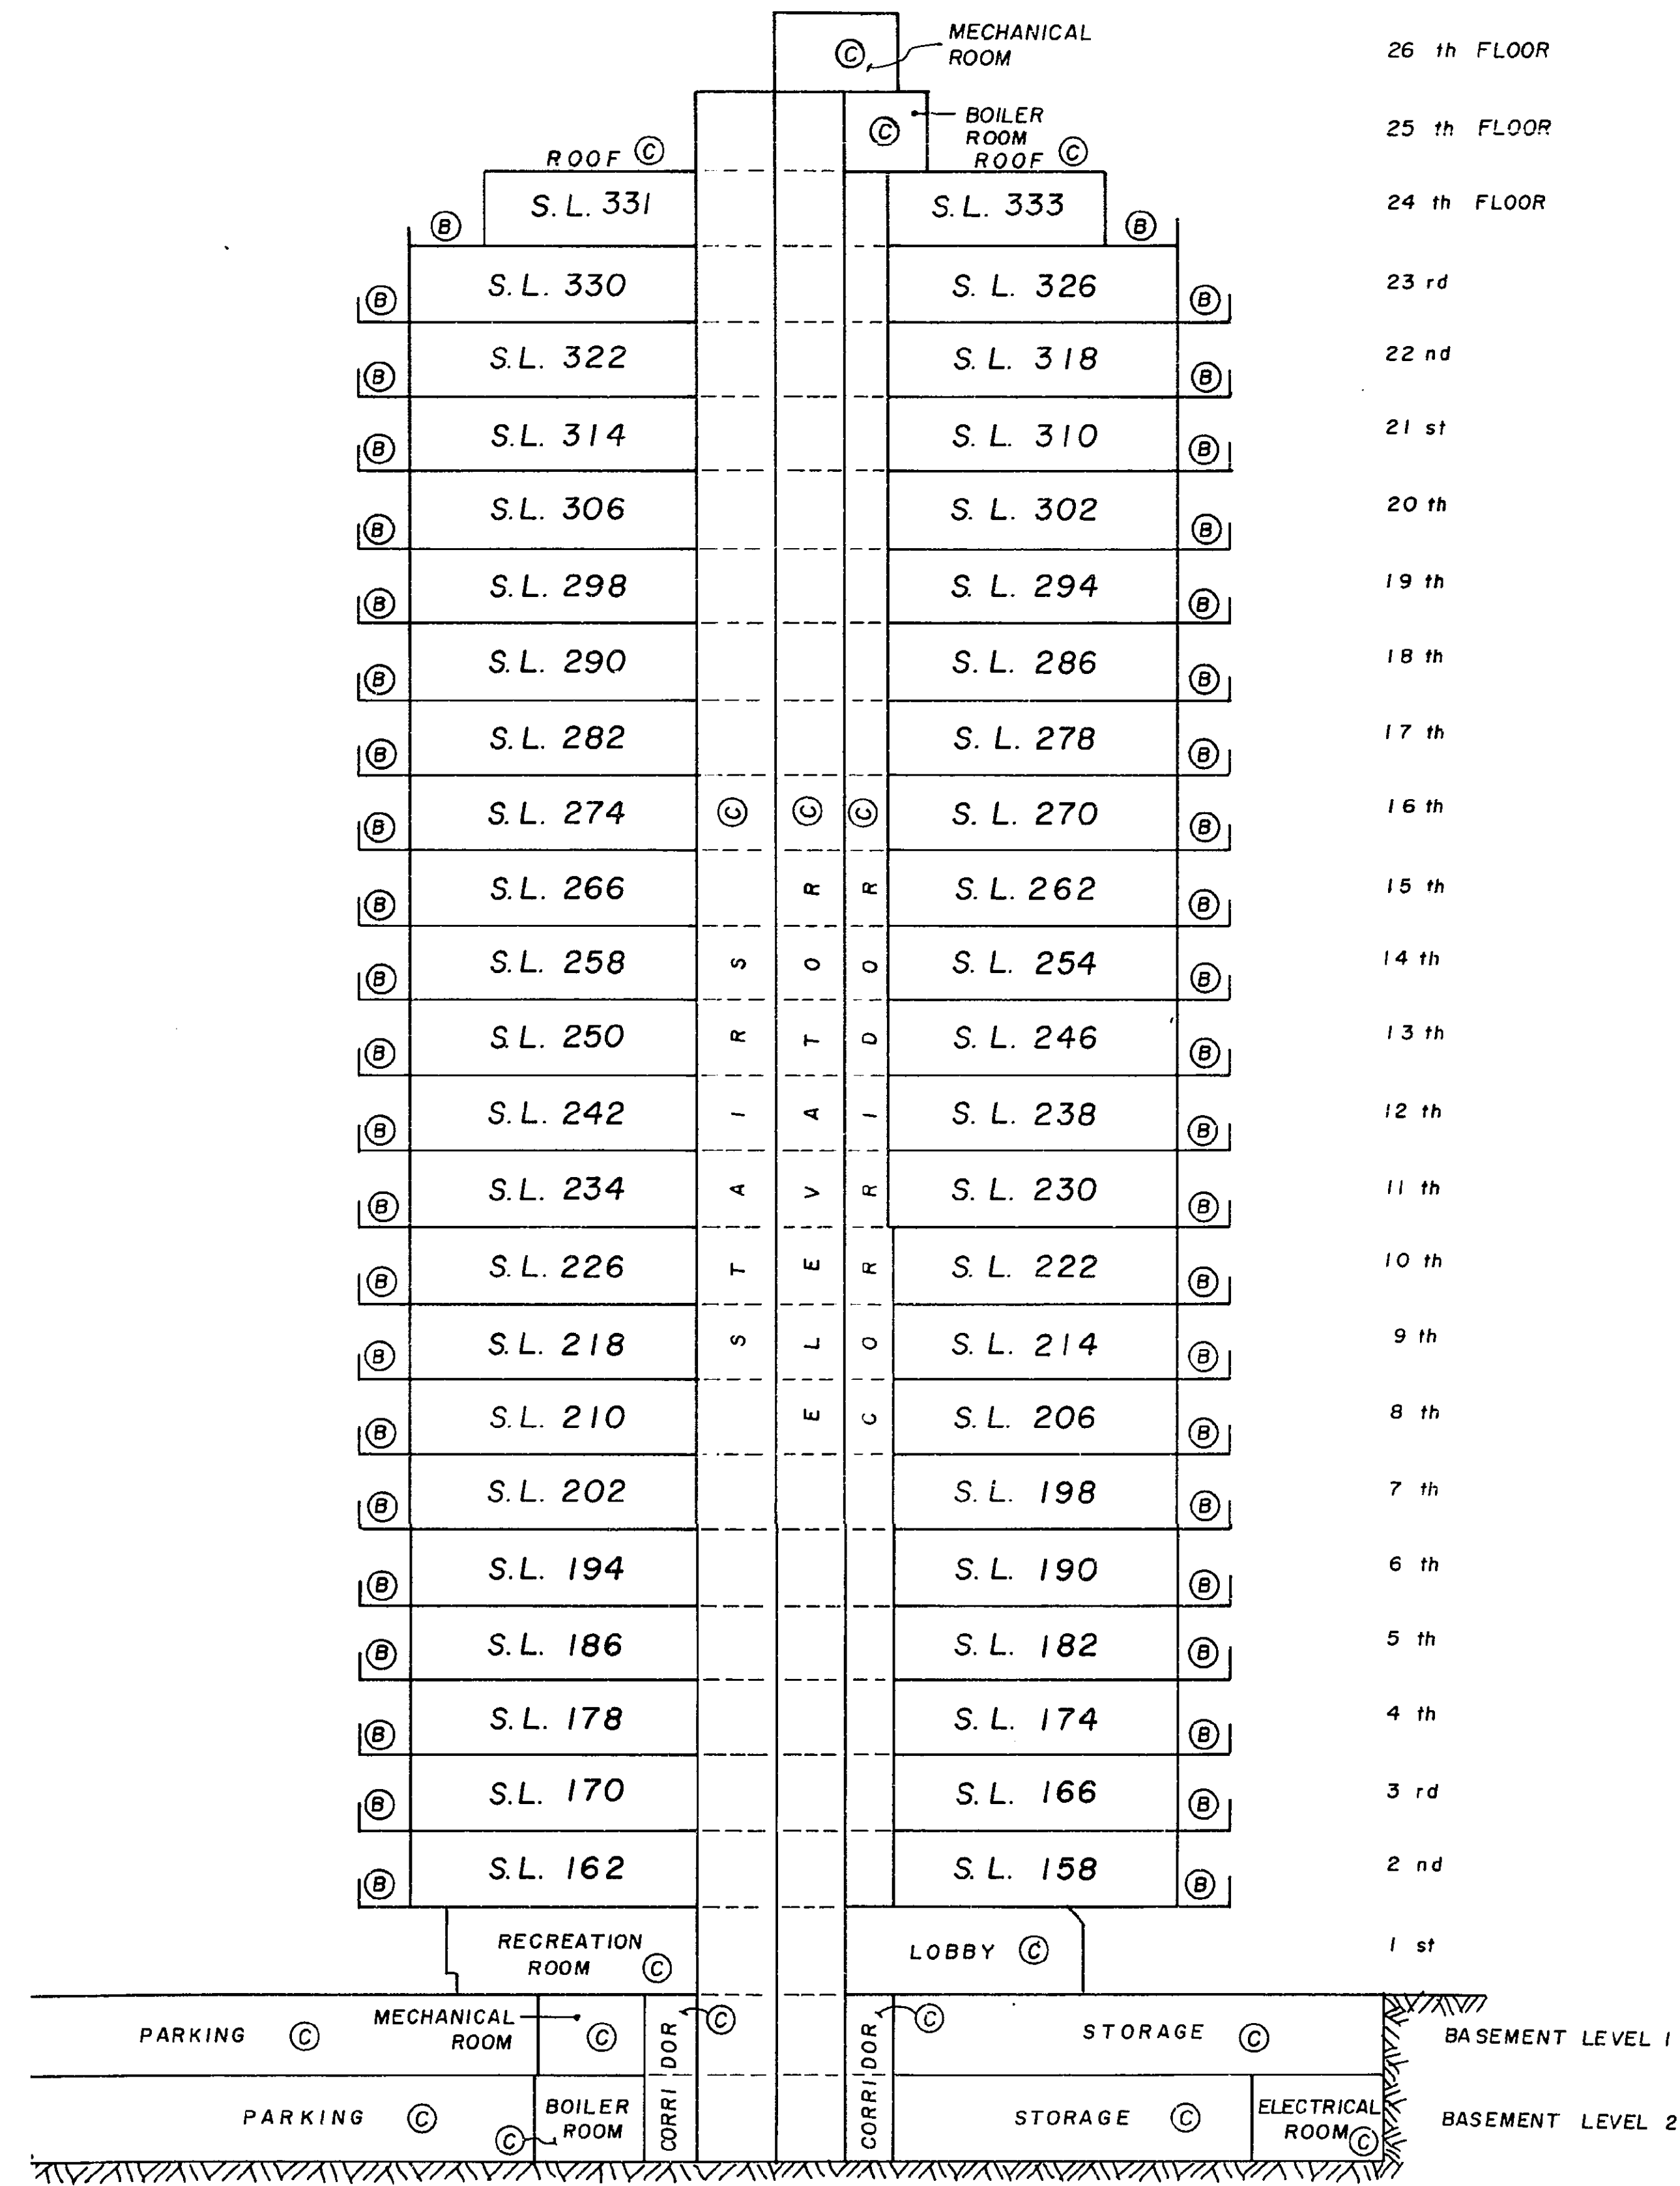


SECTION B - B'

STRATA PLAN NW2036




SECTION BUILDING 1

SCALE 1:250

NOTE: BALCONIES ARE LIMITED COMMON
PROPERTY FOR THE ADJACENT STRATA LOT.

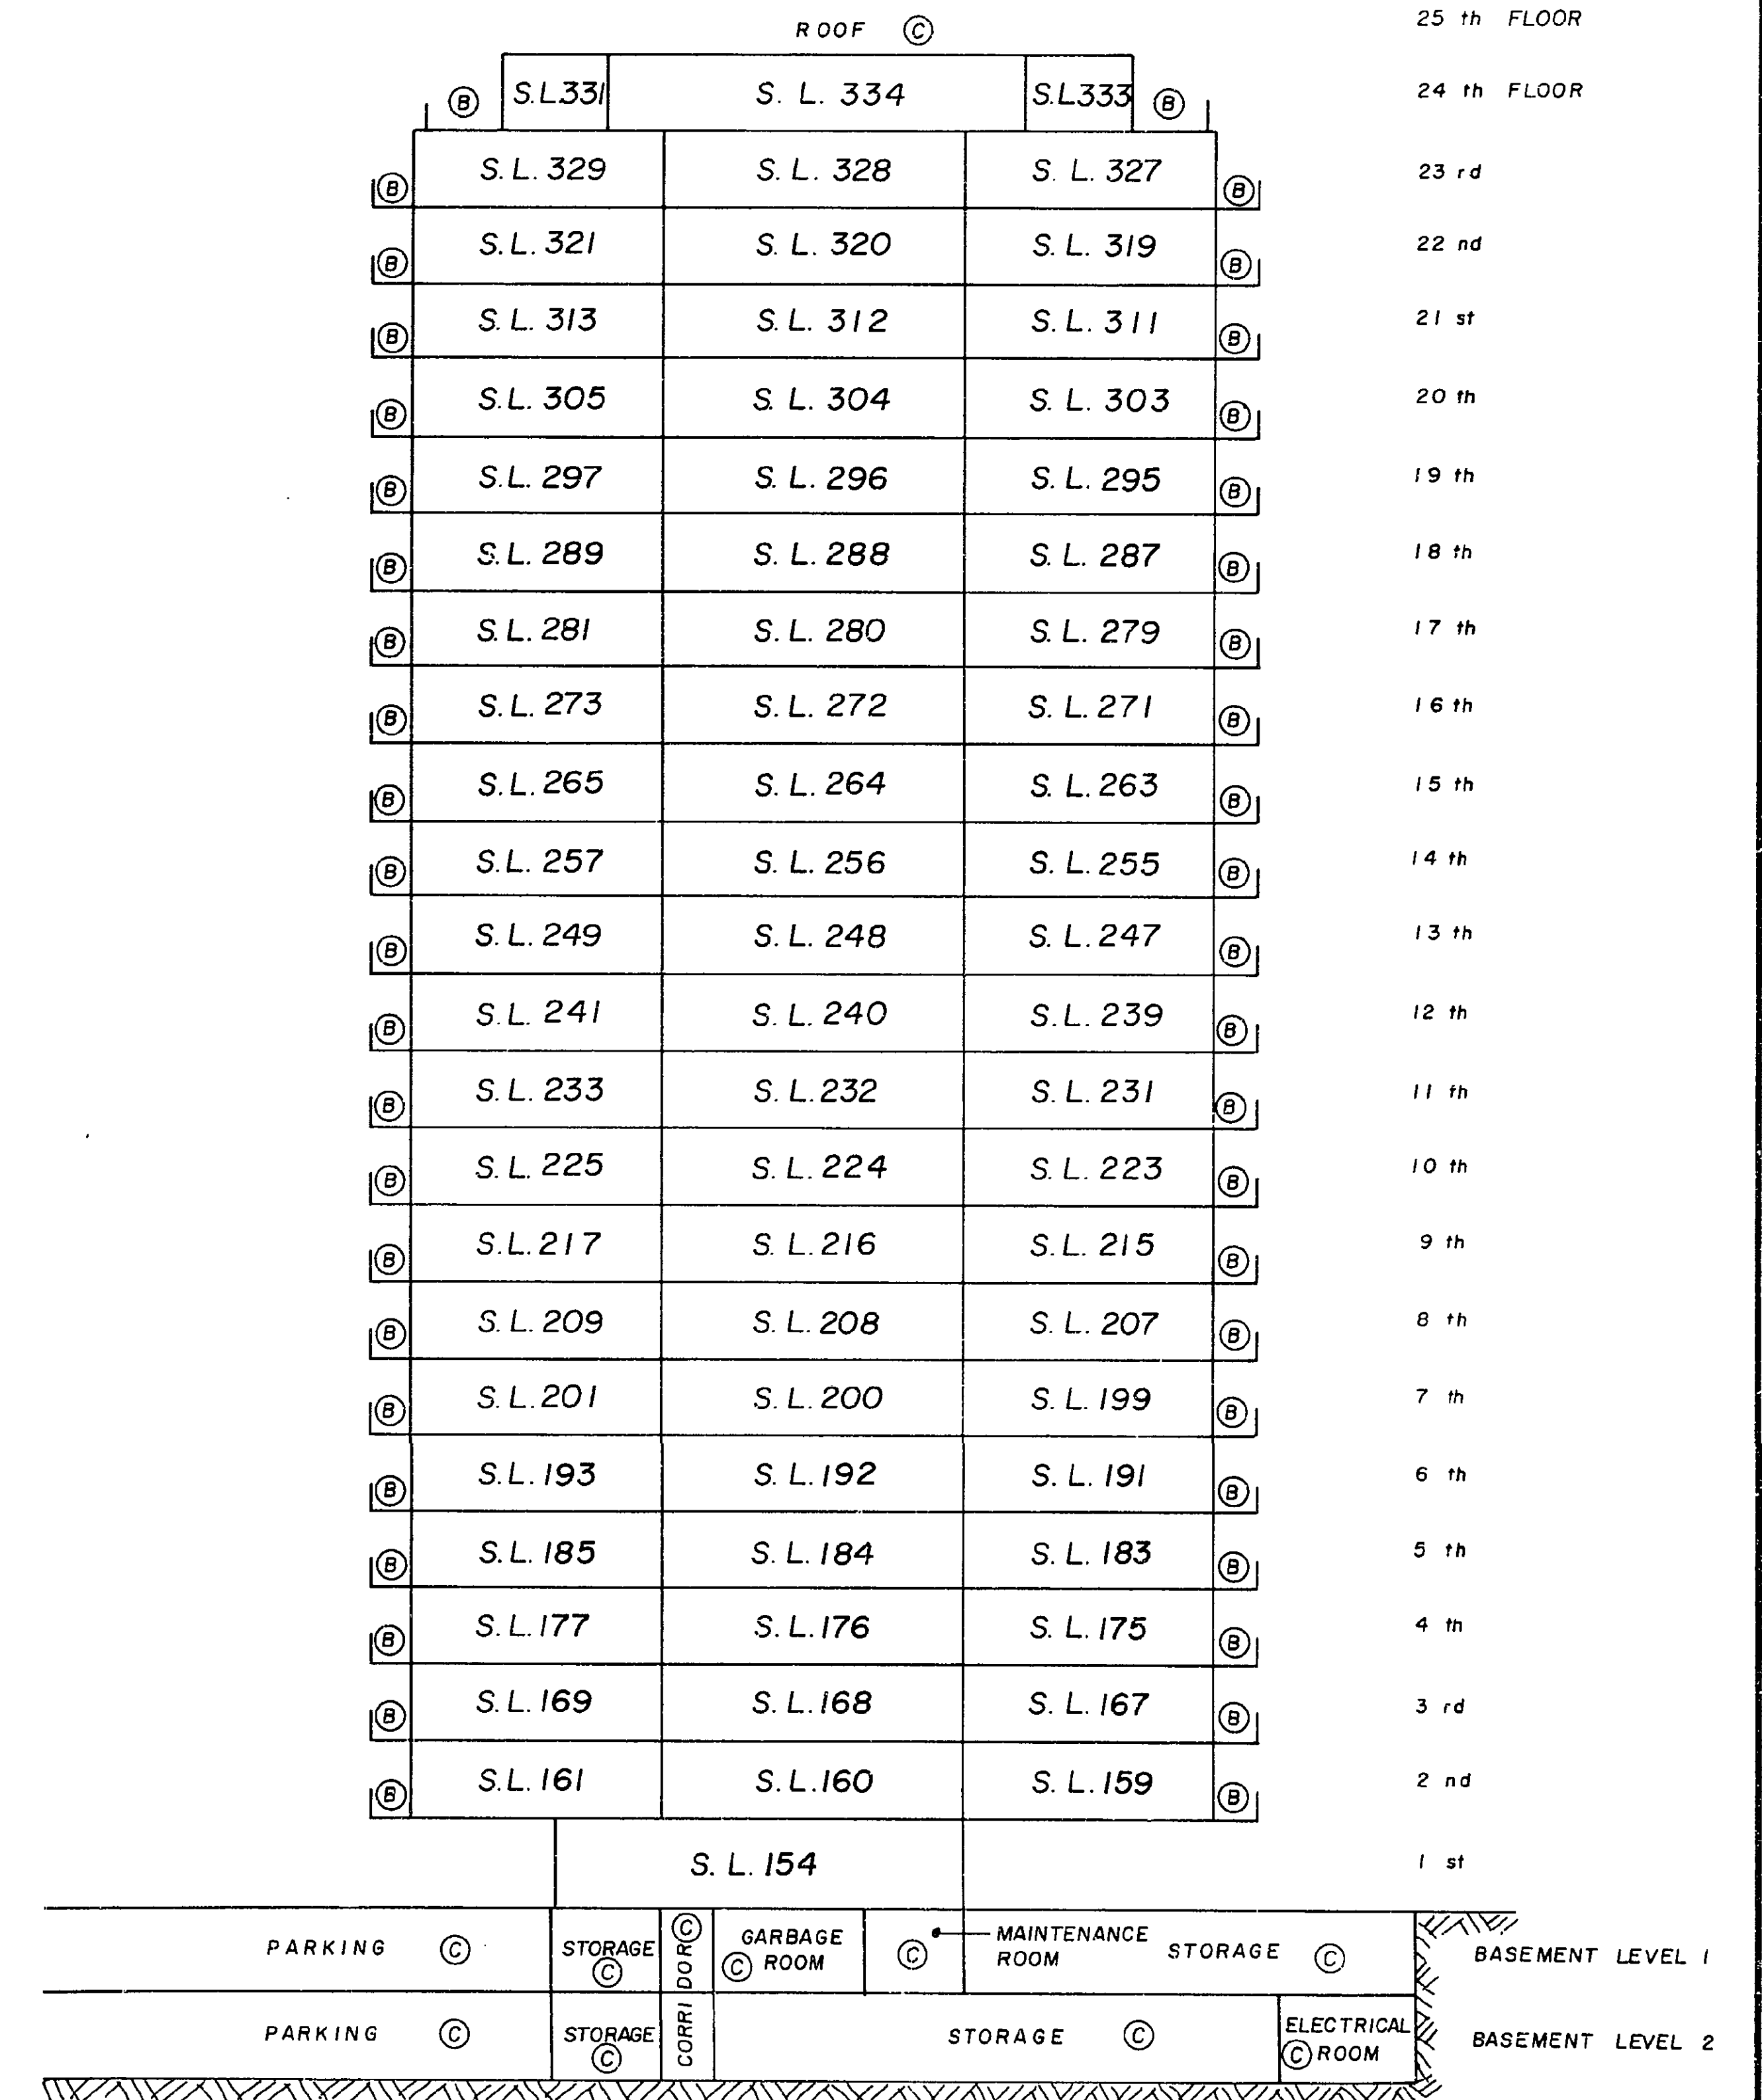

SECTION C - C'

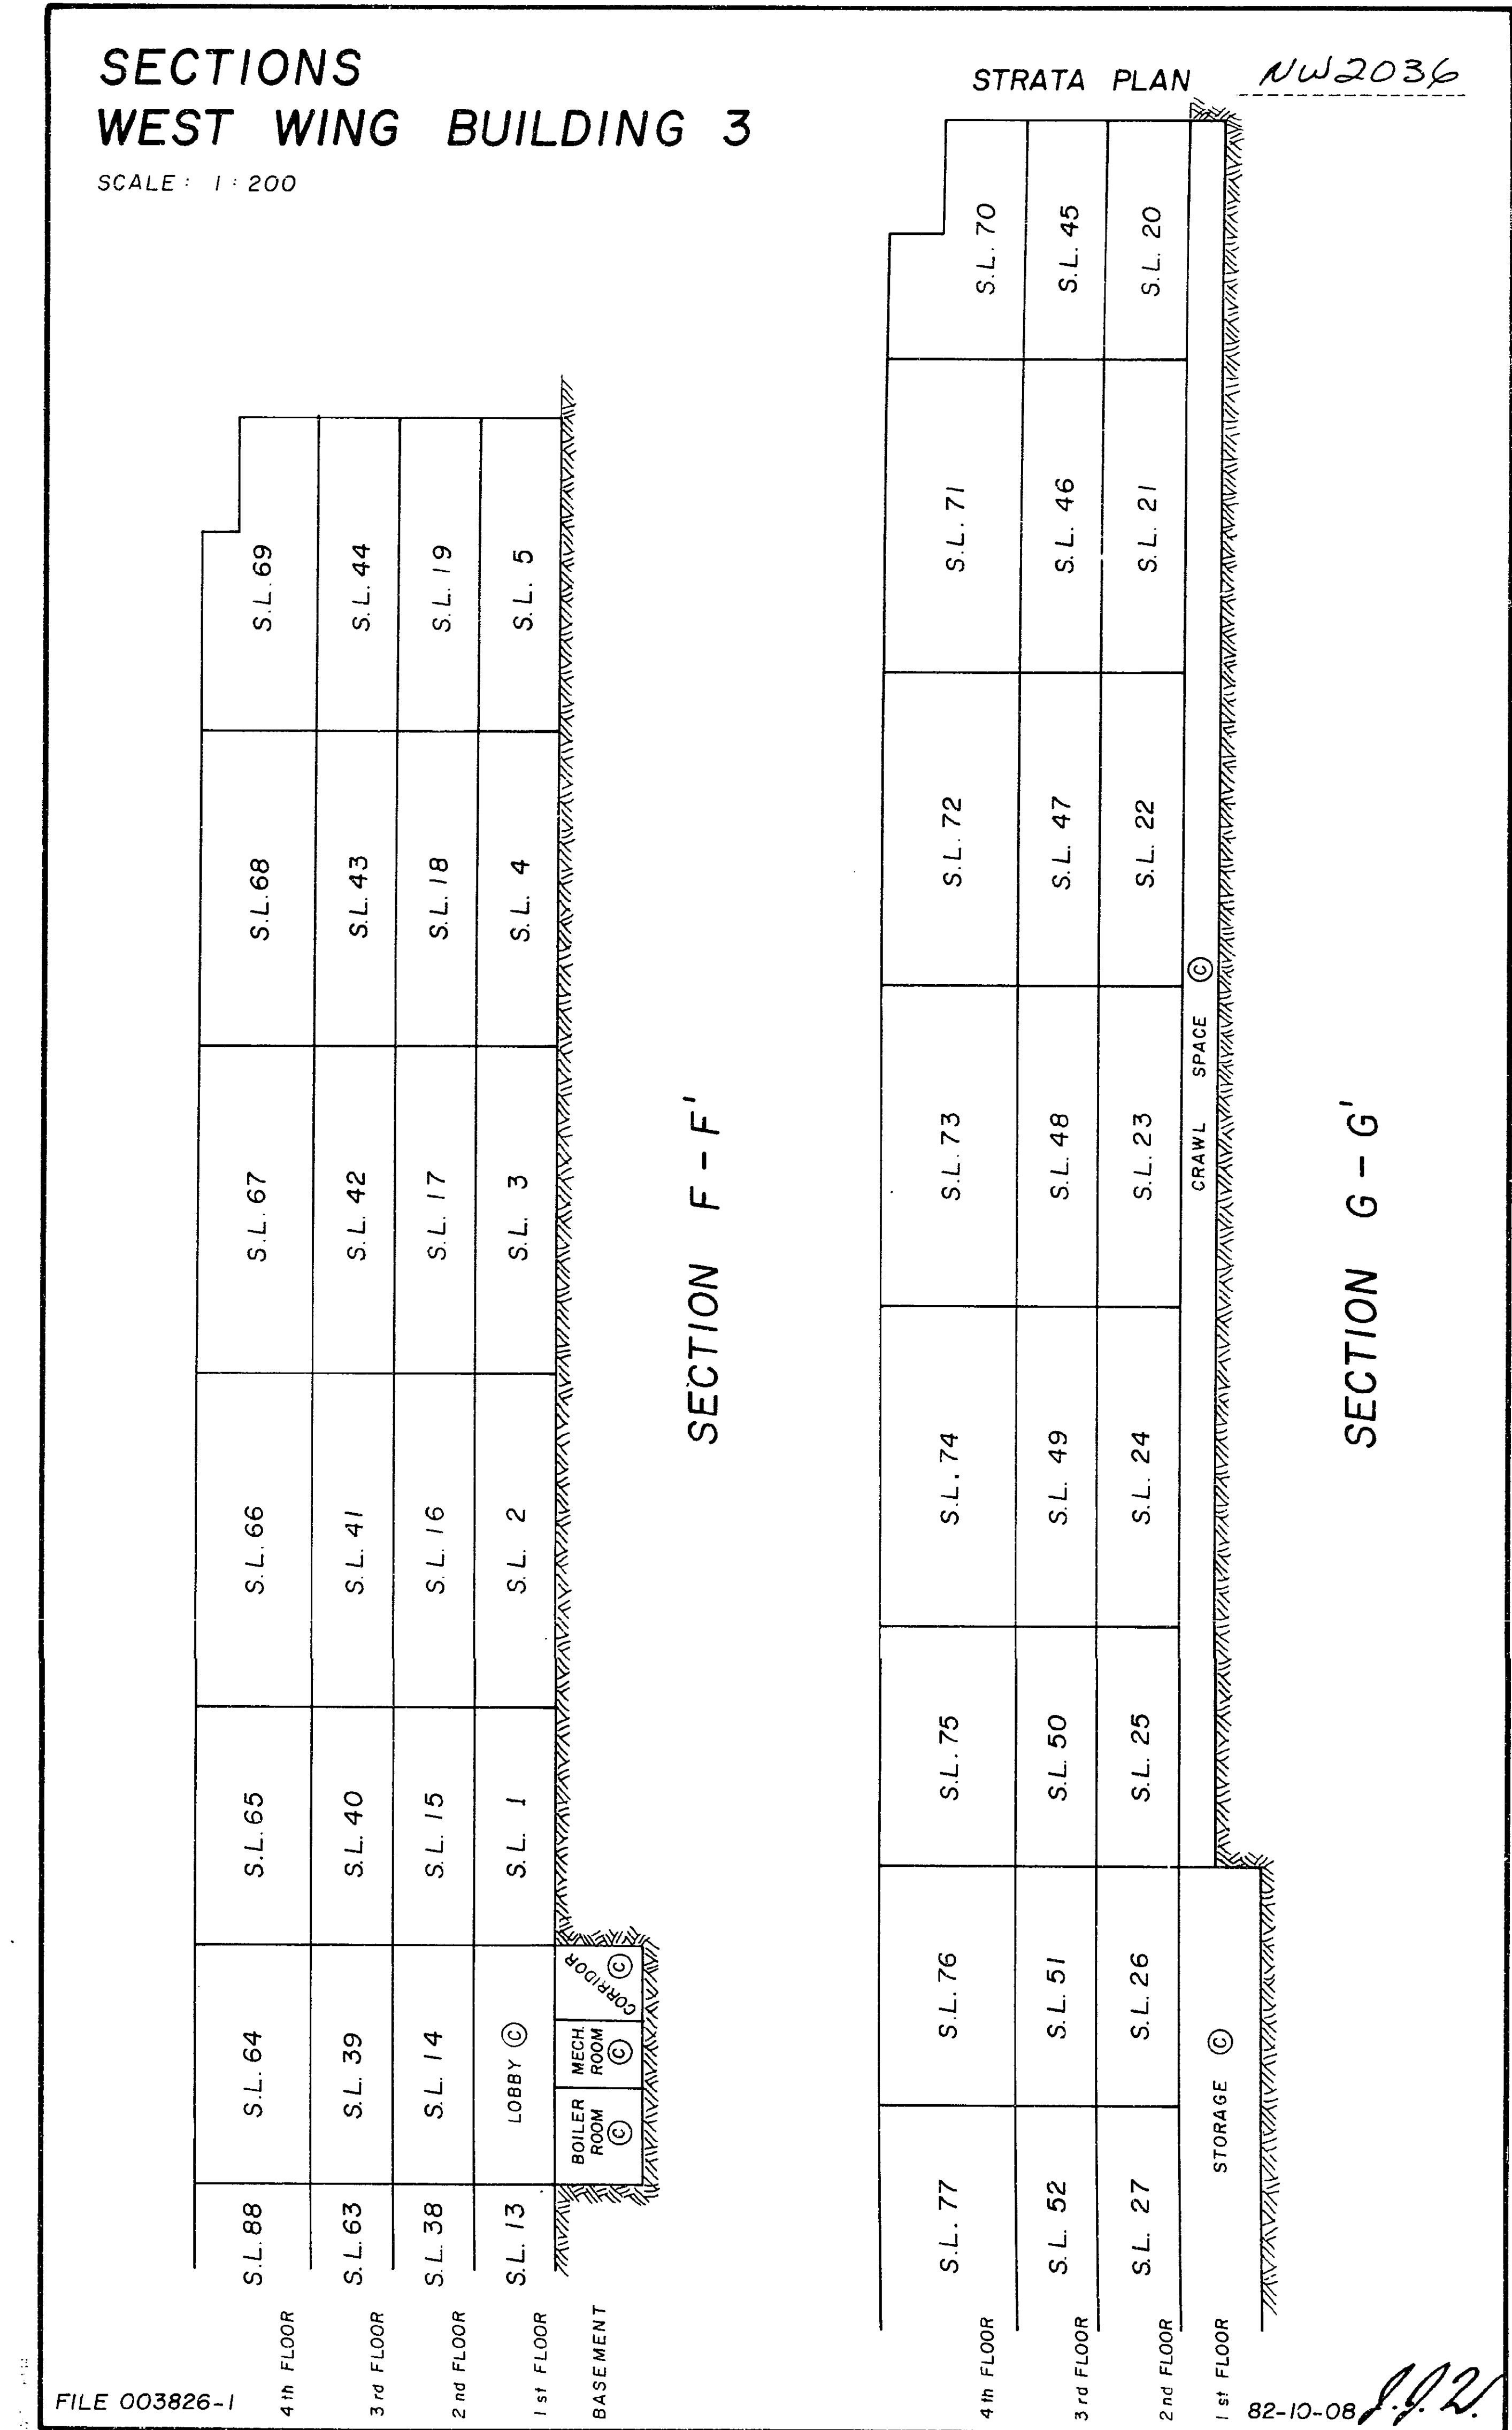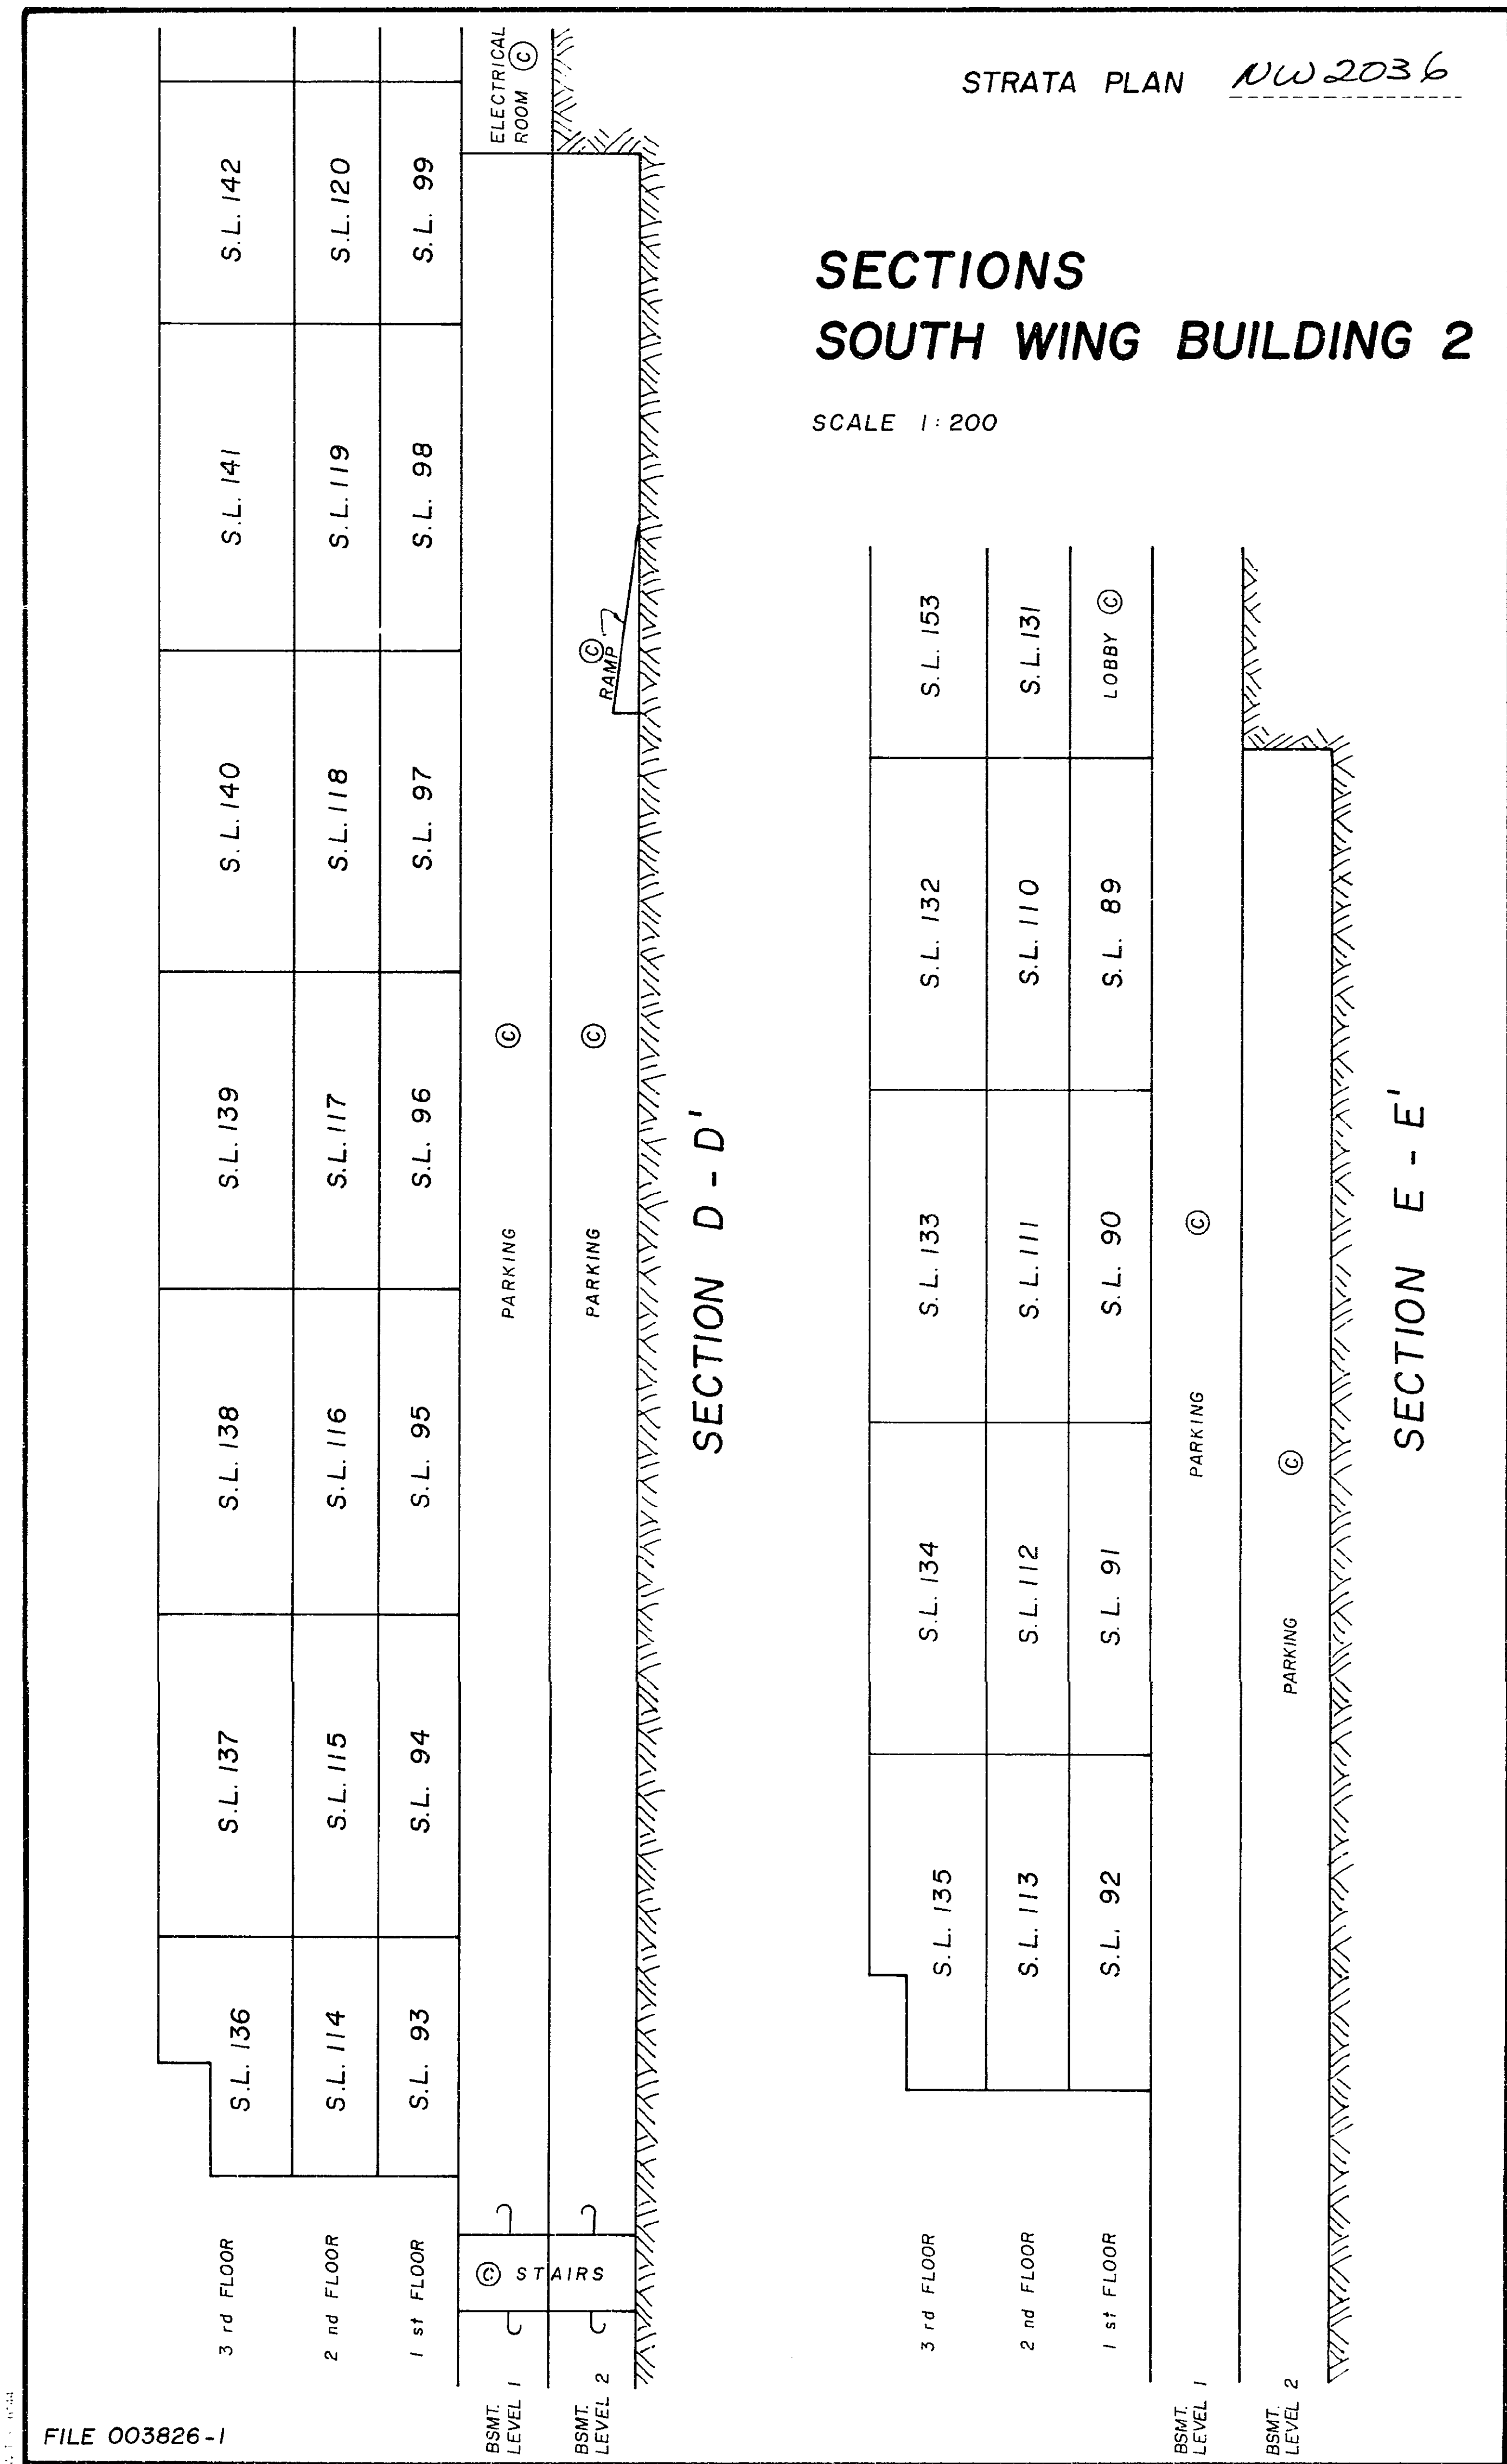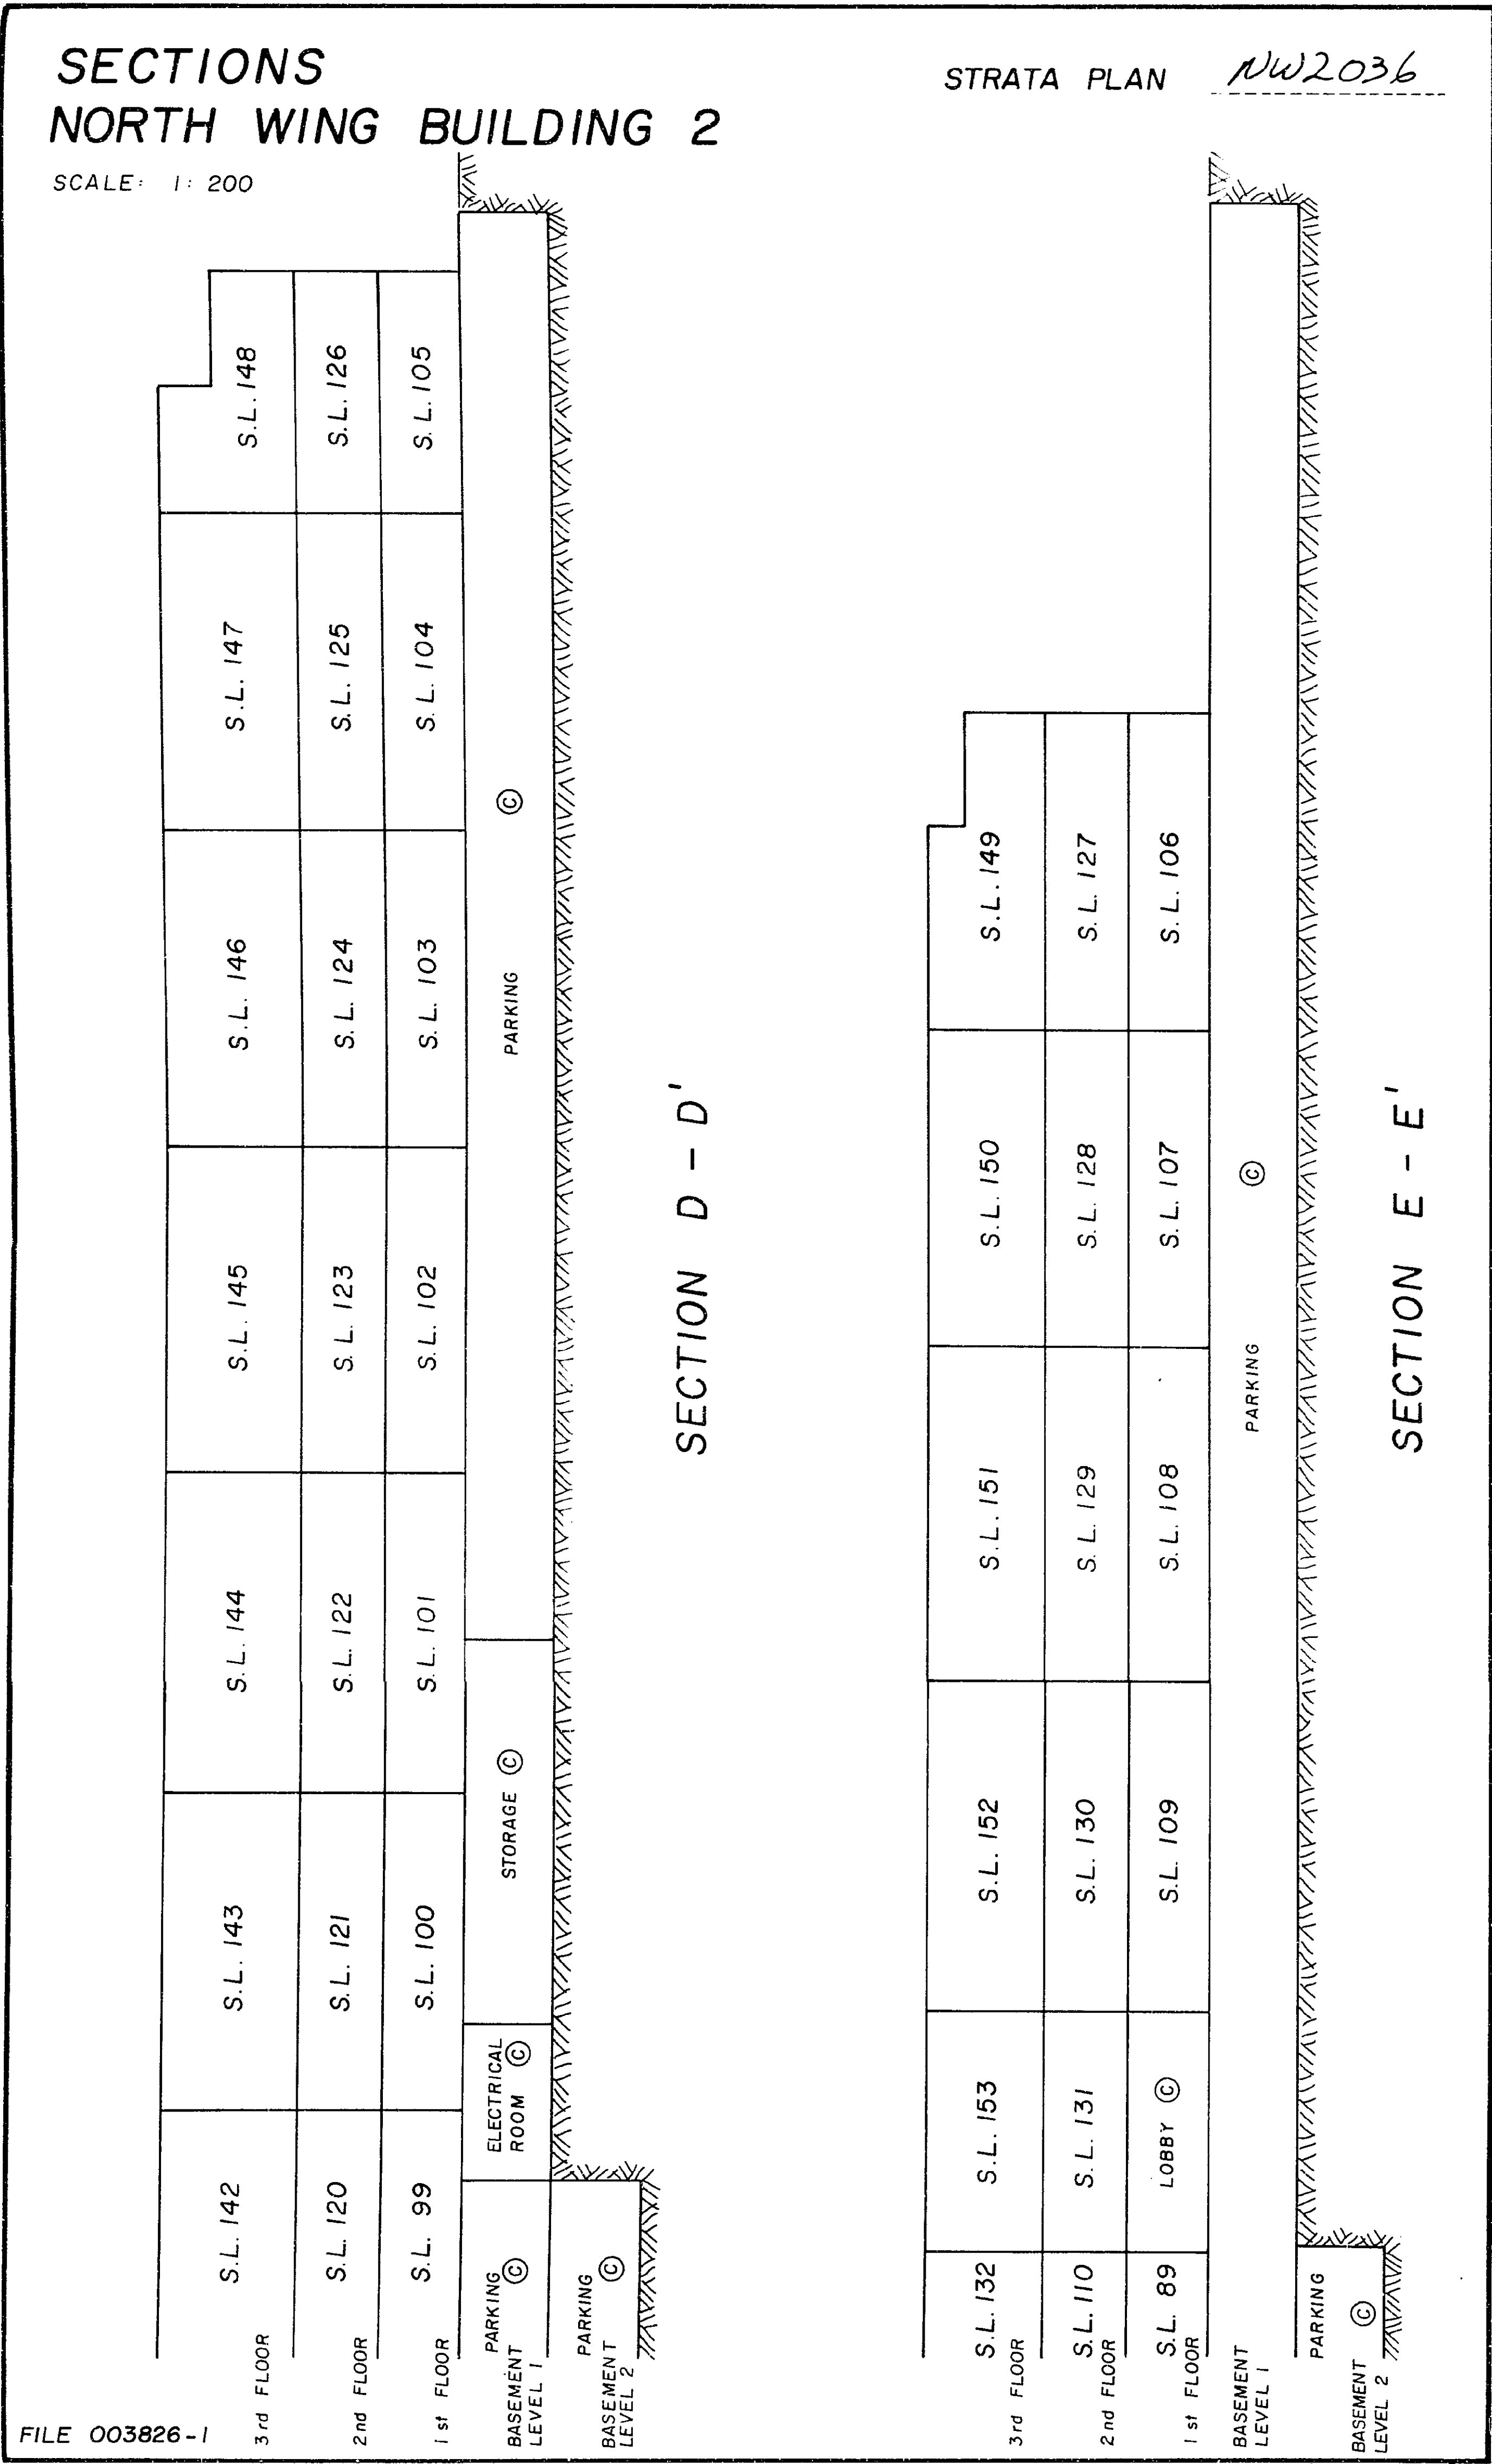

SECTIONS
SOUTH WING BUILDING 3

SCALE: 1 : 200

4 th FLOOR	S.L. 84	S.L. 85	S.L. 86	S.L. 87	S.L. 88	S.L. 84	S.L. 65
	S.L. 59	S.L. 60	S.L. 61	S.L. 62	S.L. 63	S.L. 39	S.L. 40
	S.L. 34	S.L. 35	S.L. 36	S.L. 37	S.L. 38	S.L. 14	S.L. 15
	S.L. 9	S.L. 10	S.L. 11	S.L. 12	S.L. 13	LOBBY ③	S.L. 1
BASEMENT LEVEL 1		PARKING ③		BOILER ROOM ③ MECH. ROOM ③ CORRIDOR ③			

STRATA PLAN

NW2036

SECTION F - F'

SECTION G - G'

82-10-08

2.


**BASEMENT
LEVEL 2**

SCALE 1 : 500

NOTE: ALL COMMON PROPERTY

STRATA PLAN

NW2036

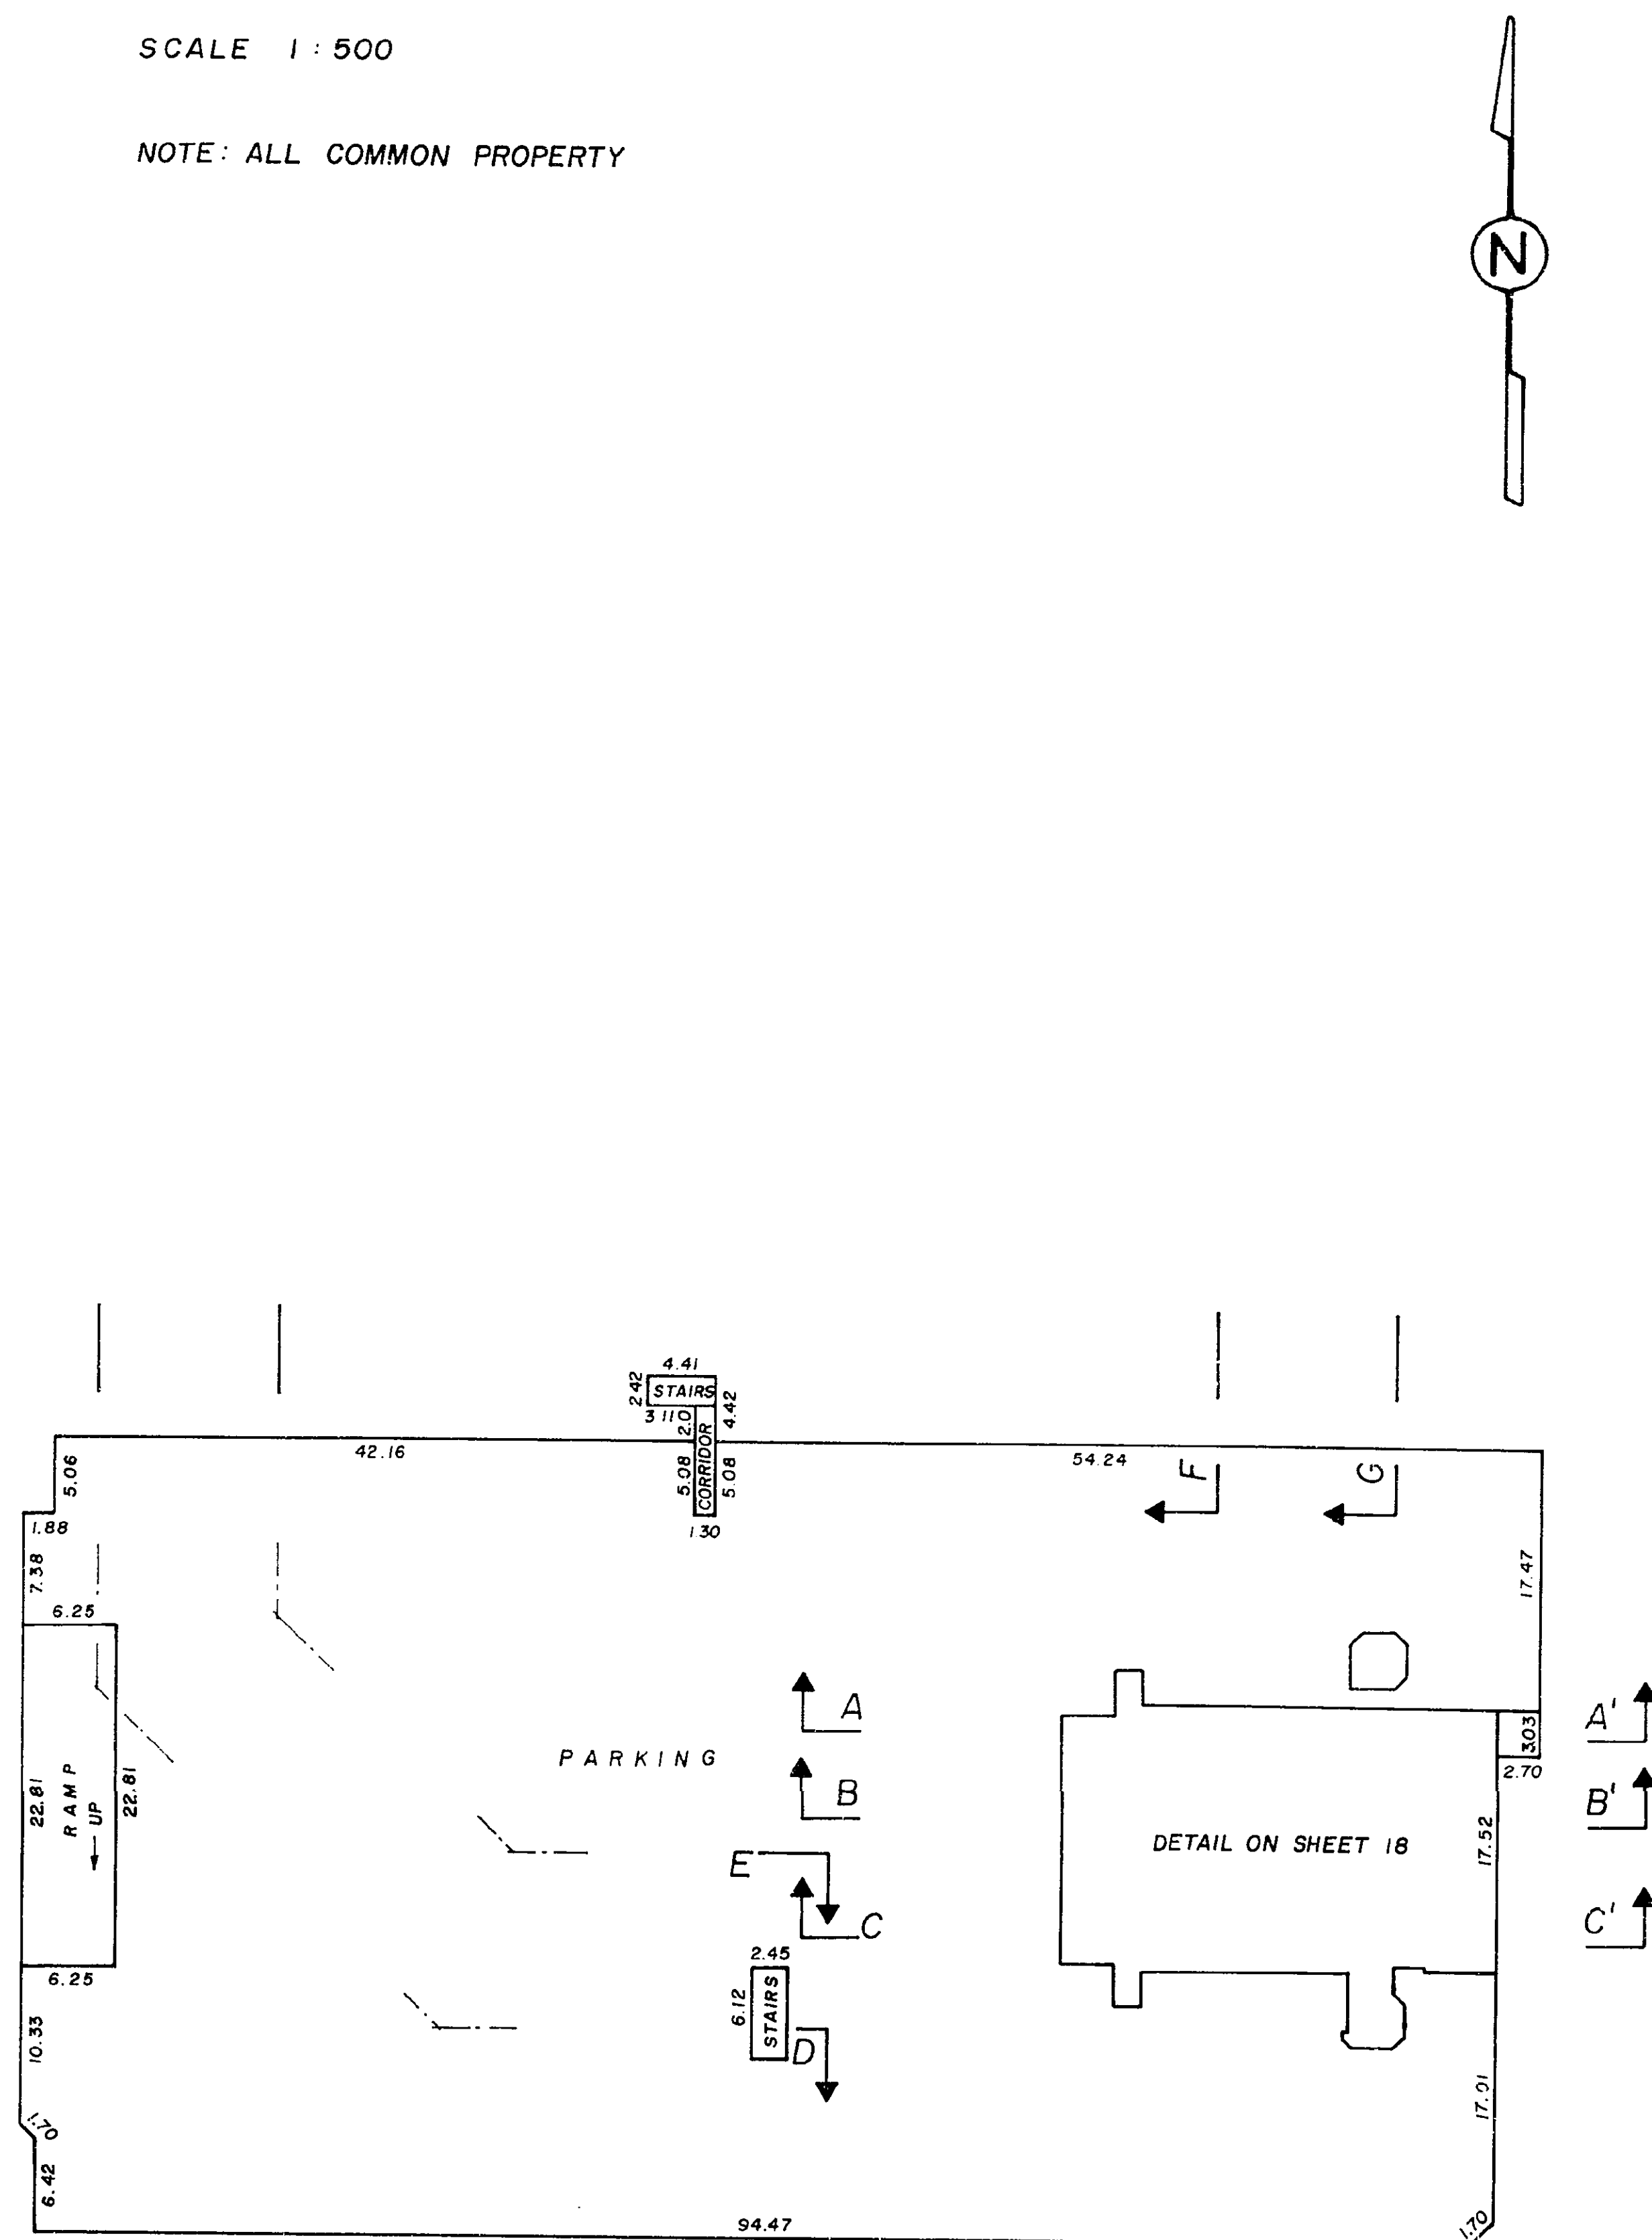

FILE 003826-1

82-10-08

J. J. Z.

BASEMENT
LEVEL 2, Detail


SCALE: 1 : 200

NOTE:

ALL COMMON PROPERTY

STRATA PLAN

N/12036

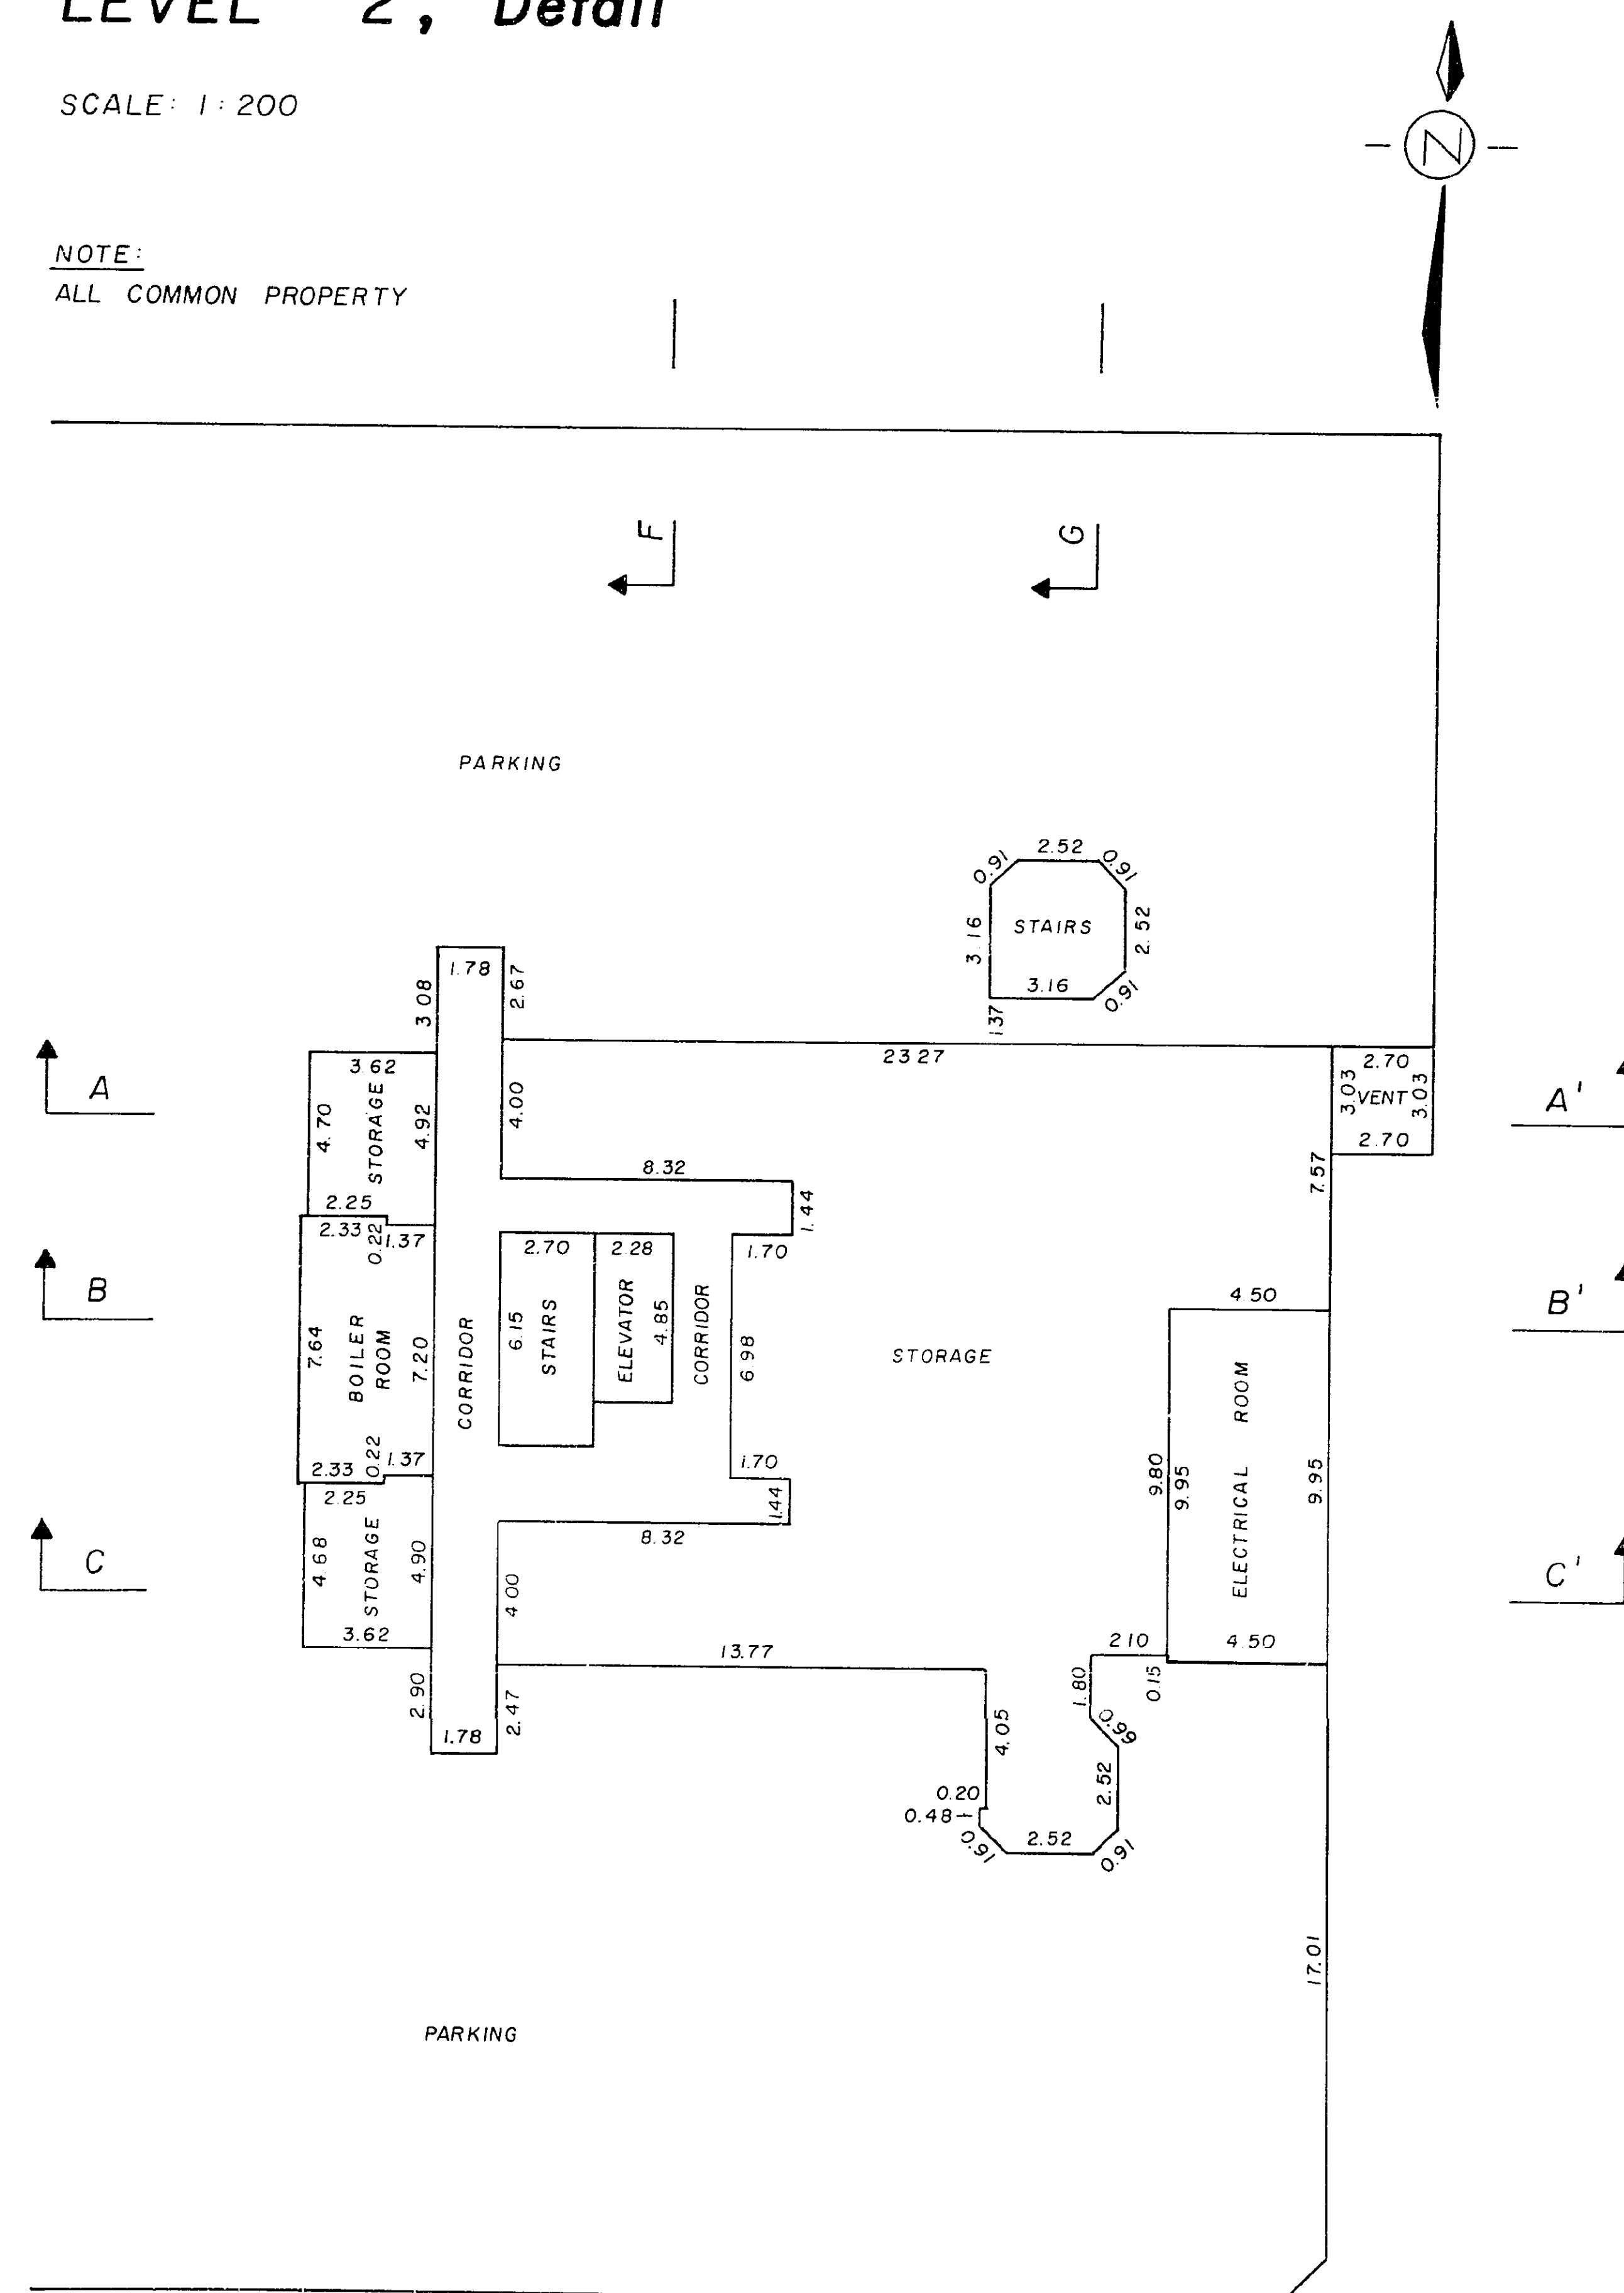

FILE 003826-1

82-10-08


8.8.2.

BASEMENT LEVEL 1

STRATA PLAN *NW2036*

SCALE 1:500

NOTE: ALL COMMON PROPERTY

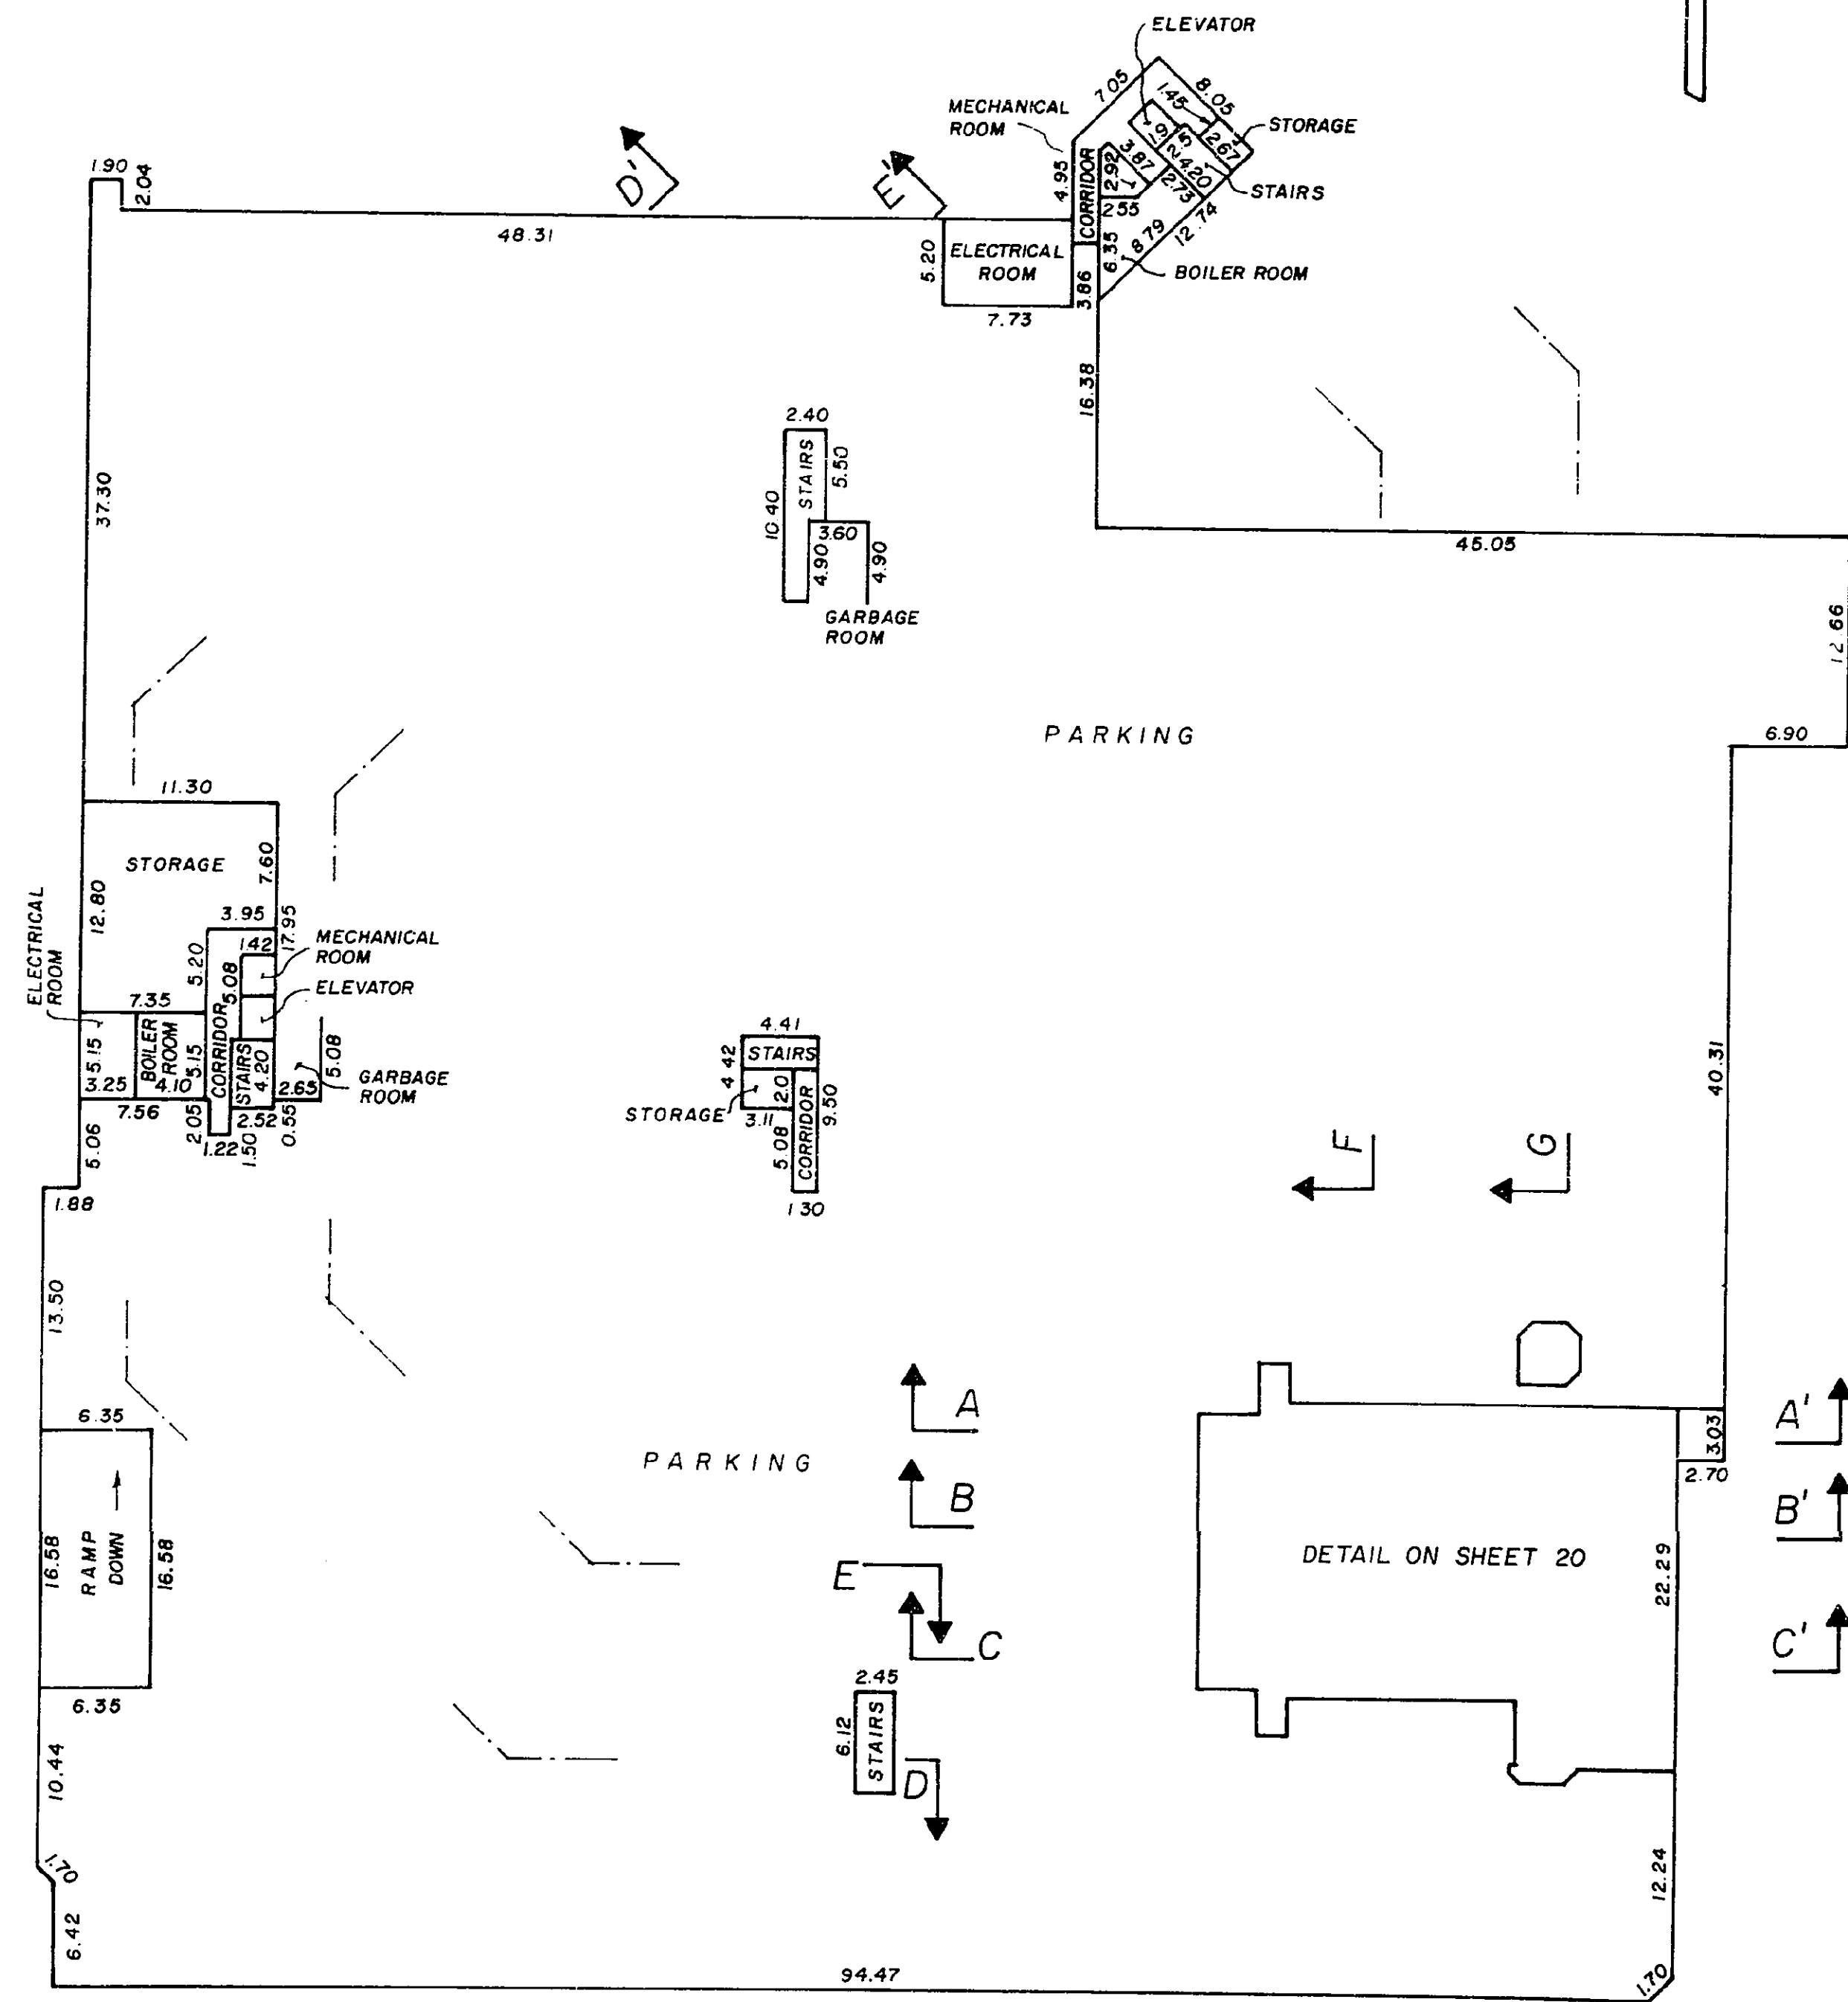


BASEMENT LEVEL 1, Detail

STRATA PLAN *NW2036*

SCALE 1:200

NOTE:
ALL COMMON PROPERTY

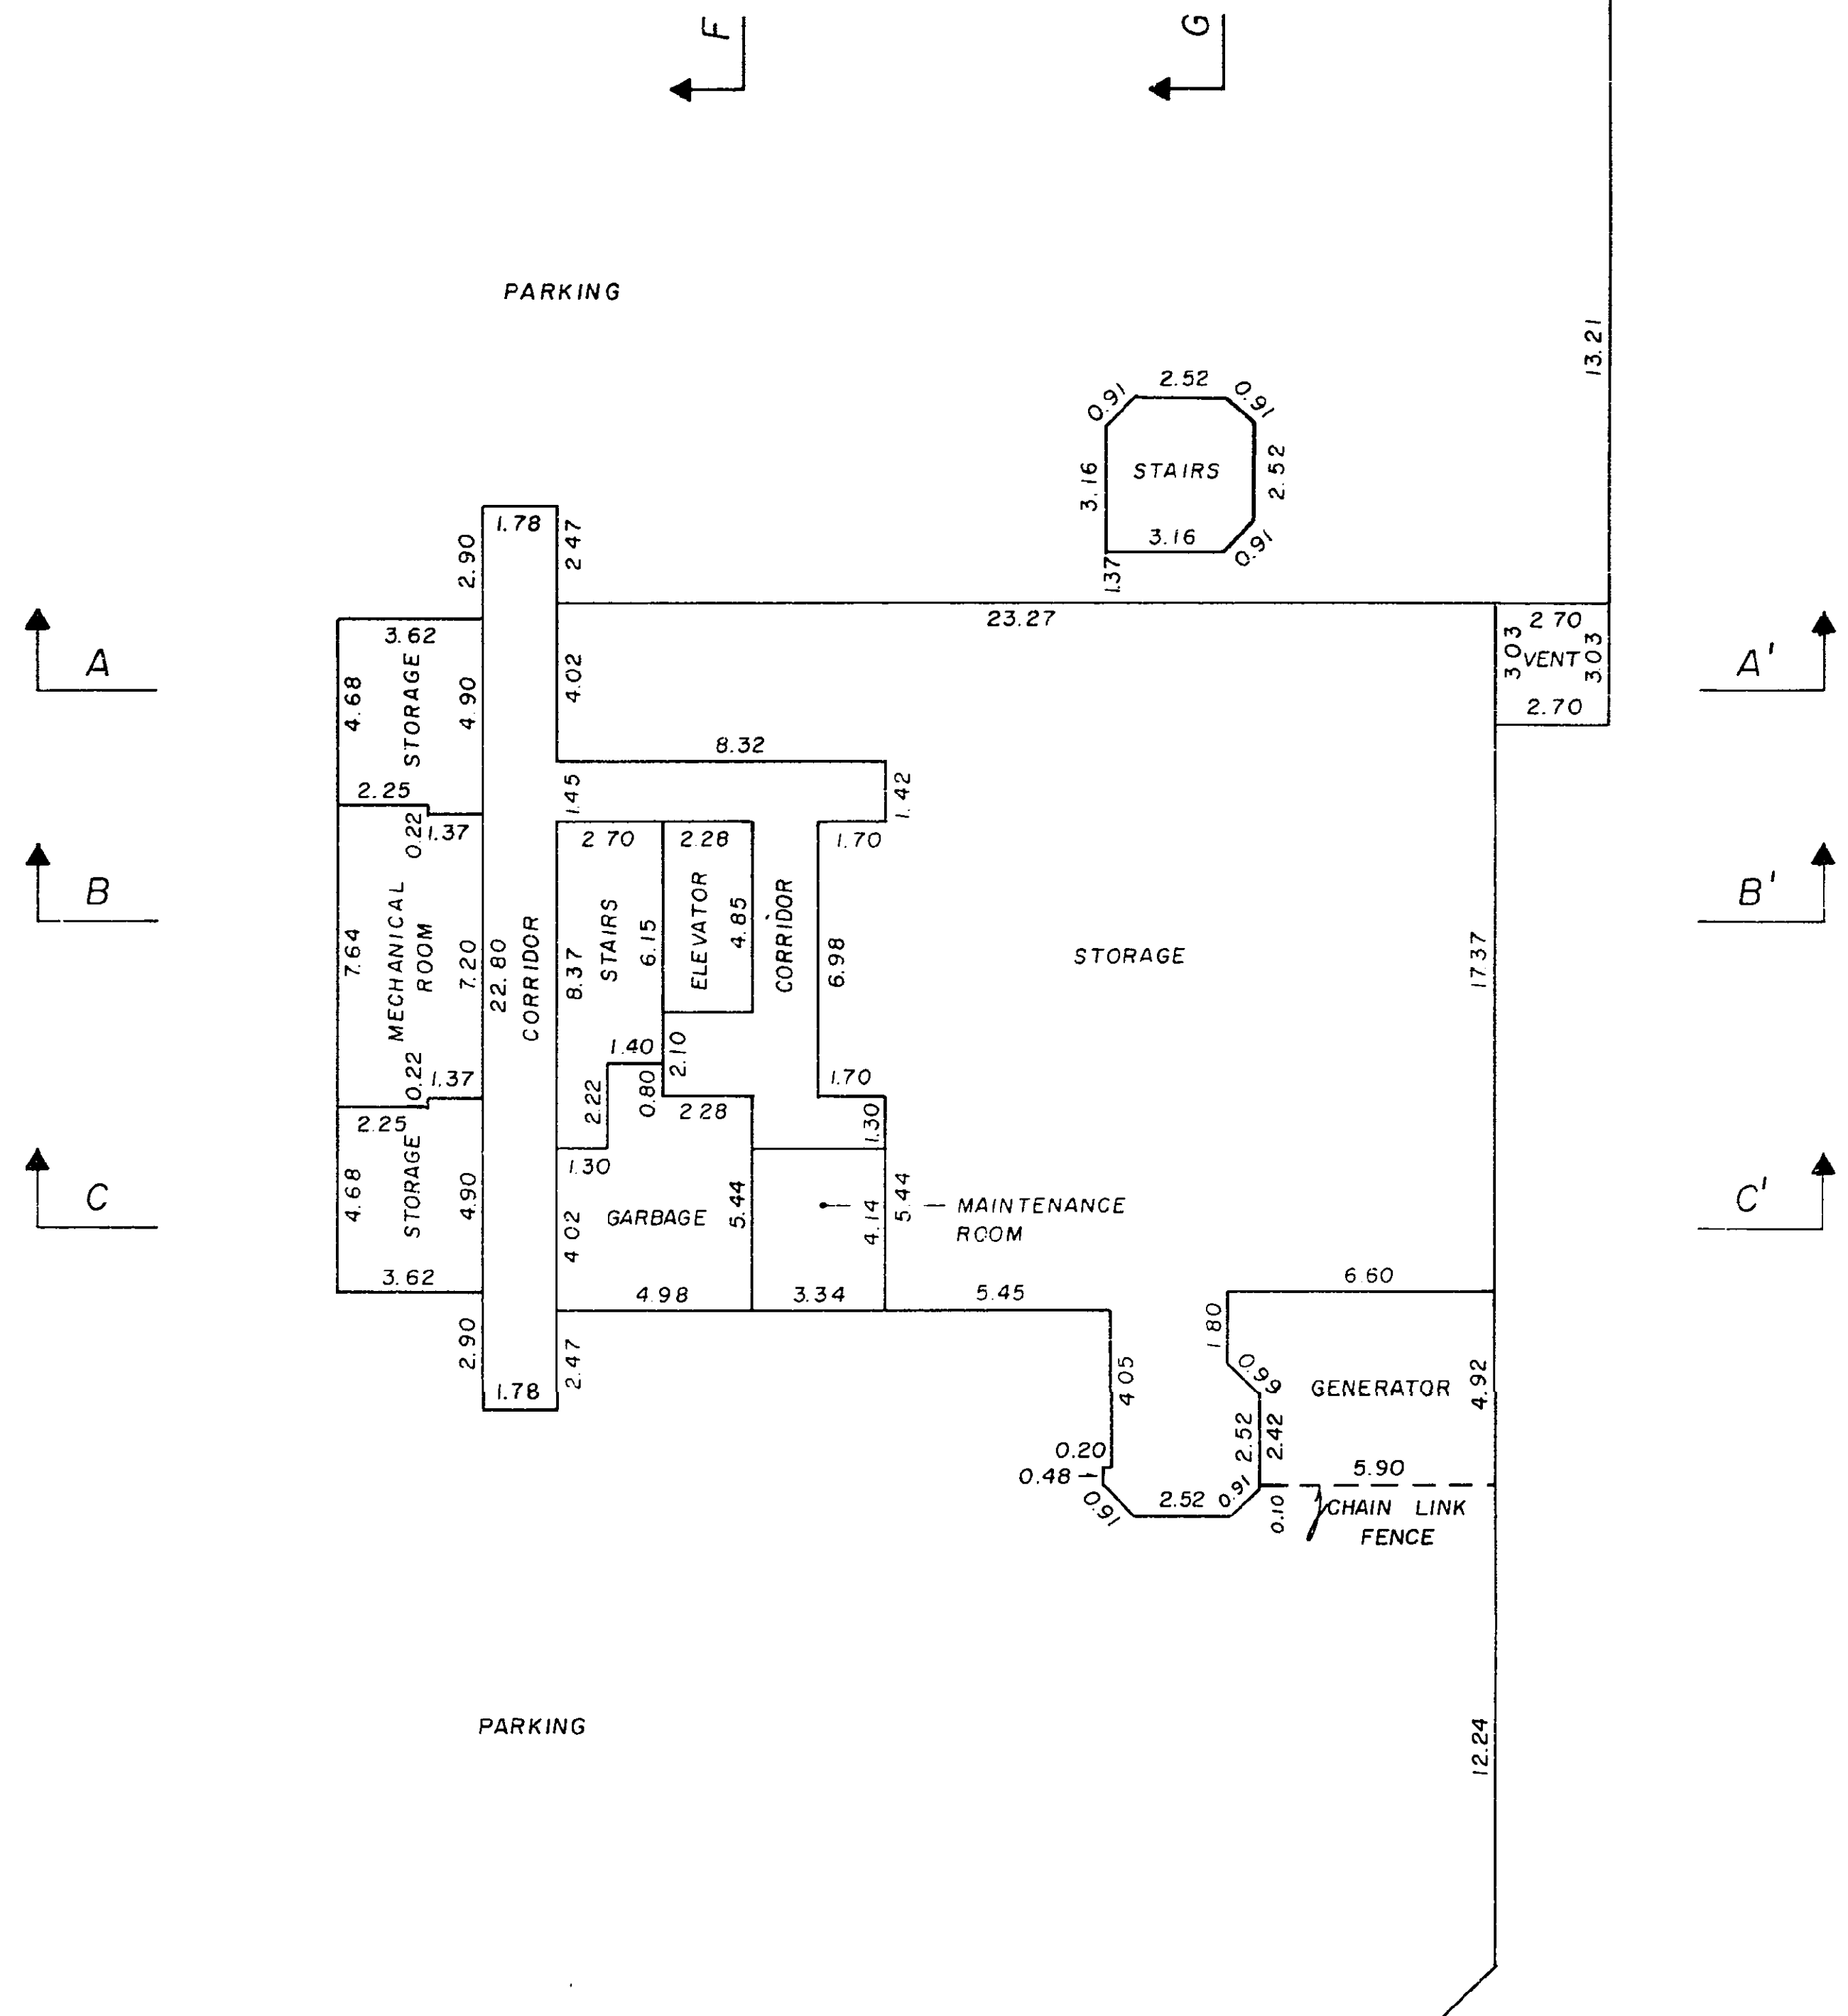


BUILDING 1 1 st FLOOR

STRATA PLAN *NW2036*

SCALE 1:200

NOTE:
ALL AREAS NOT SHOWN AS
S.L. ARE COMMON PROPERTY.


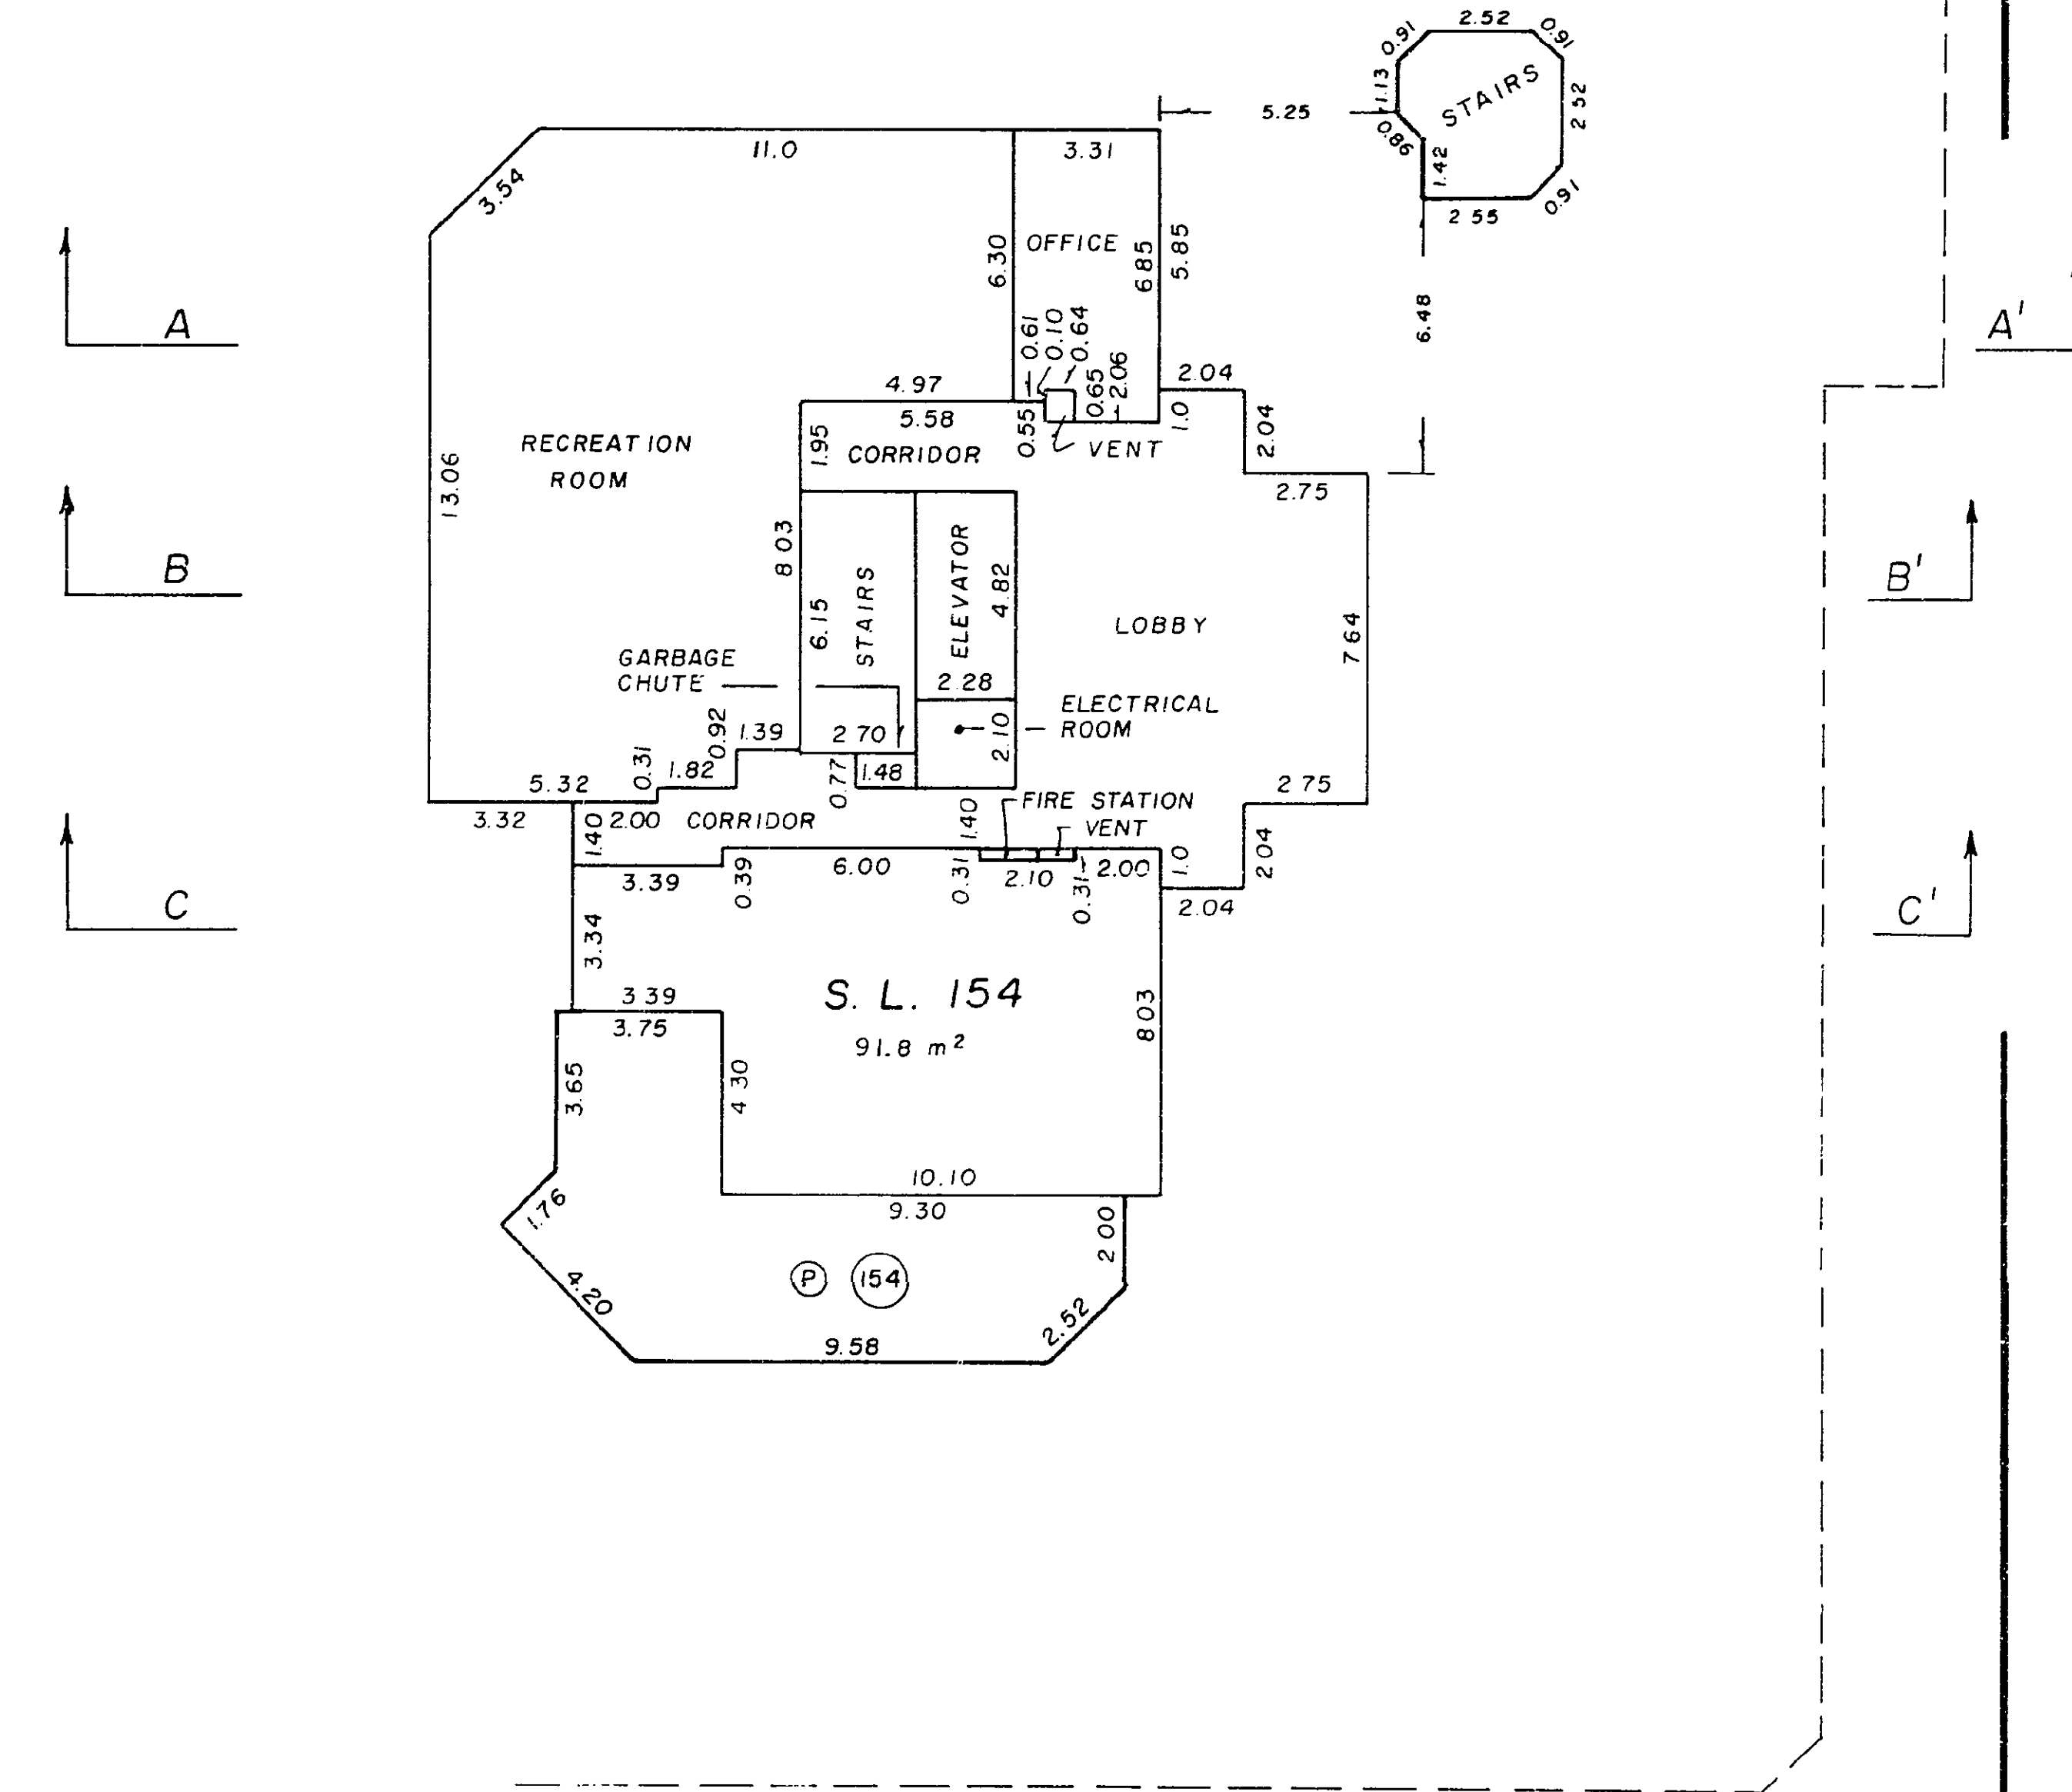


BUILDING 1

2nd FLOOR

SCALE 1 : 200

STRATA PLAN NW2036

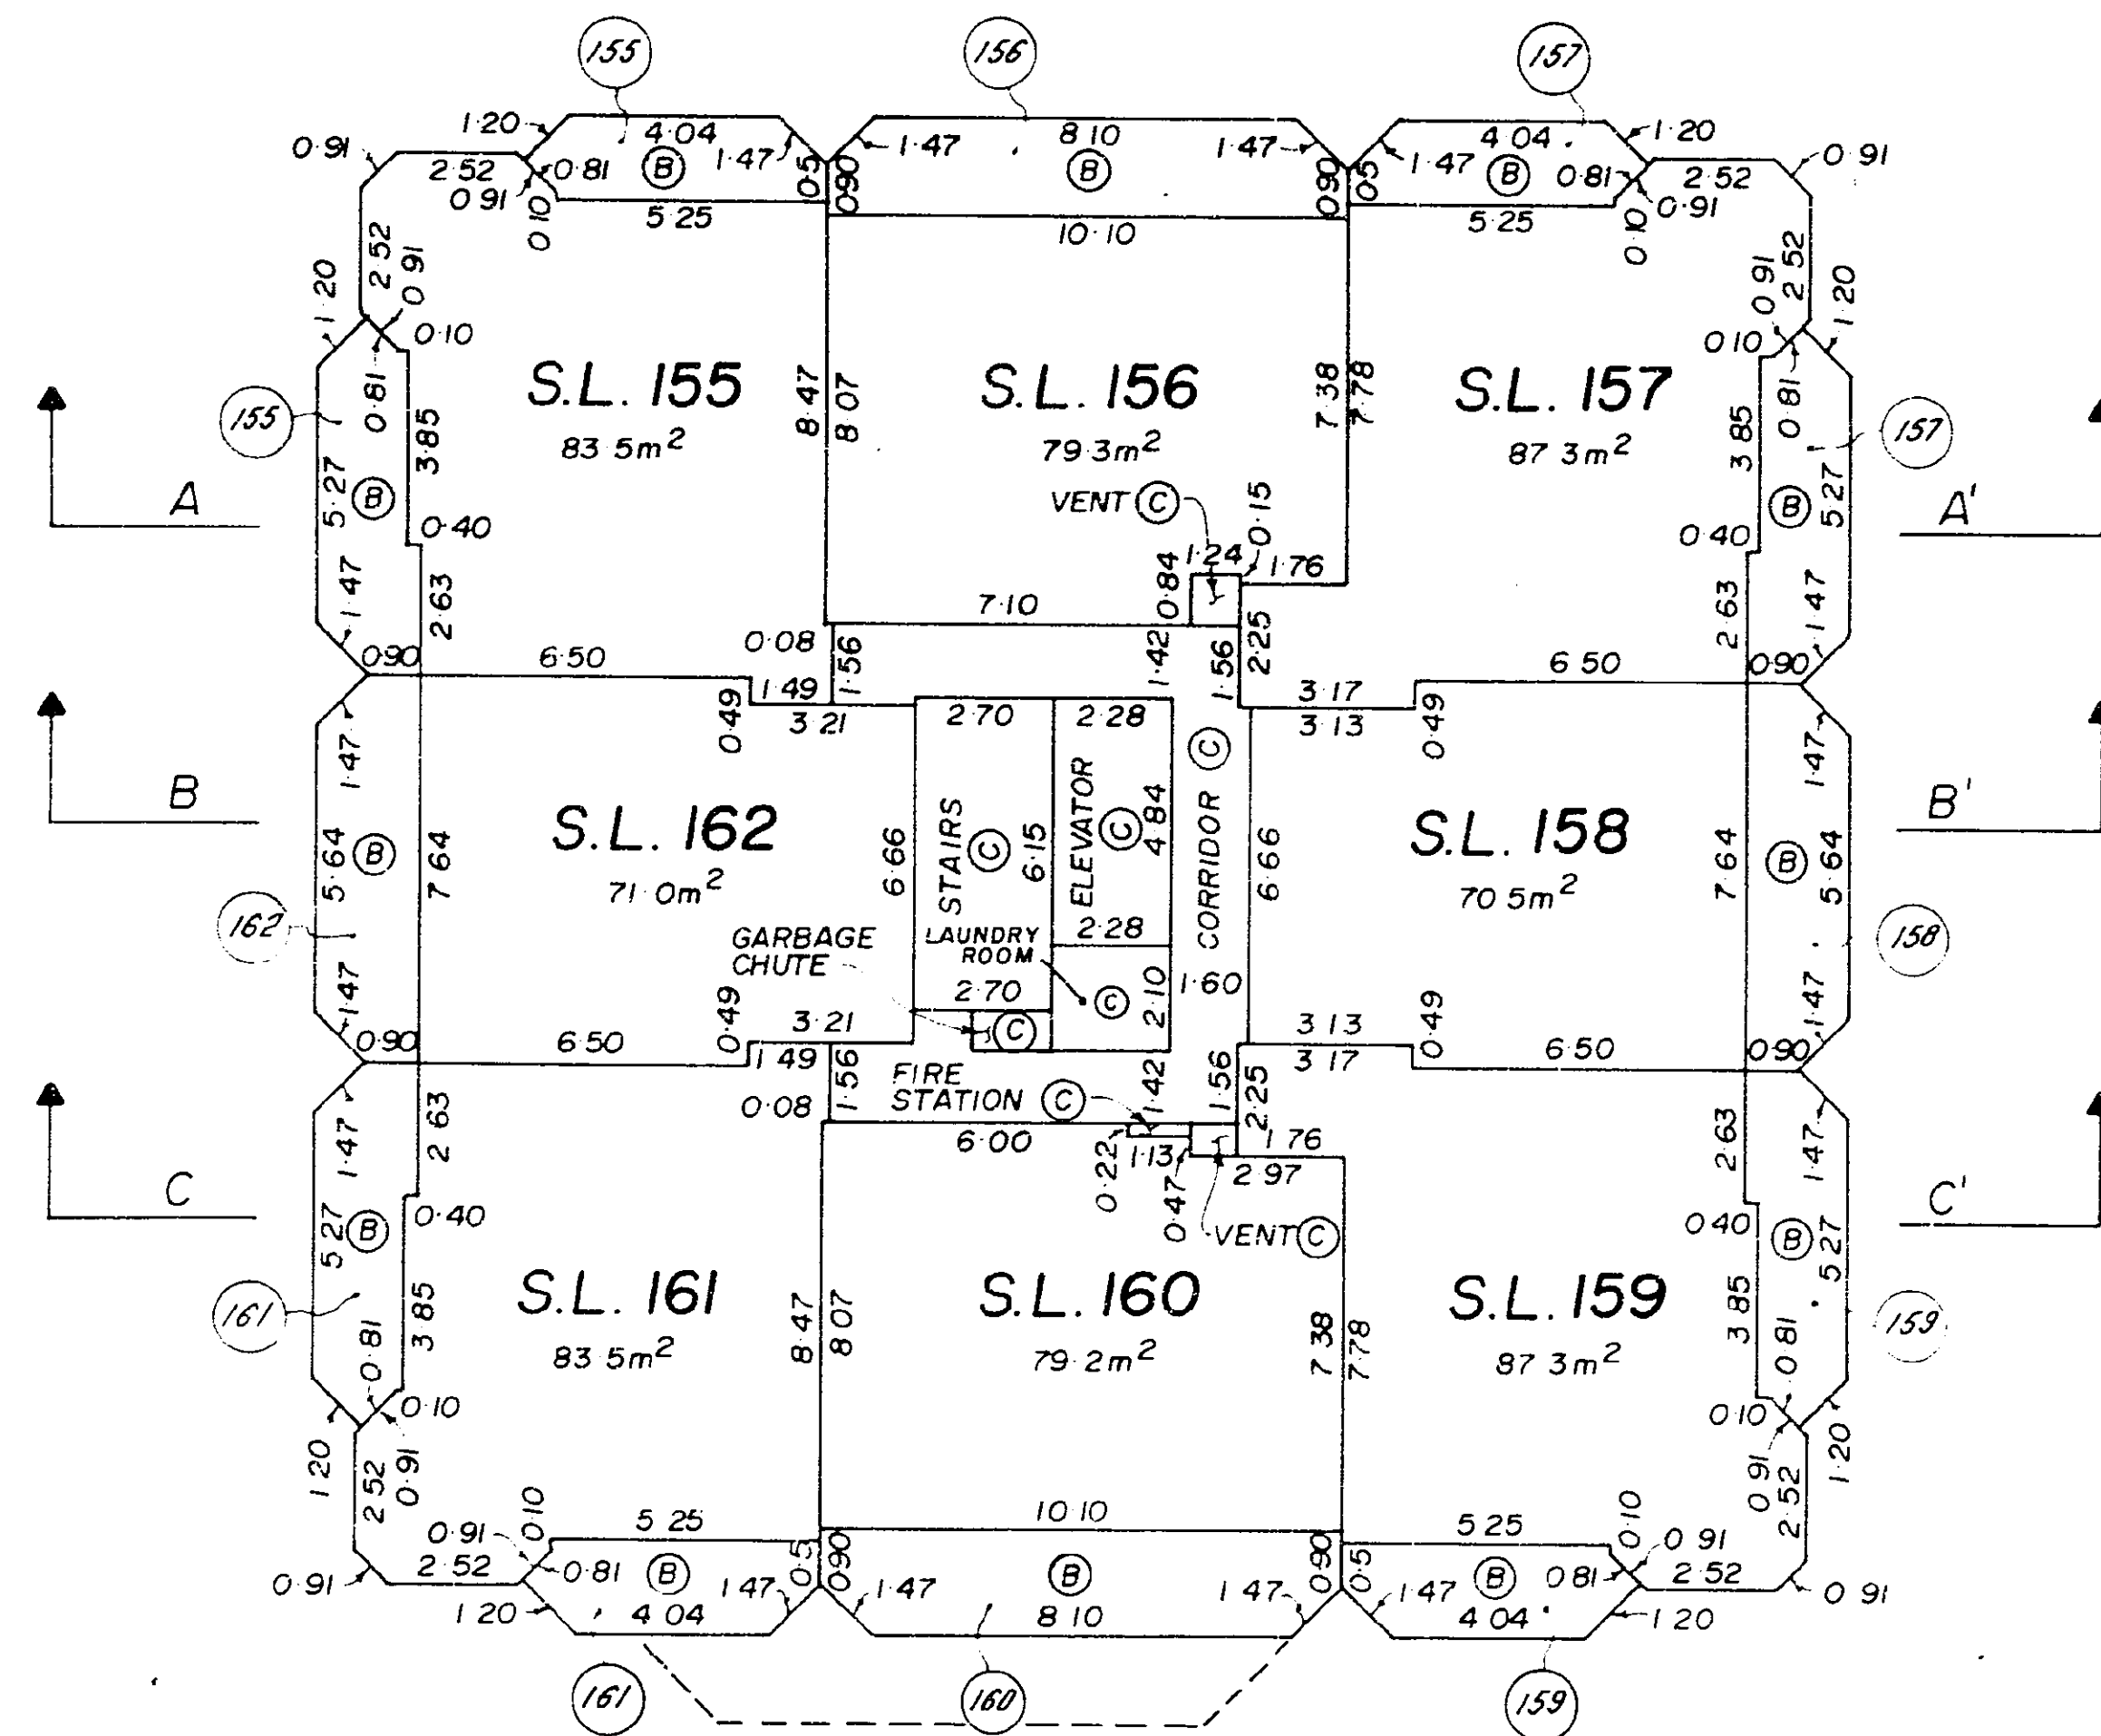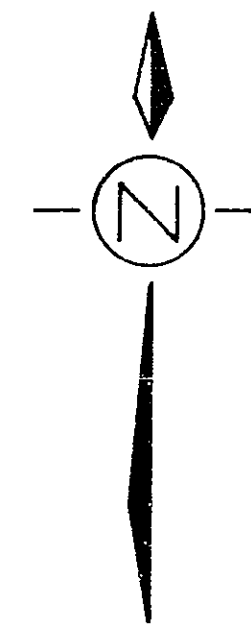



J.P.N.

BUILDING 1

3rd FLOOR

SCALE 1 : 200

STRATA PLAN NW2036

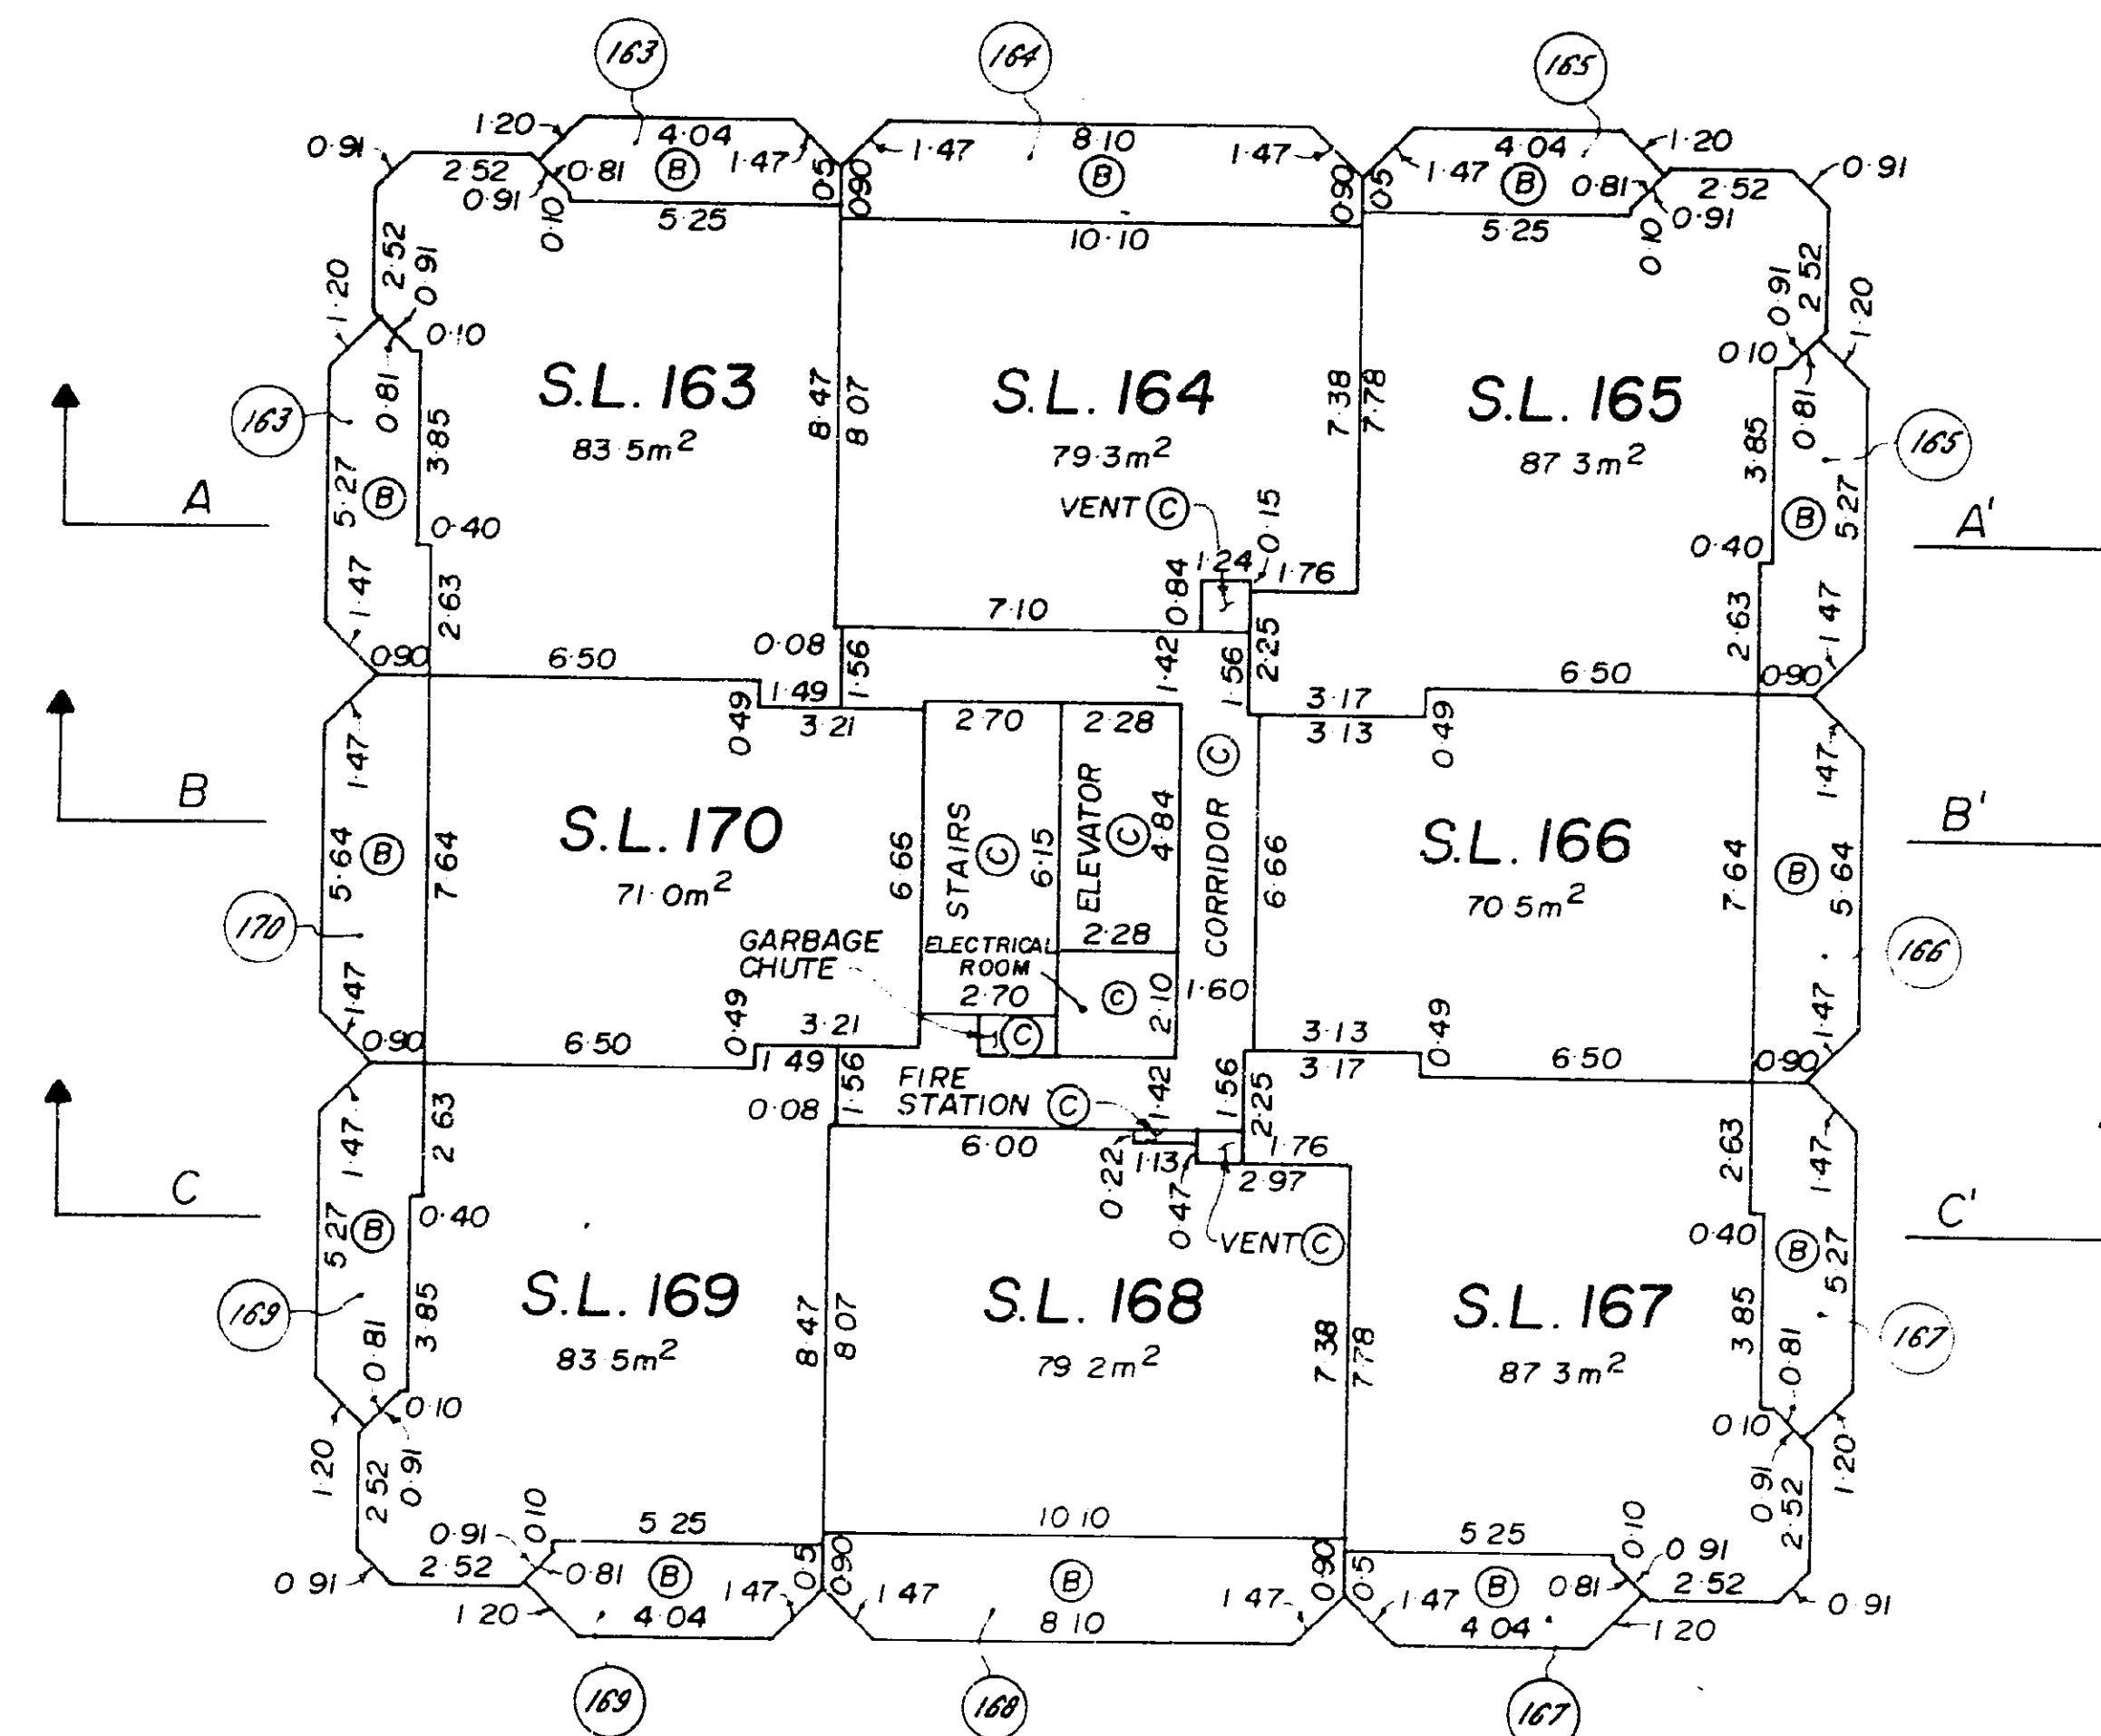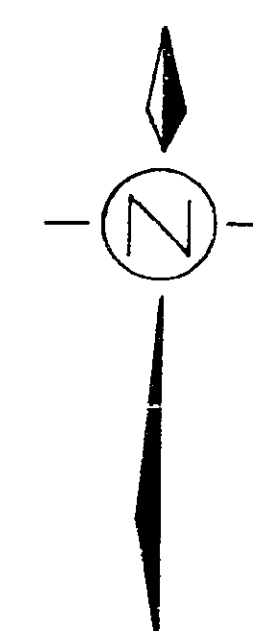



J.P.N.

BUILDING 1

4th FLOOR

SCALE 1 : 200

STRATA PLAN NW2036

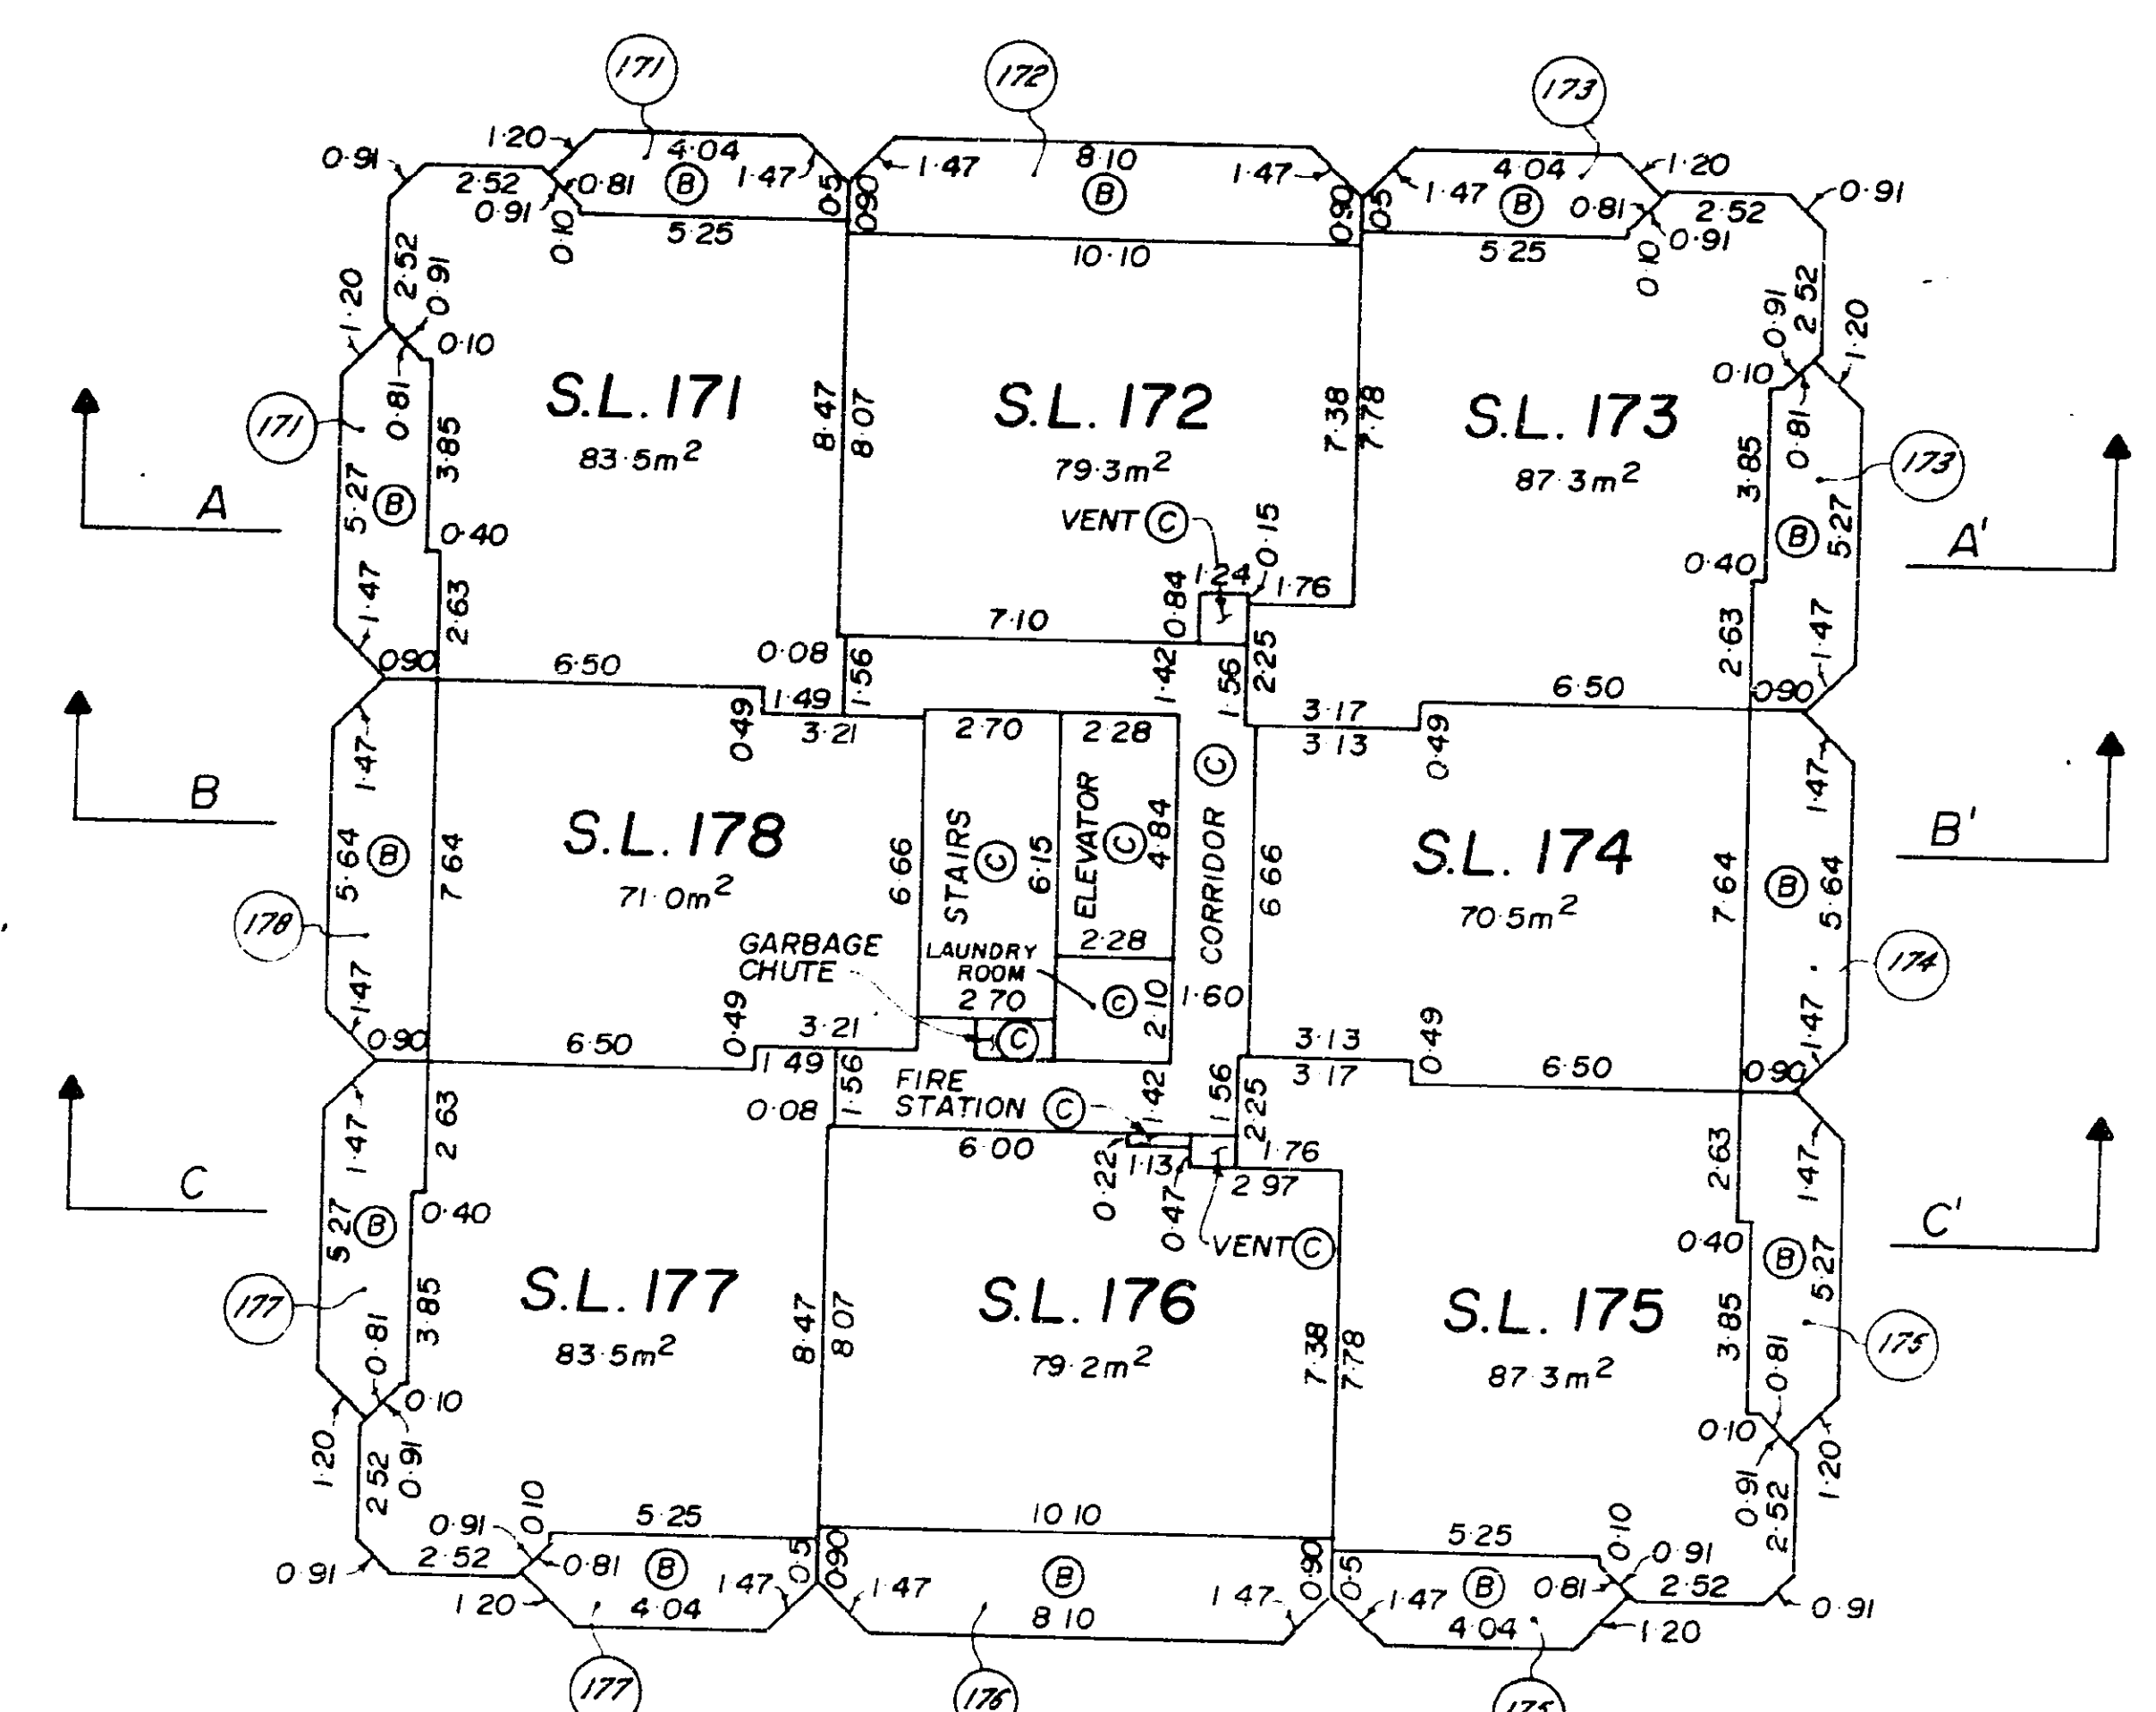
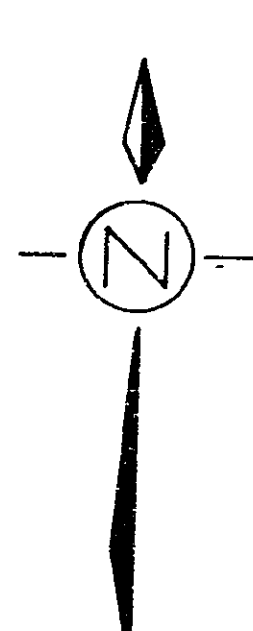


J.P.N.

BUILDING 1
5th FLOOR

STRATA PLAN NW2036



SCALE 1 : 200

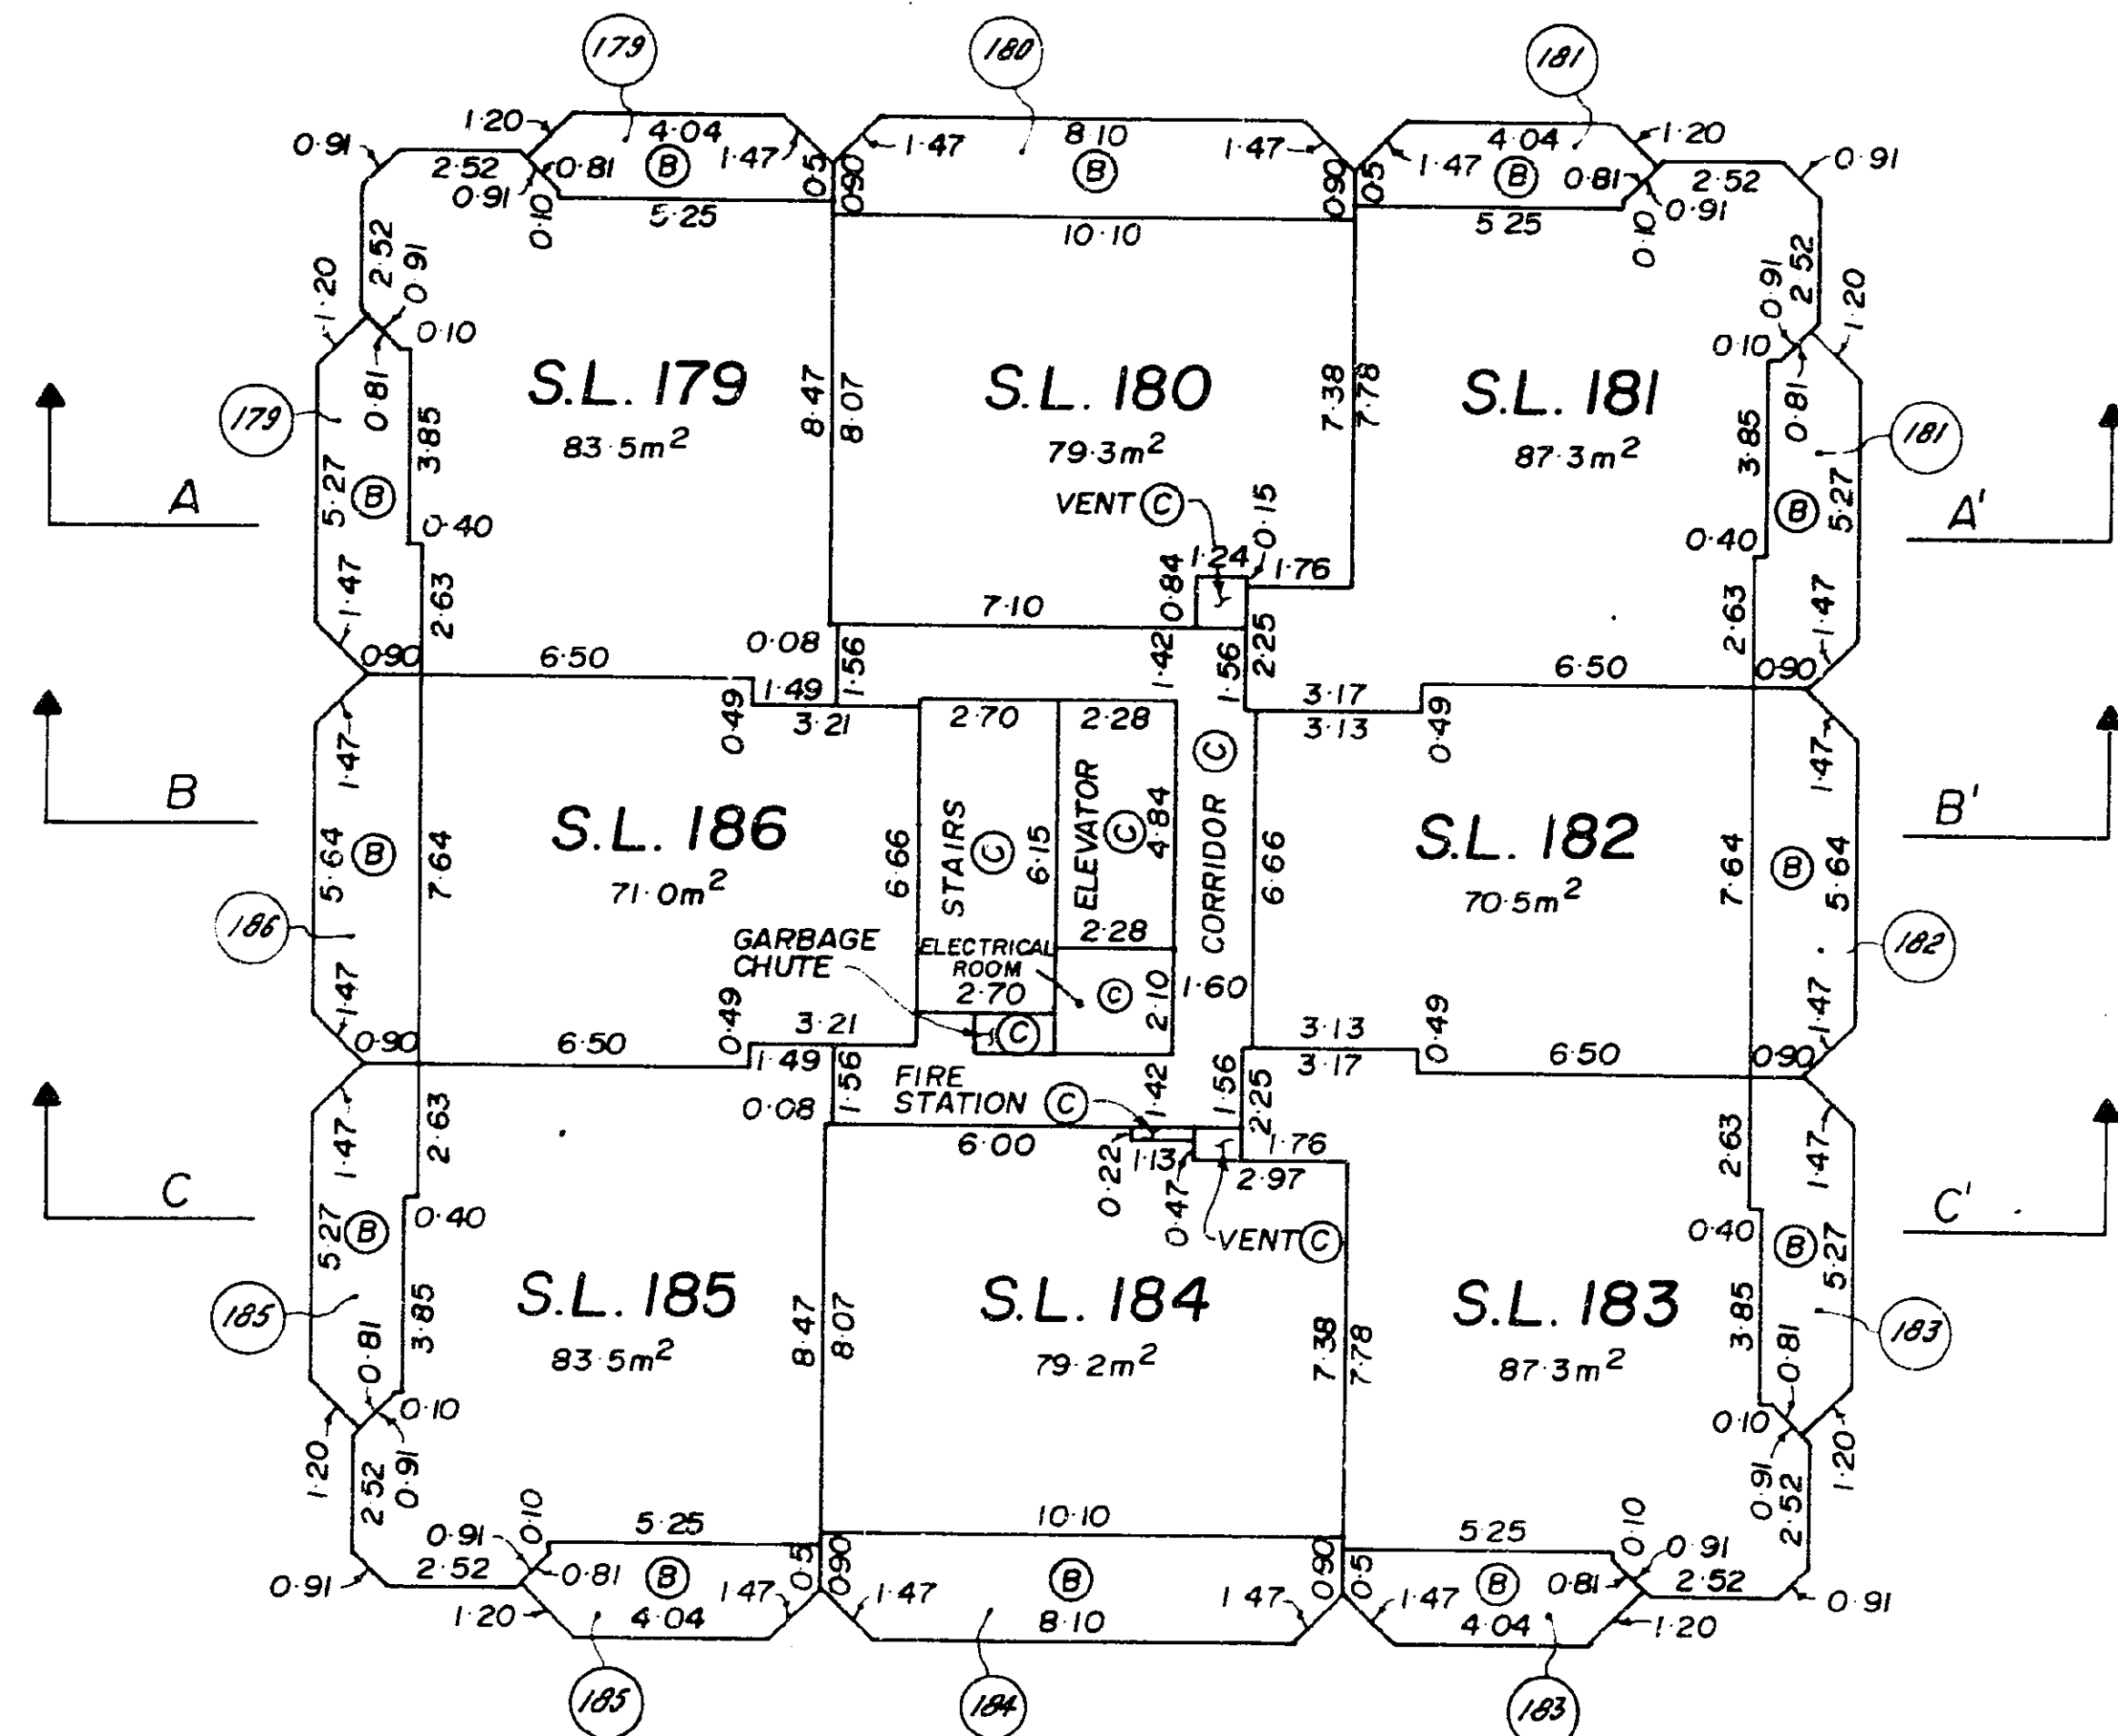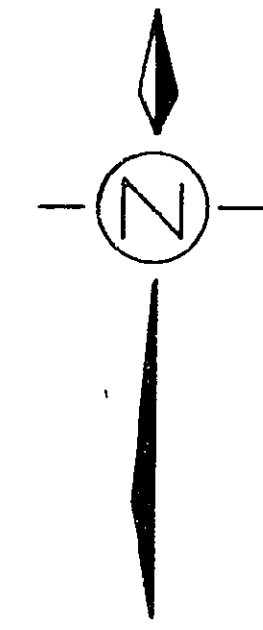

BUILDING 1
6th FLOOR

STRATA PLAN NW2036



SCALE 1 : 200

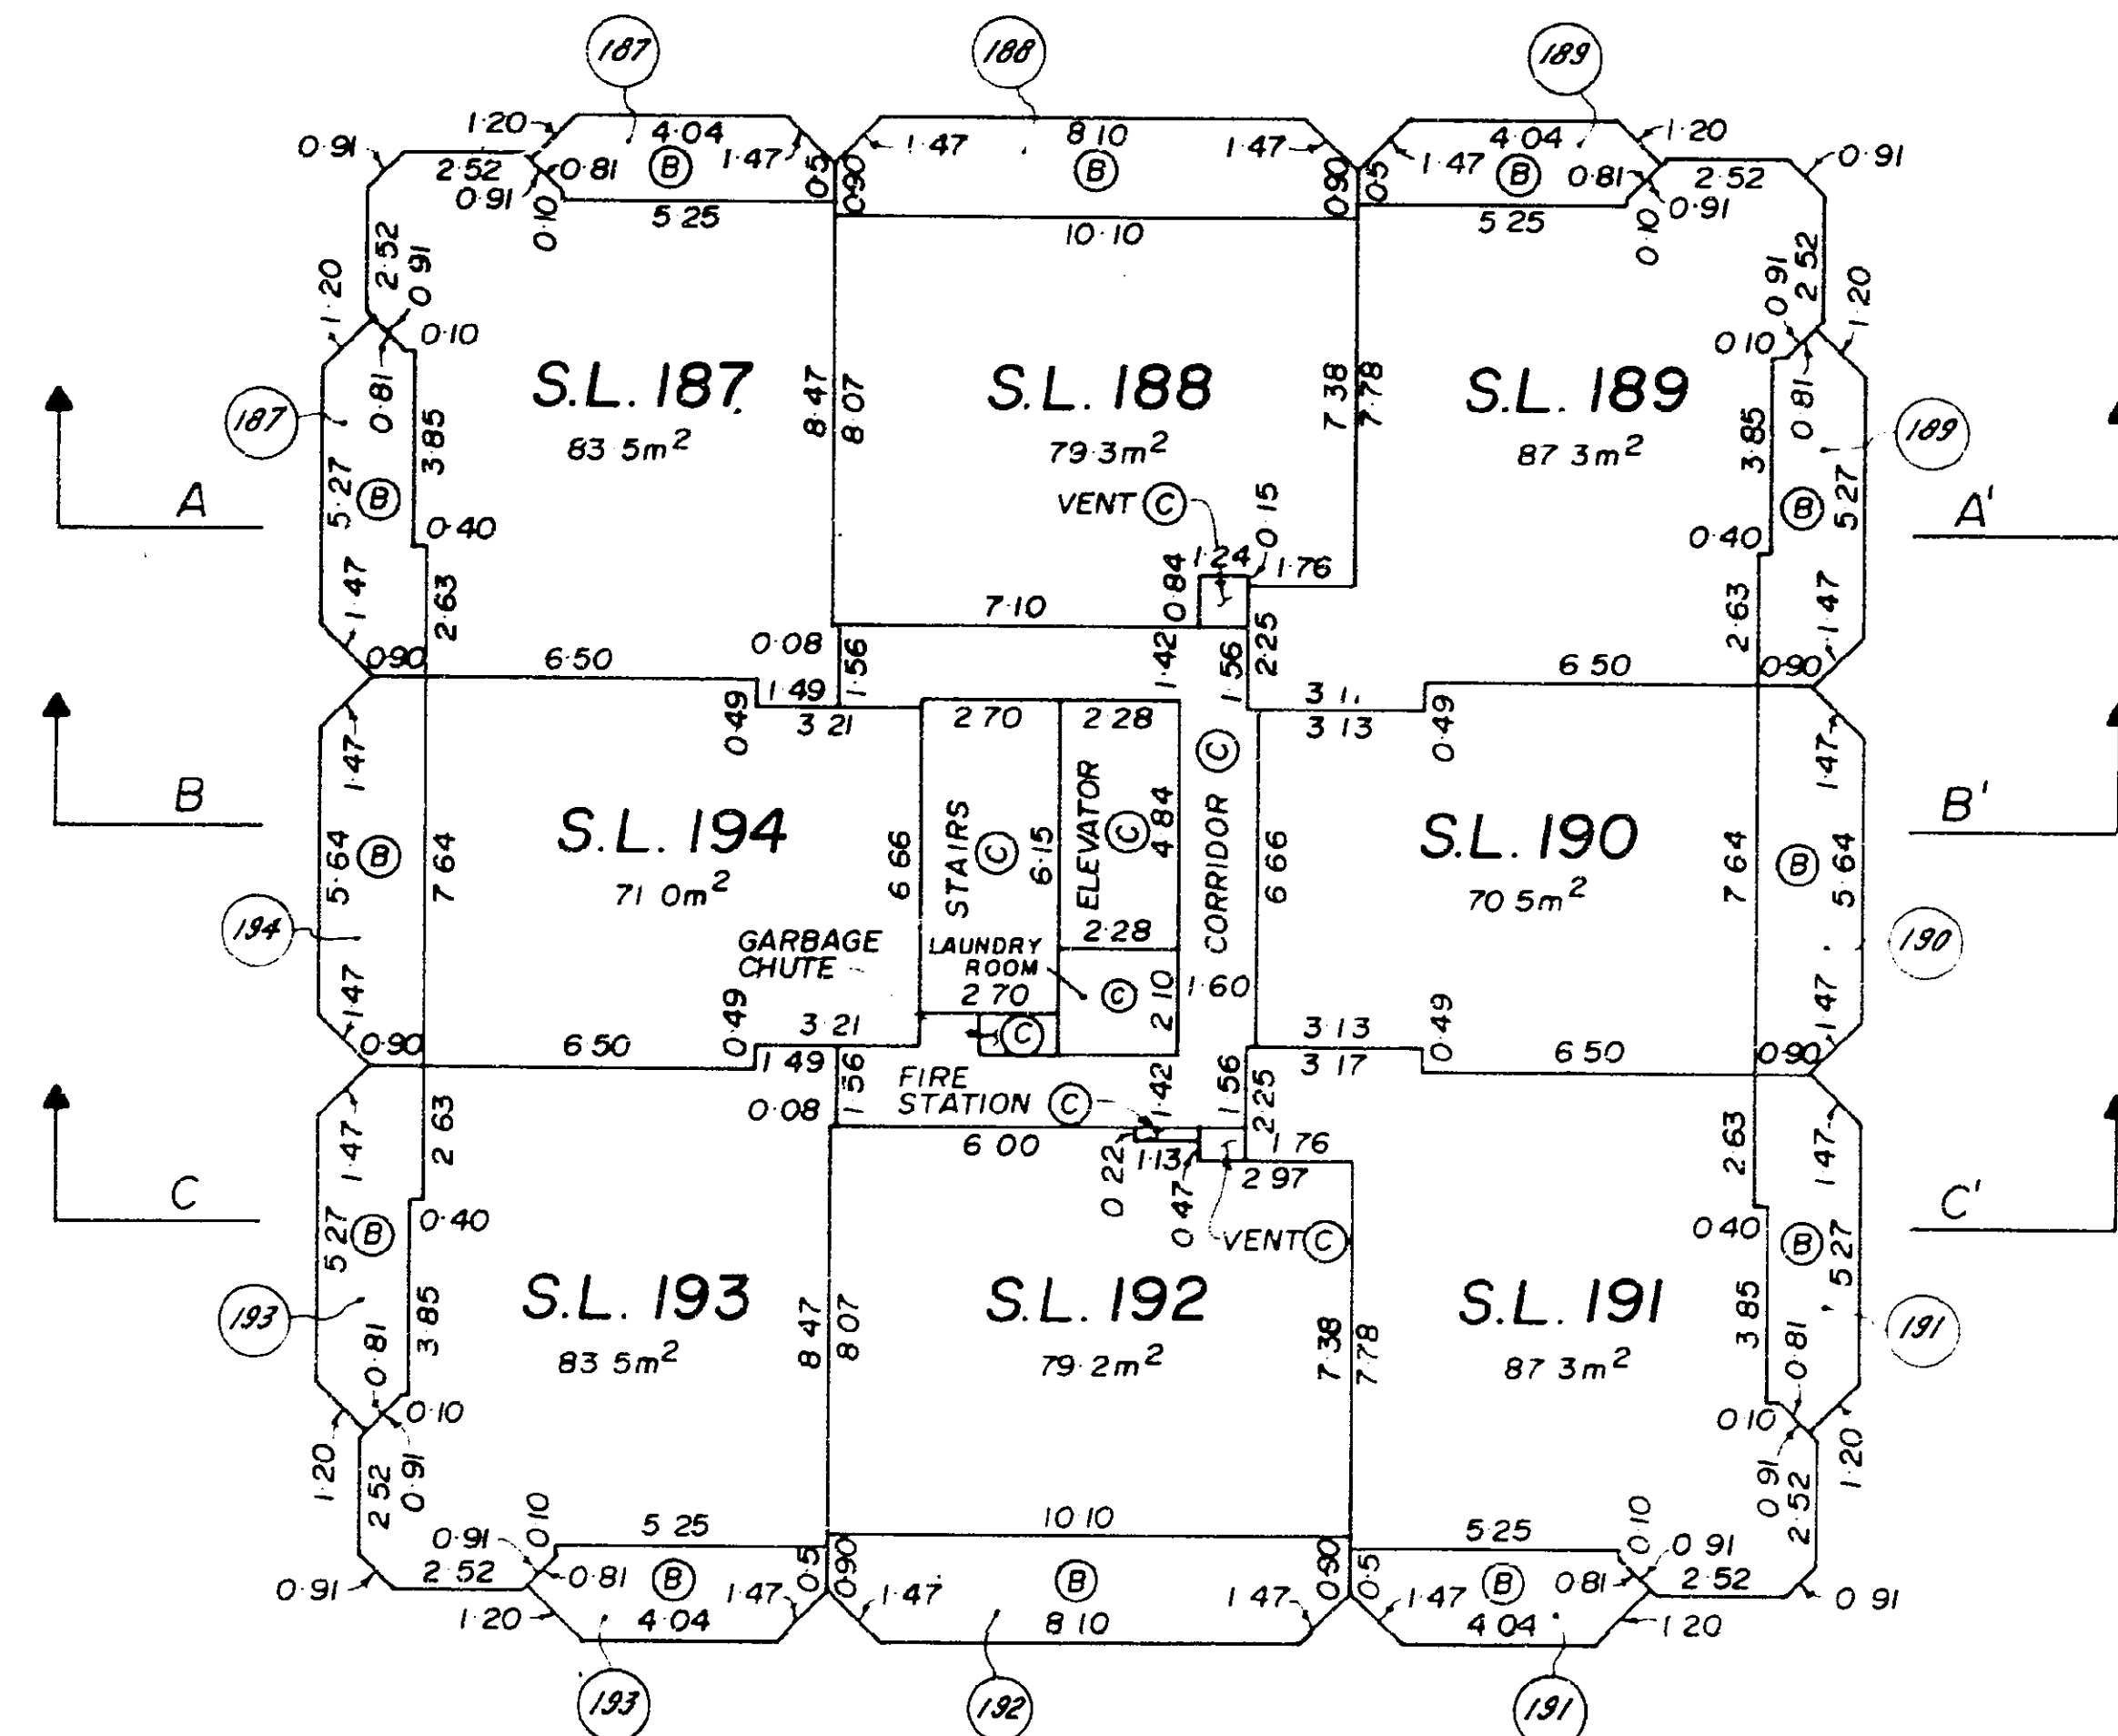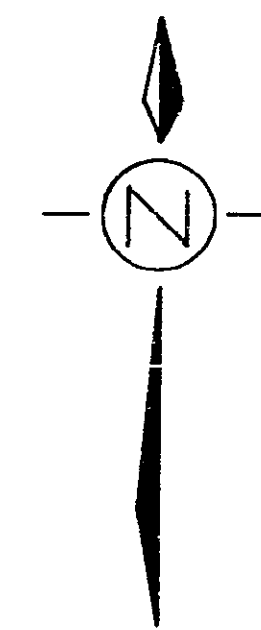

BUILDING 1
7th FLOOR



STRATA PLAN NW2036

SCALE 1 : 200

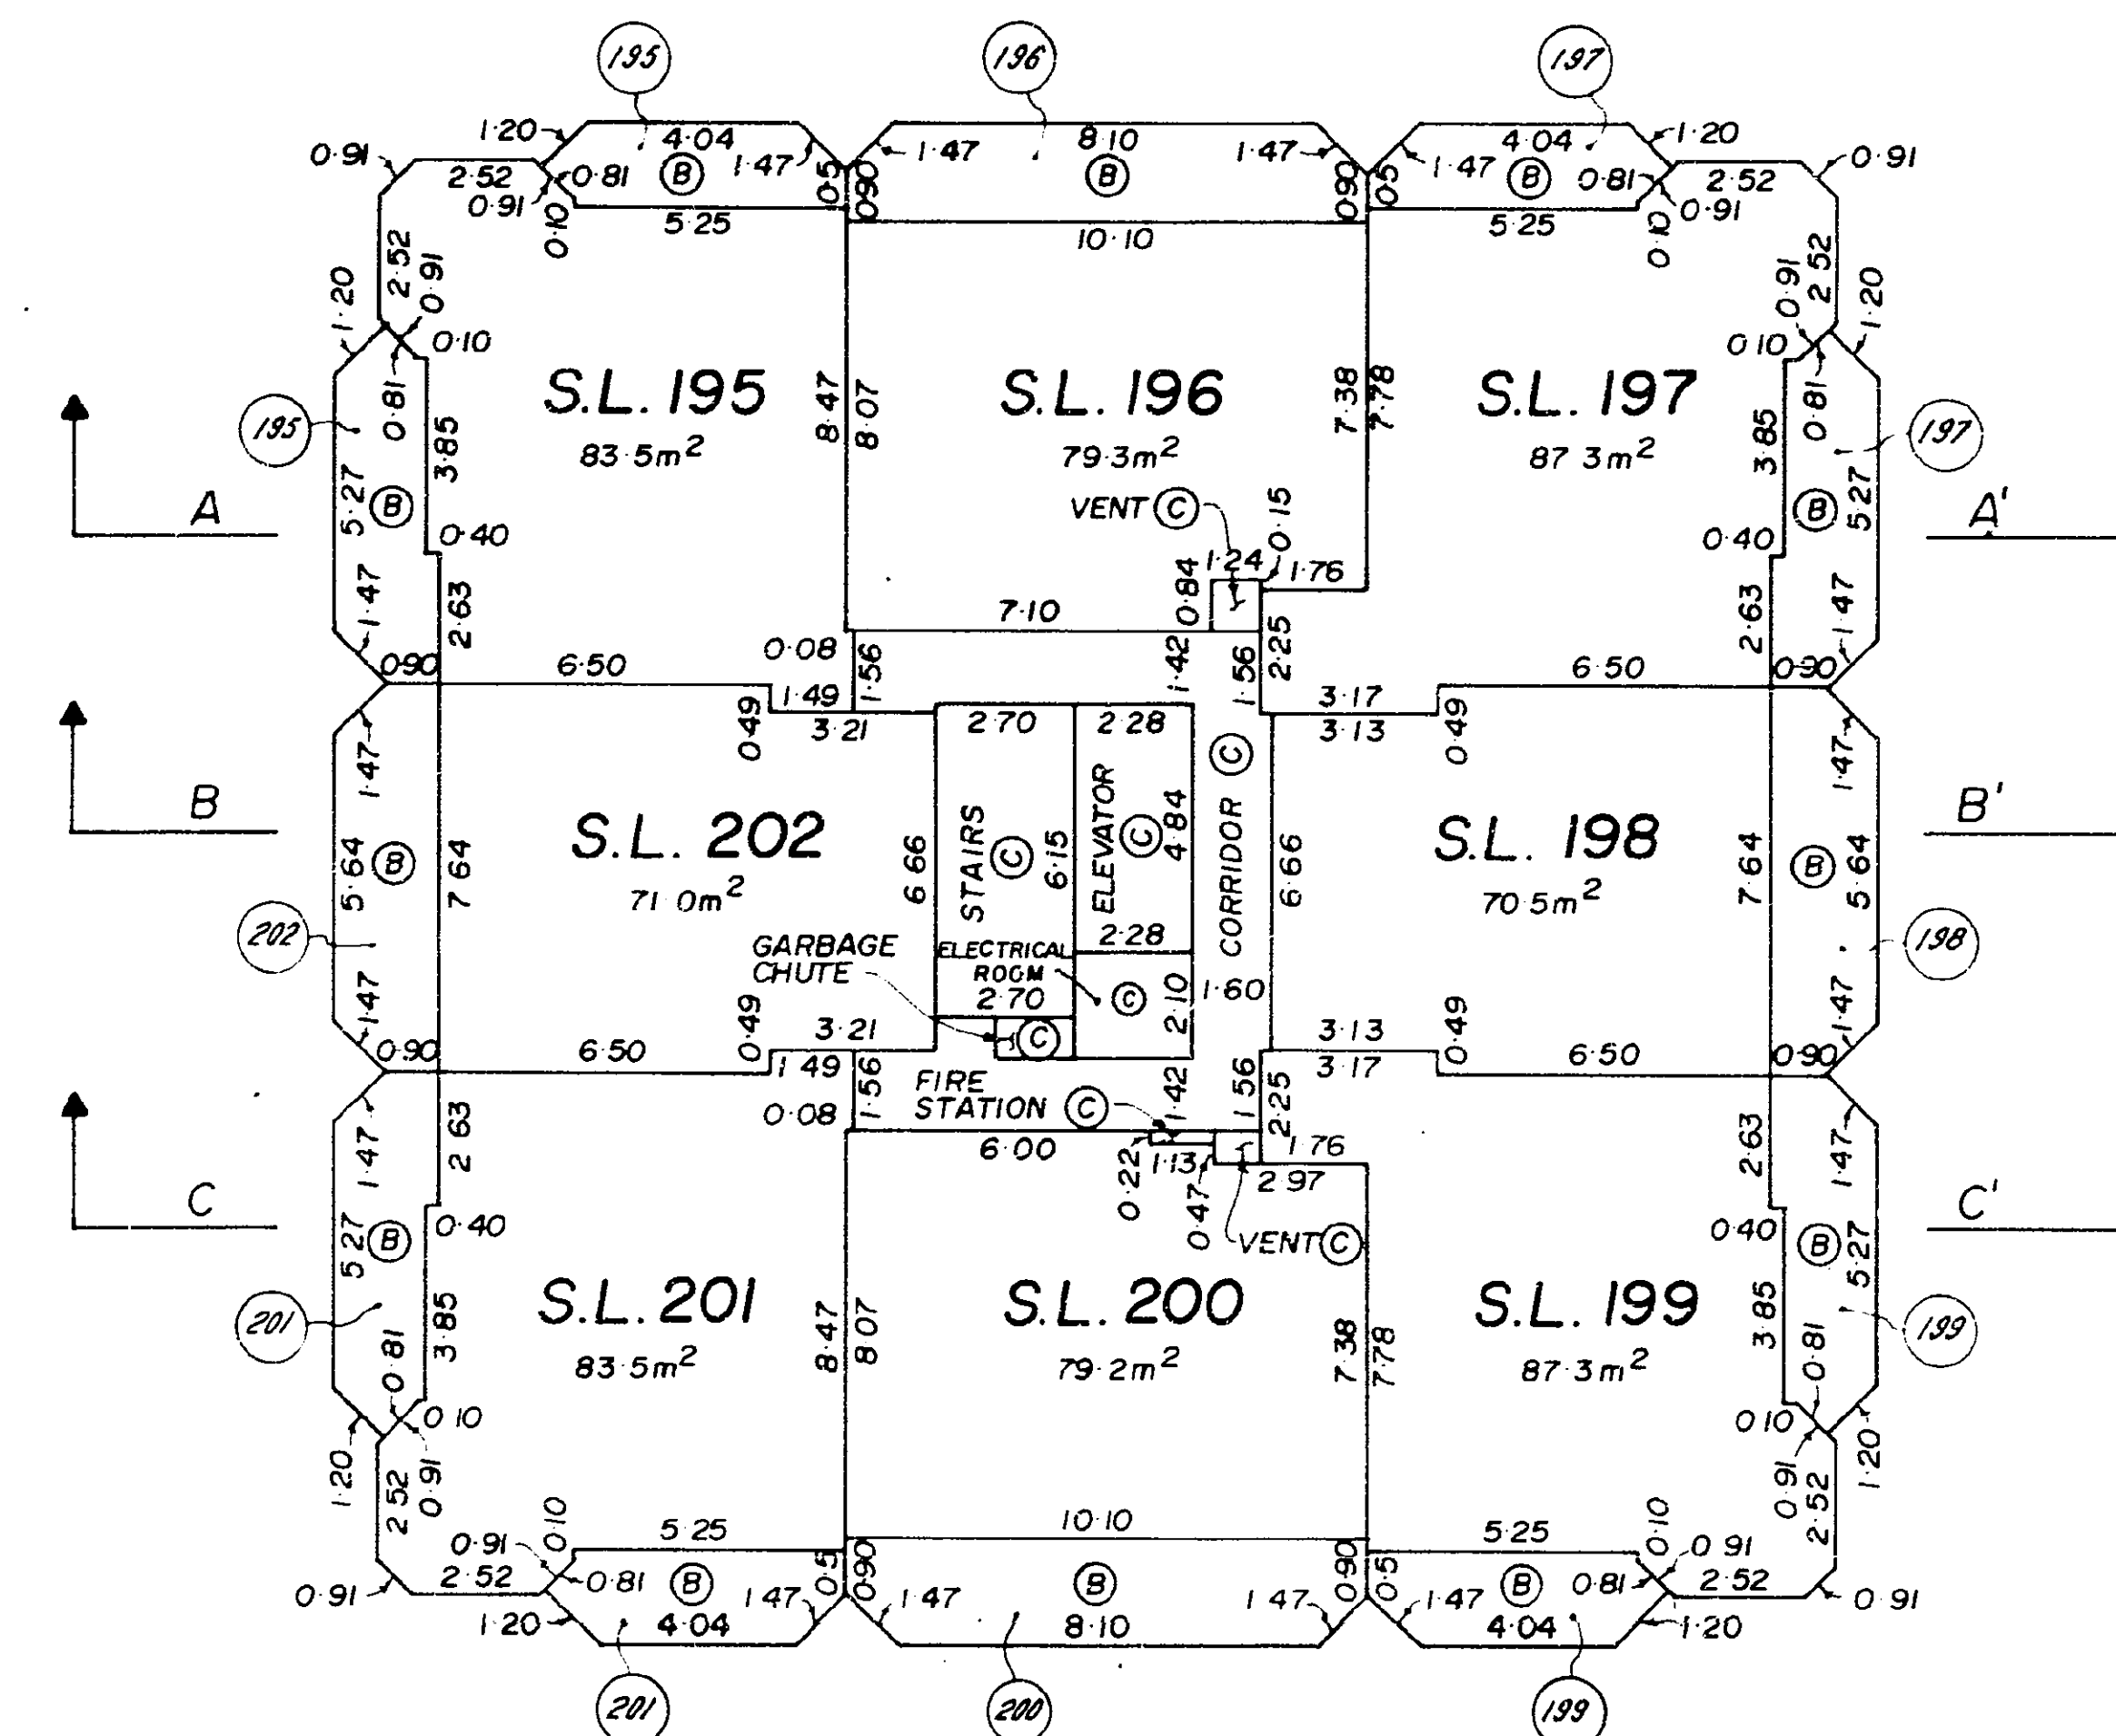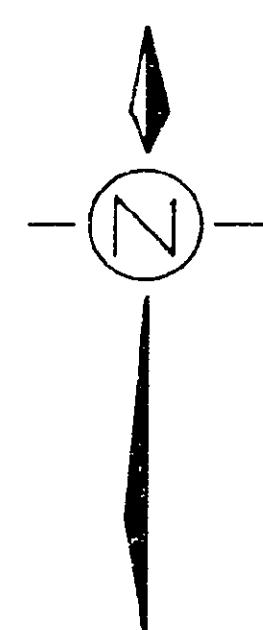



BUILDING 1
8th FLOOR
SCALE 1 : 200

STRATA PLAN *NW2036*

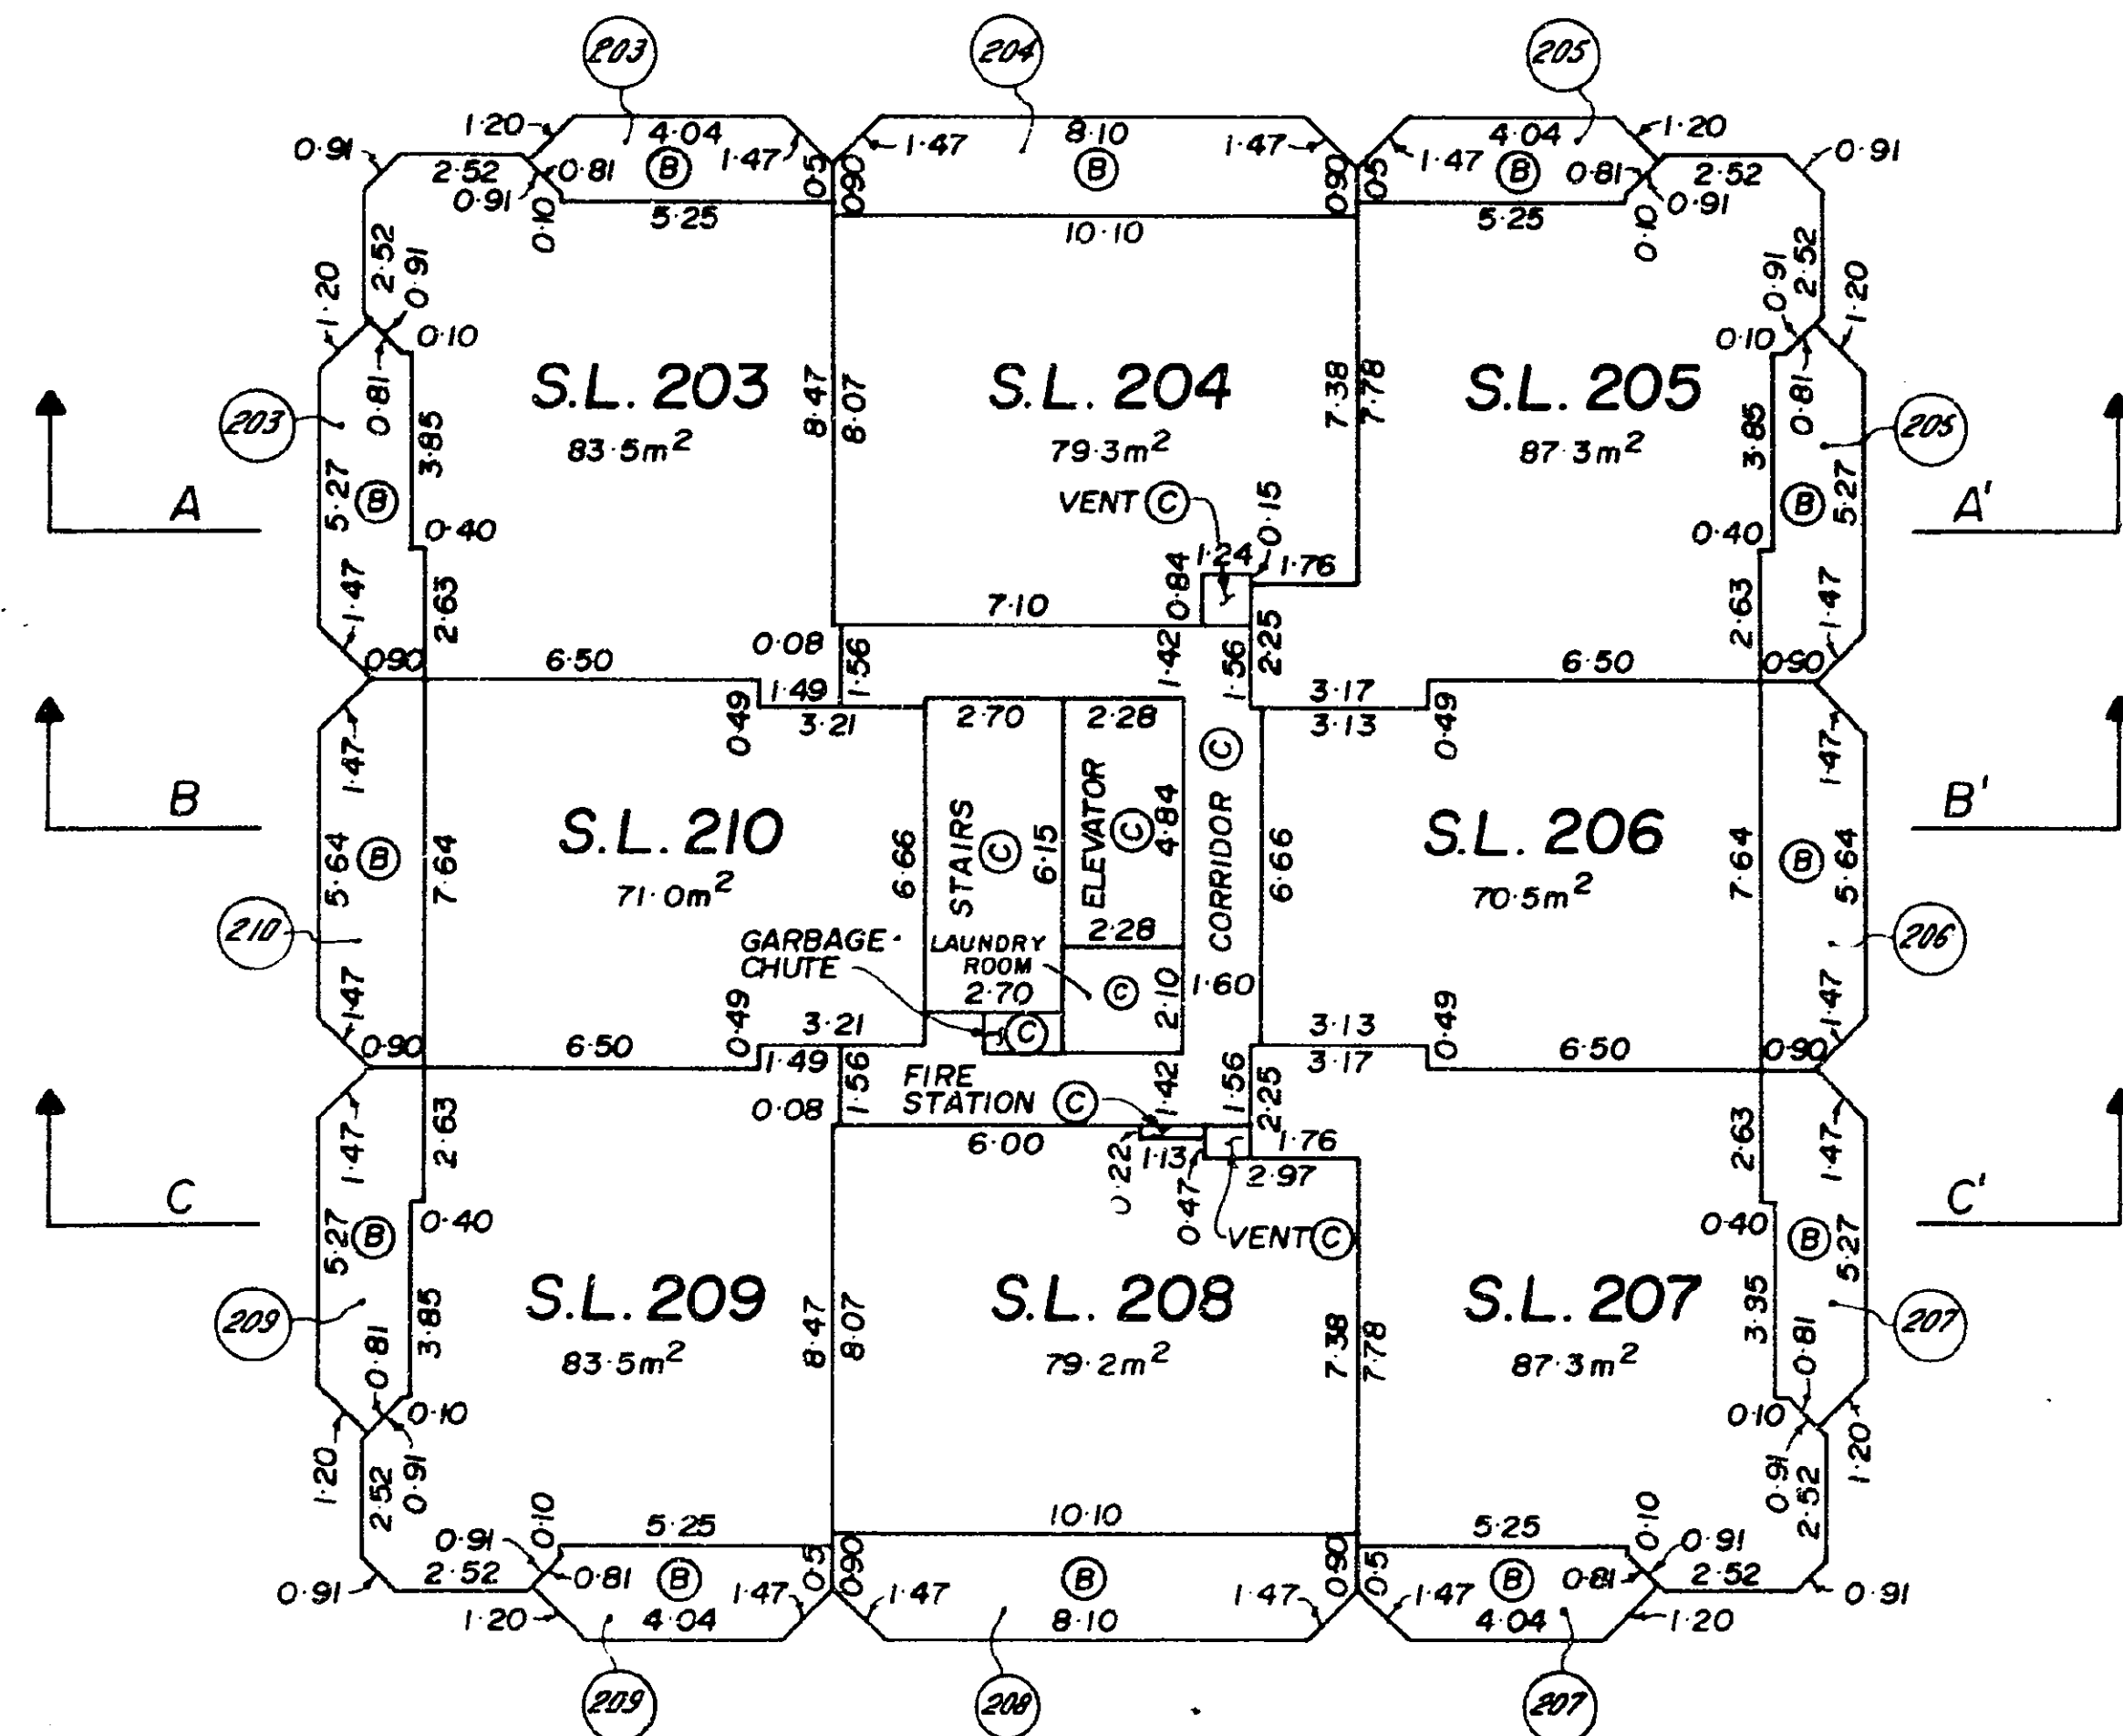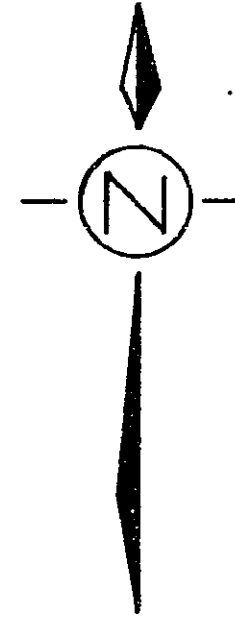



BUILDING 1
9th FLOOR
SCALE 1 : 200

STRATA PLAN *NW2036*

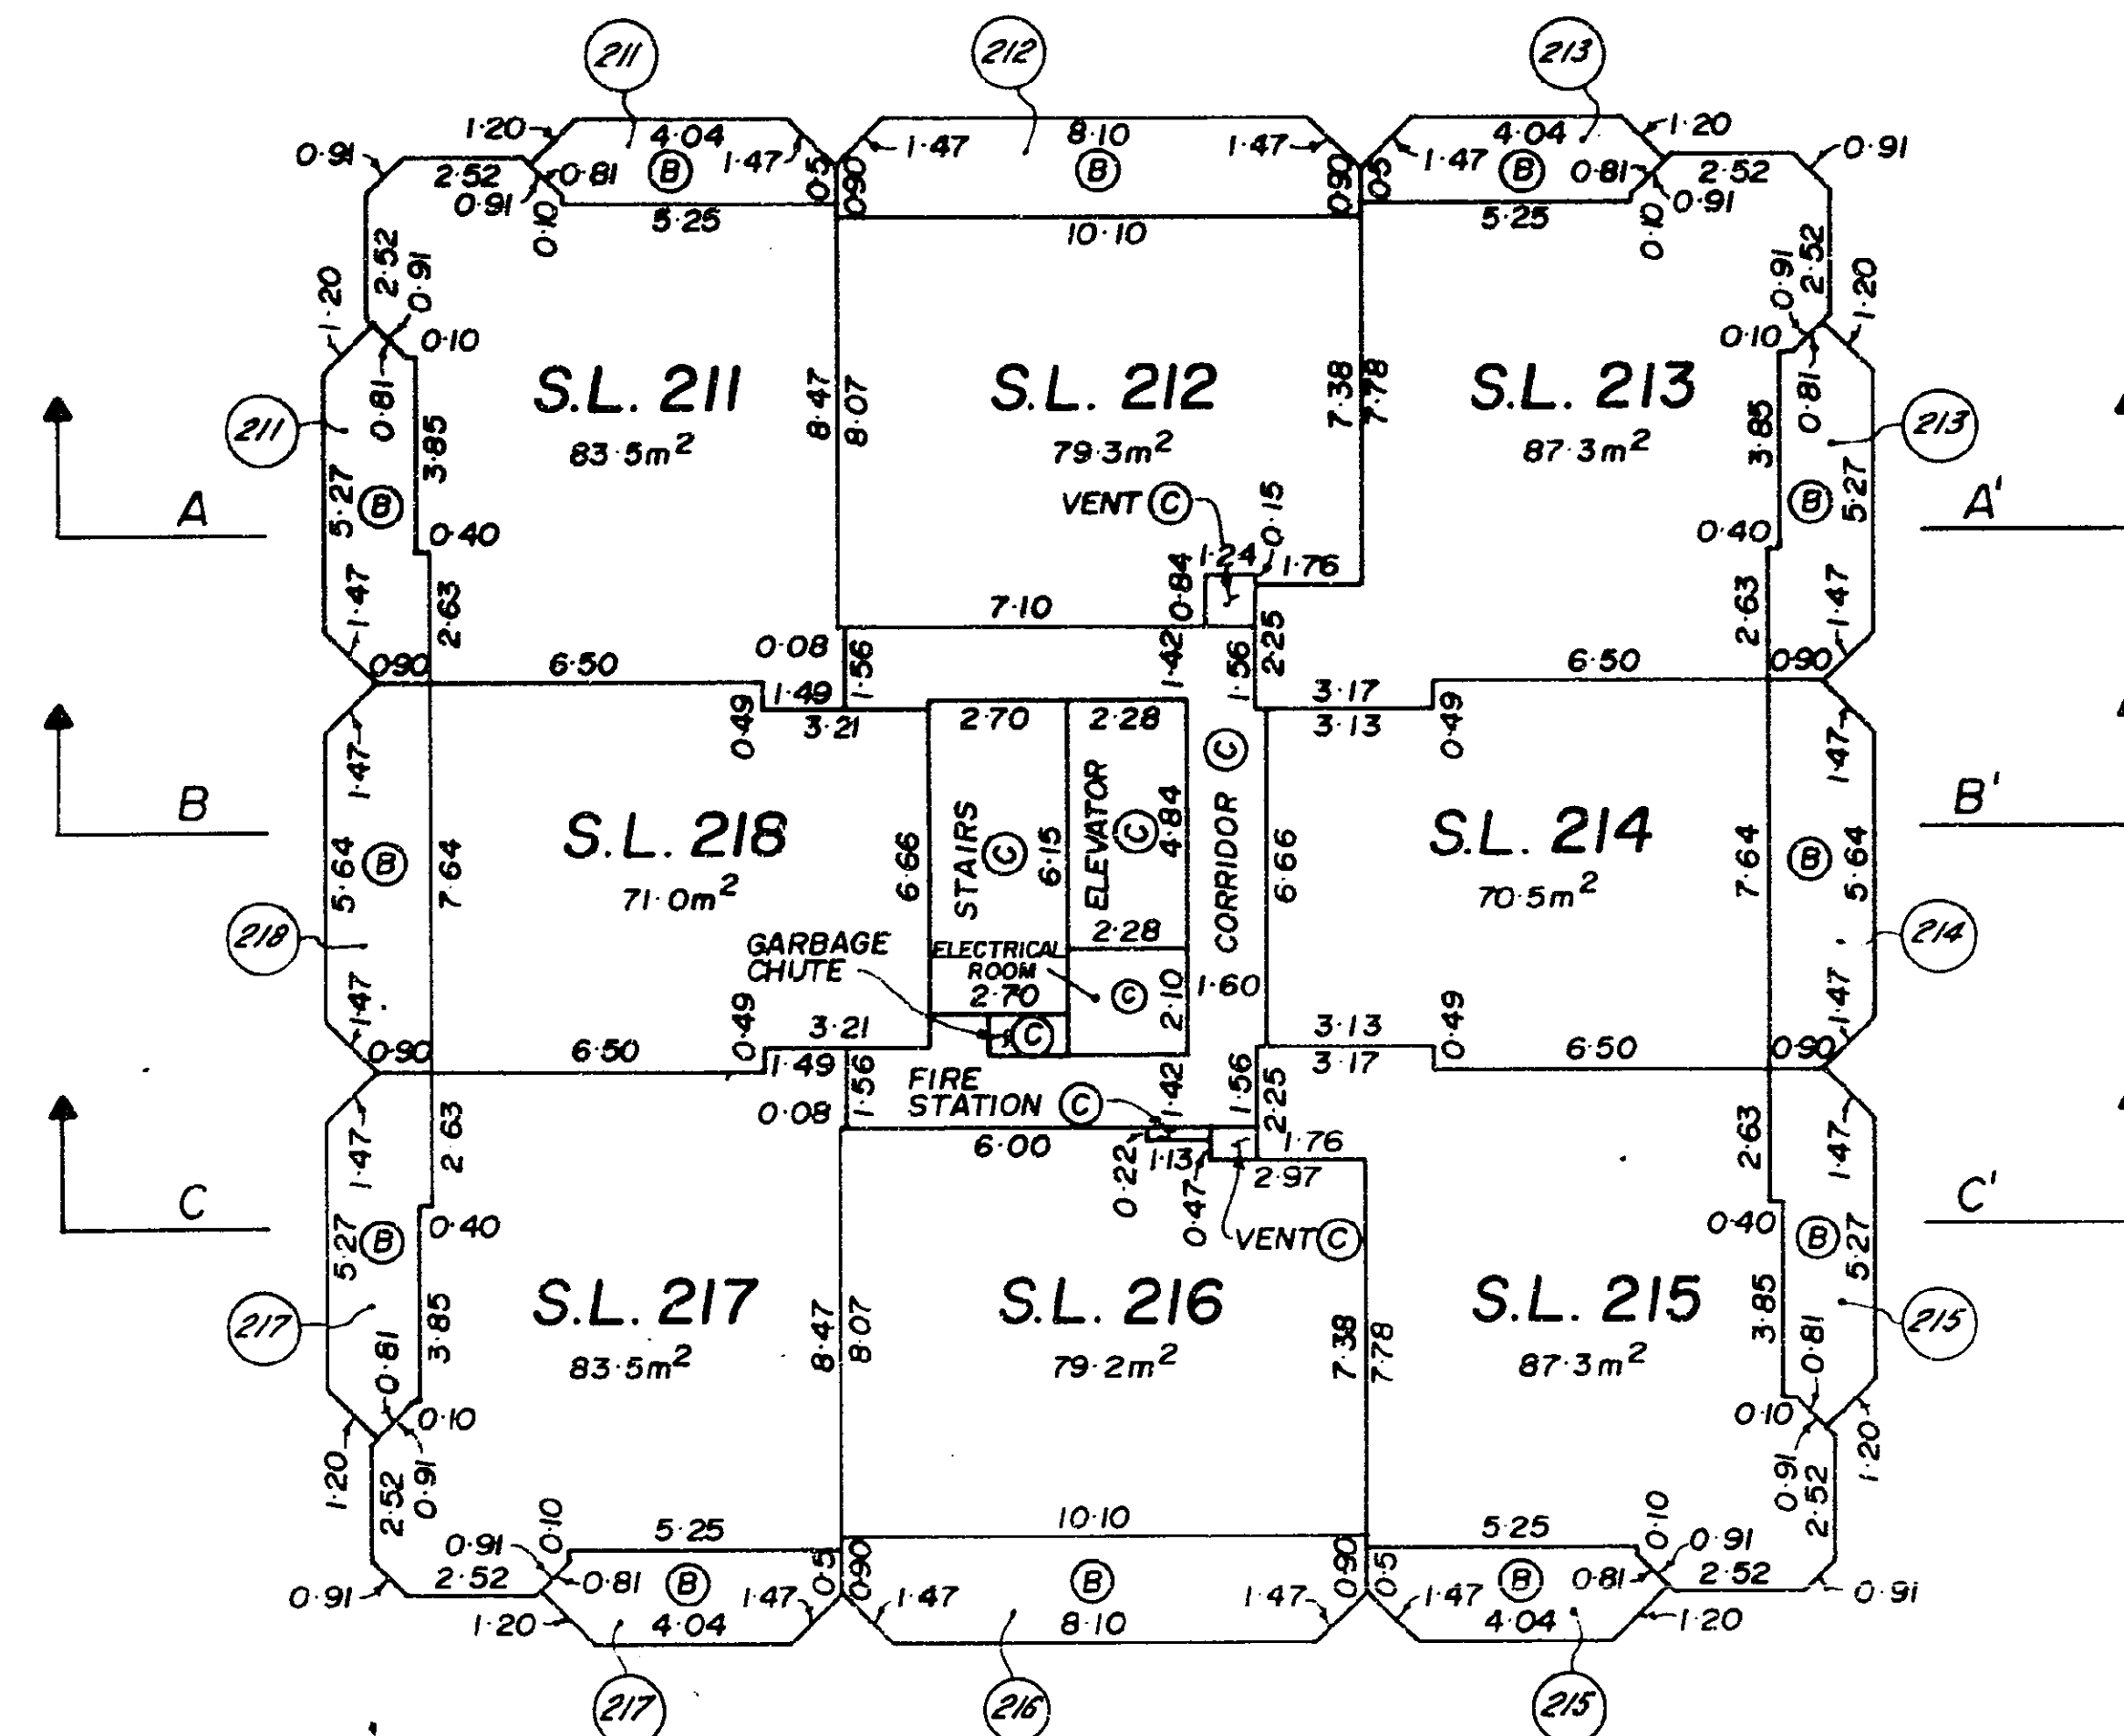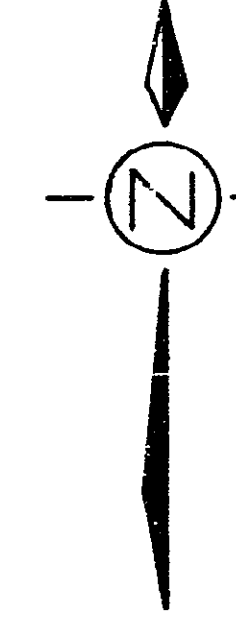

BUILDING 1
10th FLOOR
SCALE 1 : 200

STRATA PLAN *NW2036*

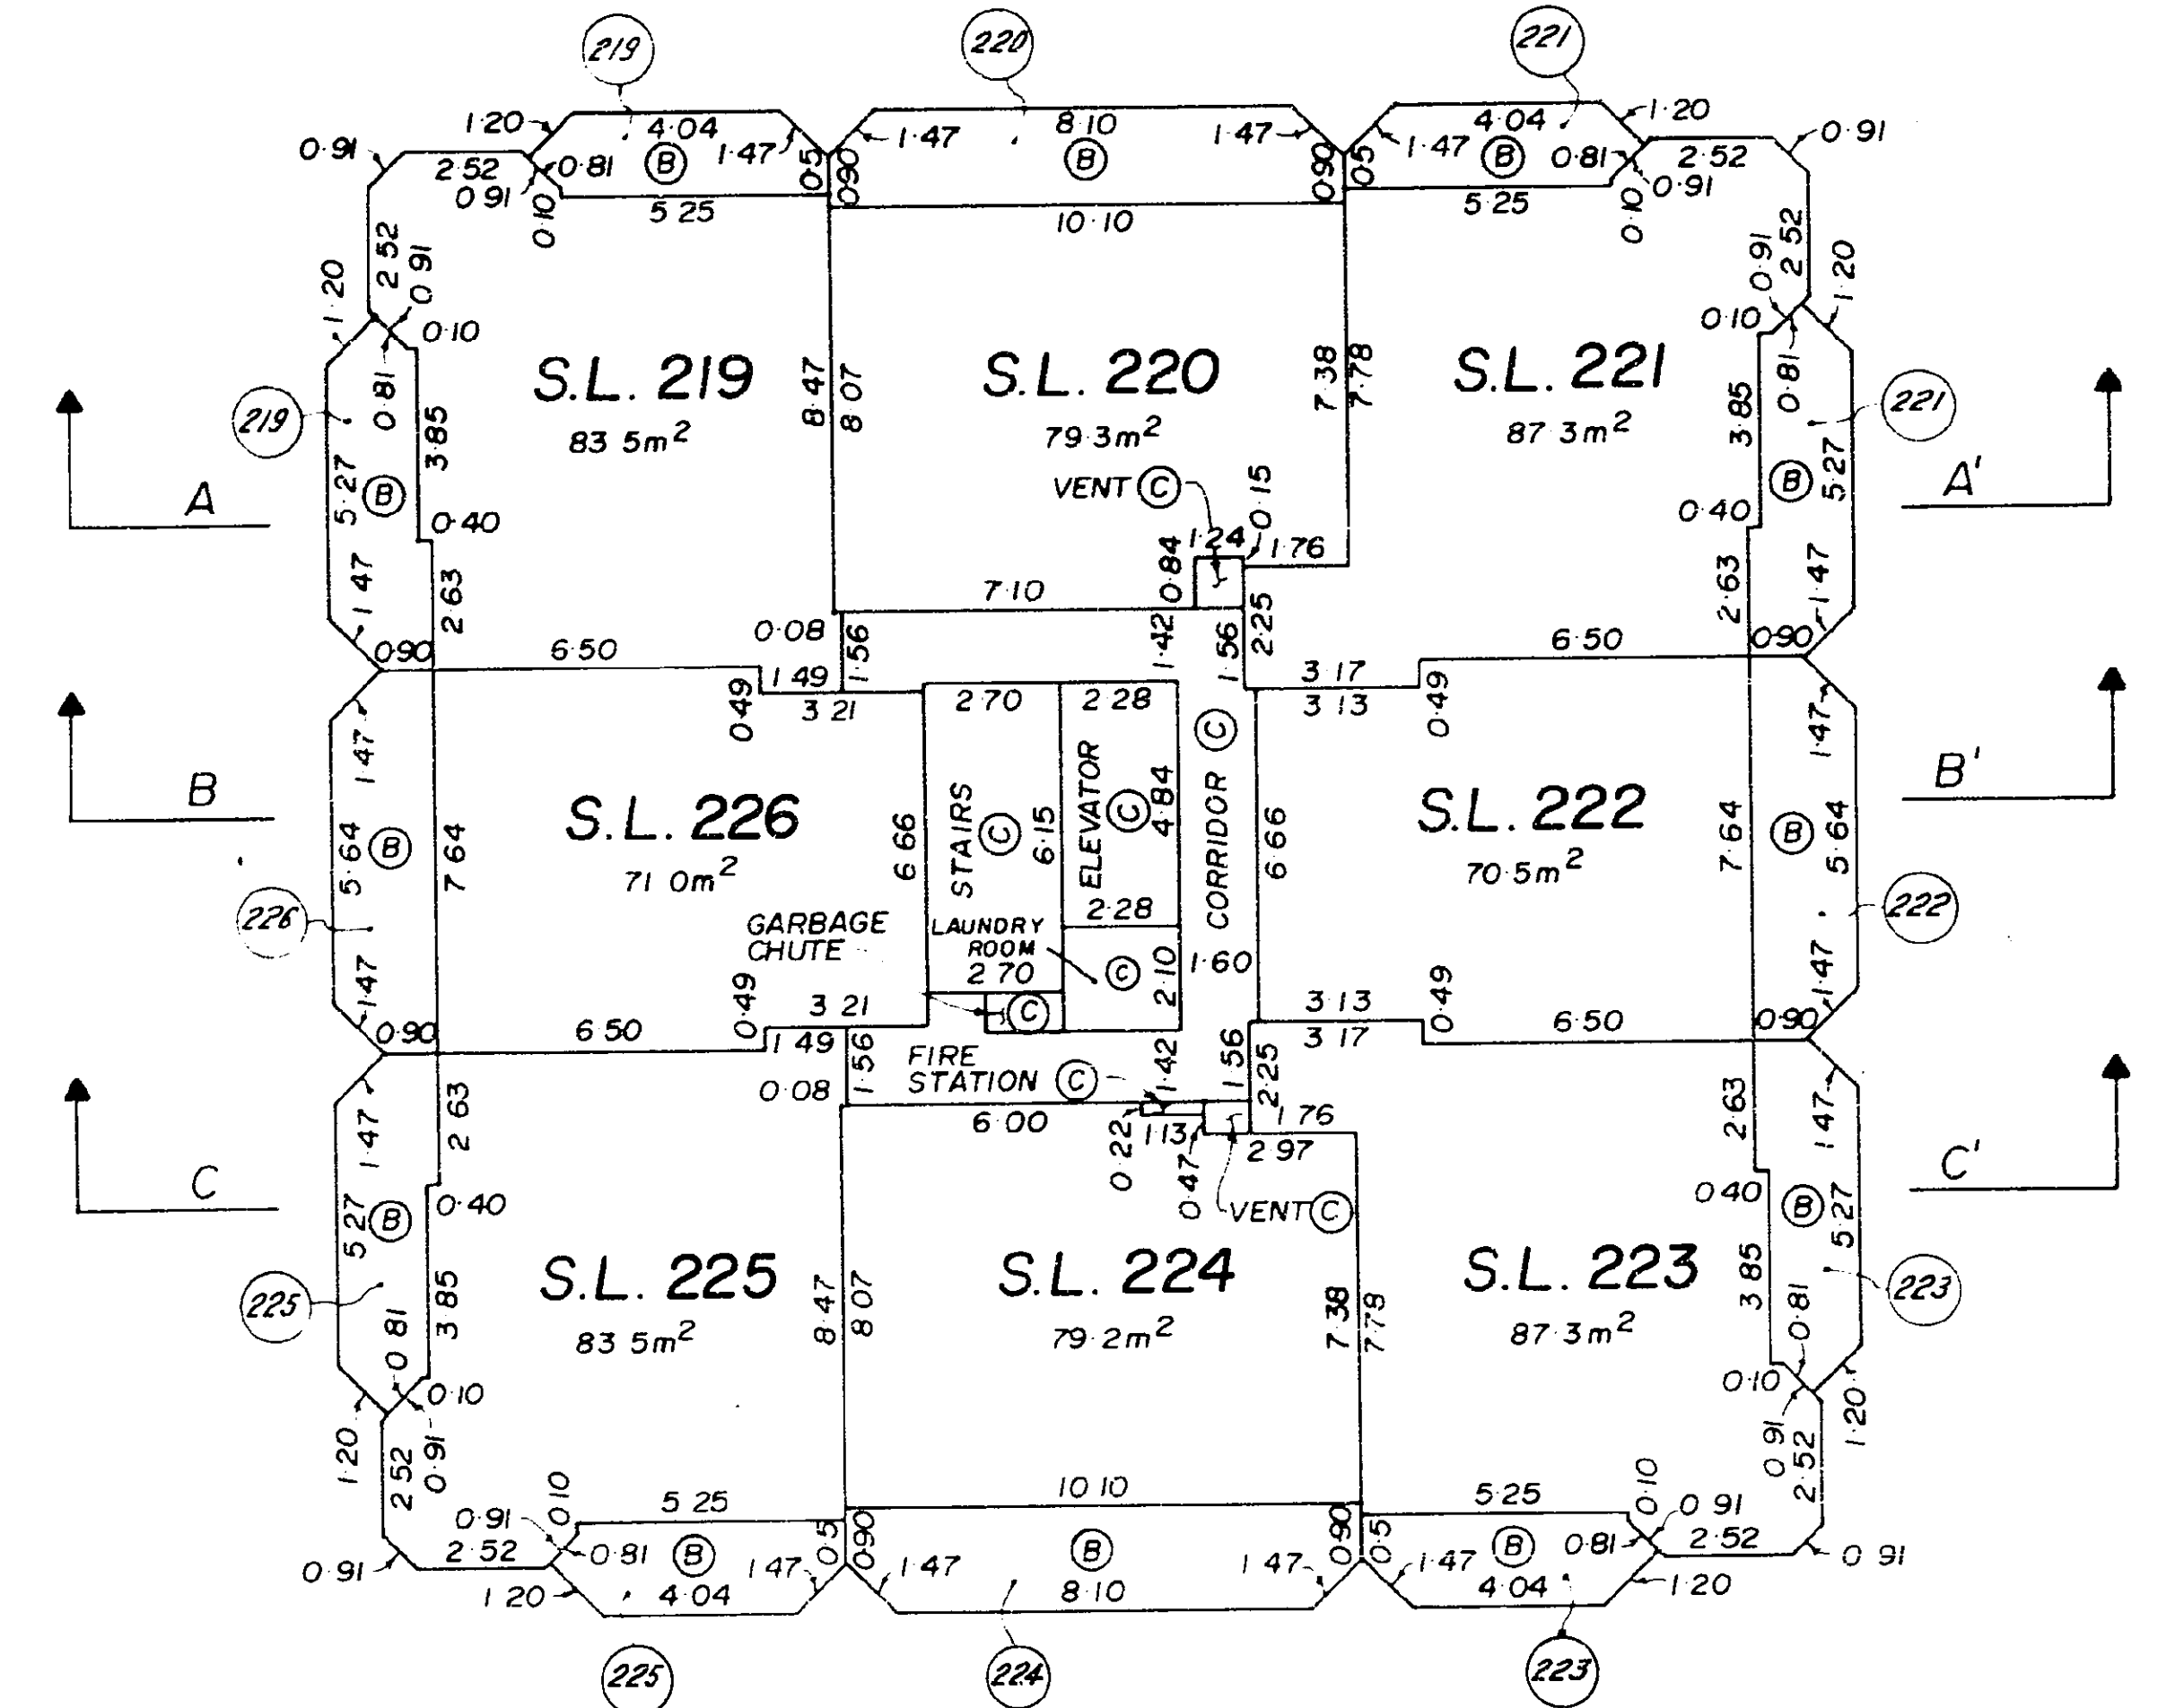
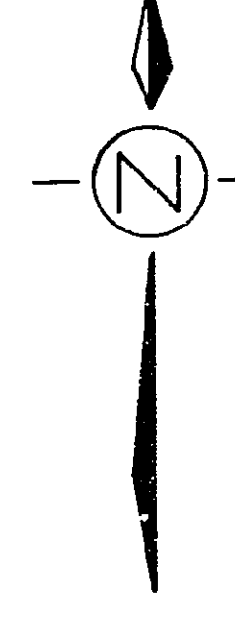


BUILDING 1

11th FLOOR

SCALE 1 : 200

STRATA PLAN NW2036

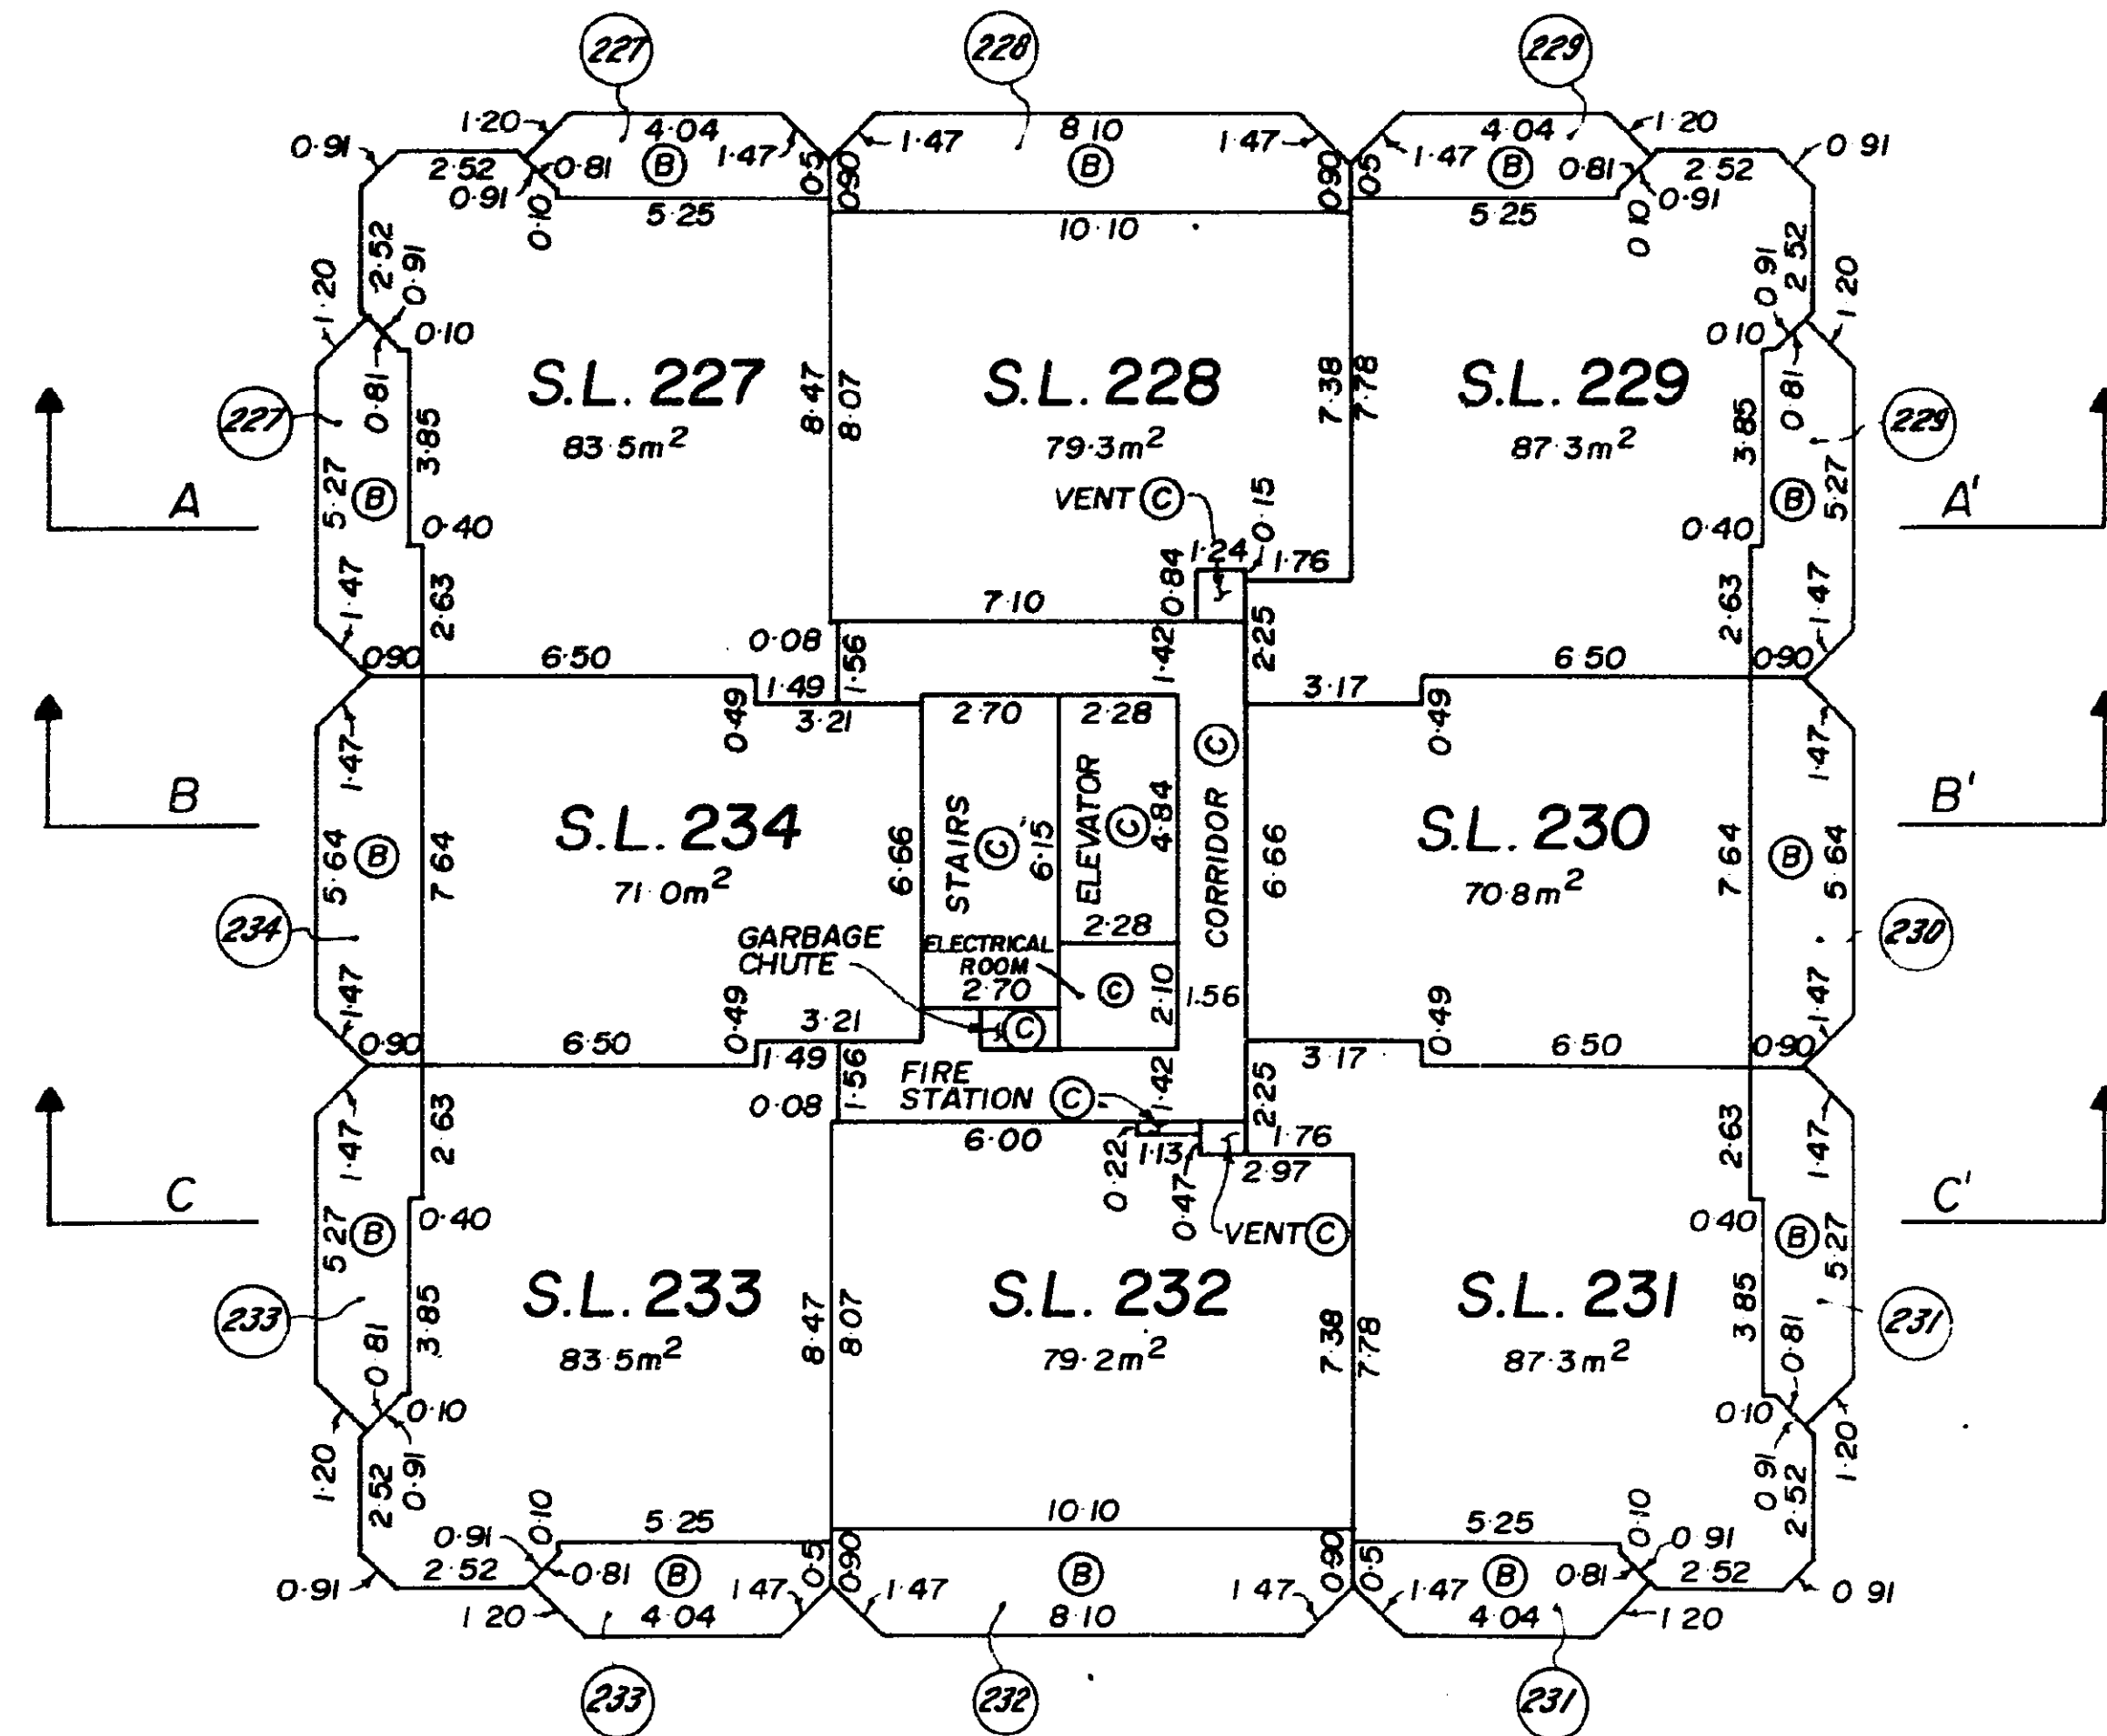
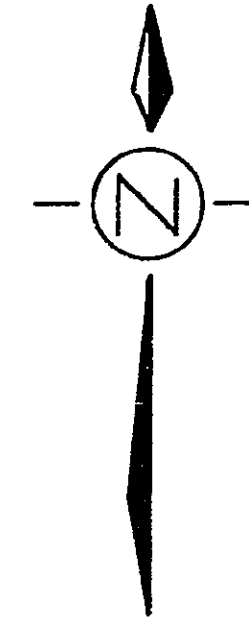


BUILDING 1

12th FLOOR

SCALE 1 : 200

STRATA PLAN NW2036

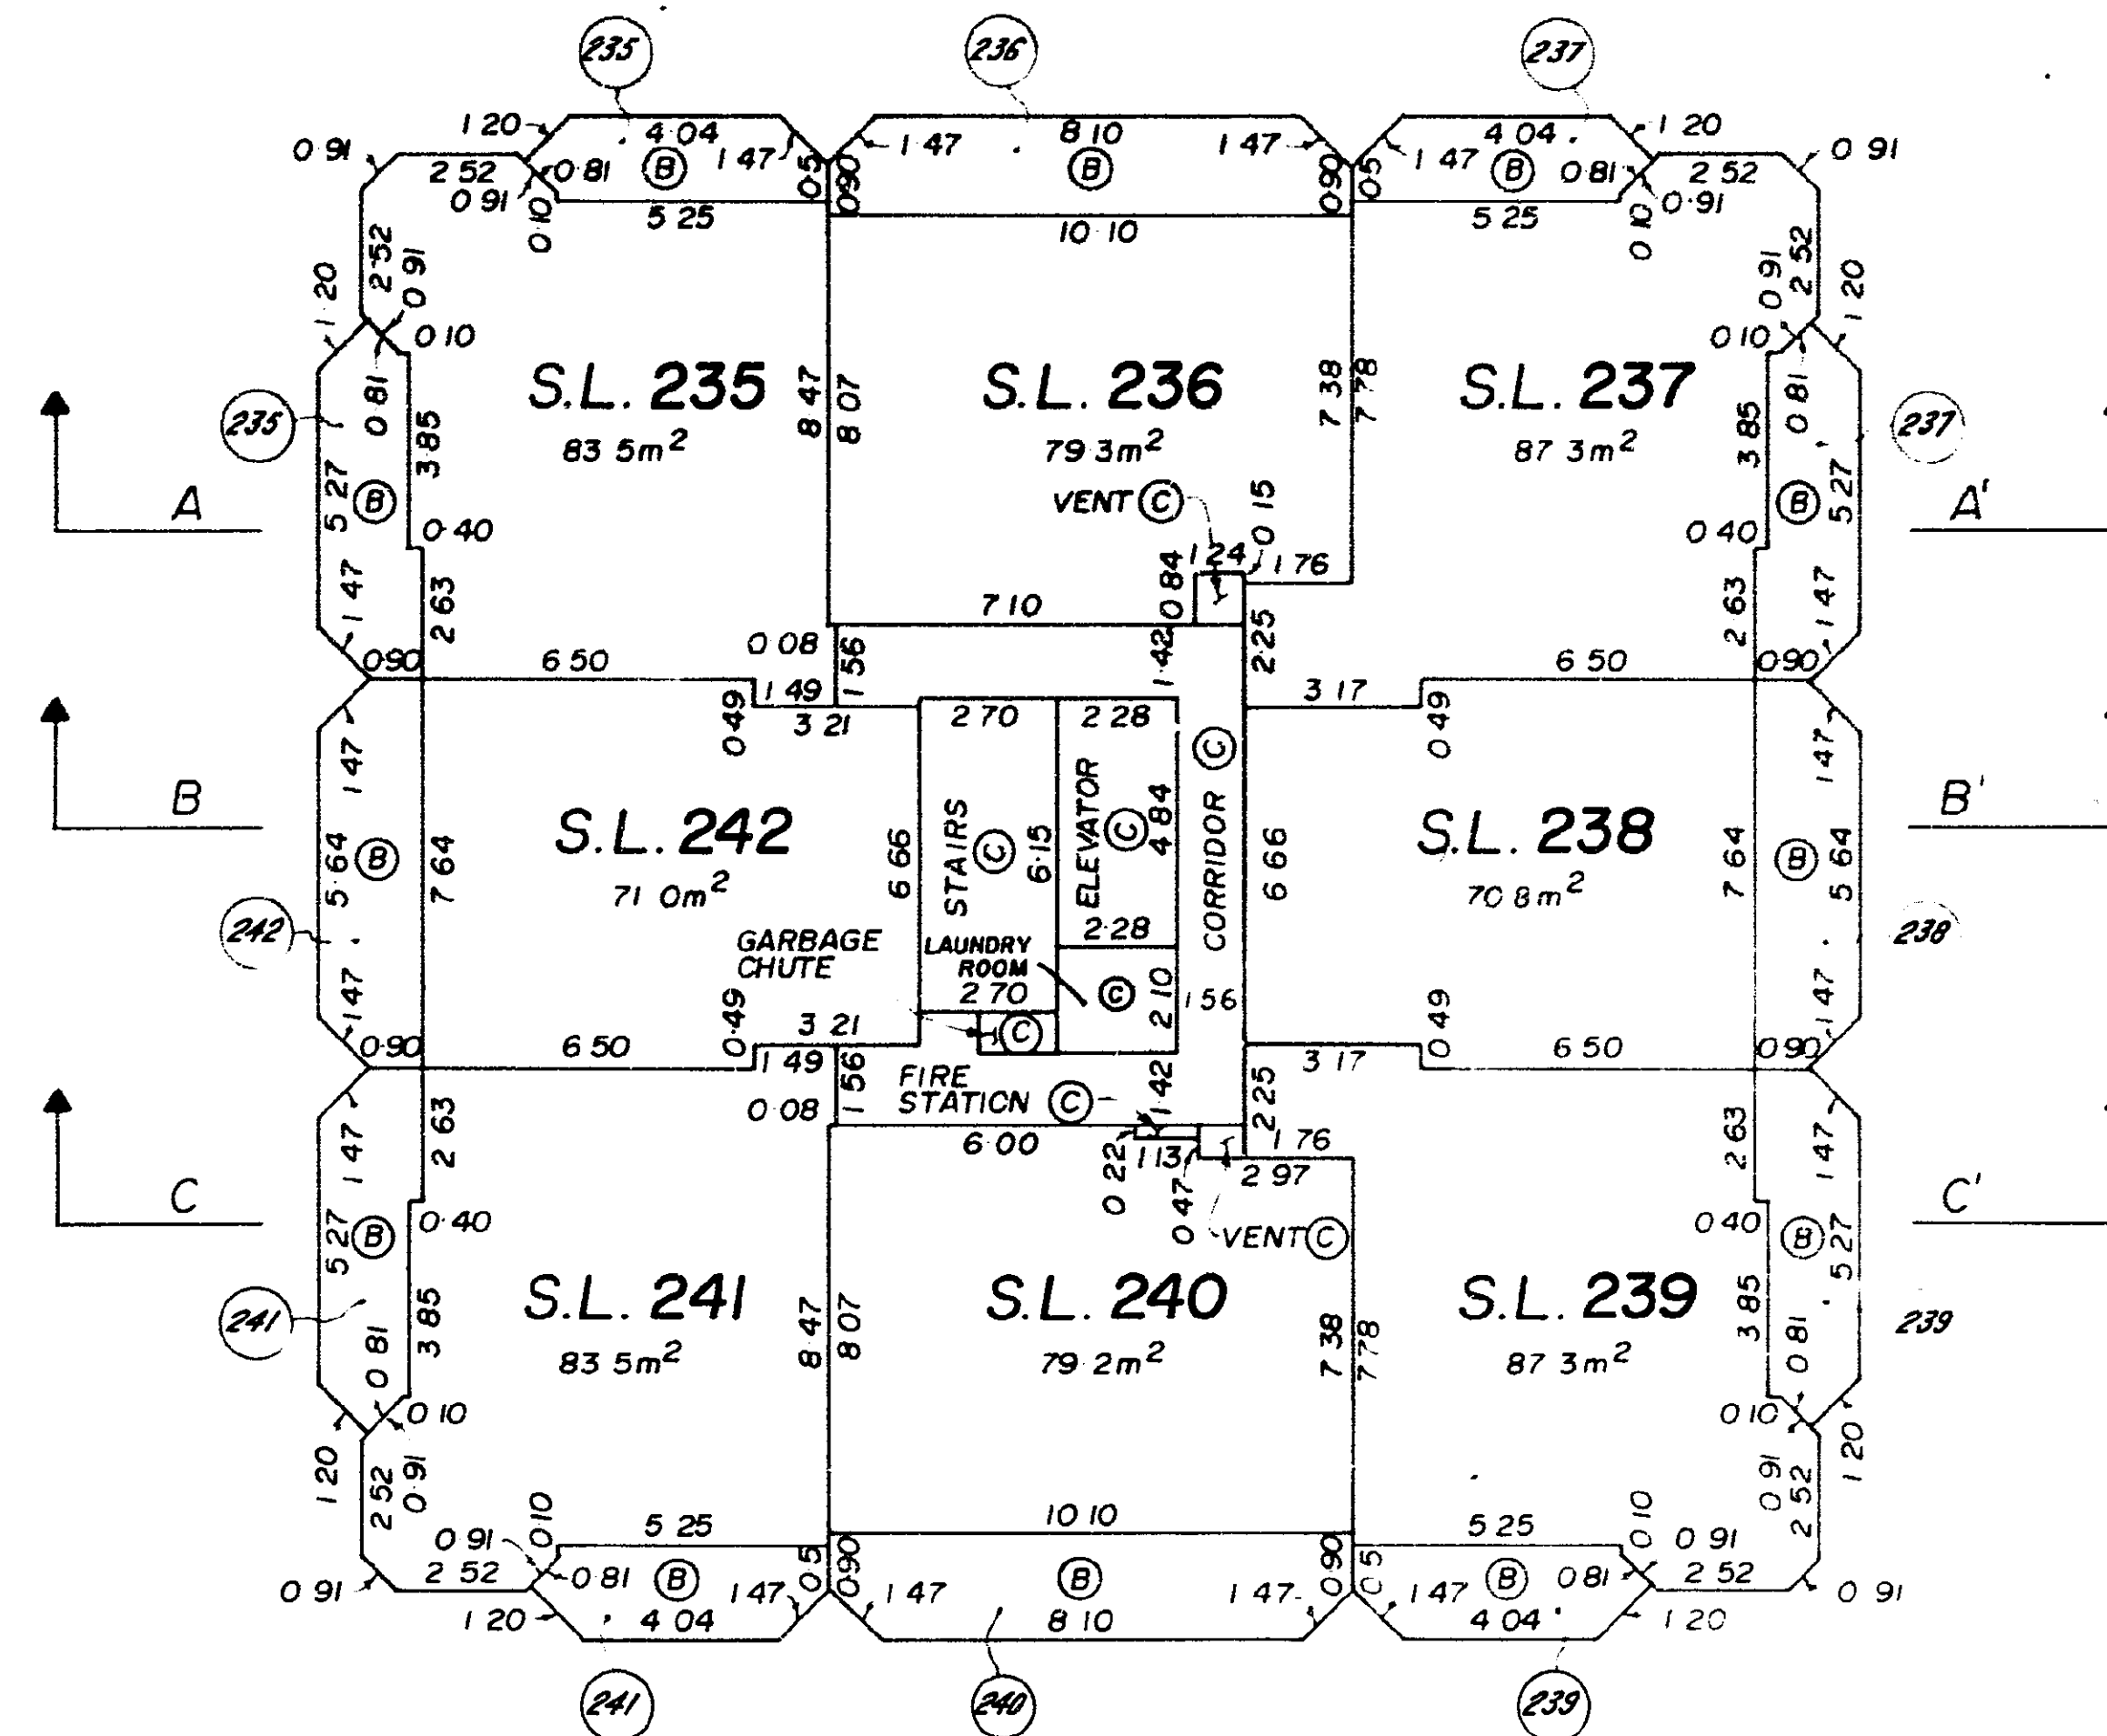
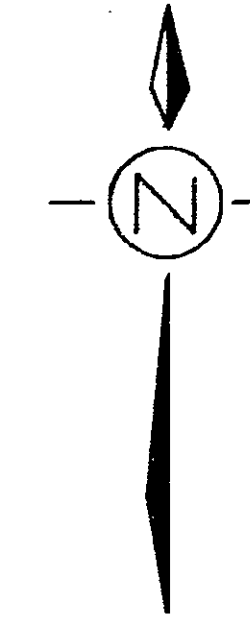


BUILDING 1

13th FLOOR

SCALE 1 : 200

STRATA PLAN NW2036

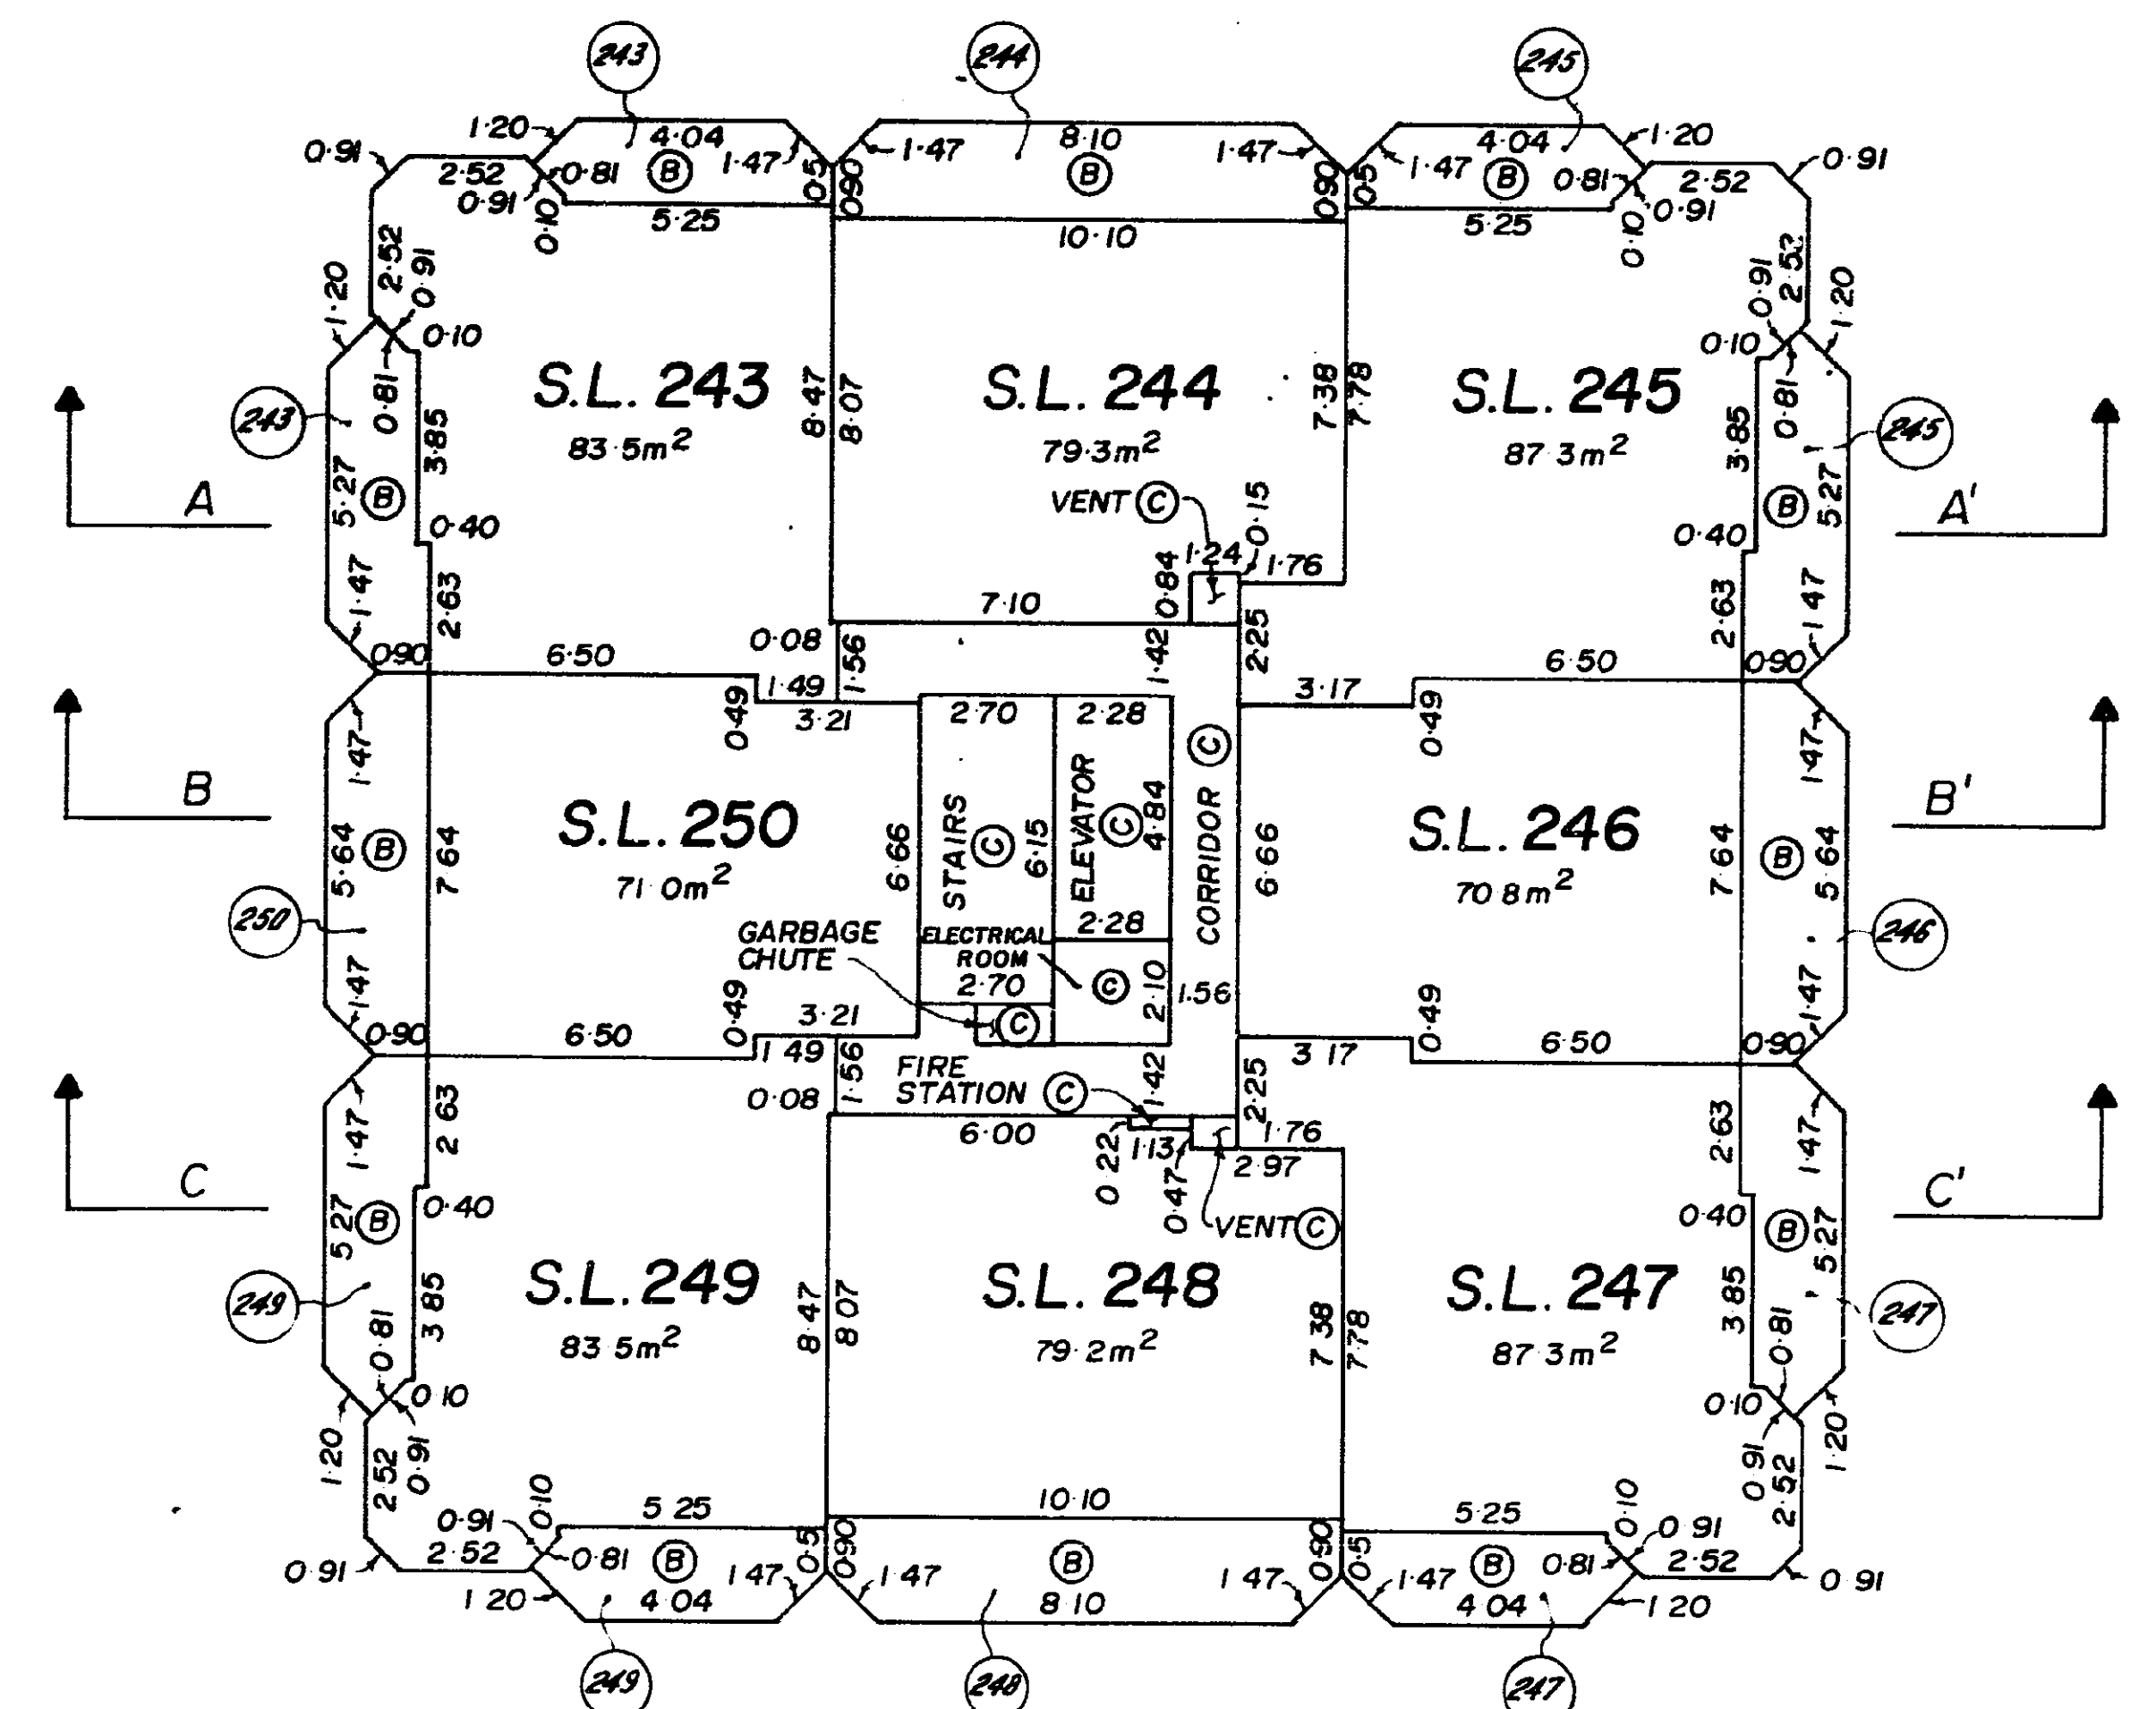
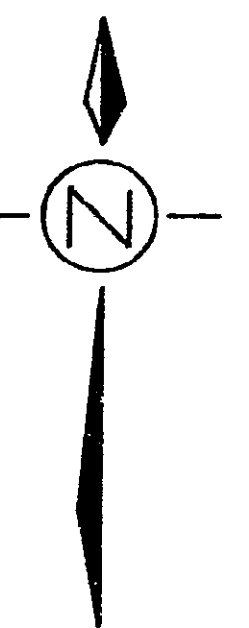


BUILDING 1

14th FLOOR

SCALE 1 : 200

STRATA PLAN NW2036

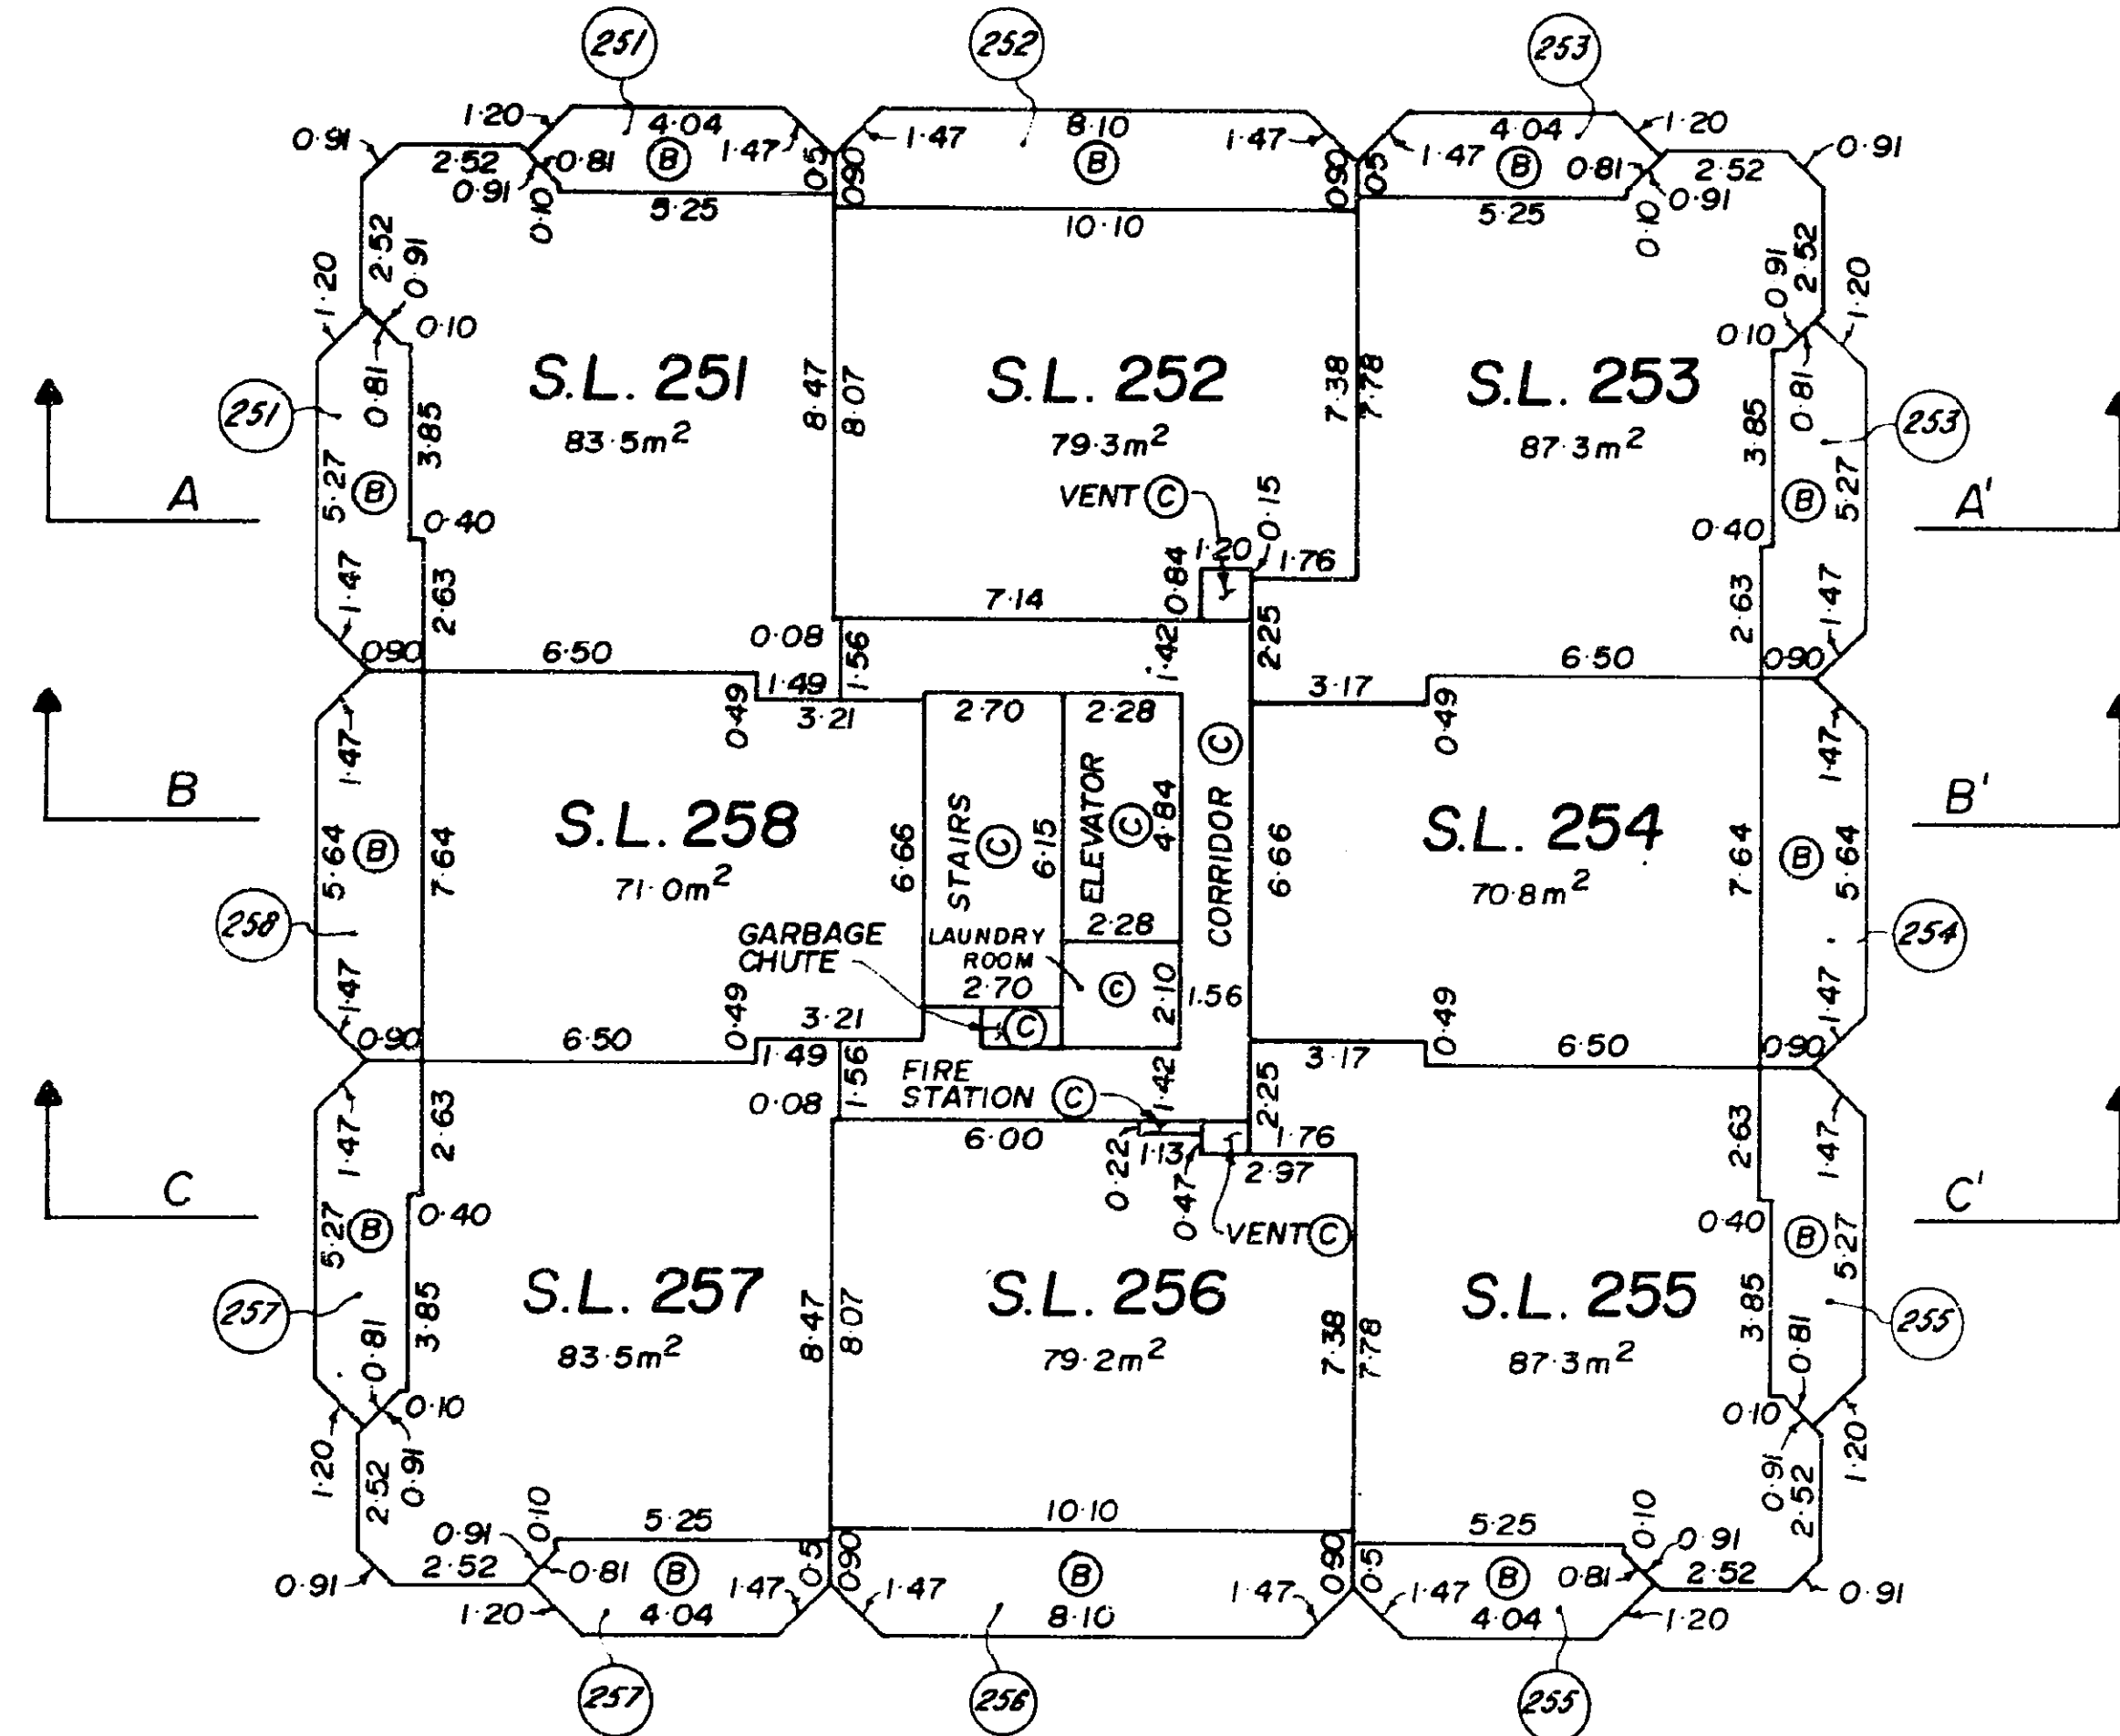
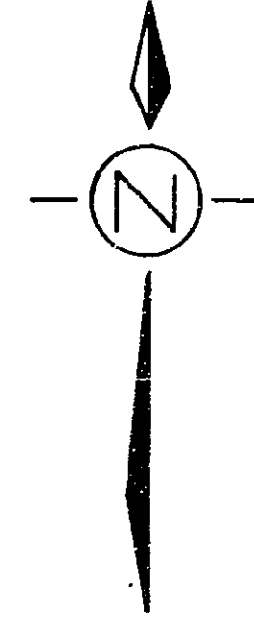


BUILDING 1

15th FLOOR

SCALE 1 : 200

STRATA PLAN NW2036

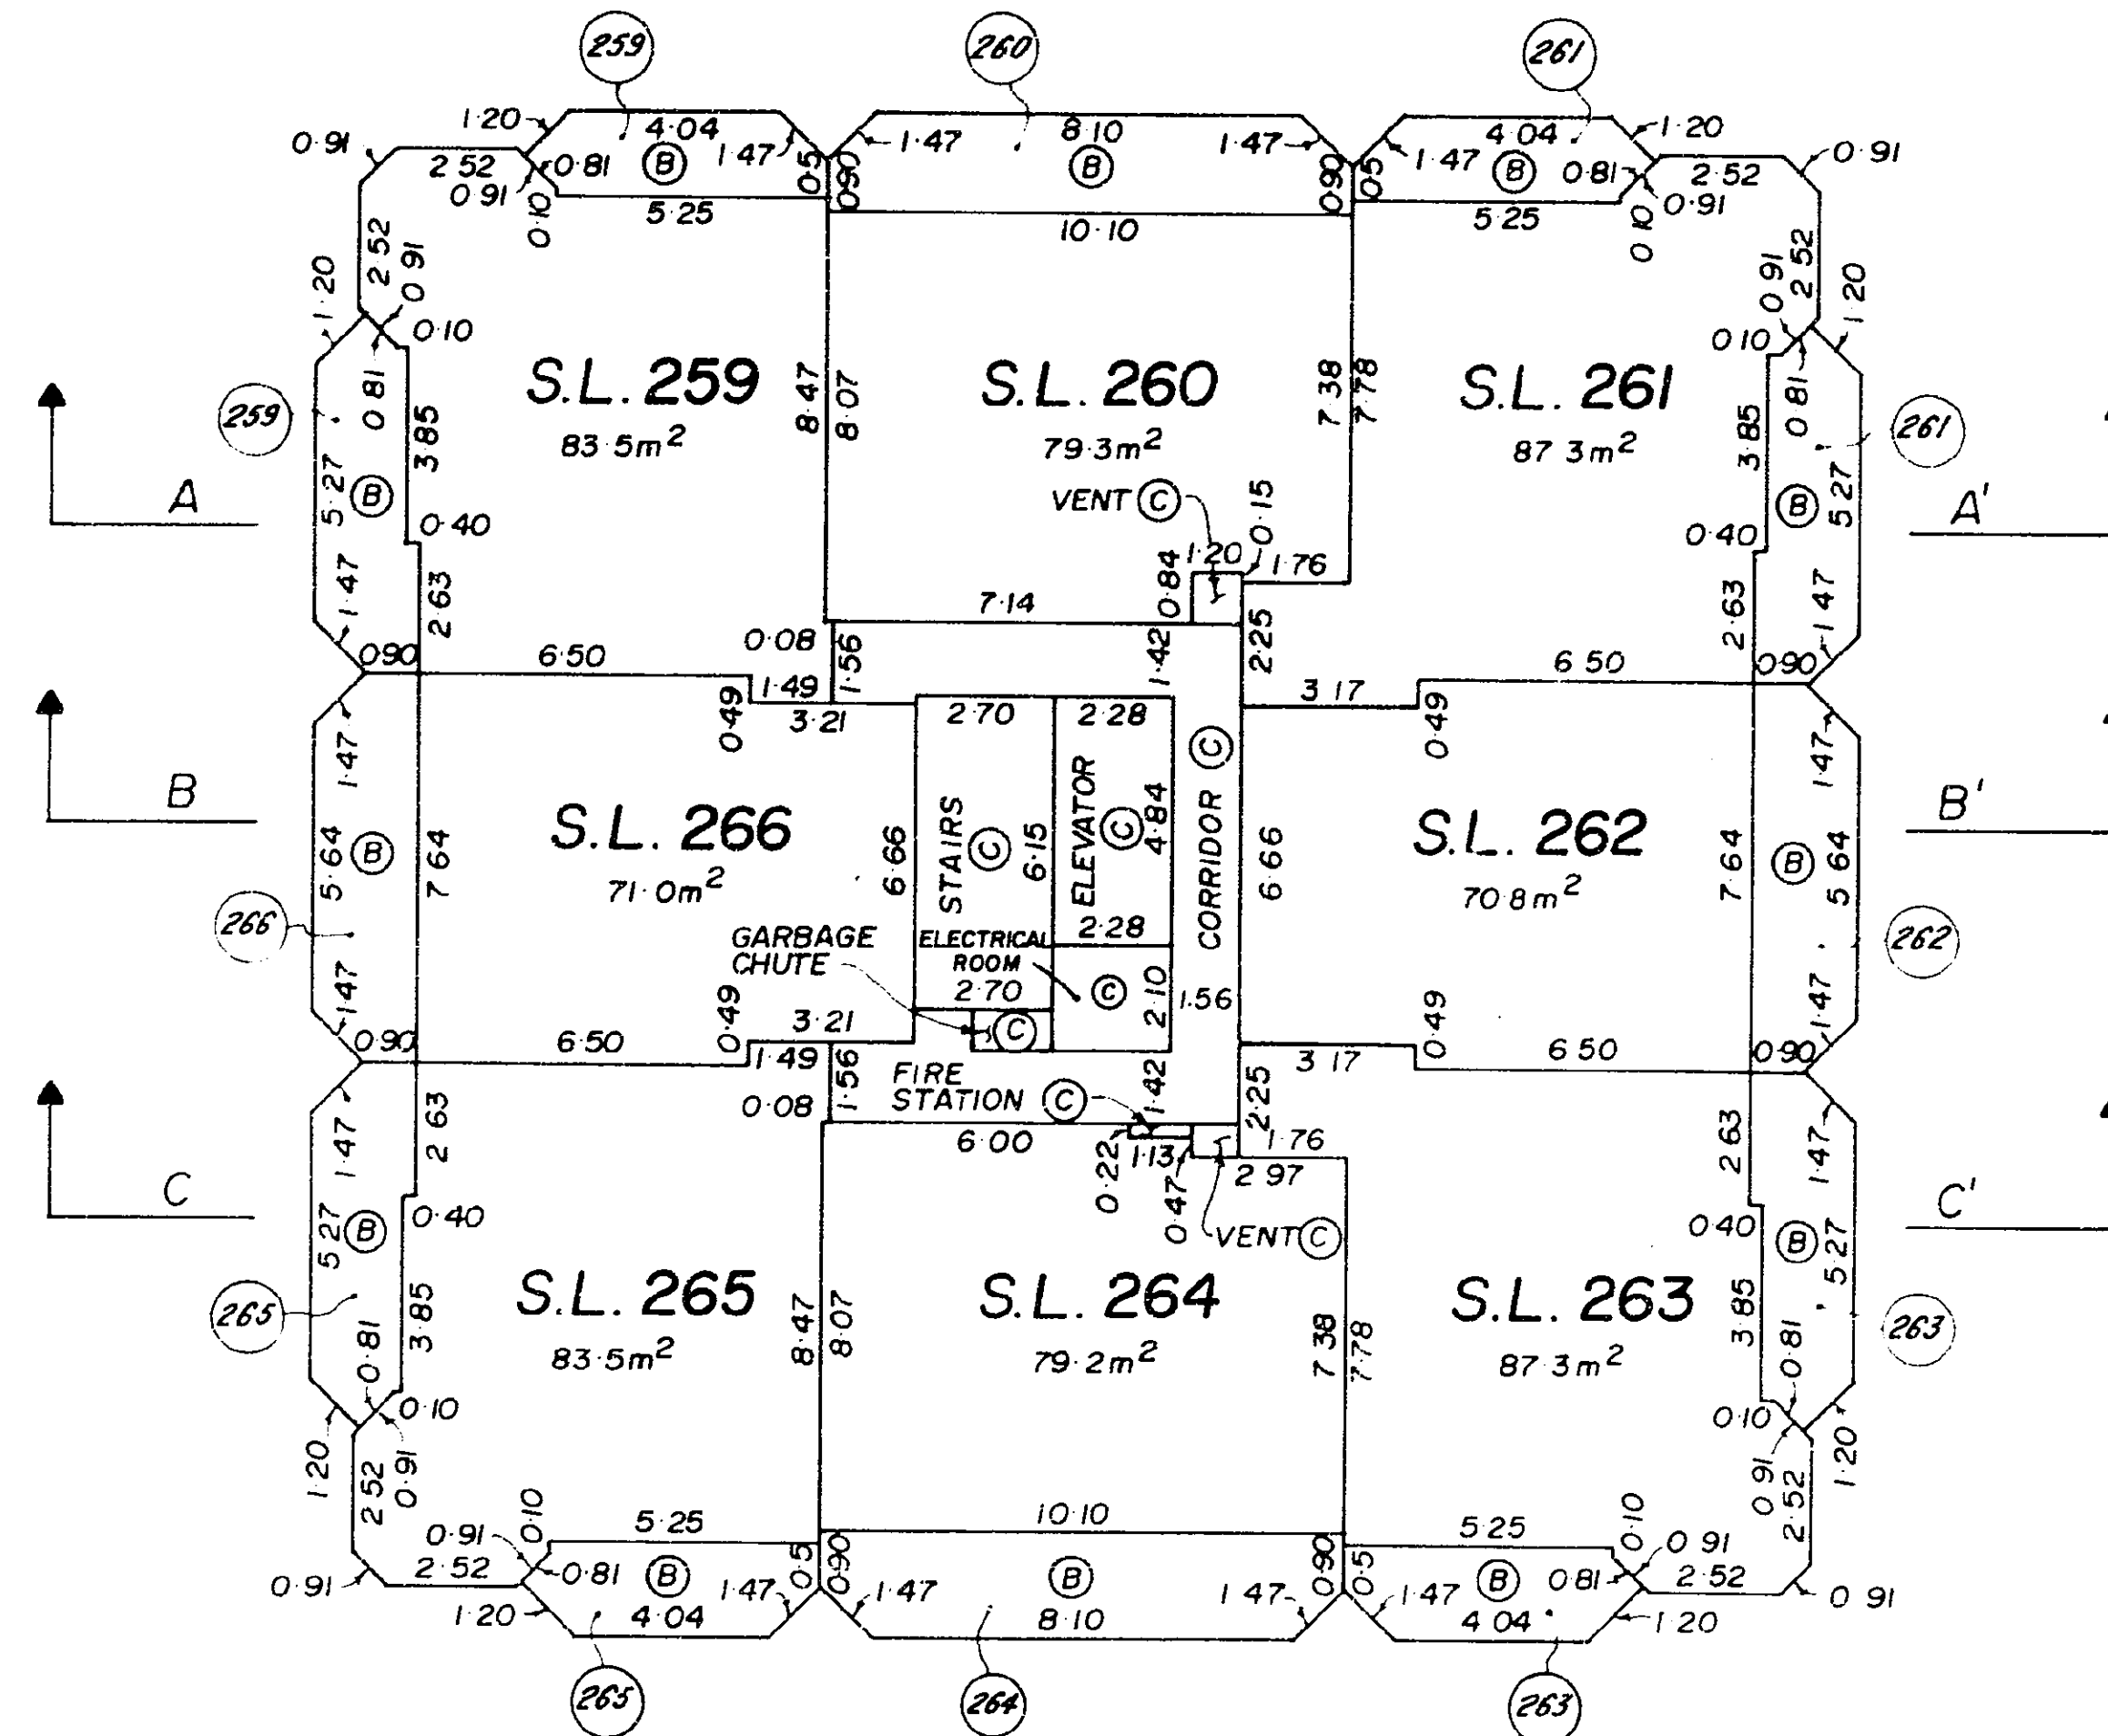
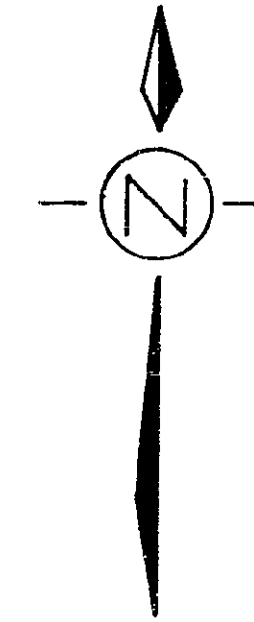


BUILDING 1

16th FLOOR

SCALE 1 : 200



STRATA PLAN NW2036

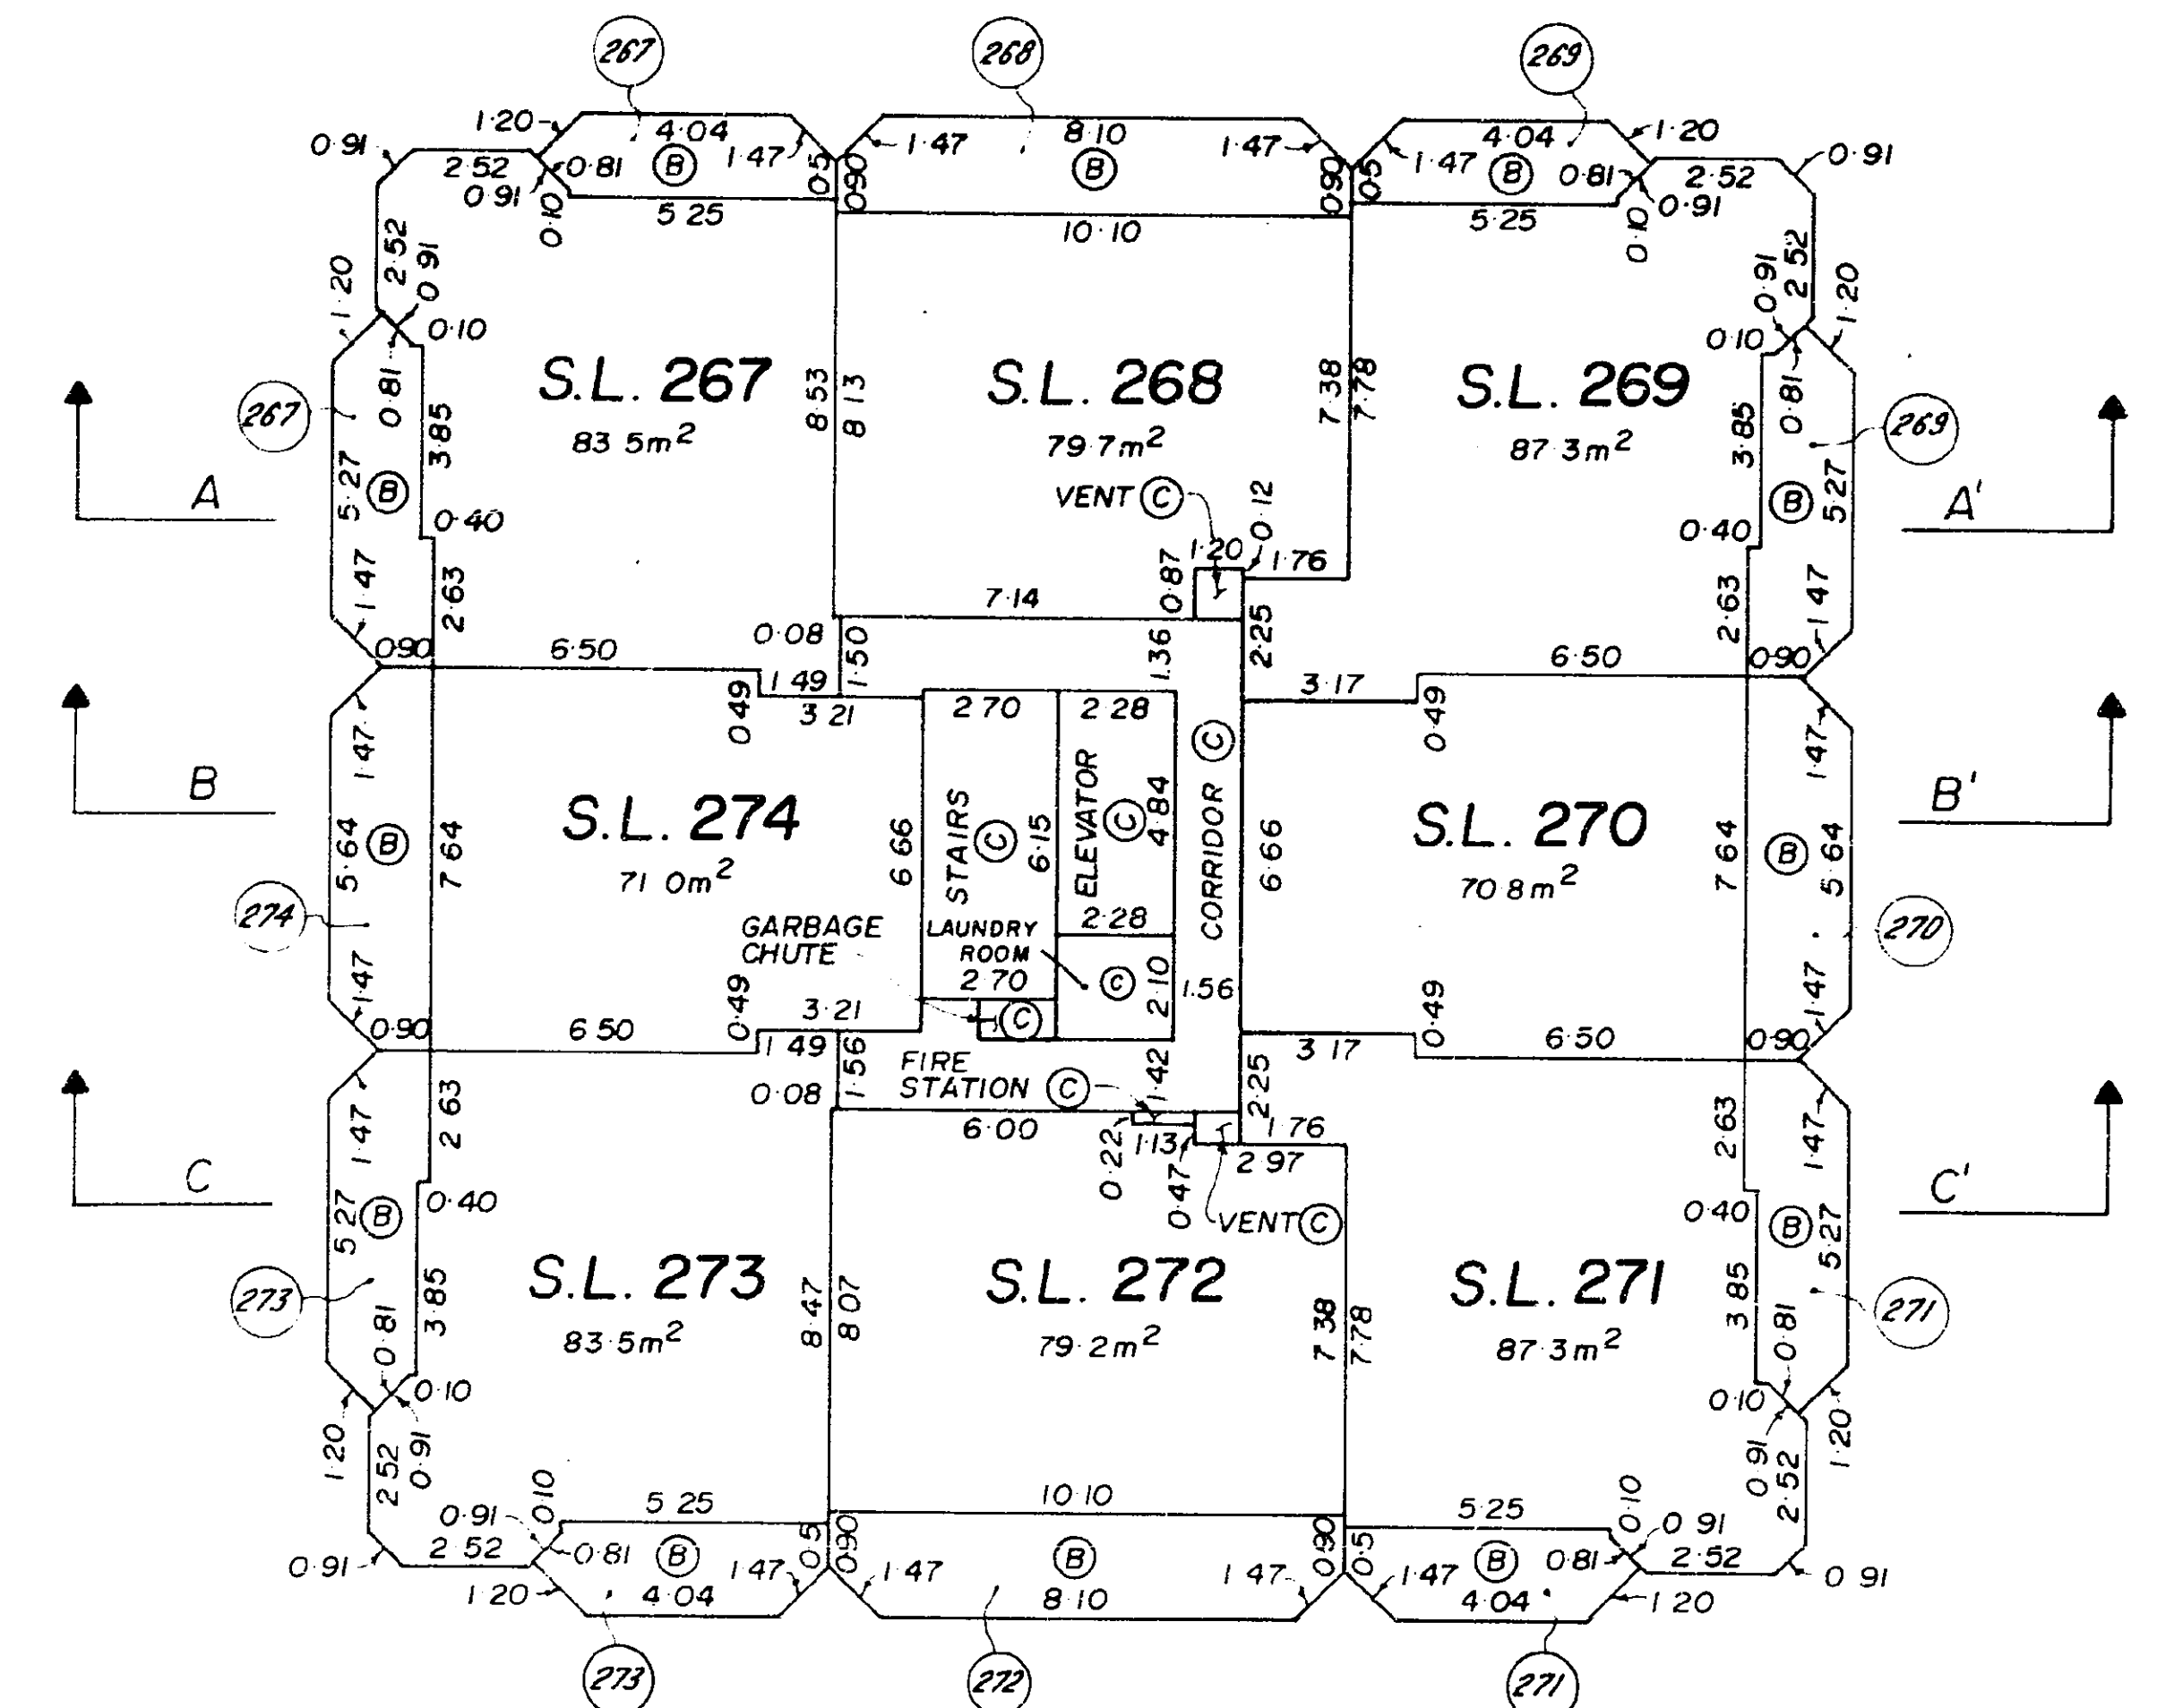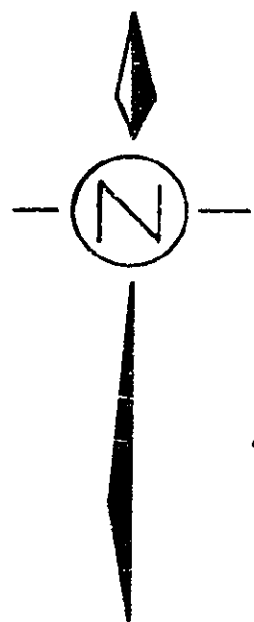

BUILDING 1 17th FLOOR

SCALE 1 : 200

STRATA PLAN *NW2036*

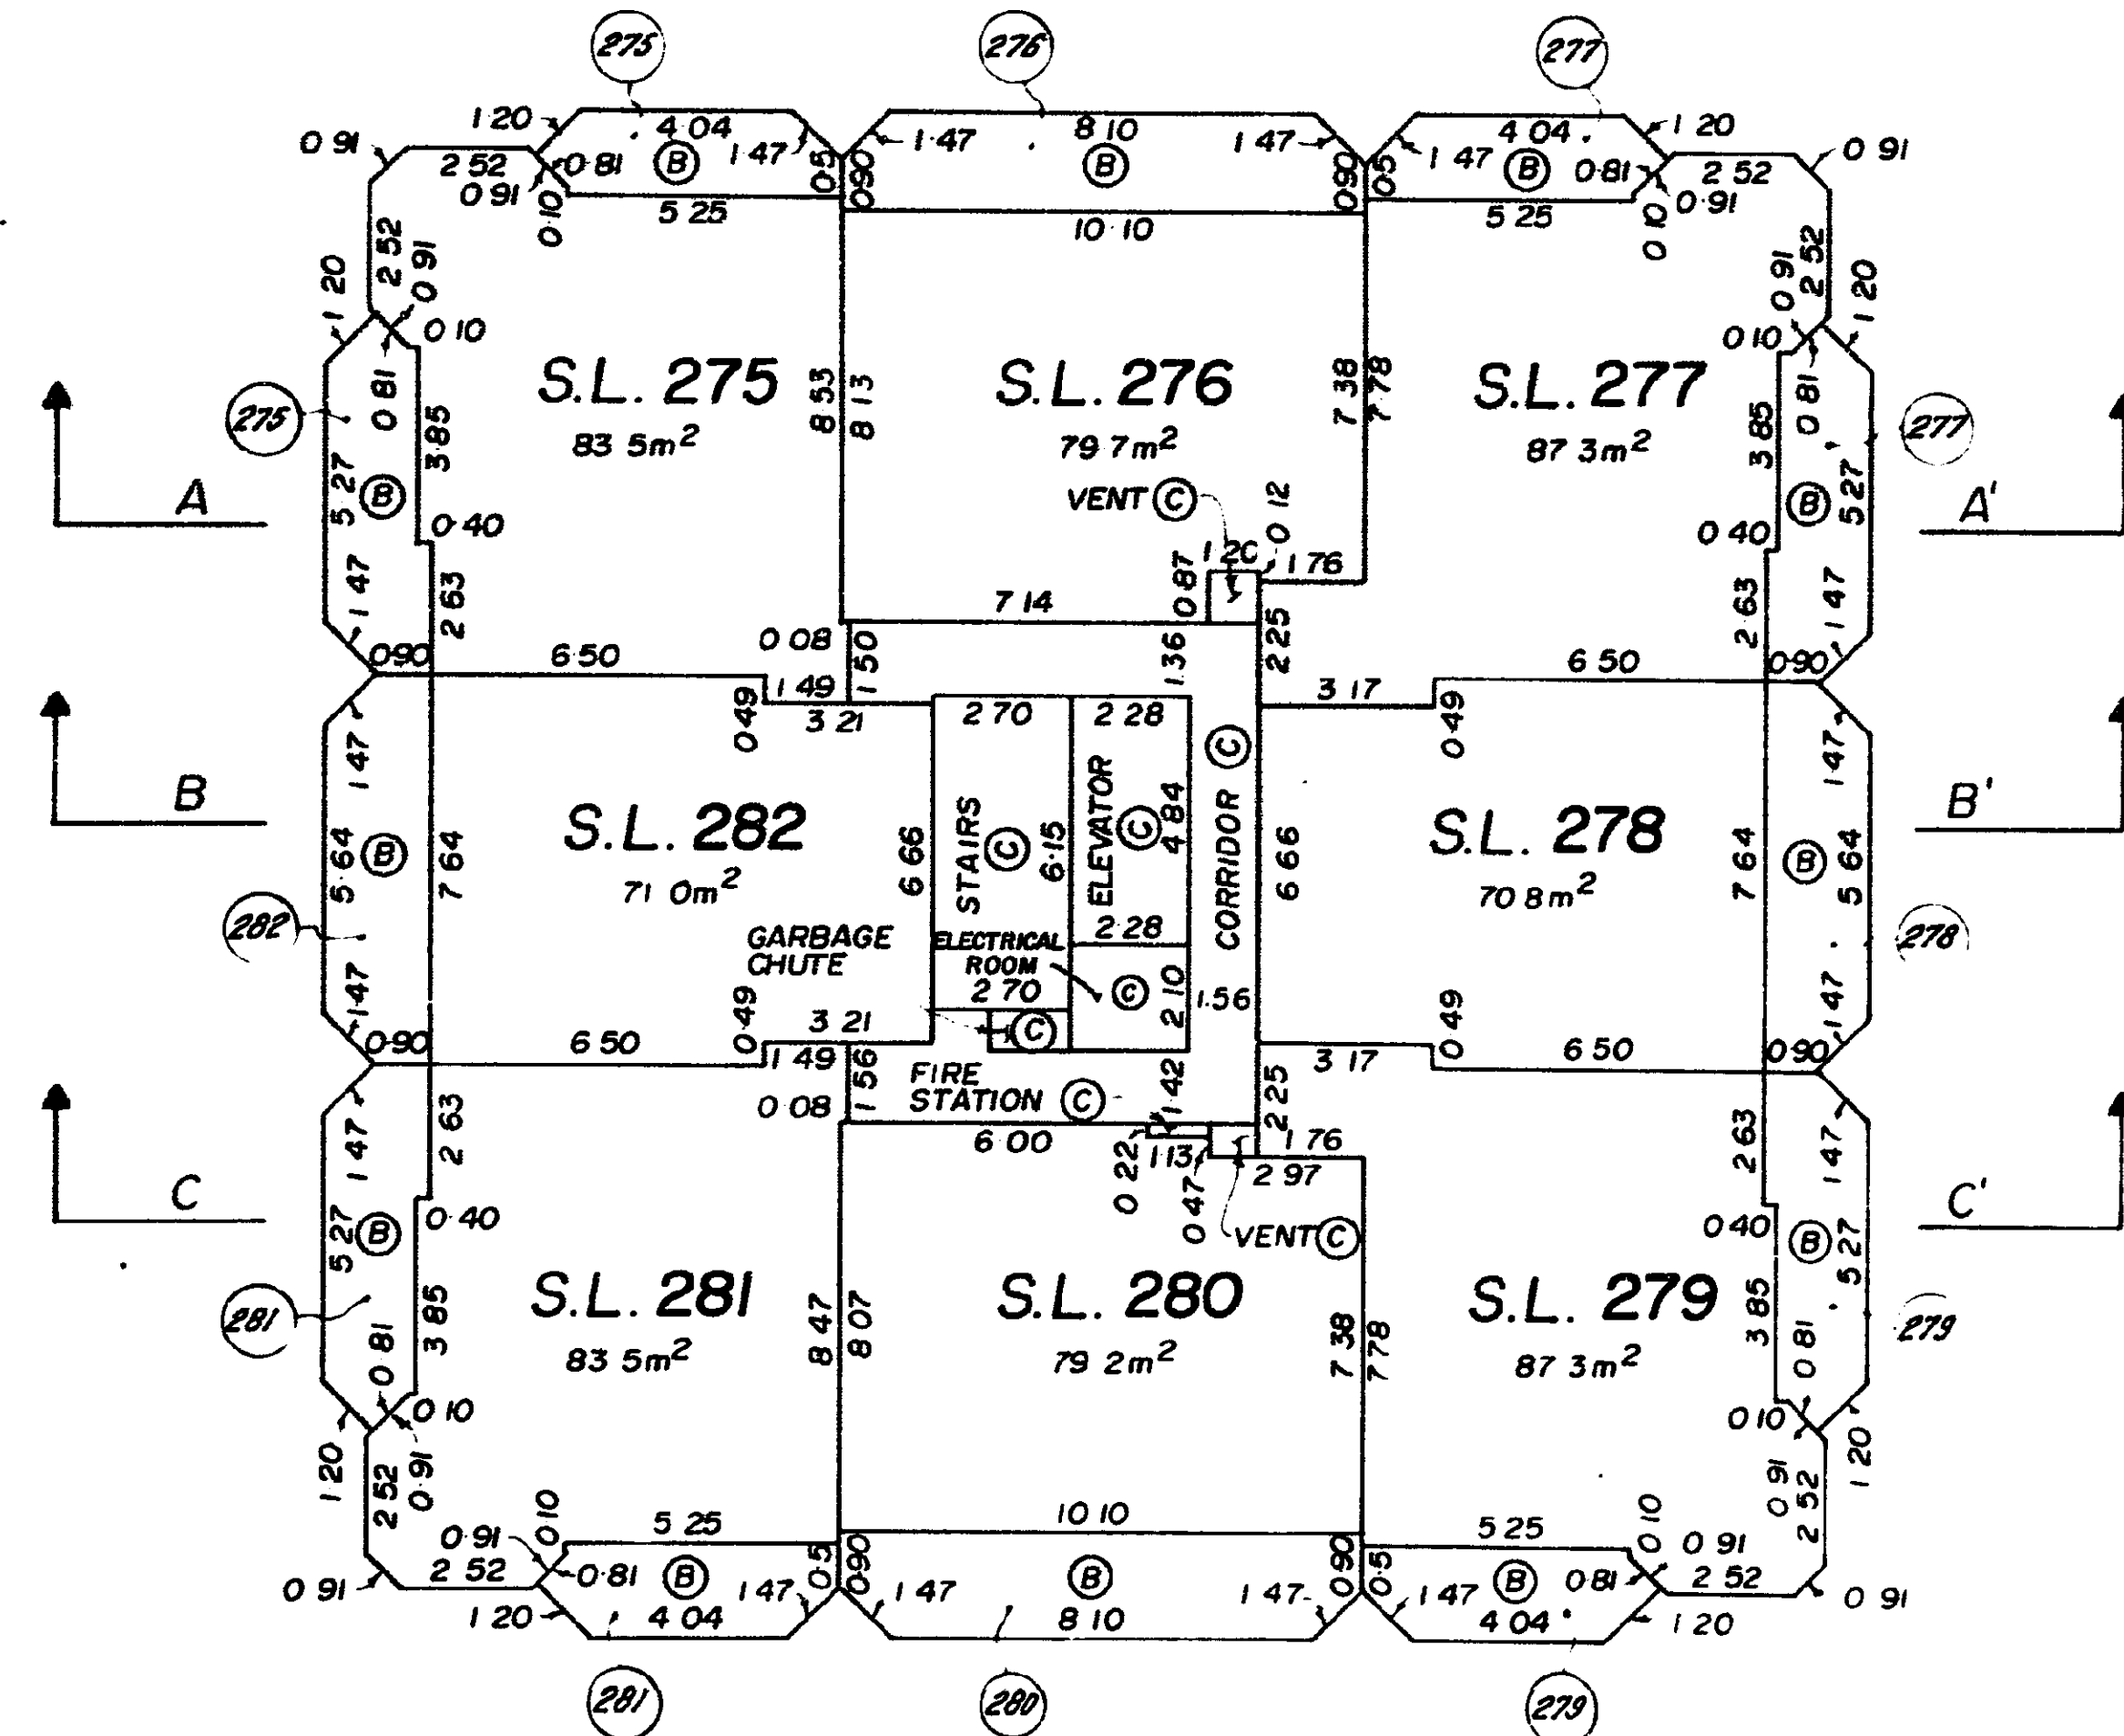
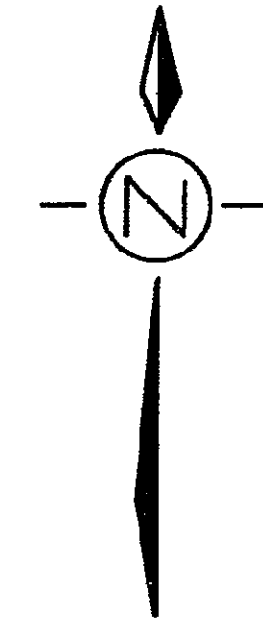


J.P.N.

BUILDING 1 18th FLOOR

SCALE 1 : 200

STRATA PLAN *NW2036*

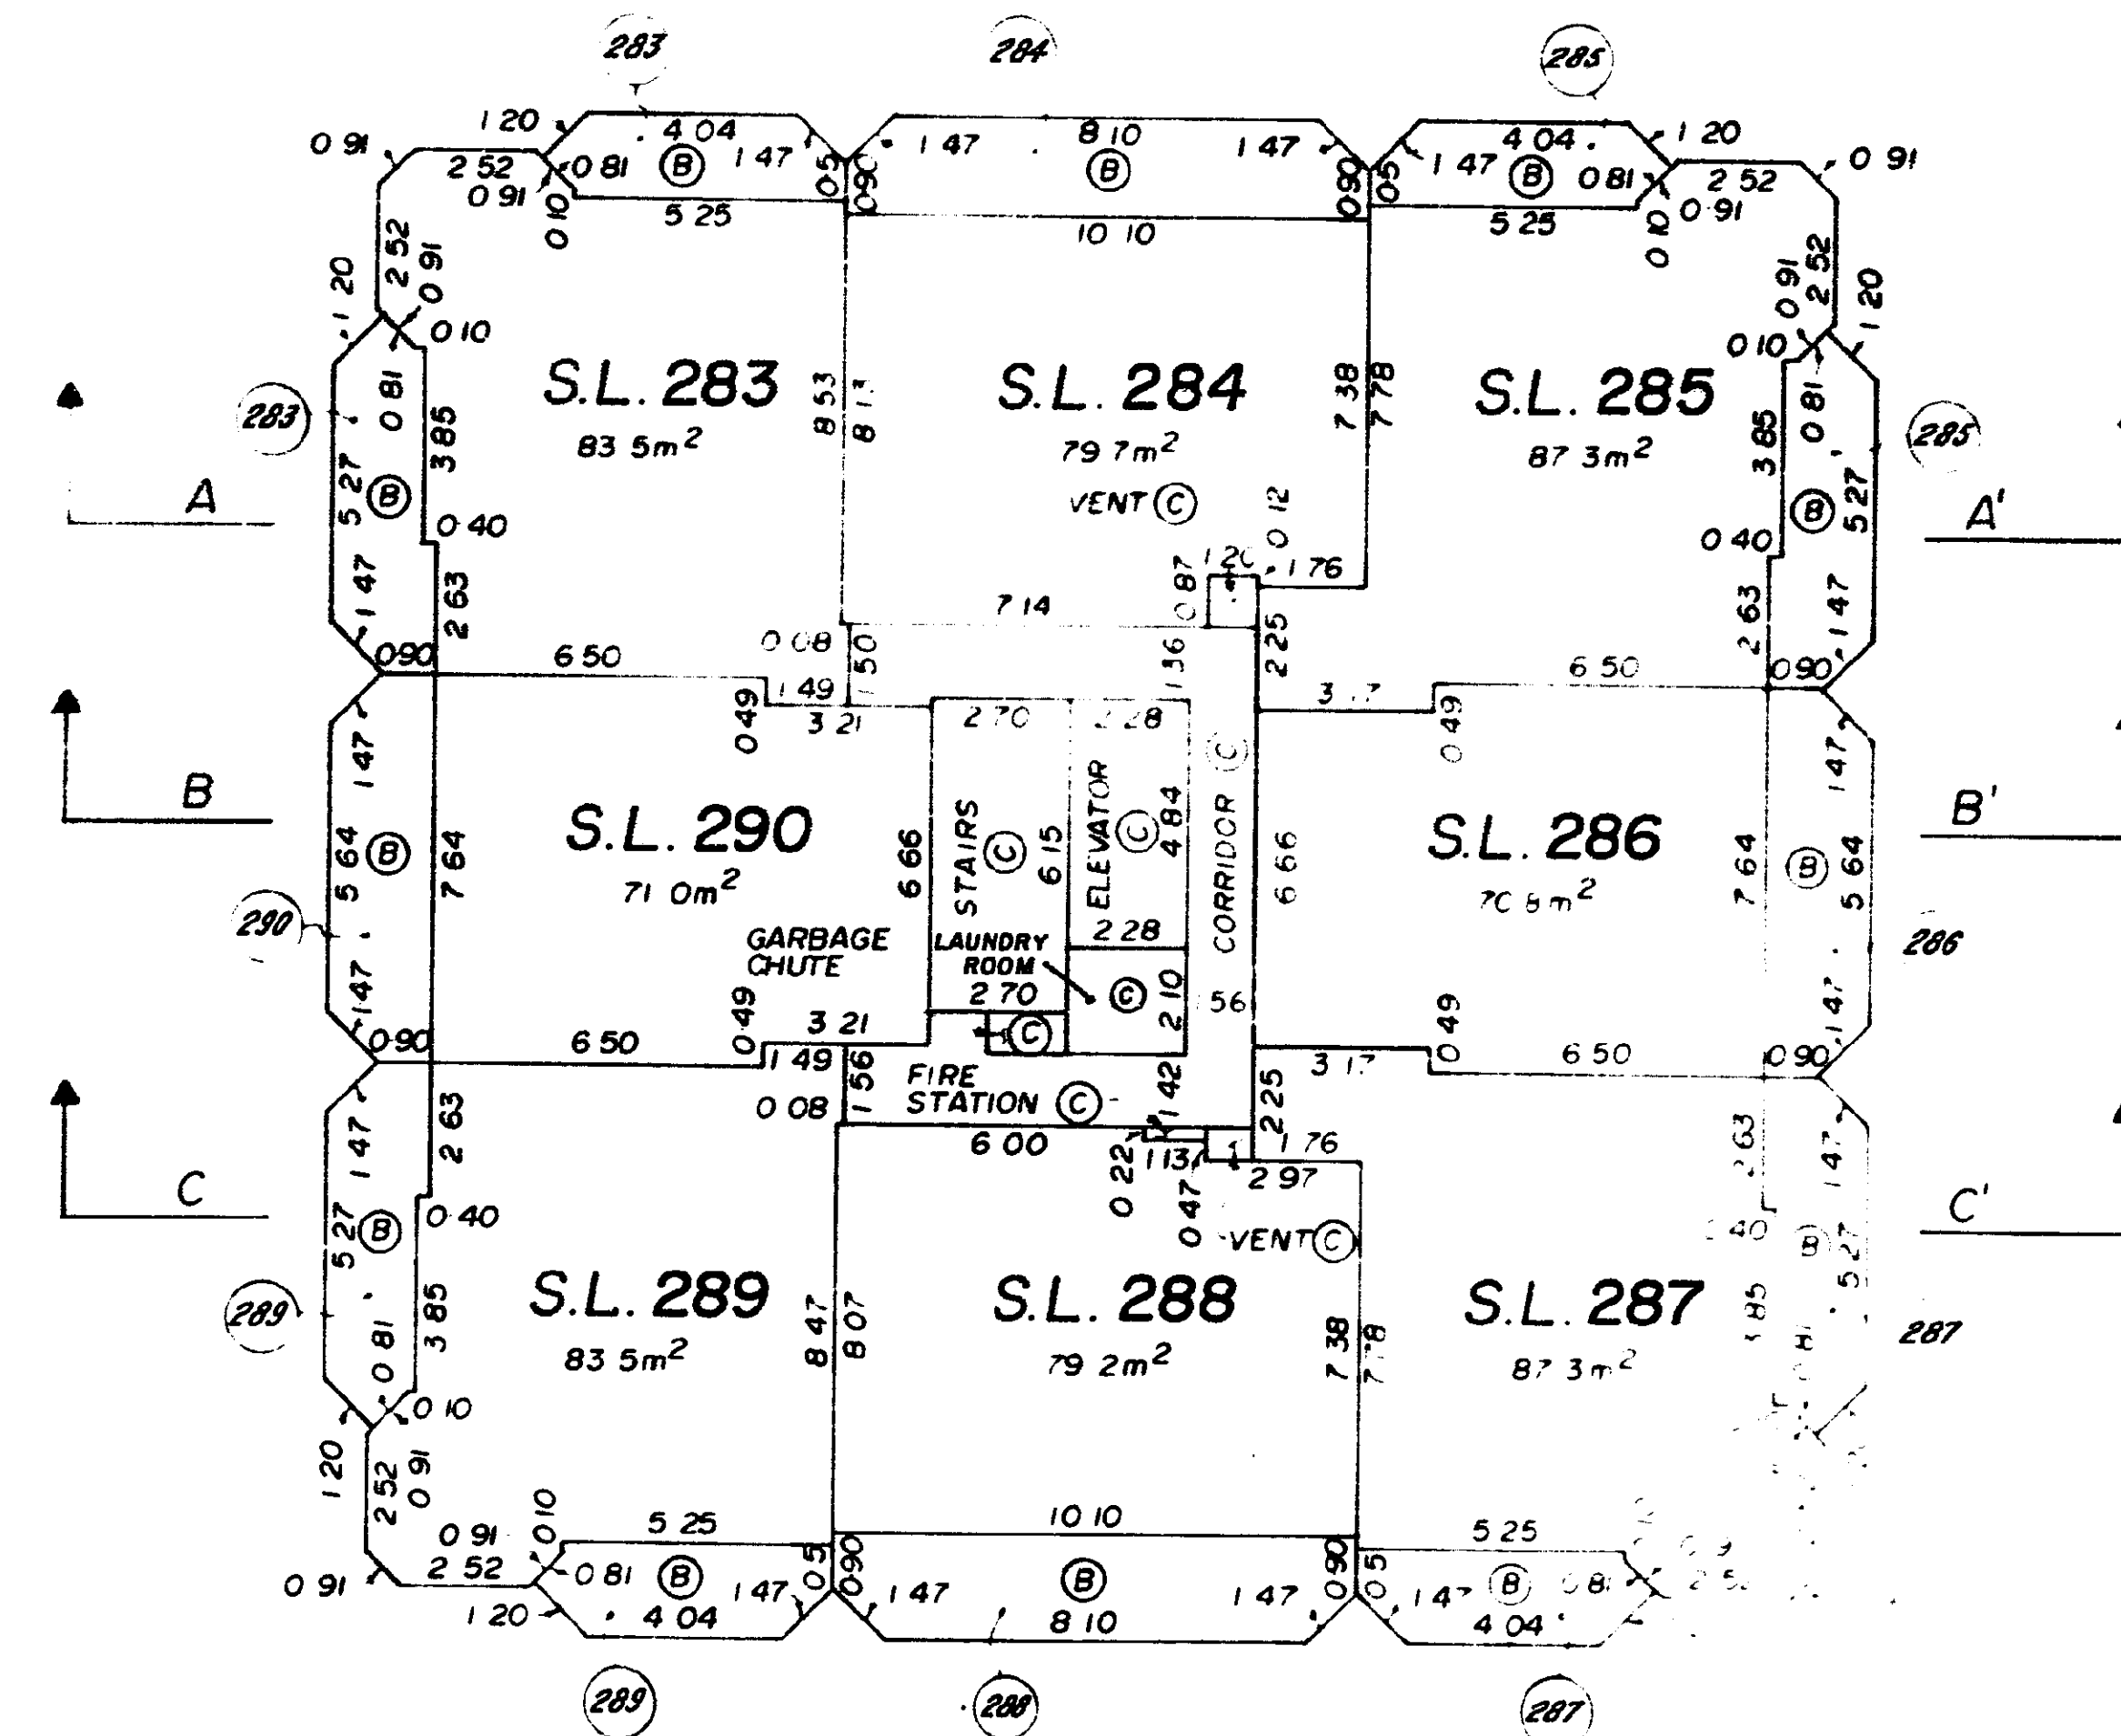
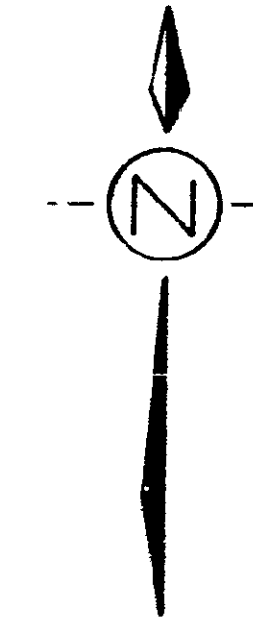


J.P.N.

BUILDING 1 19th FLOOR

SCALE 1 : 200

STRATA PLAN *NW2036*

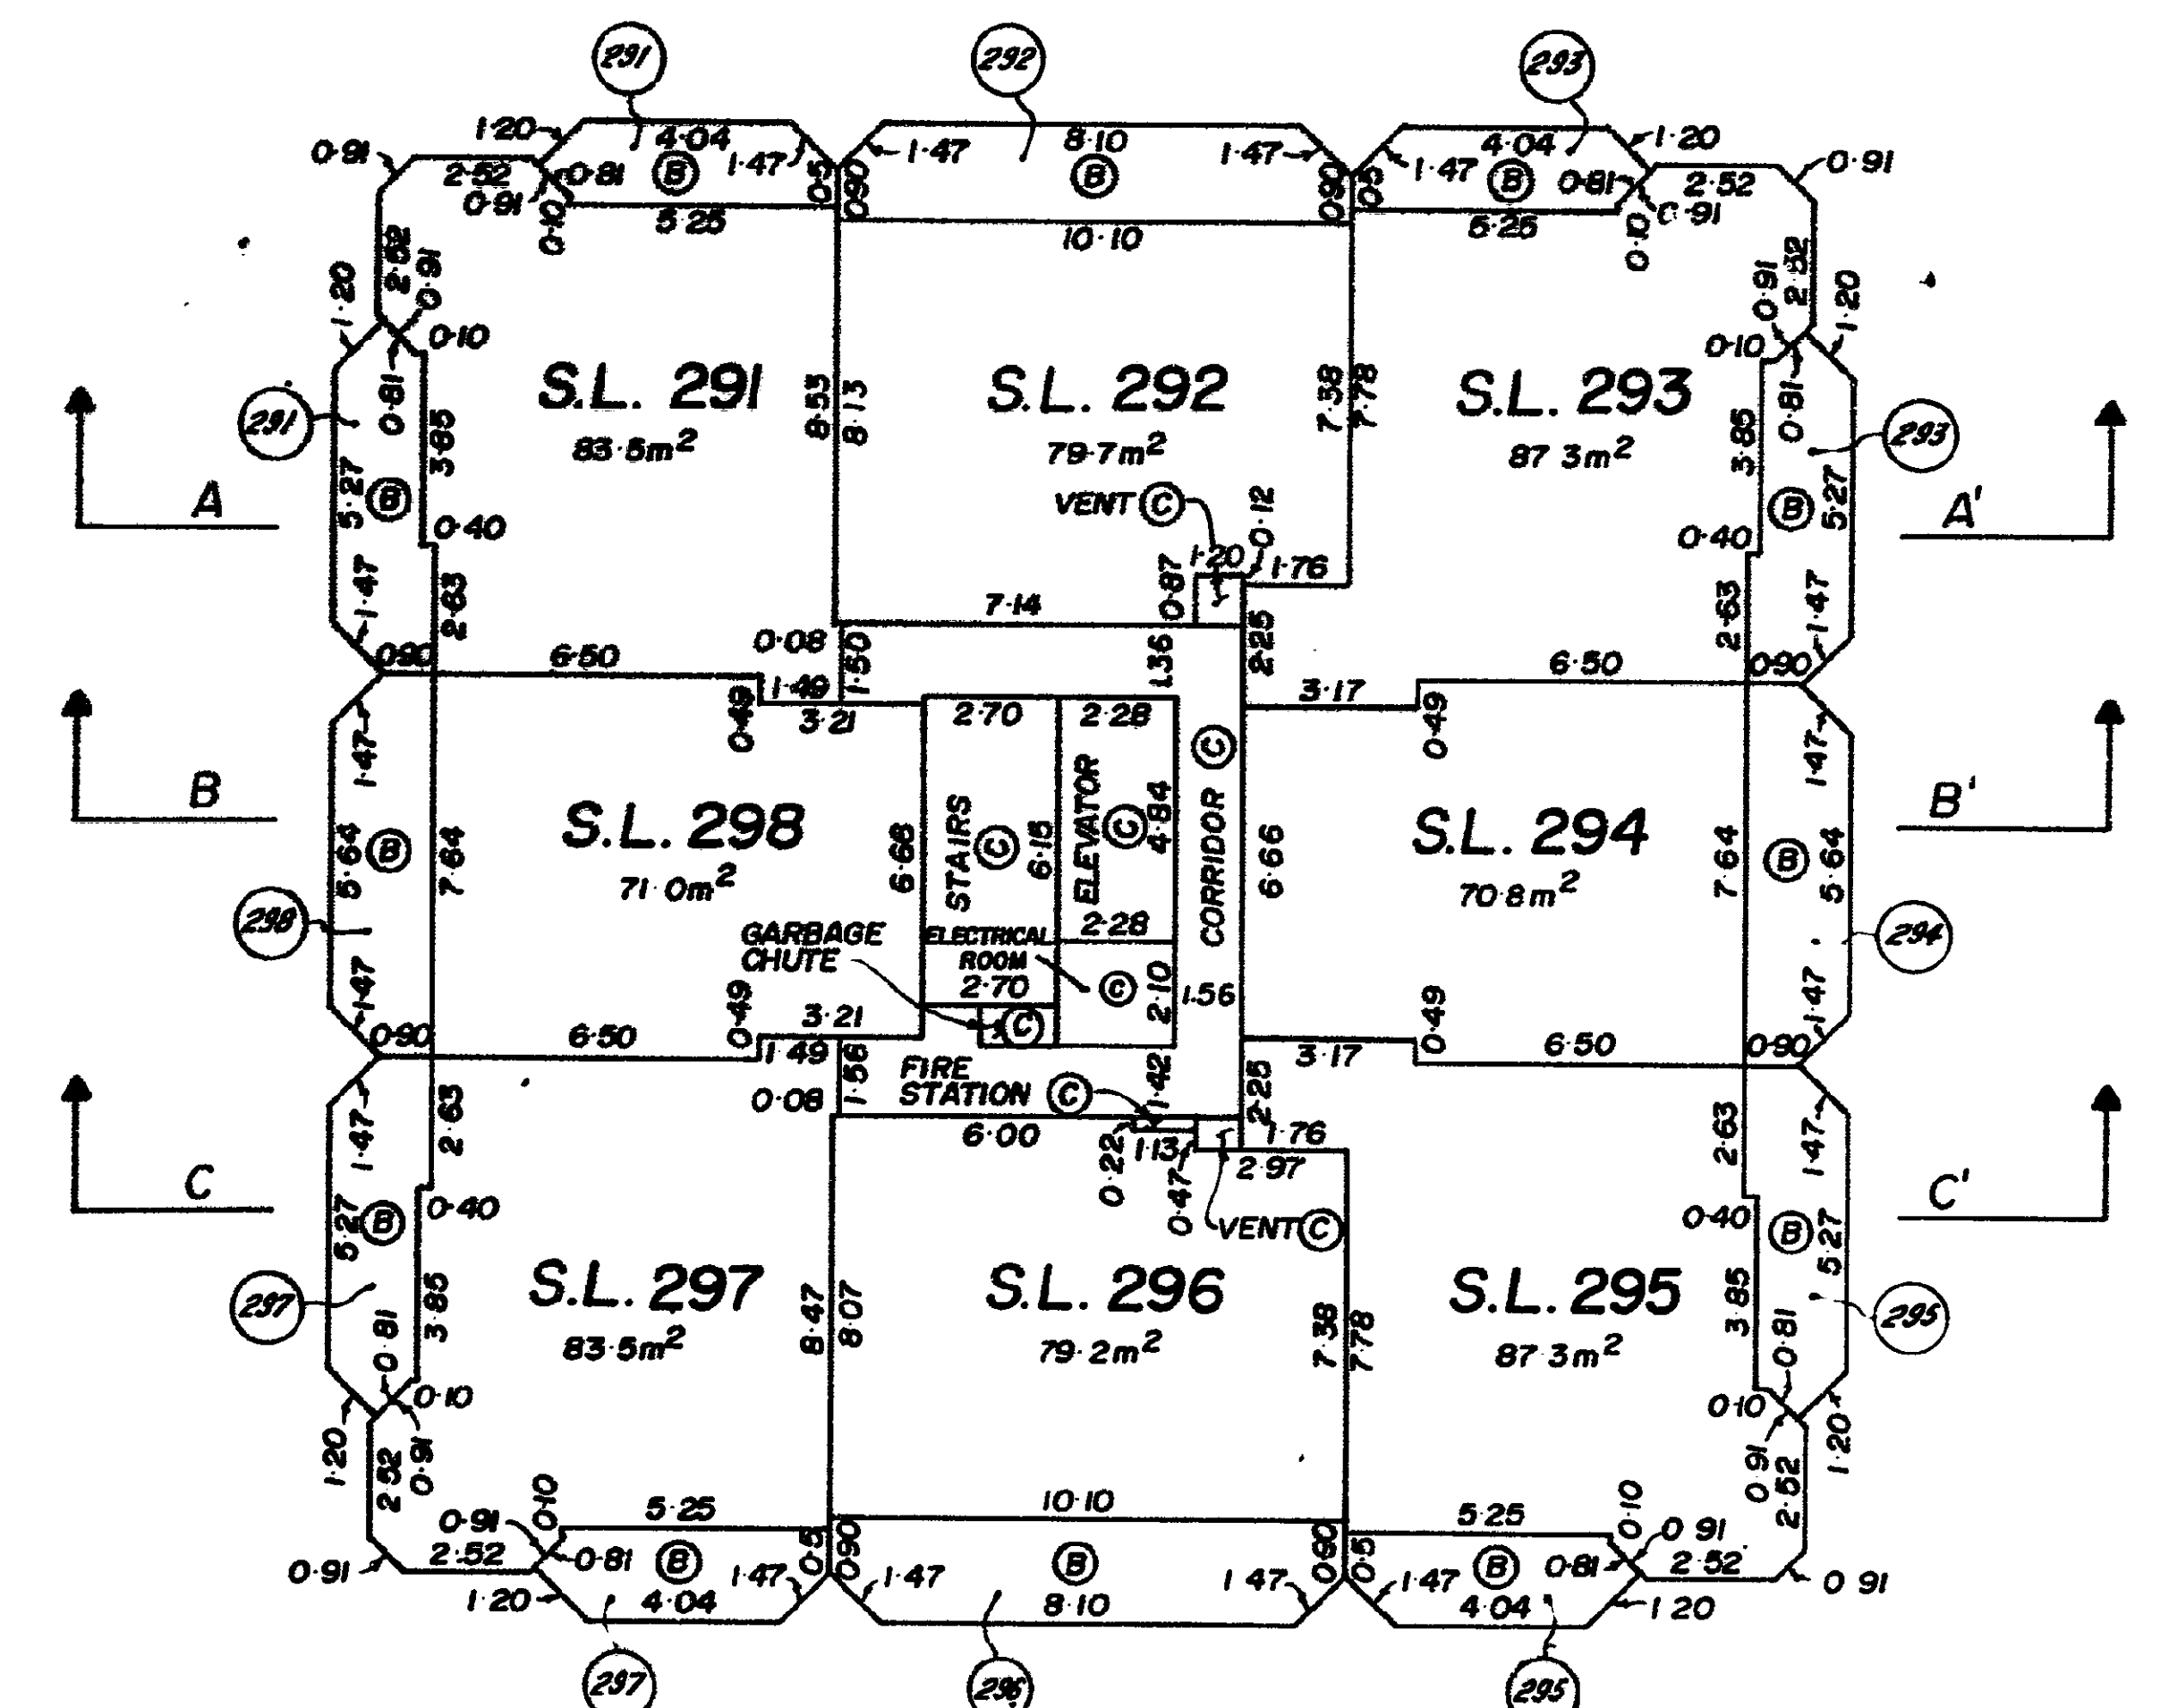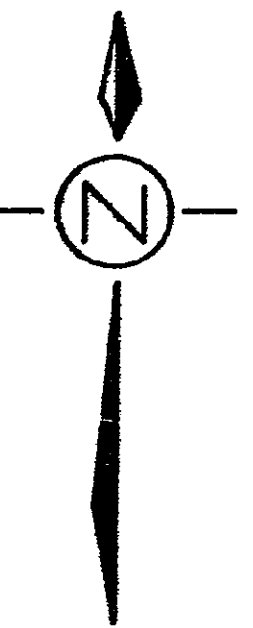



J.P.N.

BUILDING 1

20th FLOOR

SCALE 1 : 200

STRATA PLAN NW2036

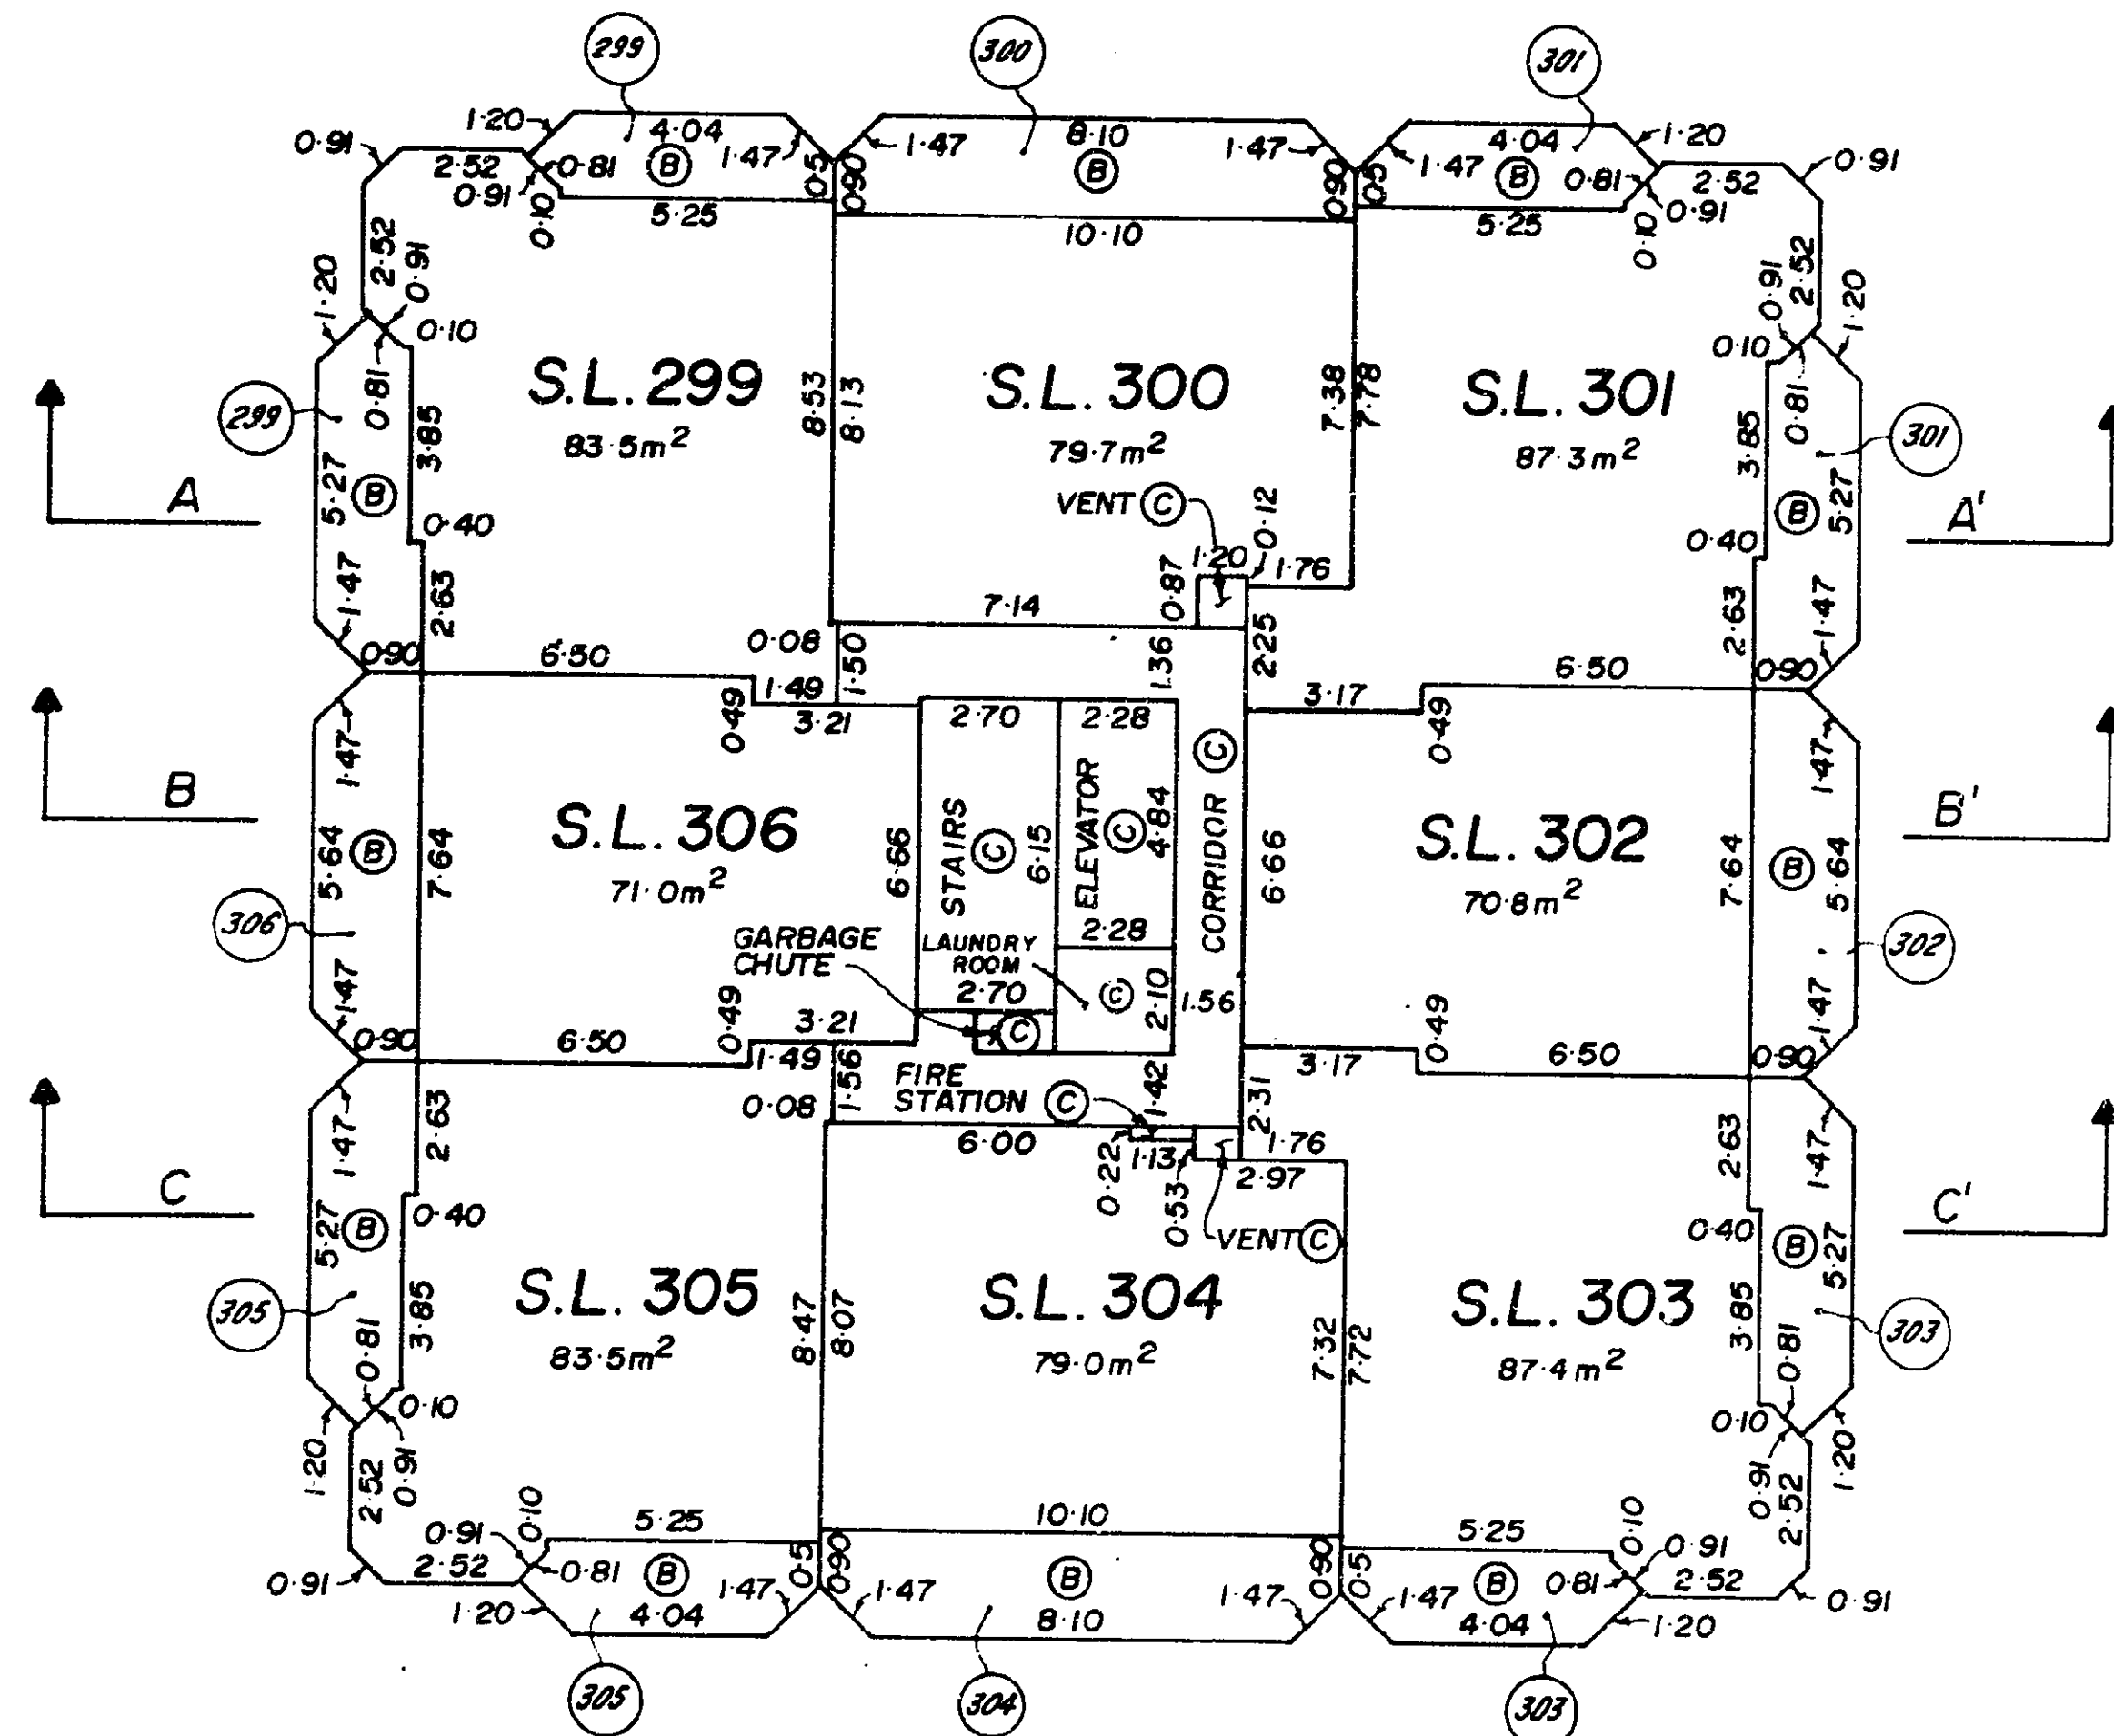
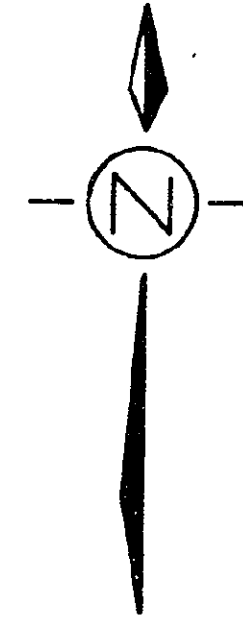


BUILDING 1

22nd FLOOR

SCALE 1 : 200

STRATA PLAN NW2036

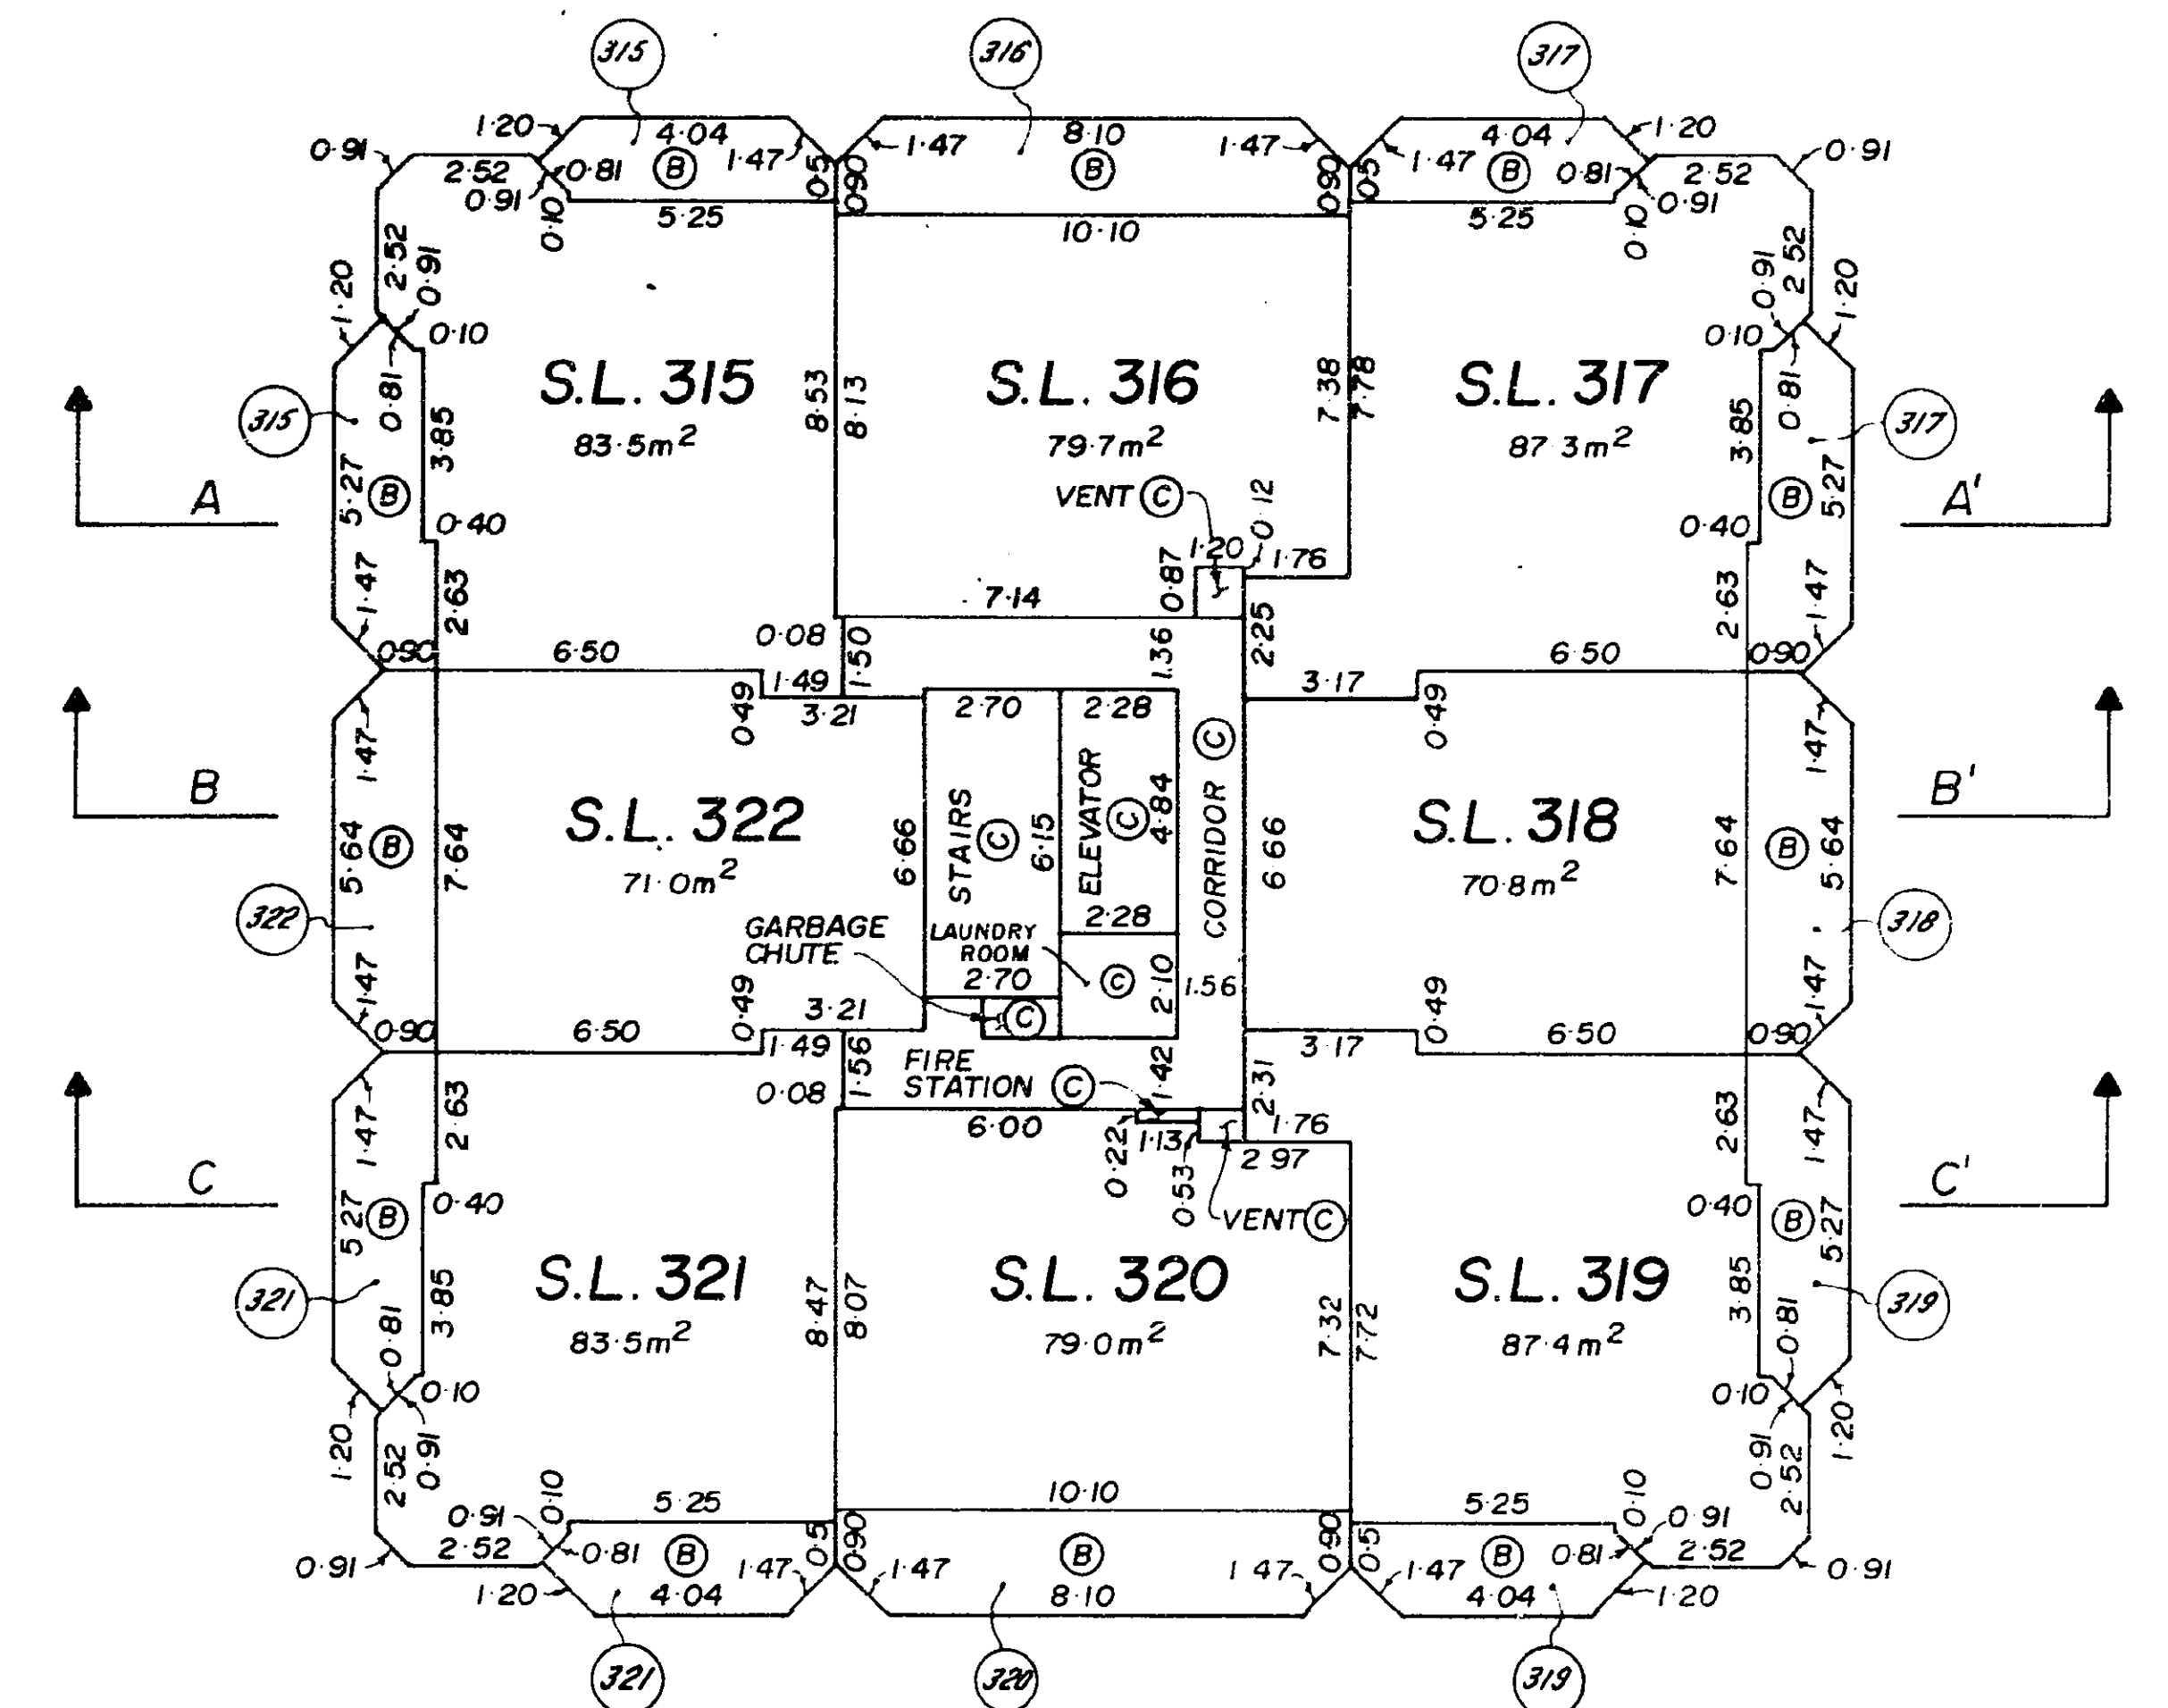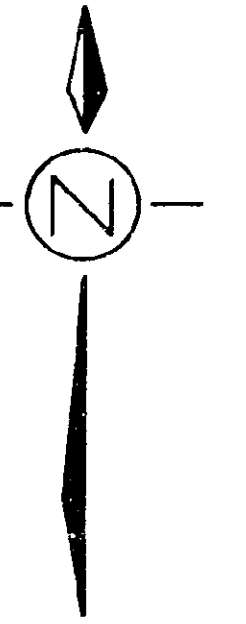



BUILDING 1

21st FLOOR

STRATA PLAN

NW2036



SCALE 1 : 200

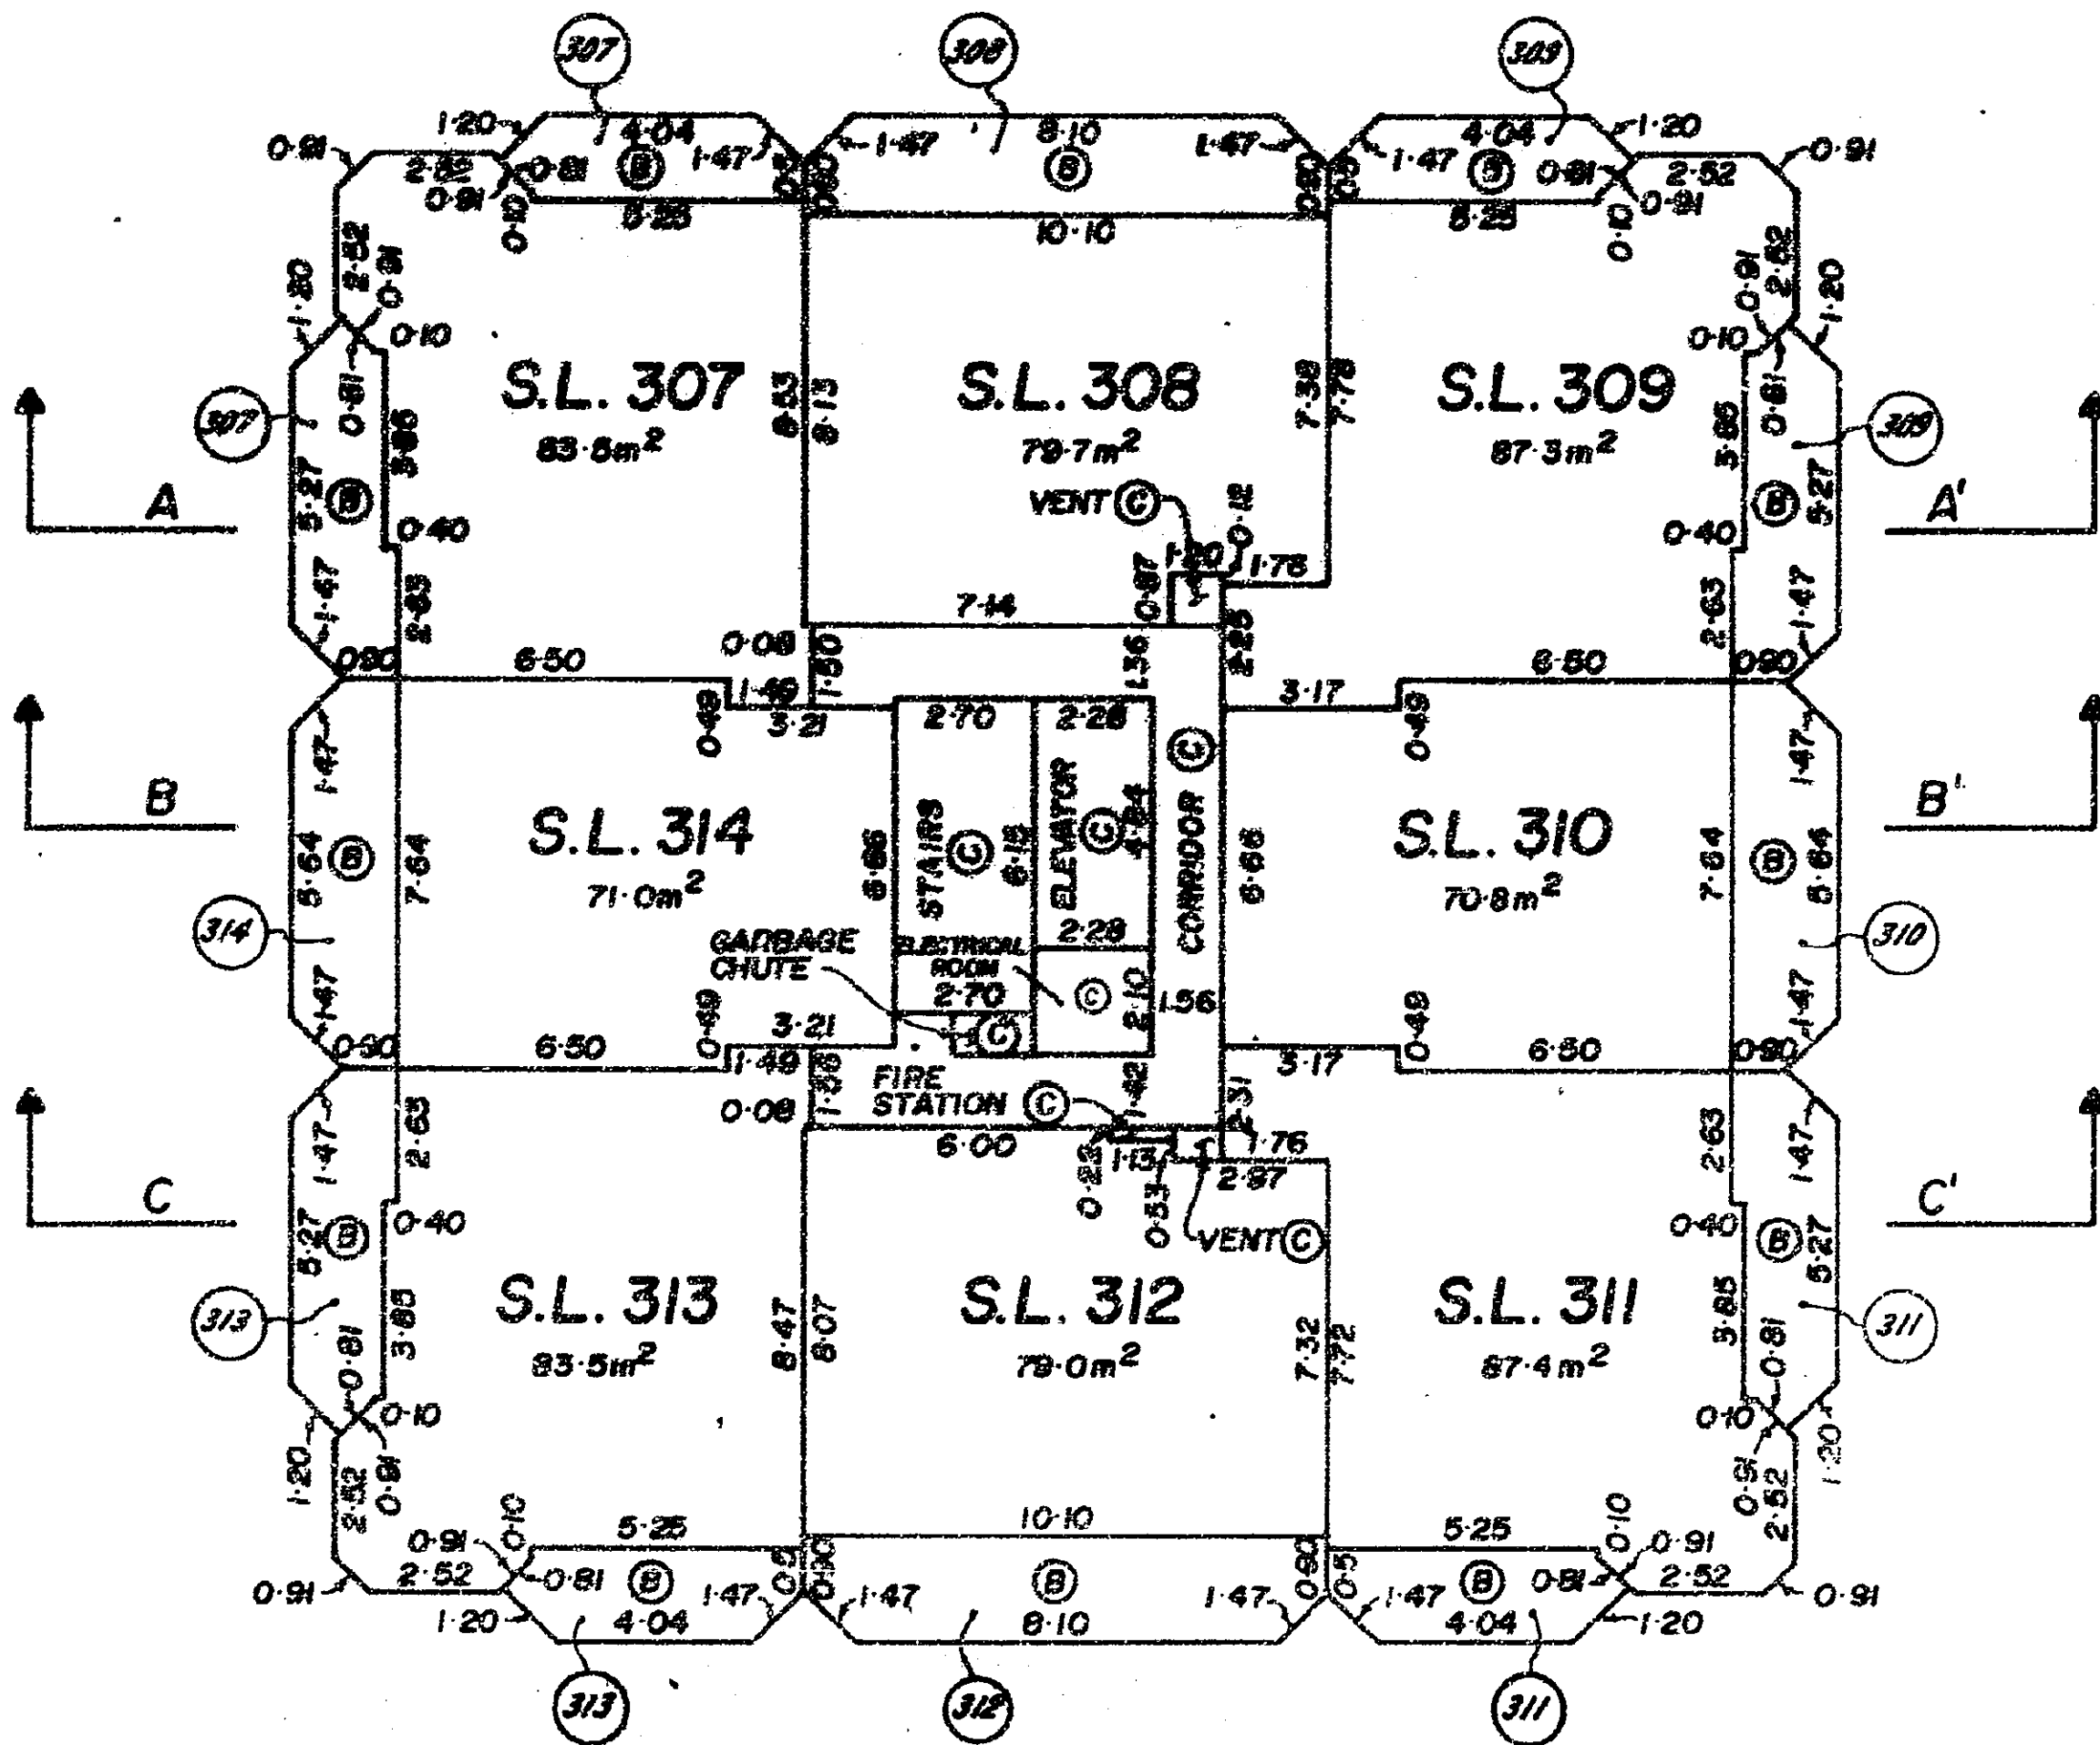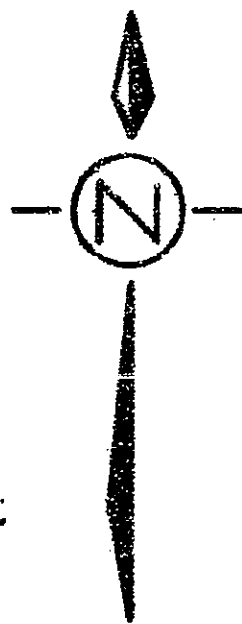

BUILDING 1
23rd FLOOR

STRATA PLAN NW2036



SCALE 1 : 200

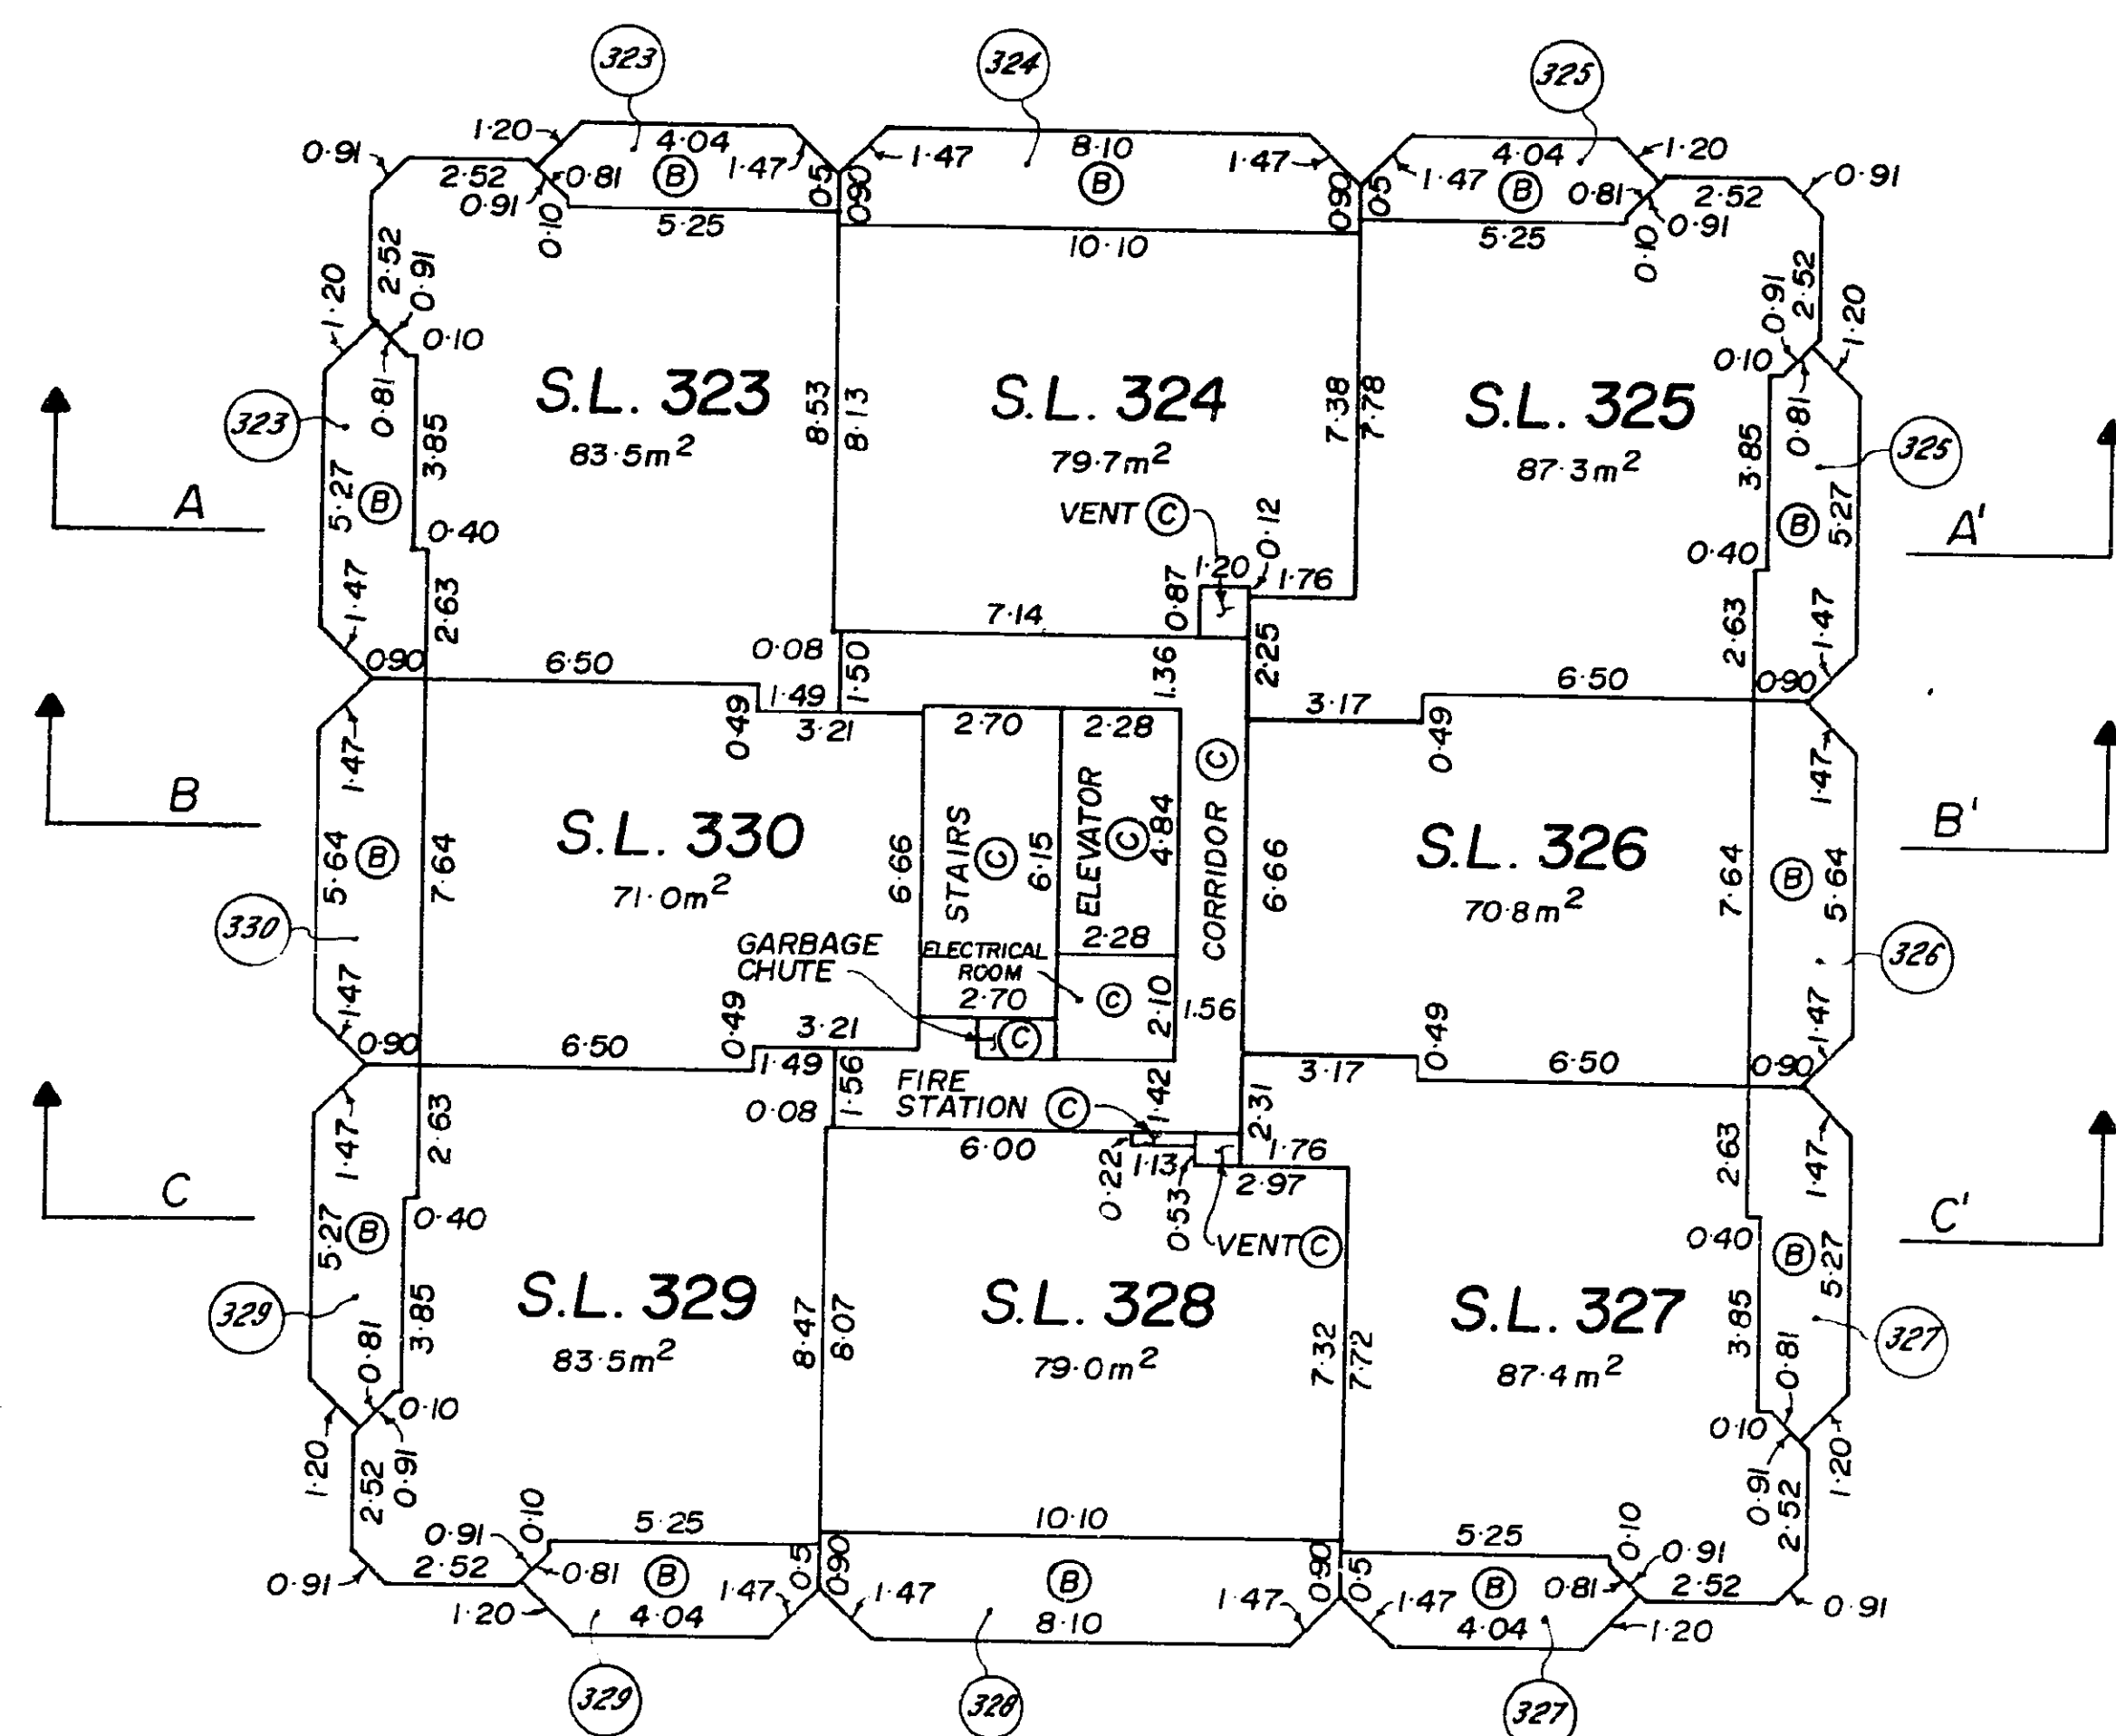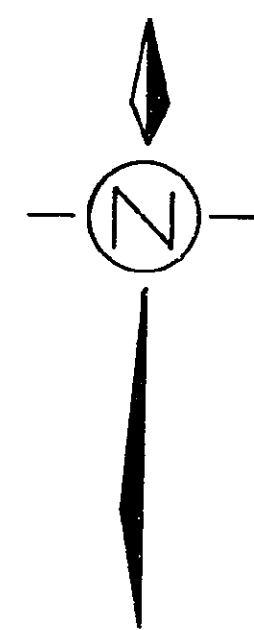

BUILDING 1
24th FLOOR

STRATA PLAN NW2036

SCALE 1 : 200

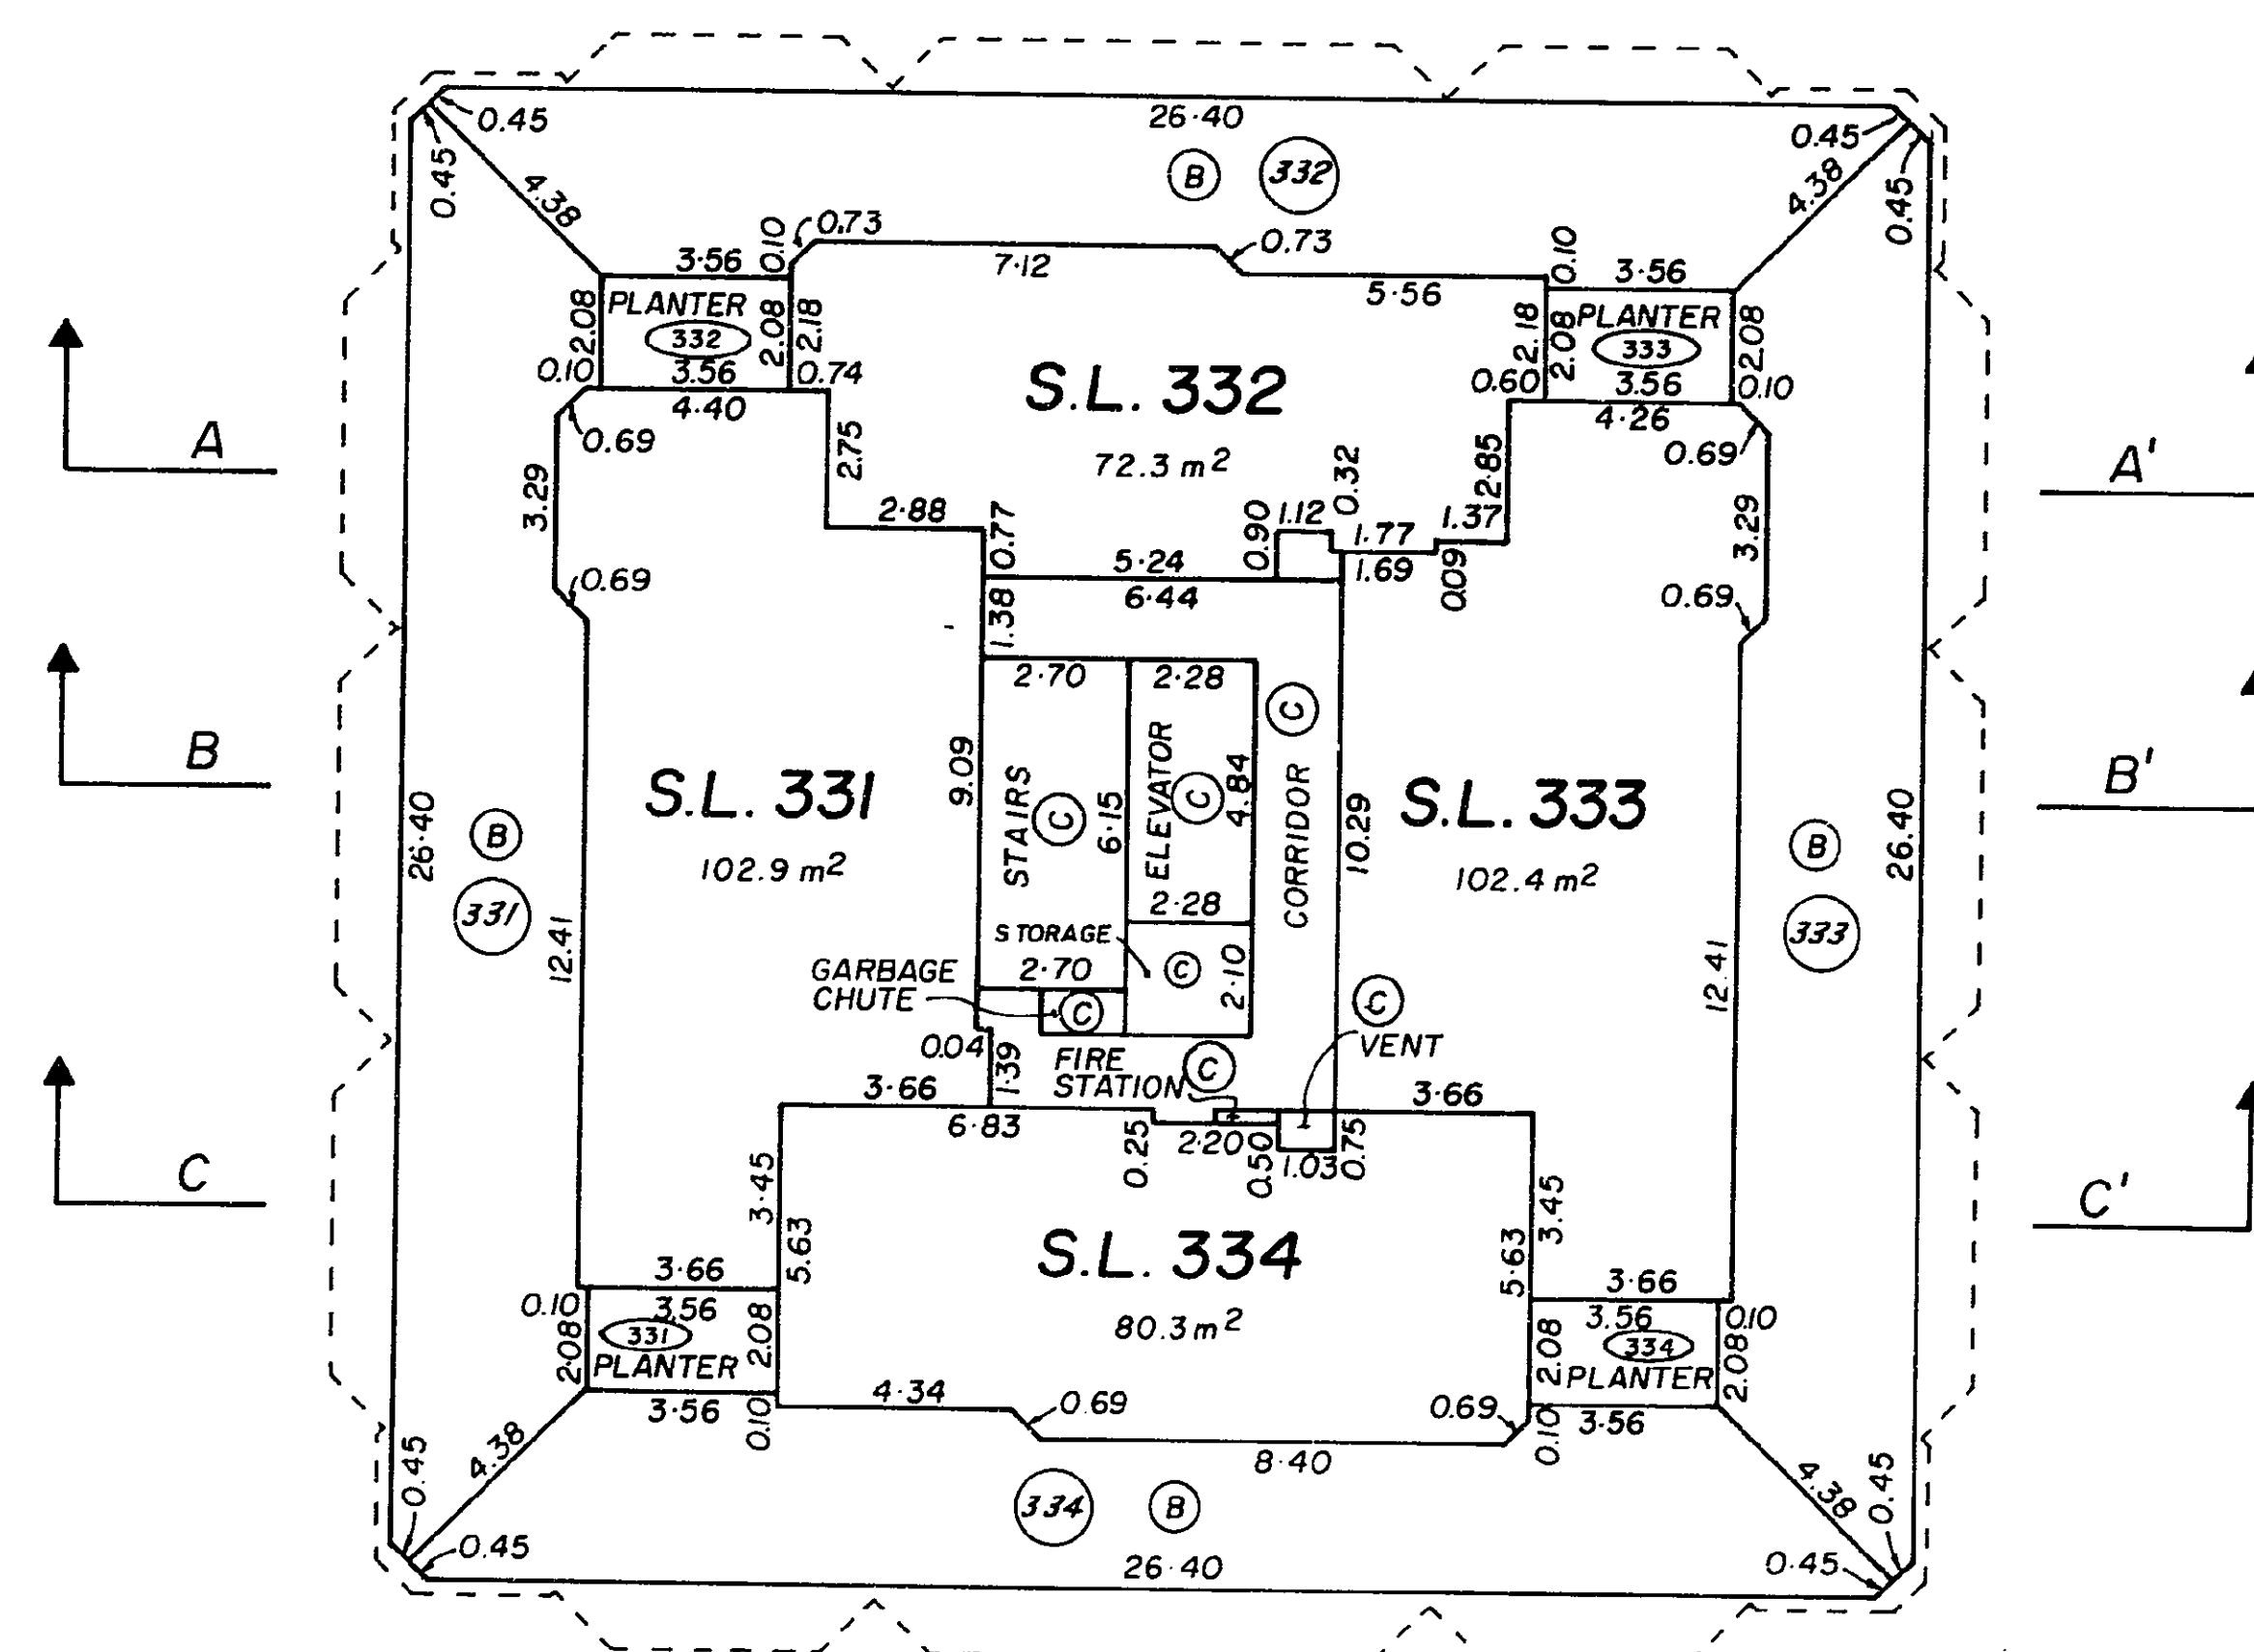
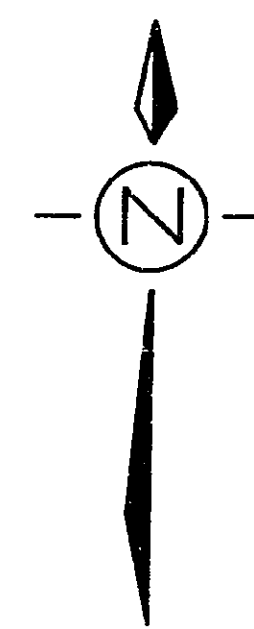


BUILDING 1
25th FLOOR

STRATA PLAN NW2036

SCALE 1 : 200

NOTE:
ALL COMMON PROPERTY

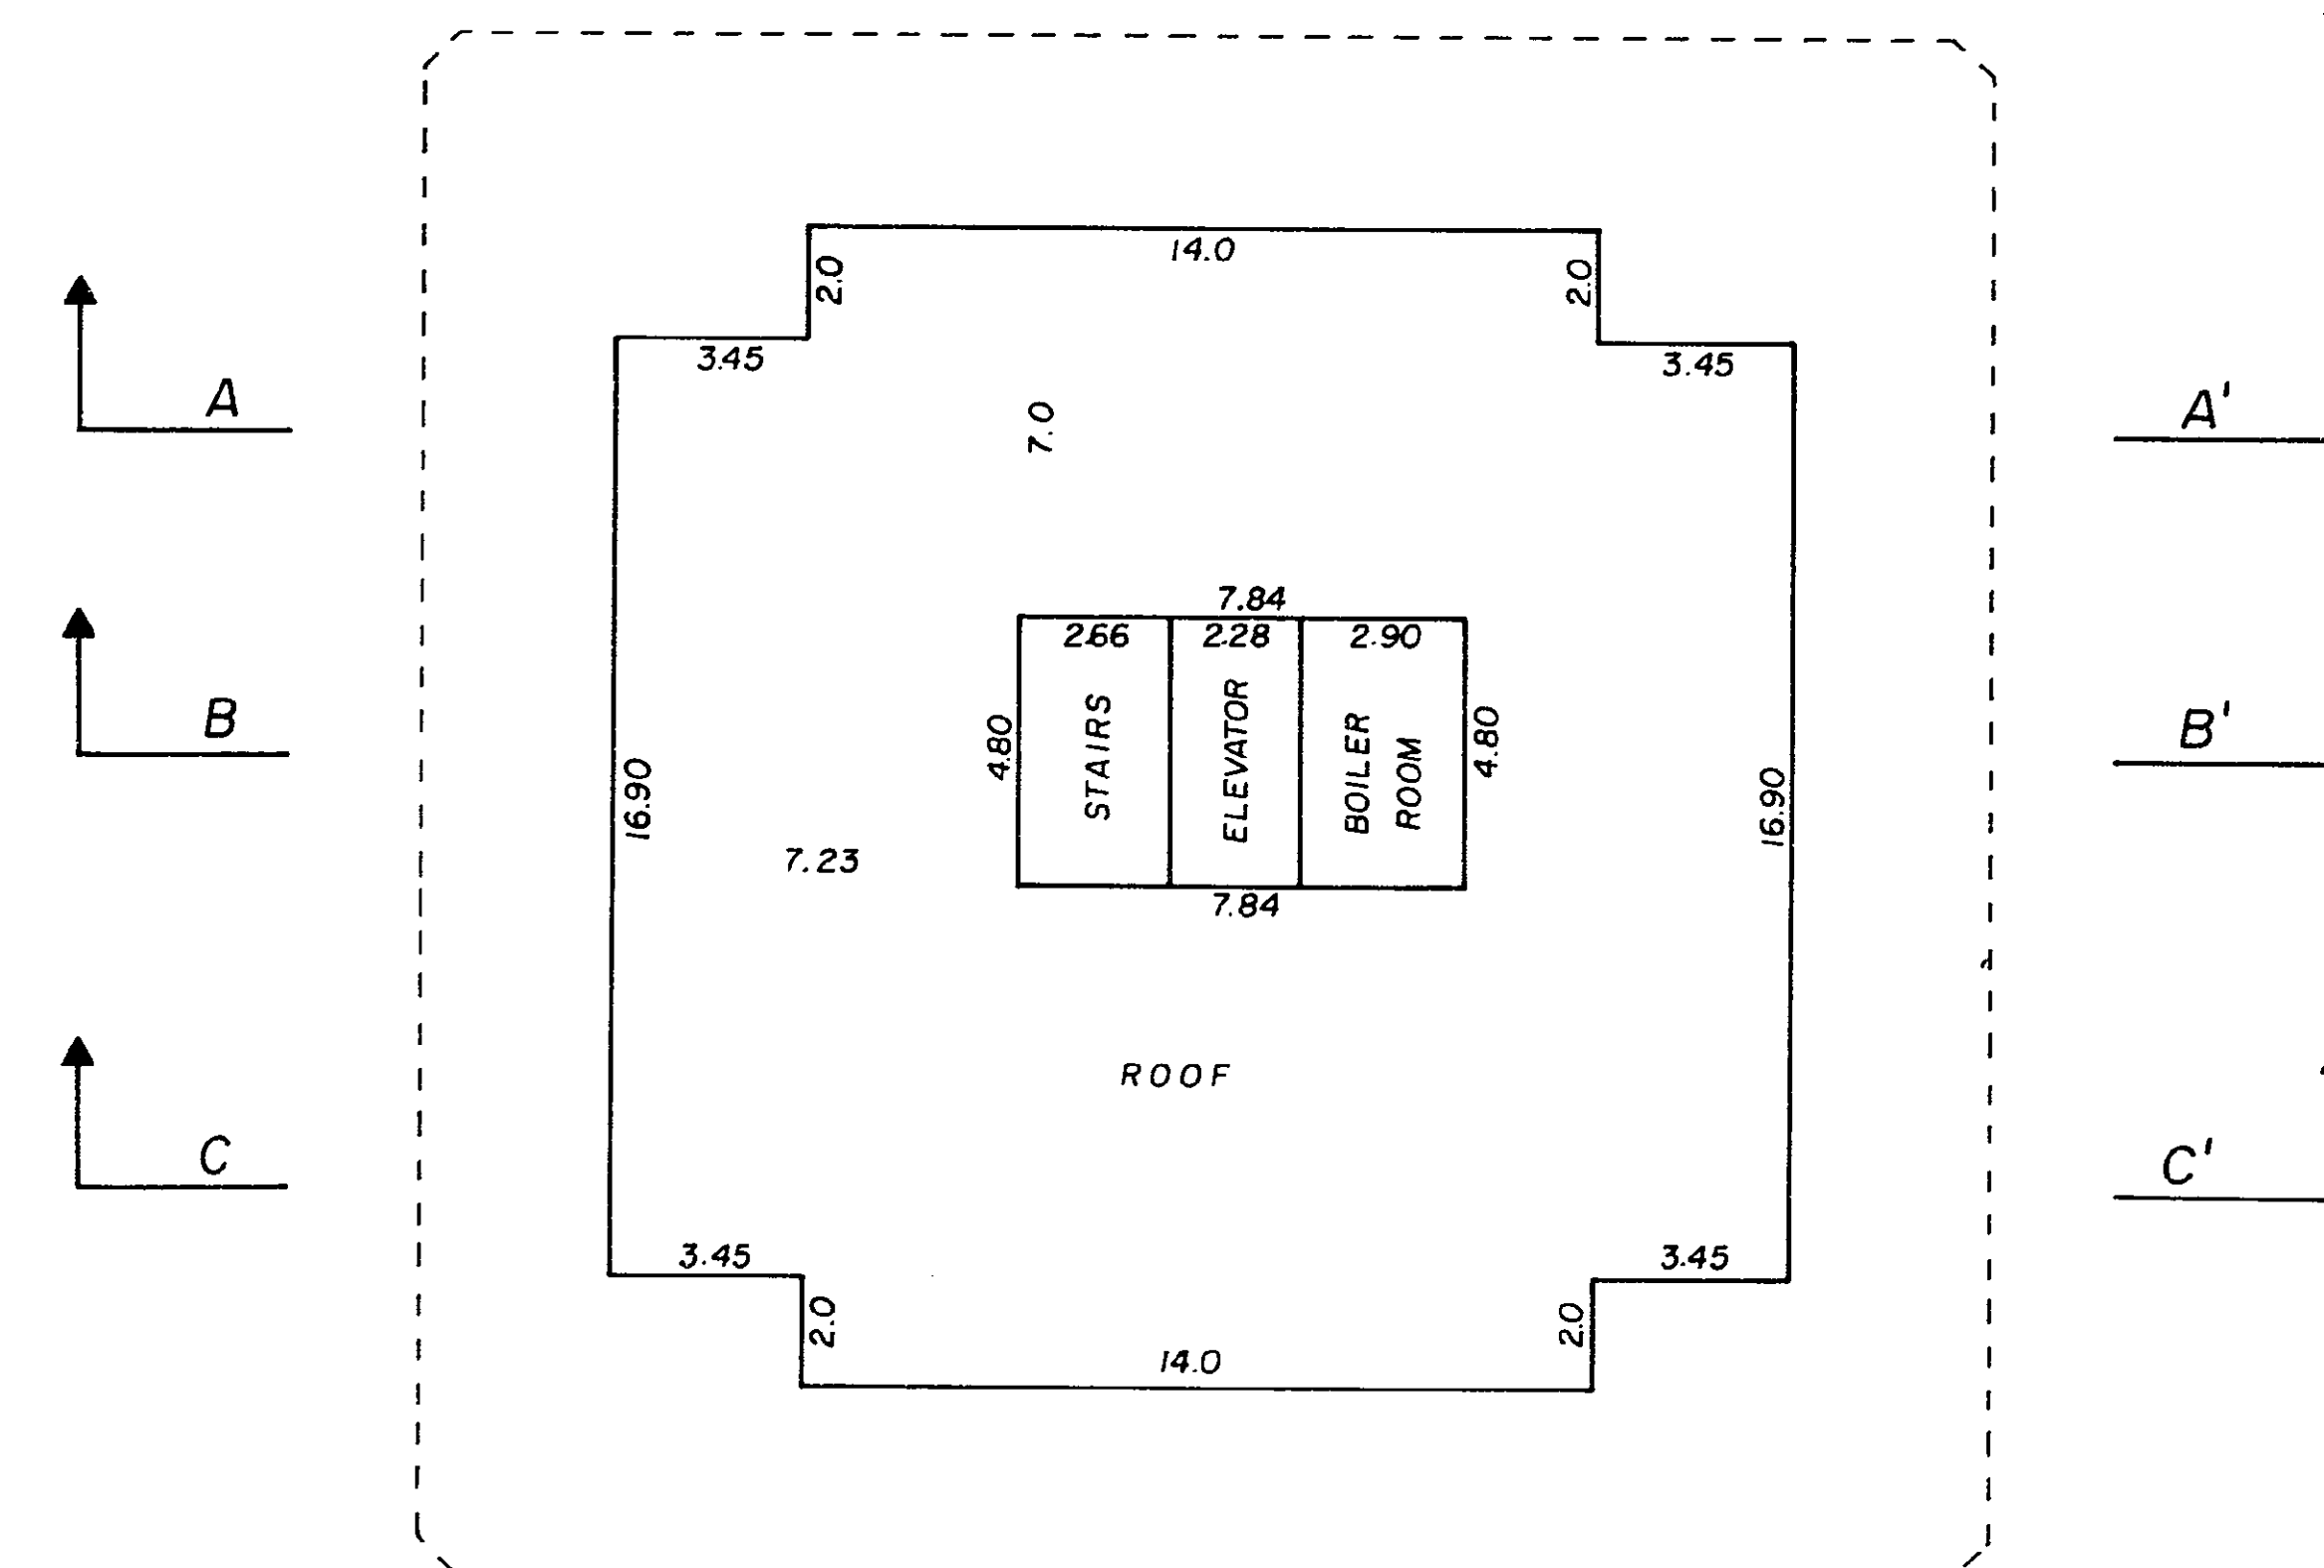
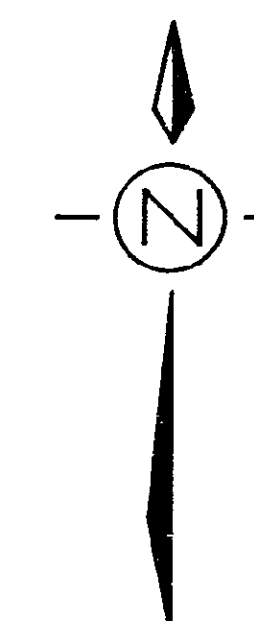


BUILDING 1
26th FLOOR

SCALE 1 : 200

STRATA PLAN NW2036

NOTE:
ALL COMMON PROPERTY

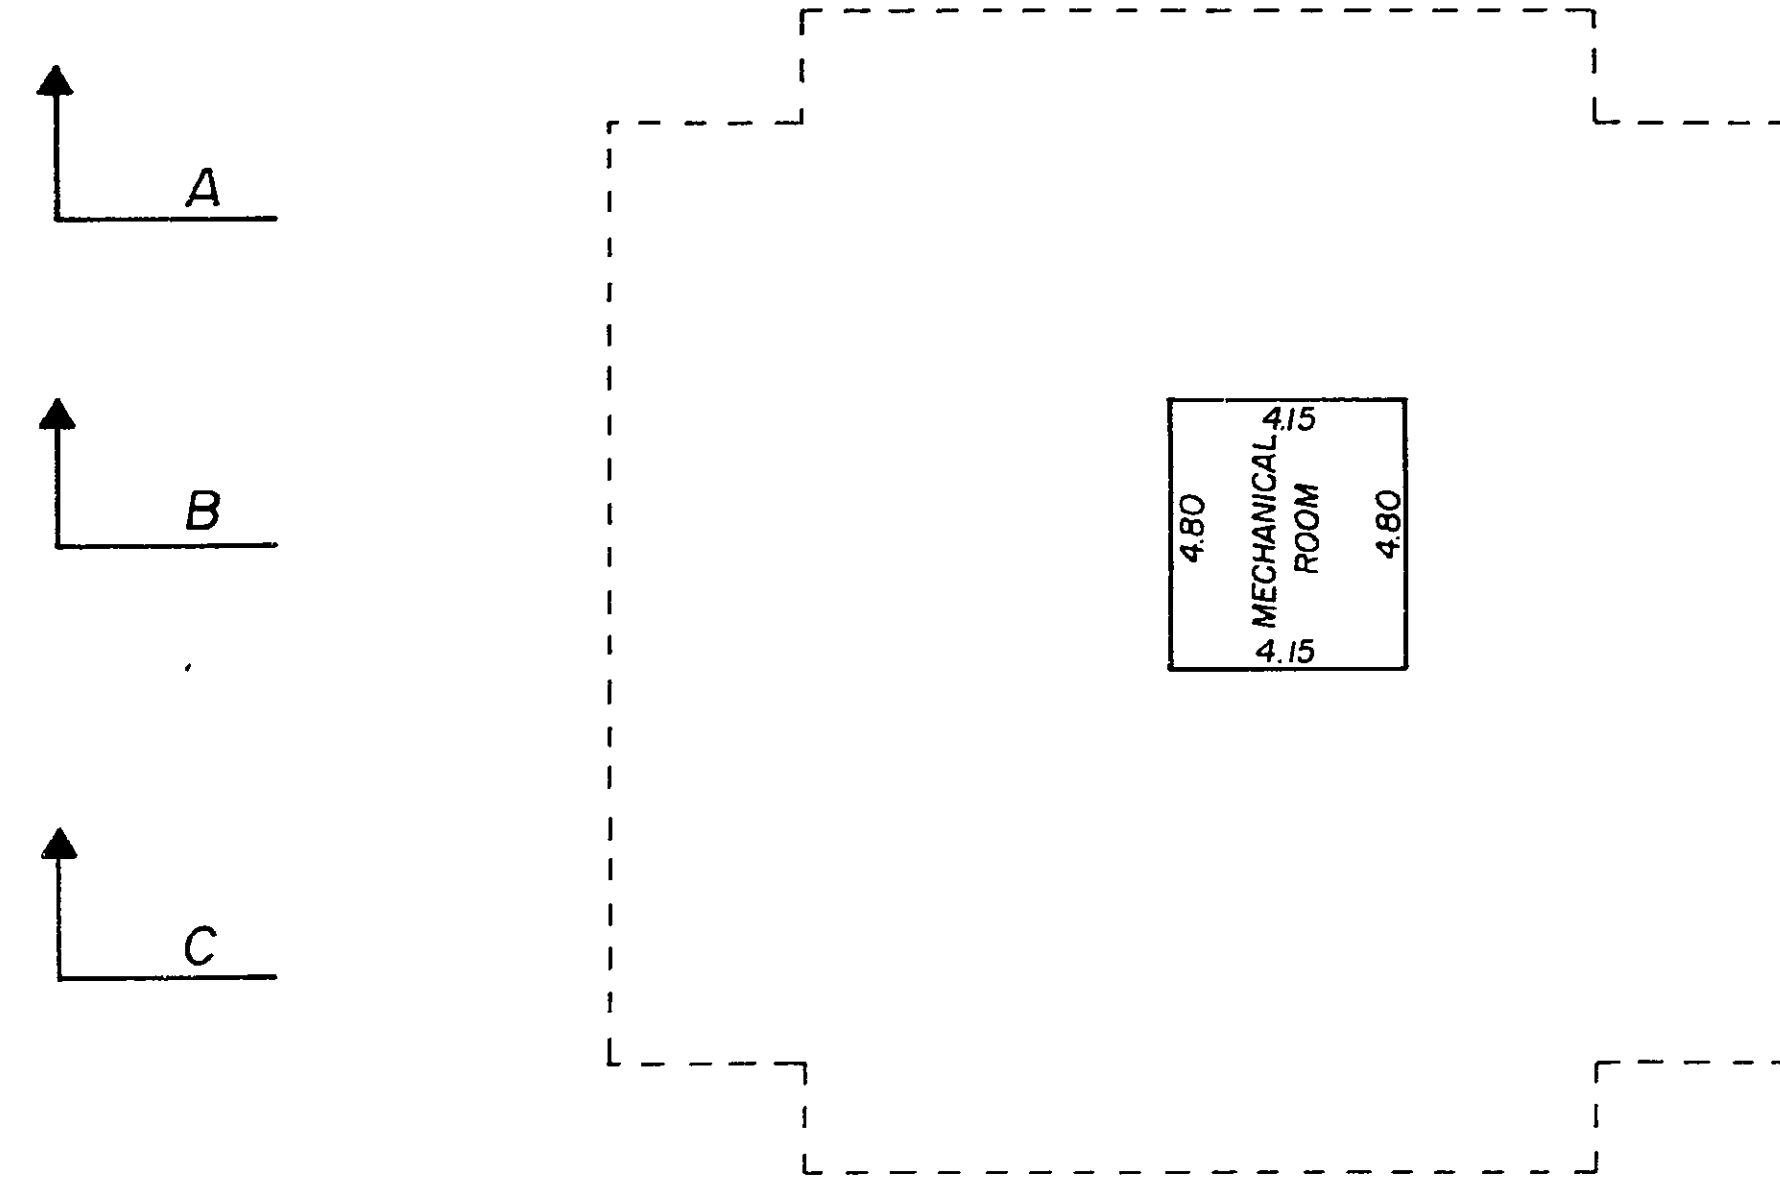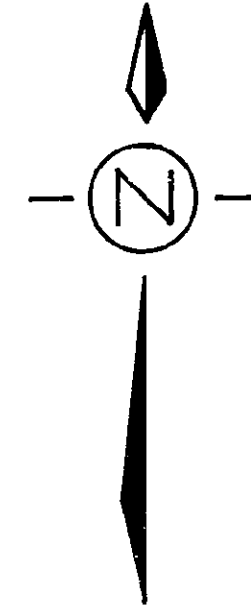


J.P.2

BUILDING 2
NORTH WING
1st FLOOR

SCALE 1 : 200

STRATA PLAN NW2036

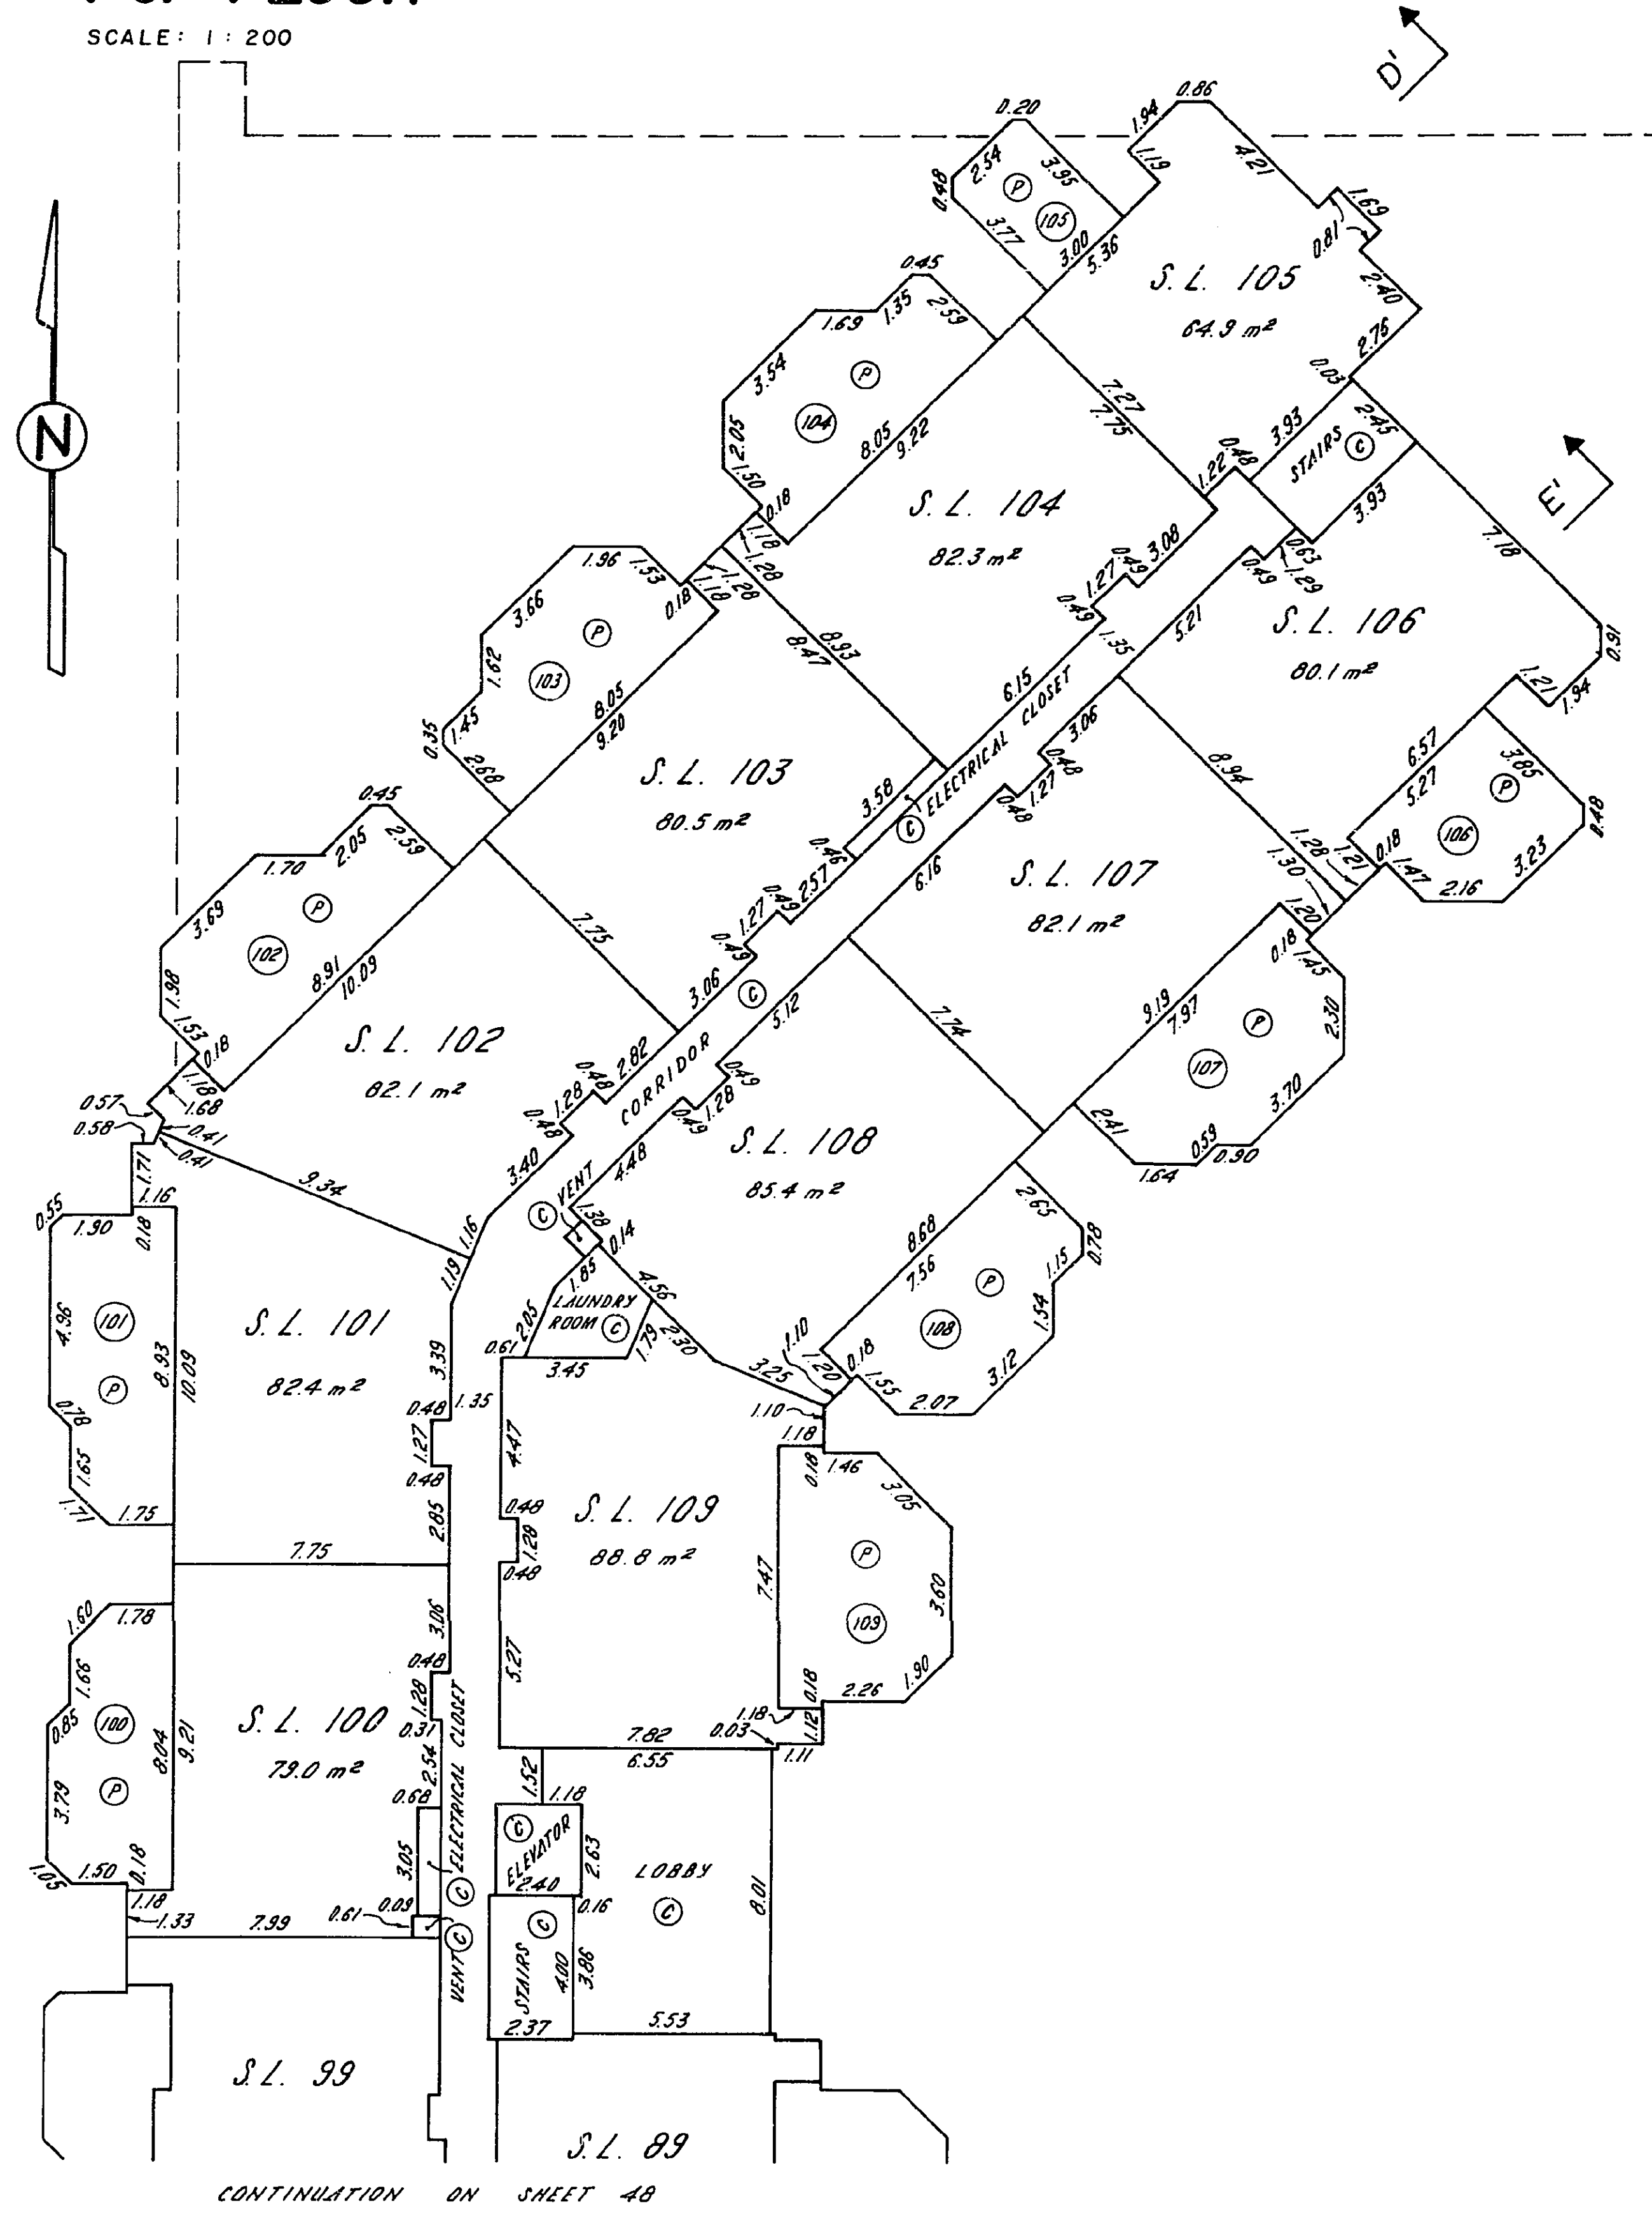


J.P.2

BUILDING 2
SOUTH WING
1st FLOOR

SCALE 1 : 200

STRATA PLAN NW2036

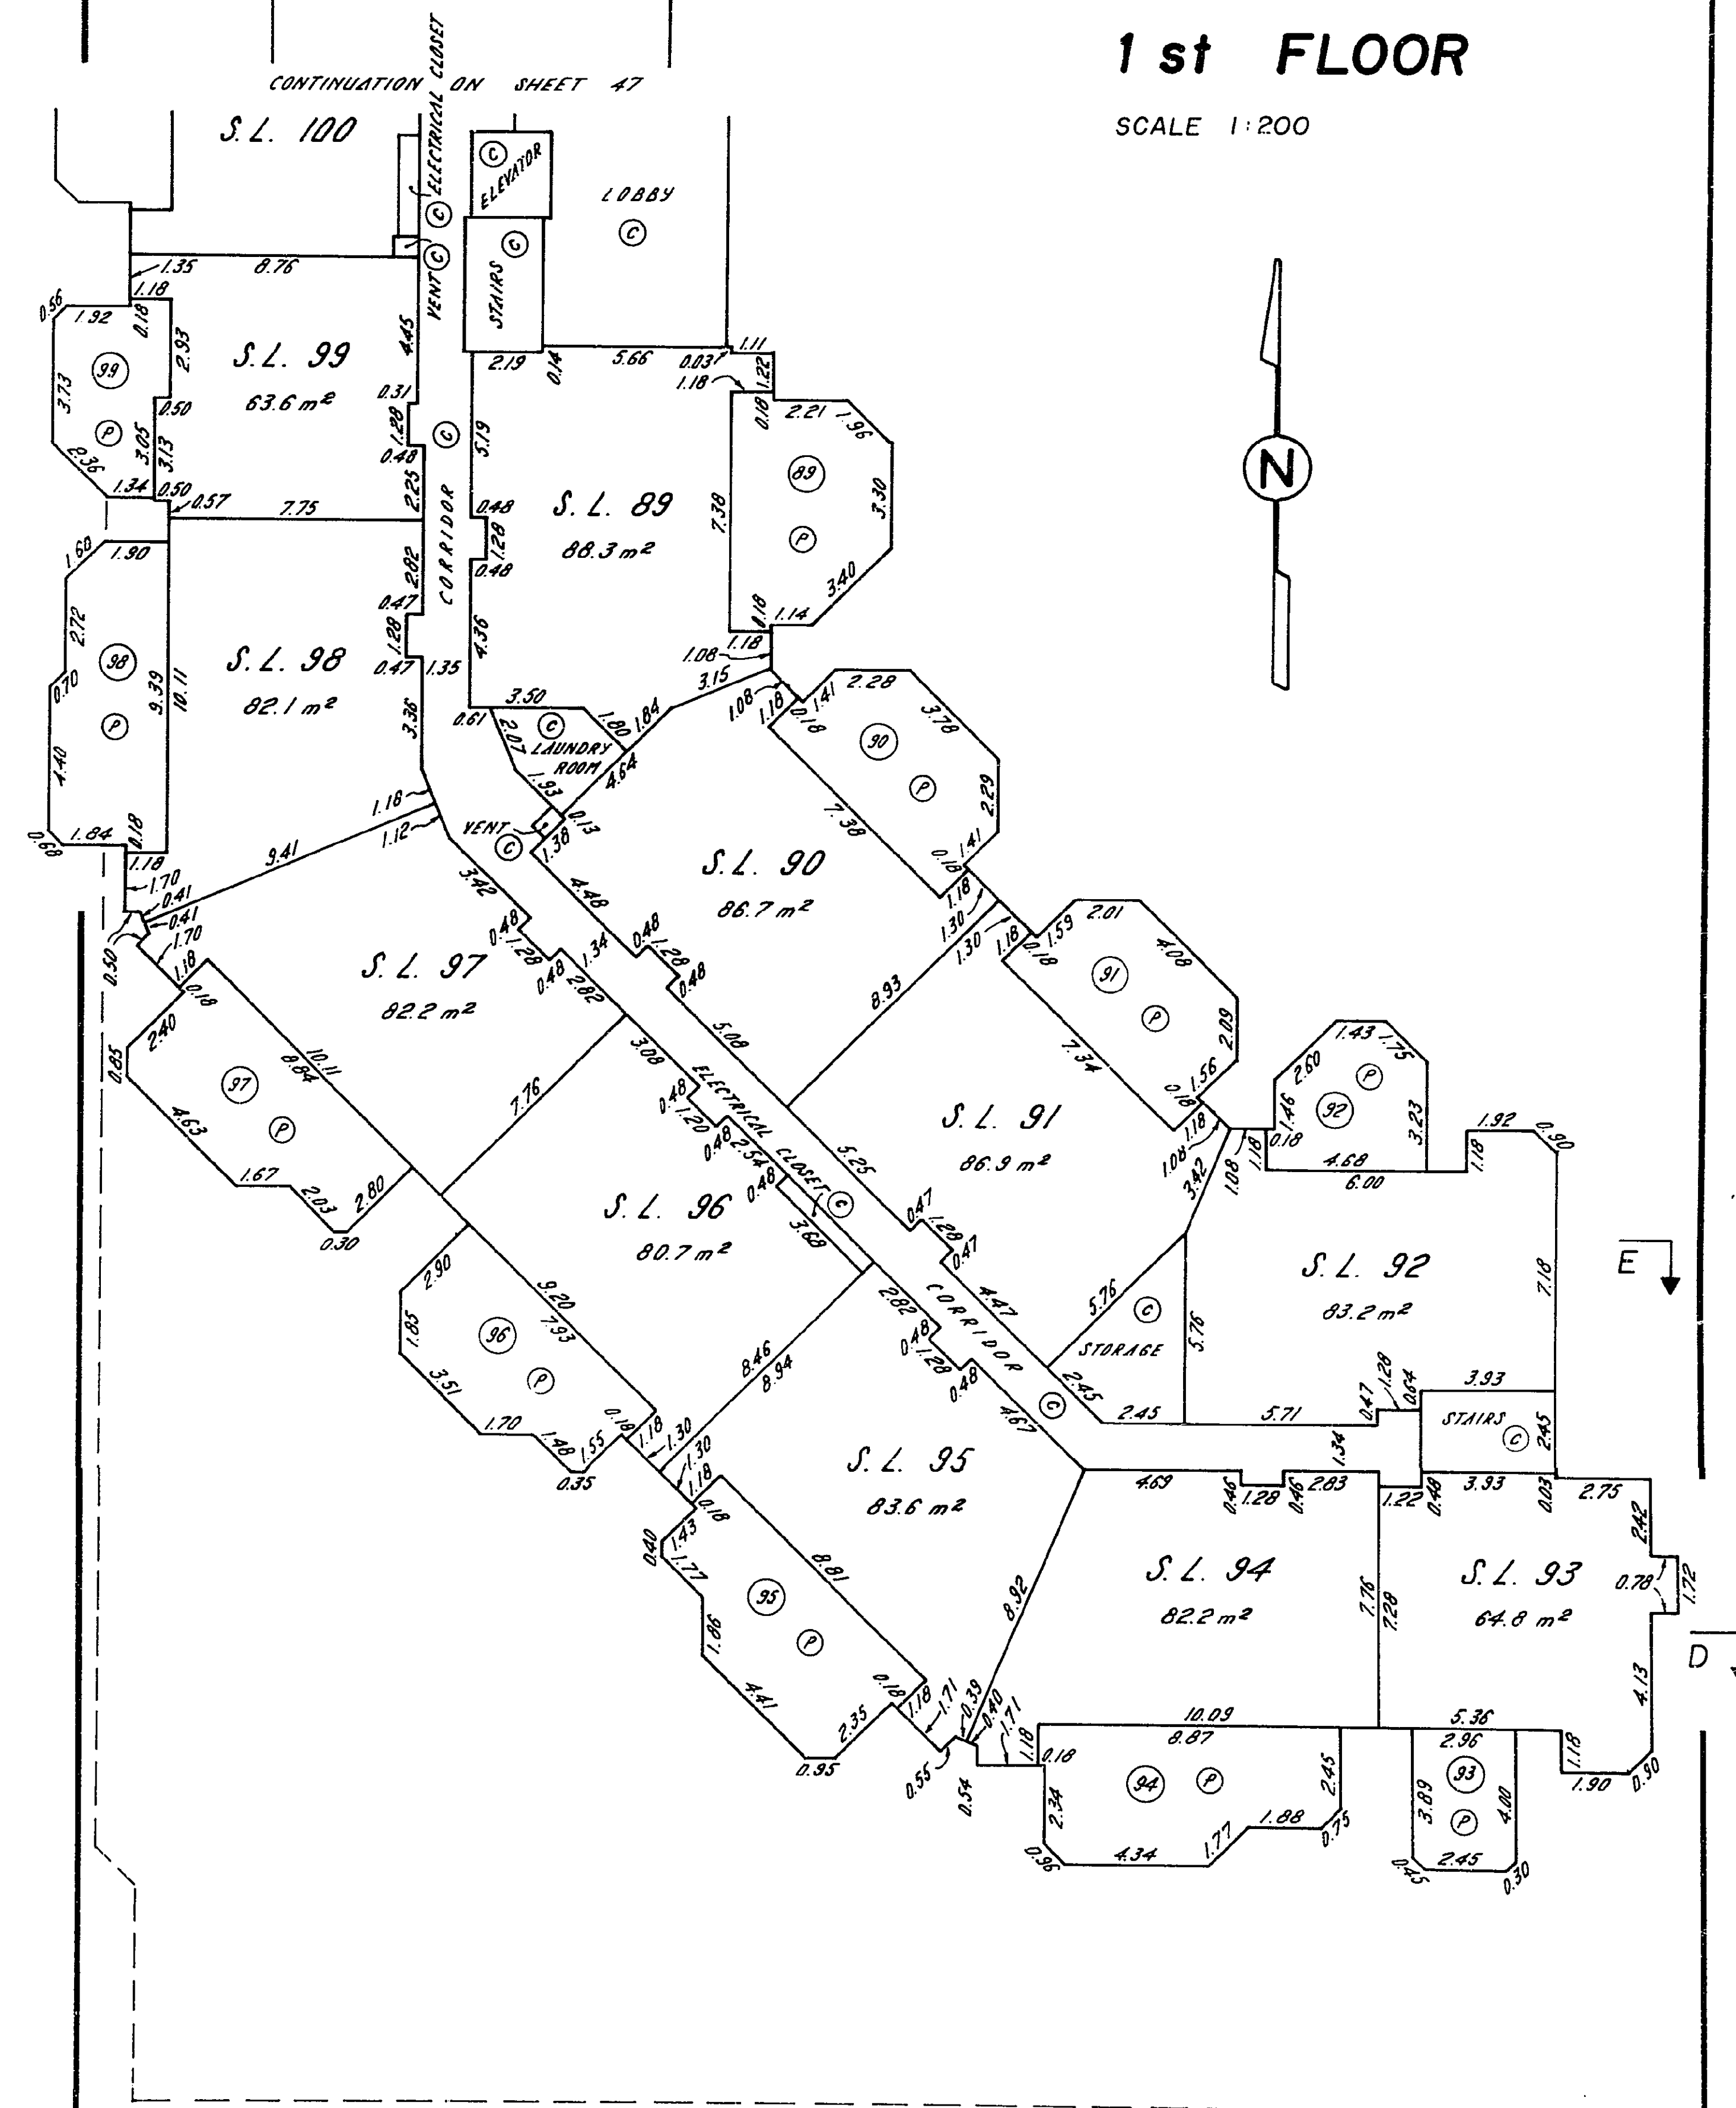


J.P.2

STRATA PLAN NW2036

BUILDING 2
NORTH WING
2nd FLOOR


SCALE 1 : 200

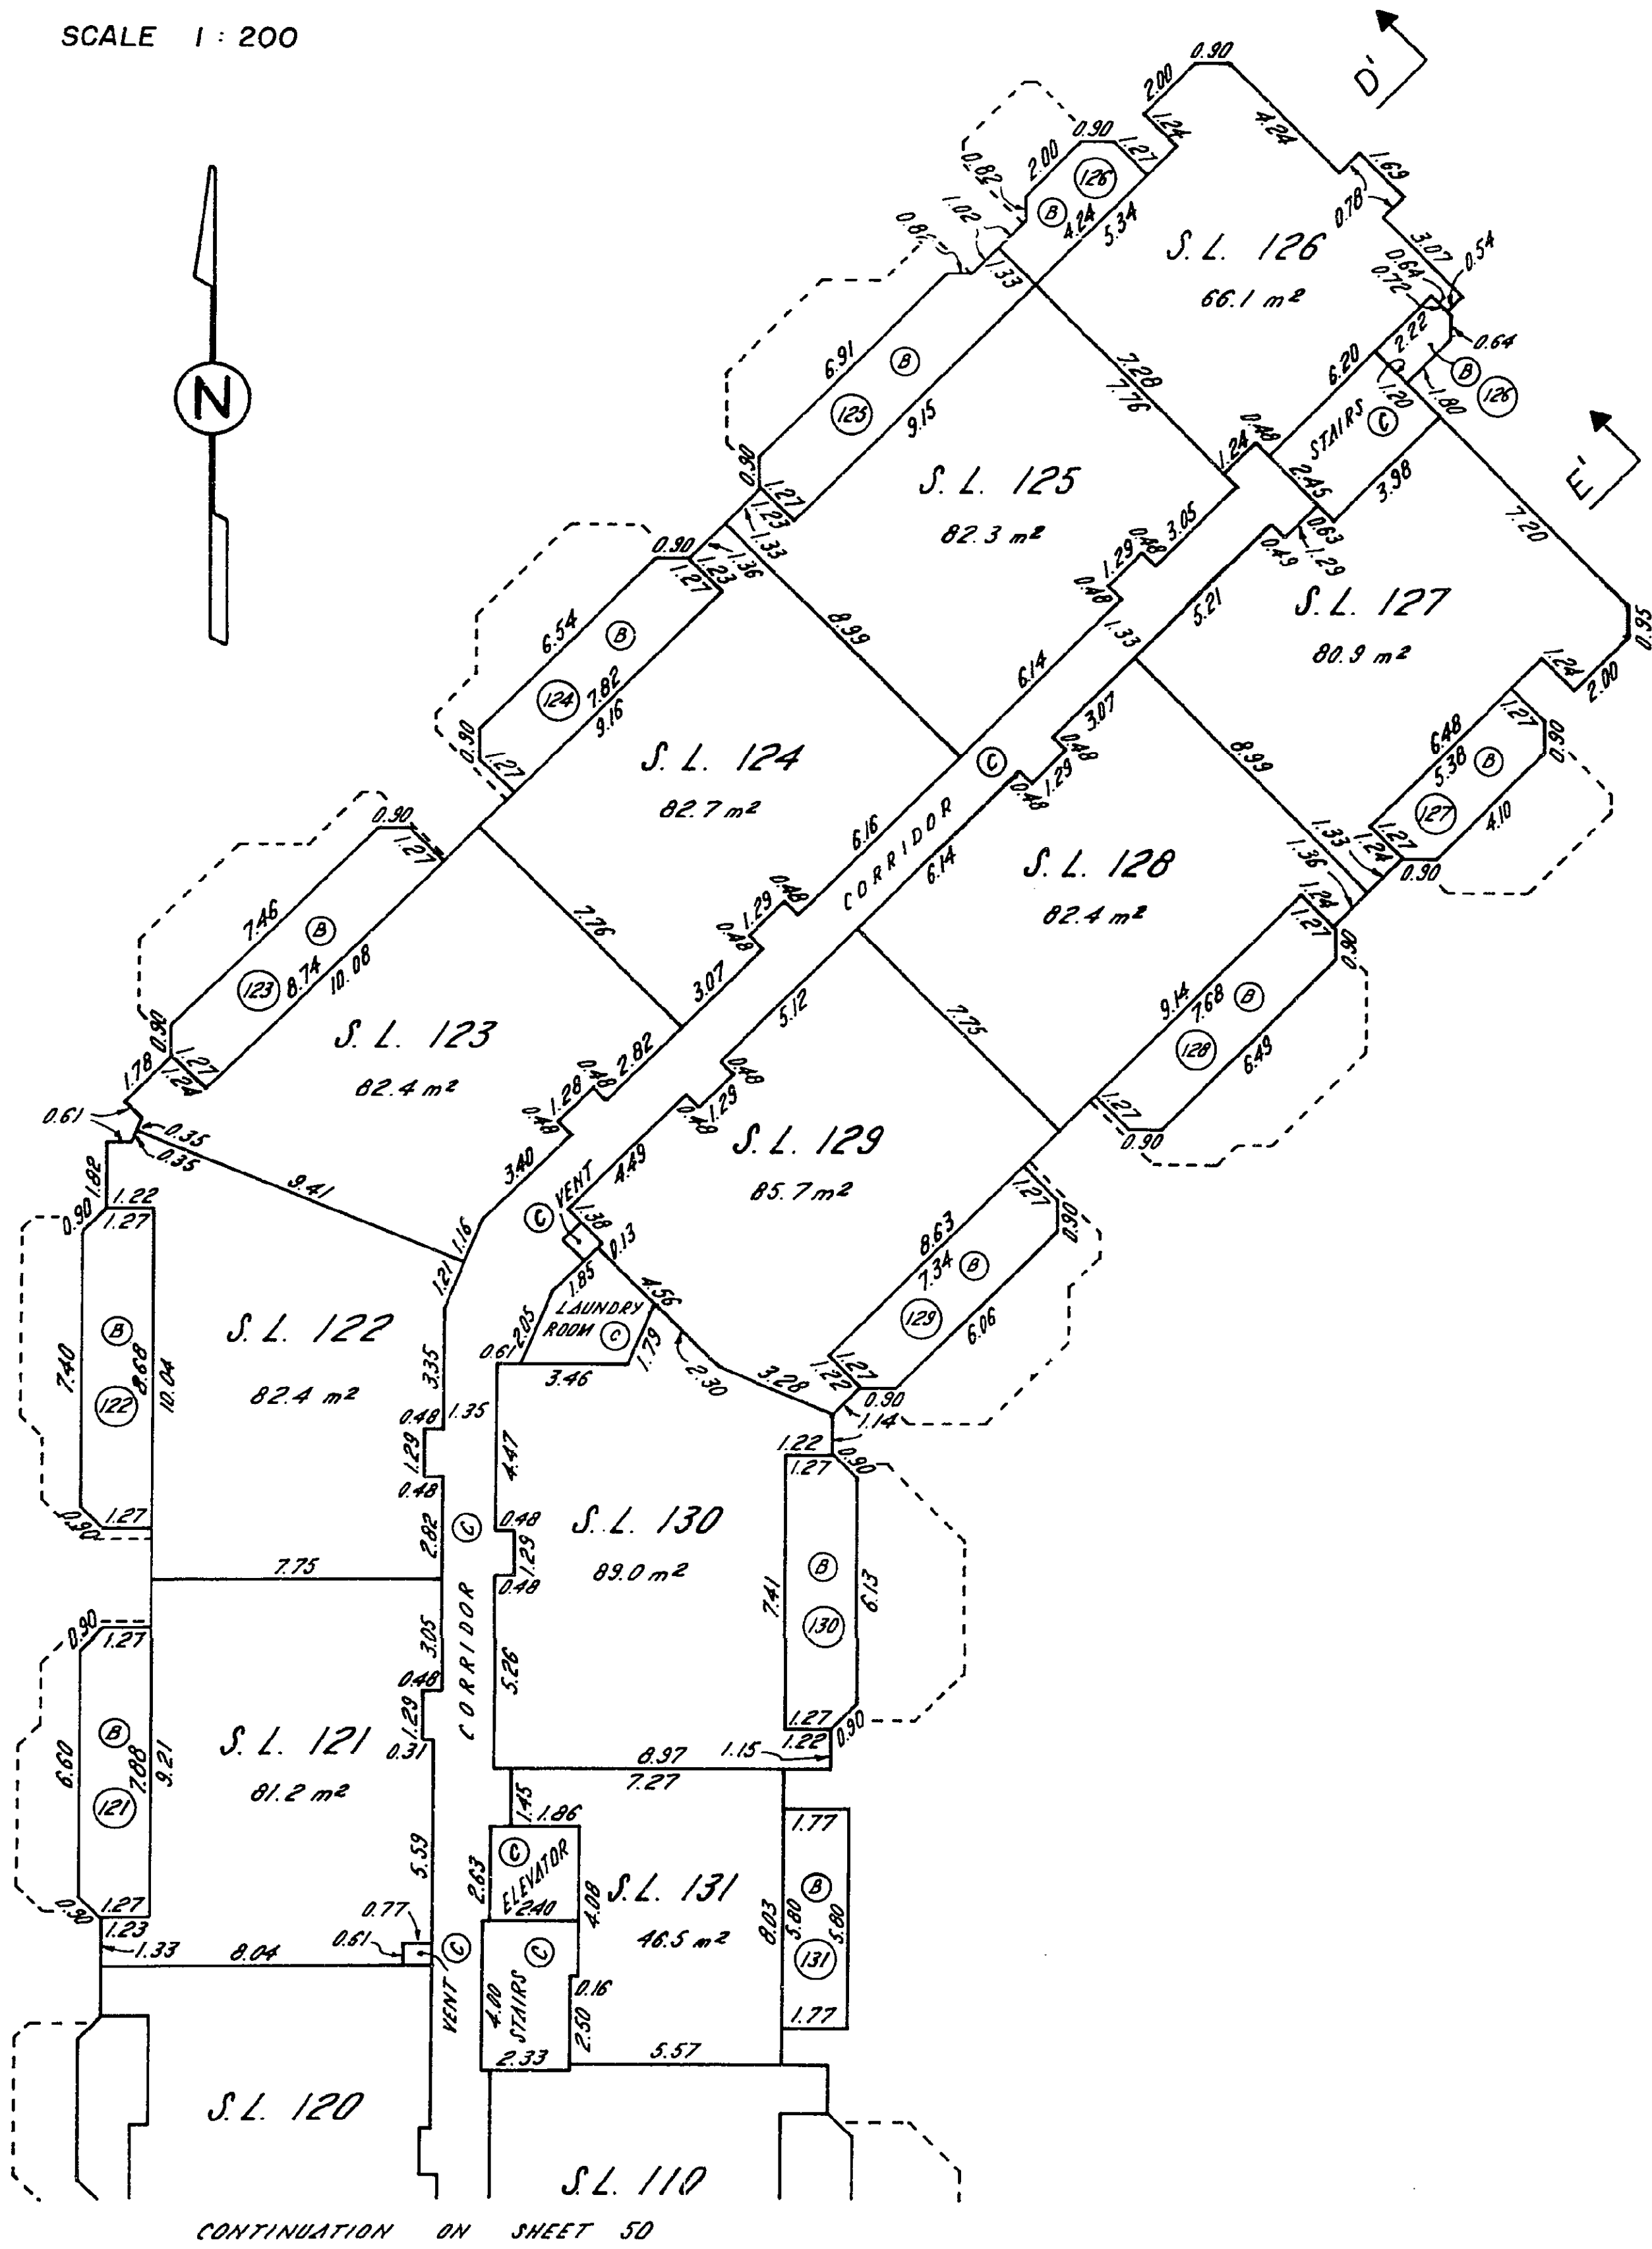

STRATA PLAN NW2036

BUILDING 2
SOUTH WING
2nd FLOOR


SCALE 1 : 200



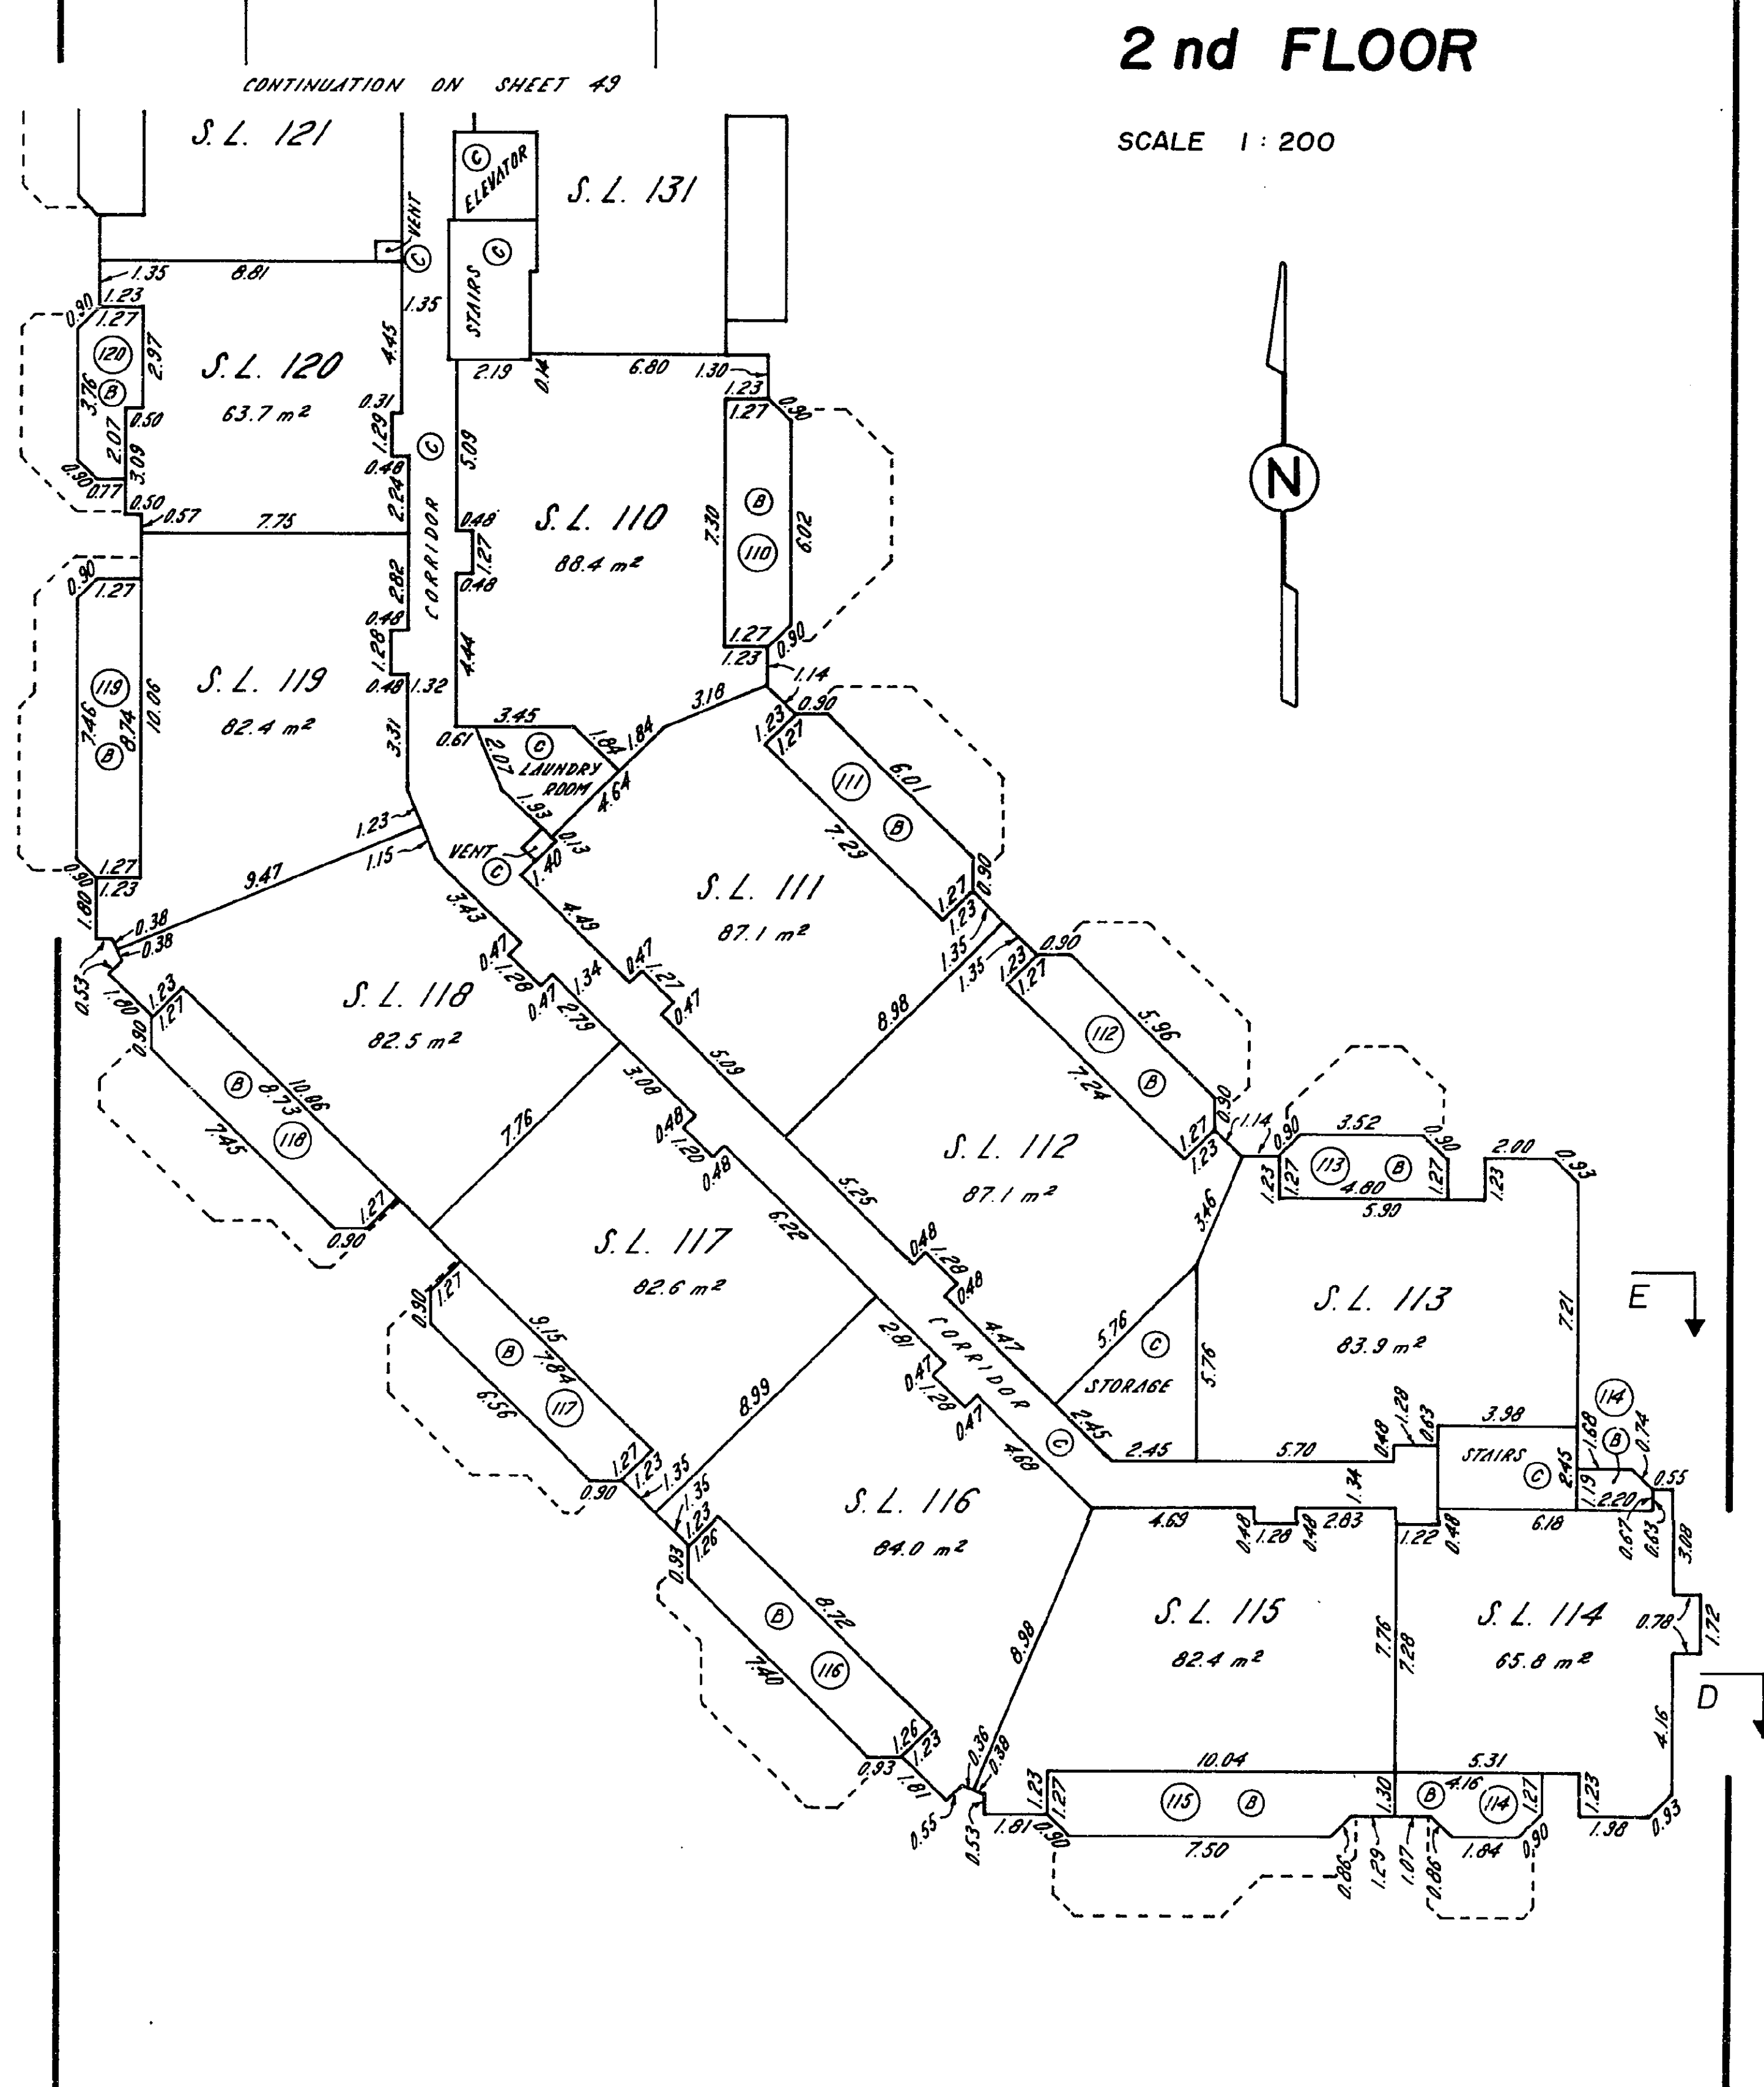


STRATA PLAN NW2036

BUILDING 2
NORTH WING
3rd FLOOR

SCALE 1 : 200

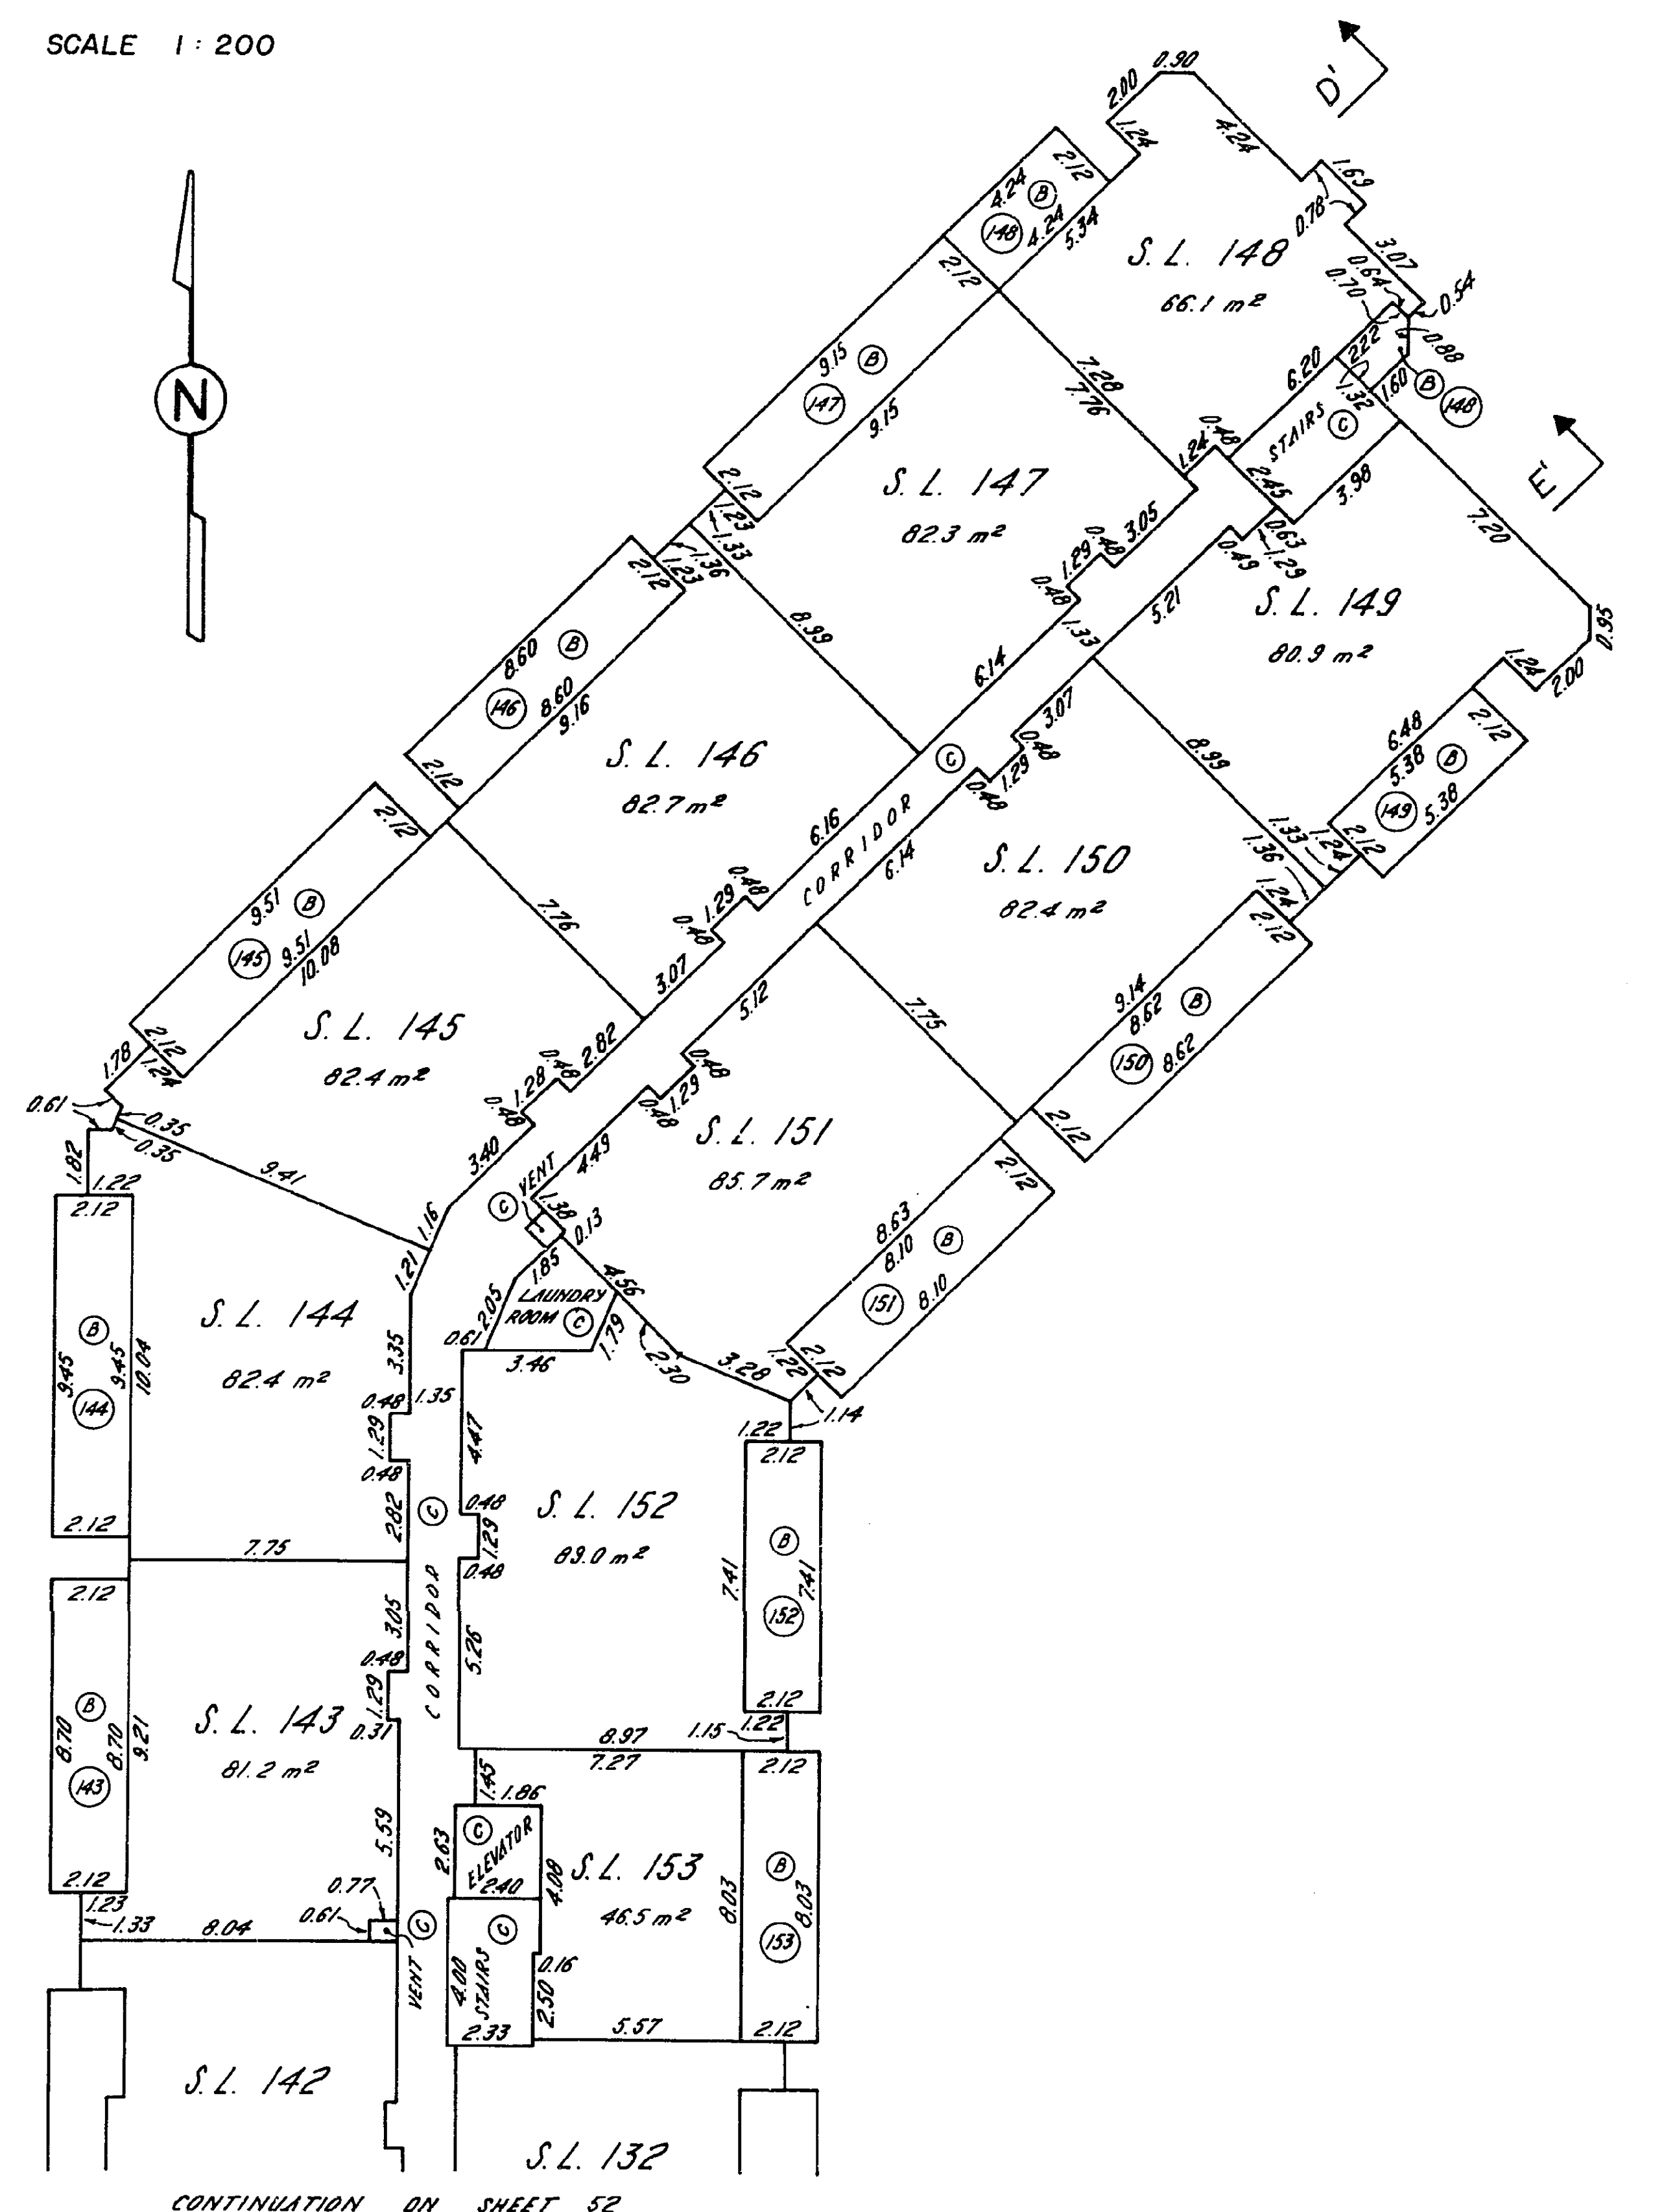


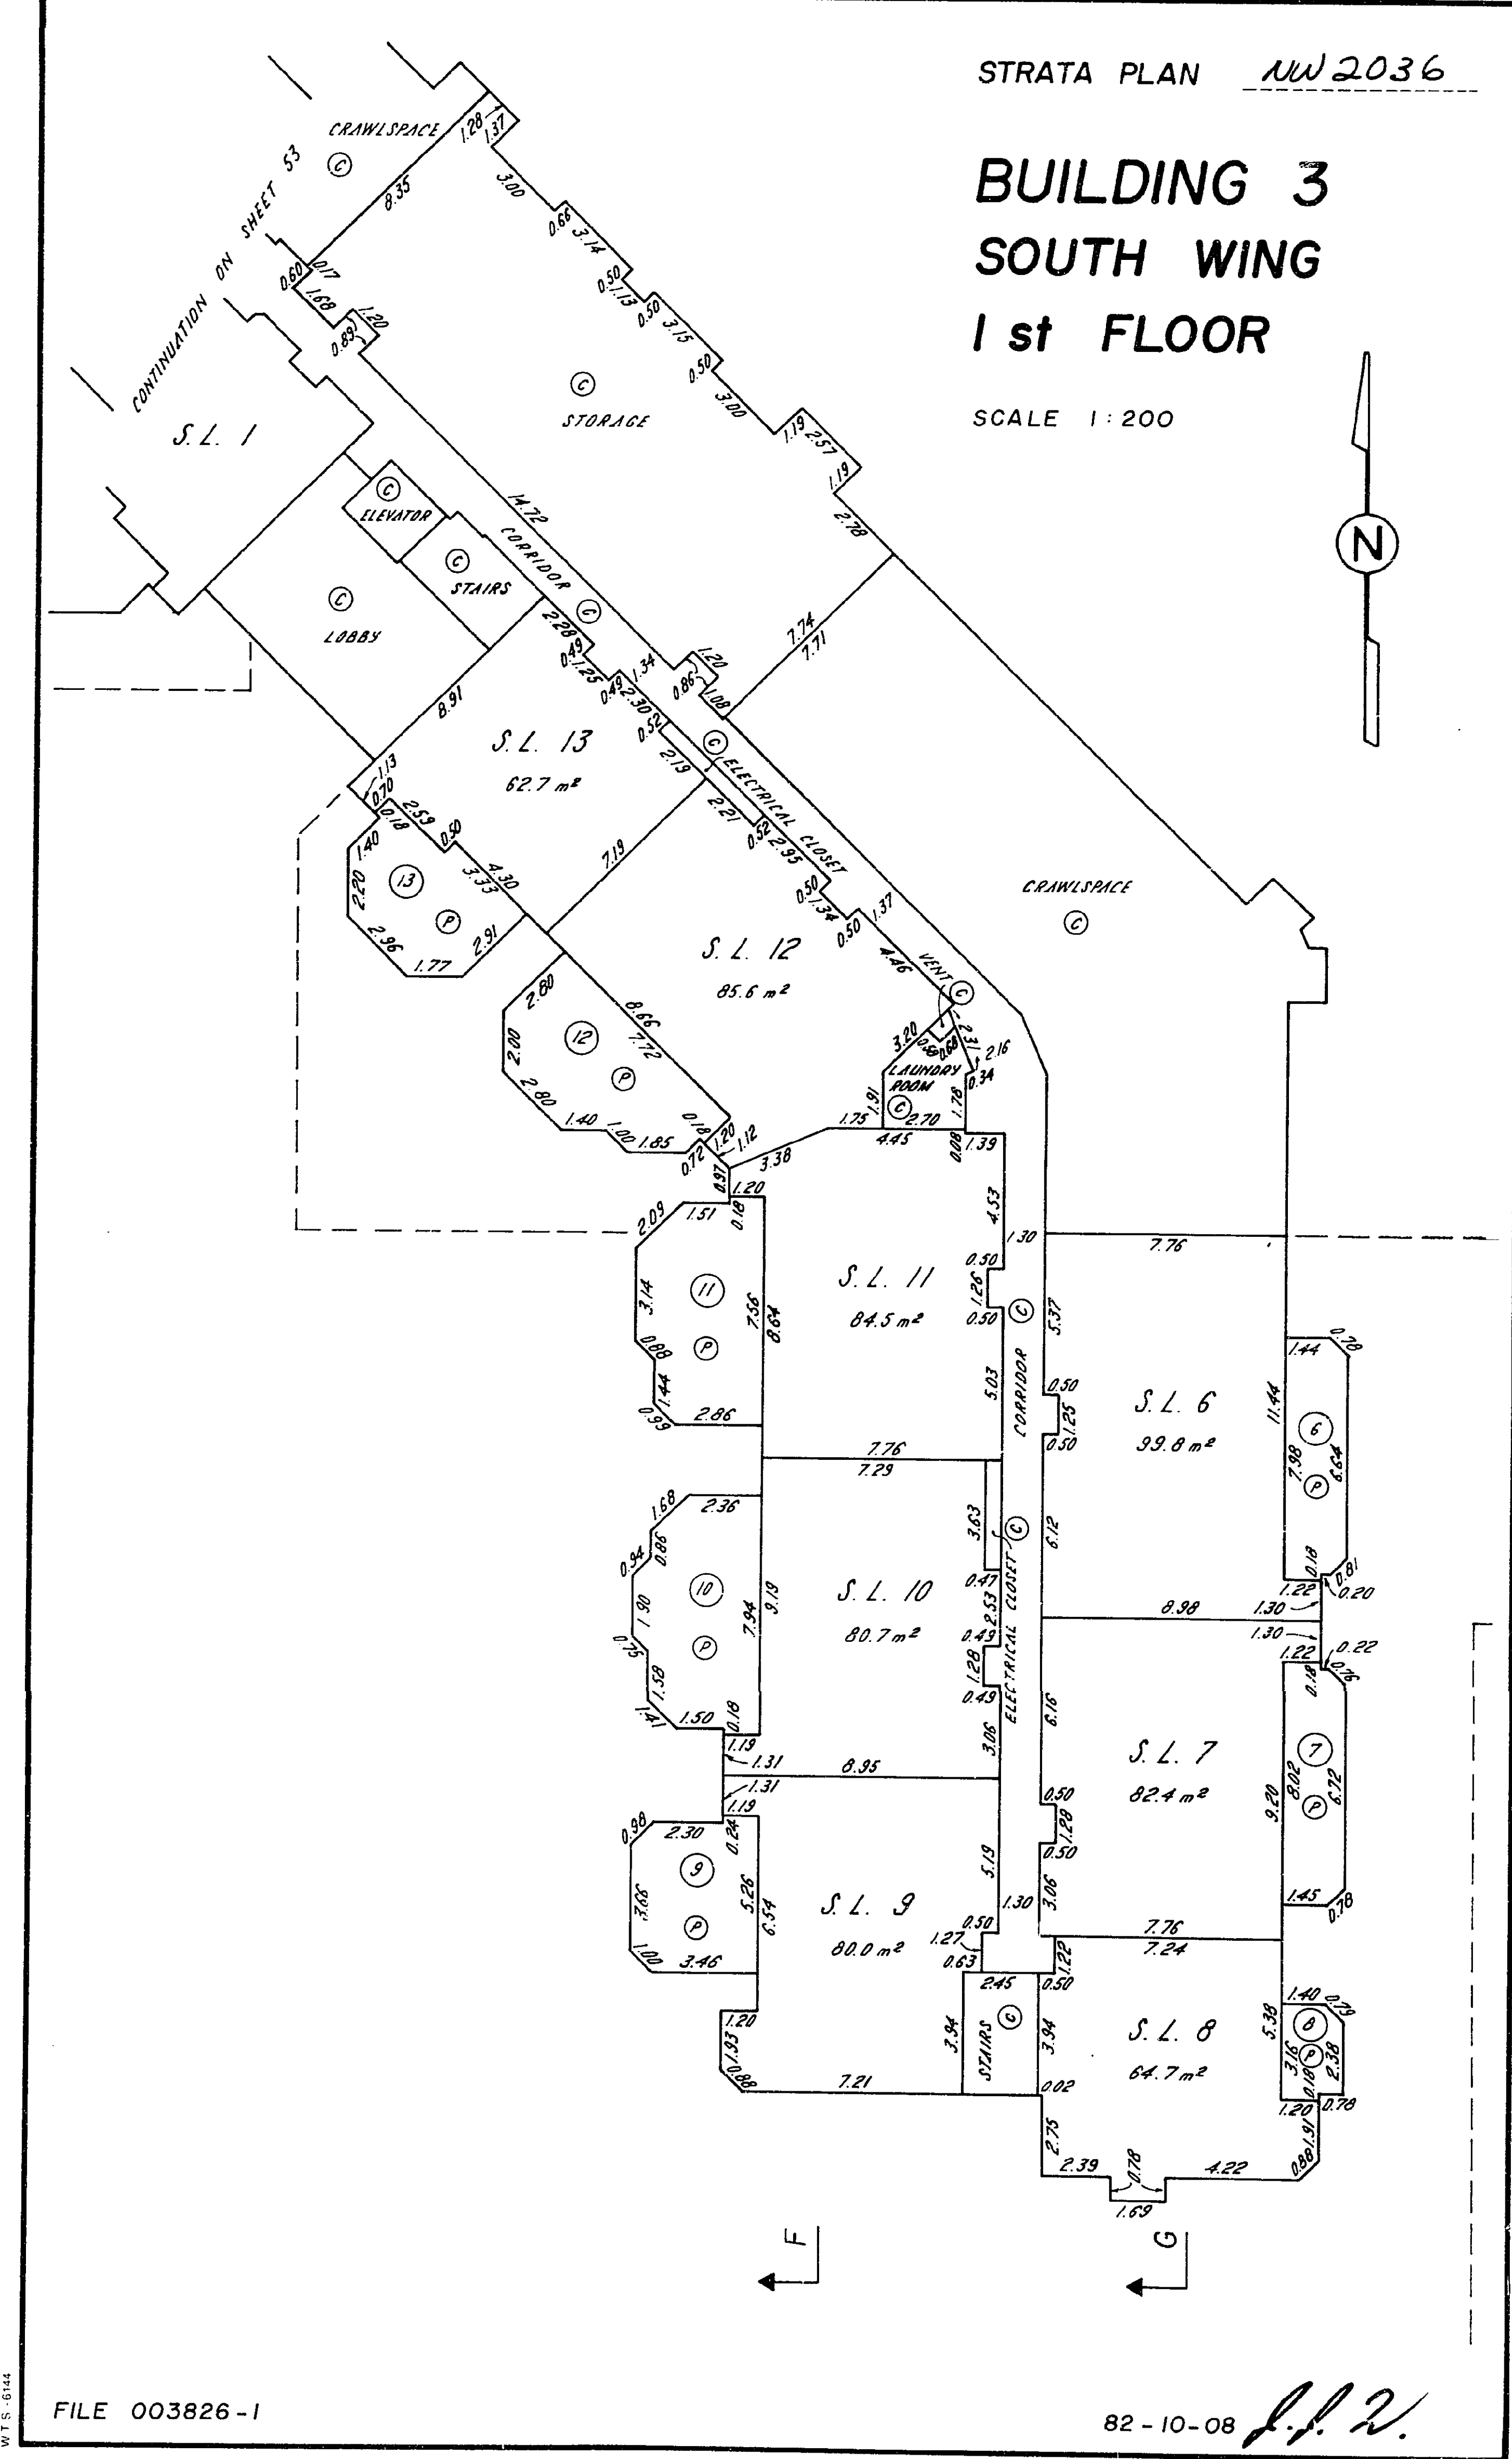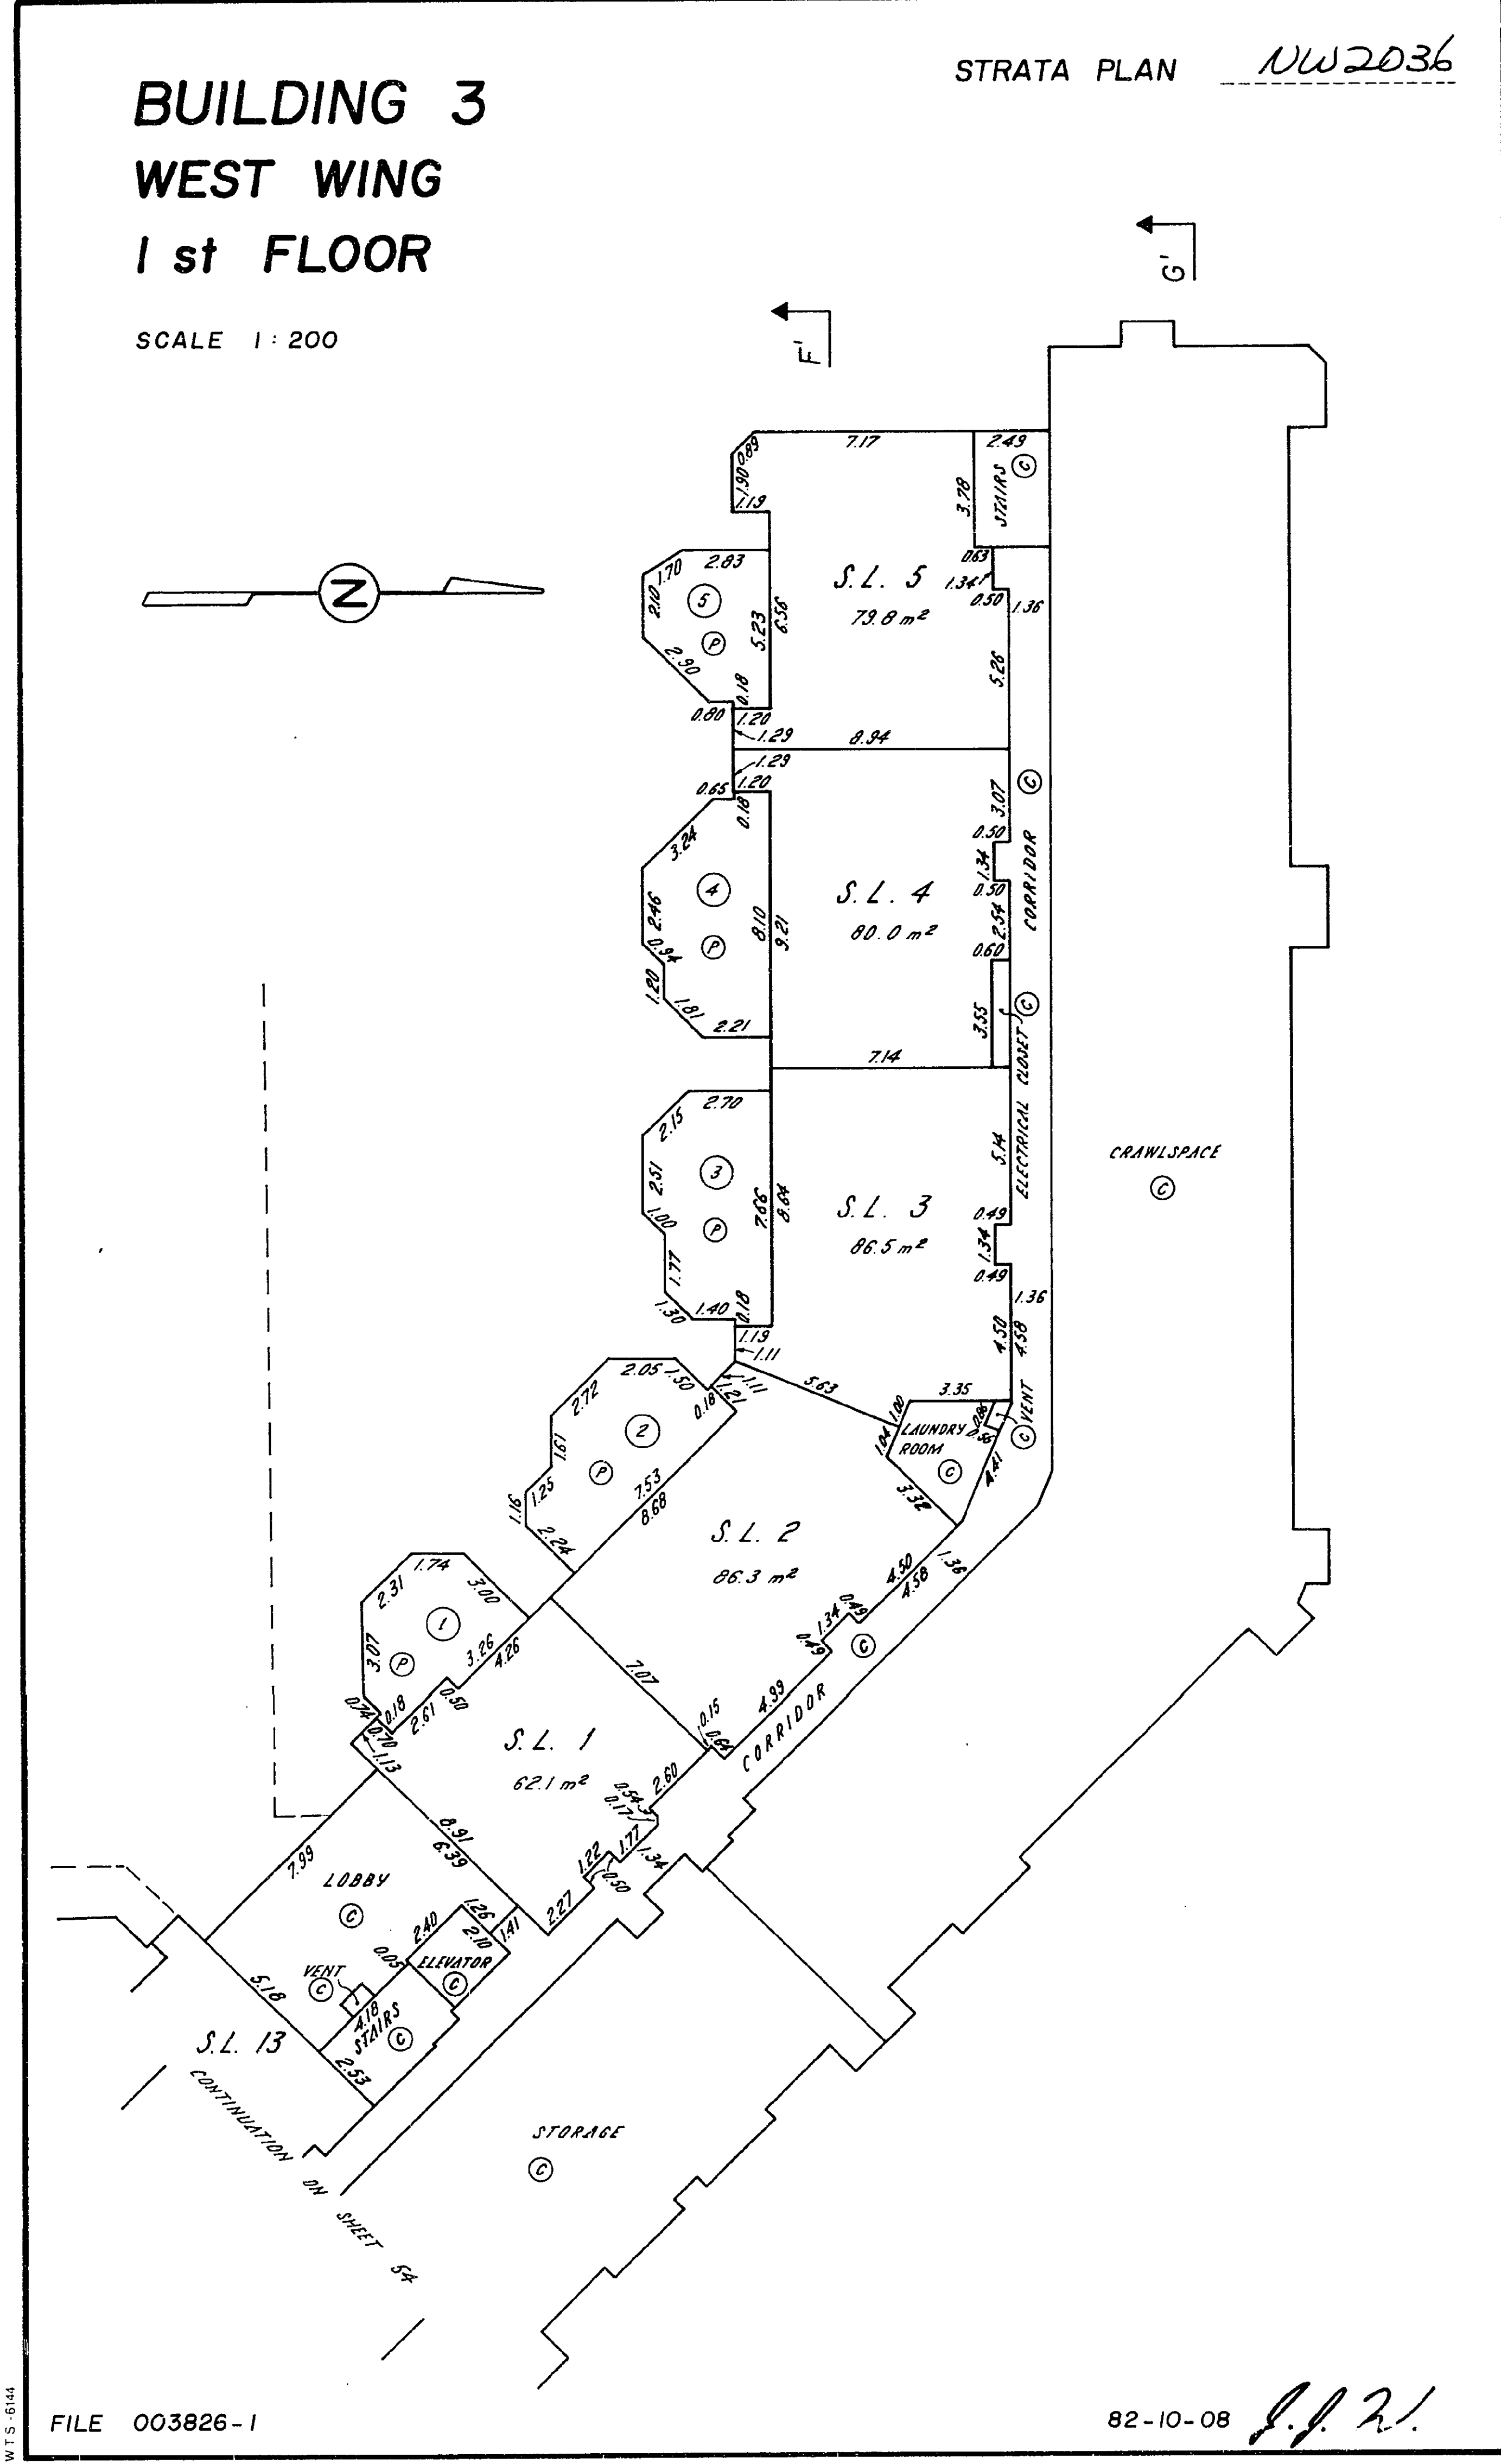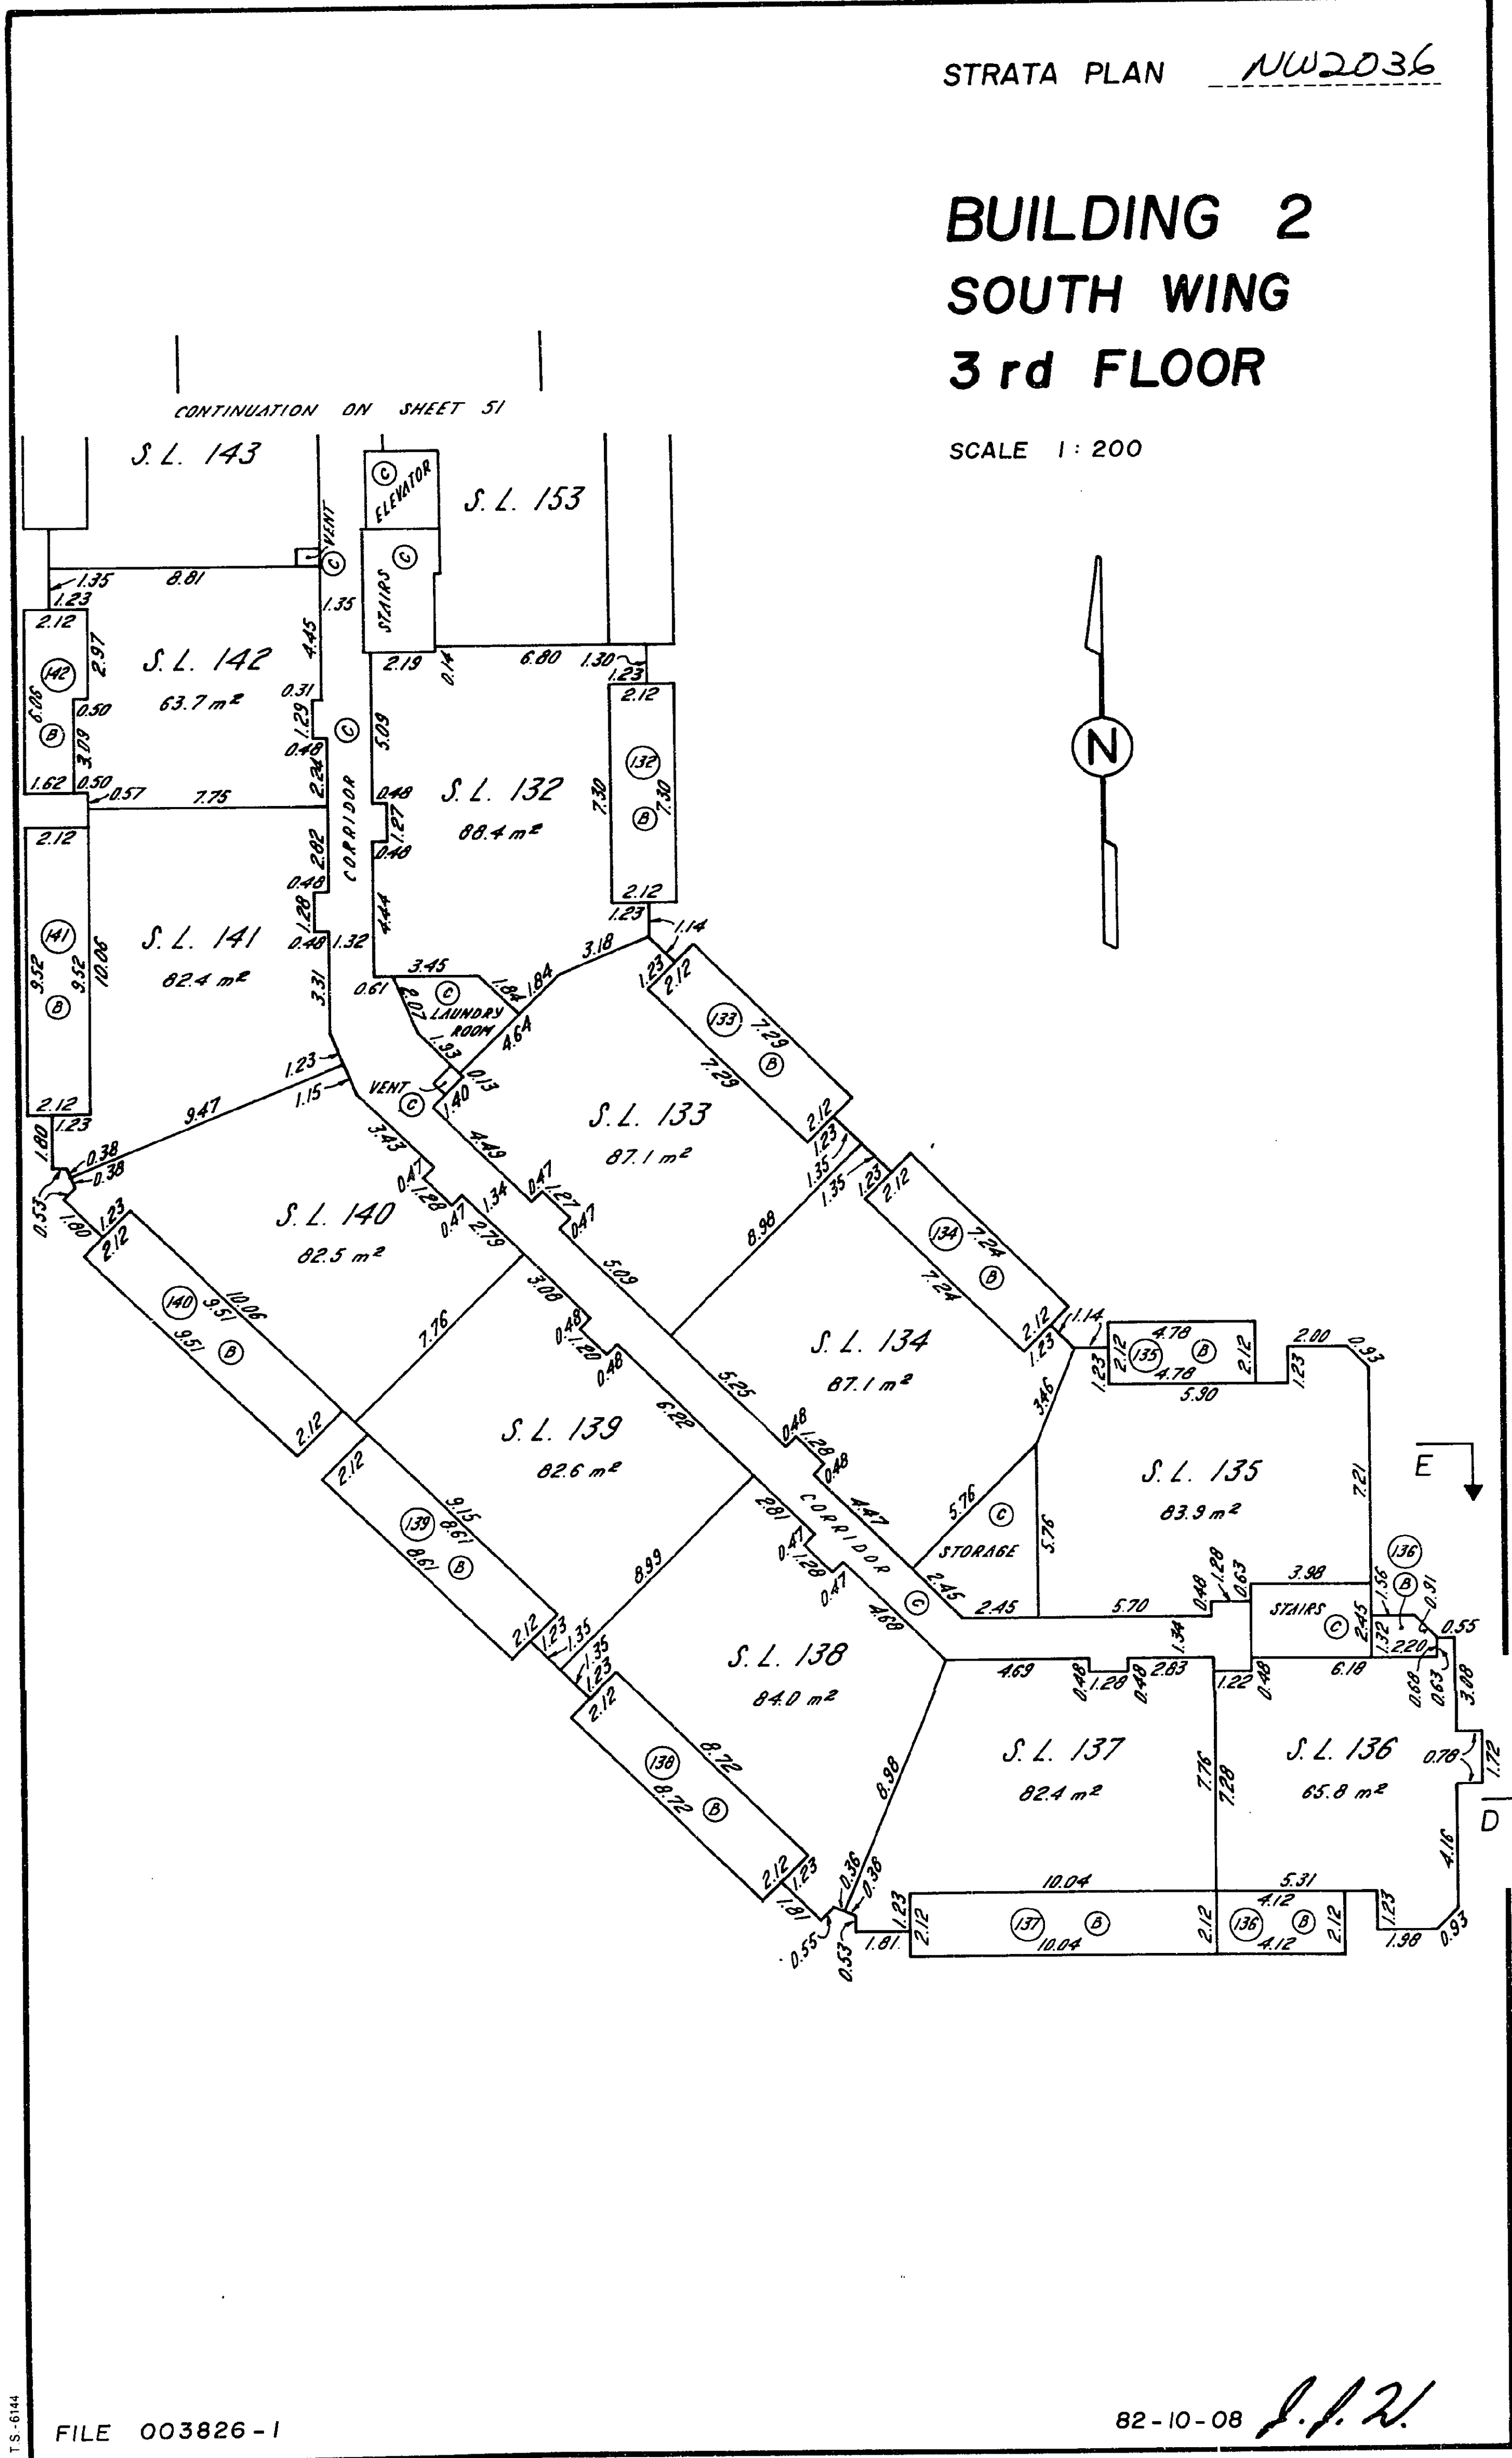

BUILDING 3
WEST WING
2nd FLOOR

SCALE 1:200


STRATA PLAN NW2036

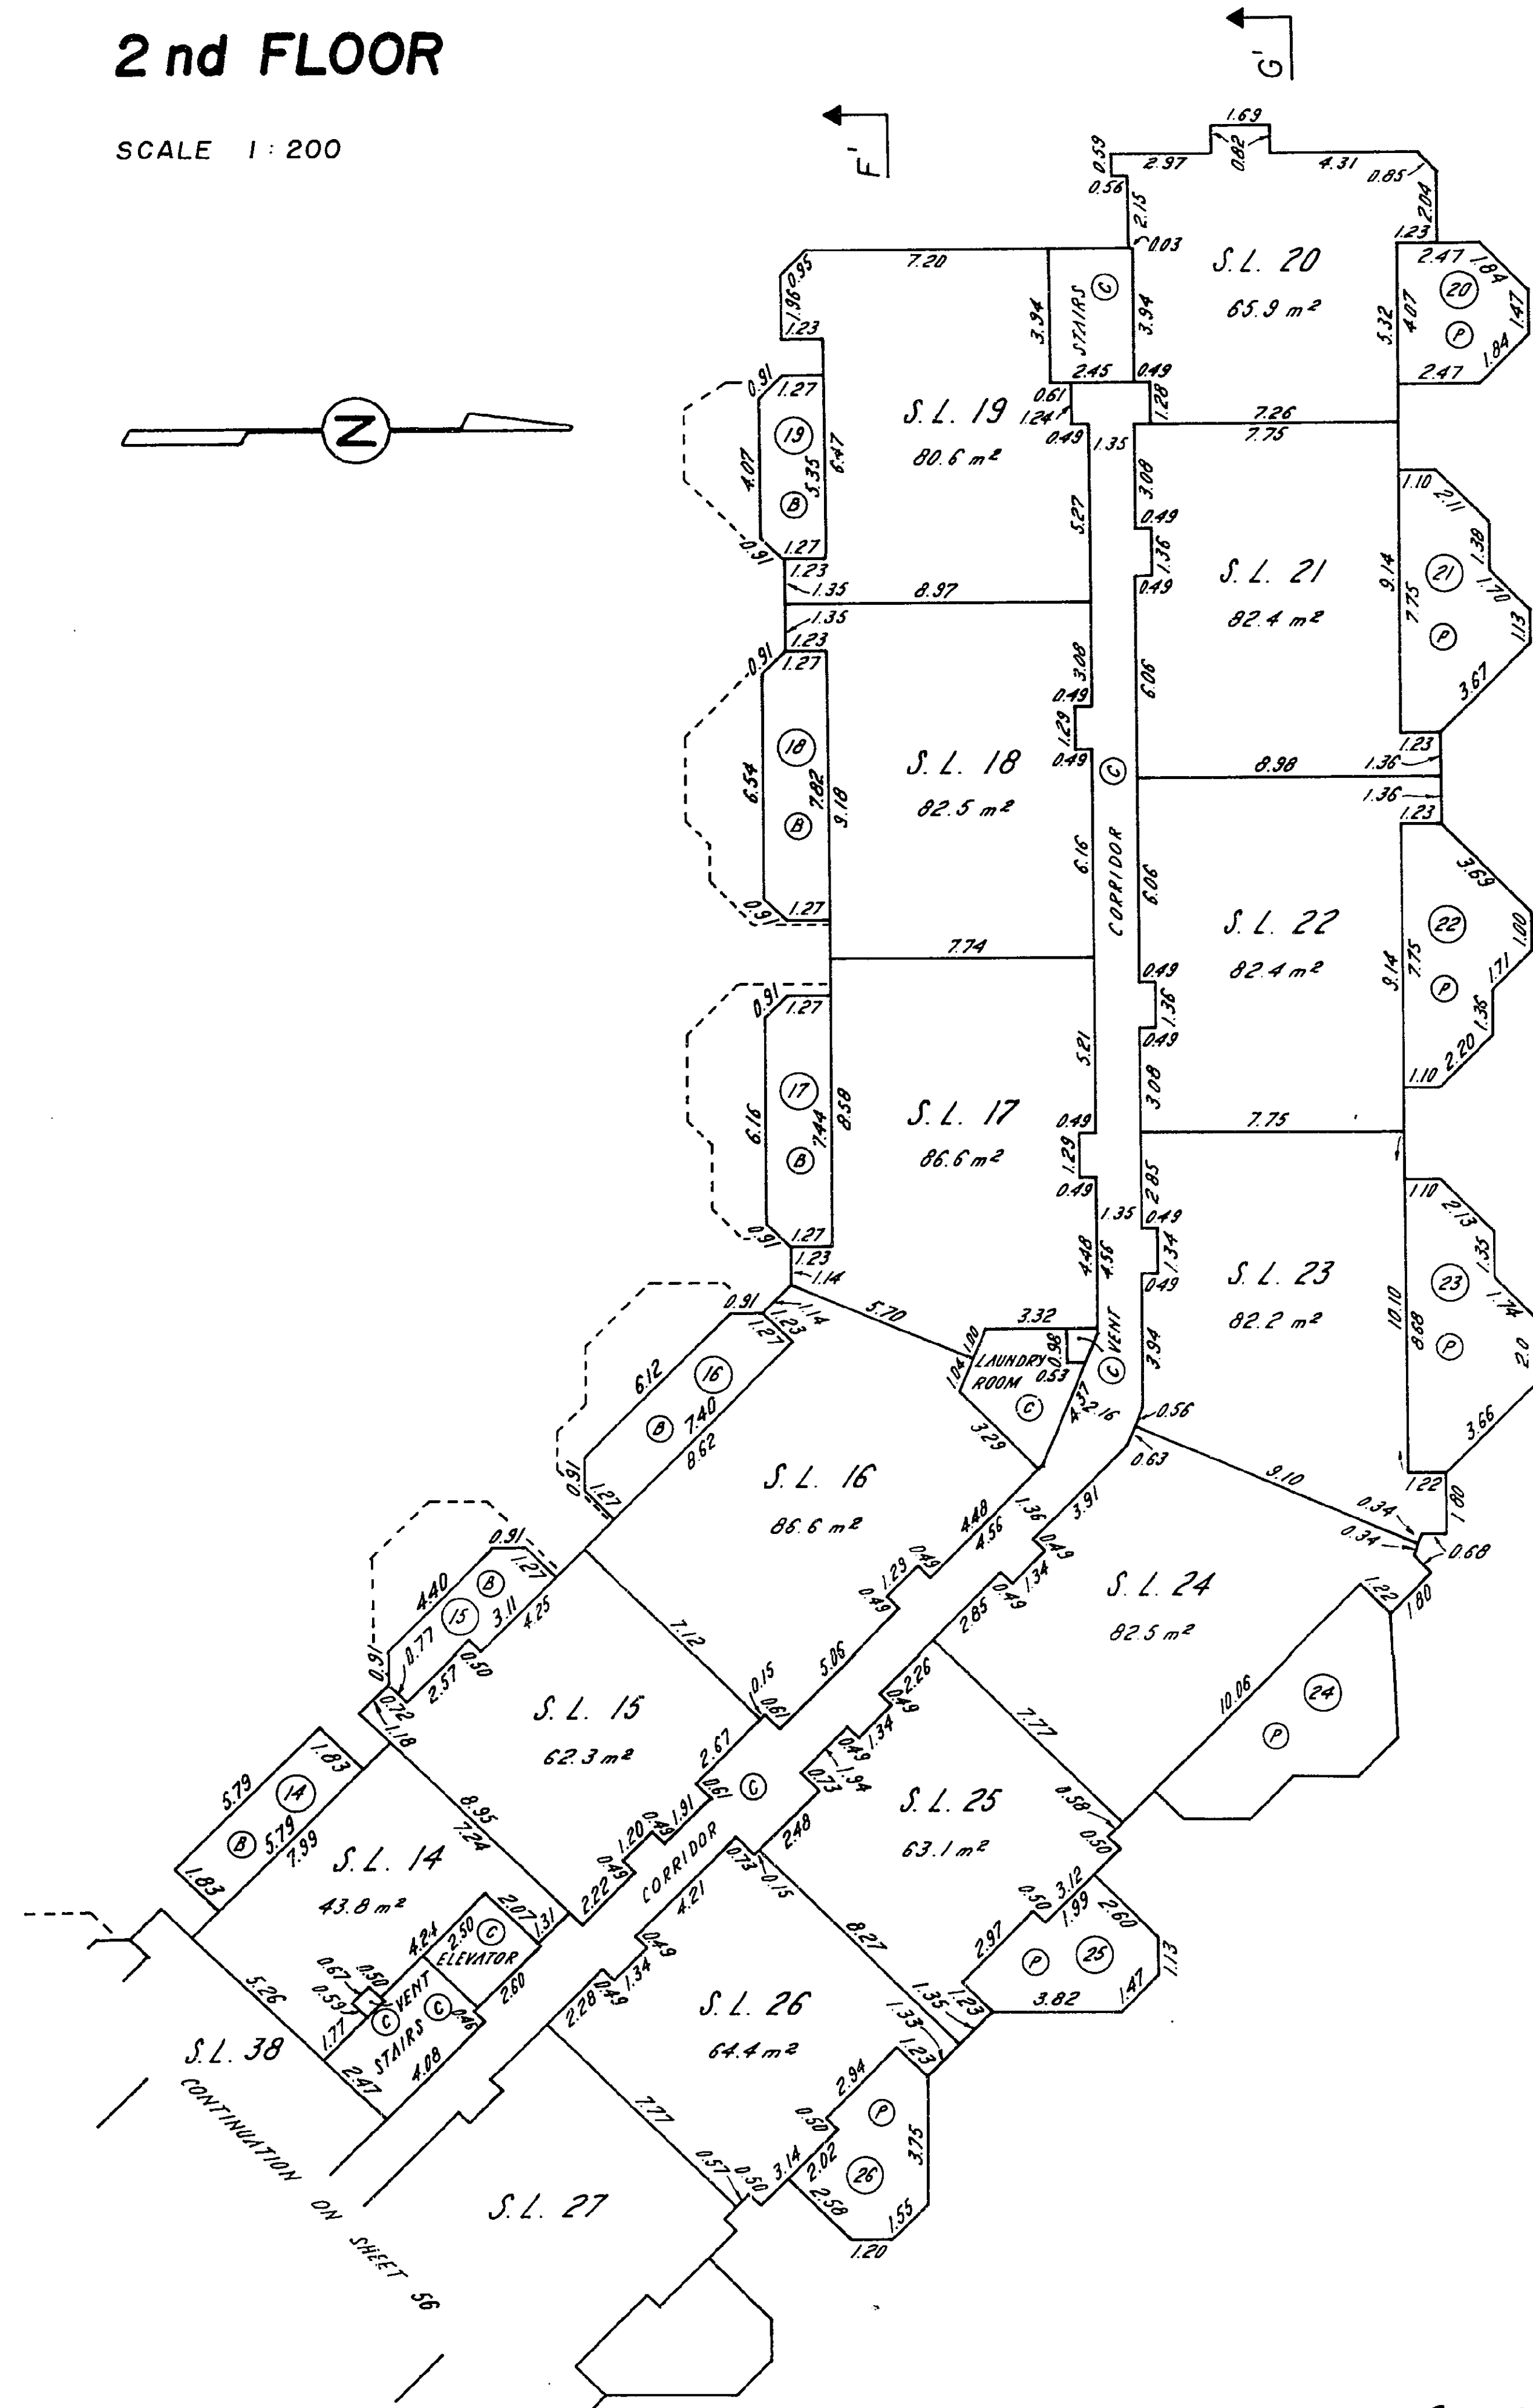

STRATA PLAN NW2036

BUILDING 3
SOUTH WING
2nd FLOOR


SCALE 1:200



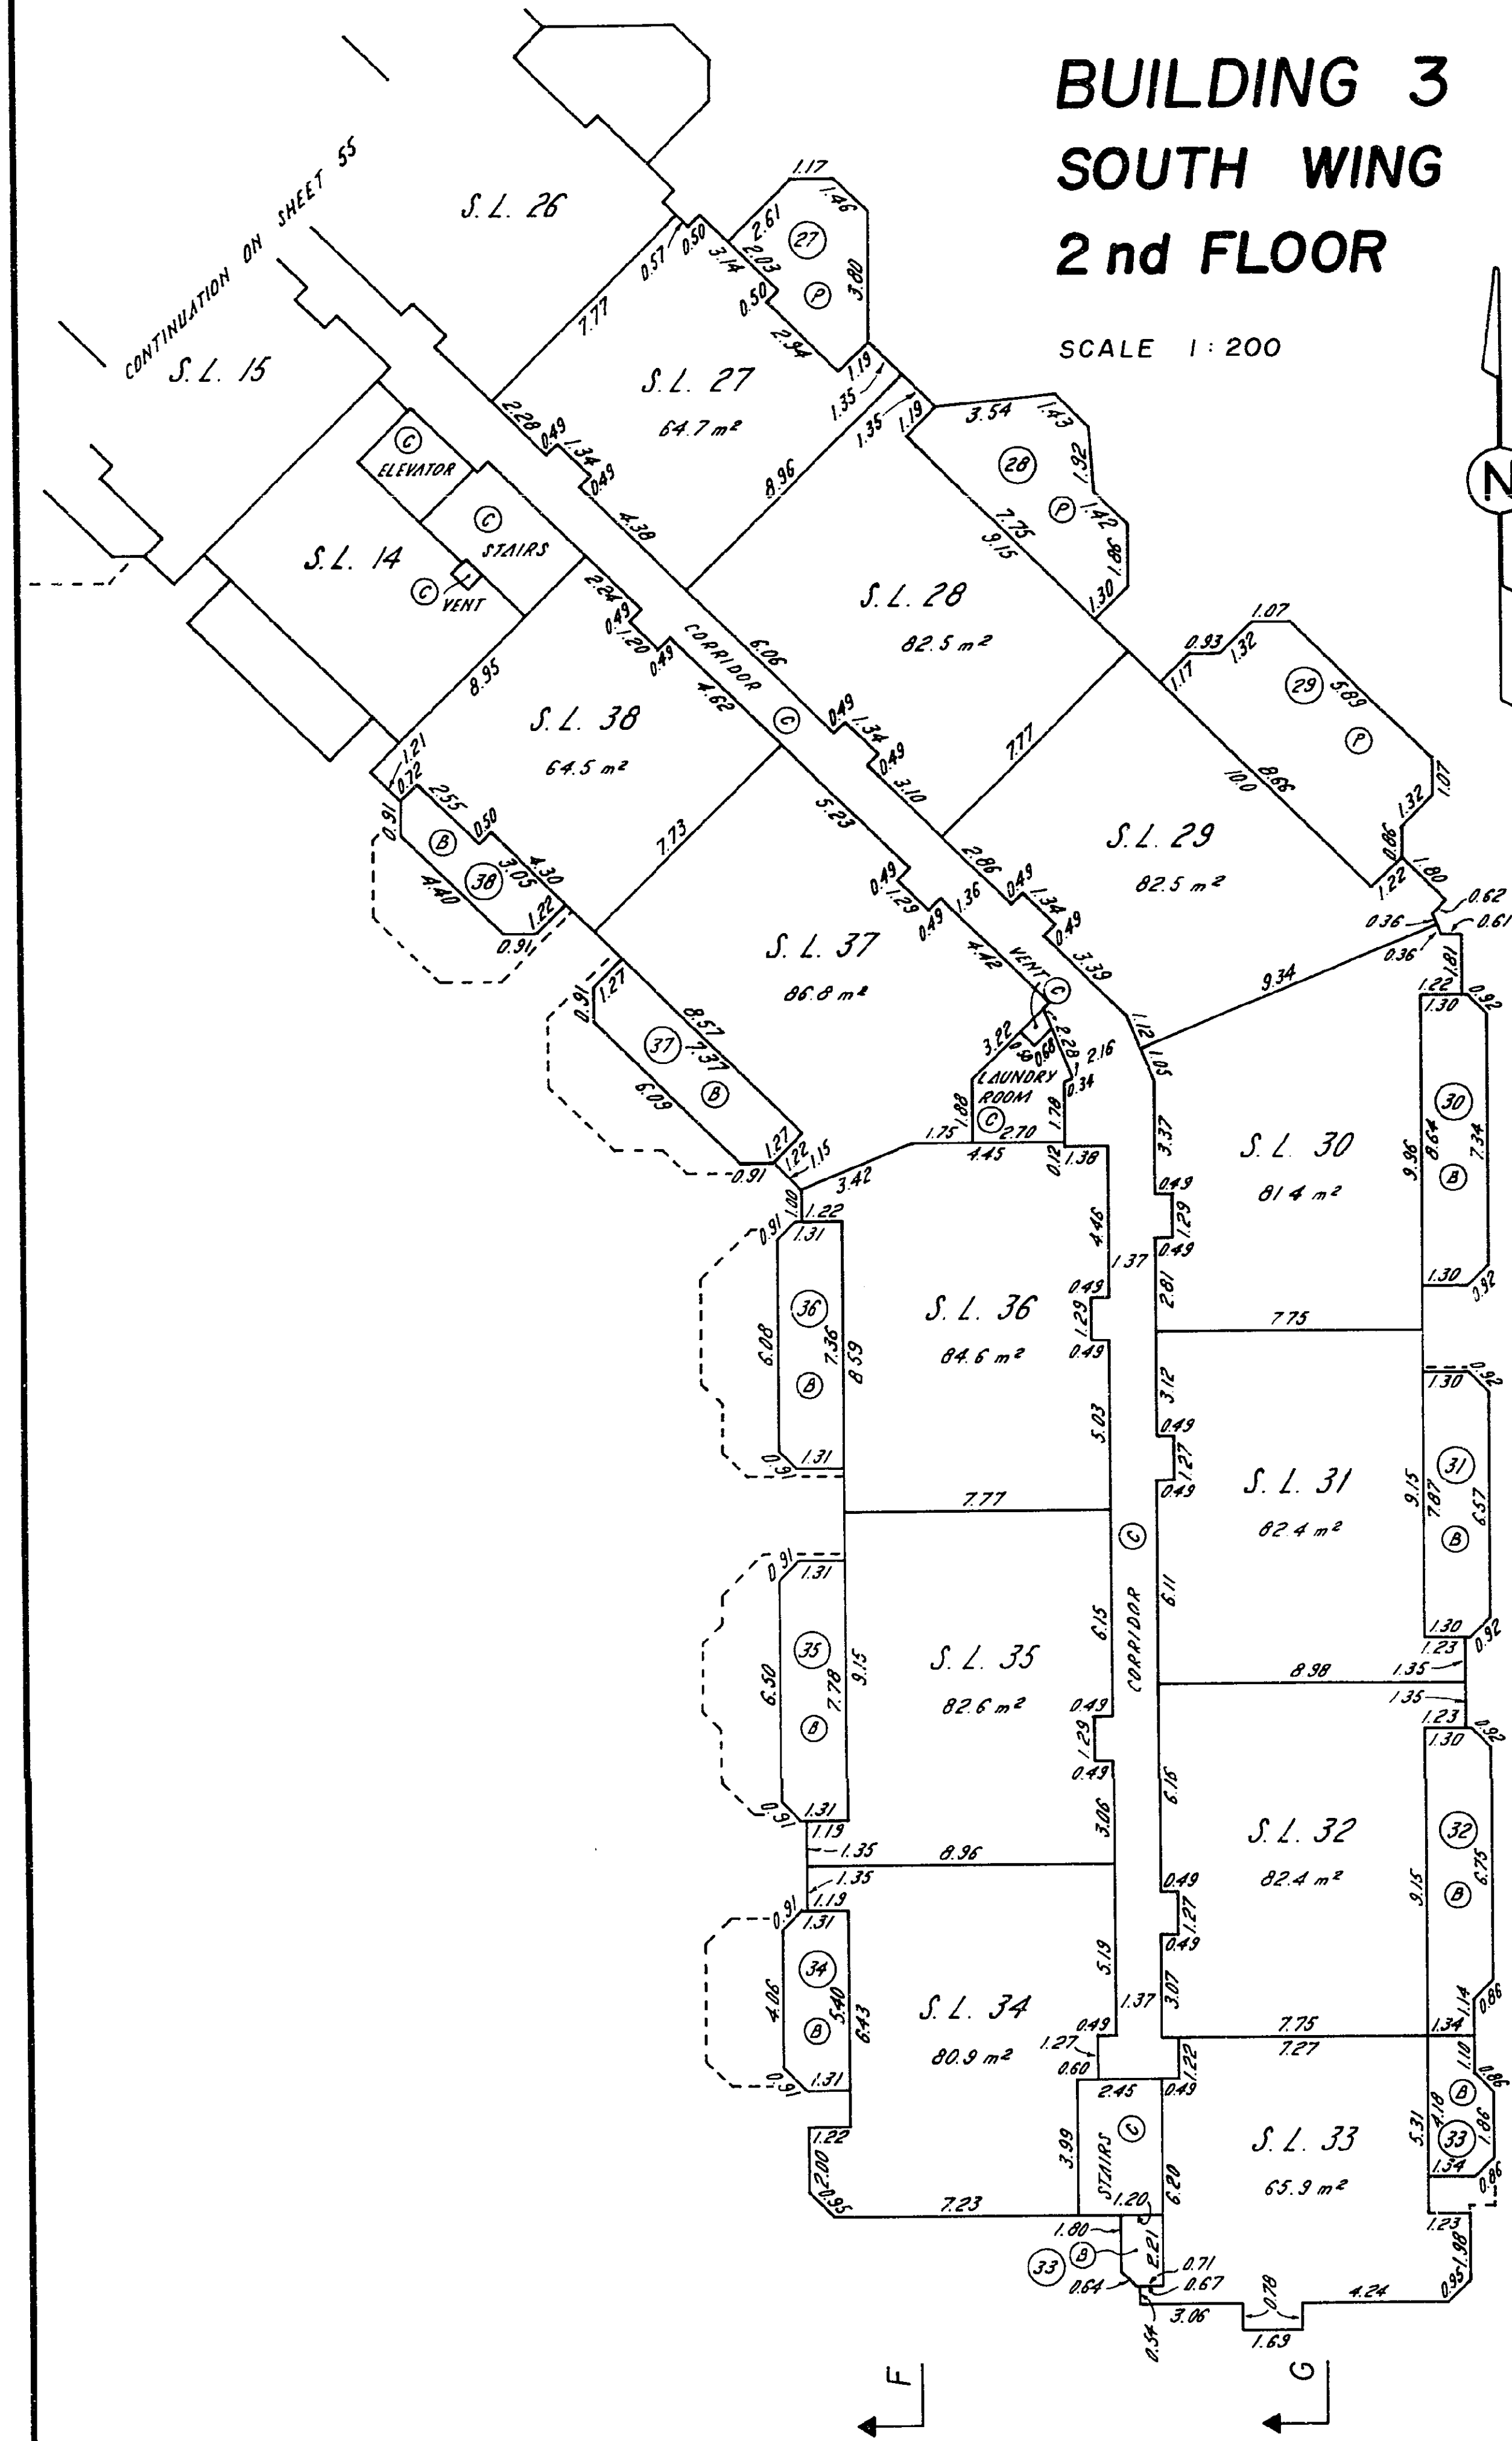


STRATA PLAN NW2036

BUILDING 3
WEST WING
3rd FLOOR

SCALE 1:200

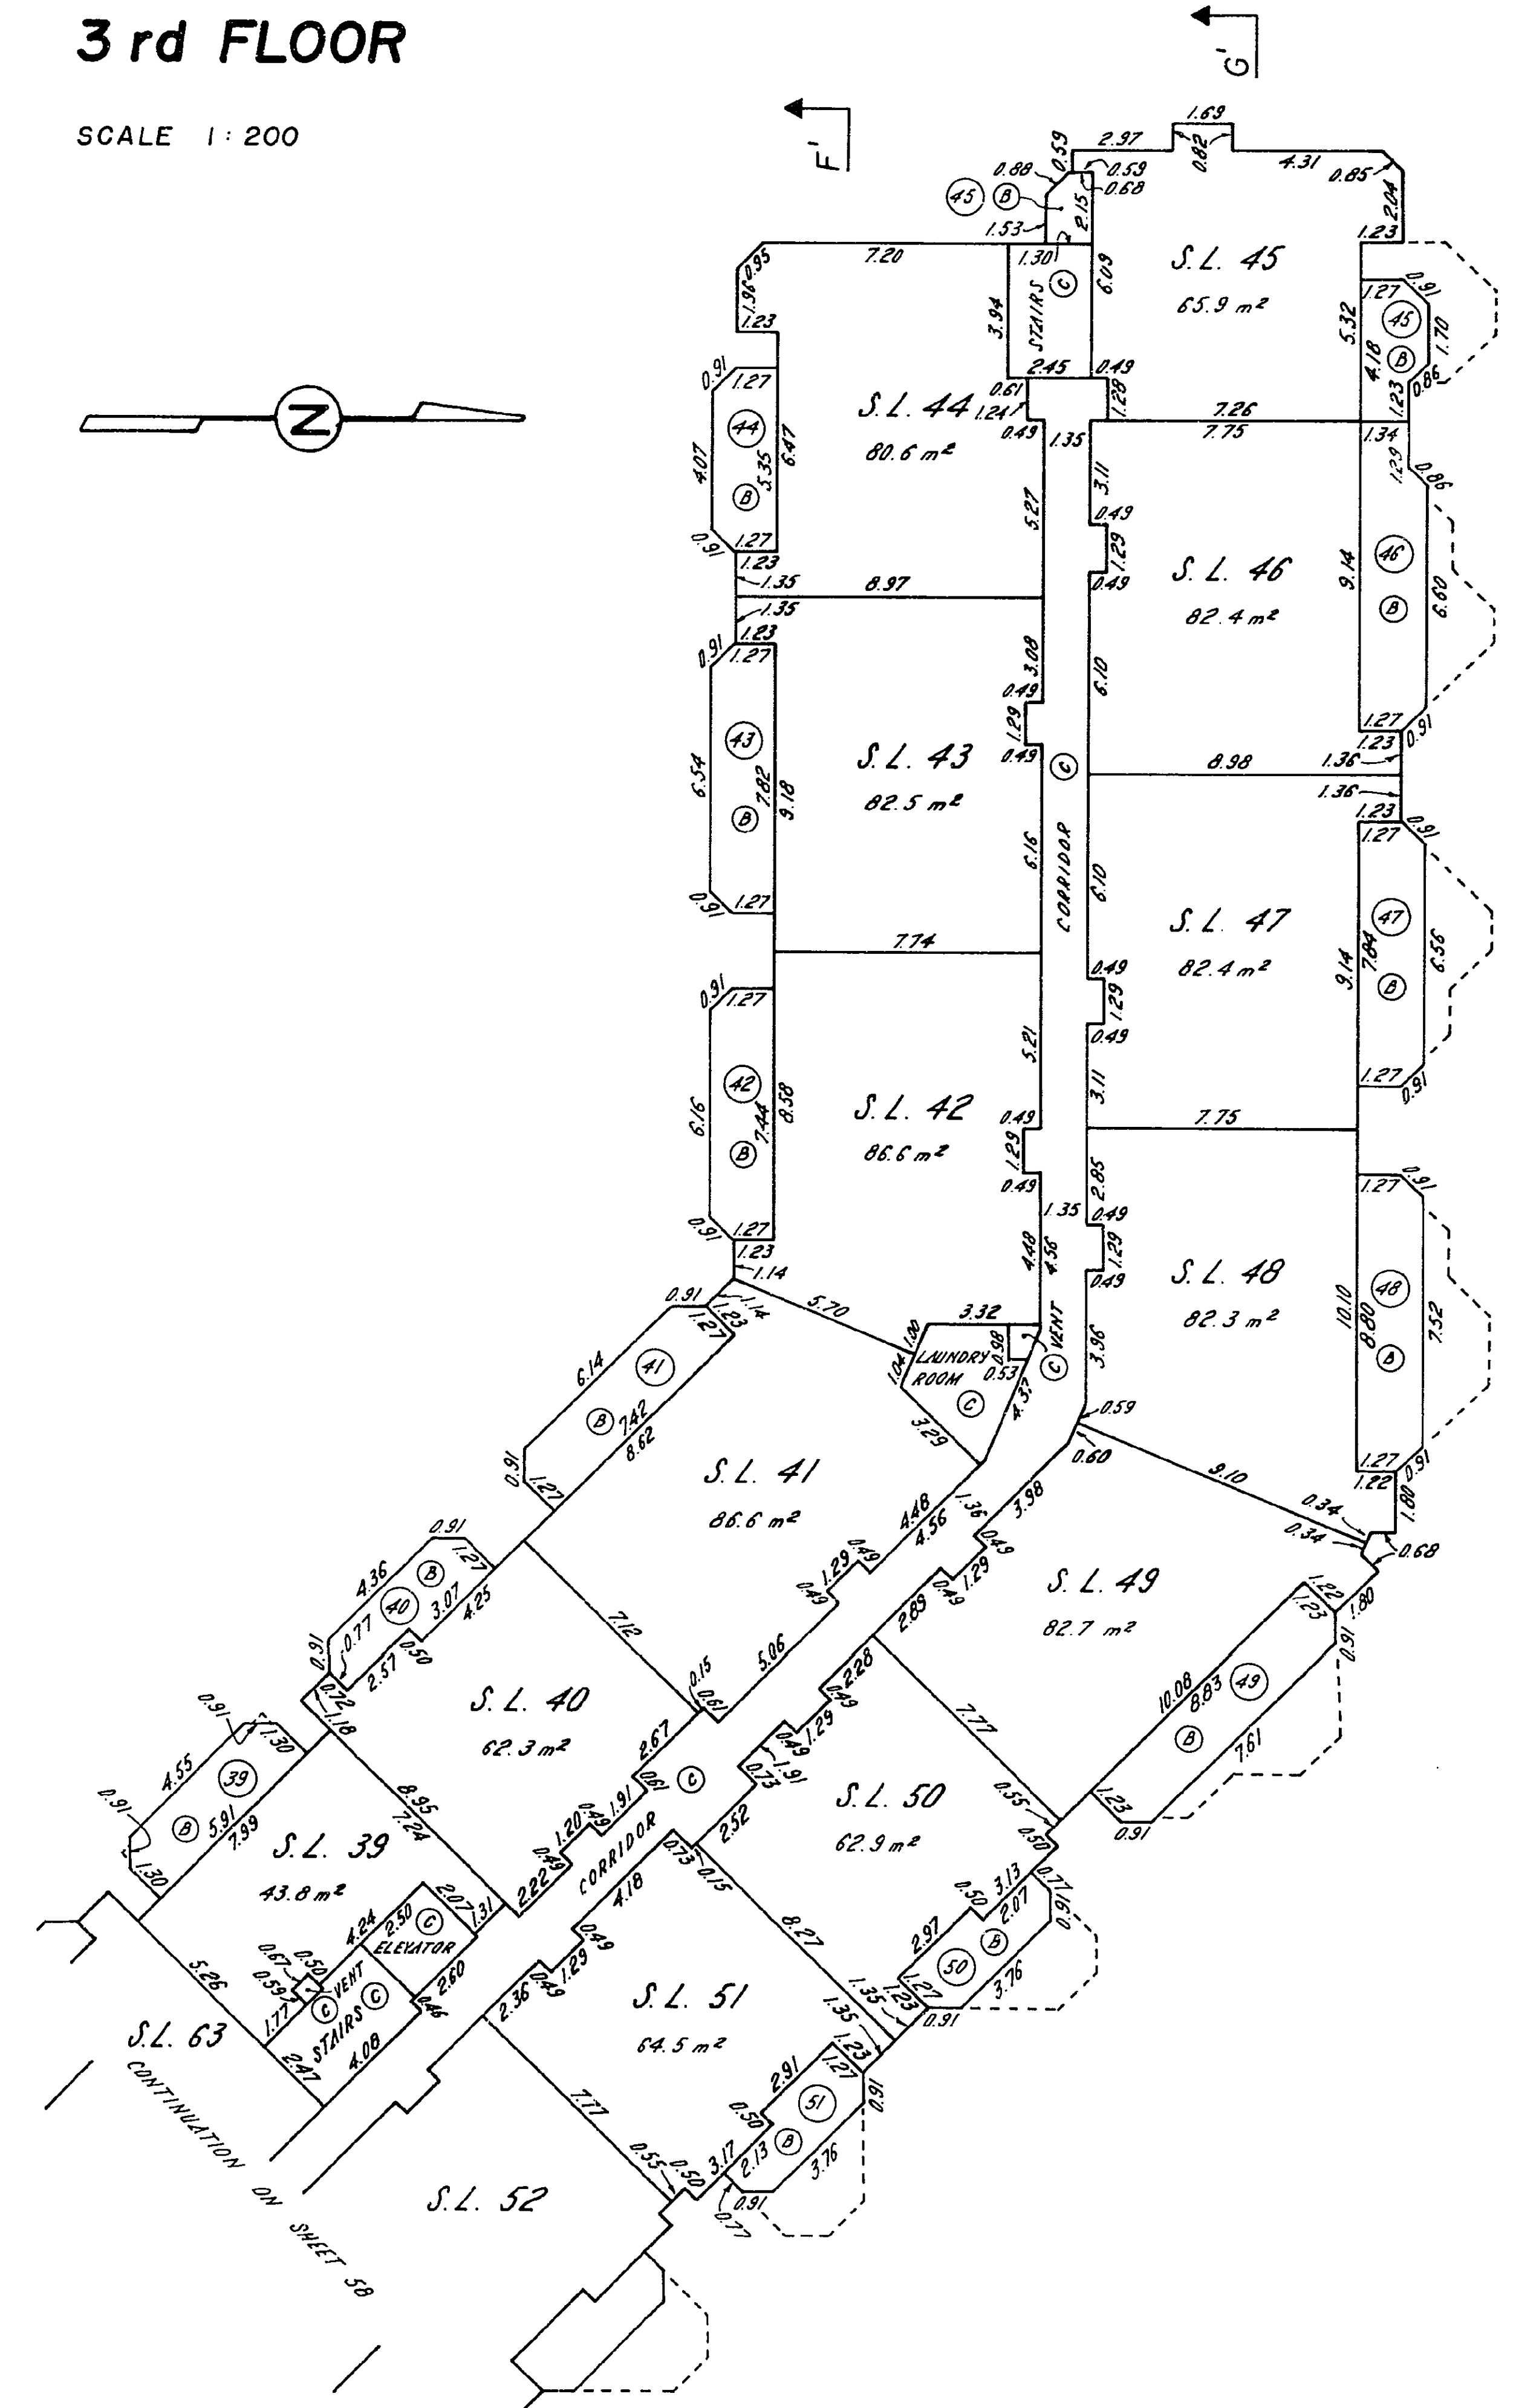

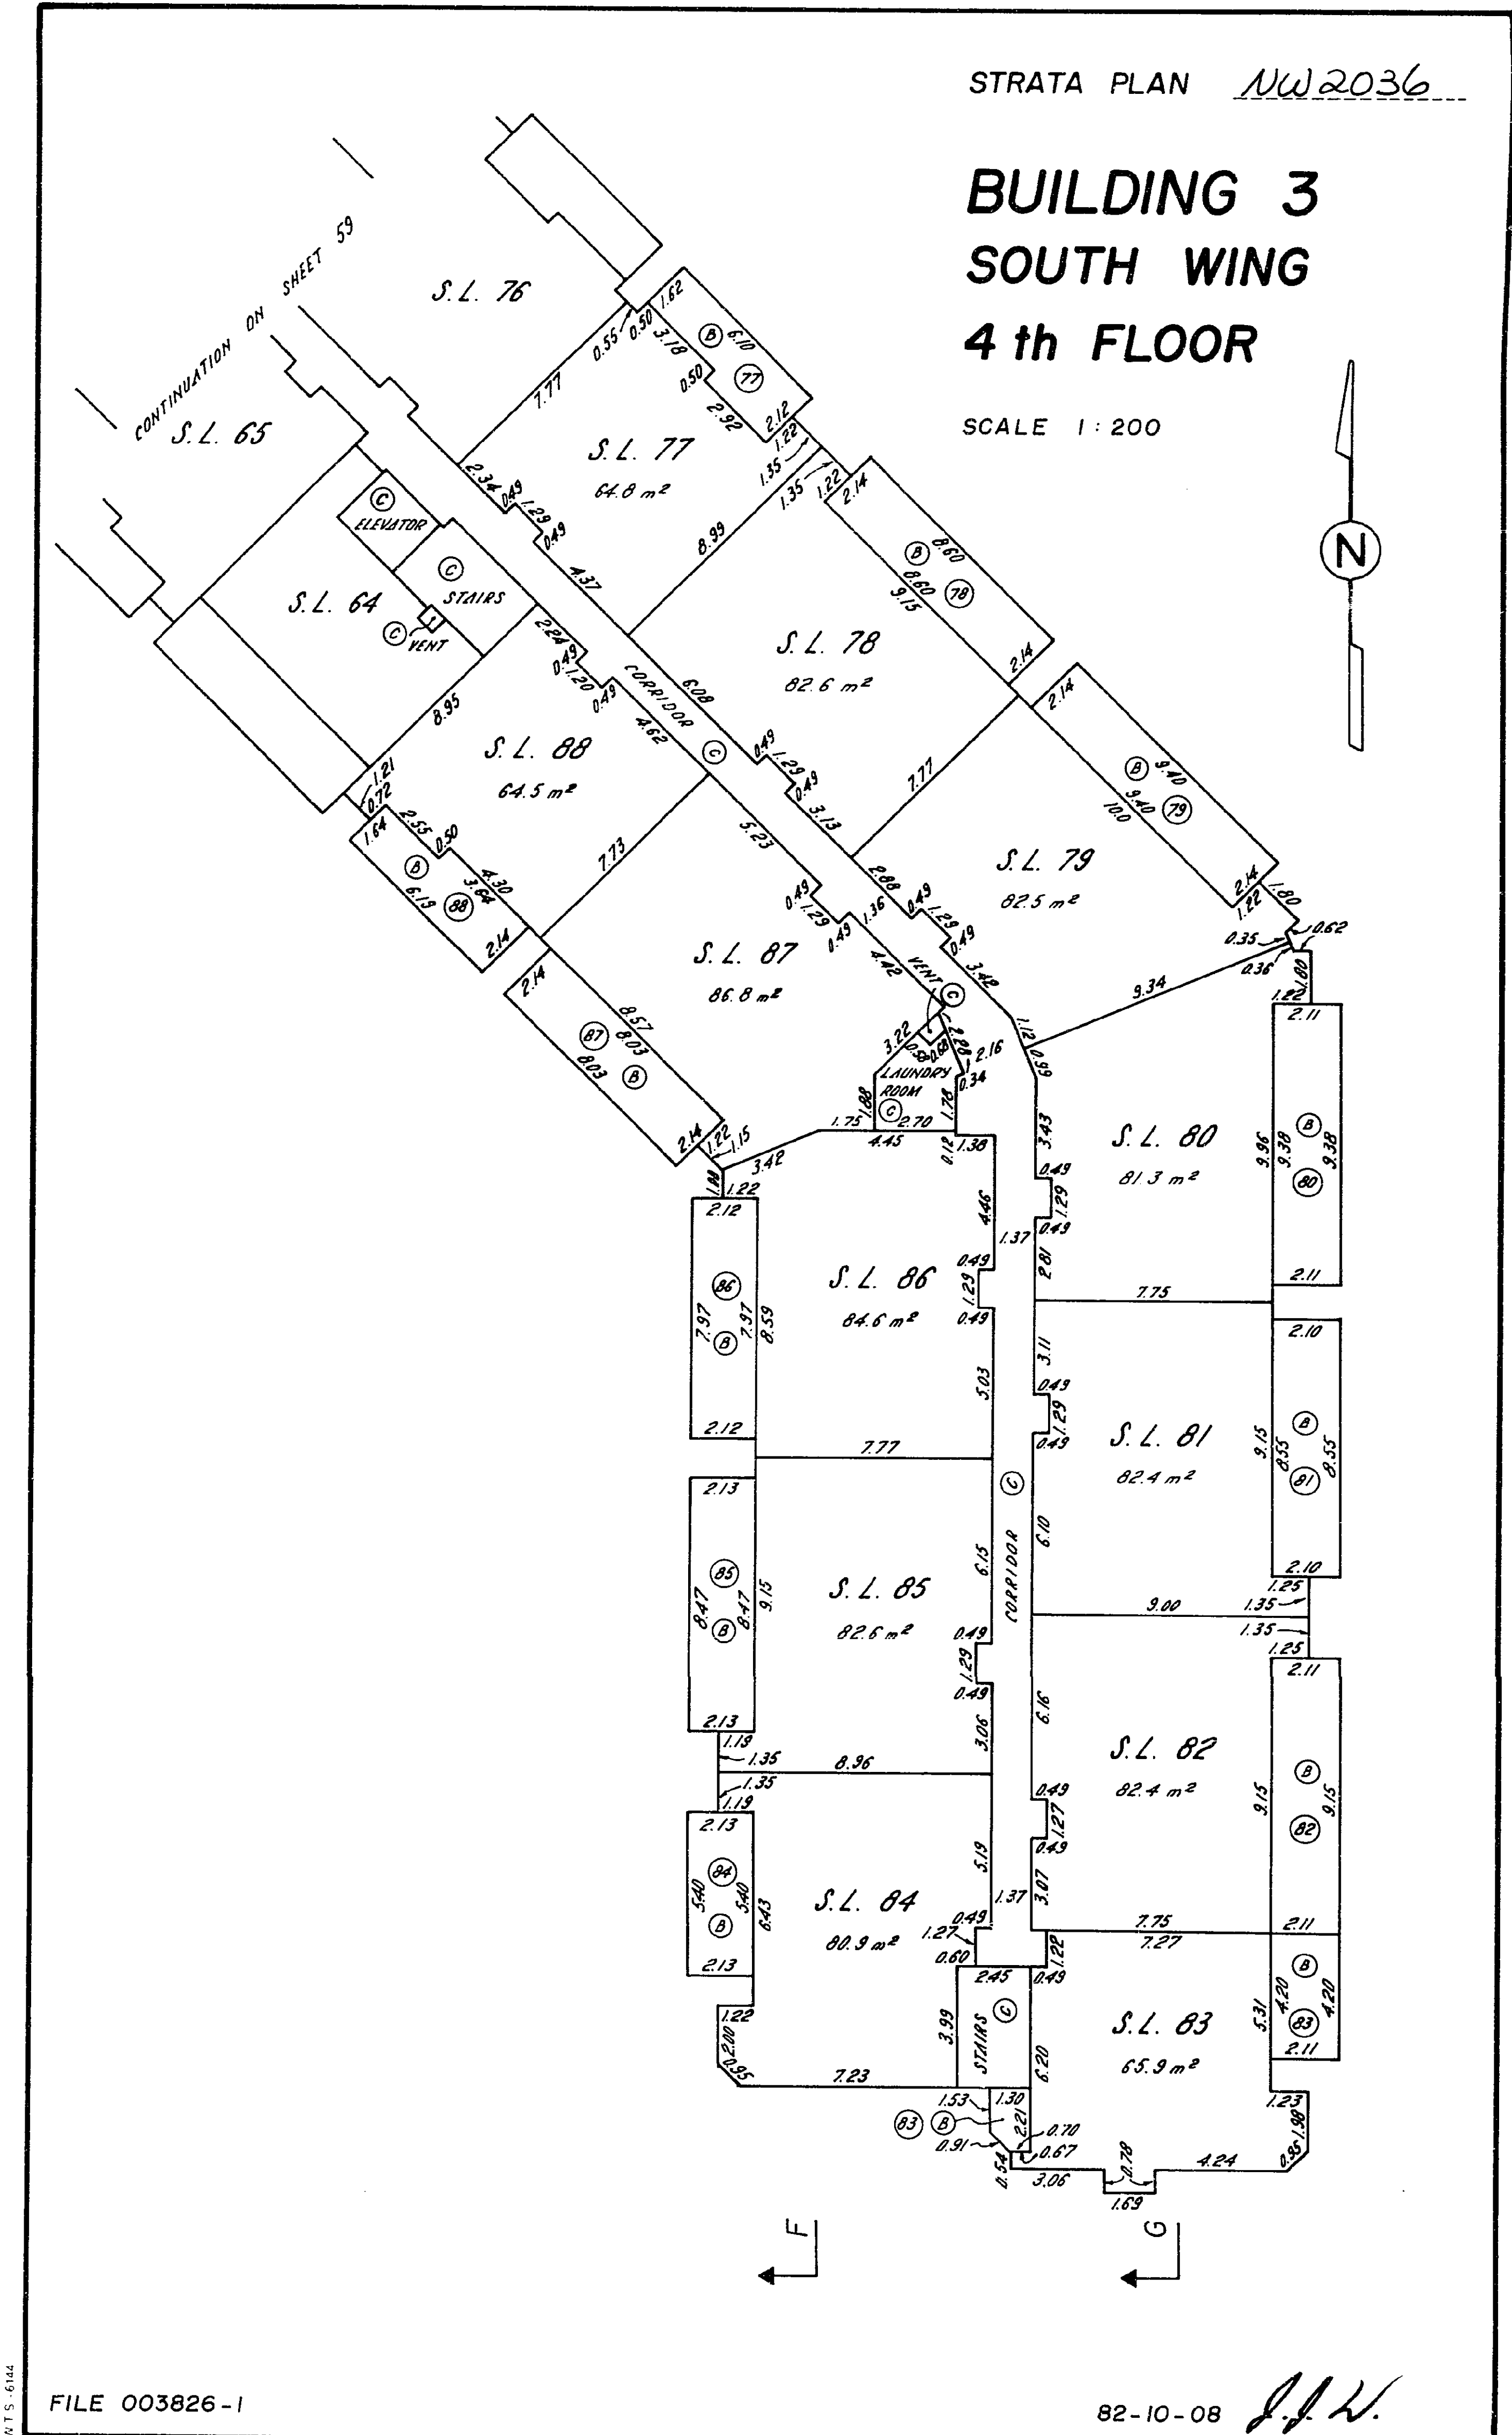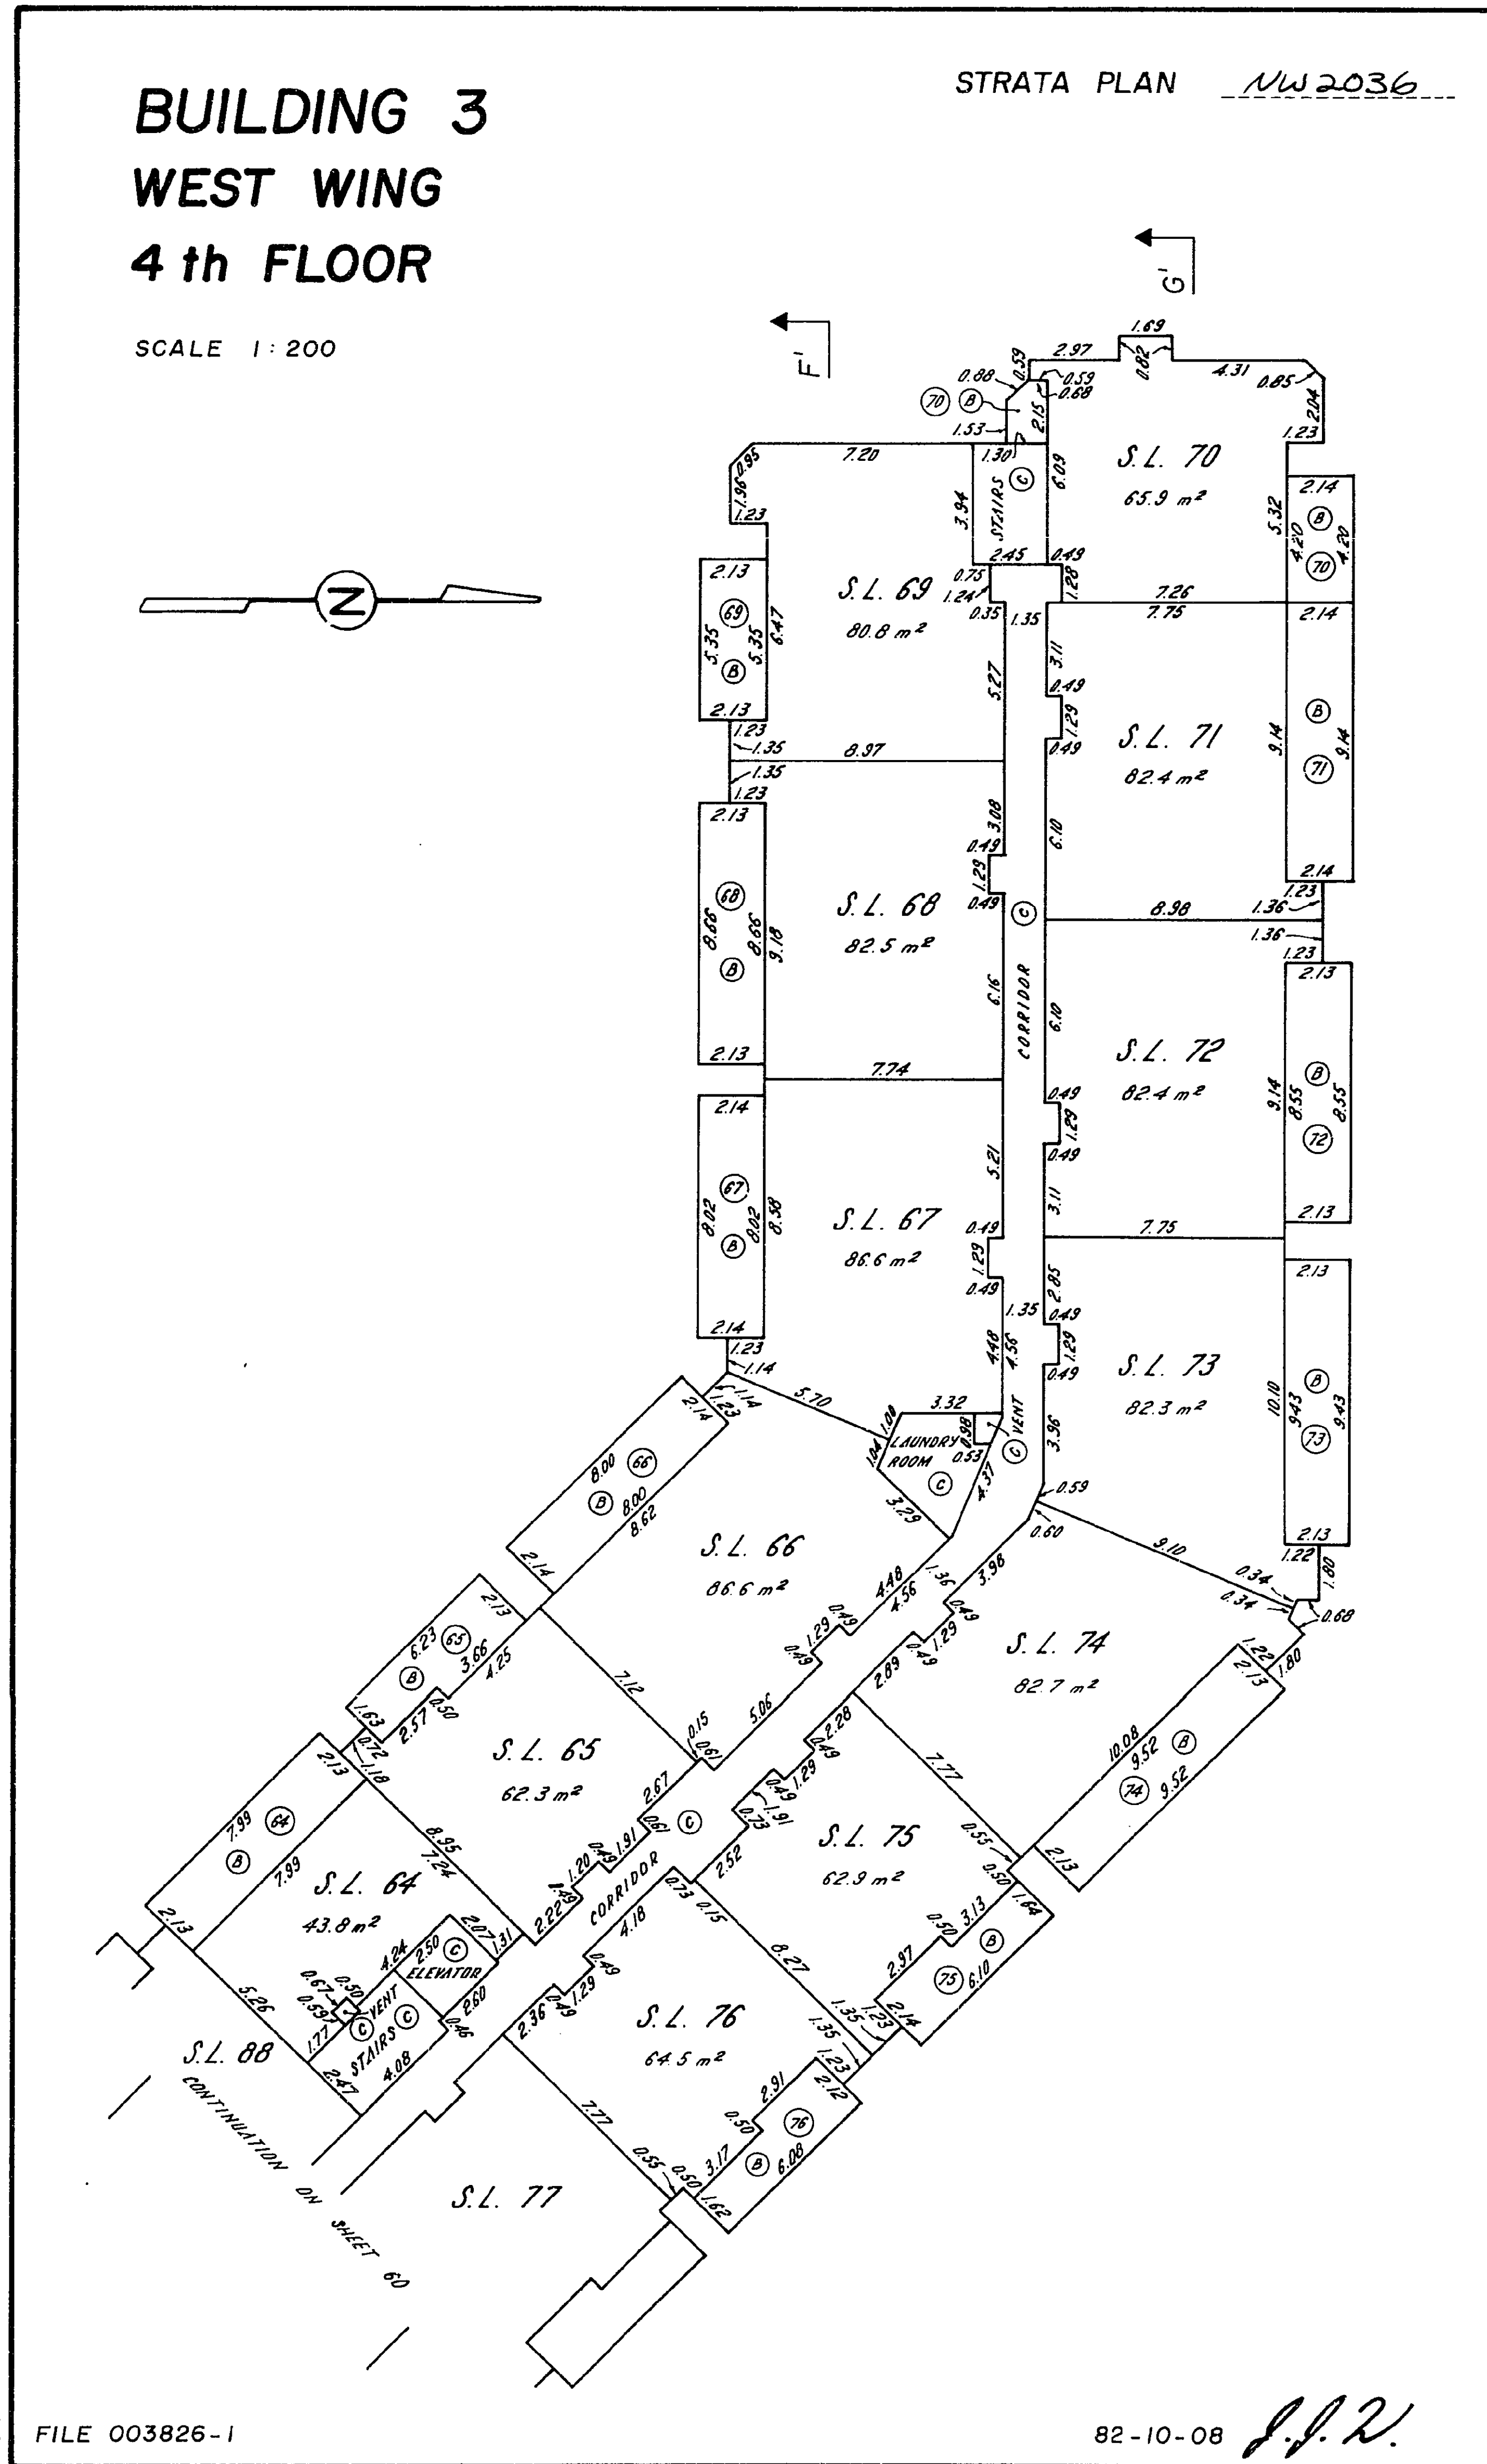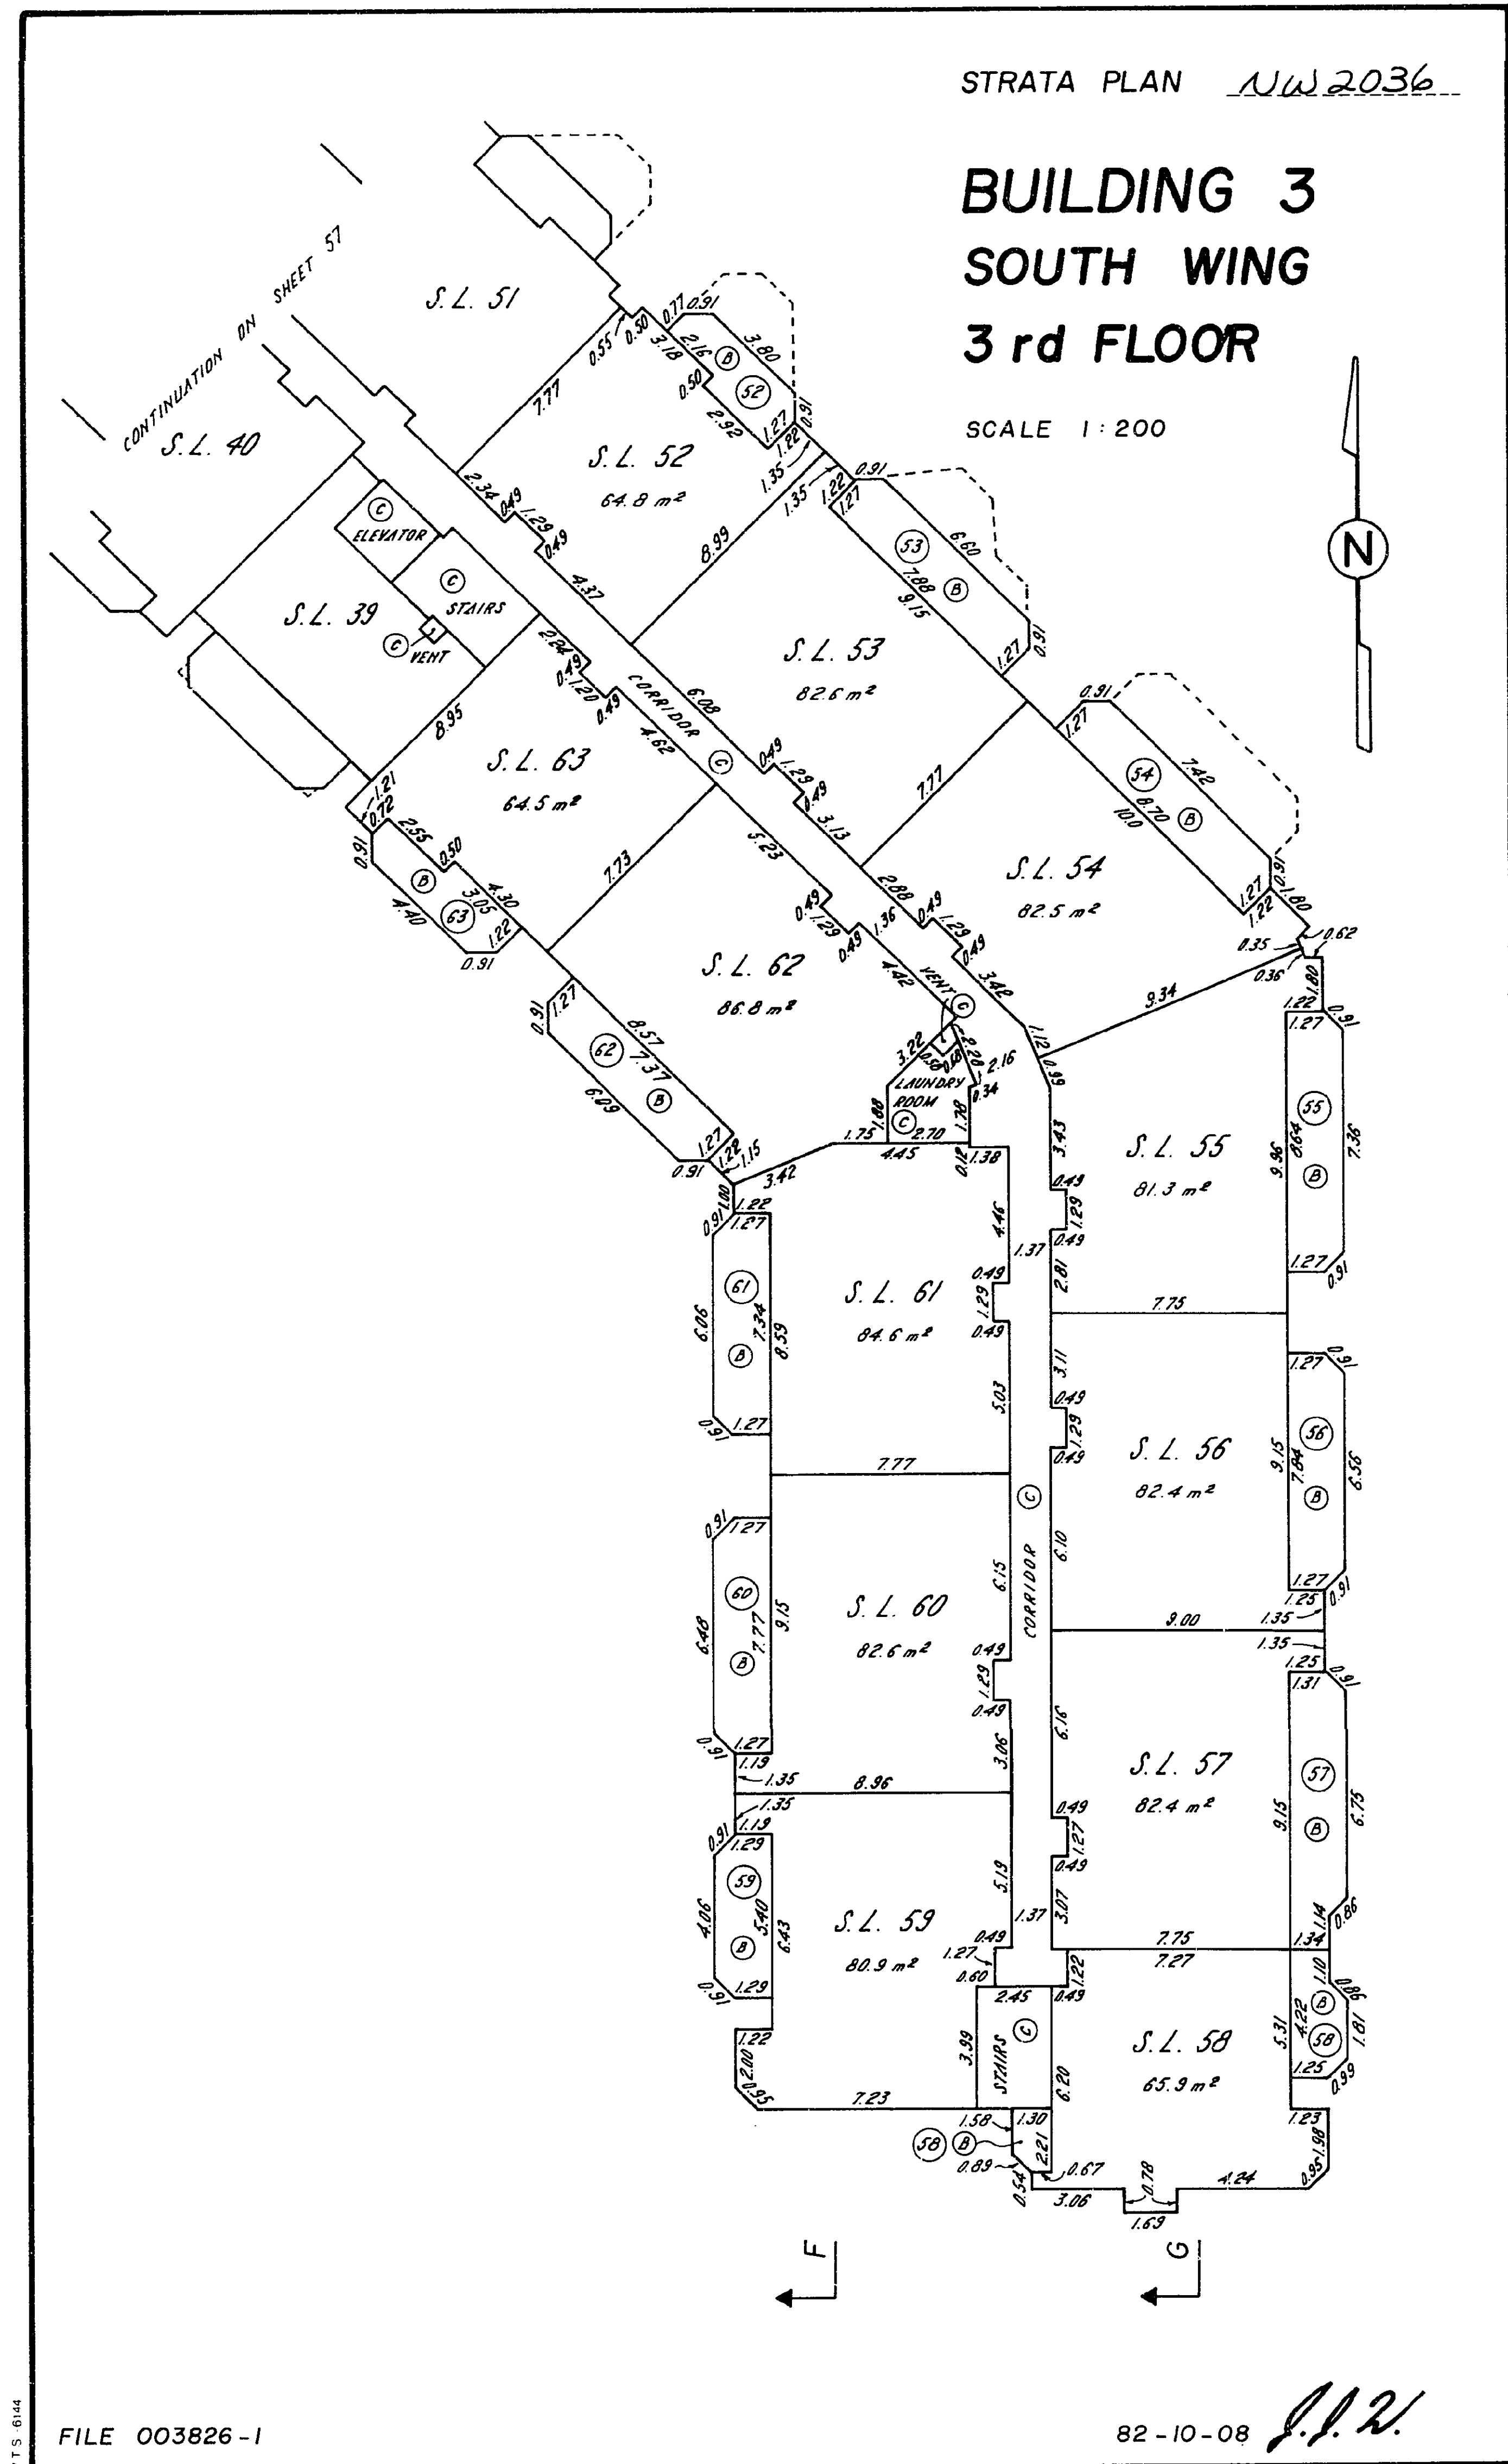

STRATA PLAN NW2036

RECORD OF BY-LAWS AND ORDERS, ETC.

[illegible]STRATA PLAN NW2036

RECORD OF BY-LAWS AND ORDERS, ETC.

[illegible]

STRATA PLAN NW2036

RECORD OF BY-LAWS AND ORDERS, ETC.

[illegible]

