



STRATA PLAN EPS922

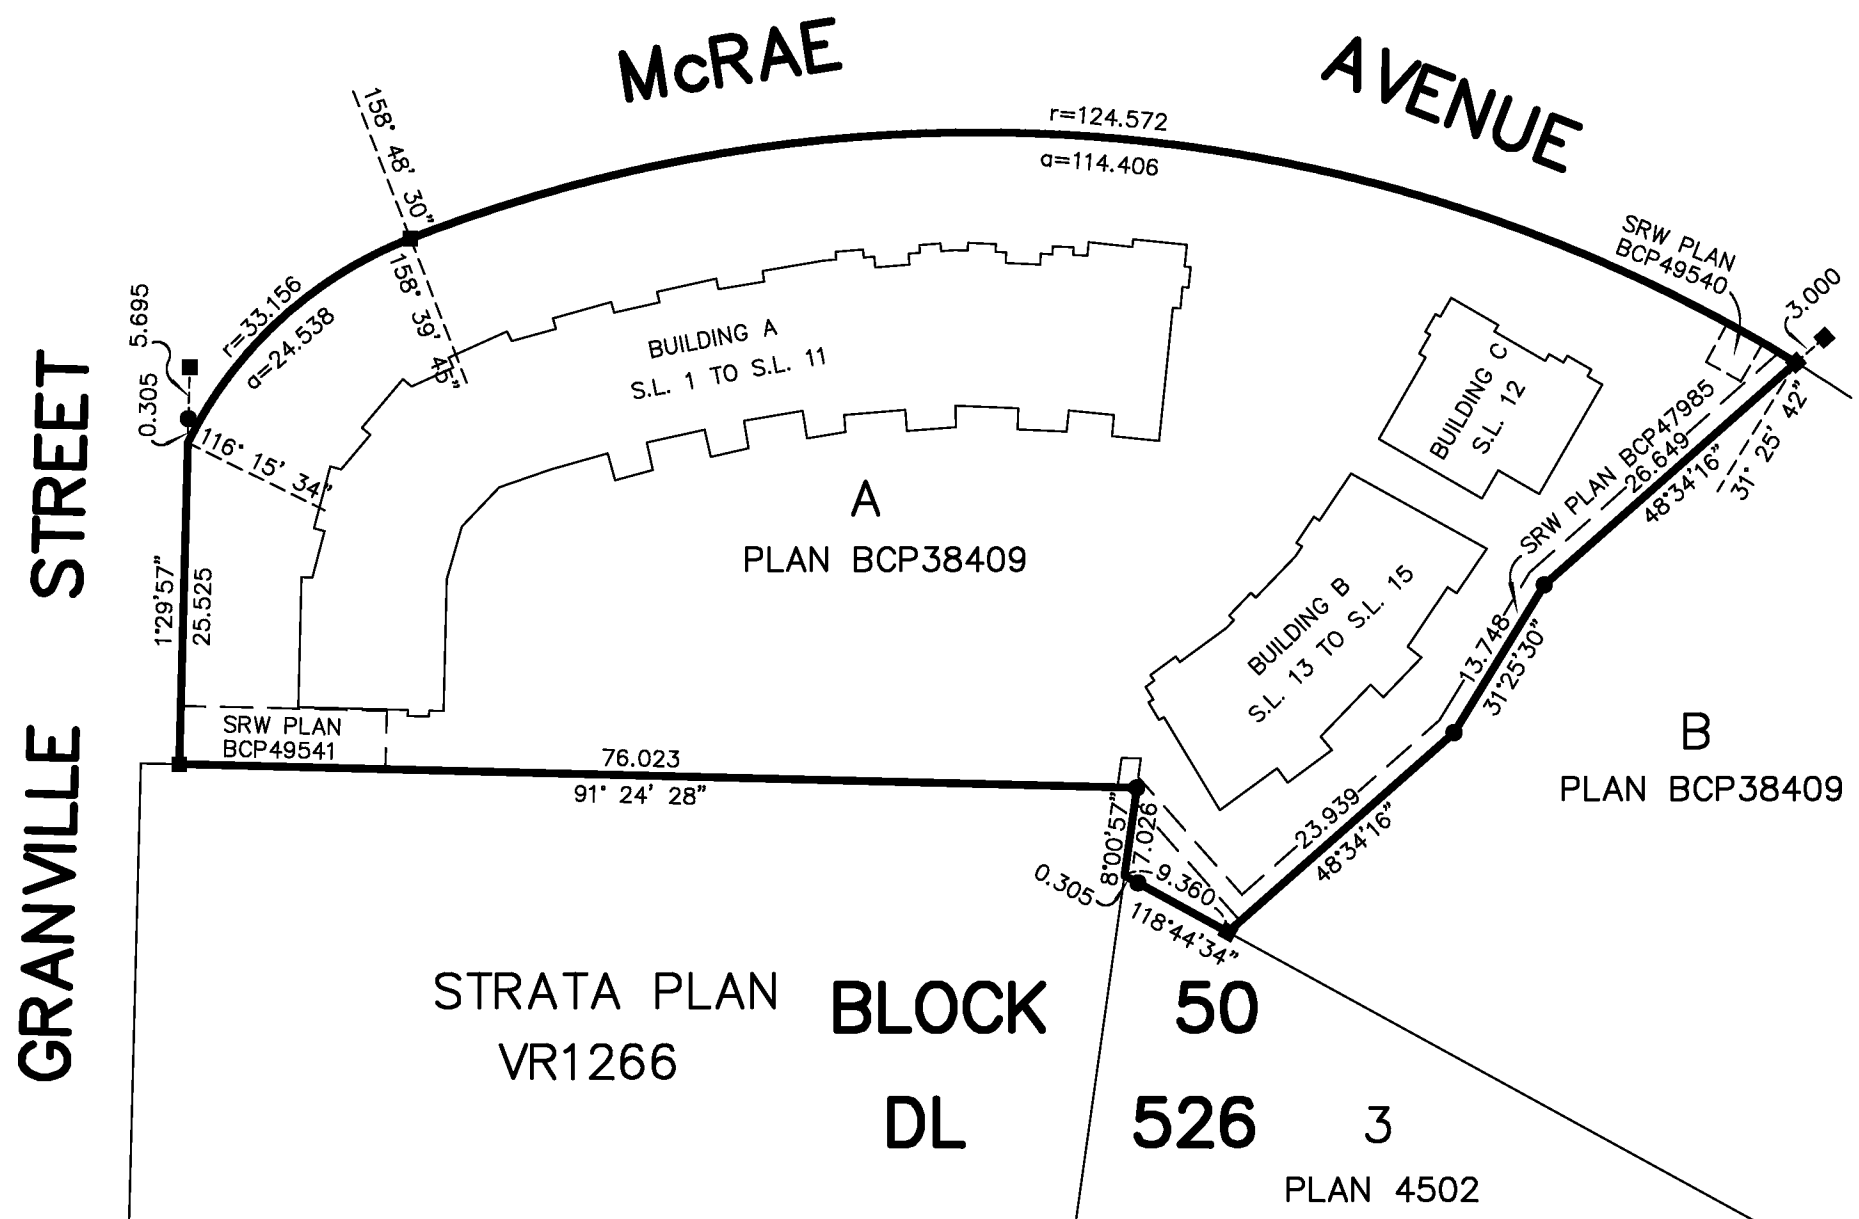


BUILDING LOCATION

SHEET 2 OF 23 SHEETS

SCALE 1: 400

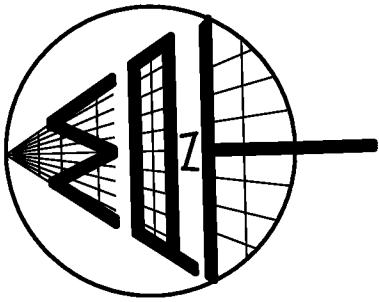

STRATA PLAN EPS922

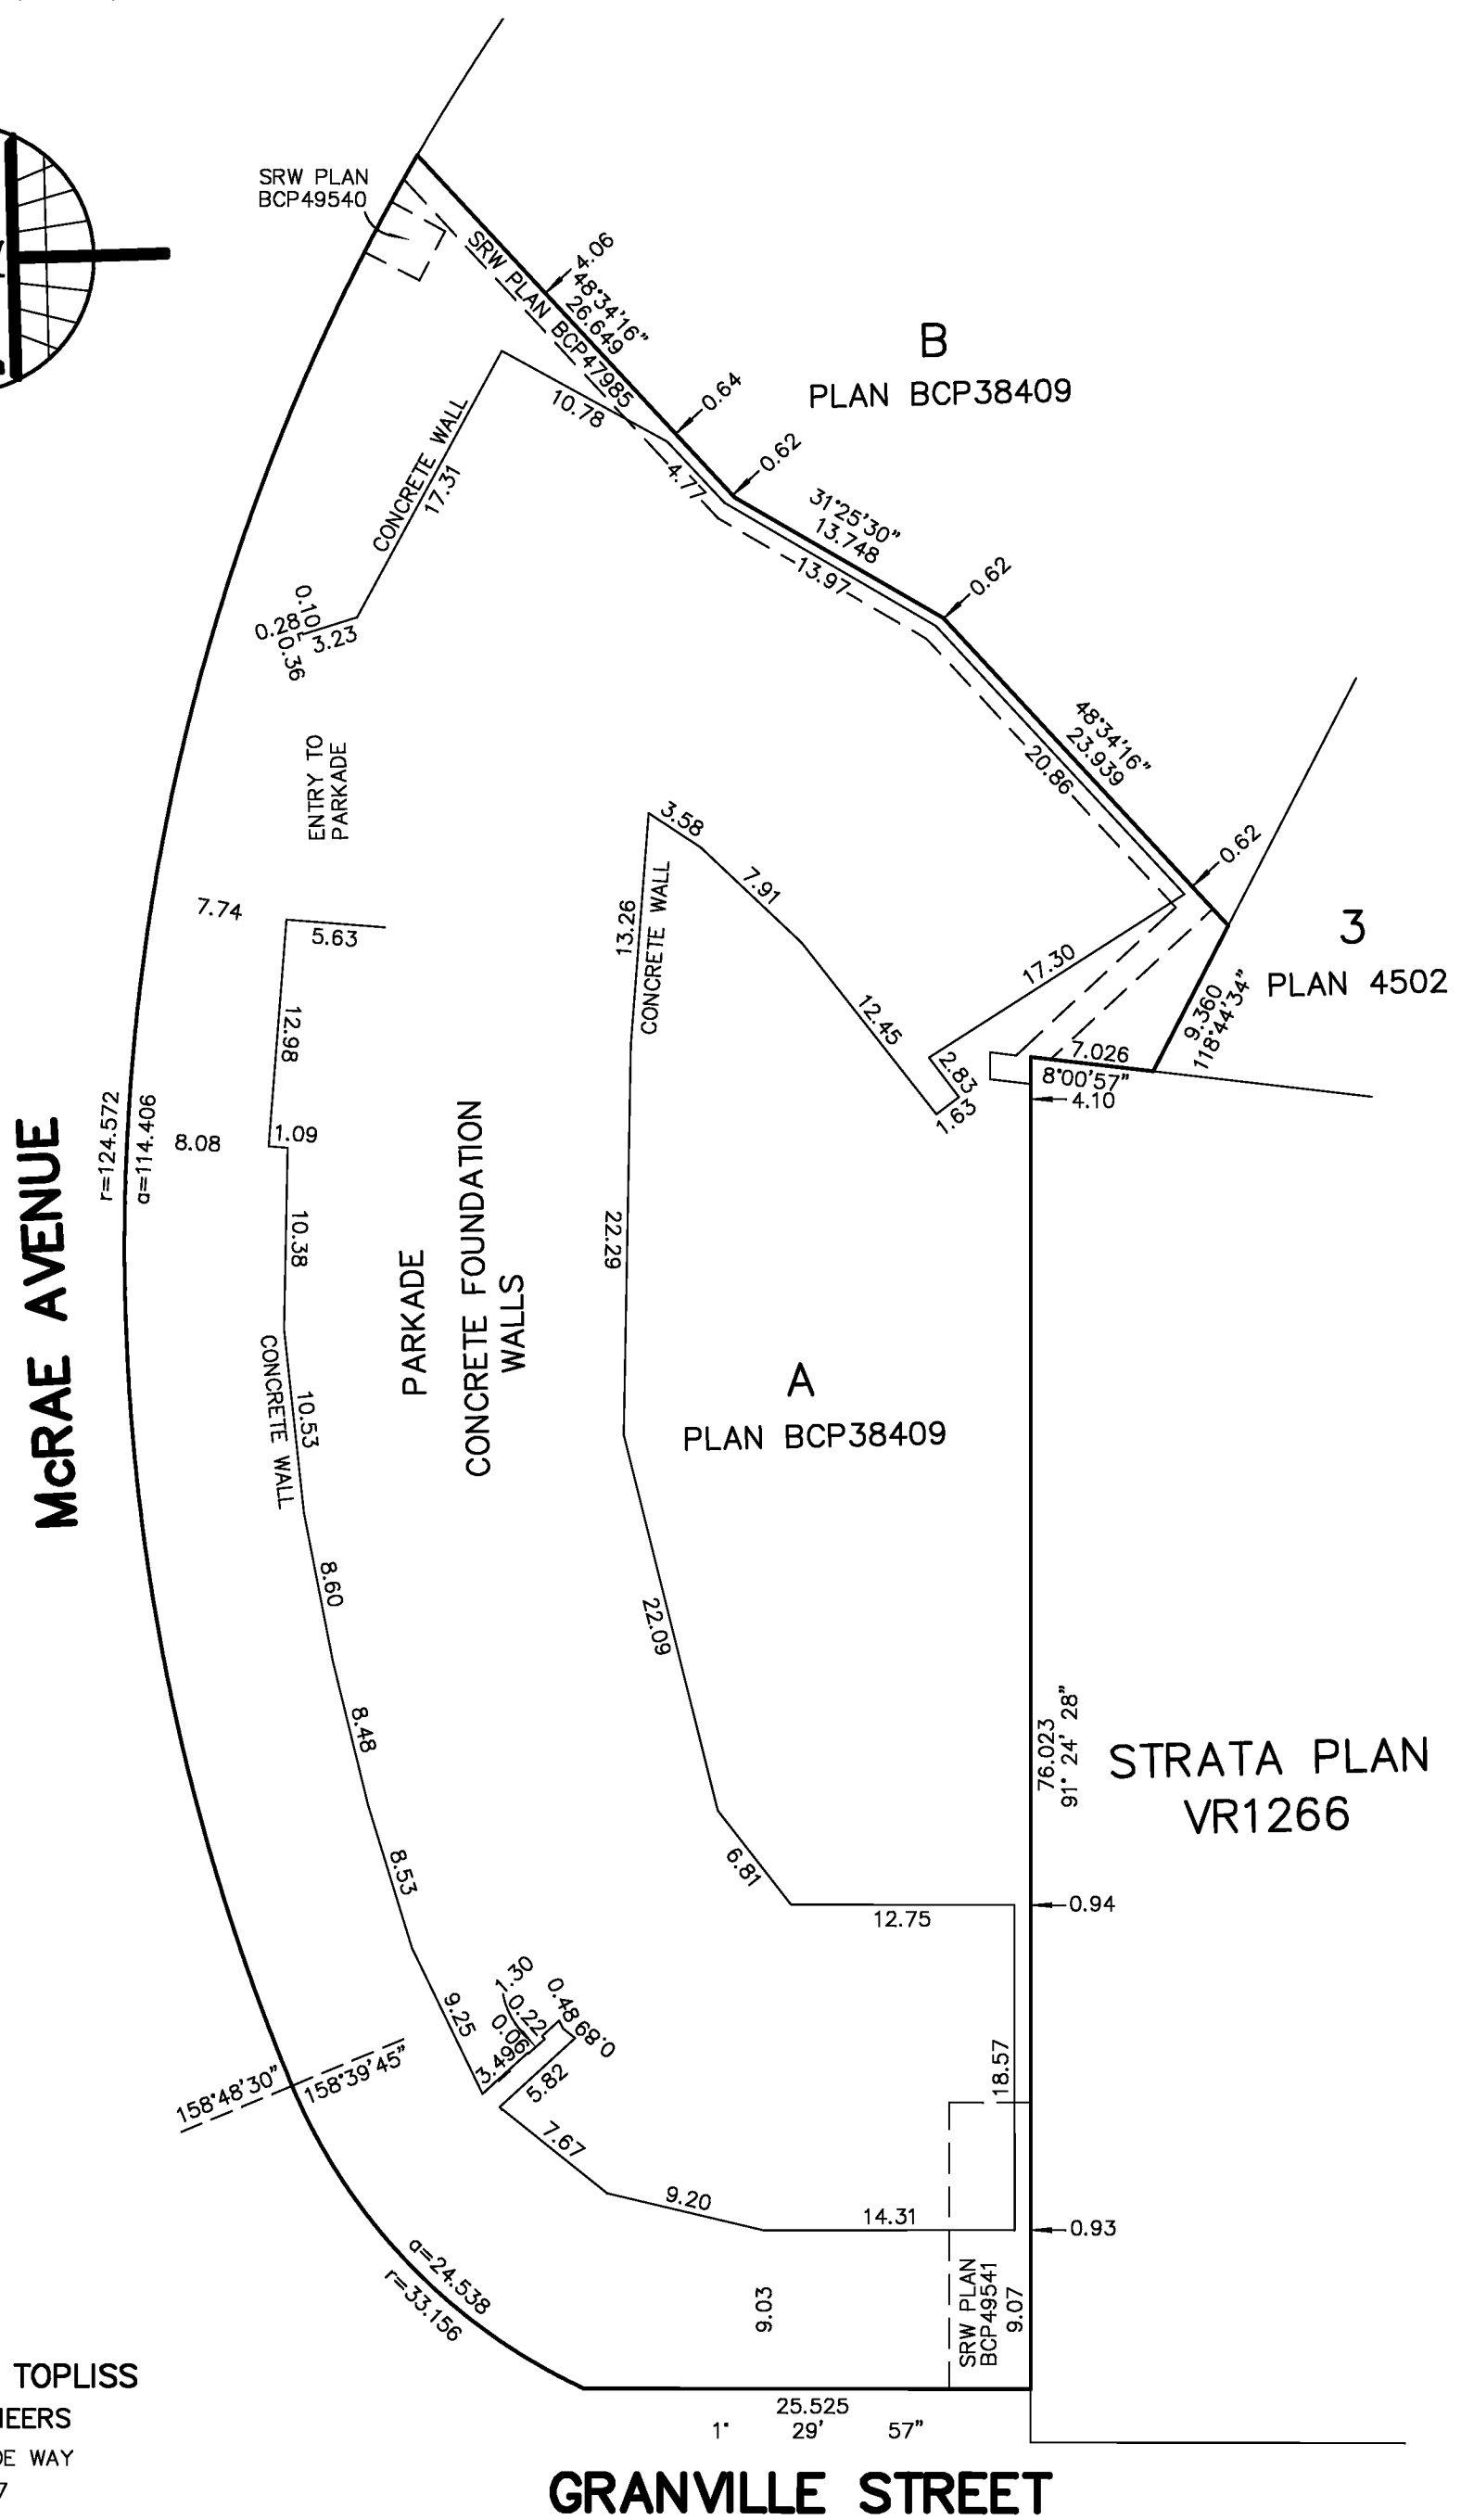

MATSON PECK & TOPLISS
SURVEYORS & ENGINEERS

#320 - 11120 HORSESHOE WAY
RICHMOND, B.C., V7A 5H7
PH: 604-270-9331
FAX: 604-270-4137
CADFILE: 14775-STRATA.DWG


V-12-14775-STRATA

J. STEPHEN CAMPBELL, BCLS
JULY 19, 2012



PARKADE

SHEET 3 OF 23 SHEETS

SCALE 1:150

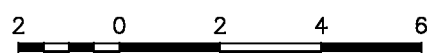

STRATA PLAN EPS922

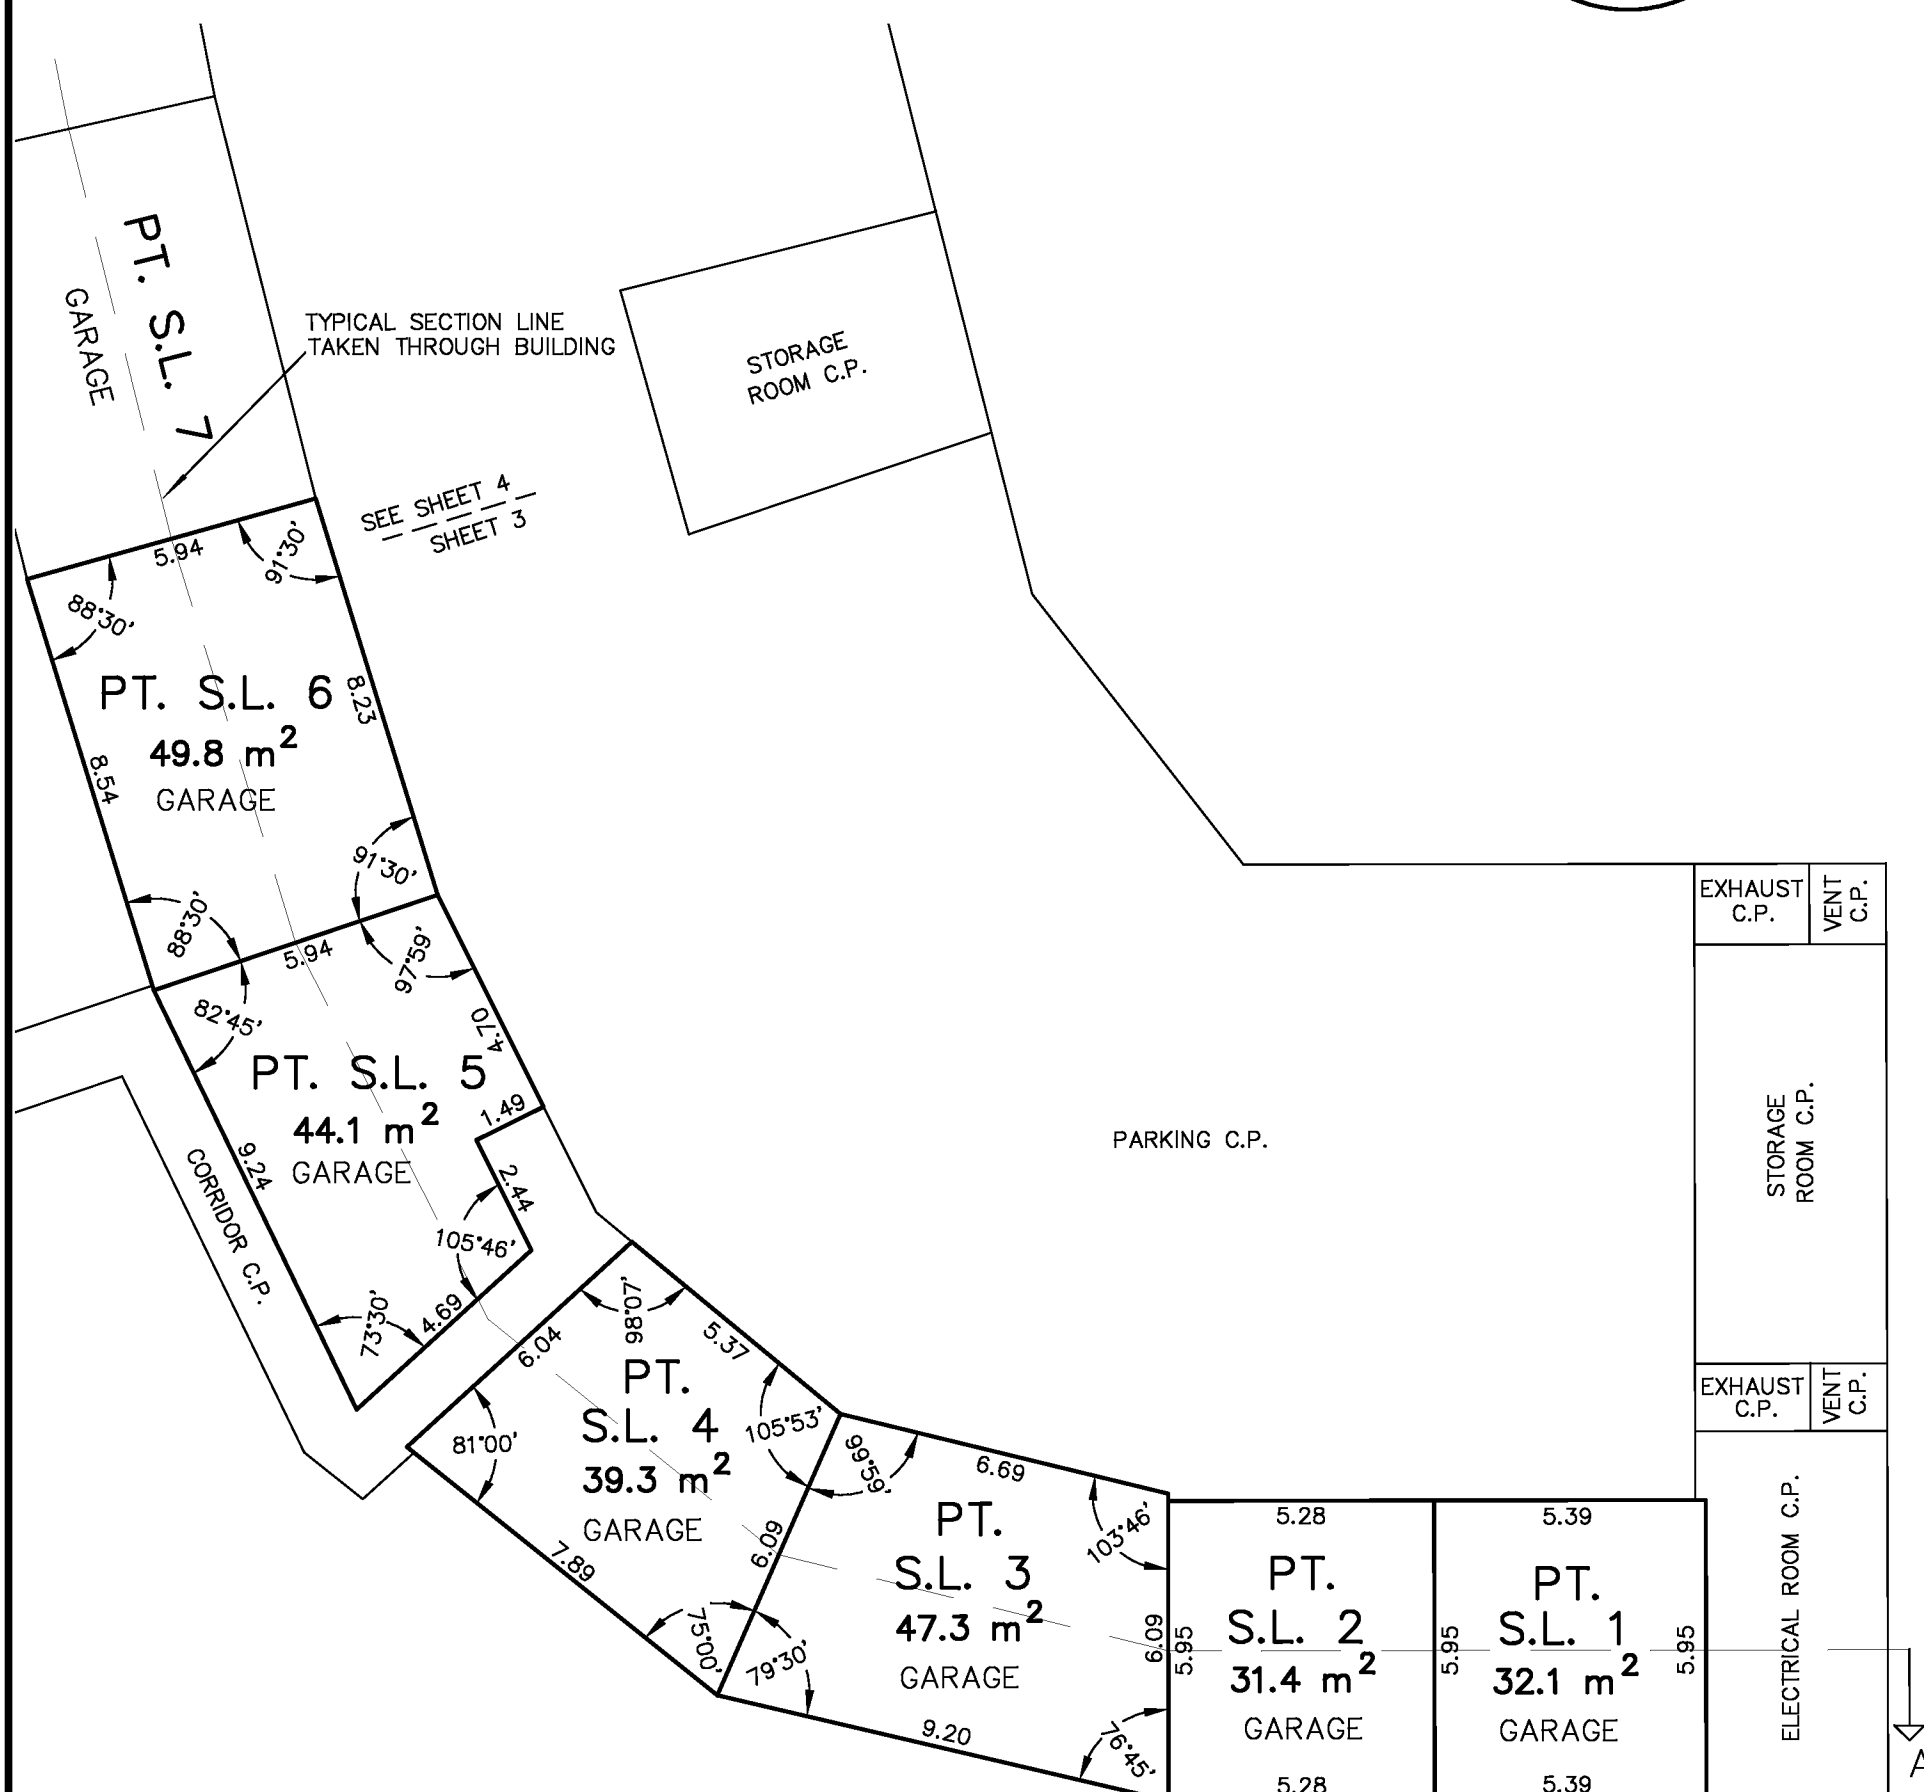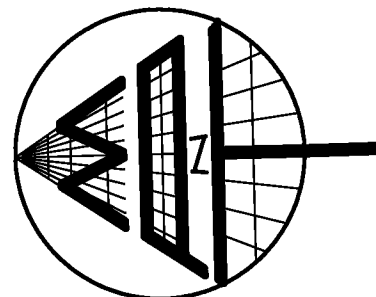

NOTE:


STRATA LOT BOUNDARIES ARE TAKEN TO
THE OUTSIDE FACE OF EXTERIOR WALLS
AND TO THE CENTRELINE OF DEMISING WALLS
UNLESS NOTED OTHERWISE.

MATSON PECK & TOPLISS
SURVEYORS & ENGINEERS

CADFILE: 14775-STRATA.DWG

V-12-14775-STRATA

J. STEPHEN CAMPBELL, BCLS
JULY 19, 2012

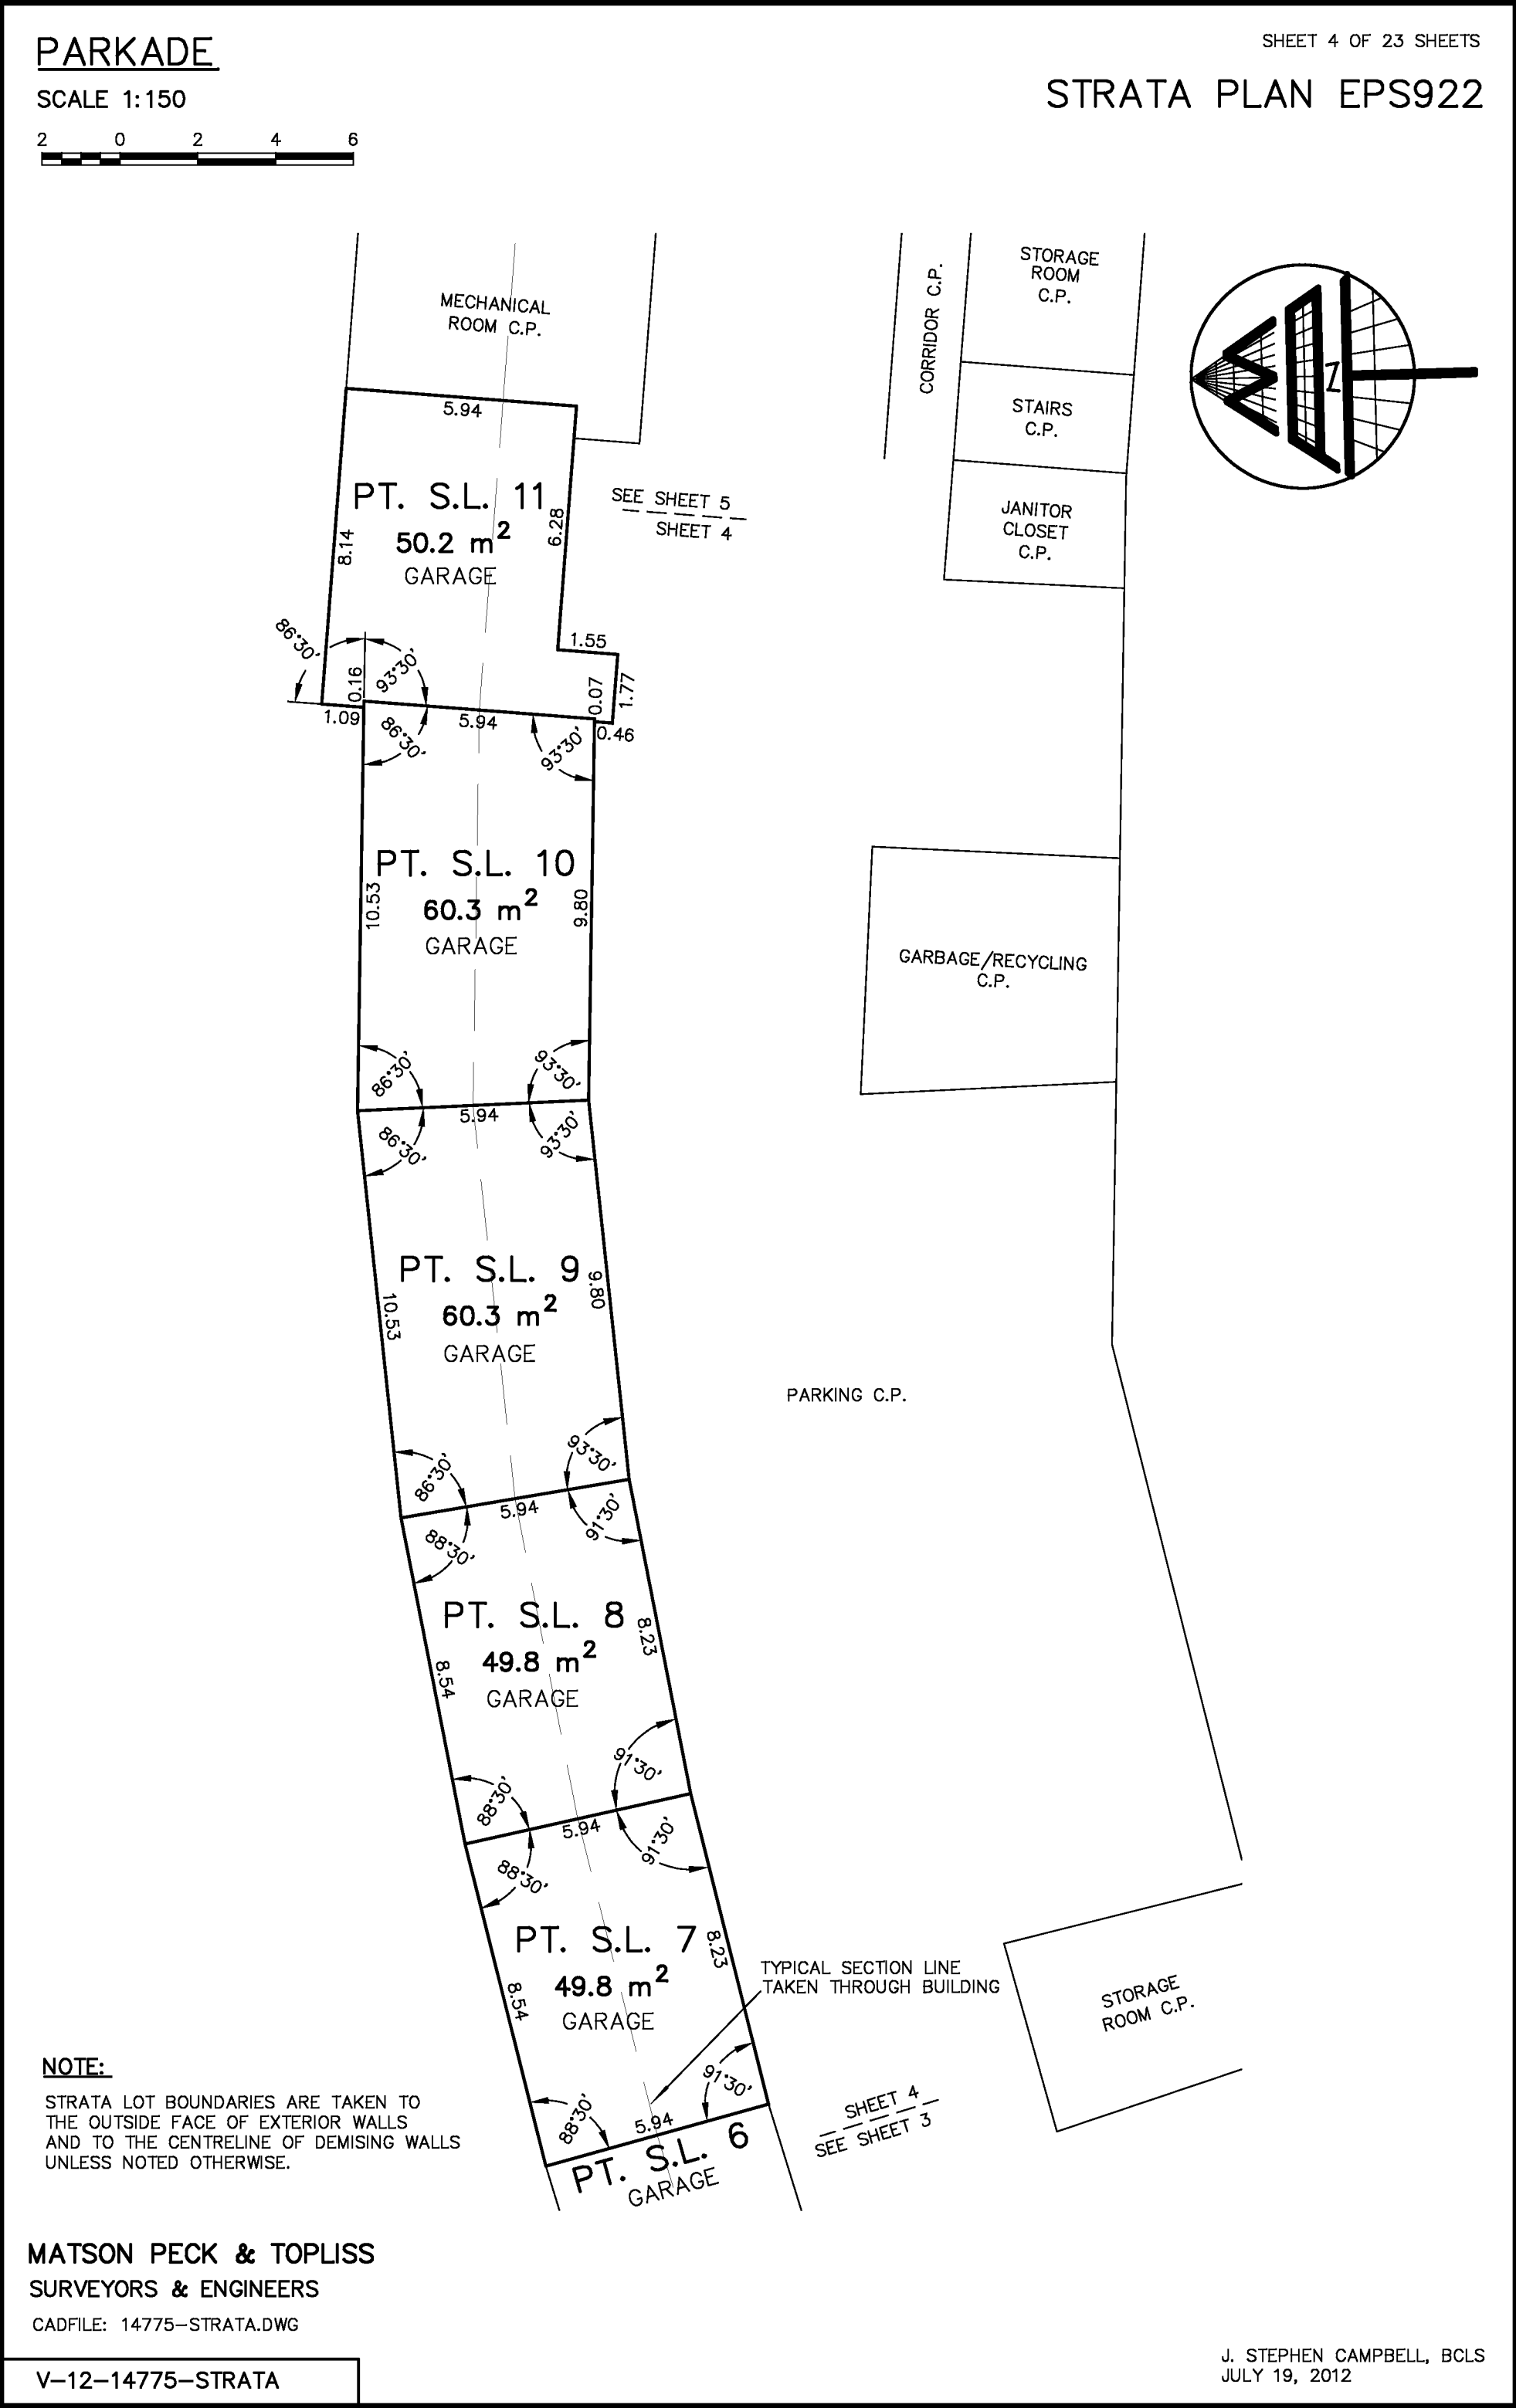

PARKADE

SCALE 1:150





NOTE:

STRATA LOT BOUNDARIES ARE TAKEN TO THE OUTSIDE FACE OF EXTERIOR WALLS AND TO THE CENTRELINE OF DEMISING WALLS UNLESS NOTED OTHERWISE.

SHEET 5 OF 23 SHEETS

STRATA PLAN EPS922

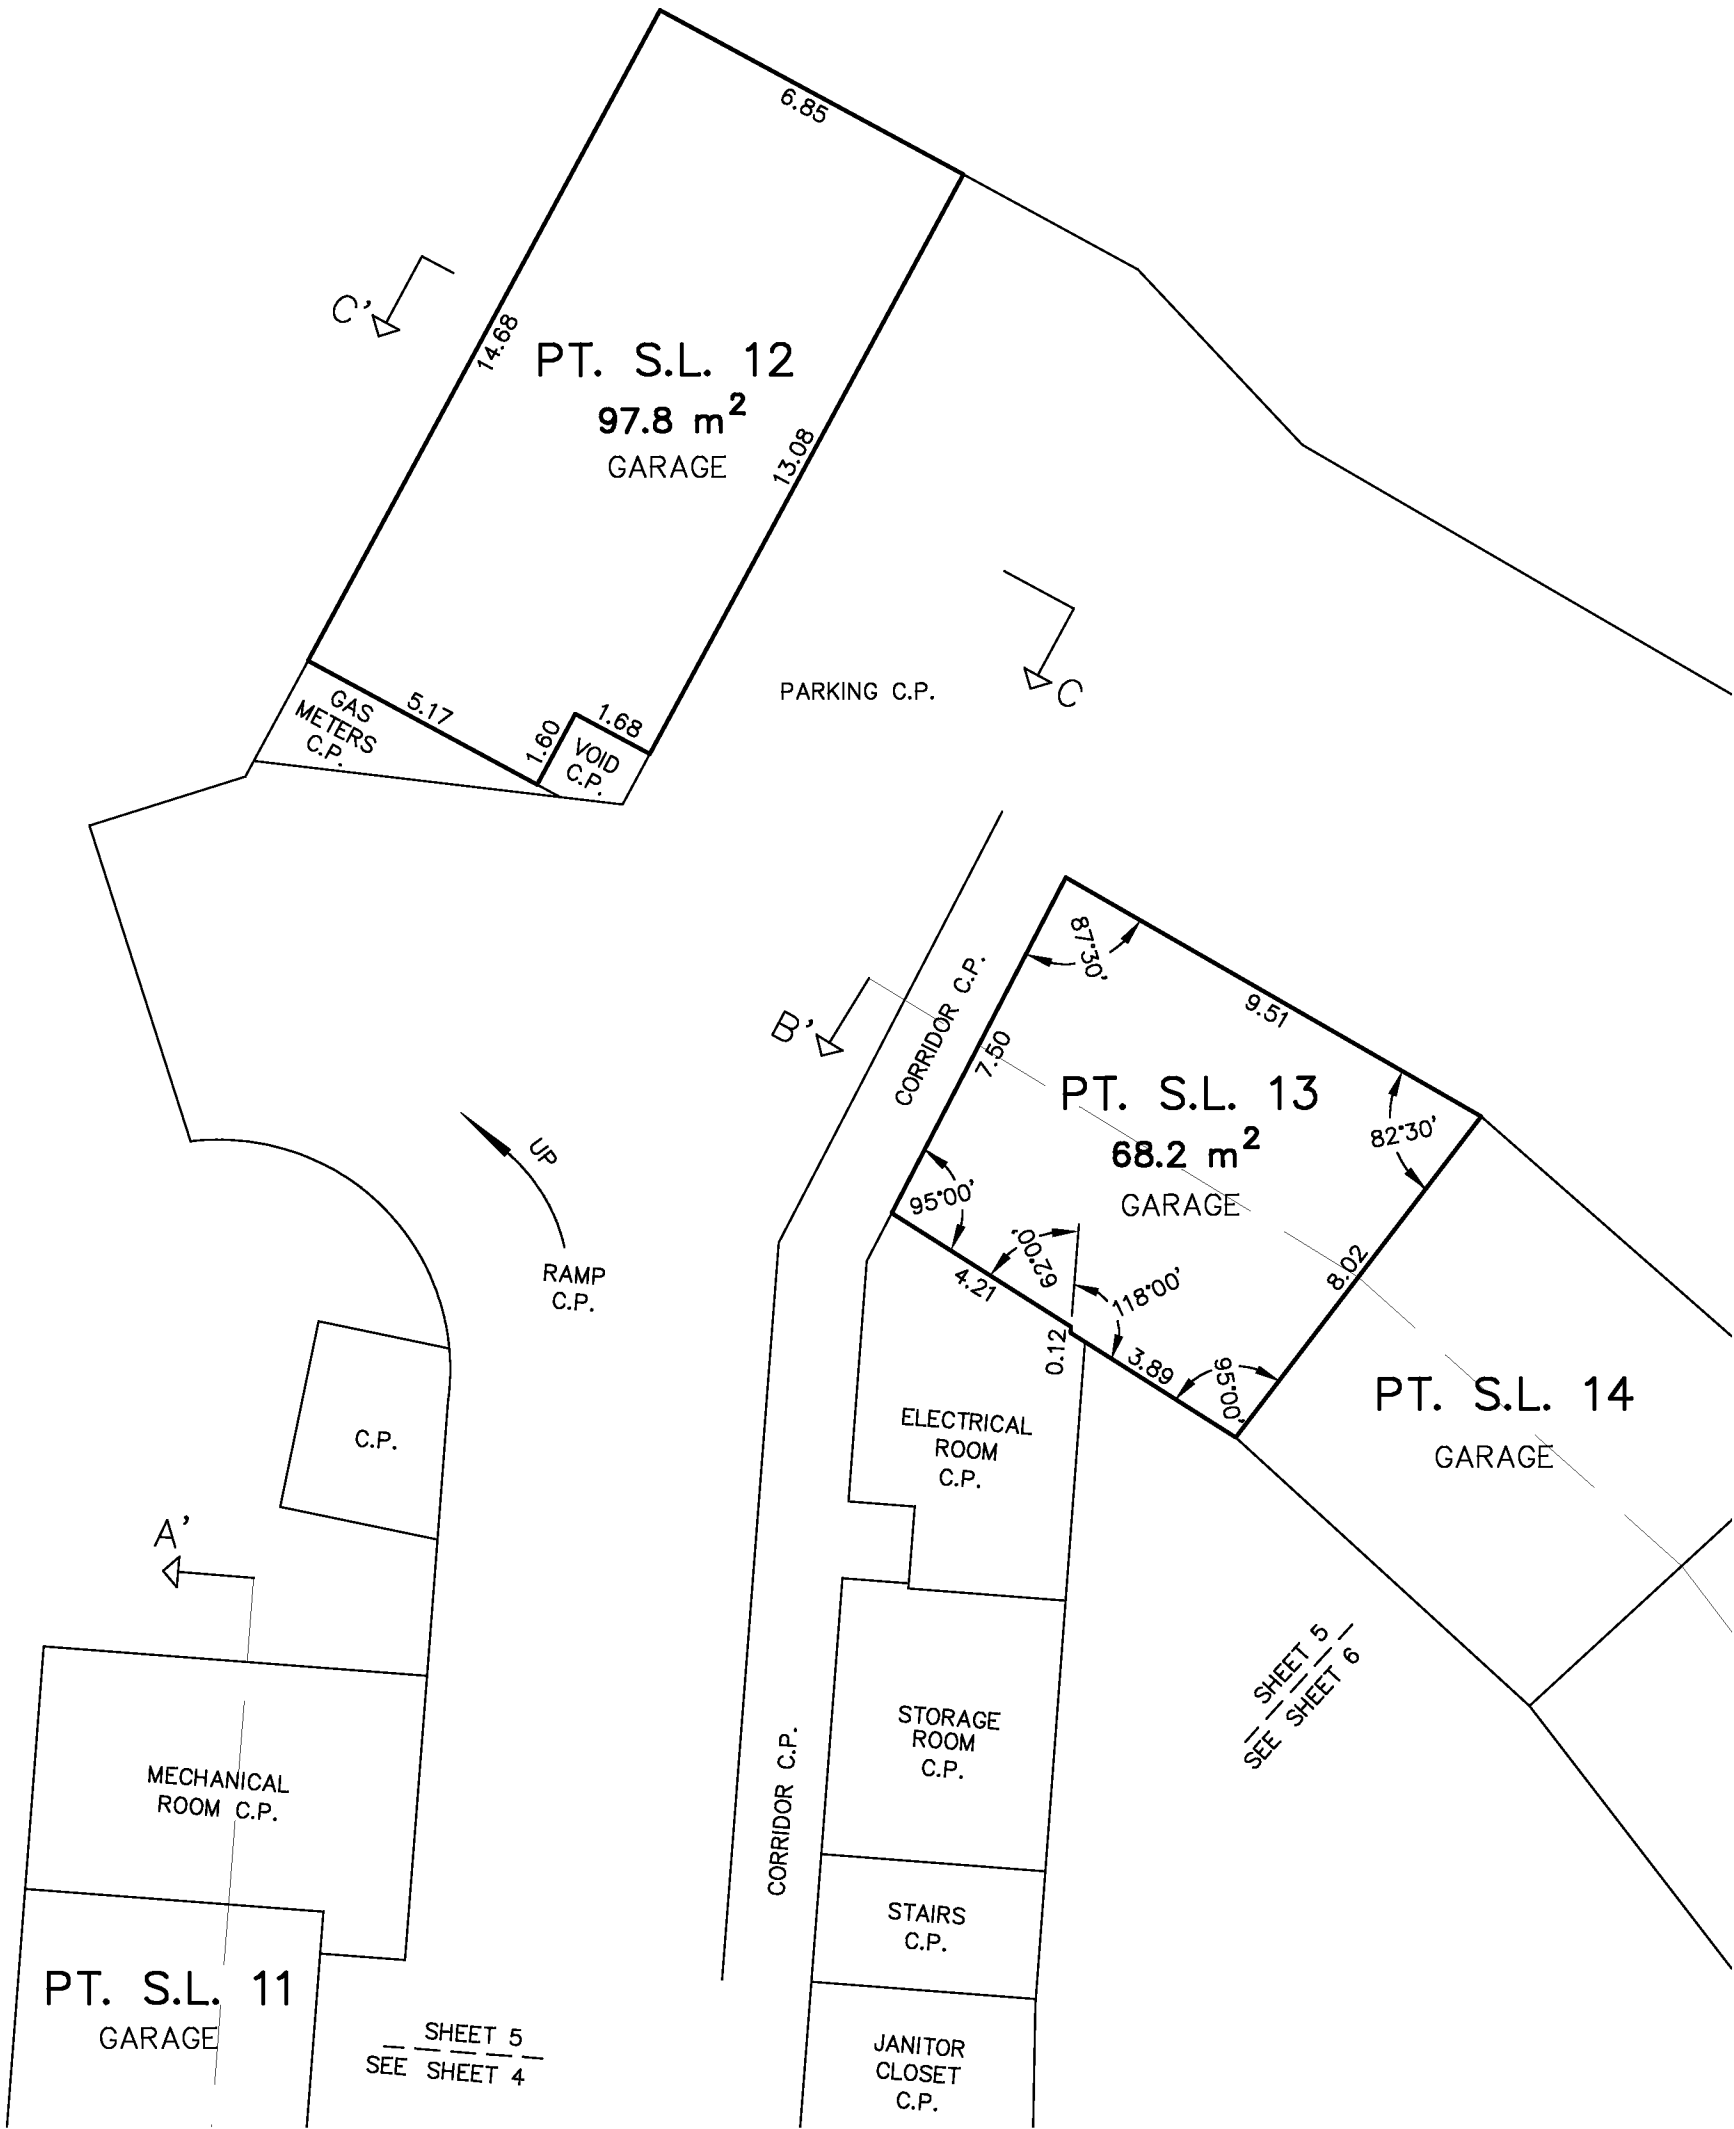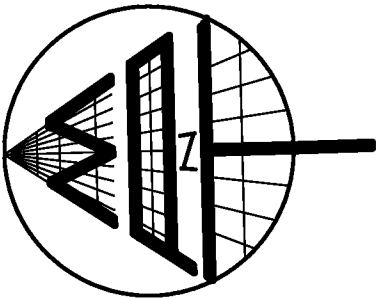


MATSON PECK & TOPLISS
SURVEYORS & ENGINEERS
CADFILE: 14775-STRATA.DWG

V-12-14775-STRATA

J. STEPHEN CAMPBELL, BCLS
JULY 19, 2012

PARKADE


SCALE 1:150

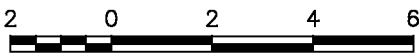

NOTE:
STRATA LOT BOUNDARIES ARE TAKEN TO
THE OUTSIDE FACE OF EXTERIOR WALLS
AND TO THE CENTRELINE OF DEMISING WALLS
UNLESS NOTED OTHERWISE.

SHEET 6 OF 23 SHEETS

STRATA PLAN EPS922

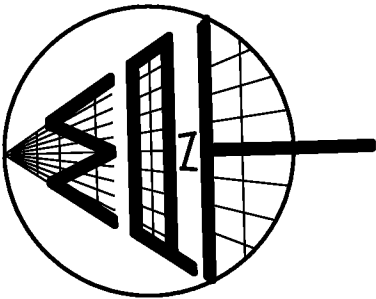

MATSON PECK & TOPLISS
SURVEYORS & ENGINEERS
CADFILE: 14775-STRATA.DWG


V-12-14775-STRATA

J. STEPHEN CAMPBELL, BCLS
JULY 19, 2012



GROUND FLOOR

SHEET 7 OF 23 SHEETS

SCALE 1:150

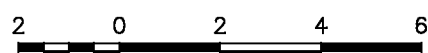

STRATA PLAN EPS922

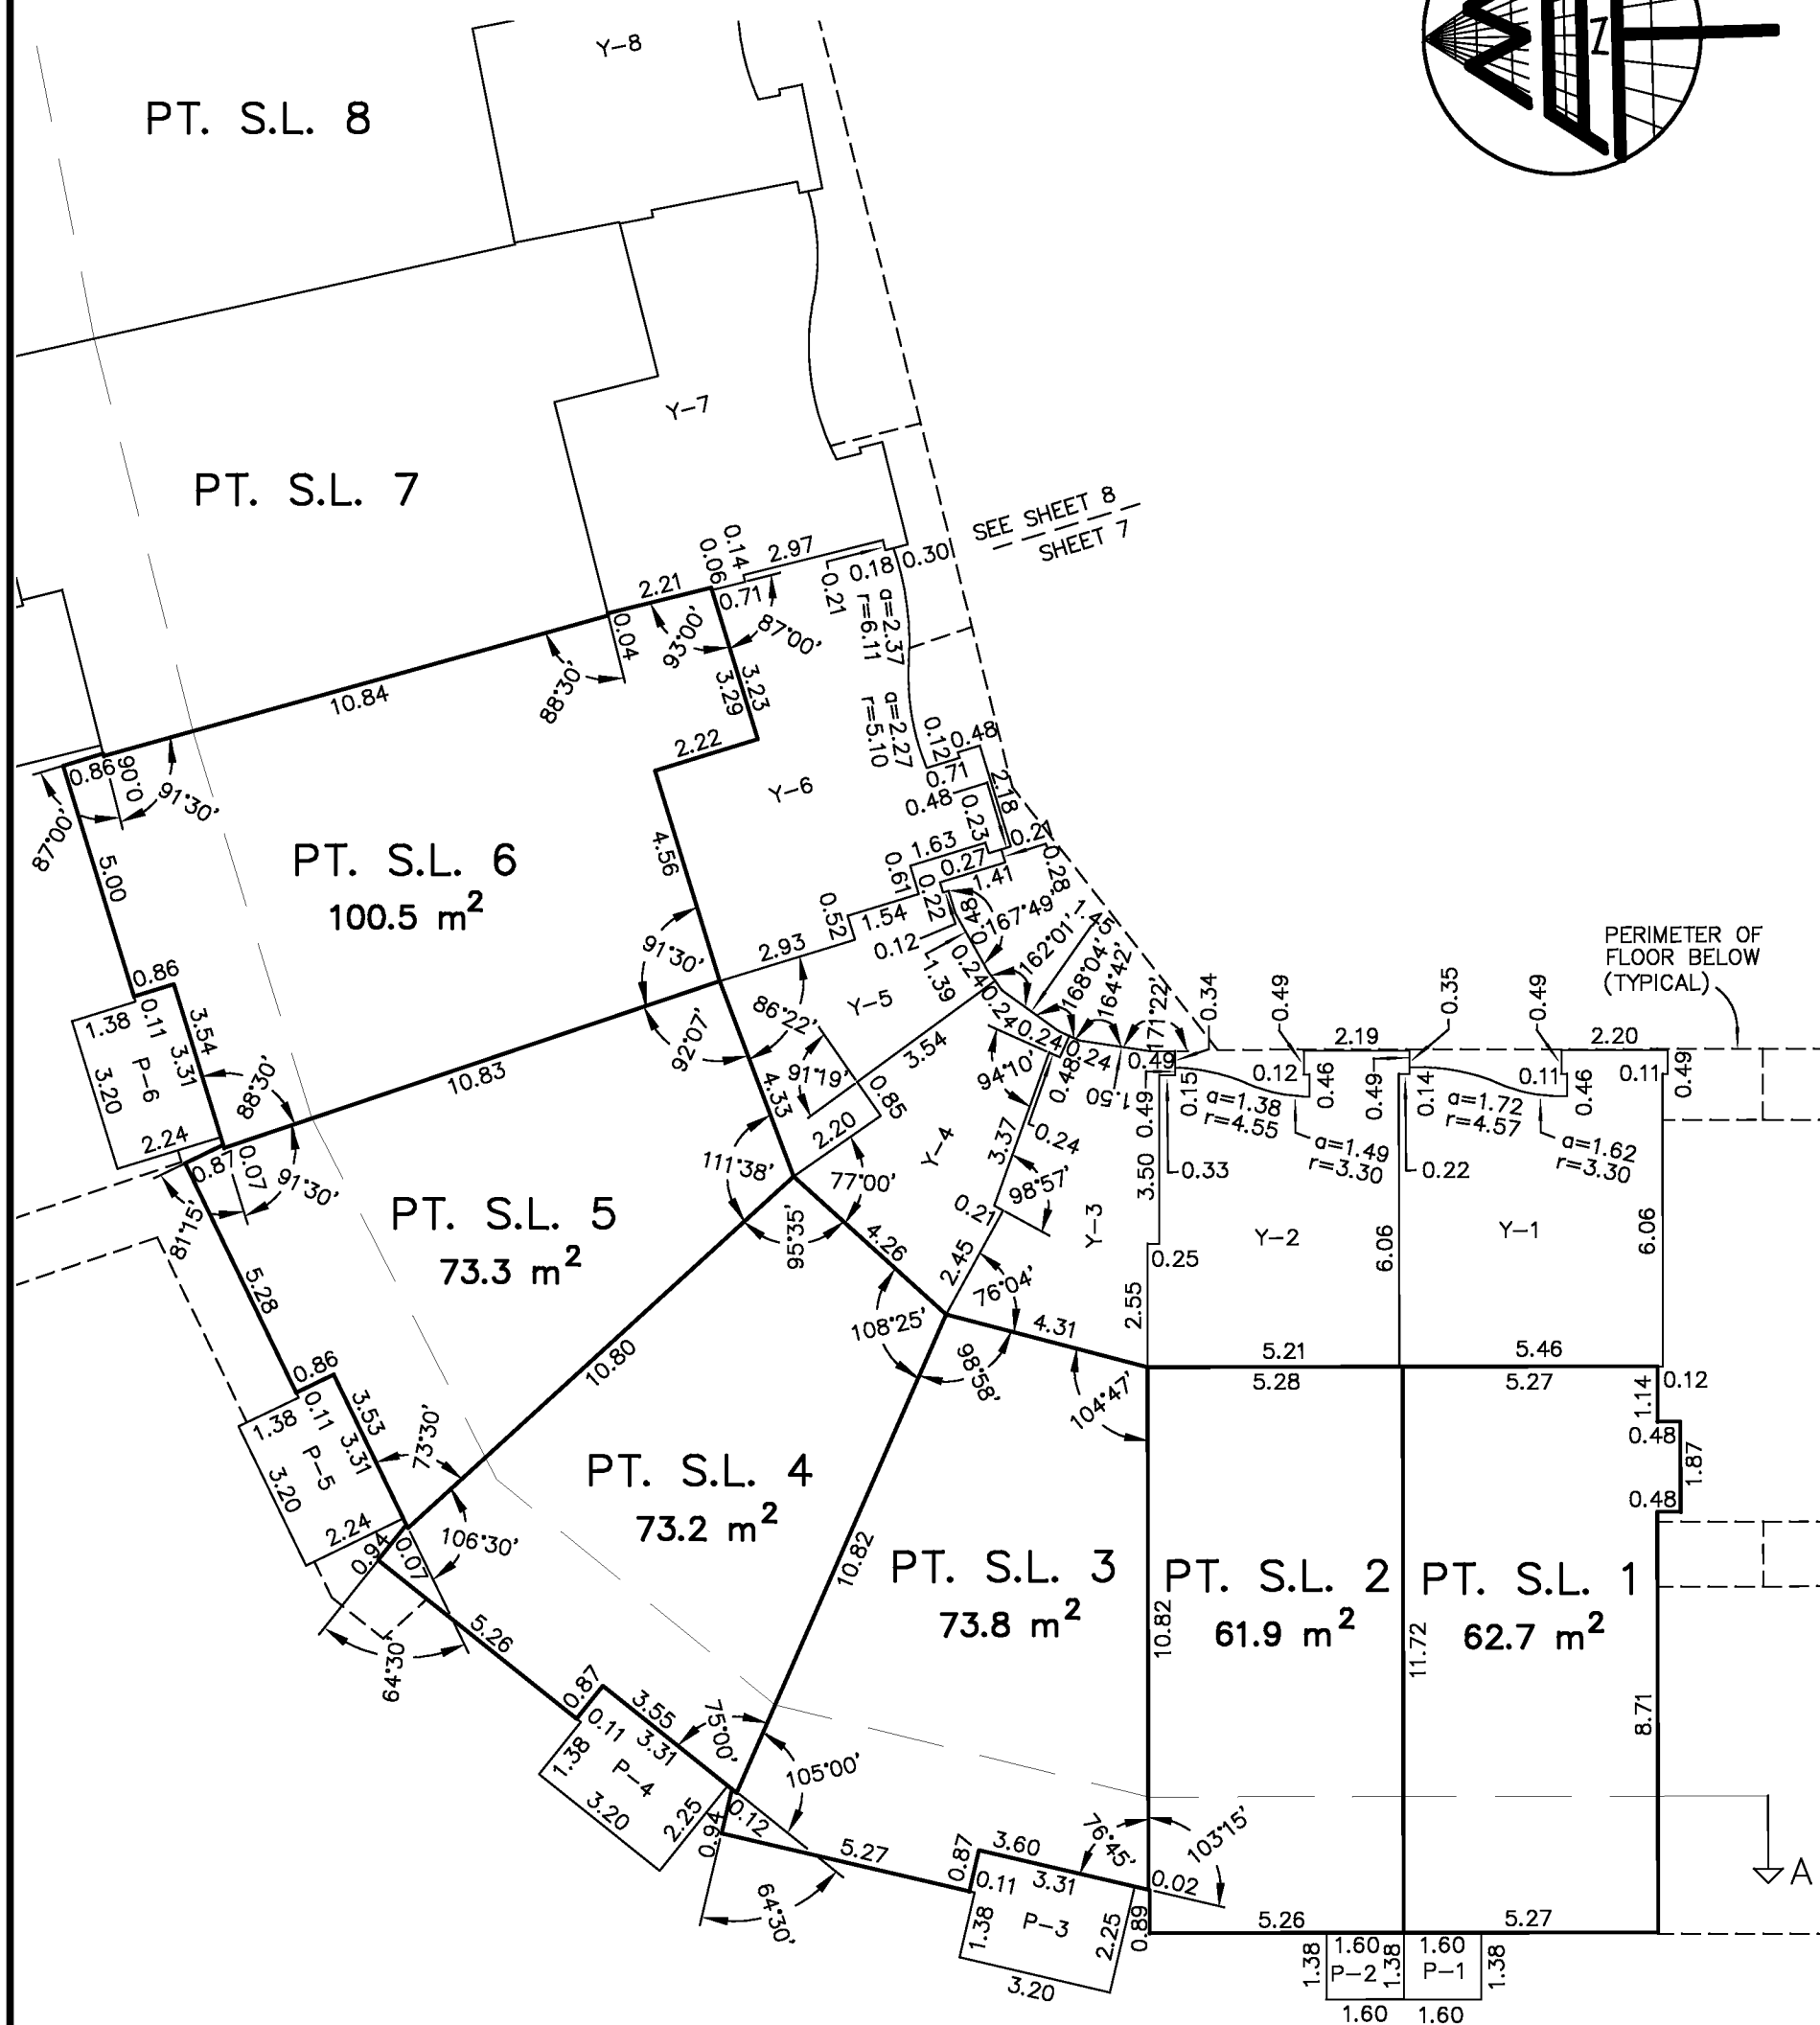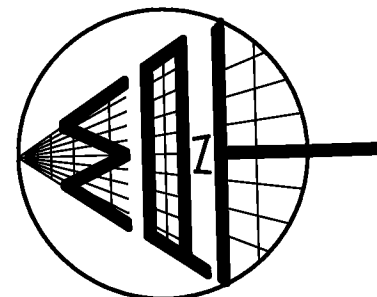

NOTE:

STRATA LOT BOUNDARIES ARE TAKEN TO THE OUTSIDE FACE OF EXTERIOR WALLS AND TO THE CENTRELINE OF DEMISING WALLS UNLESS NOTED OTHERWISE.


MATSON PECK & TOPLISS
SURVEYORS & ENGINEERS

CADFILE: 14775-STRATA.DWG

V-12-14775-STRATA


J. STEPHEN CAMPBELL, BCLS
JULY 19, 2012


STRATA PLAN EPS922

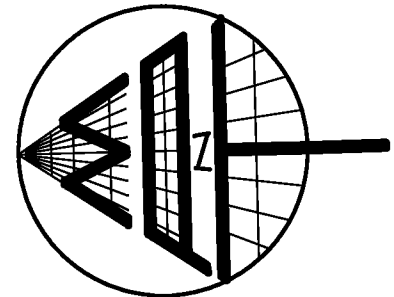

STRATA LOT BOUNDARIES ARE TAKEN TO
THE OUTSIDE FACE OF EXTERIOR WALLS
AND TO THE CENTRELINE OF DEMISING WALLS
UNLESS NOTED OTHERWISE.

J. STEPHEN CAMPBELL, BCLS
JULY 19, 2012

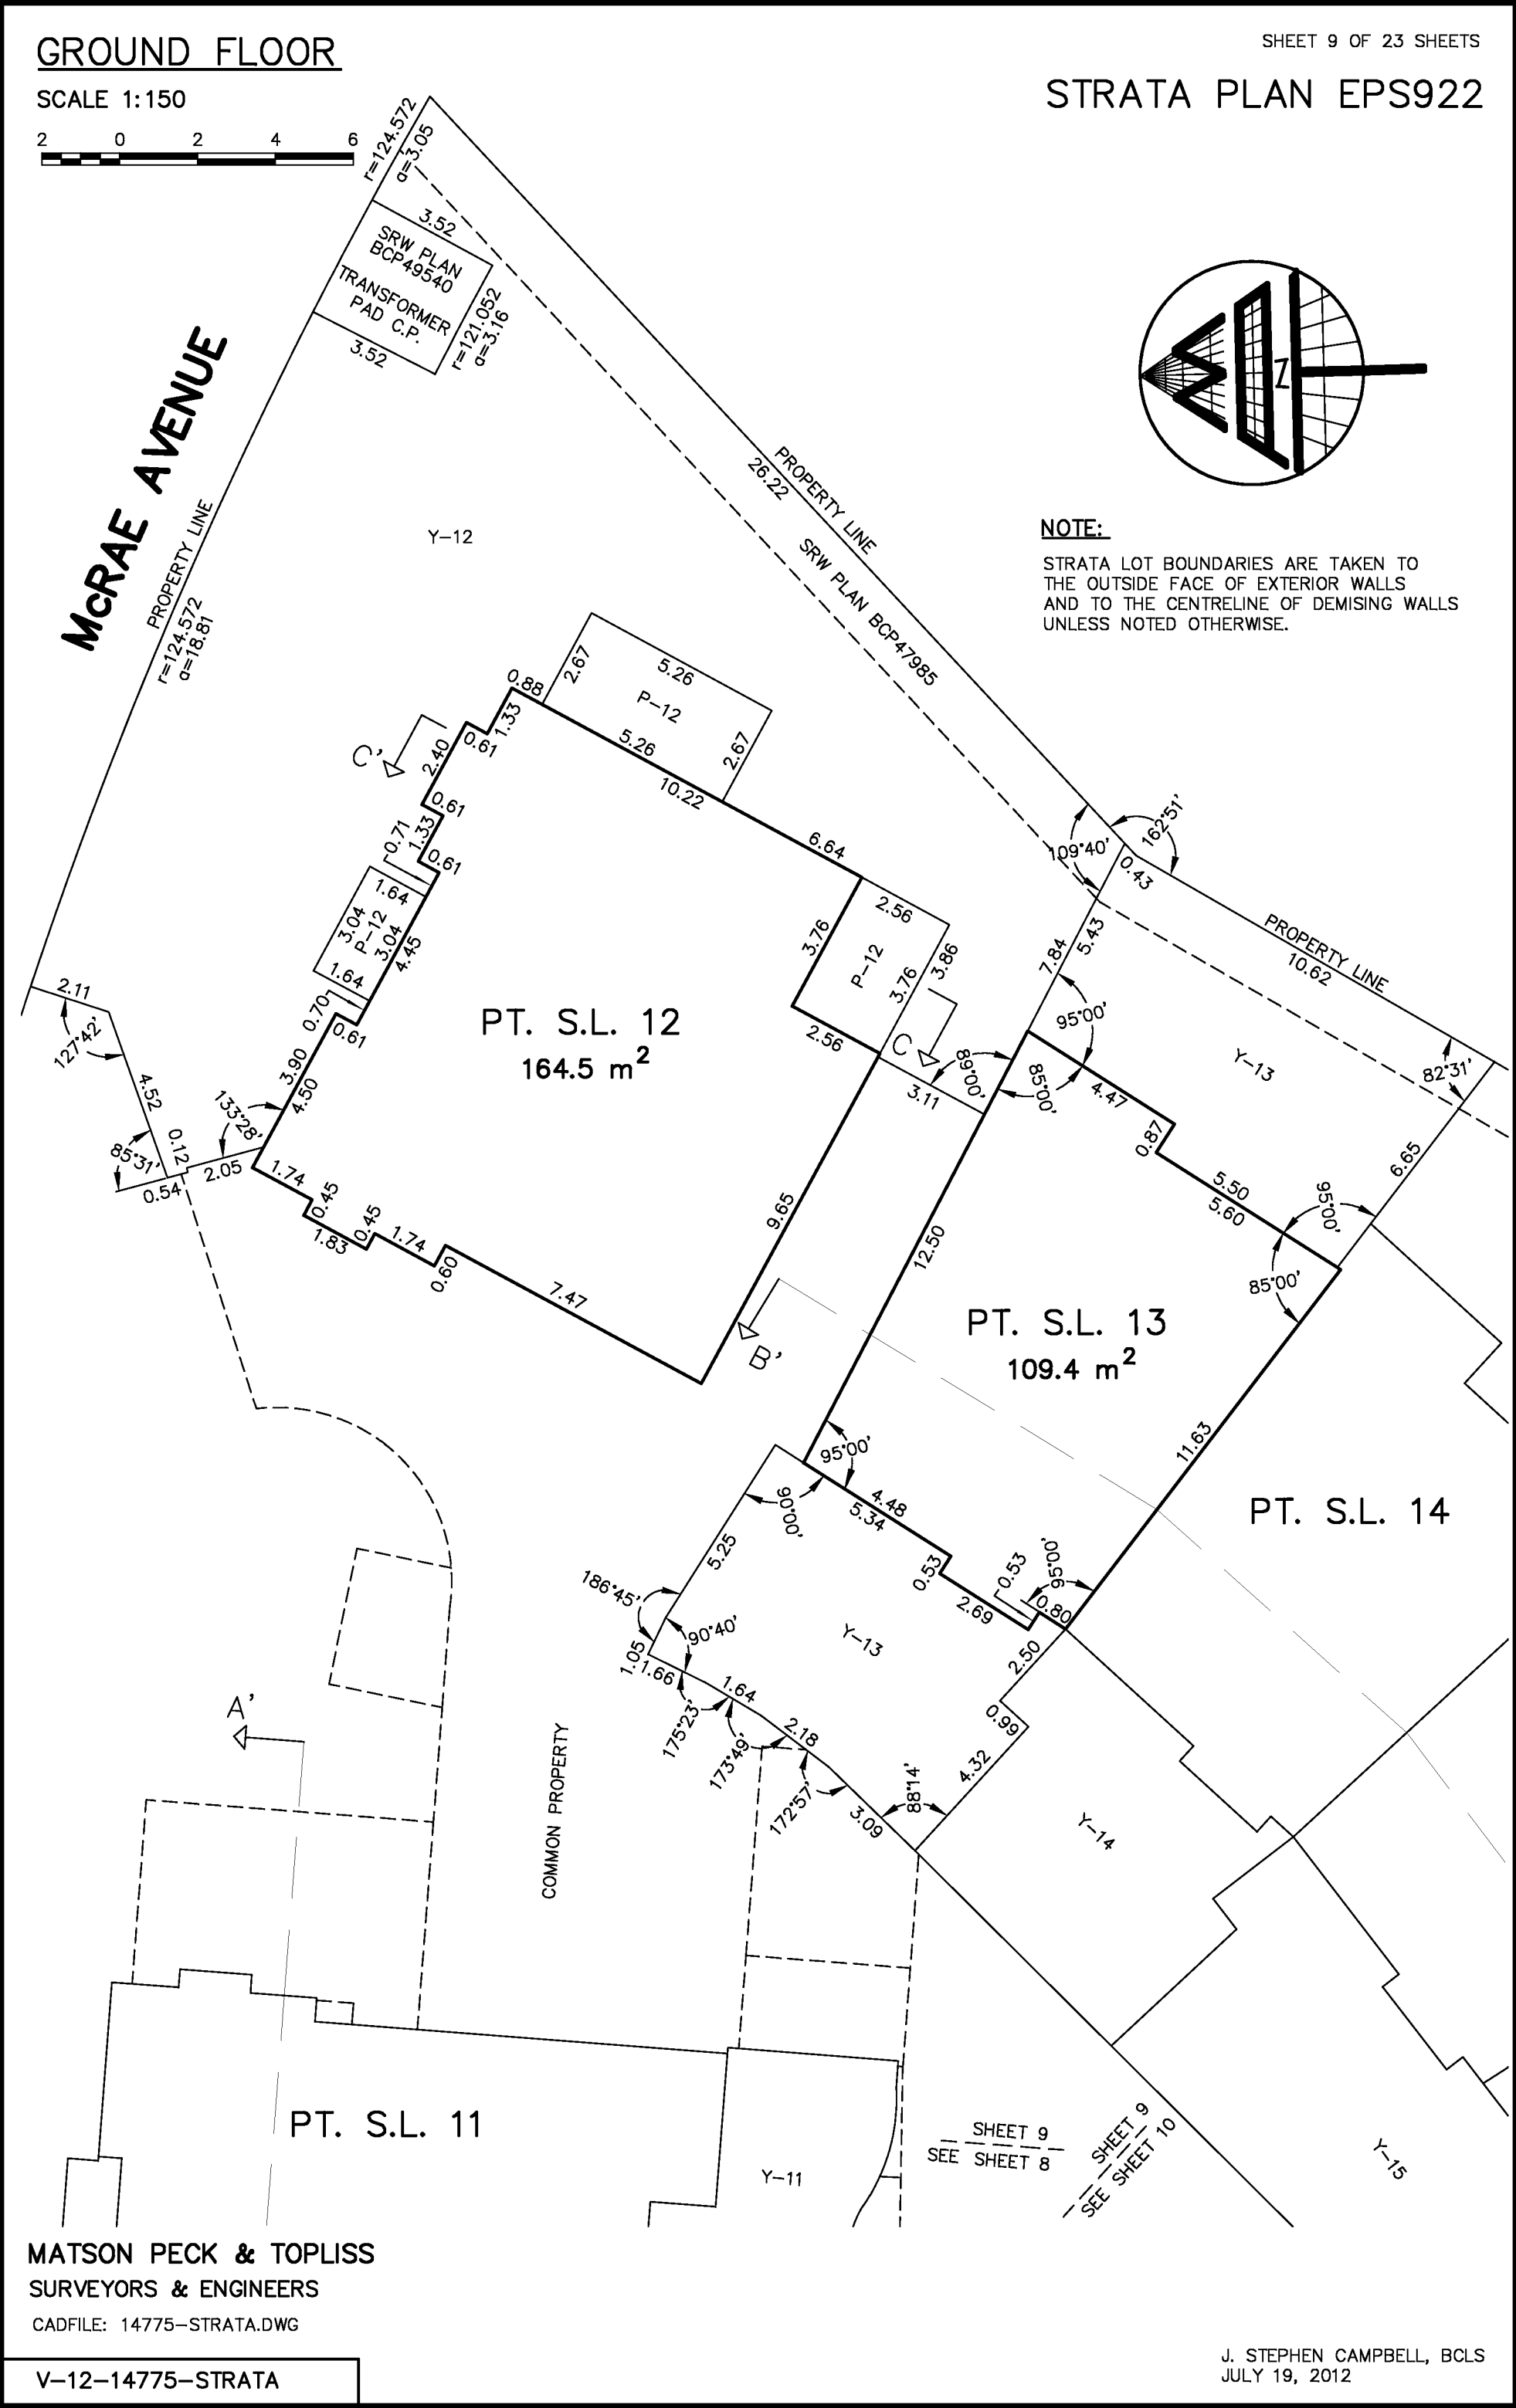

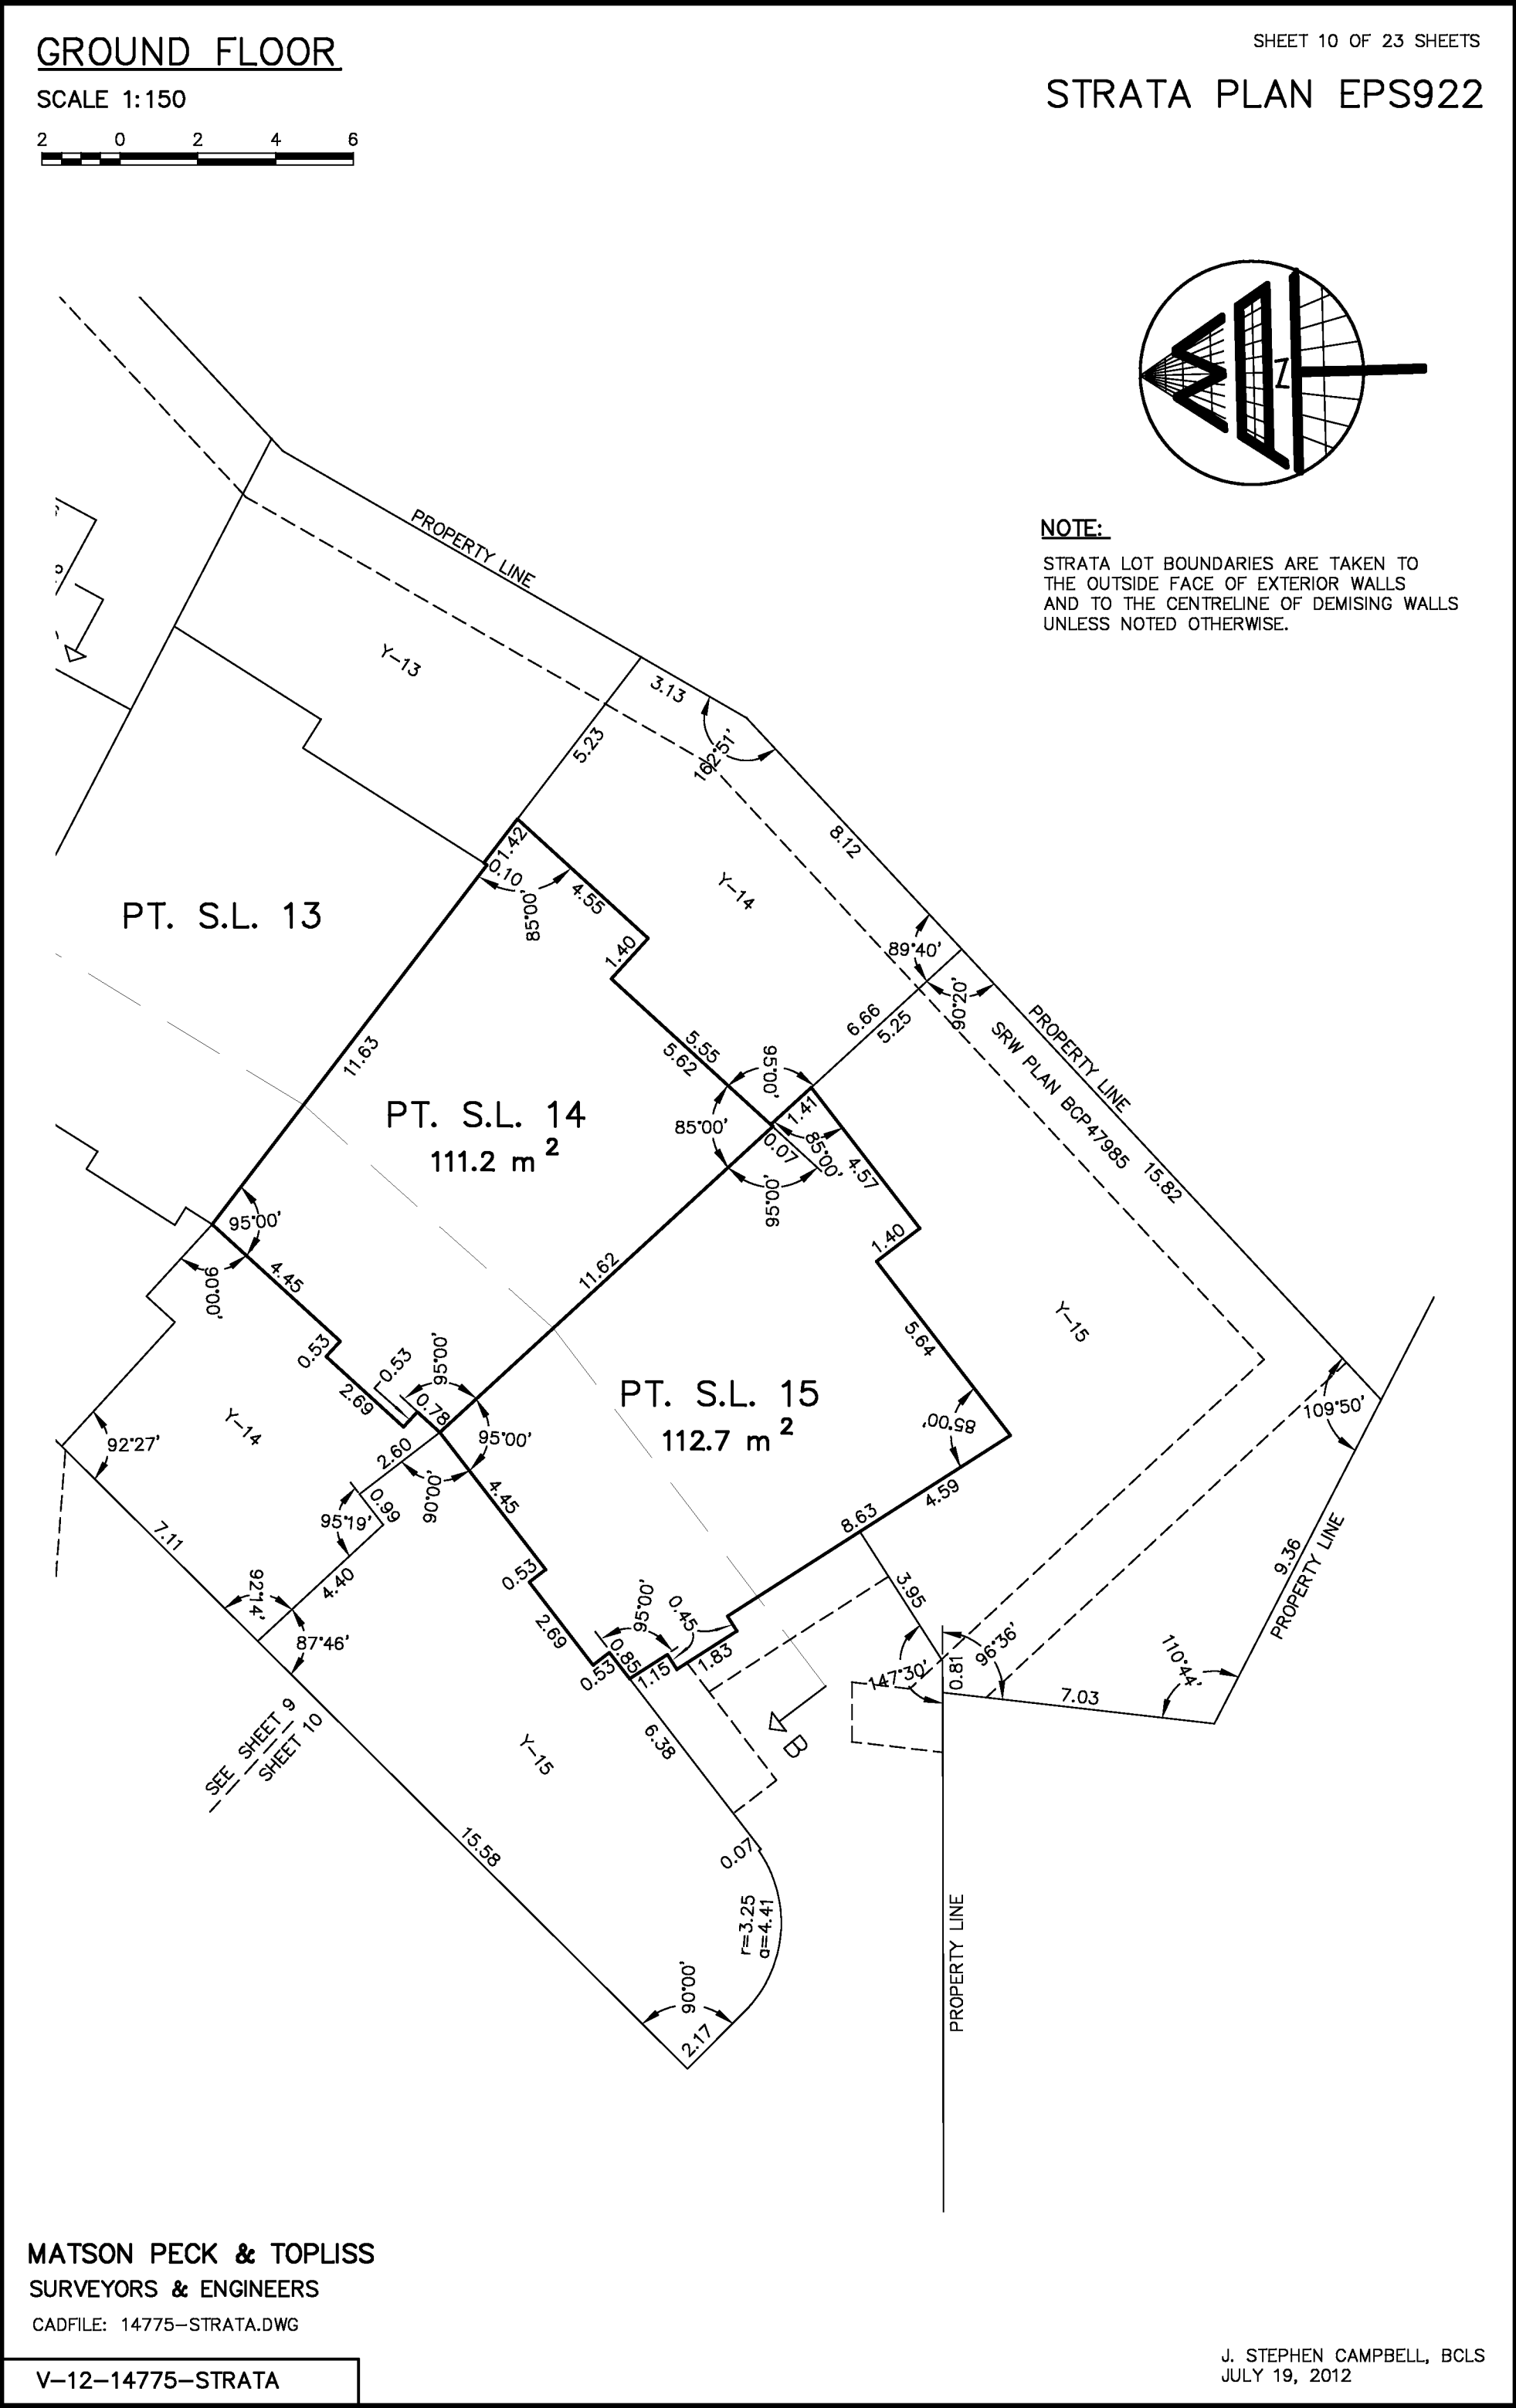


SECOND FLOOR

SCALE 1:150




SHEET 11 OF 23 SHEETS

STRATA PLAN EPS922

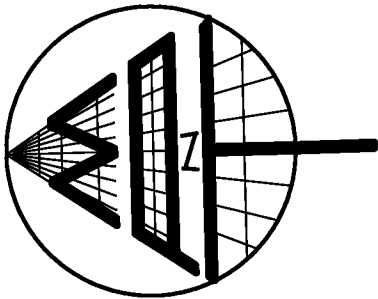

NOTE:
STRATA LOT BOUNDARIES ARE TAKEN TO THE OUTSIDE FACE OF EXTERIOR WALLS AND TO THE CENTRELINE OF DEMISING WALLS UNLESS NOTED OTHERWISE.

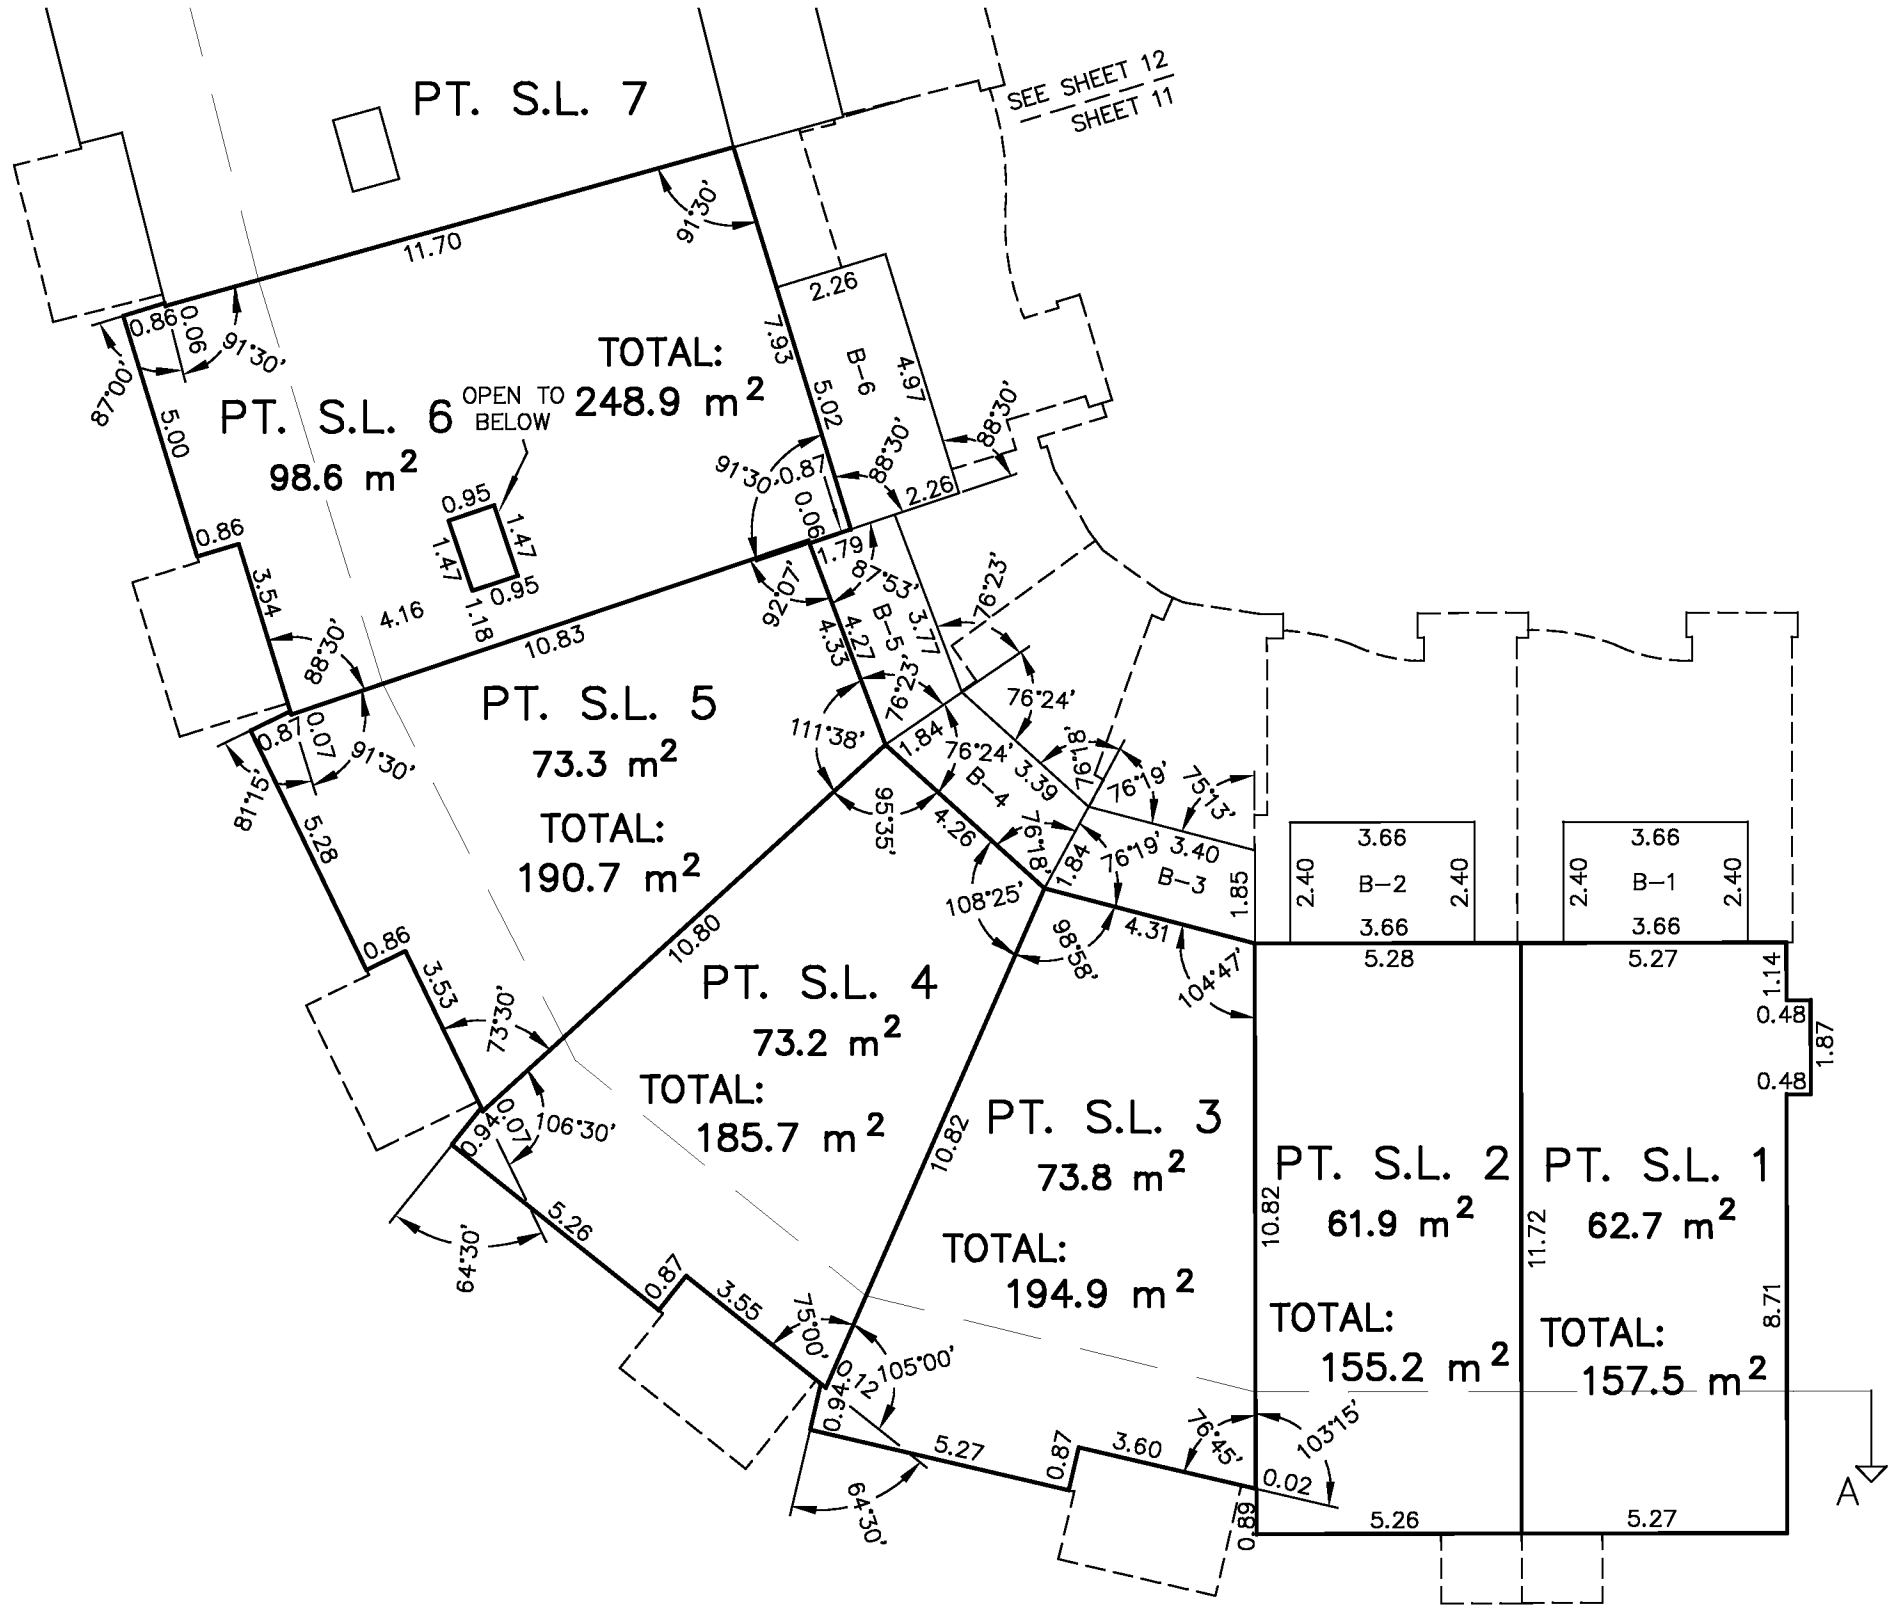

MATSON PECK & TOPLISS
SURVEYORS & ENGINEERS
CADFILE: 14775-STRATA.DWG

V-12-14775-STRATA

J. STEPHEN CAMPBELL, BCLS
JULY 19, 2012


SECOND FLOOR

SCALE 1:150




SHEET 12 OF 23 SHEETS

STRATA PLAN EPS922

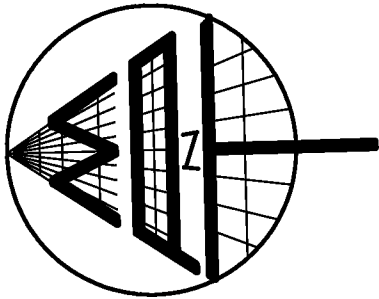

SEE SHEET 13
SHEET 12

NOTE:
STRATA LOT BOUNDARIES ARE TAKEN TO THE OUTSIDE FACE OF EXTERIOR WALLS AND TO THE CENTRELINE OF DEMISING WALLS UNLESS NOTED OTHERWISE.

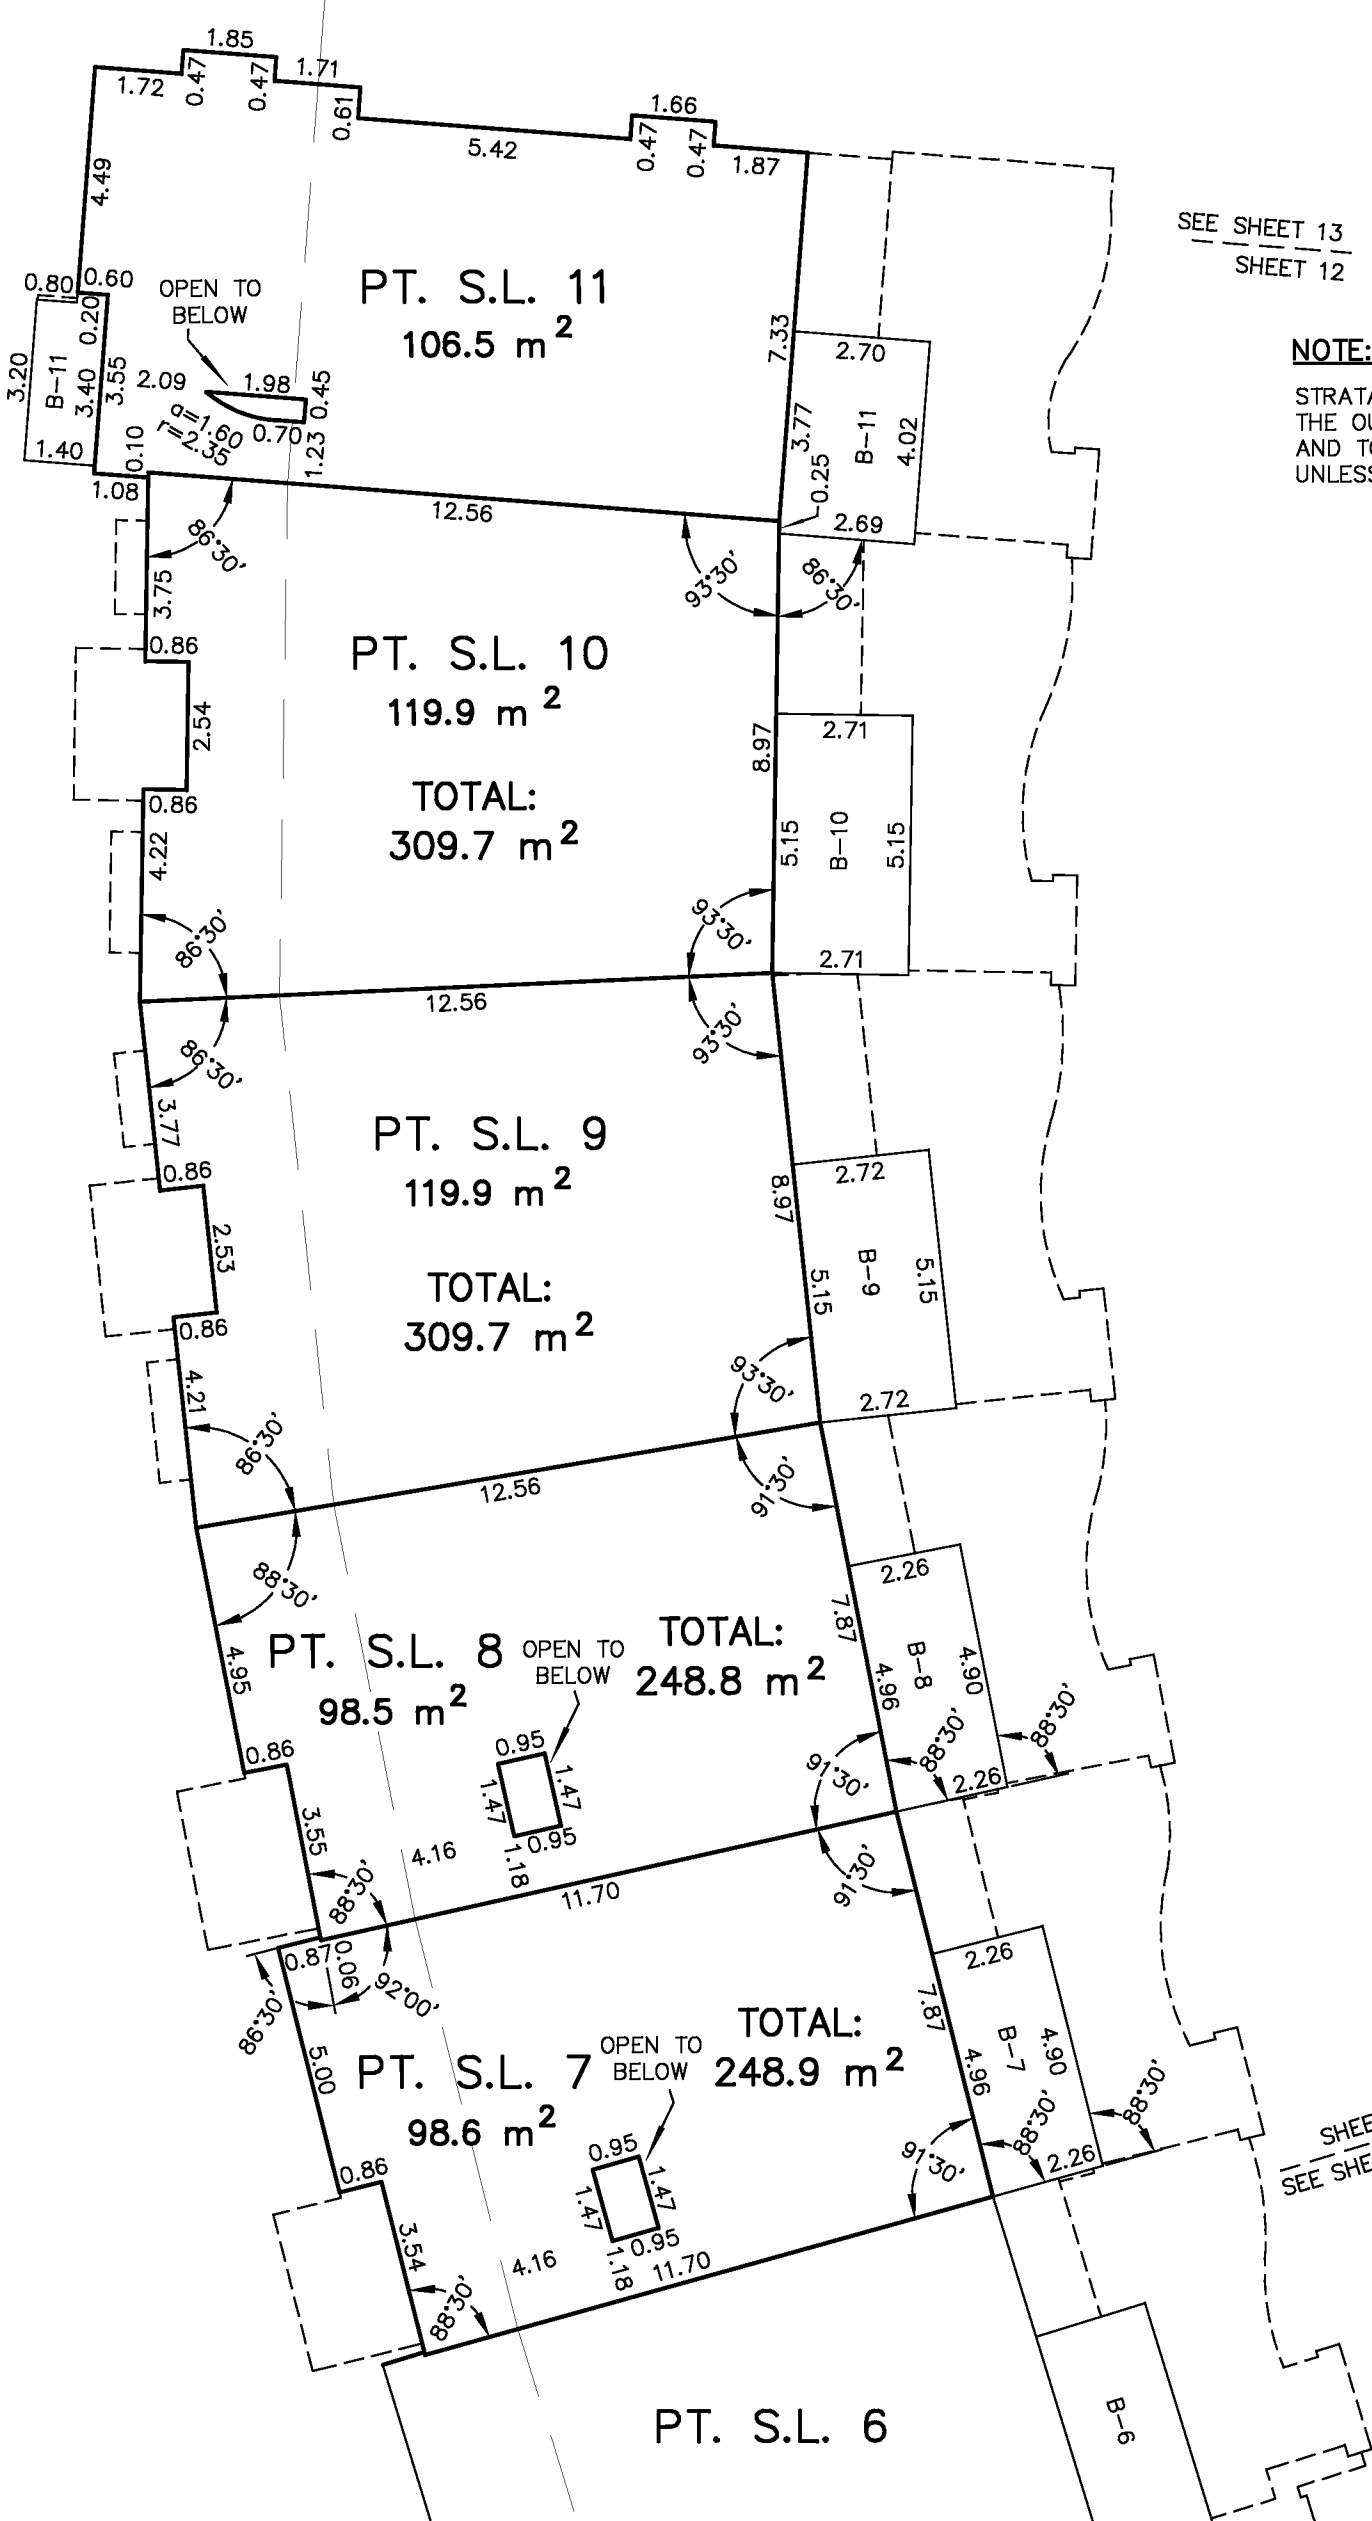


SHEET 12
SEE SHEET 11

MATSON PECK & TOPLISS
SURVEYORS & ENGINEERS
CADFILE: 14775-STRATA.DWG

V-12-14775-STRATA


J. STEPHEN CAMPBELL, BCLS
JULY 19, 2012

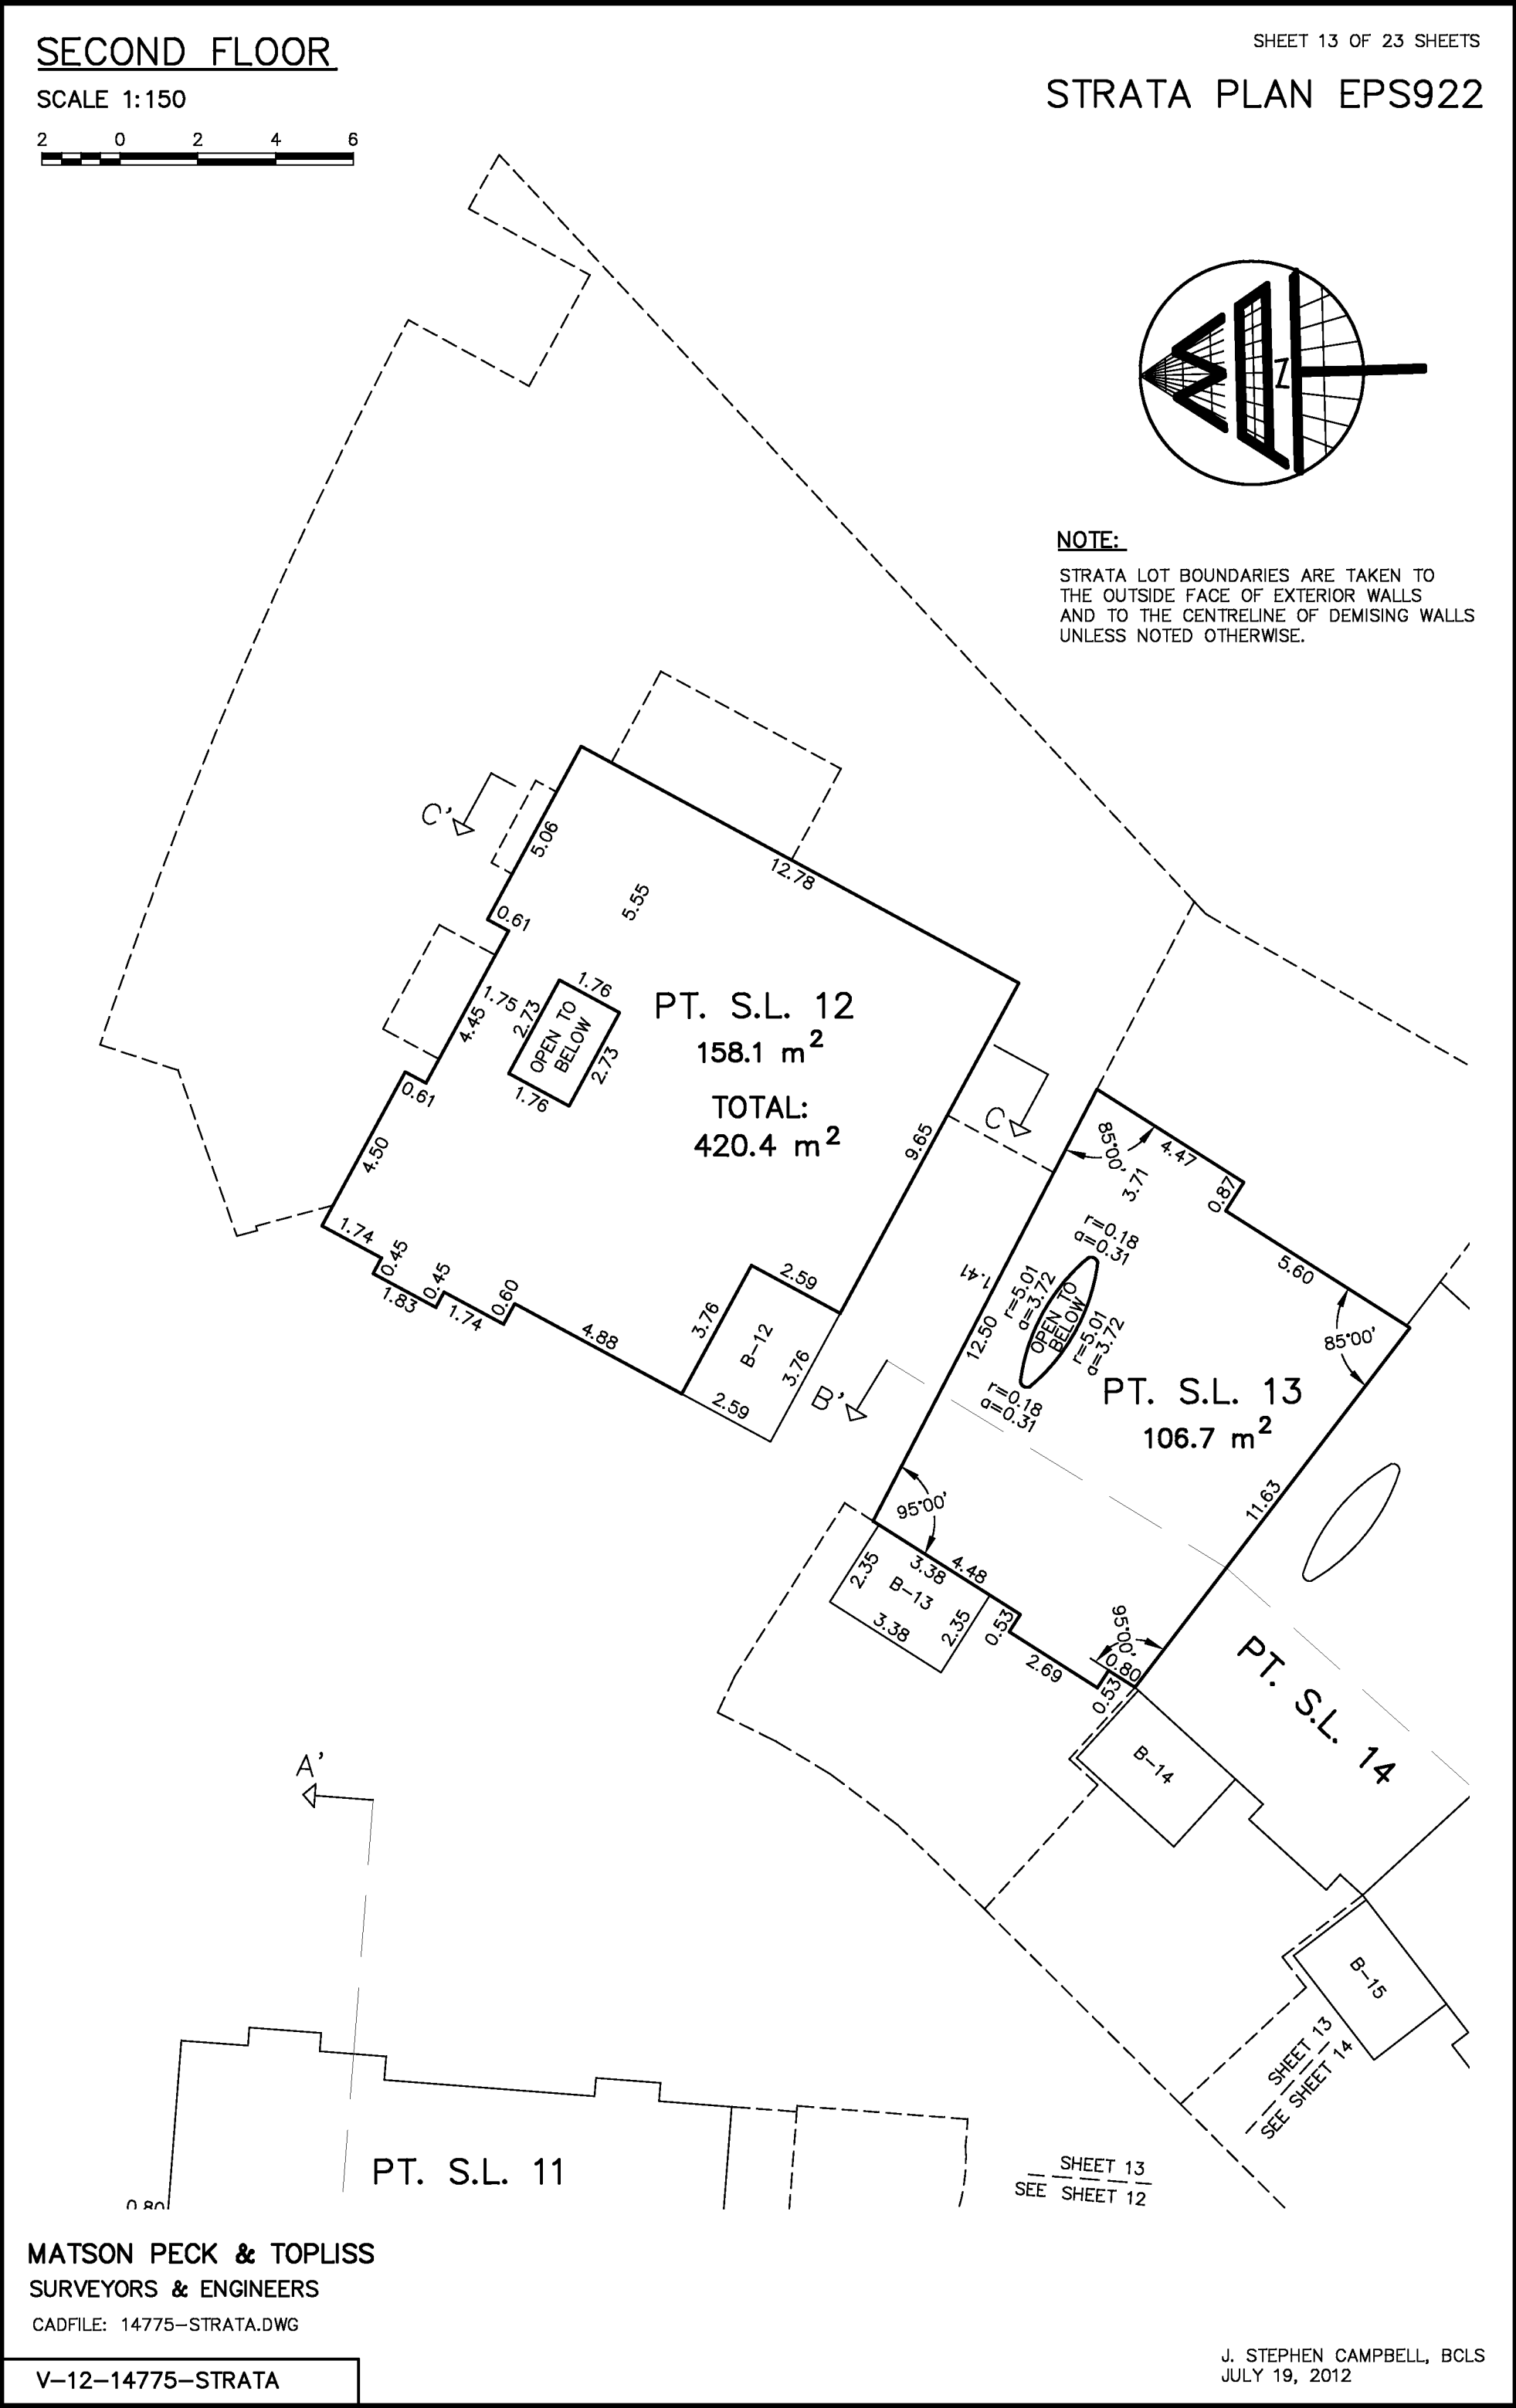


SECOND FLOOR

SHEET 14 OF 23 SHEETS

SCALE 1:150

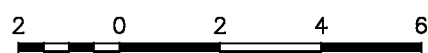


STRATA PLAN EPS922

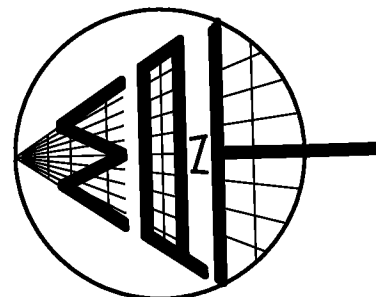

NOTE:

STRATA LOT BOUNDARIES ARE TAKEN TO
THE OUTSIDE FACE OF EXTERIOR WALLS
AND TO THE CENTRELINE OF DEMISING WALLS
UNLESS NOTED OTHERWISE.

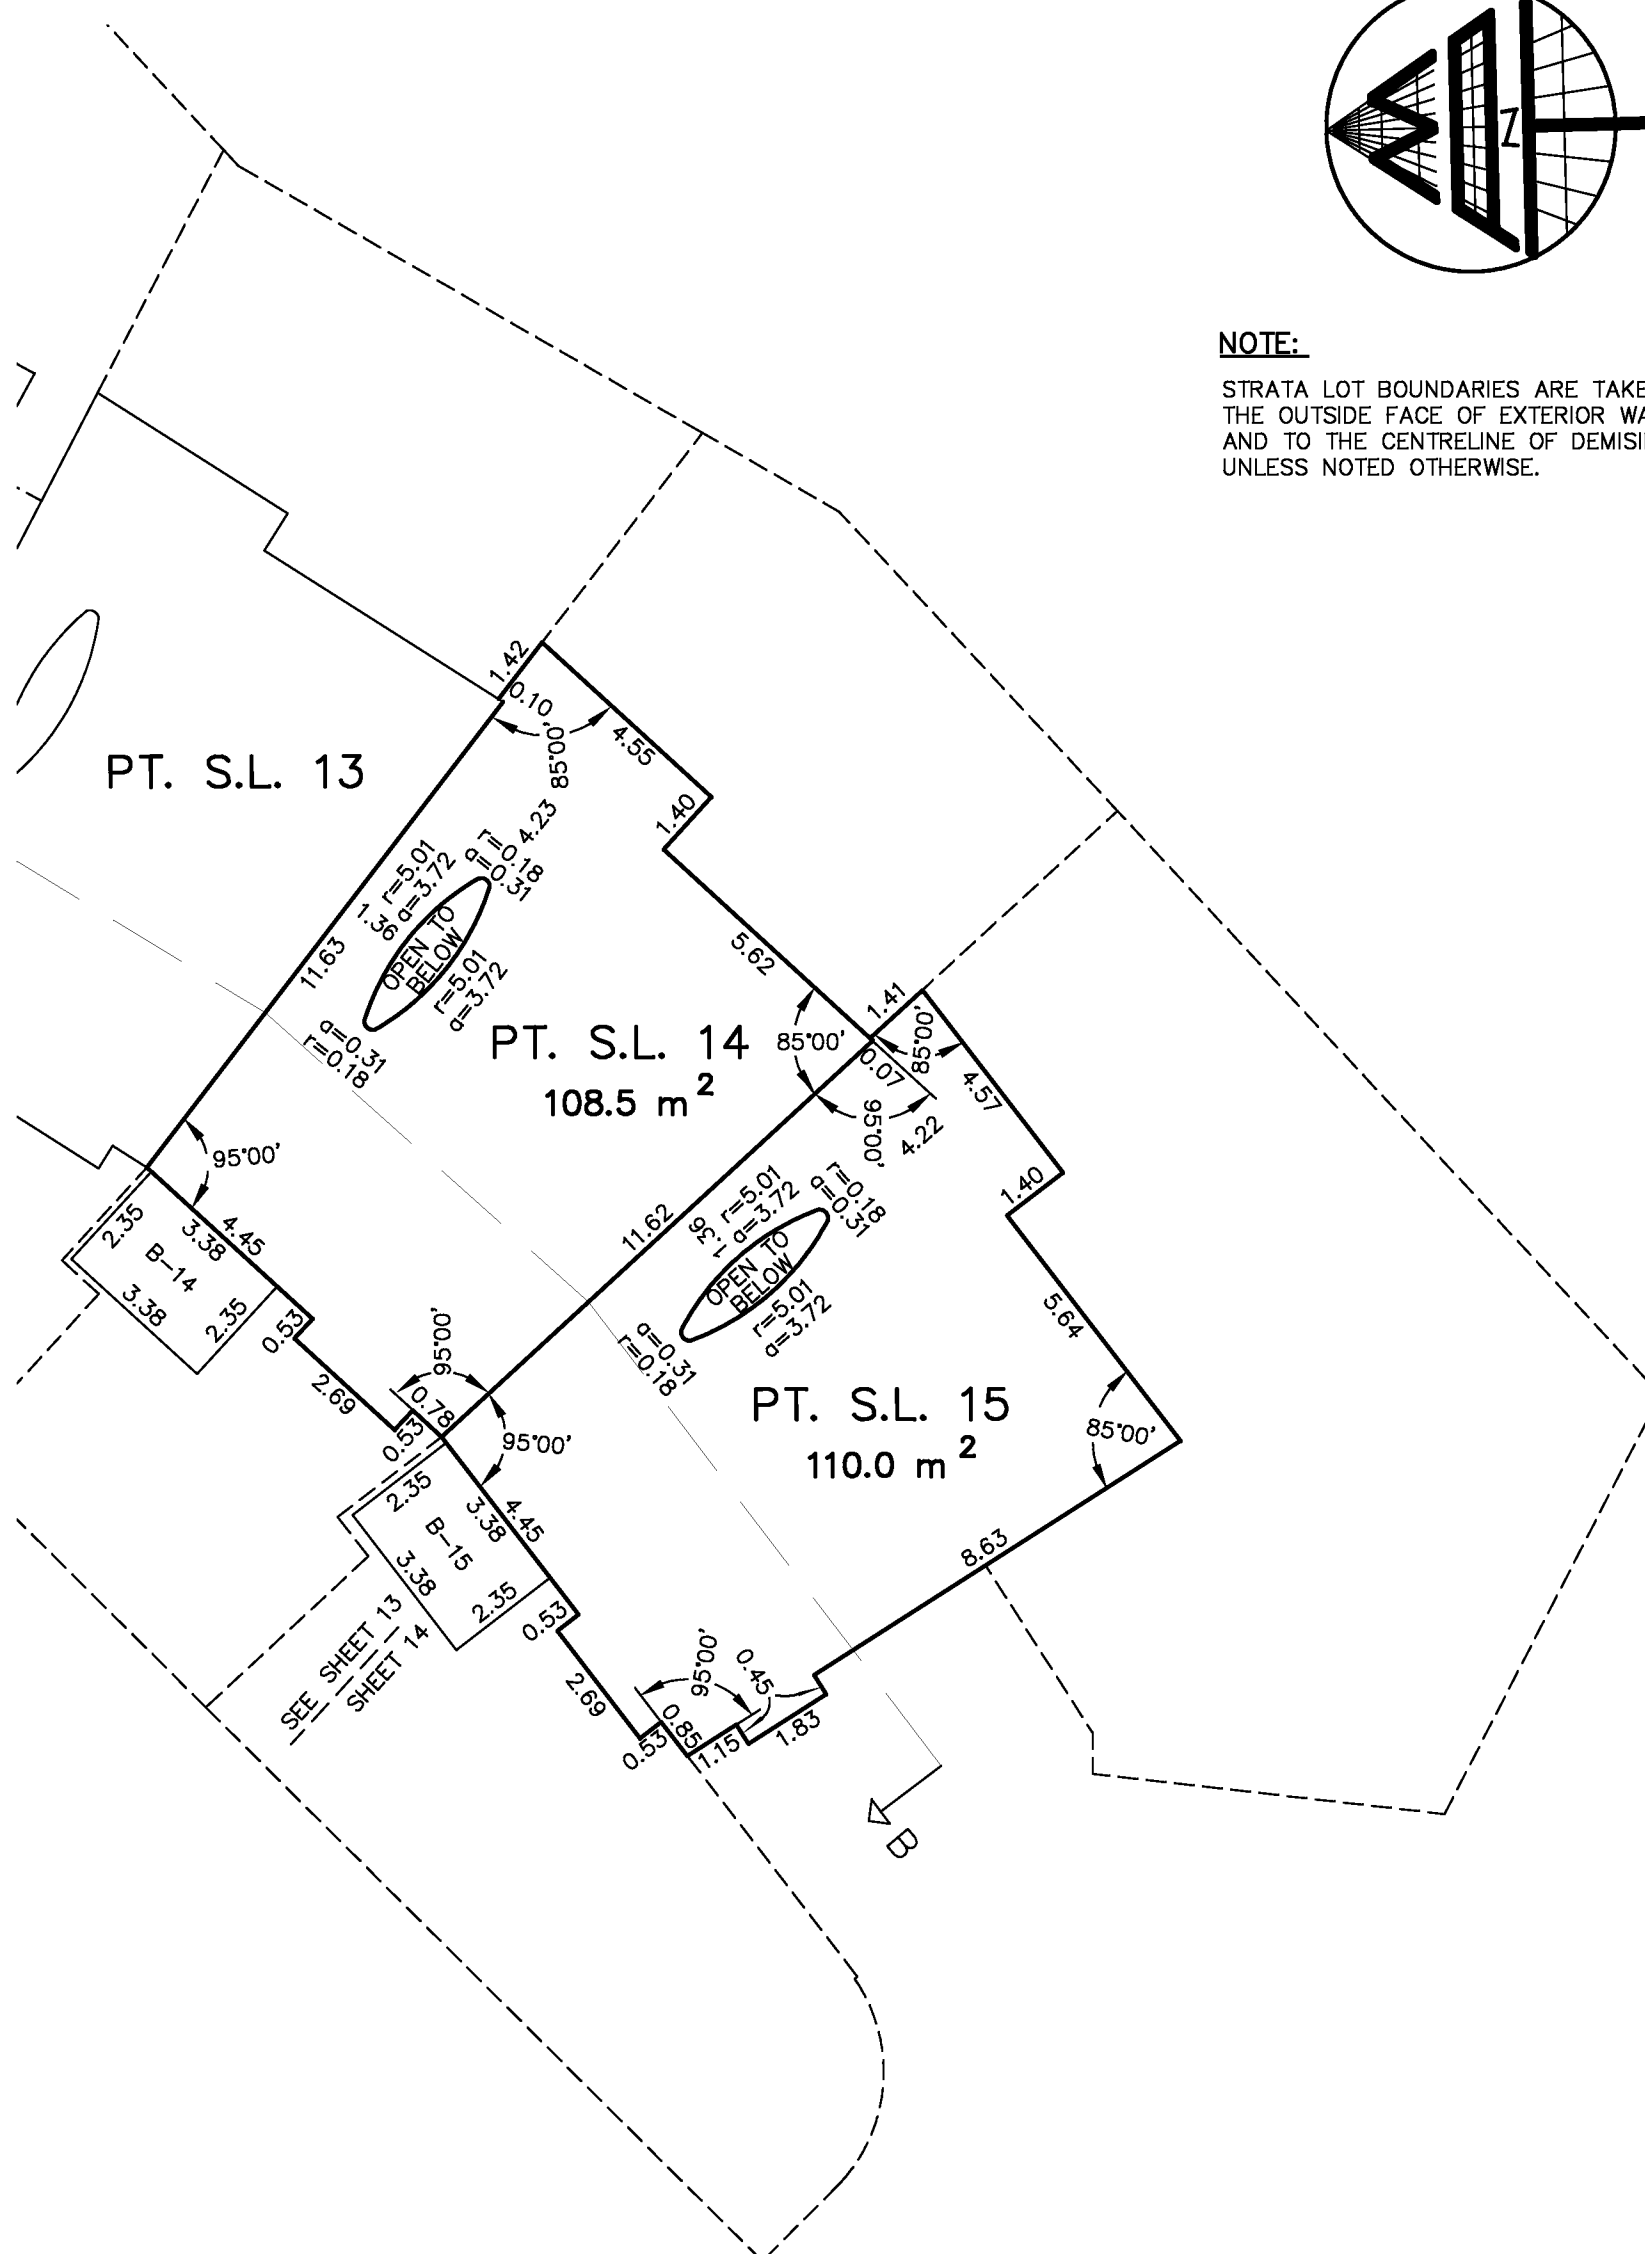

MATSON PECK & TOPLISS
SURVEYORS & ENGINEERS
 CADFILE: 14775-STRATA.DWG

V-12-14775-STRATA

J. STEPHEN CAMPBELL, BCLS
JULY 19, 2012


THIRD FLOOR

SCALE 1:150




SHEET 15 OF 23 SHEETS

STRATA PLAN EPS922

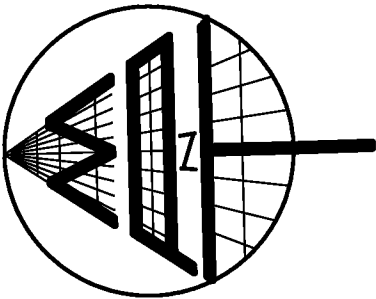

NOTE:
STRATA LOT BOUNDARIES ARE TAKEN TO THE OUTSIDE FACE OF EXTERIOR WALLS AND TO THE CENTRELINE OF DEMISING WALLS UNLESS NOTED OTHERWISE.

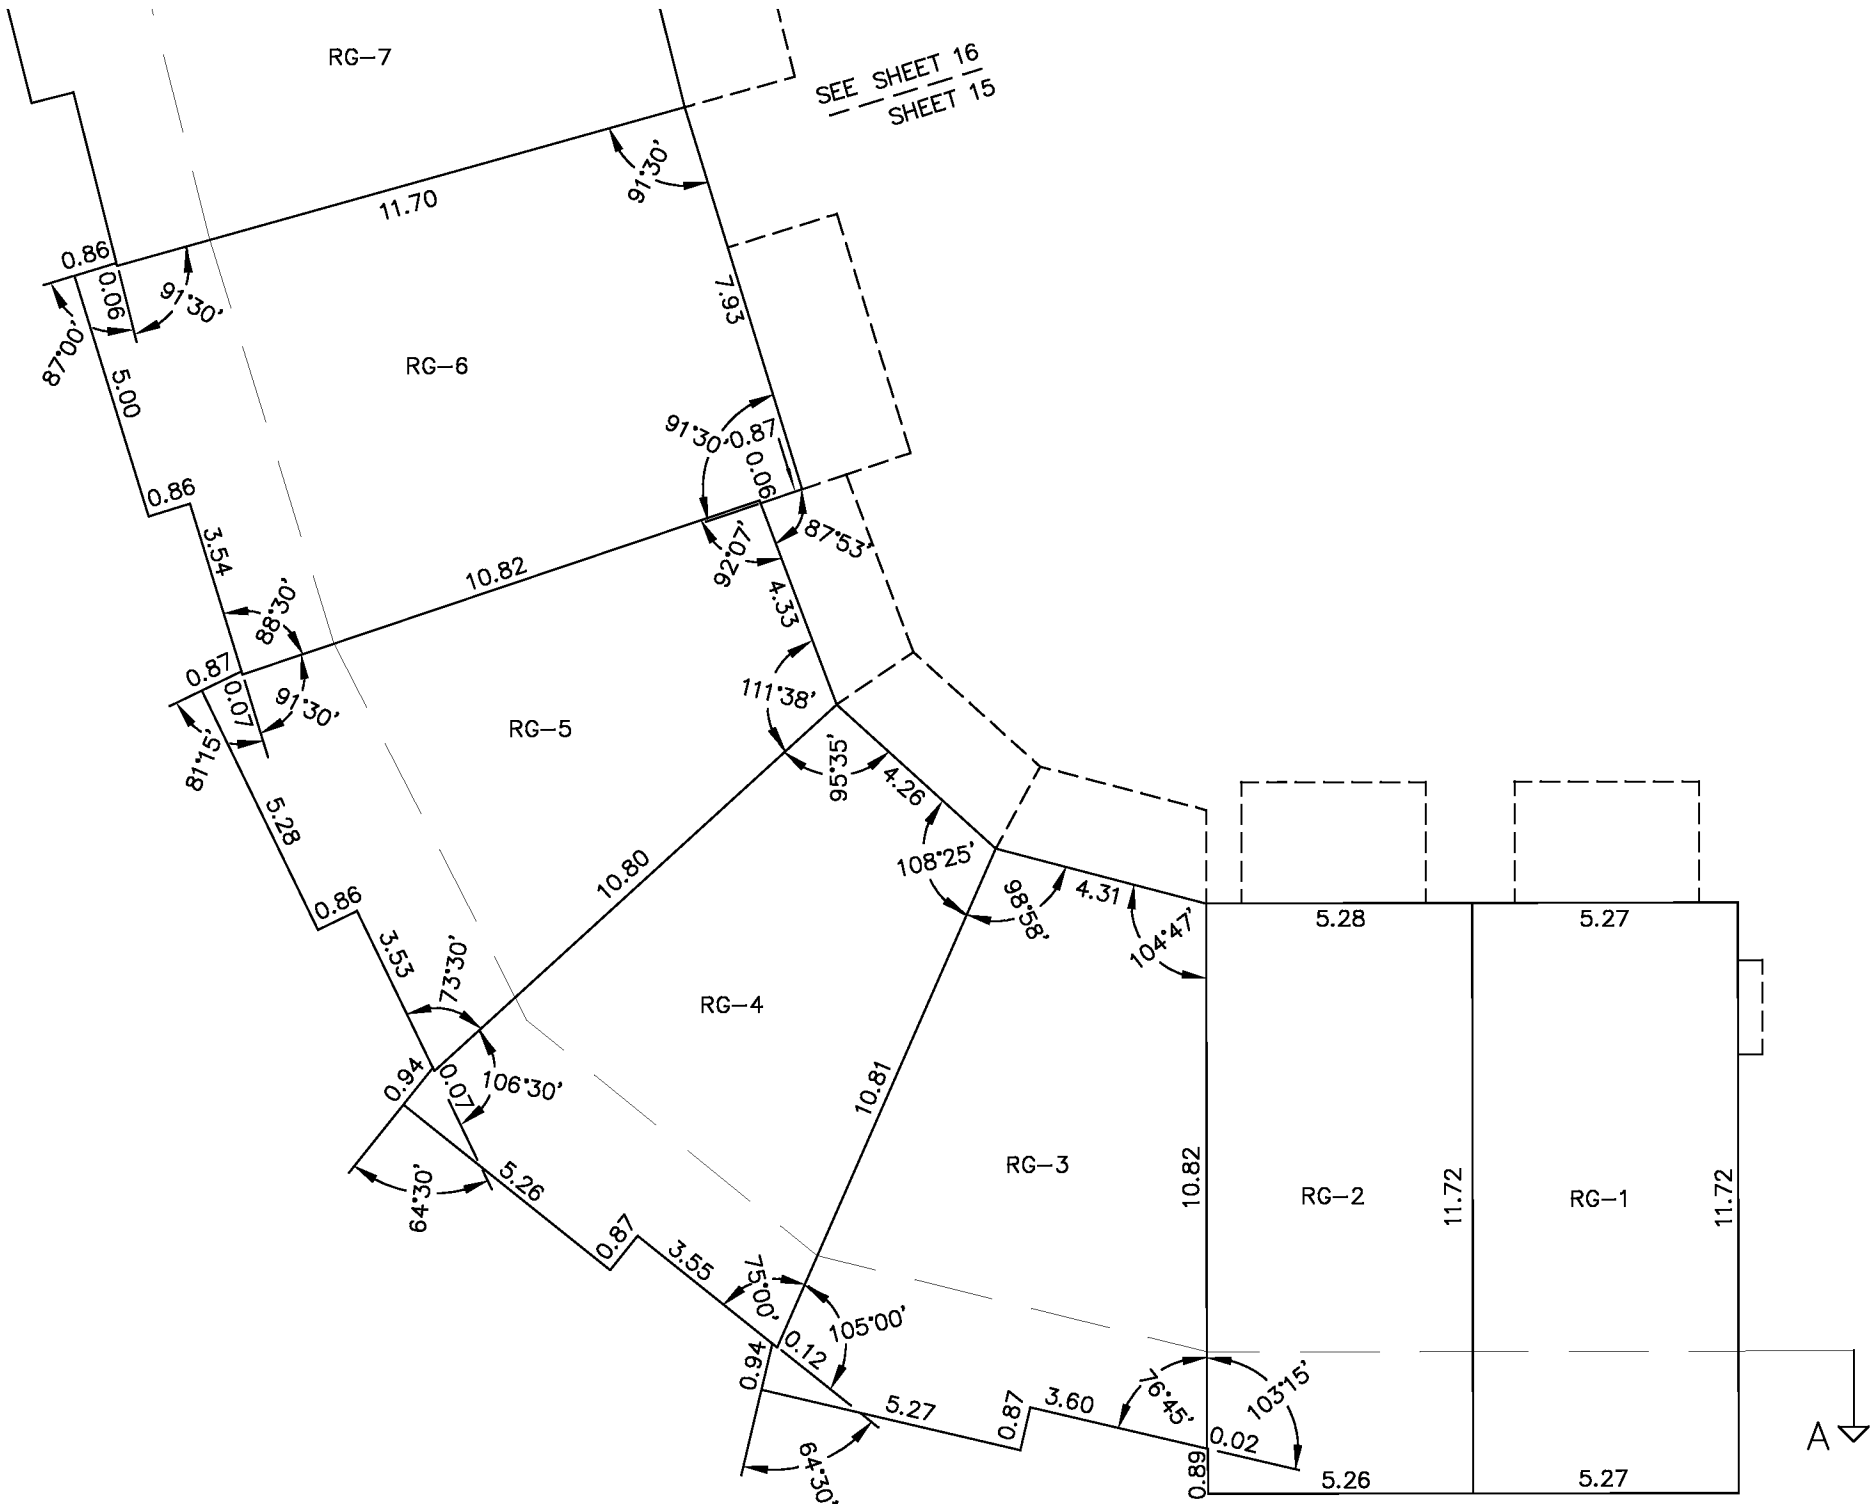

MATSON PECK & TOPLISS
SURVEYORS & ENGINEERS
CADFILE: 14775-STRATA.DWG


V-12-14775-STRATA

J. STEPHEN CAMPBELL, BCLS
JULY 19, 2012


THIRD FLOOR

SHEET 16 OF 23 SHEETS

SCALE 1:150

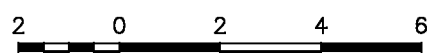


STRATA PLAN EPS922

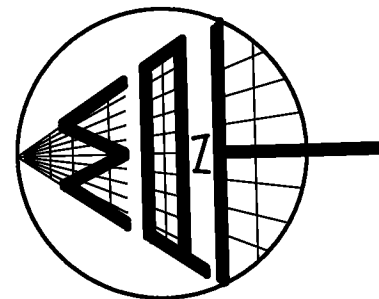

NOTE:

STRATA LOT BOUNDARIES ARE TAKEN TO THE OUTSIDE FACE OF EXTERIOR WALLS AND TO THE CENTRELINE OF DEMISING WALLS UNLESS NOTED OTHERWISE.

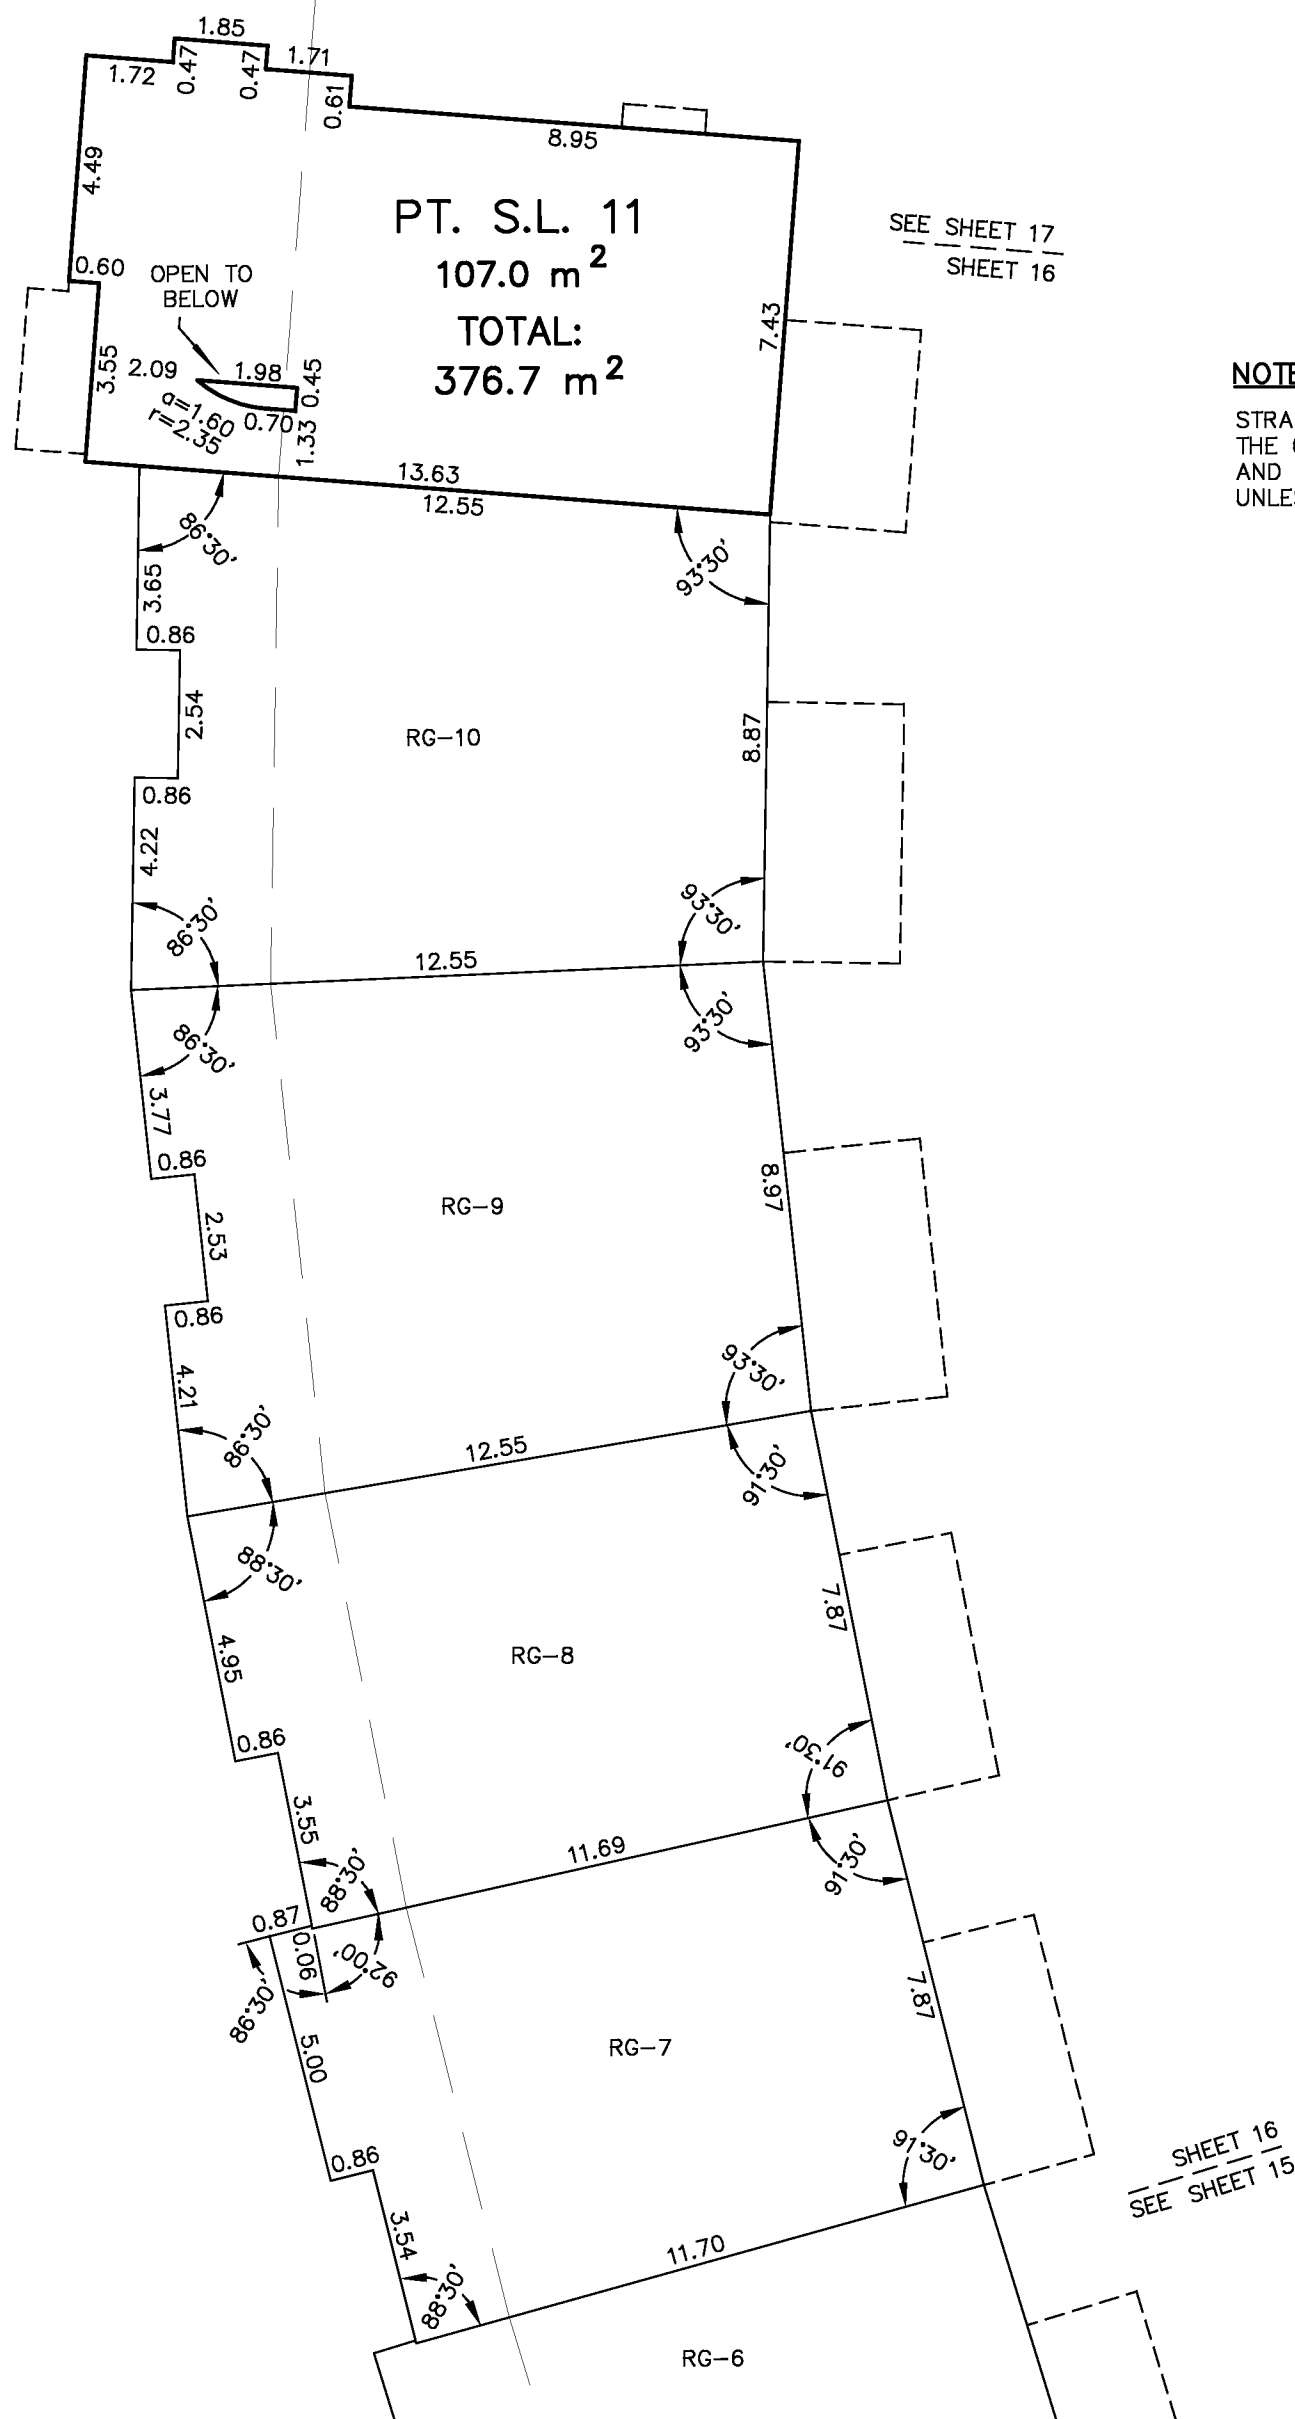

MATSON PECK & TOPLISS
SURVEYORS & ENGINEERS
CADFILE: 14775-STRATA.DWG


V-12-14775-STRATA

J. STEPHEN CAMPBELL, BCLS
JULY 19, 2012


THIRD FLOOR

SHEET 17 OF 23 SHEETS

SCALE 1:150

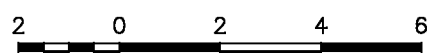


STRATA PLAN EPS922

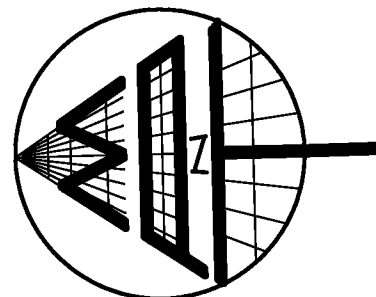

NOTE:

STRATA LOT BOUNDARIES ARE TAKEN TO THE OUTSIDE FACE OF EXTERIOR WALLS AND TO THE CENTRELINE OF DEMISING WALLS UNLESS NOTED OTHERWISE.

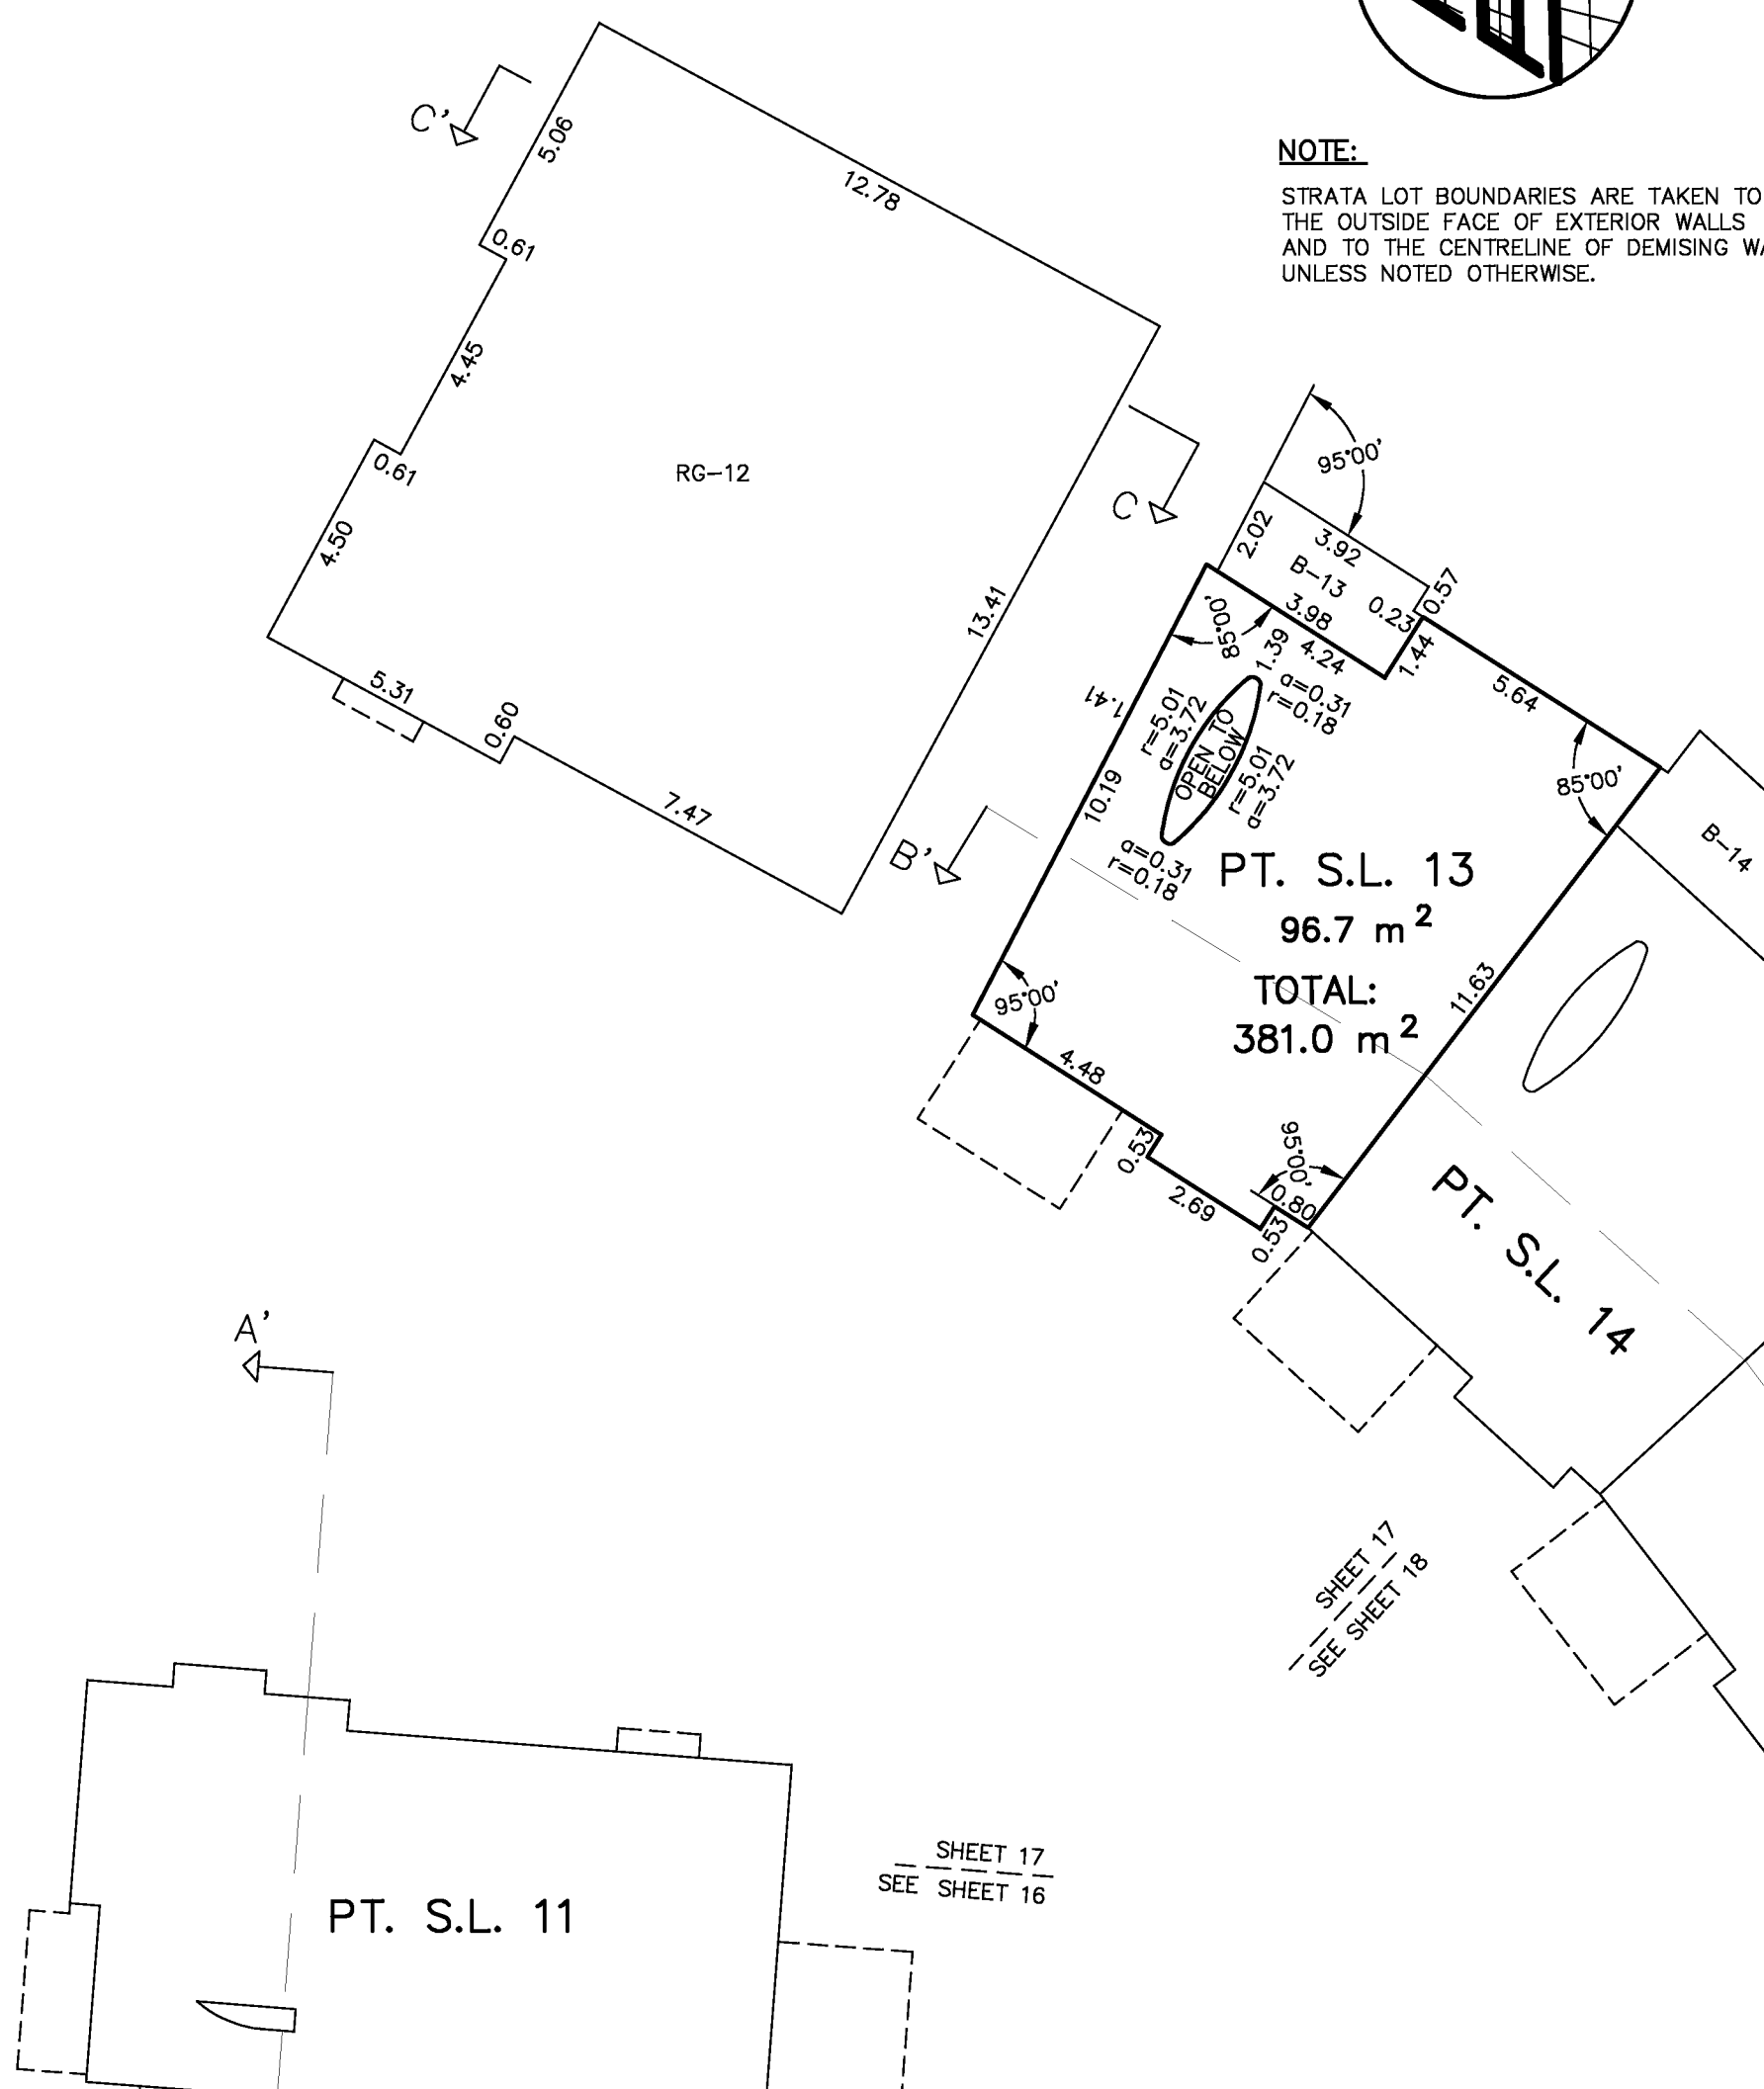

MATSON PECK & TOPLISS
SURVEYORS & ENGINEERS
 CADFILE: 14775-STRATA.DWG

V-12-14775-STRATA

J. STEPHEN CAMPBELL, BCLS
JULY 19, 2012


THIRD FLOOR

SCALE 1:150




SHEET 18 OF 23 SHEETS

STRATA PLAN EPS922

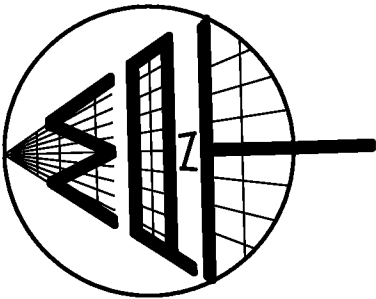


NOTE:
STRATA LOT BOUNDARIES ARE TAKEN TO THE OUTSIDE FACE OF EXTERIOR WALLS AND TO THE CENTRELINE OF DEMISING WALLS UNLESS NOTED OTHERWISE.

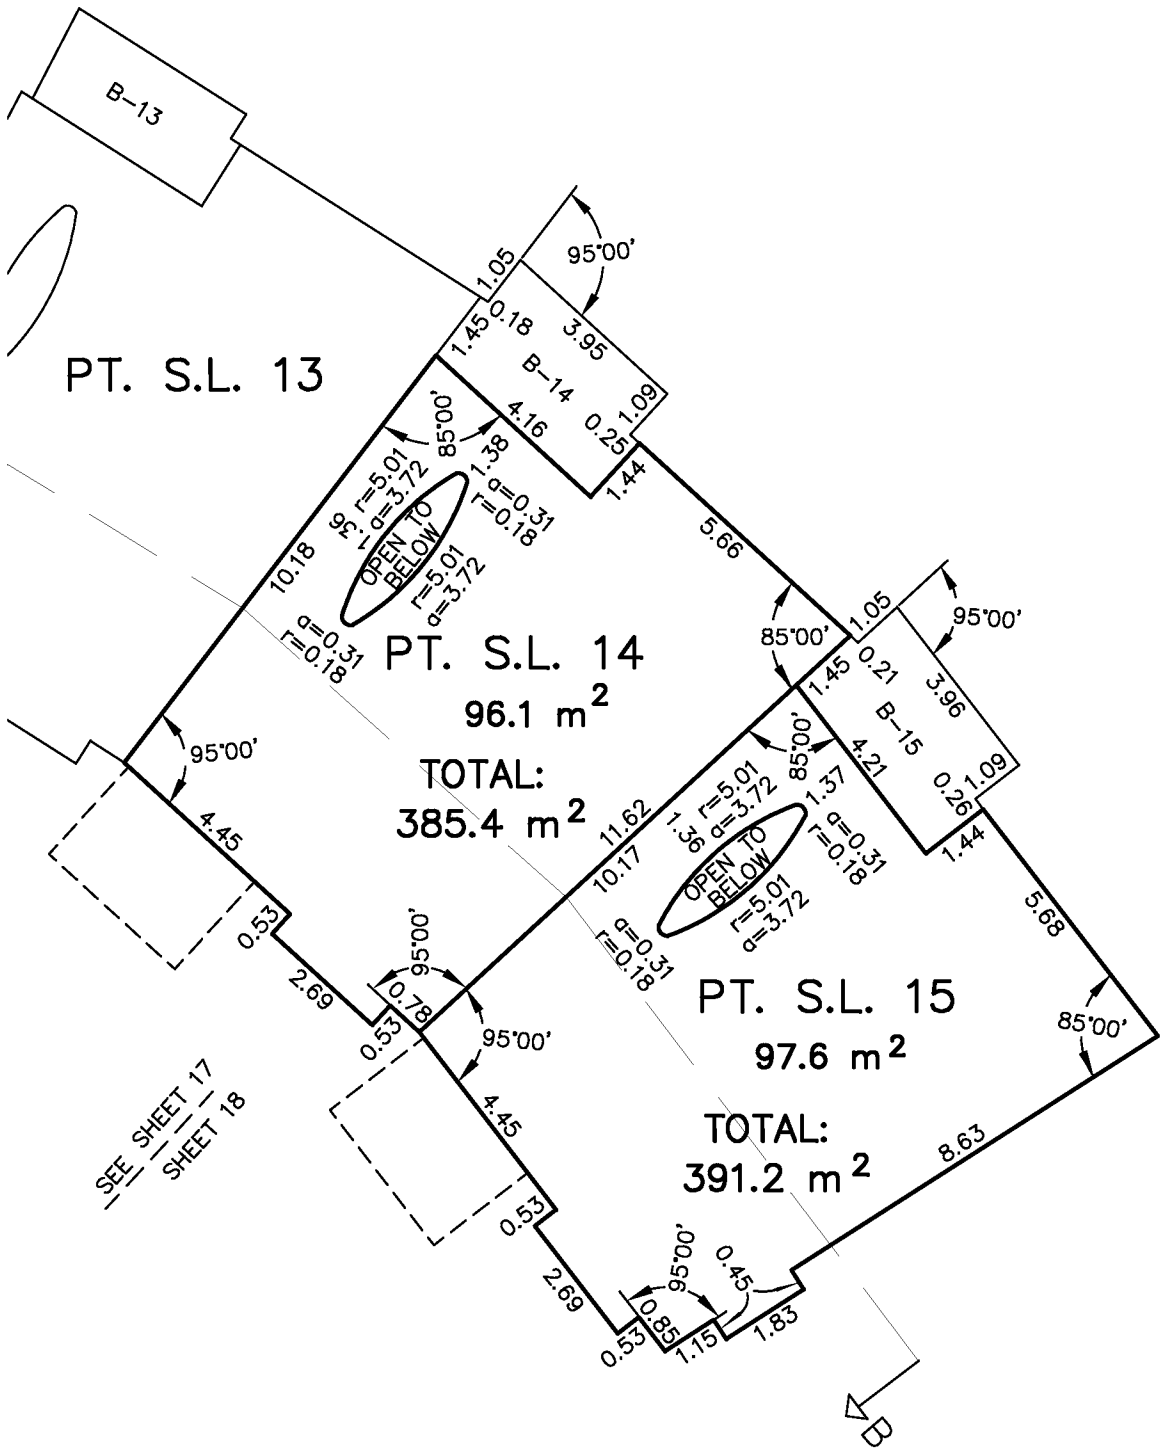



MATSON PECK & TOPLISS
SURVEYORS & ENGINEERS
CADFILE: 14775-STRATA.DWG

V-12-14775-STRATA

J. STEPHEN CAMPBELL, BCLS
JULY 19, 2012

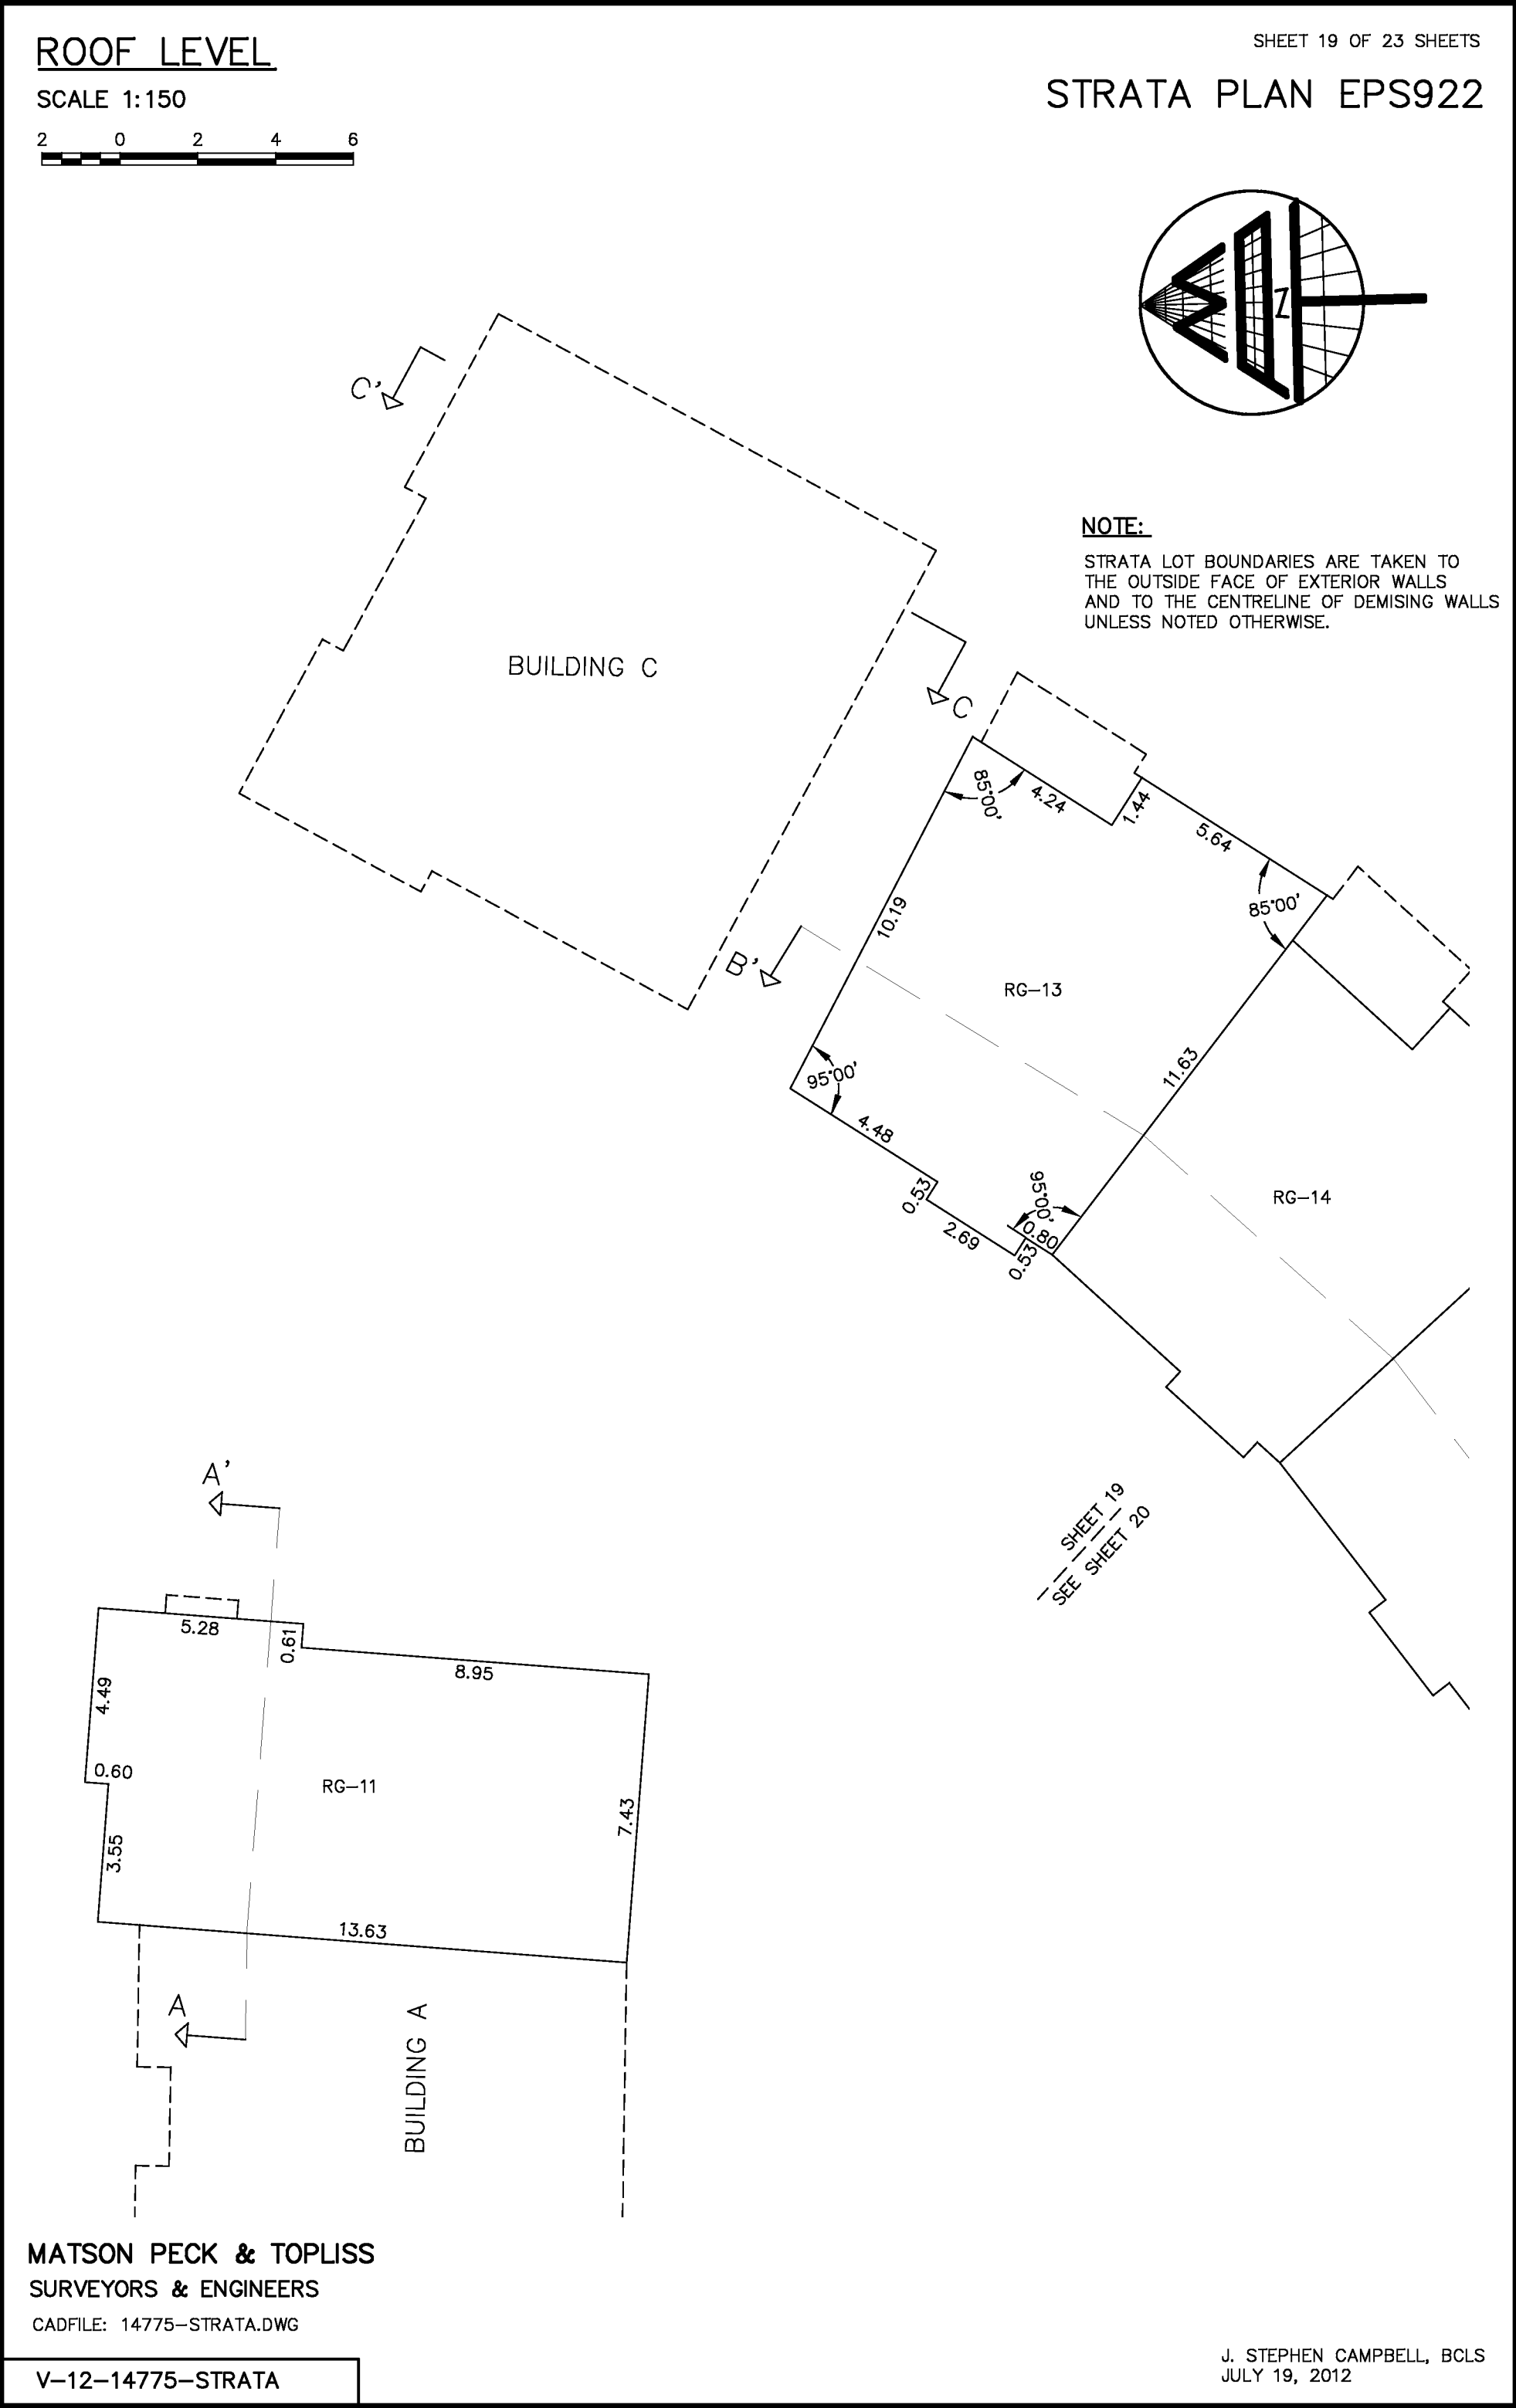

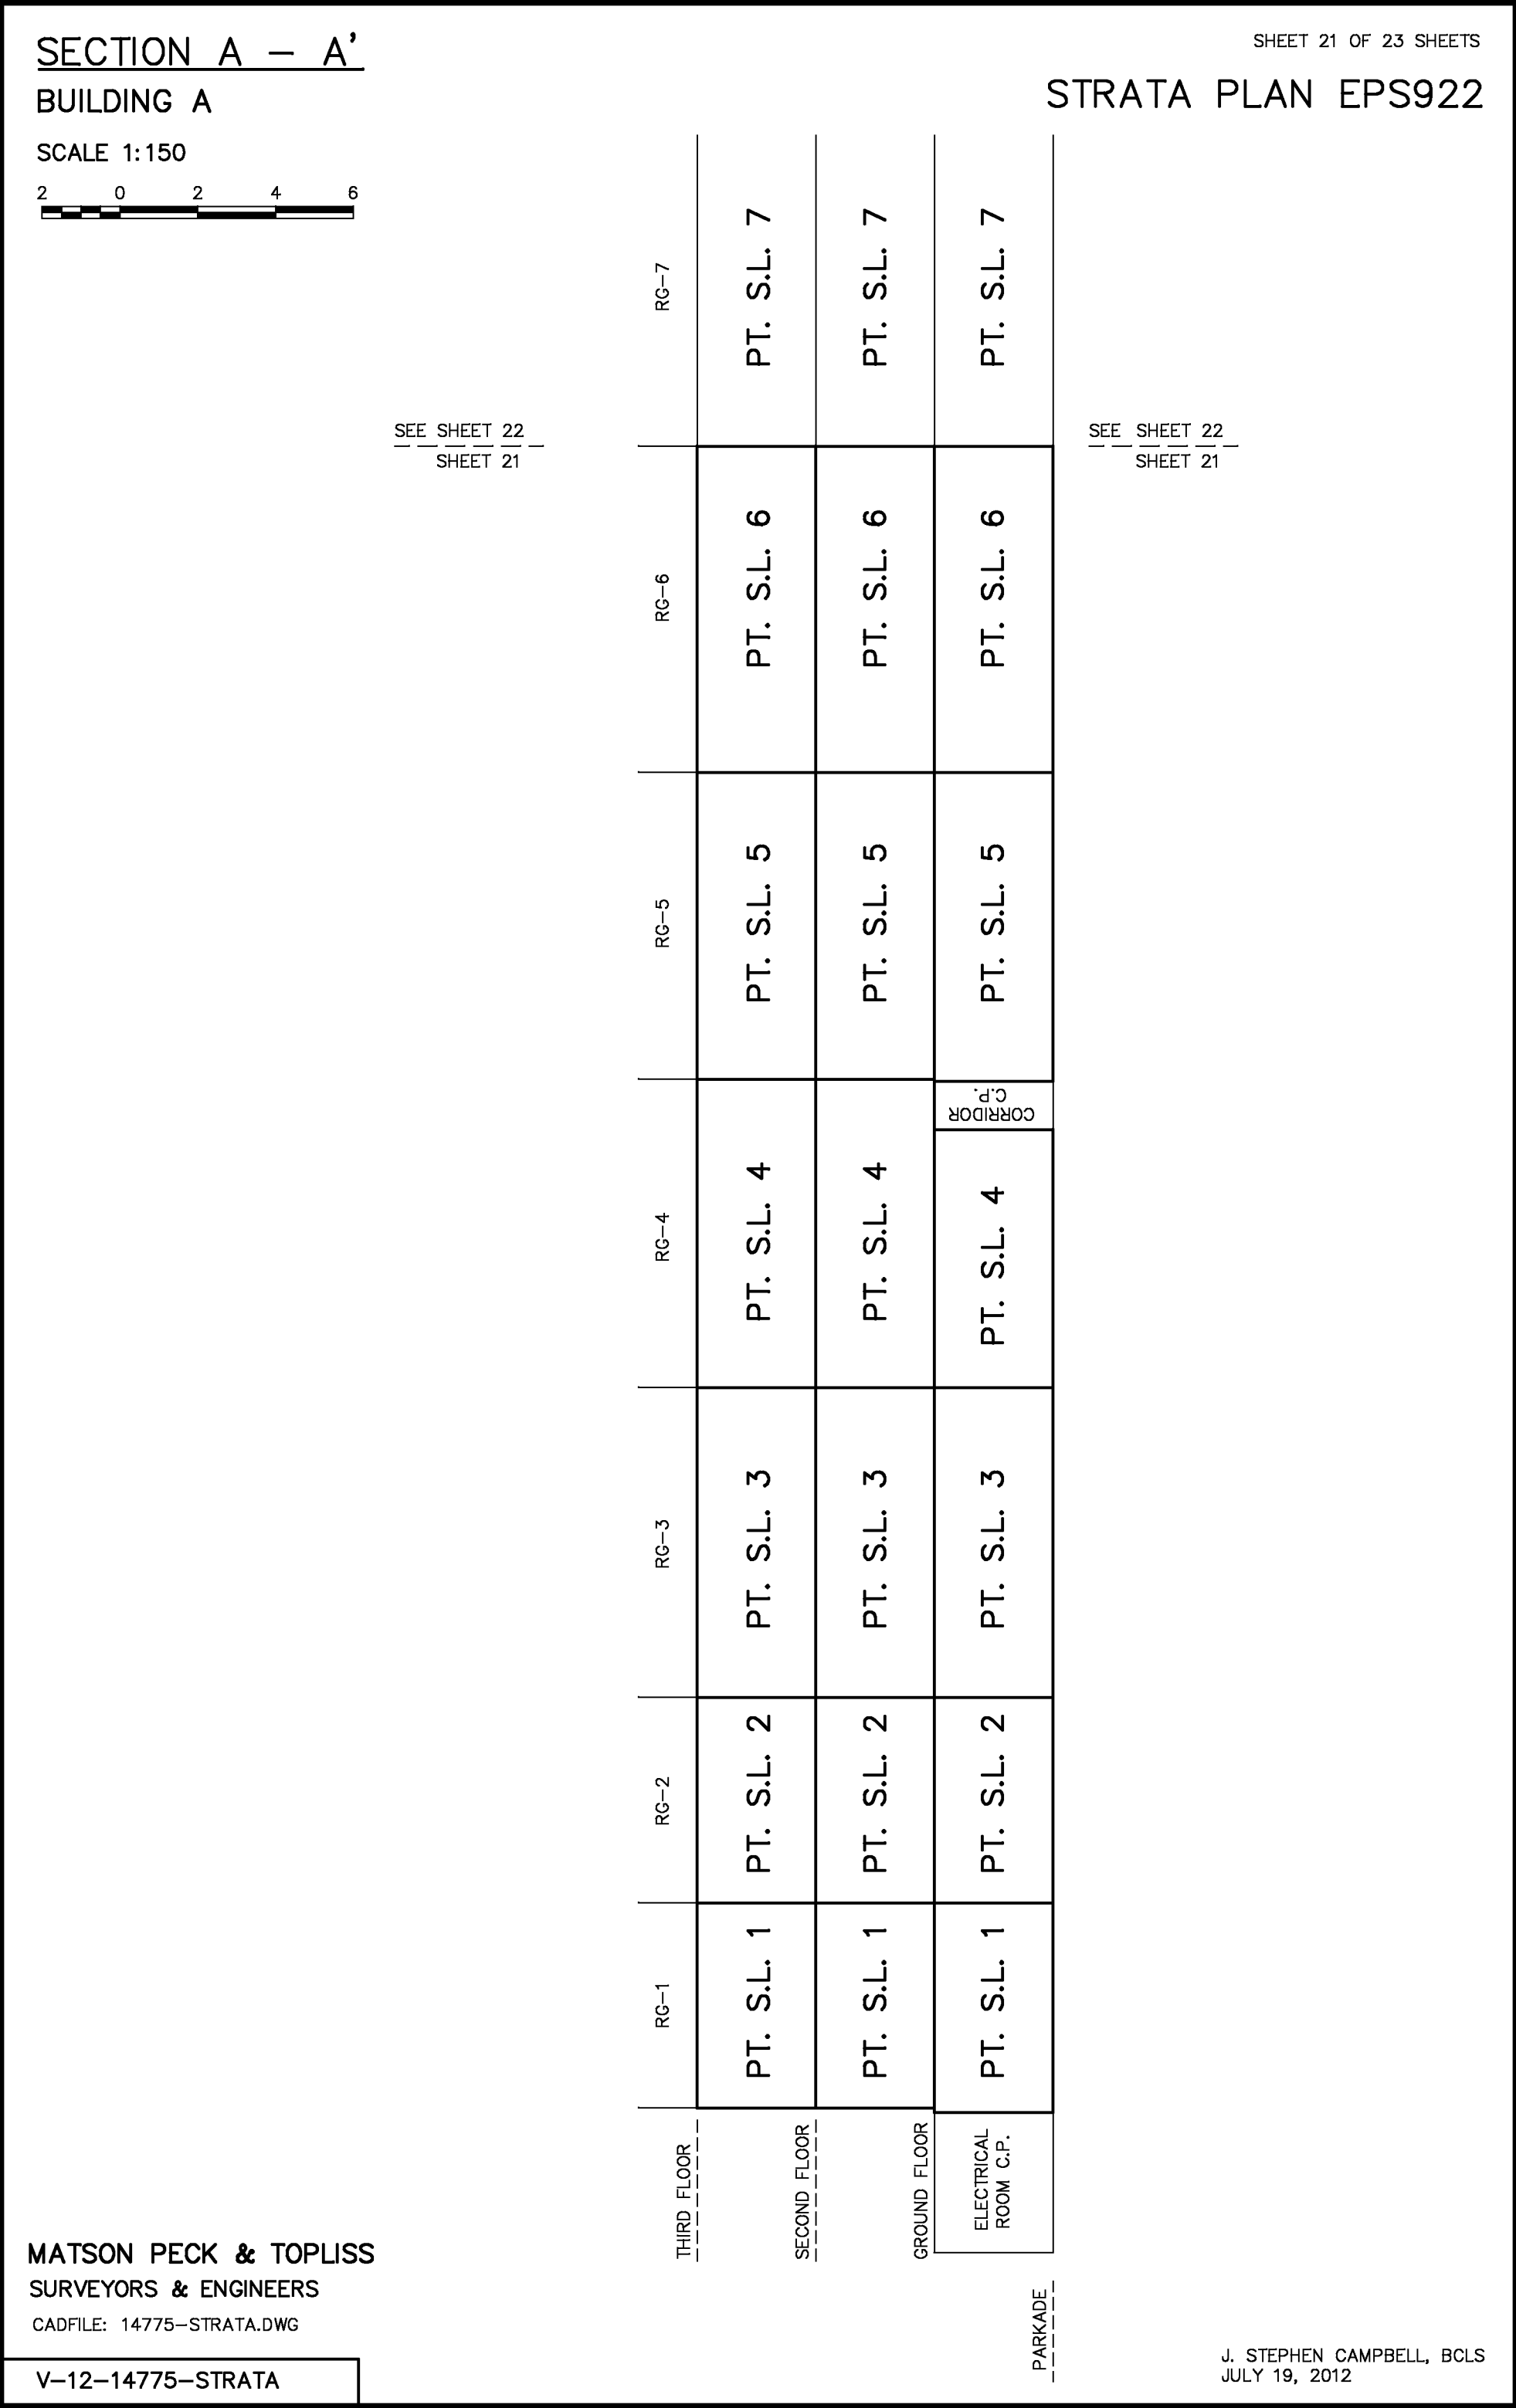

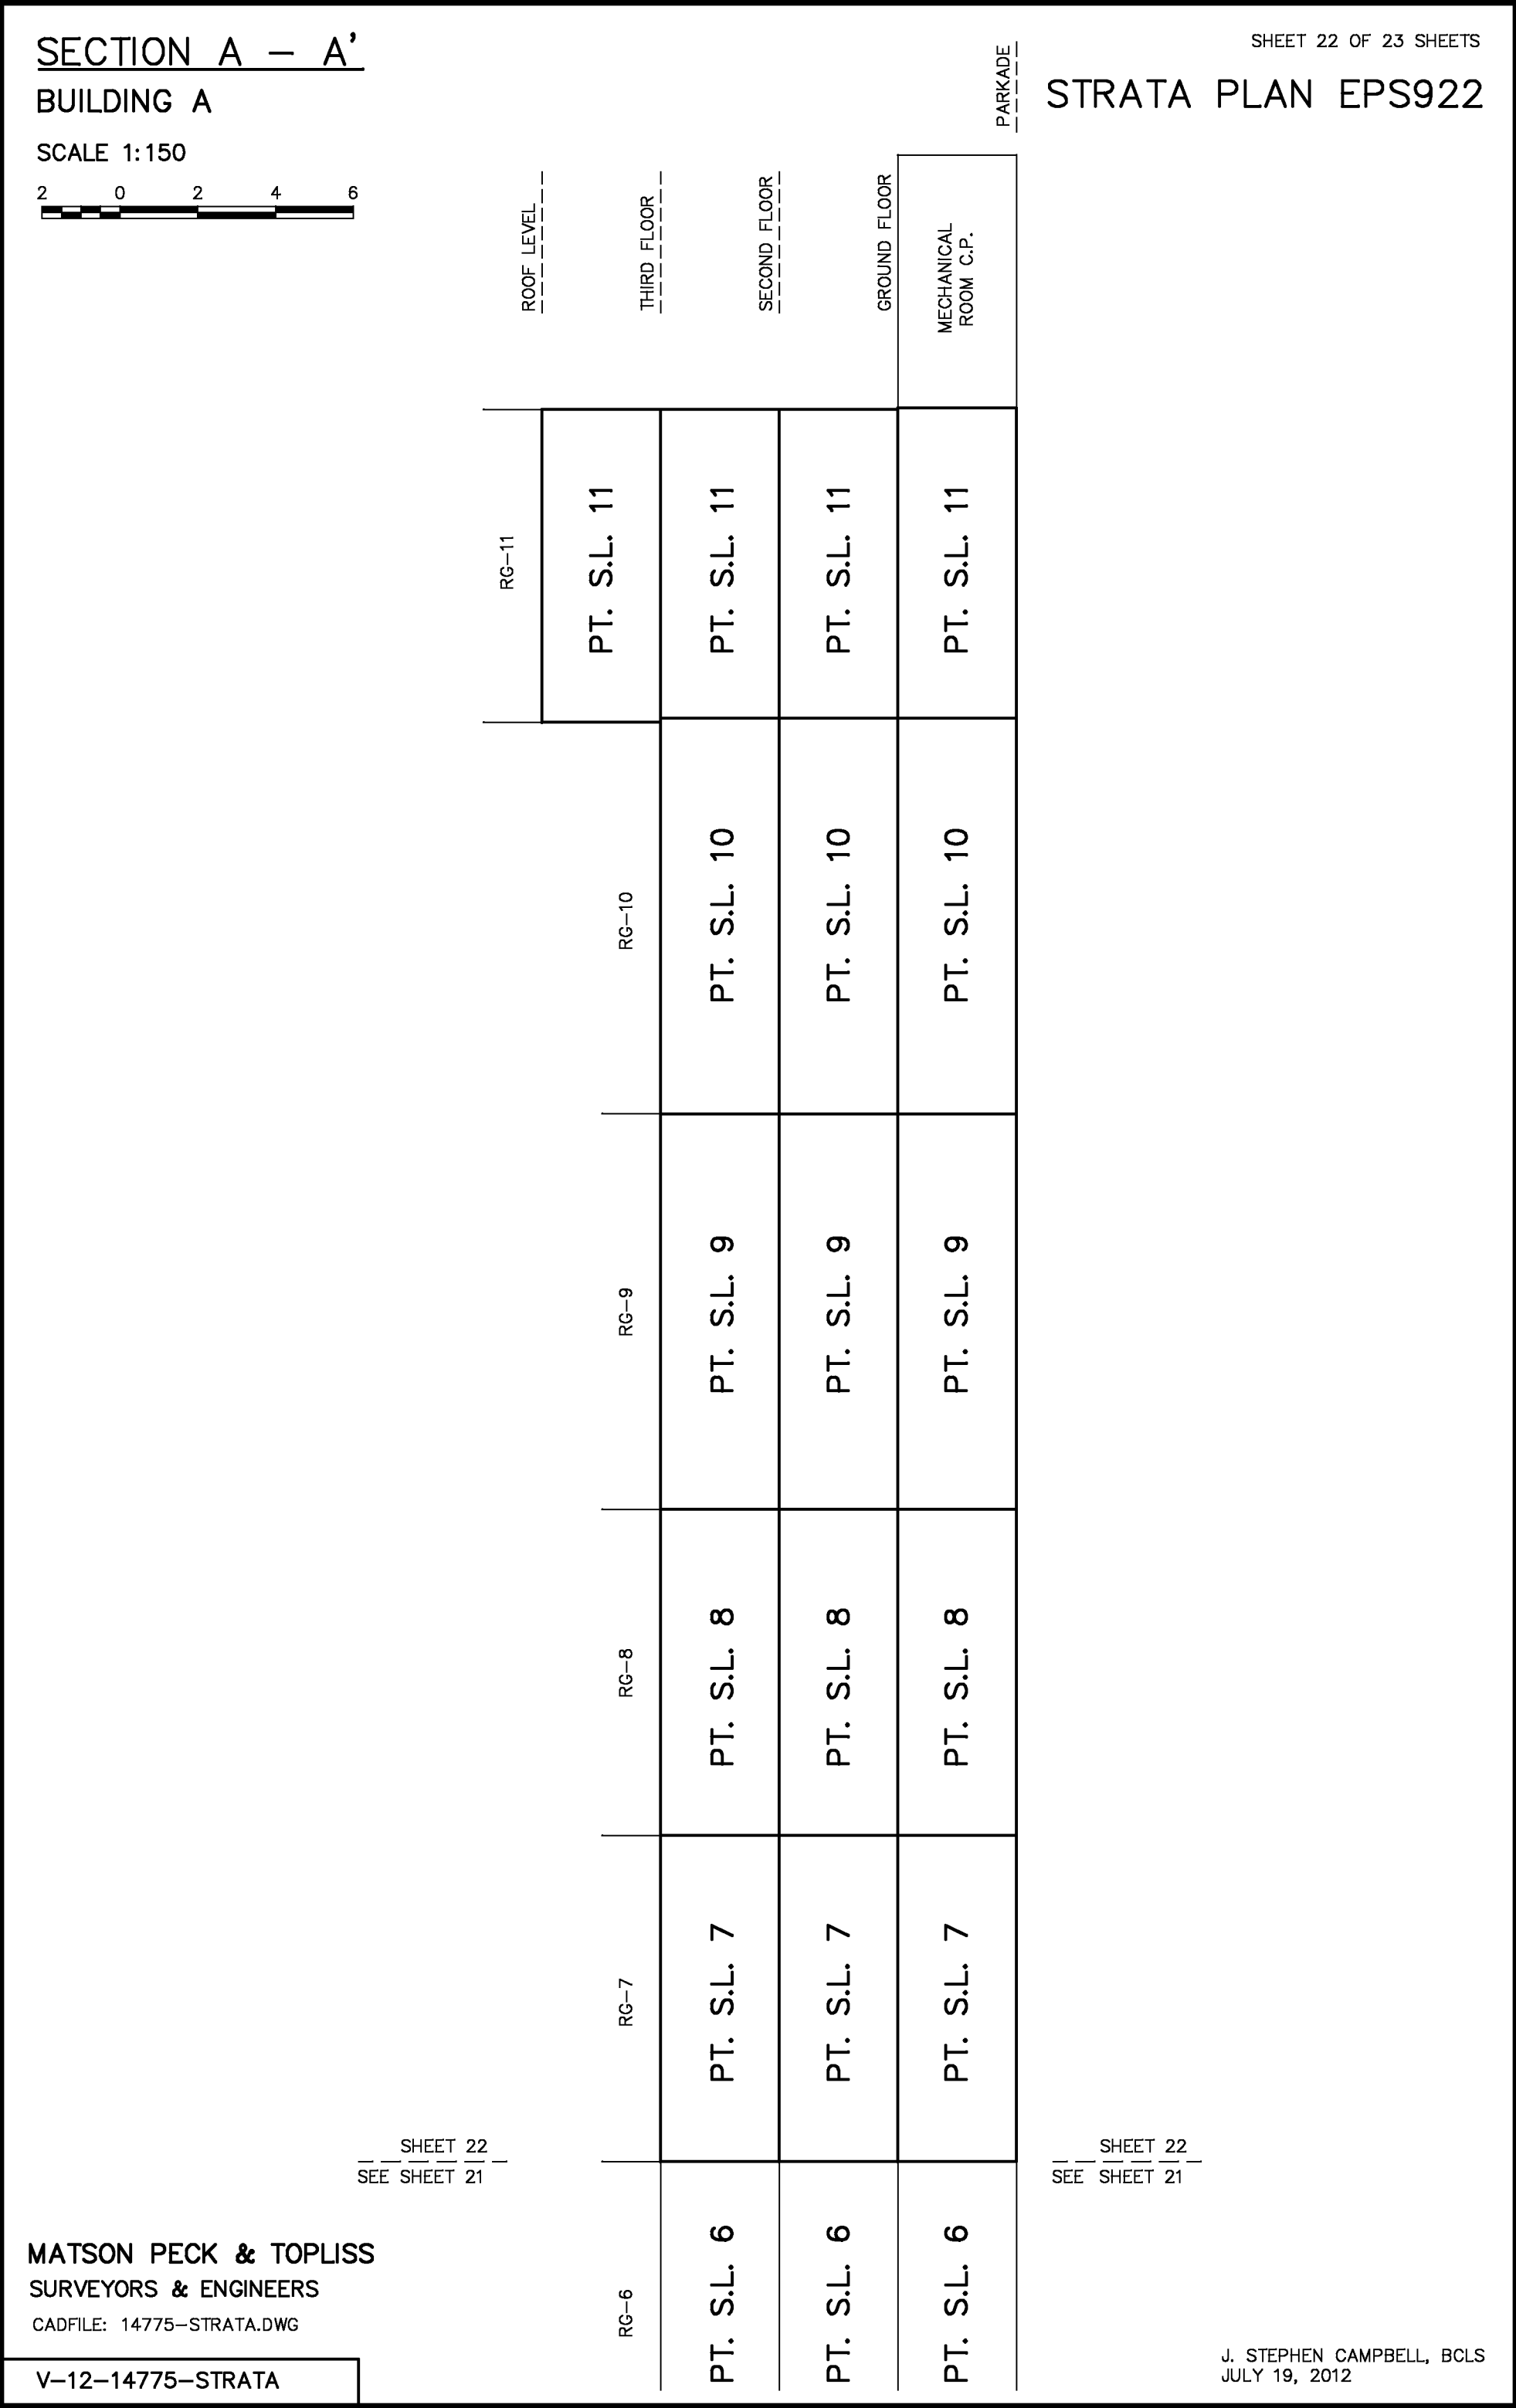


SECTION B – B’
BUILDING B

SHEET 23 OF 23 SHEETS

STRATA PLAN EPS922


SCALE 1:150

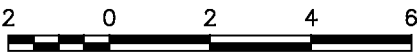

RG-15		RG-14		RG-13		
CORRIDOR C.P.	PT. S.L. 15	PT. S.L. 14	PT. S.L. 15	PT. S.L. 13	PT. S.L. 13	ROOF LEVEL
	PT. S.L. 15					THIRD FLOOR
	PT. S.L. 15					SECOND FLOOR
	PT. S.L. 15					GROUND FLOOR
	PT. S.L. 15		PT. S.L. 14		PT. S.L. 13	PARKADE
CORRIDOR C.P.		CORRIDOR C.P.				

SECTION C – C’
BUILDING C

SCALE 1:150

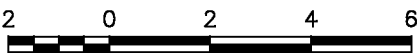

RG-12		
P-12	PT. S.L. 12	THIRD FLOOR
	PT. S.L. 12	SECOND FLOOR
	PT. S.L. 12	GROUND FLOOR
	PT. S.L. 12	PARKADE

MATSON PECK & TOPLISS
SURVEYORS & ENGINEERS
CADFILE: 14775-STRATA.DWG

V-12-14775-STRATA

J. STEPHEN CAMPBELL, BCLS
JULY 19, 2012