

FIRST SHEET 1 OF 35 SHEETS

STRATA PLAN OF LOT "H",
BLOCK 92, DISTRICT LOT 541
PLAN LMP 16645
CITY OF VANCOUVER

B.C.S. 926.025

SCALE 1: 500



LEGEND:


GRID BEARINGS ARE DERIVED FROM OBSERVATION
BETWEEN CONTROL MONUMENTS V2767 AND V2172.
INTEGRATED SURVEY AREA NUMBER 31.
THIS PLAN SHOWS GROUND-LEVEL MEASURED DISTANCES
PRIOR TO COMPUTATION OF U.T.M. CO-ORDINATES.
MULTIPLY BY COMBINED FACTOR OF 0.9999997
DISTANCES ARE IN METRES AND DECIMALS THEREOF.

- DENOTES CONTROL MONUMENT
- DENOTES LEAD PLUS FOUND

DEPOSITED AND REGISTERED
IN THE LAND TITLE OFFICE
AT NEW WESTMINSTER B.C.

THIS 27 DAY OF June 19 94

[Signature]
Assistant Deputy Registrar
BH242332

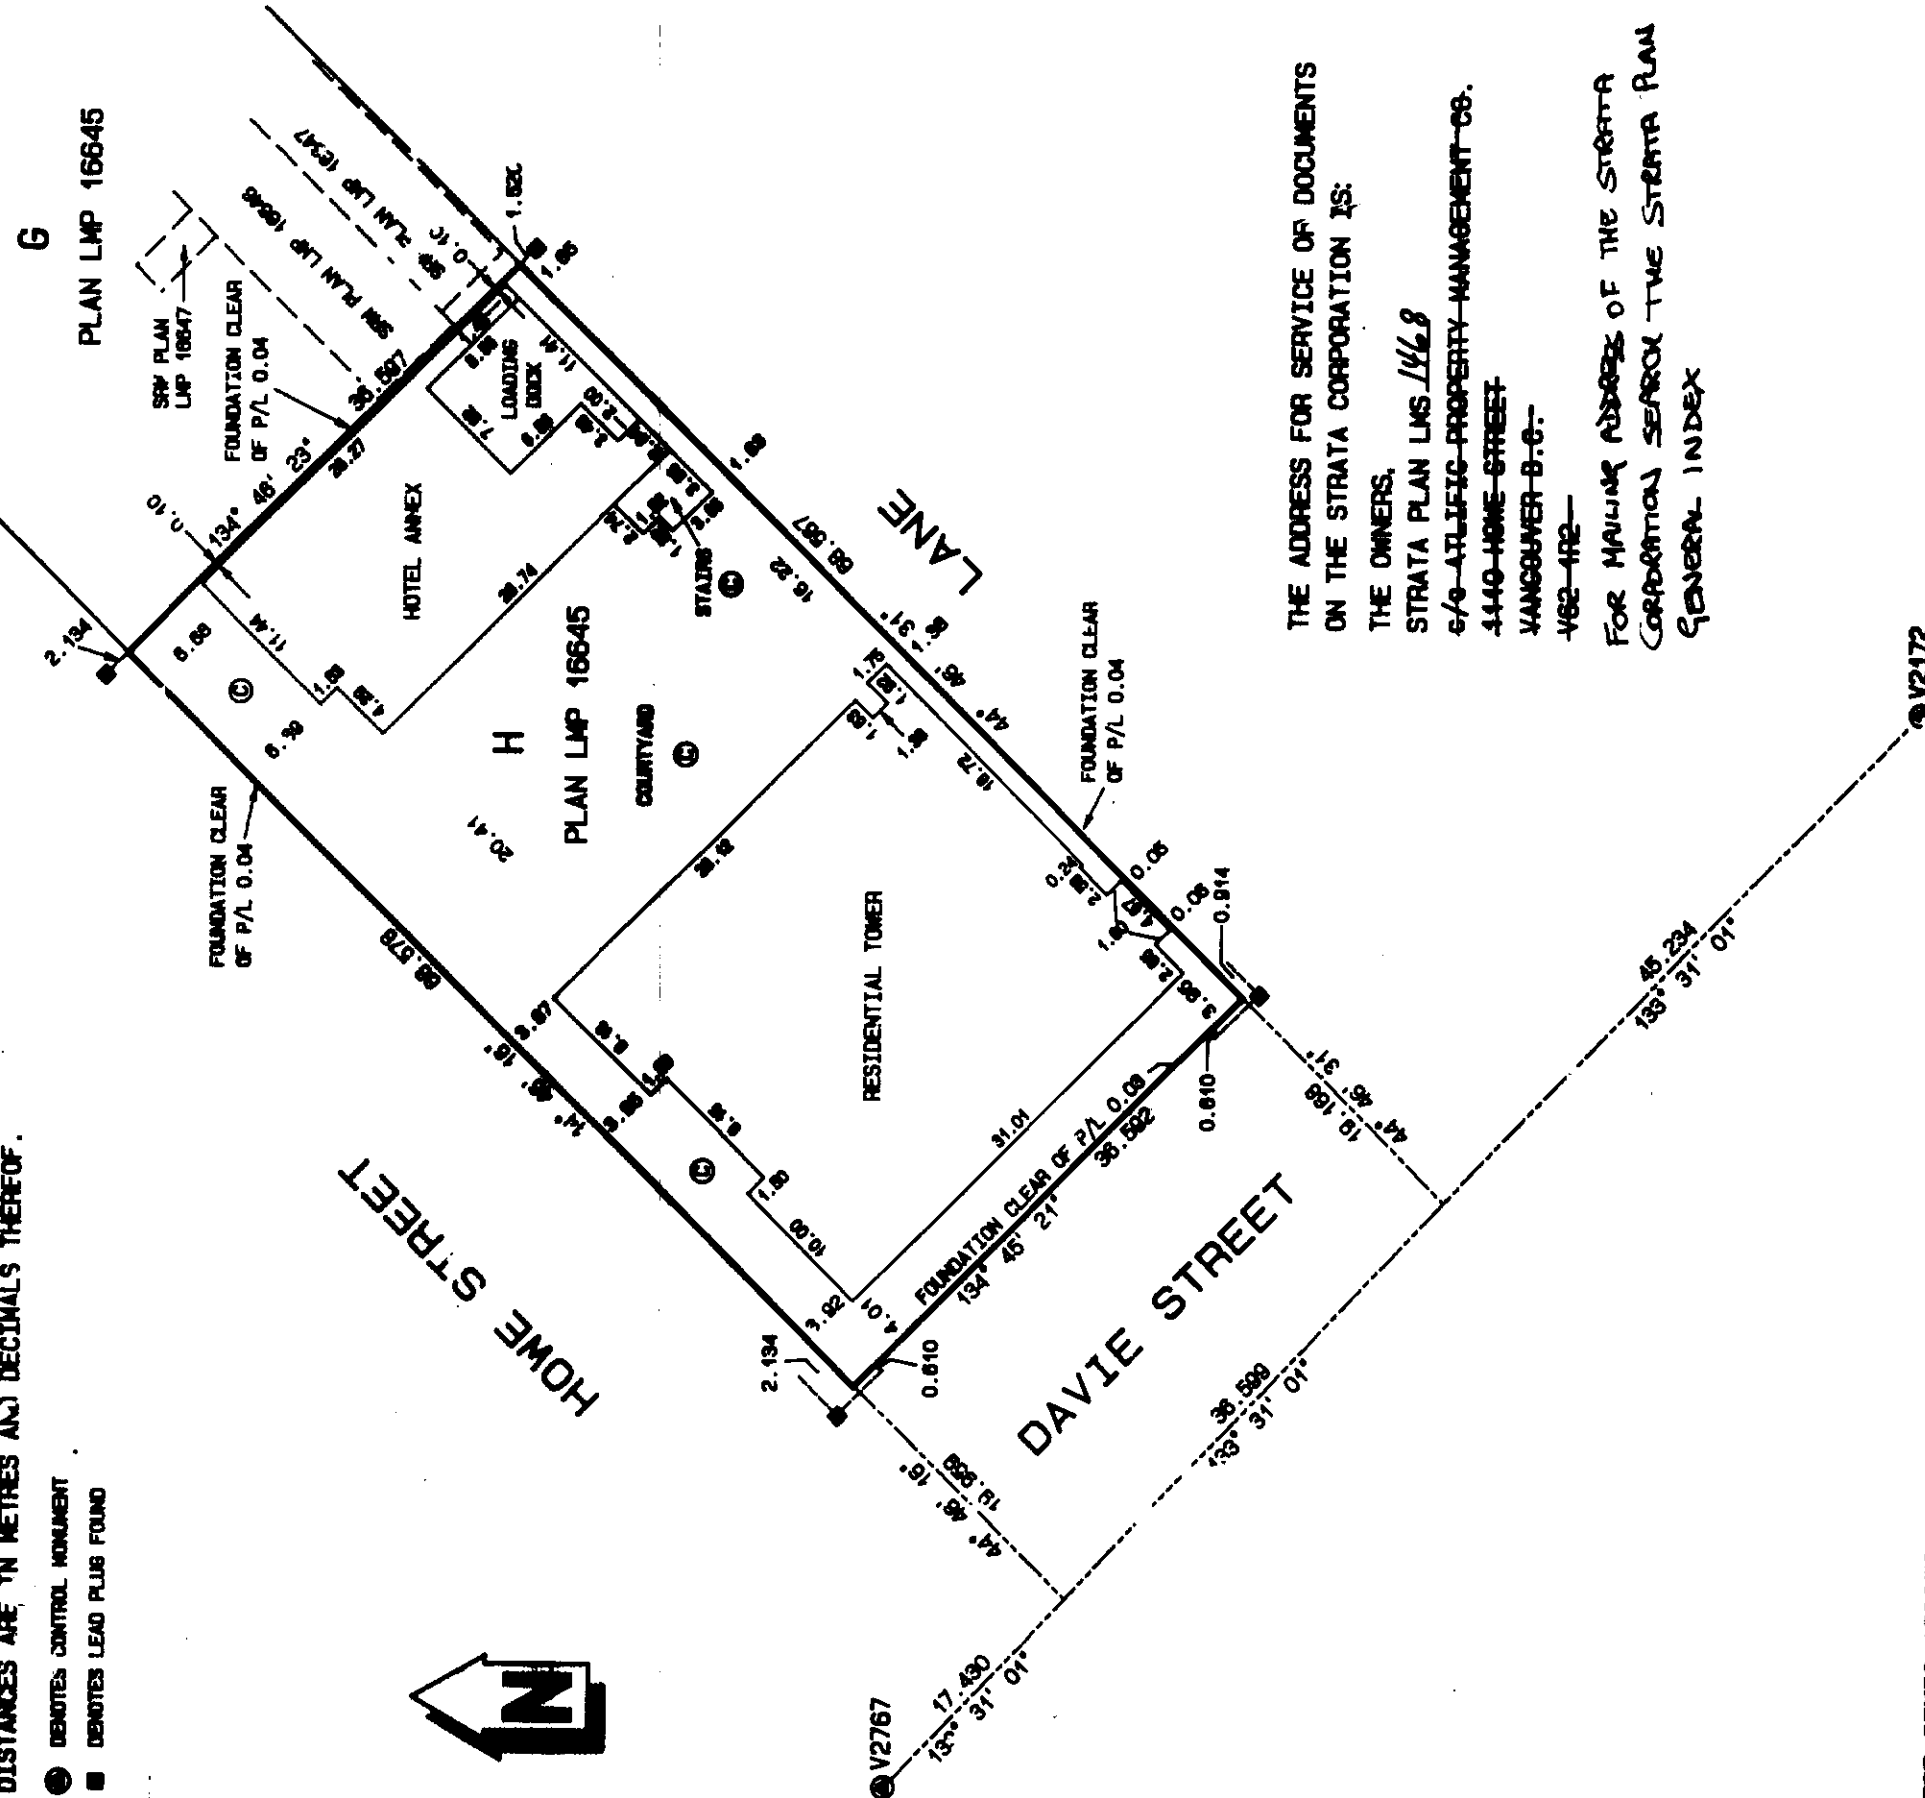

THE ADDRESS FOR SERVICE OF DOCUMENTS
ON THE STRATA CORPORATION IS:

THE OWNERS,

STRATA PLAN LMS 1468

c/o ATLIFIC PROPERTY MANAGEMENT CO.

4440 HOME STREET

VANCOUVER B.C.

V6Z 4R2

FOR MAILING ADDRESS OF THE STRATA
CORPORATION SEARCH THE STRATA PLAN
GENERAL INDEX

FOR CIVIC ADDRESSES SEE SECOND SHEETS

Isaak, Osman
S Associates
B.C. LAND SURVEYORS
20802 LOGAN AVENUE
LANGLEY B.C. V3A 7K2
TEL (604) 537-2411
FILE 12707-01.STR

I, A.M. OSAMAN, A BRITISH COLUMBIA LAND SURVEYOR OF
LANGLEY, BRITISH COLUMBIA, HEREBY CERTIFY THAT THE
BUILDINGS ERECTED ON THE PARCEL DESCRIBED ABOVE
ARE WHOLLY WITHIN THE BOUNDARIES OF THAT PARCEL.
DATED THIS 9th DAY OF JUNE, 1994

THIS PLAN LIES WITHIN THE GREATER
VANCOUVER REGIONAL DISTRICT

[Signature]
B.C.L.S.

SECOND SHEET 2 OF 35 SHEETS

STRATA PLAN LMS 1468

CONDOMINIUM ACT						
STRATA LOT NO.	SHEET NO.	FORM 1		FORM 2		FORM 3
		SCHEDULE OF UNIT ENTITLEMENT		SCHEDULE OF INTEREST UPON DESTRUCTION		SCHEDULE OF VOTING RIGHTS
		UNIT ENTITLEMENT	INTEREST UPON DESTRUCTION	INTEREST UPON DESTRUCTION	NUMBER OF VOTES	
1	28, 29	1000	984		1	2801 - 1188 HOME STREET
2	11 - 15	21, 080	11, 909		41	1188 HOME STREET
3	12	840	838		1	777 DAVIE STREET
4	12	530	340		1	781 DAVIE STREET
5	12	720	453		1	788 DAVIE STREET
6	12	610	387		1	785 DAVIE STREET
7	16	570	397		1	301 - 1188 HOME STREET
8	16	680	499		1	308 - 1188 HOME STREET
9	16	640	486		1	307 - 1188 HOME STREET
10	16	410	309		1	305 - 1188 HOME STREET
11	16	410	309		1	305 - 1188 HOME STREET
12	16	440	354		1	304 - 1188 HOME STREET
13	16	400	309		1	303 - 1188 HOME STREET
14	16	450	346		1	302 - 1188 HOME STREET
15	17	570	402		1	401 - 1188 HOME STREET
16	17	680	490		1	408 - 1188 HOME STREET
17	17	640	486		1	407 - 1188 HOME STREET
18	17	410	380		1	405 - 1188 HOME STREET
19	17	410	380		1	405 - 1188 HOME STREET
20	17	440	381		1	404 - 1188 HOME STREET
21	17	400	312		1	403 - 1188 HOME STREET
22	17	450	387		1	402 - 1188 HOME STREET
23	17	570	411		1	501 - 1188 HOME STREET
24	17	680	499		1	508 - 1188 HOME STREET
25	17	640	486		1	507 - 1188 HOME STREET
26	17	410	385		1	505 - 1188 HOME STREET
27	17	410	326		1	505 - 1188 HOME STREET
28	17	440	367		1	504 - 1188 HOME STREET
29	17	400	317		1	503 - 1188 HOME STREET
30	17	450	343		1	502 - 1188 HOME STREET
31	18	570	419		1	601 - 1188 HOME STREET
32	18	680	504		1	608 - 1188 HOME STREET
33	18	640	516		1	607 - 1188 HOME STREET
34	18	410	331		1	605 - 1188 HOME STREET
35	18	410	331		1	605 - 1188 HOME STREET
36	18	440	363		1	604 - 1188 HOME STREET
37	18	400	323		1	603 - 1188 HOME STREET
38	18	450	348		1	602 - 1188 HOME STREET
39	18	570	428		1	701 - 1188 HOME STREET
40	18	680	513		1	708 - 1188 HOME STREET
41	18	640	524		1	707 - 1188 HOME STREET
42	18	410	334		1	706 - 1188 HOME STREET
43	18	410	334		1	705 - 1188 HOME STREET
44	18	440	368		1	704 - 1188 HOME STREET
45	18	400	329		1	703 - 1188 HOME STREET
46	18	450	364		1	702 - 1188 HOME STREET
47	19	570	433		1	801 - 1188 HOME STREET
48	19	680	524		1	808 - 1188 HOME STREET
49	19	640	536		1	807 - 1188 HOME STREET
50	19	410	340		1	806 - 1188 HOME STREET
51	19	410	340		1	805 - 1188 HOME STREET
52	19	440	374		1	804 - 1188 HOME STREET
53	19	400	334		1	803 - 1188 HOME STREET
54	19	450	380		1	802 - 1188 HOME STREET
55	19	570	442		1	901 - 1188 HOME STREET
56	19	680	580		1	908 - 1188 HOME STREET
57	19	640	547		1	907 - 1188 HOME STREET
58	19	410	346		1	906 - 1188 HOME STREET
59	19	410	346		1	905 - 1188 HOME STREET
60	19	440	380		1	904 - 1188 HOME STREET

12707-02.STR
JUNE 6, 1994

SECOND SHEET 3 OF 36 SHEETS

STRATA PLAN LMS 1468

CONDOMINIUM ACT						
FORM 1		FORM 2		FORM 3		
SCHEDULE OF UNIT ENTITLEMENT		SCHEDULE OF INTEREST UPON DESTRUCTION		SCHEDULE OF VOTING RIGHTS		
STRATA LOT No.	SHEET No.	UNIT ENTITLEMENT	INTEREST UPON DESTRUCTION	NUMBER OF VOTES	CIVIC ADDRESSES	
61	19	400	357	1	908 - 1188 HOME STREET	
62	19	400	363	1	902 - 1188 HOME STREET	
63	20	570	450	1	100 - 1188 HOME STREET	
64	20	660	538	1	1008 - 1188 HOME STREET	
65	20	640	565	1	1007 - 1188 HOME STREET	
66	20	410	351	1	1005 - 1188 HOME STREET	
67	20	410	351	1	1005 - 1188 HOME STREET	
68	20	440	365	1	1004 - 1188 HOME STREET	
69	20	400	343	1	1003 - 1188 HOME STREET	
70	20	450	368	1	1002 - 1188 HOME STREET	
71	20	570	458	1	1101 - 1188 HOME STREET	
72	20	660	547	1	1108 - 1188 HOME STREET	
73	20	640	561	1	1107 - 1188 HOME STREET	
74	20	410	357	1	1105 - 1188 HOME STREET	
75	20	410	357	1	1105 - 1188 HOME STREET	
76	20	440	381	1	1104 - 1188 HOME STREET	
77	20	400	348	1	1103 - 1188 HOME STREET	
78	20	460	374	1	1102 - 1188 HOME STREET	
79	21	570	465	1	1201 - 1188 HOME STREET	
80	21	660	555	1	1208 - 1188 HOME STREET	
81	21	640	572	1	1207 - 1188 HOME STREET	
82	21	410	359	1	1206 - 1188 HOME STREET	
83	21	410	353	1	1205 - 1188 HOME STREET	
84	21	440	384	1	1204 - 1188 HOME STREET	
85	21	400	364	1	1203 - 1188 HOME STREET	
86	21	460	380	1	1202 - 1188 HOME STREET	
87	21	570	478	1	1401 - 1188 HOME STREET	
88	21	660	581	1	1408 - 1188 HOME STREET	
89	21	640	581	1	1407 - 1188 HOME STREET	
90	21	410	355	1	1406 - 1188 HOME STREET	
91	21	410	355	1	1405 - 1188 HOME STREET	
92	21	440	368	1	1404 - 1188 HOME STREET	
93	21	400	360	1	1403 - 1188 HOME STREET	
94	21	450	365	1	1402 - 1188 HOME STREET	
95	22	570	485	1	1501 - 1188 HOME STREET	
96	22	660	570	1	1508 - 1188 HOME STREET	
97	22	640	587	1	1507 - 1188 HOME STREET	
98	22	410	371	1	1506 - 1188 HOME STREET	
99	22	410	371	1	1505 - 1188 HOME STREET	
100	22	440	405	1	1504 - 1188 HOME STREET	
101	22	400	363	1	1503 - 1188 HOME STREET	
102	22	450	381	1	1502 - 1188 HOME STREET	
103	22	570	493	1	1601 - 1188 HOME STREET	
104	22	660	578	1	1608 - 1188 HOME STREET	
105	22	640	585	1	1607 - 1188 HOME STREET	
106	22	410	377	1	1606 - 1188 HOME STREET	
107	22	410	377	1	1605 - 1188 HOME STREET	
108	22	440	411	1	1604 - 1188 HOME STREET	
109	22	400	368	1	1603 - 1188 HOME STREET	
110	22	450	384	1	1602 - 1188 HOME STREET	
111	23	570	502	1	1701 - 1188 HOME STREET	
112	23	660	587	1	1708 - 1188 HOME STREET	
113	23	640	604	1	1707 - 1188 HOME STREET	
114	23	410	362	1	1706 - 1188 HOME STREET	
115	23	410	362	1	1705 - 1188 HOME STREET	
116	23	440	478	1	1704 - 1188 HOME STREET	
117	23	400	374	1	1703 - 1188 HOME STREET	
118	23	450	388	1	1702 - 1188 HOME STREET	
119	23	570	510	1	1801 - 1188 HOME STREET	
120	23	660	582	1	1808 - 1188 HOME STREET	

12707-03.STR

June 6, 1984

SECOND SHEET 4 OF 35 SHEETS

STRATA PLAN LMS 1468

CONDOMINIUM ACT						
FORM 1		FORM 2		FORM 3		
SCHEDULE OF UNIT ENTITLEMENT		SCHEDULE OF INTEREST UPON DESTRUCTION		SCHEDULE OF VOTING RIGHTS		
STRATA LOT No.	SHEET No.	UNIT ENTITLEMENT	INTEREST UPON DESTRUCTION	NUMBER OF VOTES	CIVIC ADDRESSES	
121	23	640	642	1	1807 - 1188 HOME STREET	
122	23	410	388	1	1808 - 1188 HOME STREET	
123	23	410	388	1	1809 - 1188 HOME STREET	
124	23	440	418	1	1804 - 1188 HOME STREET	
125	23	400	380	1	1809 - 1188 HOME STREET	
126	23	450	405	1	1802 - 1188 HOME STREET	
127	24	570	548	1	1801 - 1188 HOME STREET	
128	24	660	601	1	1808 - 1188 HOME STREET	
129	24	640	616	1	1807 - 1188 HOME STREET	
130	24	410	391	1	1808 - 1188 HOME STREET	
131	24	410	391	1	1805 - 1188 HOME STREET	
132	24	440	425	1	1804 - 1188 HOME STREET	
133	24	400	385	1	1803 - 1188 HOME STREET	
134	24	450	411	1	1802 - 1188 HOME STREET	
135	24	570	527	1	2001 - 1188 HOME STREET	
136	24	660	608	1	2008 - 1188 HOME STREET	
137	24	640	626	1	2007 - 1188 HOME STREET	
138	24	410	387	1	2008 - 1188 HOME STREET	
139	24	410	387	1	2005 - 1188 HOME STREET	
140	24	440	431	1	2004 - 1188 HOME STREET	
141	24	400	391	1	2003 - 1188 HOME STREET	
142	24	400	418	1	2002 - 1188 HOME STREET	
143	25	570	538	1	2101 - 1188 HOME STREET	
144	25	660	615	1	2108 - 1188 HOME STREET	
145	25	640	632	1	2107 - 1188 HOME STREET	
146	25	410	402	1	2108 - 1188 HOME STREET	
147	25	410	402	1	2105 - 1188 HOME STREET	
148	25	440	435	1	2104 - 1188 HOME STREET	
149	25	400	387	1	2103 - 1188 HOME STREET	
150	25	450	422	1	2102 - 1188 HOME STREET	
151	25	570	538	1	2201 - 1188 HOME STREET	
152	25	660	623	1	2208 - 1188 HOME STREET	
153	25	640	640	1	2207 - 1188 HOME STREET	
154	25	410	408	1	2208 - 1188 HOME STREET	
155	25	410	408	1	2205 - 1188 HOME STREET	
156	25	440	442	1	2204 - 1188 HOME STREET	
157	25	400	405	1	2203 - 1188 HOME STREET	
158	25	450	431	1	2202 - 1188 HOME STREET	
159	26	650	660	1	2306 - 1188 HOME STREET	
160	26	500	476	1	2305 - 1188 HOME STREET	
161	26	640	618	1	2304 - 1188 HOME STREET	
162	26	640	623	1	2303 - 1188 HOME STREET	
163	26	510	482	1	2302 - 1188 HOME STREET	
164	26	650	666	1	2301 - 1188 HOME STREET	
165	26	660	643	1	2406 - 1188 HOME STREET	
166	26	500	476	1	2405 - 1188 HOME STREET	
167	26	640	623	1	2404 - 1188 HOME STREET	
168	26	640	629	1	2403 - 1188 HOME STREET	
169	26	510	482	1	2402 - 1188 HOME STREET	
170	26	660	649	1	2401 - 1188 HOME STREET	
171	27	660	652	1	2506 - 1188 HOME STREET	
172	27	500	482	1	2505 - 1188 HOME STREET	
173	27	640	626	1	2504 - 1188 HOME STREET	
174	27	640	632	1	2503 - 1188 HOME STREET	
175	27	510	487	1	2502 - 1188 HOME STREET	
176	27	660	657	1	2501 - 1188 HOME STREET	
177	27	660	660	1	2606 - 1188 HOME STREET	
178	27	500	487	1	2605 - 1188 HOME STREET	
179	27	640	635	1	2604 - 1188 HOME STREET	
180	27	640	640	1	2603 - 1188 HOME STREET	

12707-04.STR


JUNE 6, 1994

SECOND SHEET 5 OF 35 SHEETS

STRATA PLAN LMS 1468

CONDOMINIUM ACT				
FORM 1		FORM 2		FORM 3
SCHEDULE OF UNIT ENTITLEMENT		SCHEDULE OF INTEREST UPON DESTRUCTION		SCHEDULE OF VOTING RIGHTS
STRATA LOT No.	SHEET No.	UNIT ENTITLEMENT	INTEREST UPON DESTRUCTION	NUMBER OF VOTES
181	27	510	483	1
182	27	660	666	1
183	28	660	666	1
184	28	500	483	1
185	28	640	643	1
186	28	640	646	1
187	28	510	483	1
188	28	660	672	1
189	28	1310	1270	1
190	28	1010	984	1
AGGREGATE		120,640	100,000	230

		CIVIC ADDRESSES
		2802 - 1188 HOME STREET
		2801 - 1188 HOME STREET
		2706 - 1188 HOME STREET
		2705 - 1188 HOME STREET
		2704 - 1188 HOME STREET
		2703 - 1188 HOME STREET
		2702 - 1188 HOME STREET
		2701 - 1188 HOME STREET
		2803 - 1188 HOME STREET
		2802 - 1188 HOME STREET

NOTE: UNIT ENTITLEMENT IS BASED ON HABITABLE AREA IN RESIDENTIAL UNITS, AND USEABLE AREA IN COMMERCIAL UNITS. INTEREST UPON DESTRUCTION IS BASED ON VALUE OF EACH UNIT.

ACCEPTED AS TO FORMS 1, 2 AND 3

THIS 10th DAY OF June 19 94

[Signature]
for SUPERINTENDENT OF REAL ESTATE

REUNION PROPERTIES LTD.
[Signature] AUTHORIZED SIGNATORY ANTHONY ENG
[Signature] AUTHORIZED SIGNATORY HARRY L. CHAN
Chris Chan WITNESSES AS TO BOTH SIGNATURES
Chris Chan PRINTED NAME OF WITNESS
Lawyer OCCUPATION
1210-400 Burrard Street ADDRESS
Vancouver, B.C. V6C 3A6

STATUTORY DECLARATION
I, THE UNDERSIGNED, DO SOLEMNLY DECLARE THAT:
1: I AM THE DULY AUTHORIZED AGENT OF THE OWNER-DEVELOPER.
2: THE STRATA PLAN IS FOR COMMERCIAL AND RESIDENTIAL USE.
I MAKE THIS SOLEMN DECLARATION CONSCIENTIOUSLY, BELIEVING IT TO BE TRUE AND KNOWING IT IS OF THE SAME FORCE AND EFFECT AS IF MADE UNDER OATH.

[Signature]
AUTHORIZED SIGNATORY (AGENT FOR THE OWNER-DEVELOPER)
NAME OF AGENT: ANTHONY ENG

DECLARED BEFORE ME AT Vancouver
IN THE PROVINCE OF BRITISH COLUMBIA
THIS 14 DAY OF June 19 94
Chris Chan
A COMMISSIONER FOR TAKING AFFIDAVITS
WITHIN BRITISH COLUMBIA

HONG KONG BANK OF CANADA
[Signature] AUTHORIZED SIGNATORY SIMONE WONG
[Signature] AUTHORIZED SIGNATORY C.S. MORDEN
[Signature] WITNESSES AS TO BOTH SIGNATURES LINDA RUN
LINDA RUN PRINTED NAME OF WITNESS
MANAGER, CREDIT SERVICES OCCUPATION
HONG KONG BANK OF CANADA ADDRESS
888-885 W. GEORGET
VANCOUVER, B.C. V6C 3G1

I, A.M. OSMAN, A BRITISH COLUMBIA LAND SURVEYOR,
HEREBY CERTIFY THAT THE BUILDING SHOWN IN THIS
STRATA PLAN HAS NOT, AS OF THE 8th DAY OF JUNE
1994, BEEN PREVIOUSLY OCCUPIED.
DATED AT LANGLEY B.C. THIS 10th DAY OF JUNE, 1994

[Signature] B.C.L.S.


SHEET 6 OF 35 SHEETS

PARKING LEVEL P4

SCALE 1:250

STRATA PLAN LMS 1468

LEGEND:
SL DENOTES STRATA LOT
Ⓢ DENOTES COMMON PROPERTY
LCP DENOTES LIMITED COMMON PROPERTY
P DENOTES PARKING SPACE

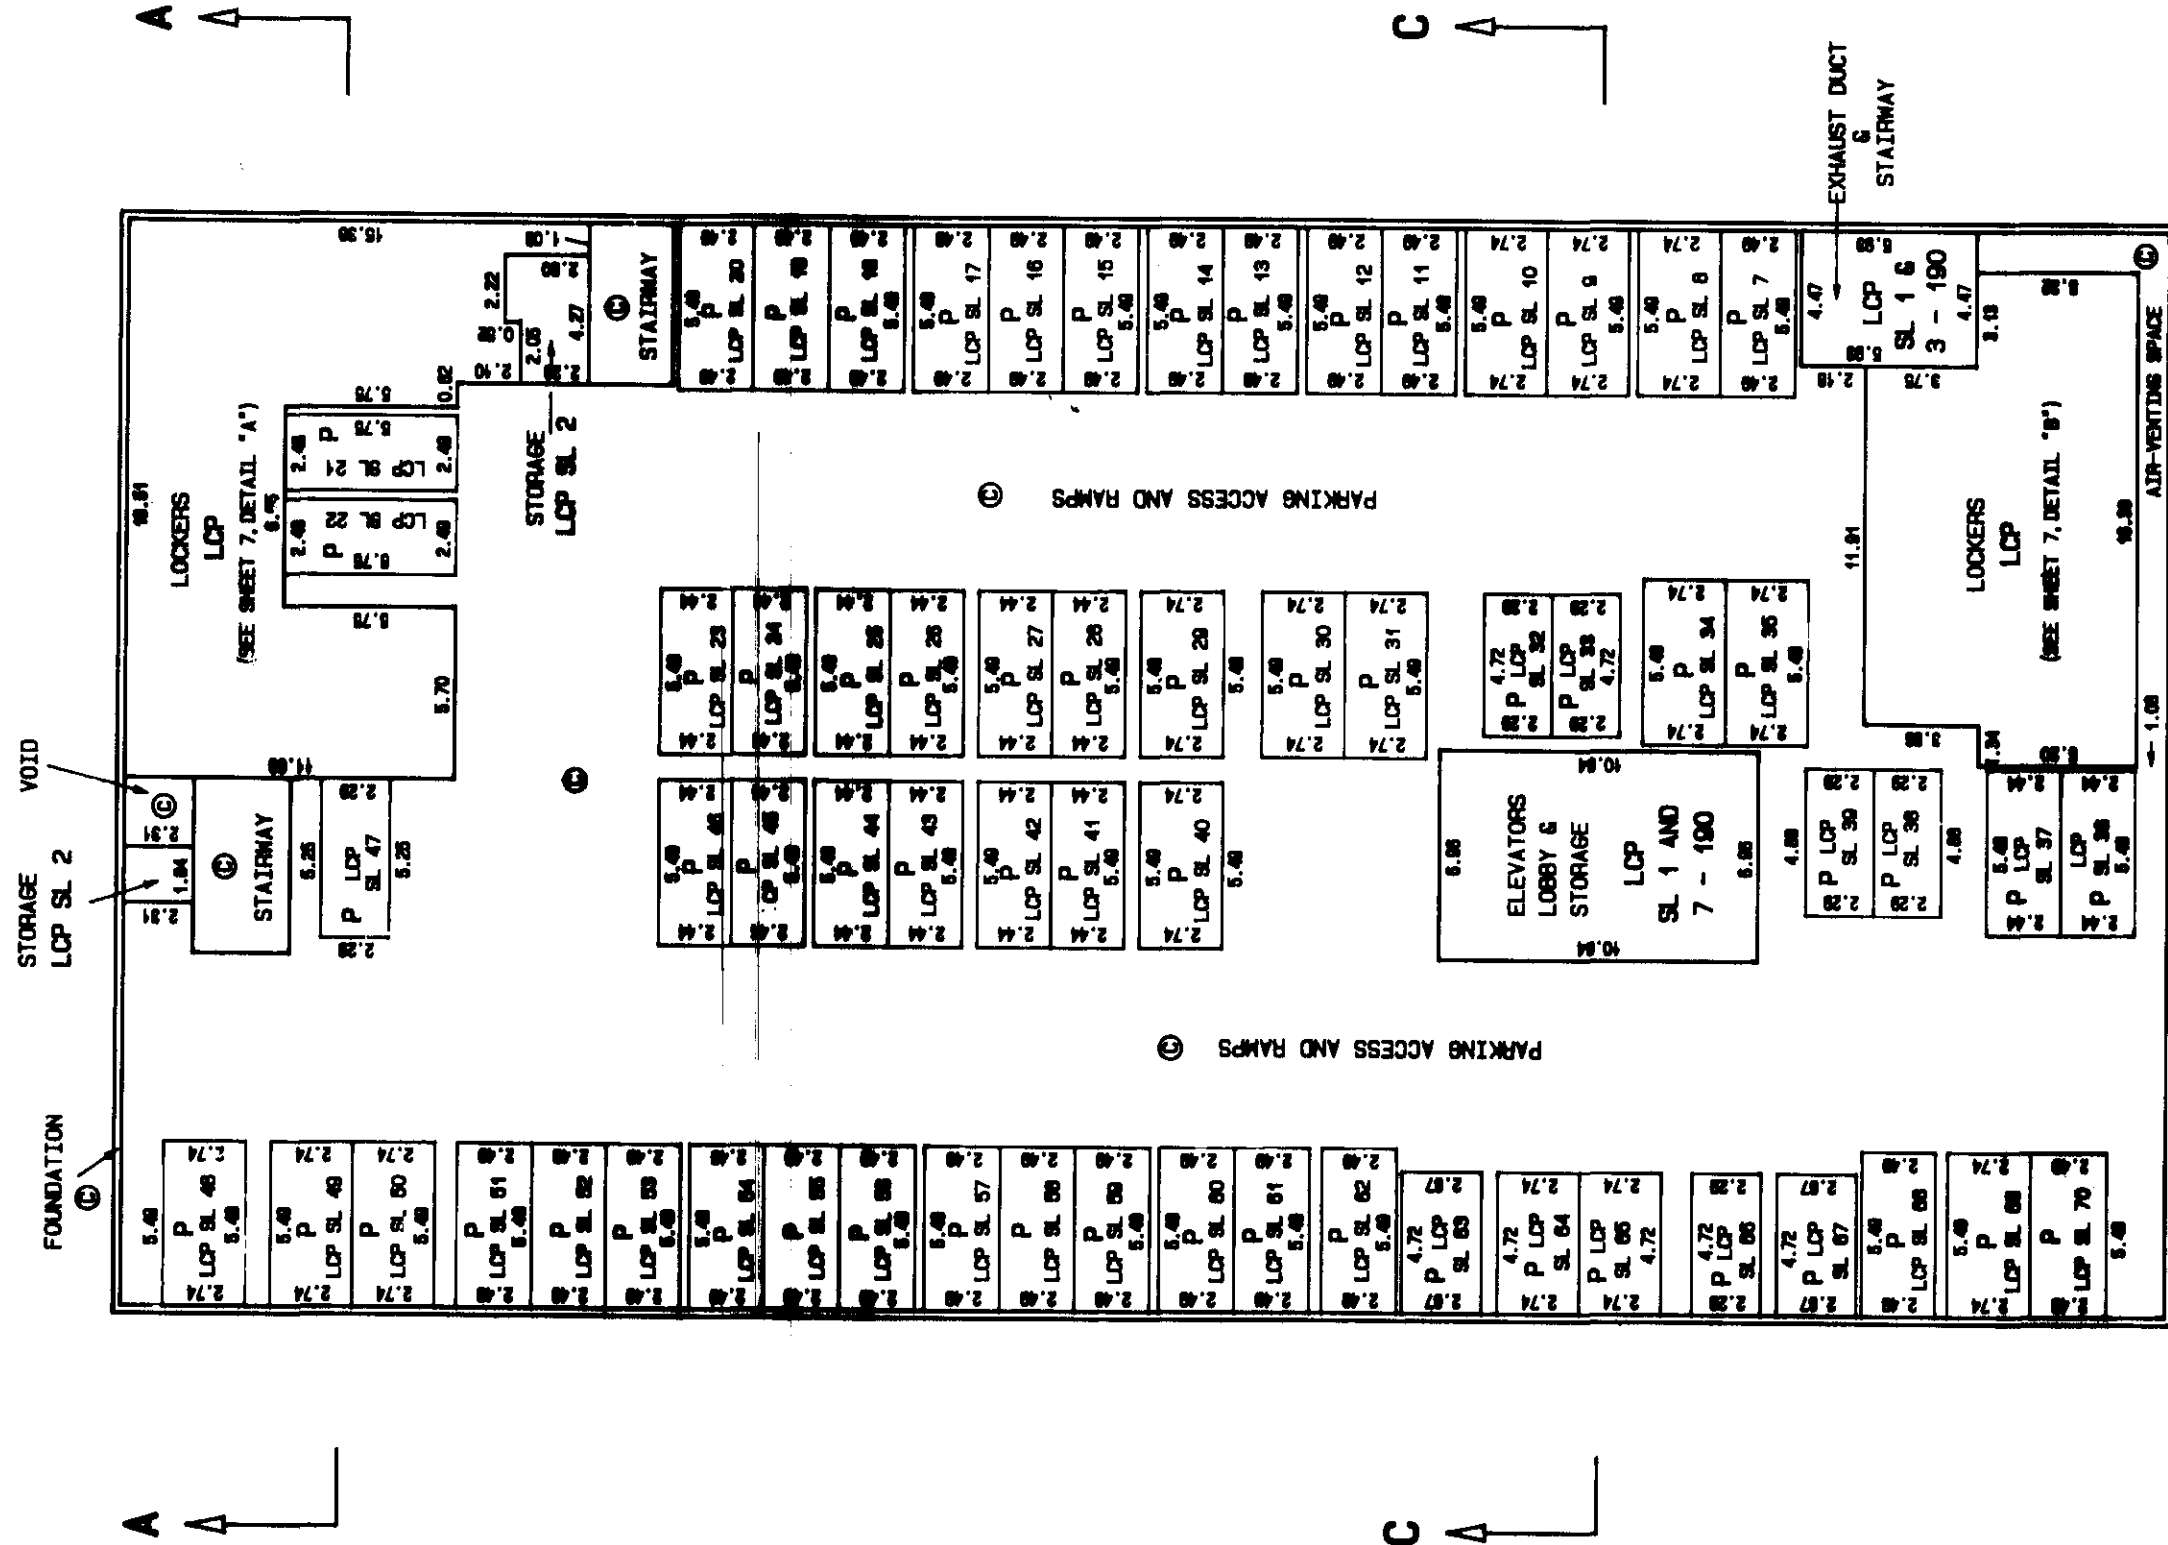

12707-08.STR

one
JUNE 8, 1994

PARKING LEVEL P4

LOCKERS (SL 7 - SL 87)

SCALE 1: 250


SHEET 7 OF 36 SHEETS

STRATA PLAN LMS 1468




LEGEND
SL INDICATES STRATA LOT
© INDICATES COMMON PROPERTY
LCP INDICATES LIMITED COMMON PROPERTY

ALL LOCKERS ARE LIMITED COMMON PROPERTY.
STRATA LOT NUMBER INDICATED IN LOCKER.

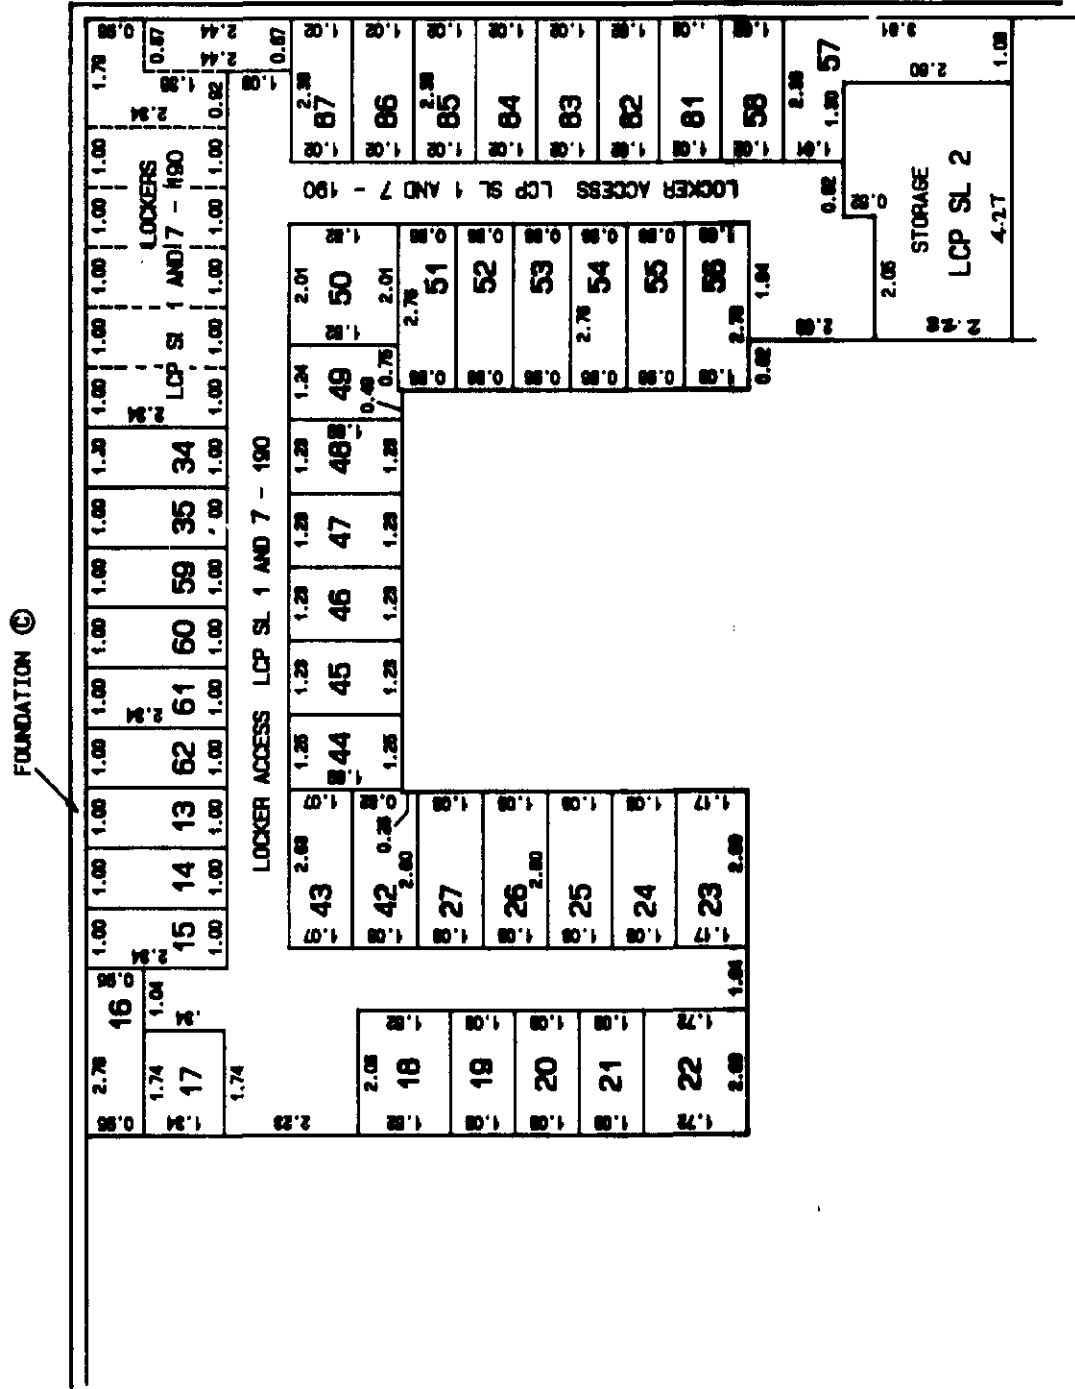

DETAIL "A"

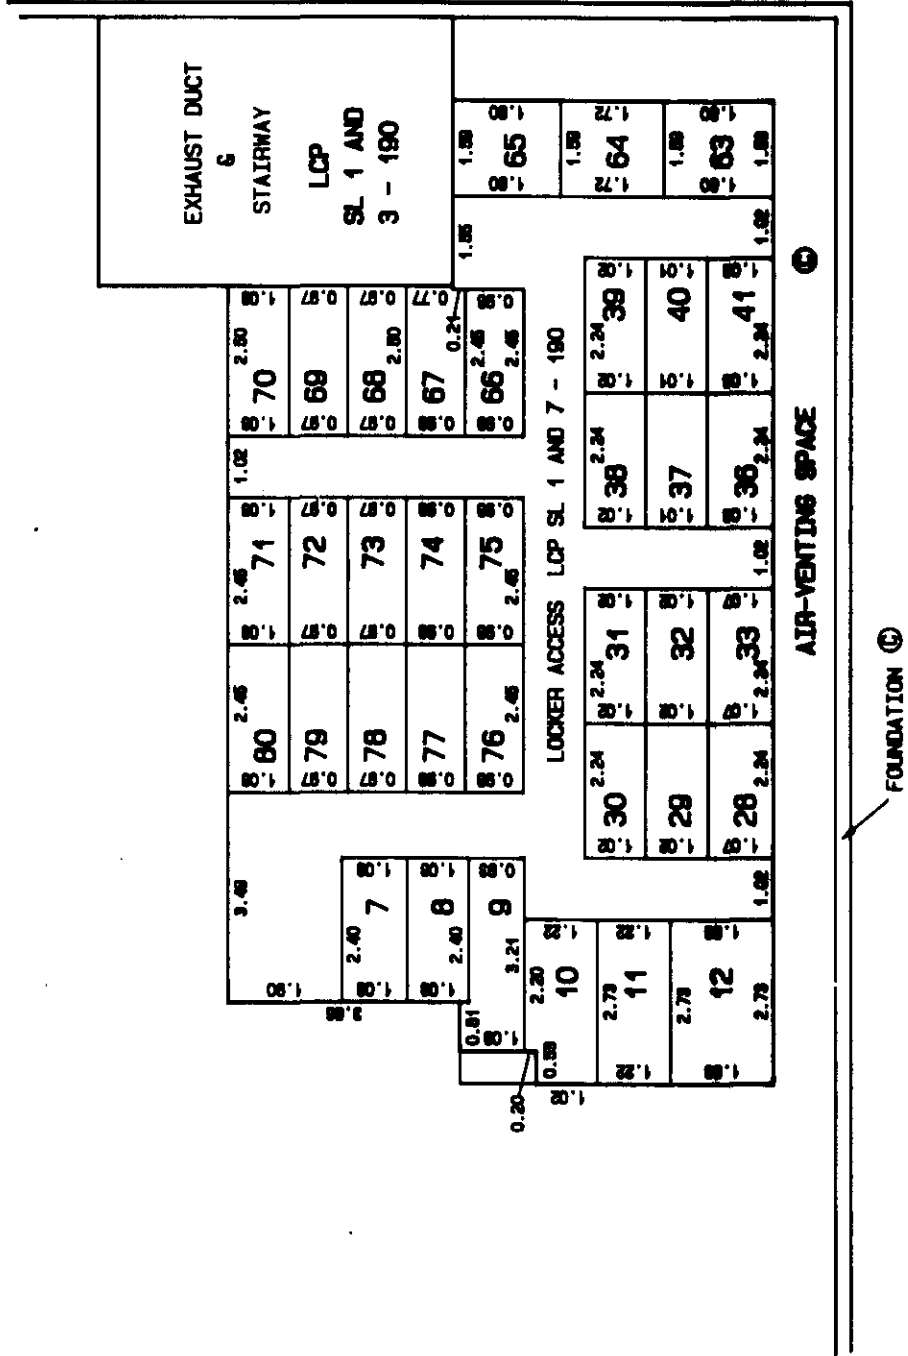

DETAIL "B"

SLEETS 00 OF 36 SHEETS


PARKING LEVEL P3

SCALE 1: 250



END

- LEGEND**
- SL** INDICATES STRATA LOT
 - CC** INDICATES COMMON PROPERTY
 - LCP** INDICATES LIQUIDATED COMMON PROPERTY
 - P** INDICATES PARKING SPACE

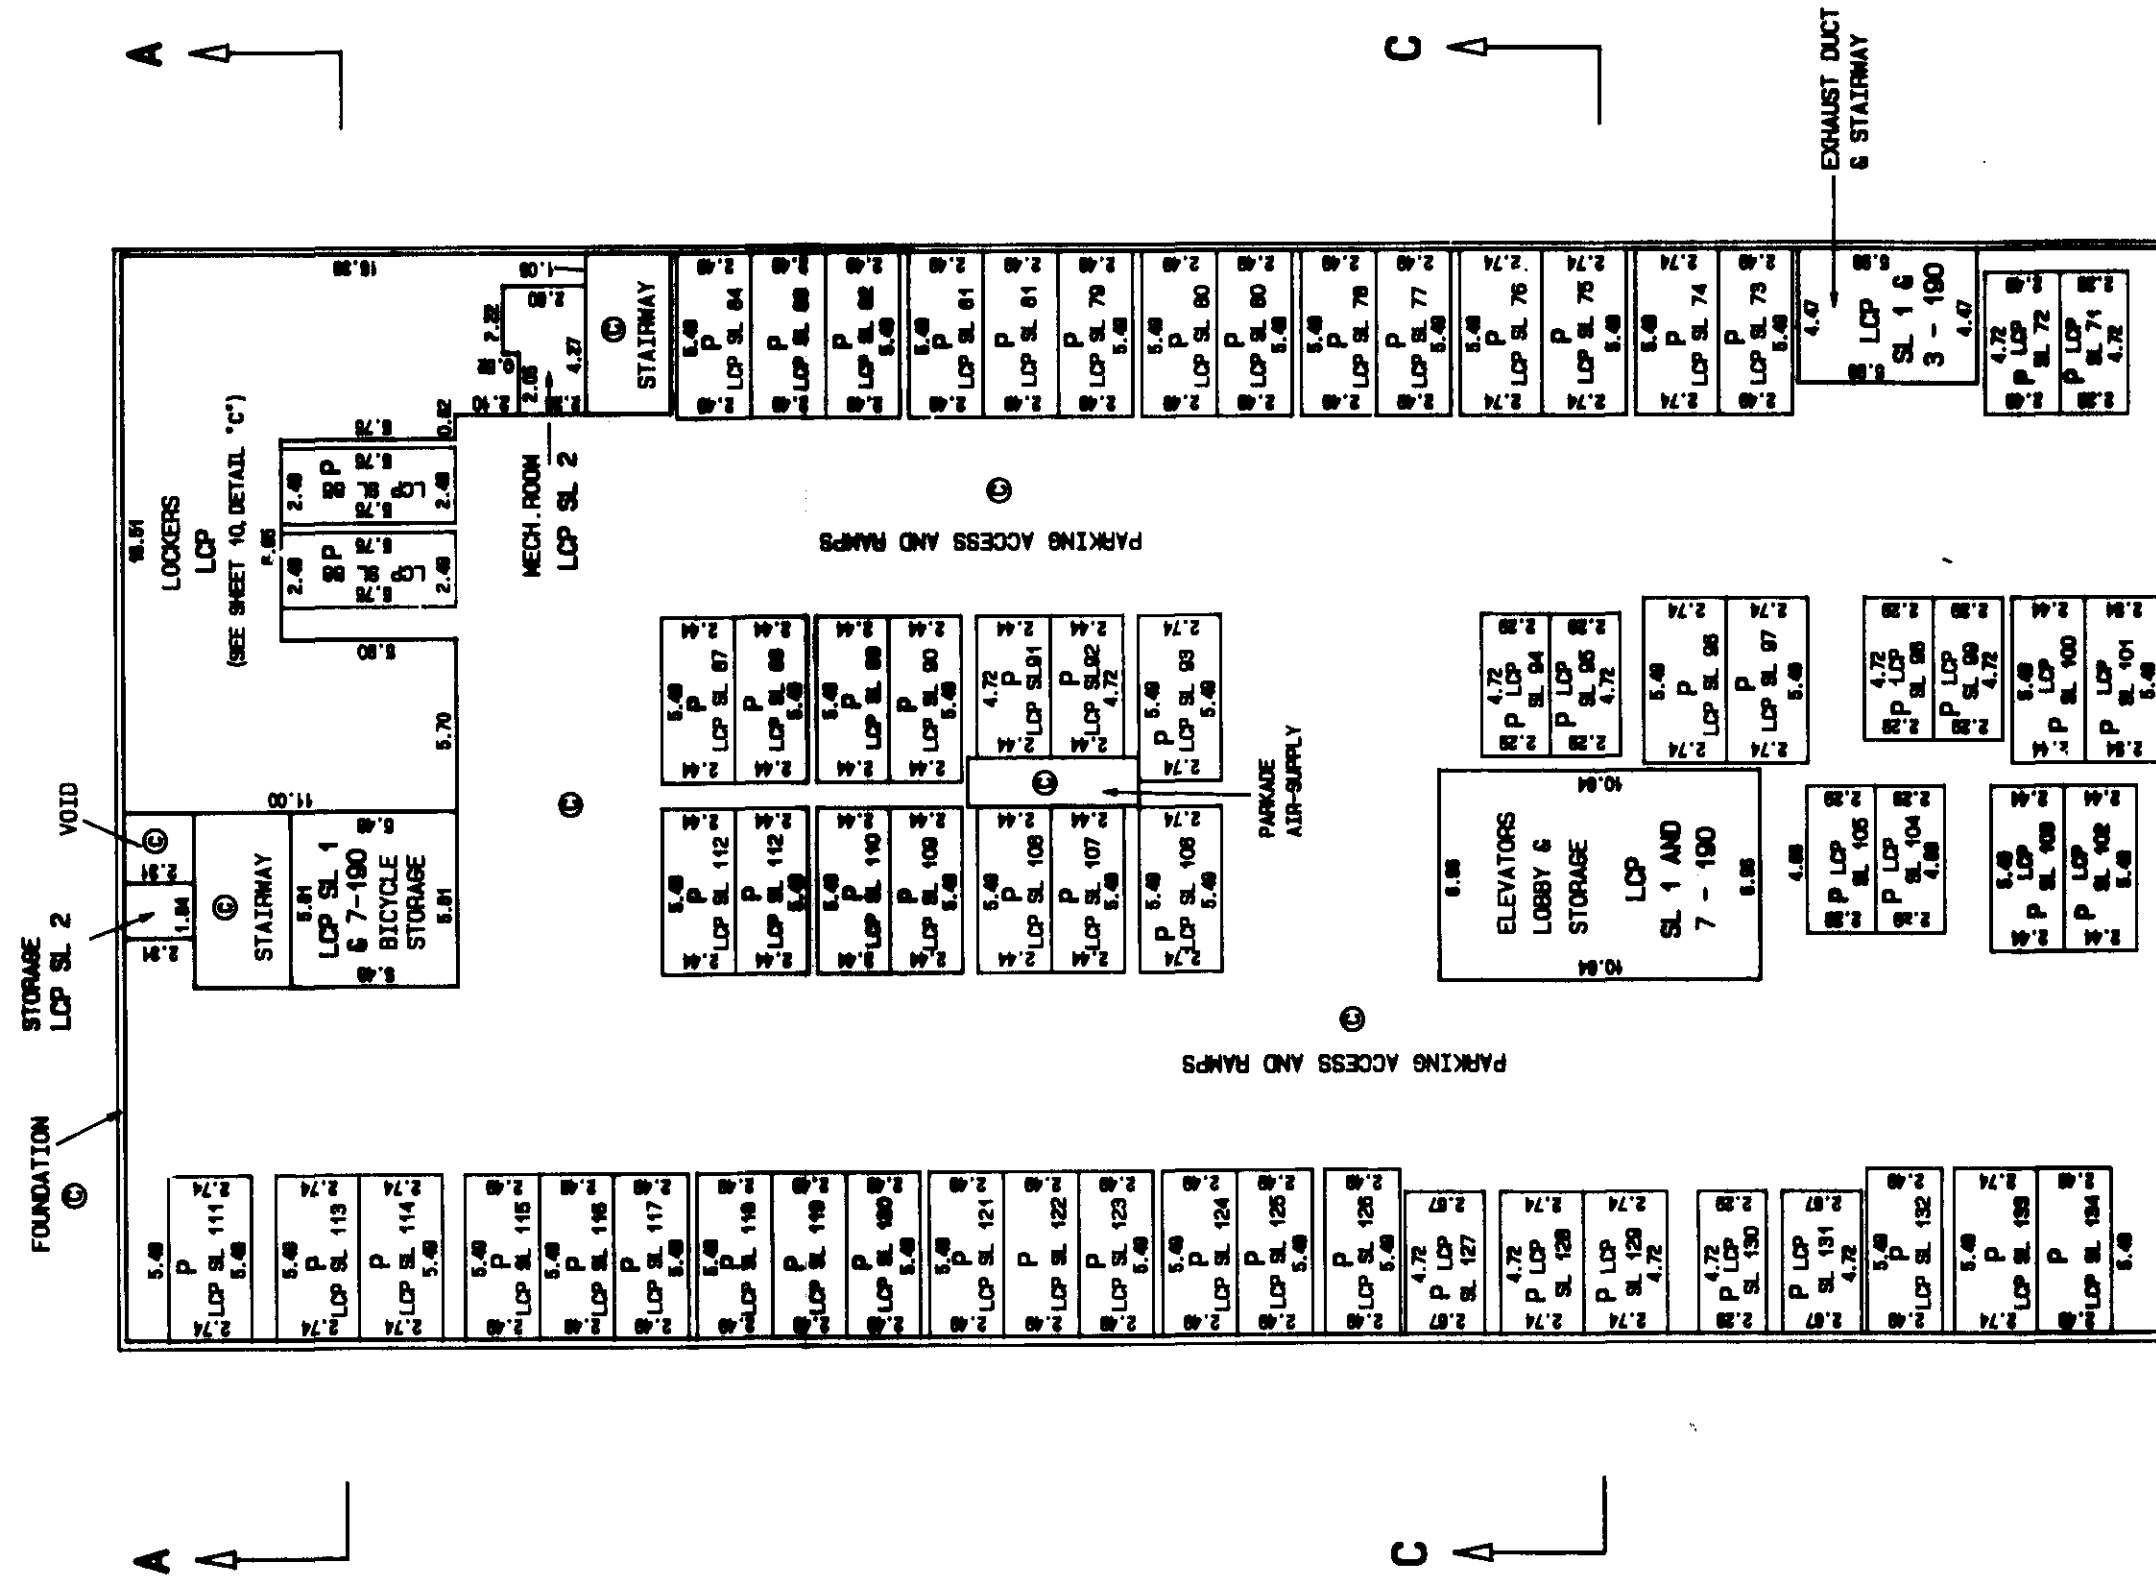STRATA PLAN LMS 1468

JUNE 8, 1994

12707-08. STA

PARKING LEVEL P2

SHEET 9 OF 35 SHEETS

SCALE 1: 250

STRATA PLAN LMS 1468


Legend

SL INDICATES STRATA LOT

© INDICATES COMMON PROPERTY

© INDICATES COMMON PROPERTY
LCP INDICATES LIMITED COMMON PROPERTY


P INDICATES PARKING SPACE

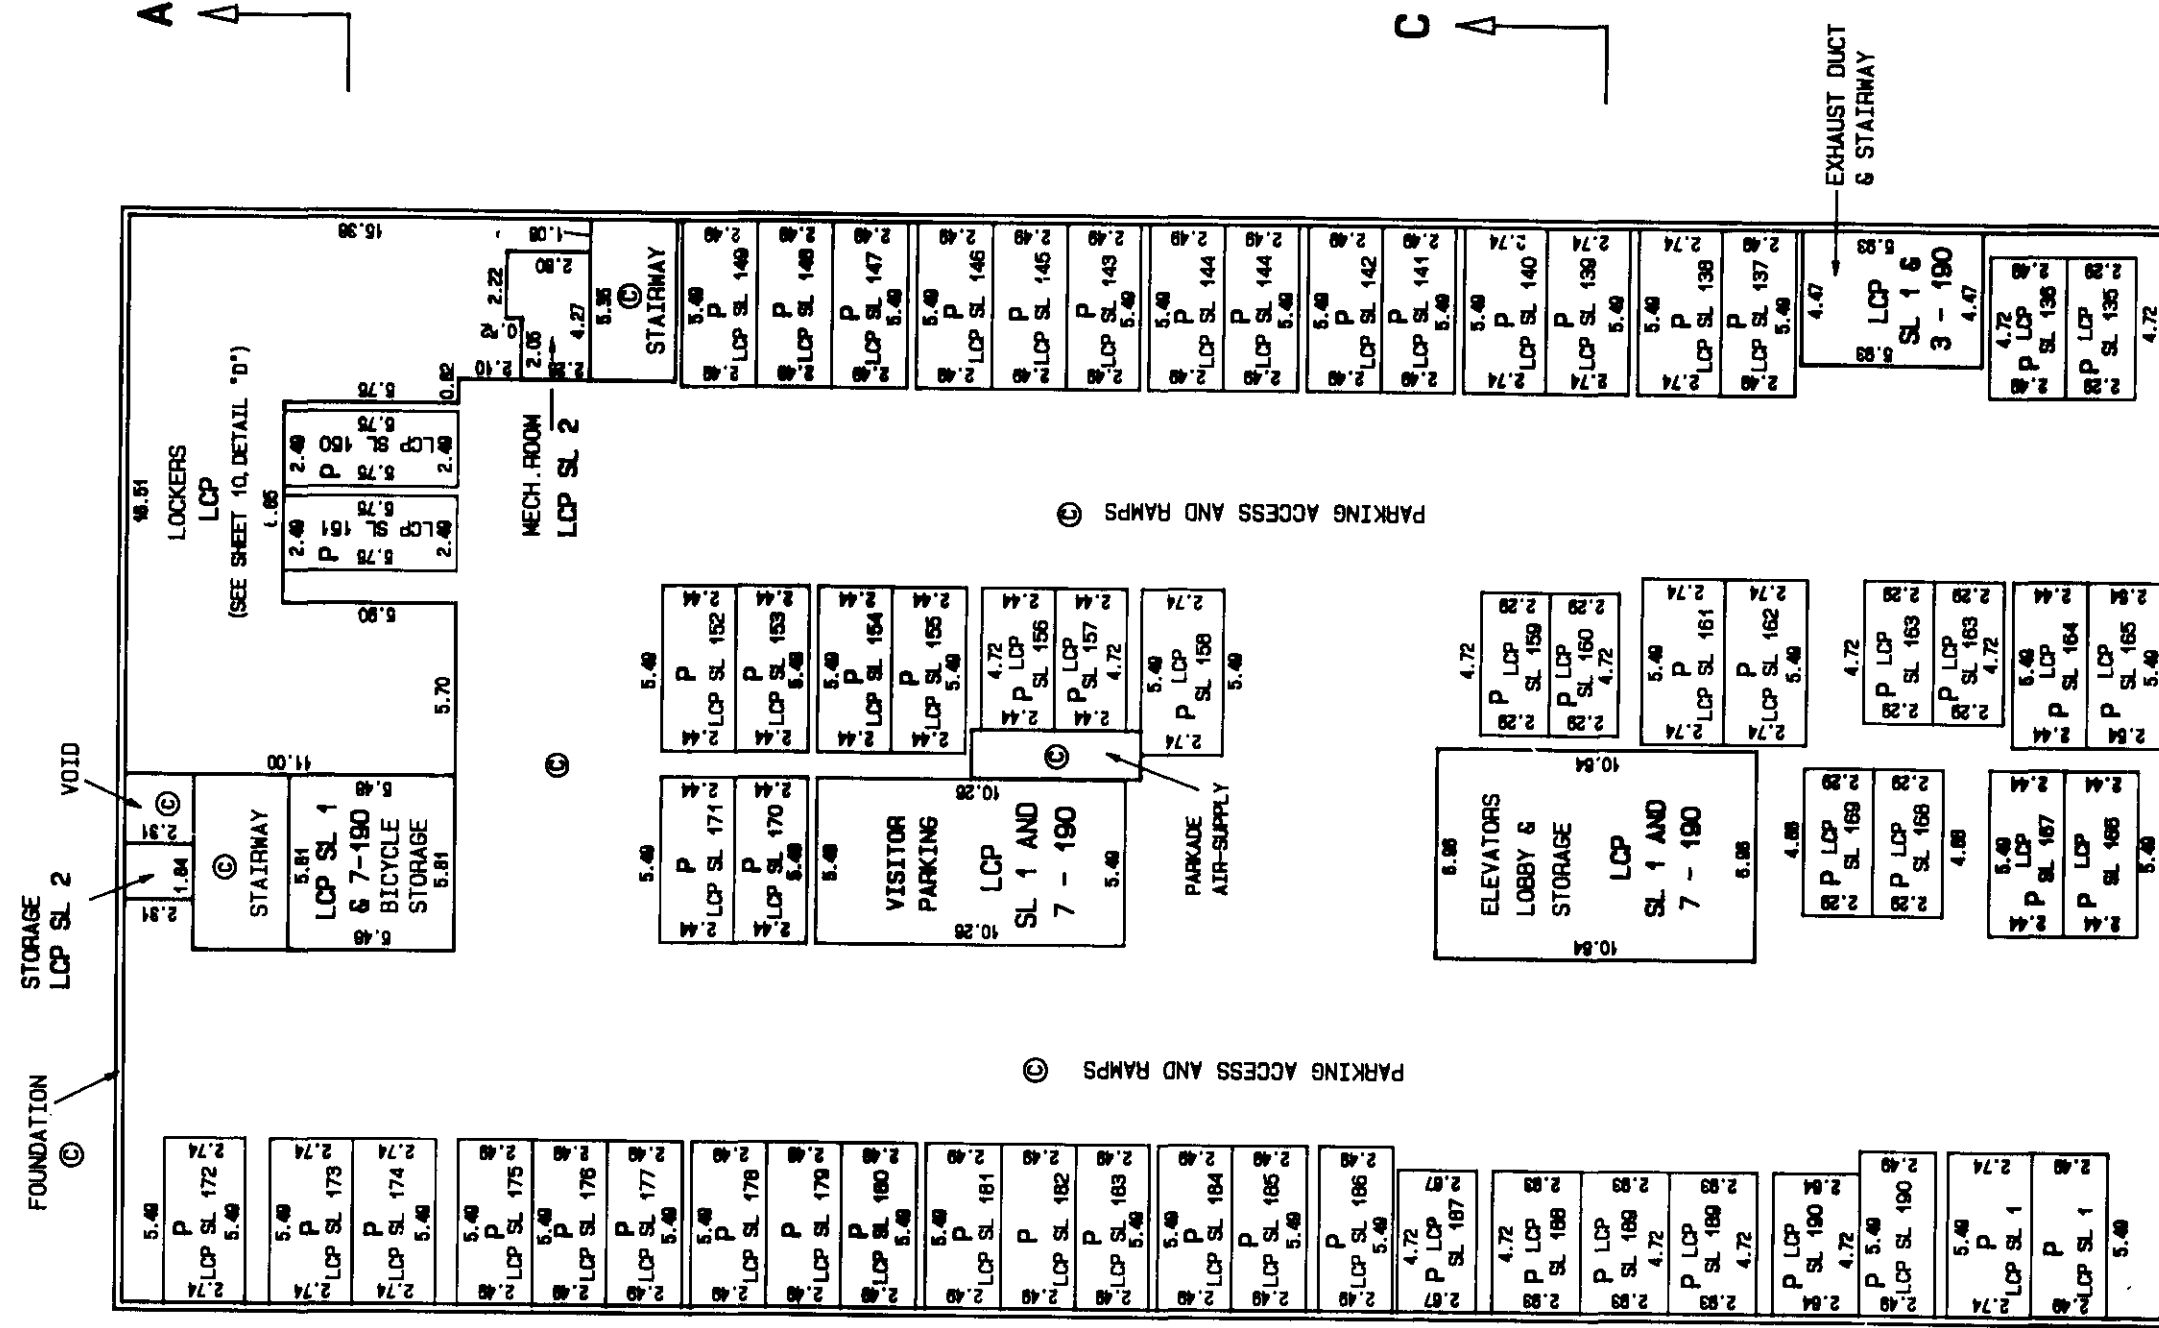


12707-09.STR

ONE
JUNE 6, 1994

JUNE 6, 1994

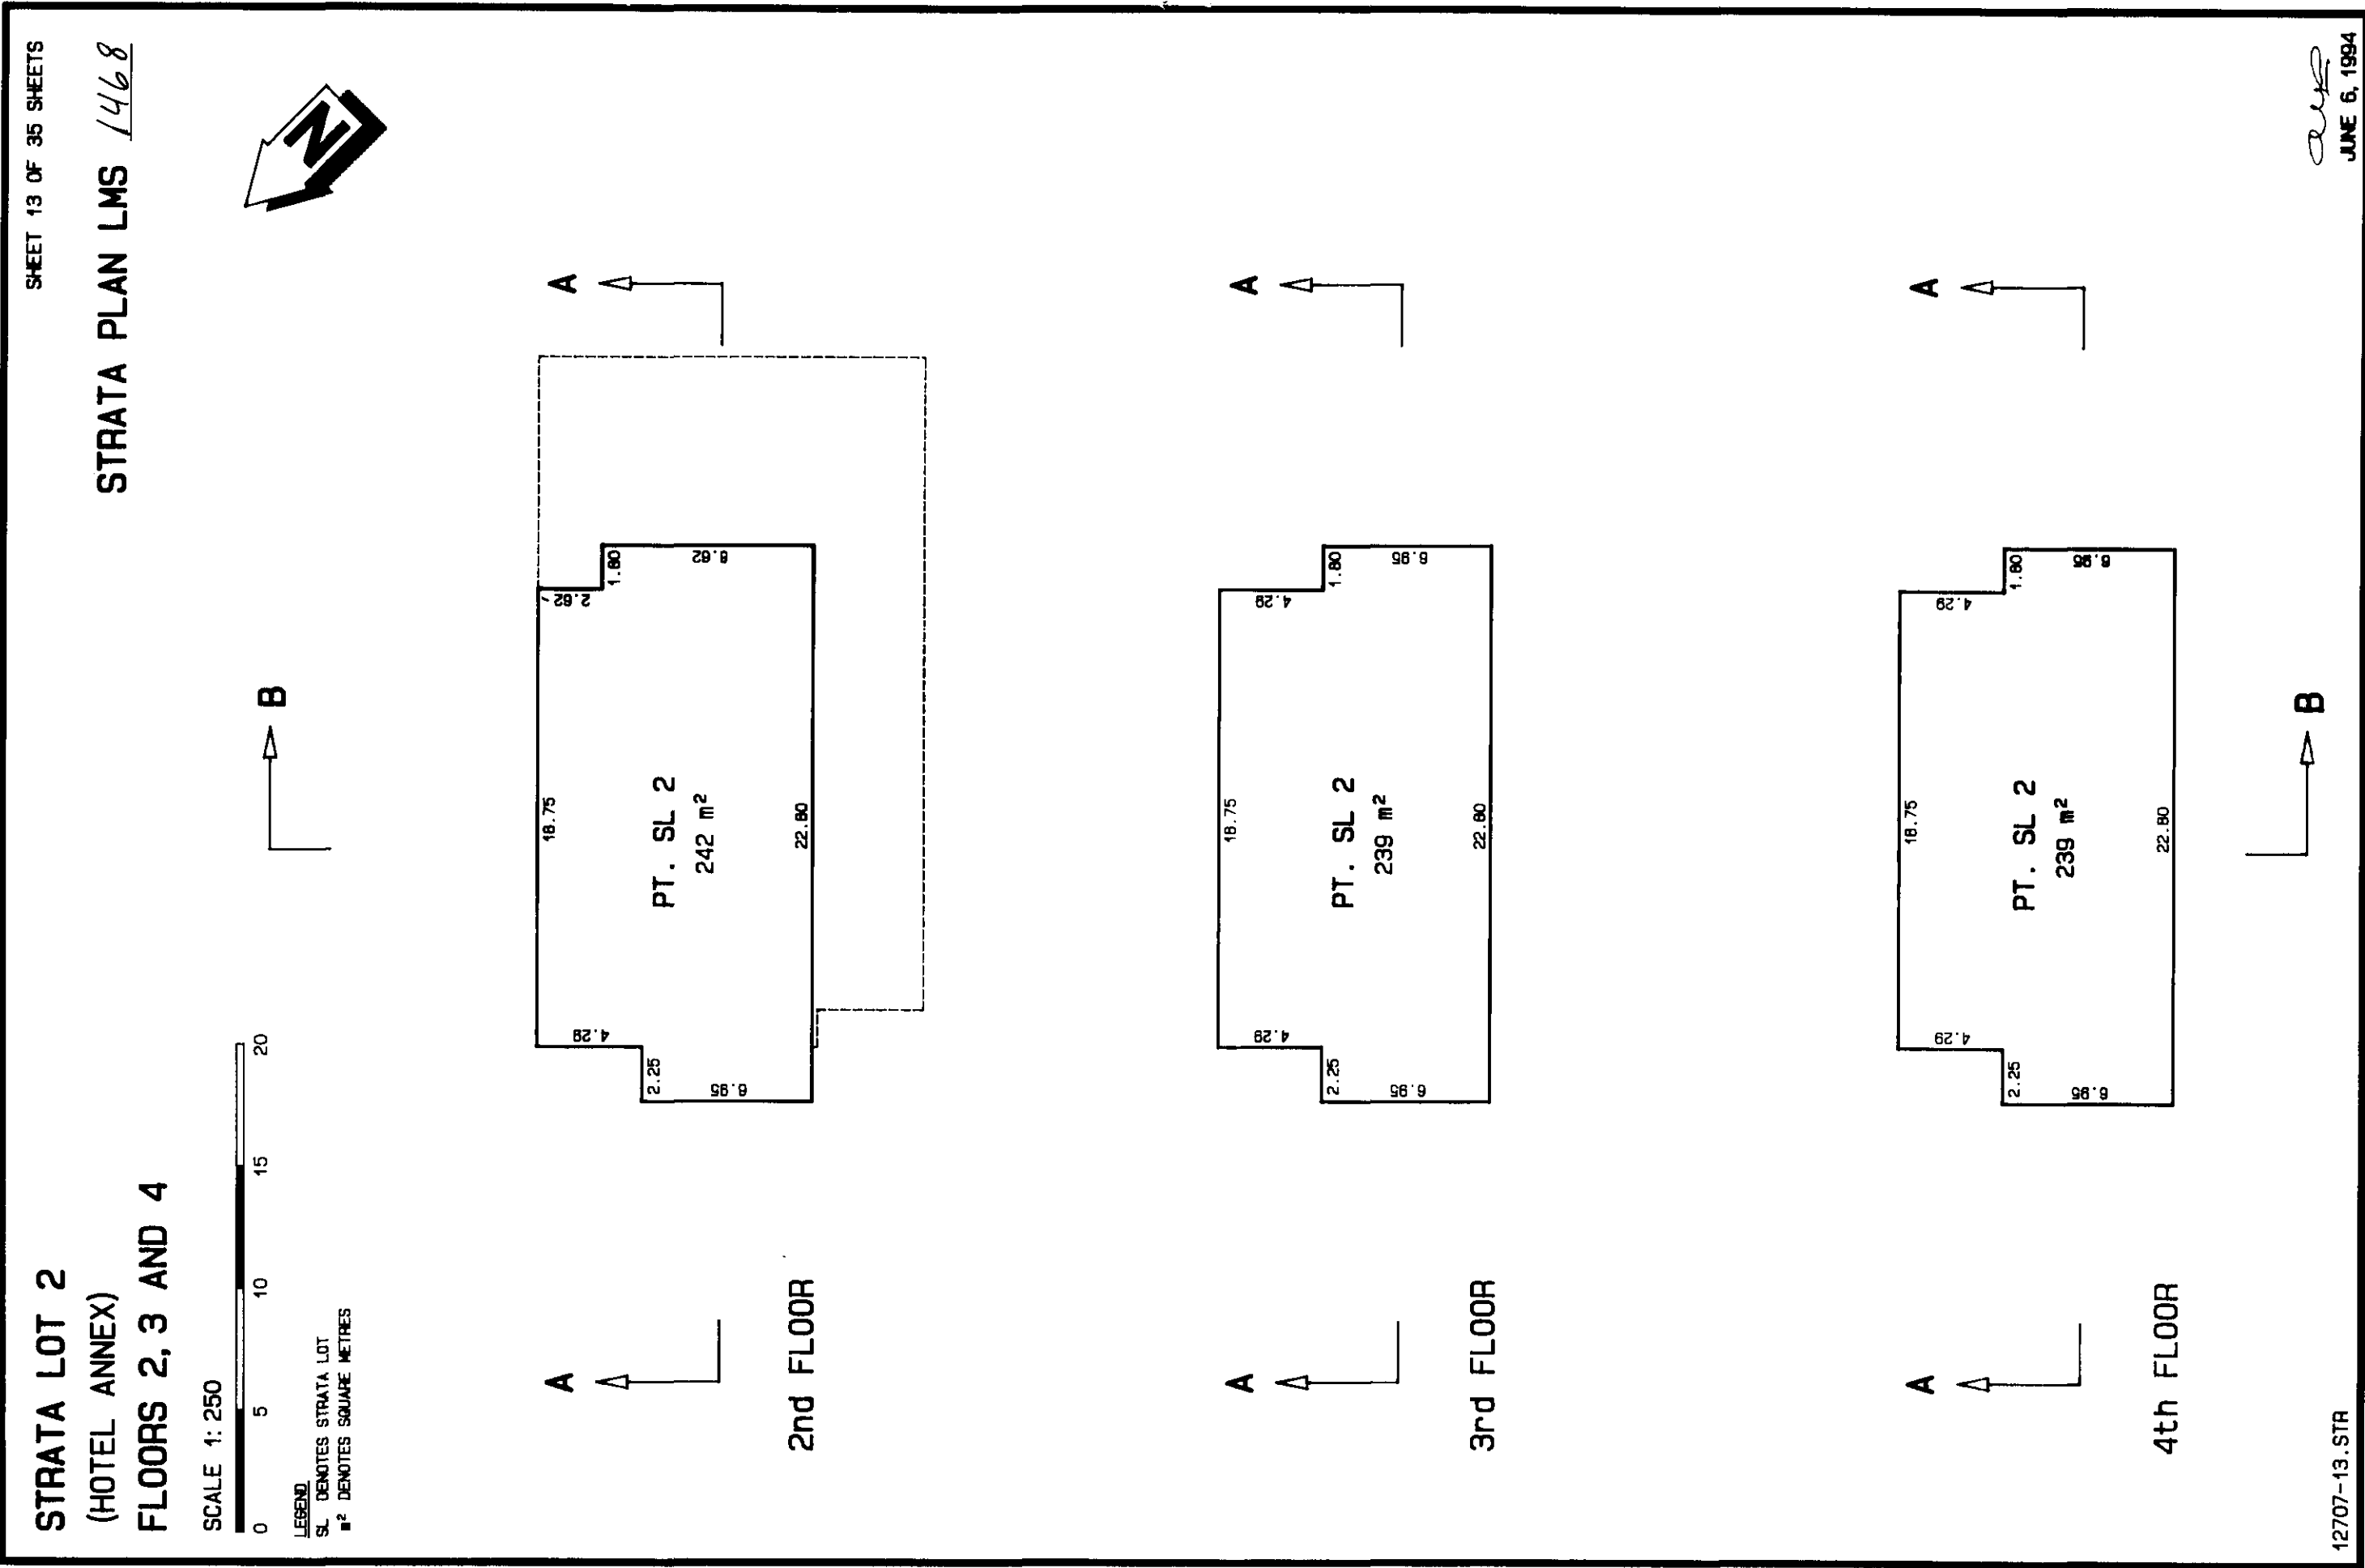

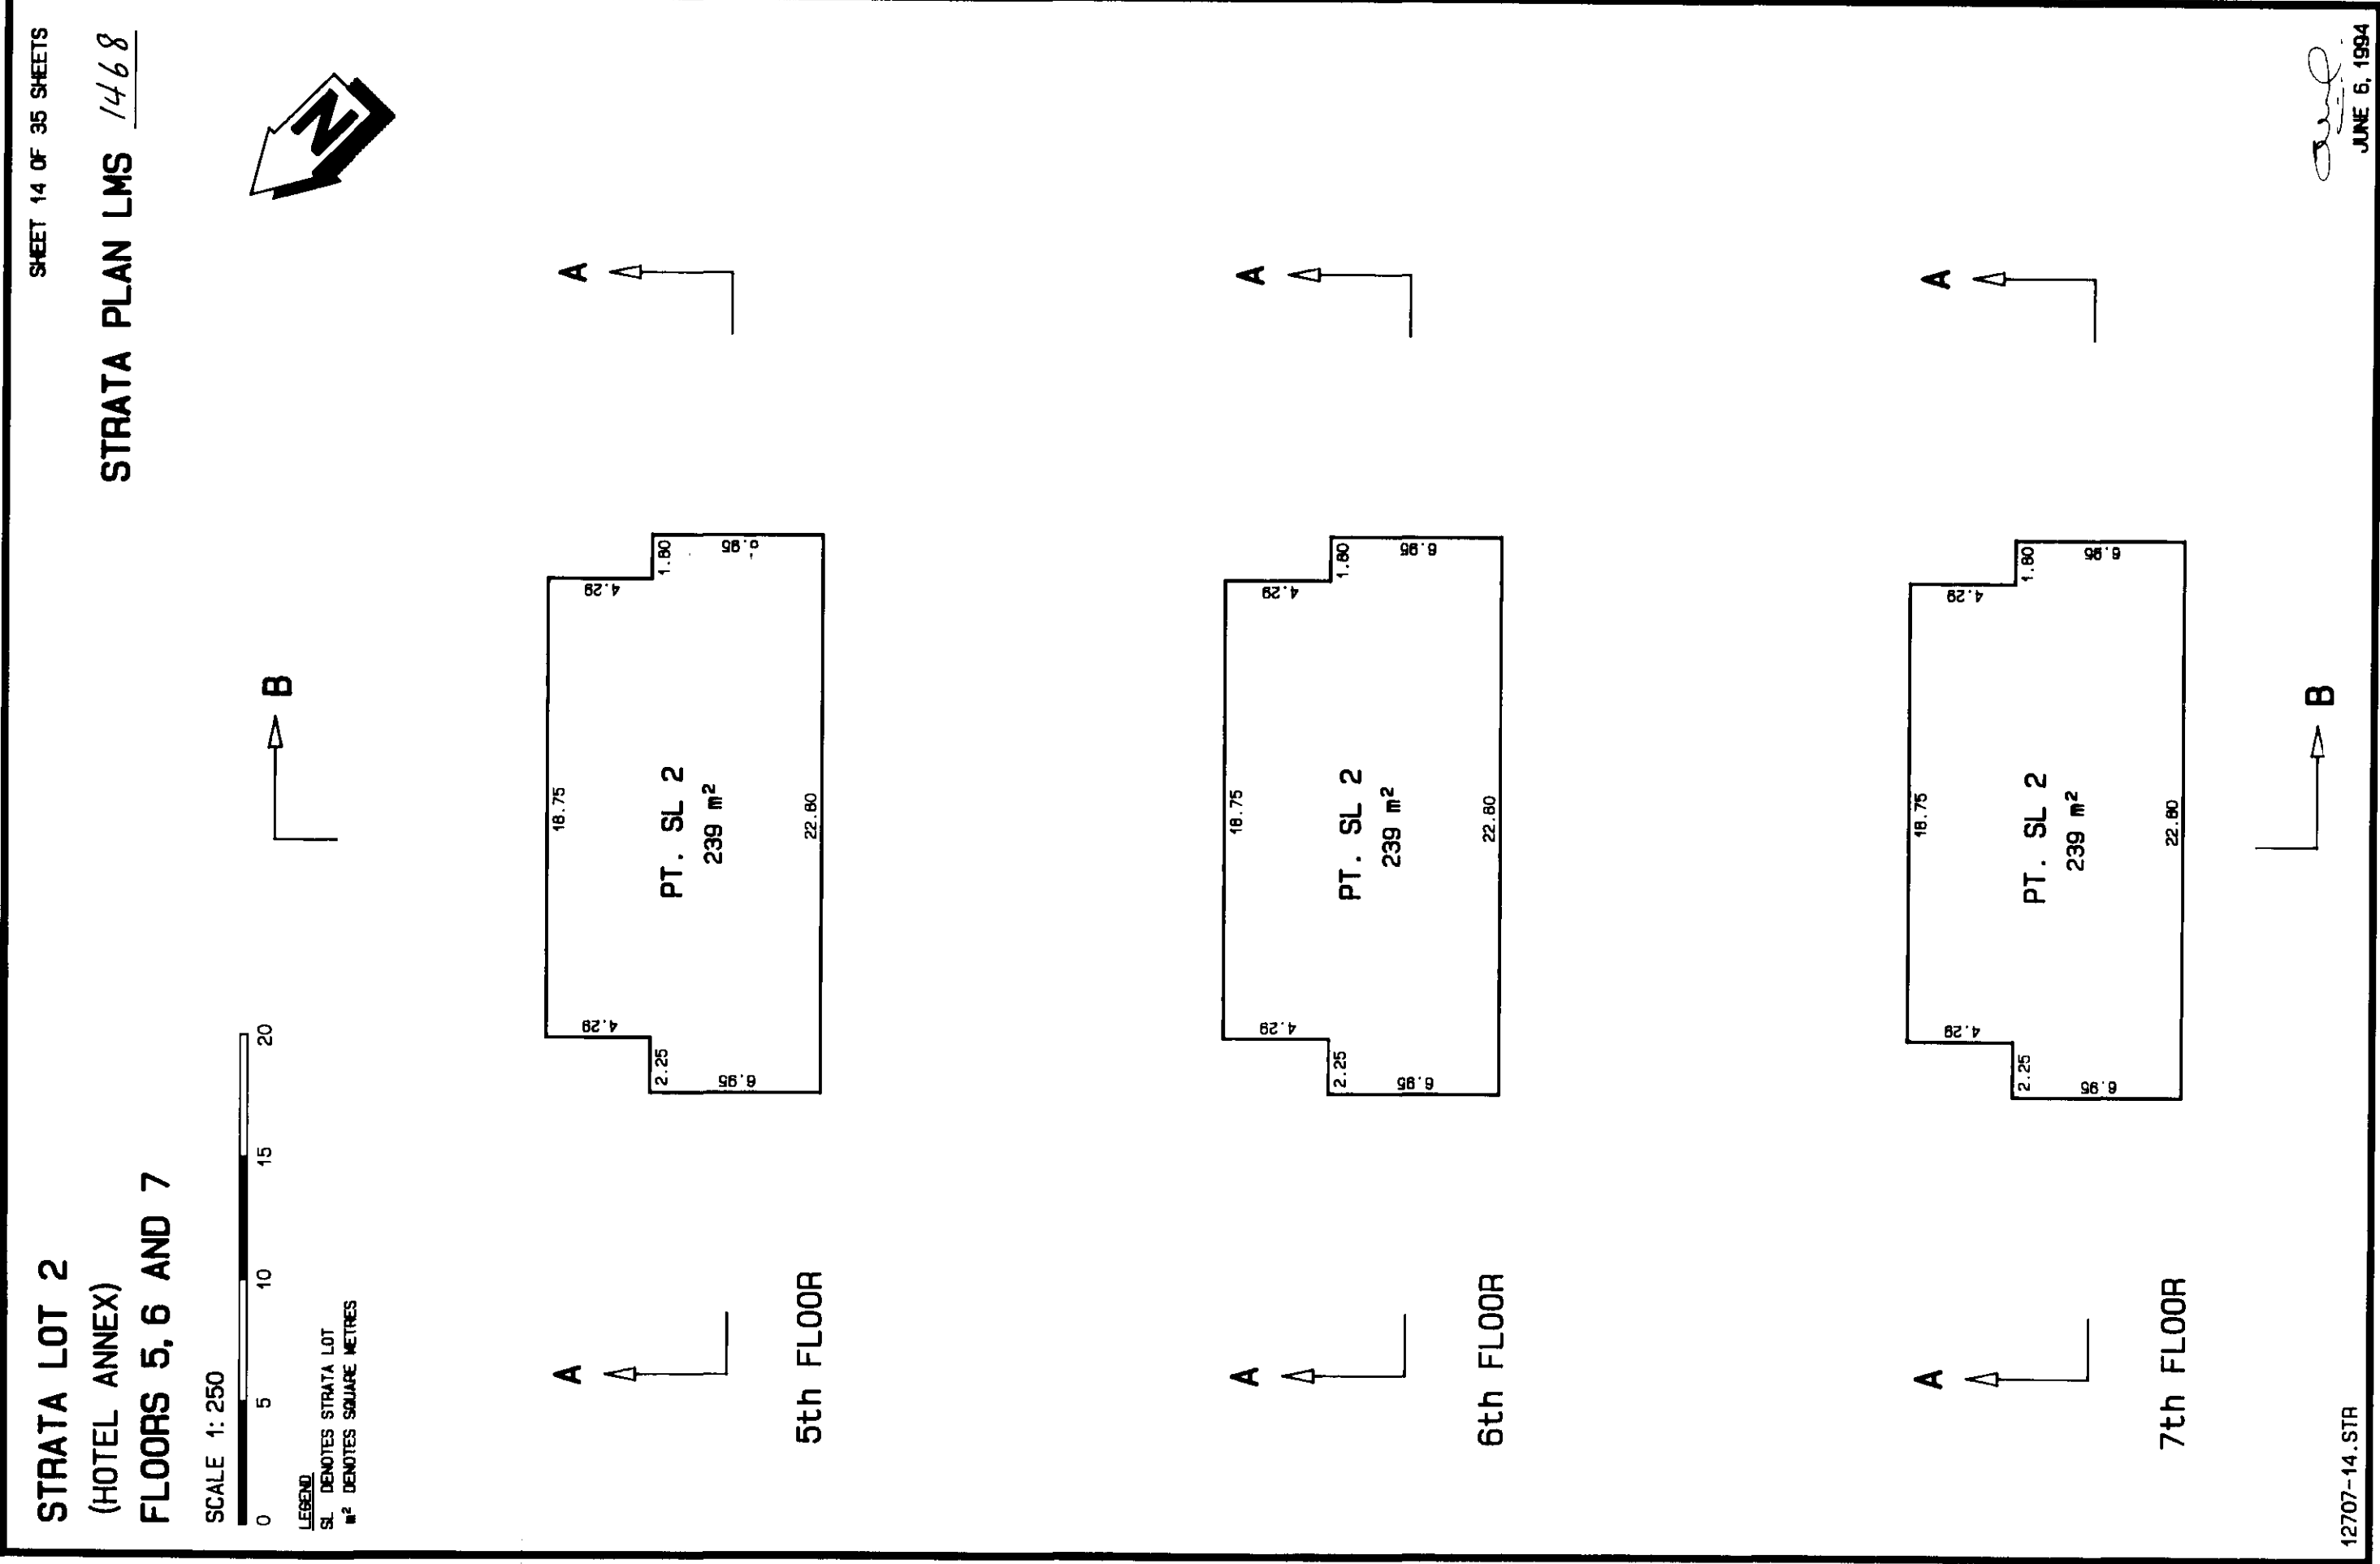


**STRATA LOT 2
(HOTEL ANNEX)
FLOORS 8 AND 9**

SHEET 15 OF 35 SHEETS

STRATA PLAN LMS 1468

SCALE 1: 250

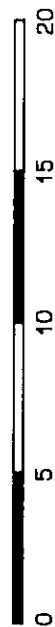

INDEX


LEGEND
SL DENOTES STRATA LOT

m² DENOTES SQUARE METRES

4

4


8th FLOOR

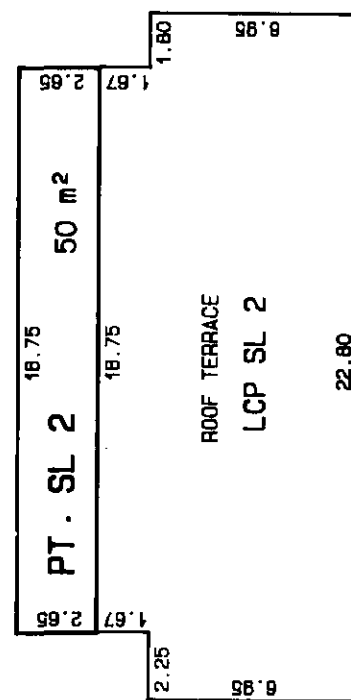

A

4

9th FLOOR

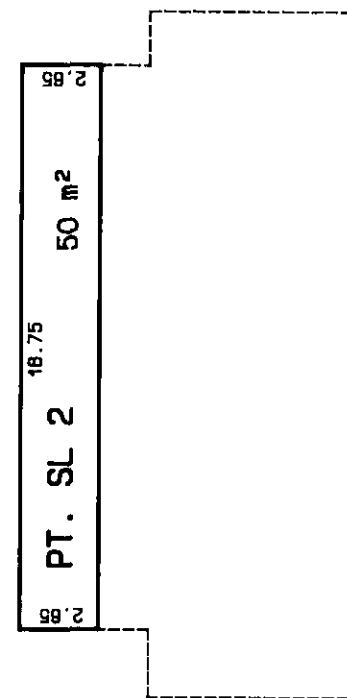

↑

12707-15.STA

JUNE 6, 1994

RESIDENTIAL TOWER

FLOORS 2 AND 3

STRATA LOTS 7 TO 14

SHEET 16 OF 35 SHEETS

STRATA PLAN LMS 1468


SCALE 1: 250




LEGEND

- SL DENOTES STRATA LOT
- ⊙ DENOTES COMMON PROPERTY
- LCP DENOTES LIMITED COMMON PROPERTY
- m² DENOTES SQUARE METRES

STRATA LOT DIMENSIONS ARE TO CENTRELINE OF ALL WALLS. UNDERLINED AREAS DENOTE TOTAL AREA FOR UNIT.

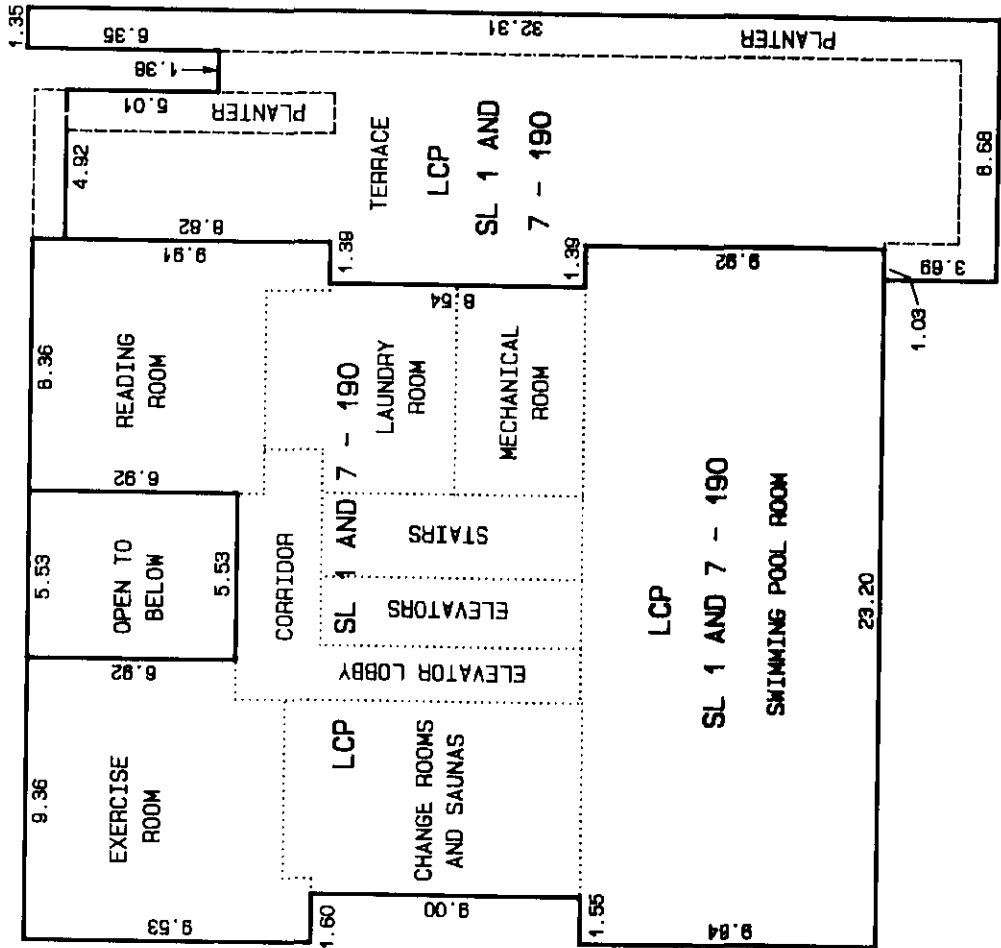


2nd FLOOR

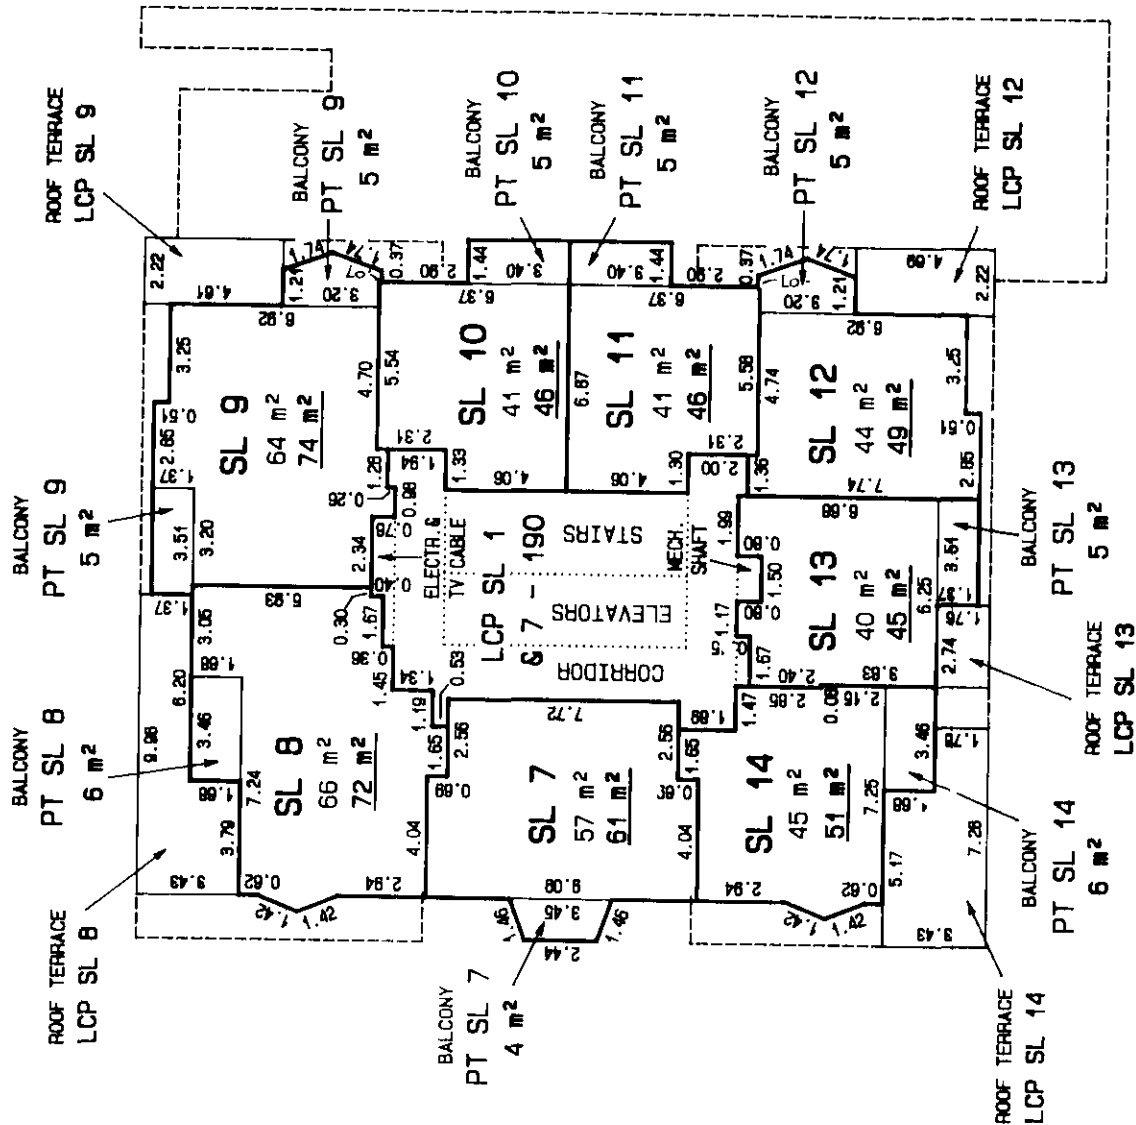



3rd FLOOR


12707-16.STR


JUNE 6, 1994

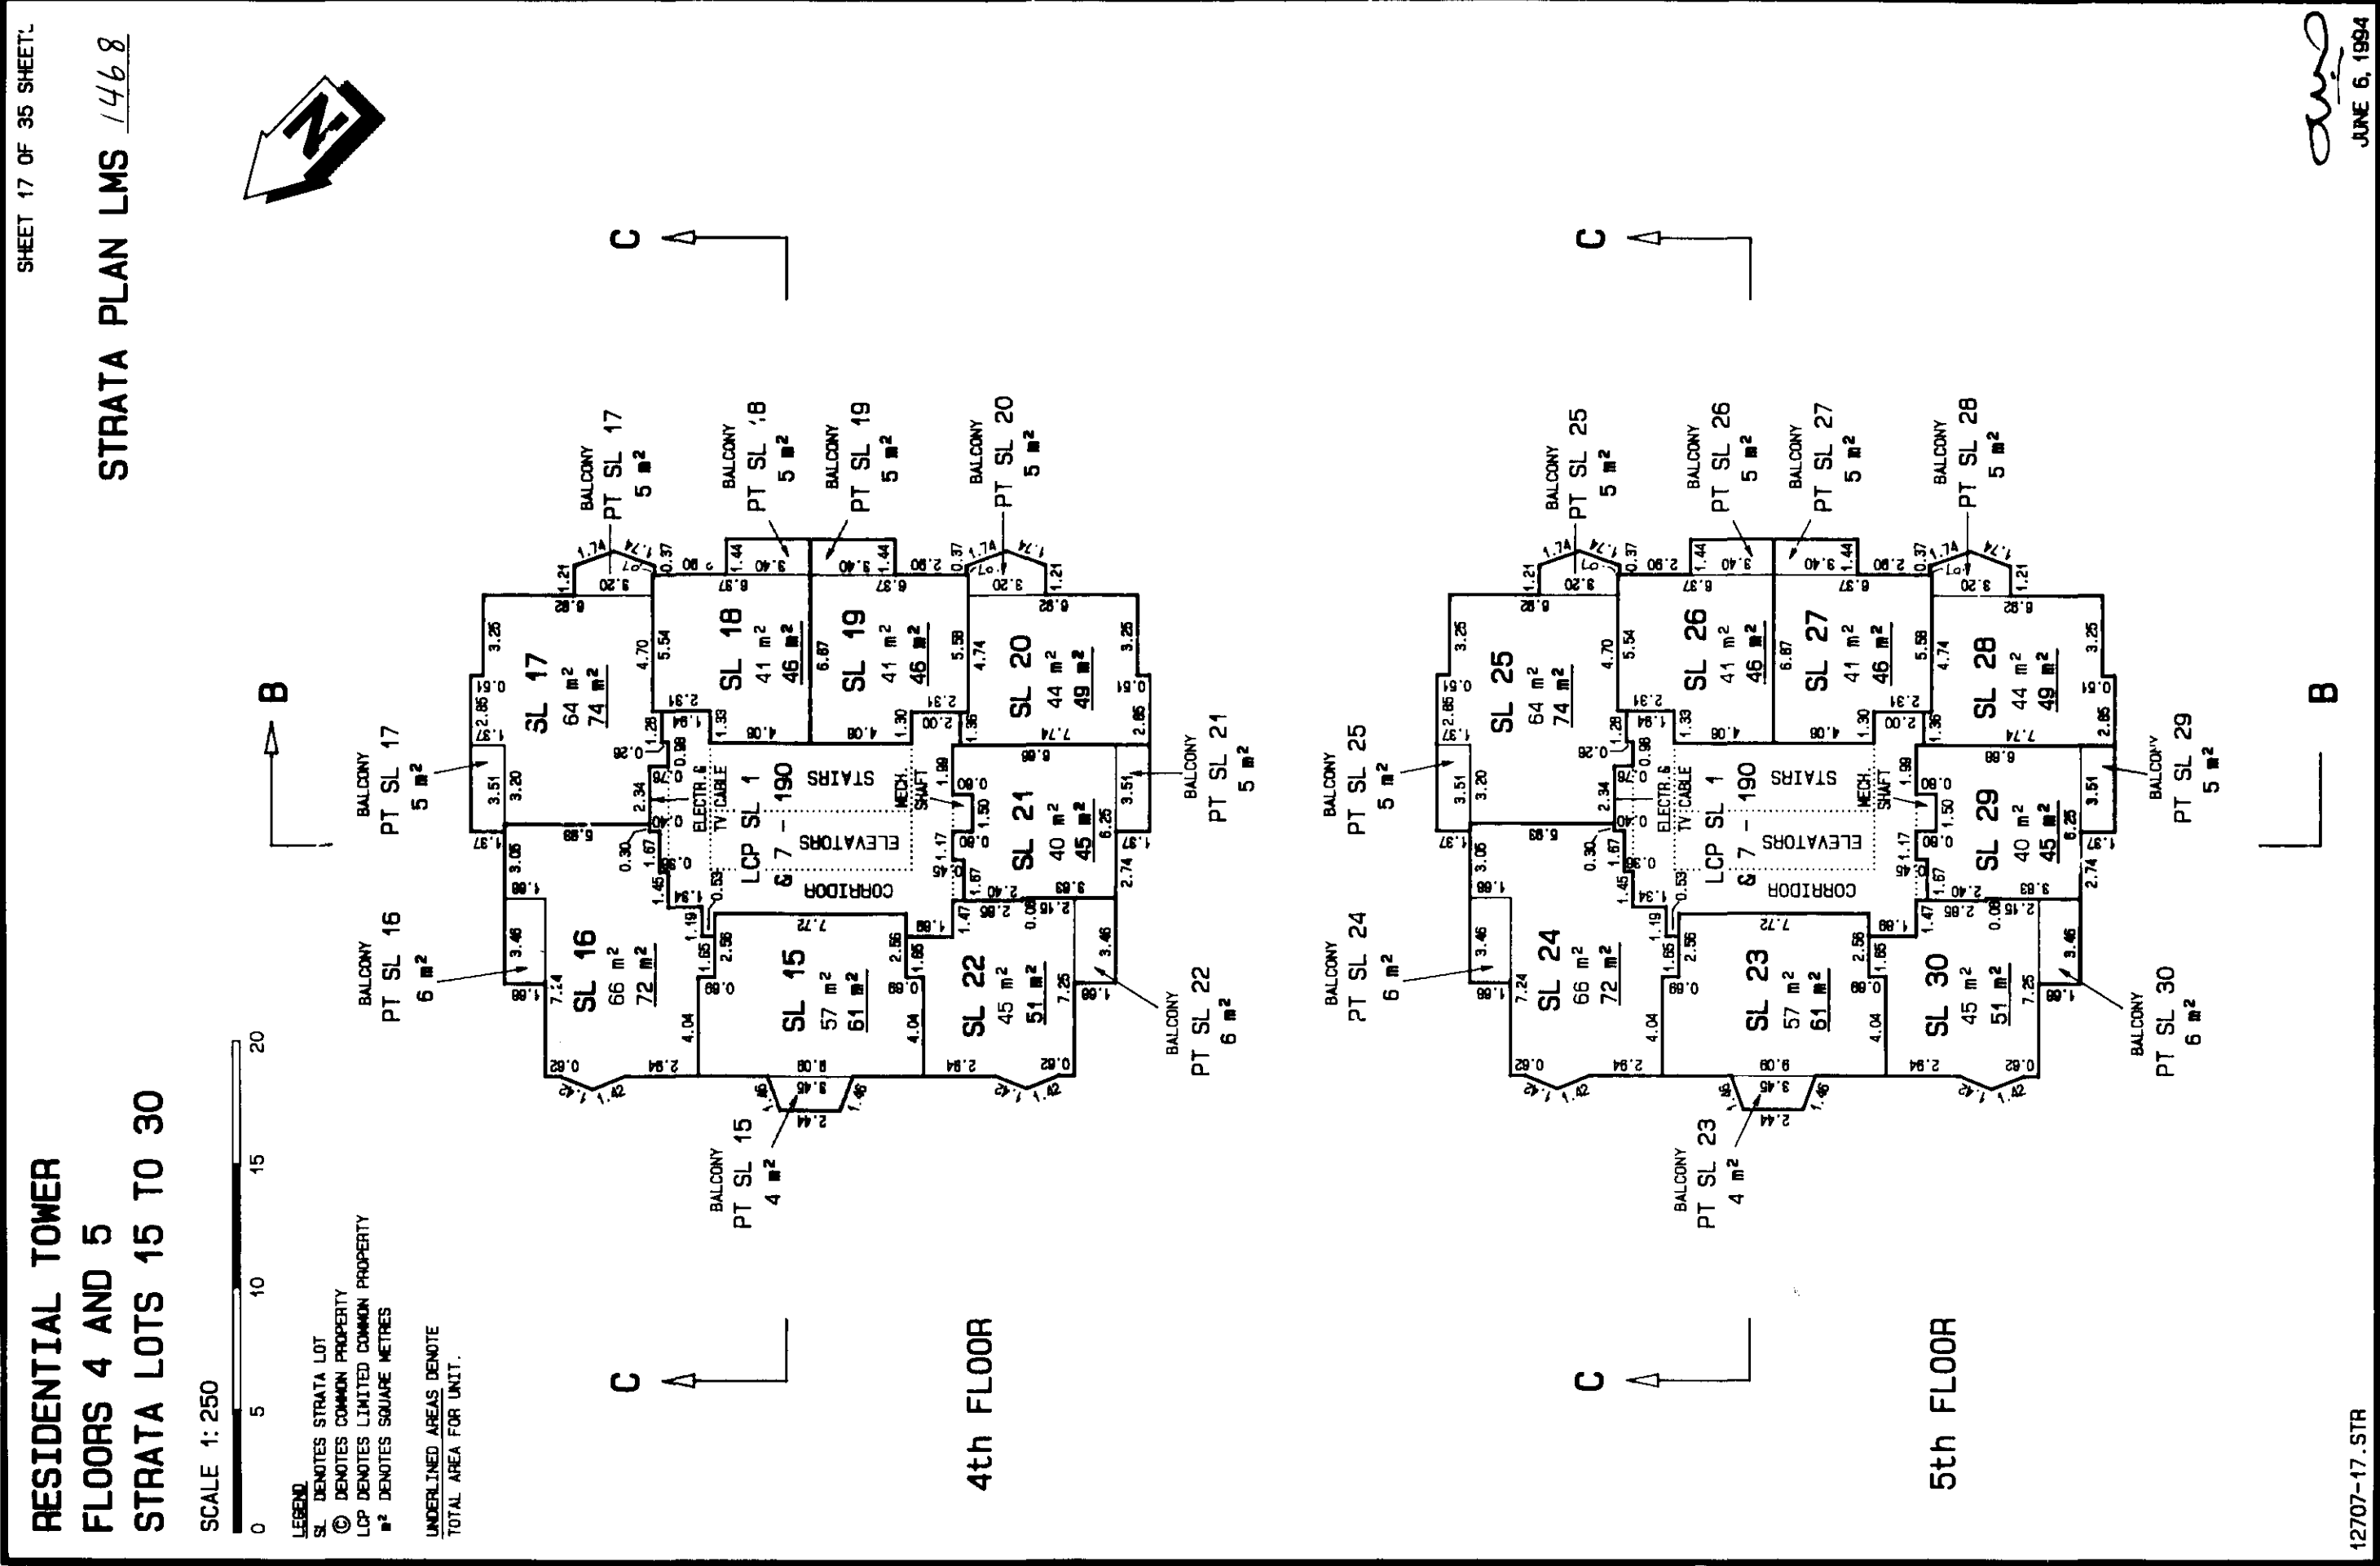


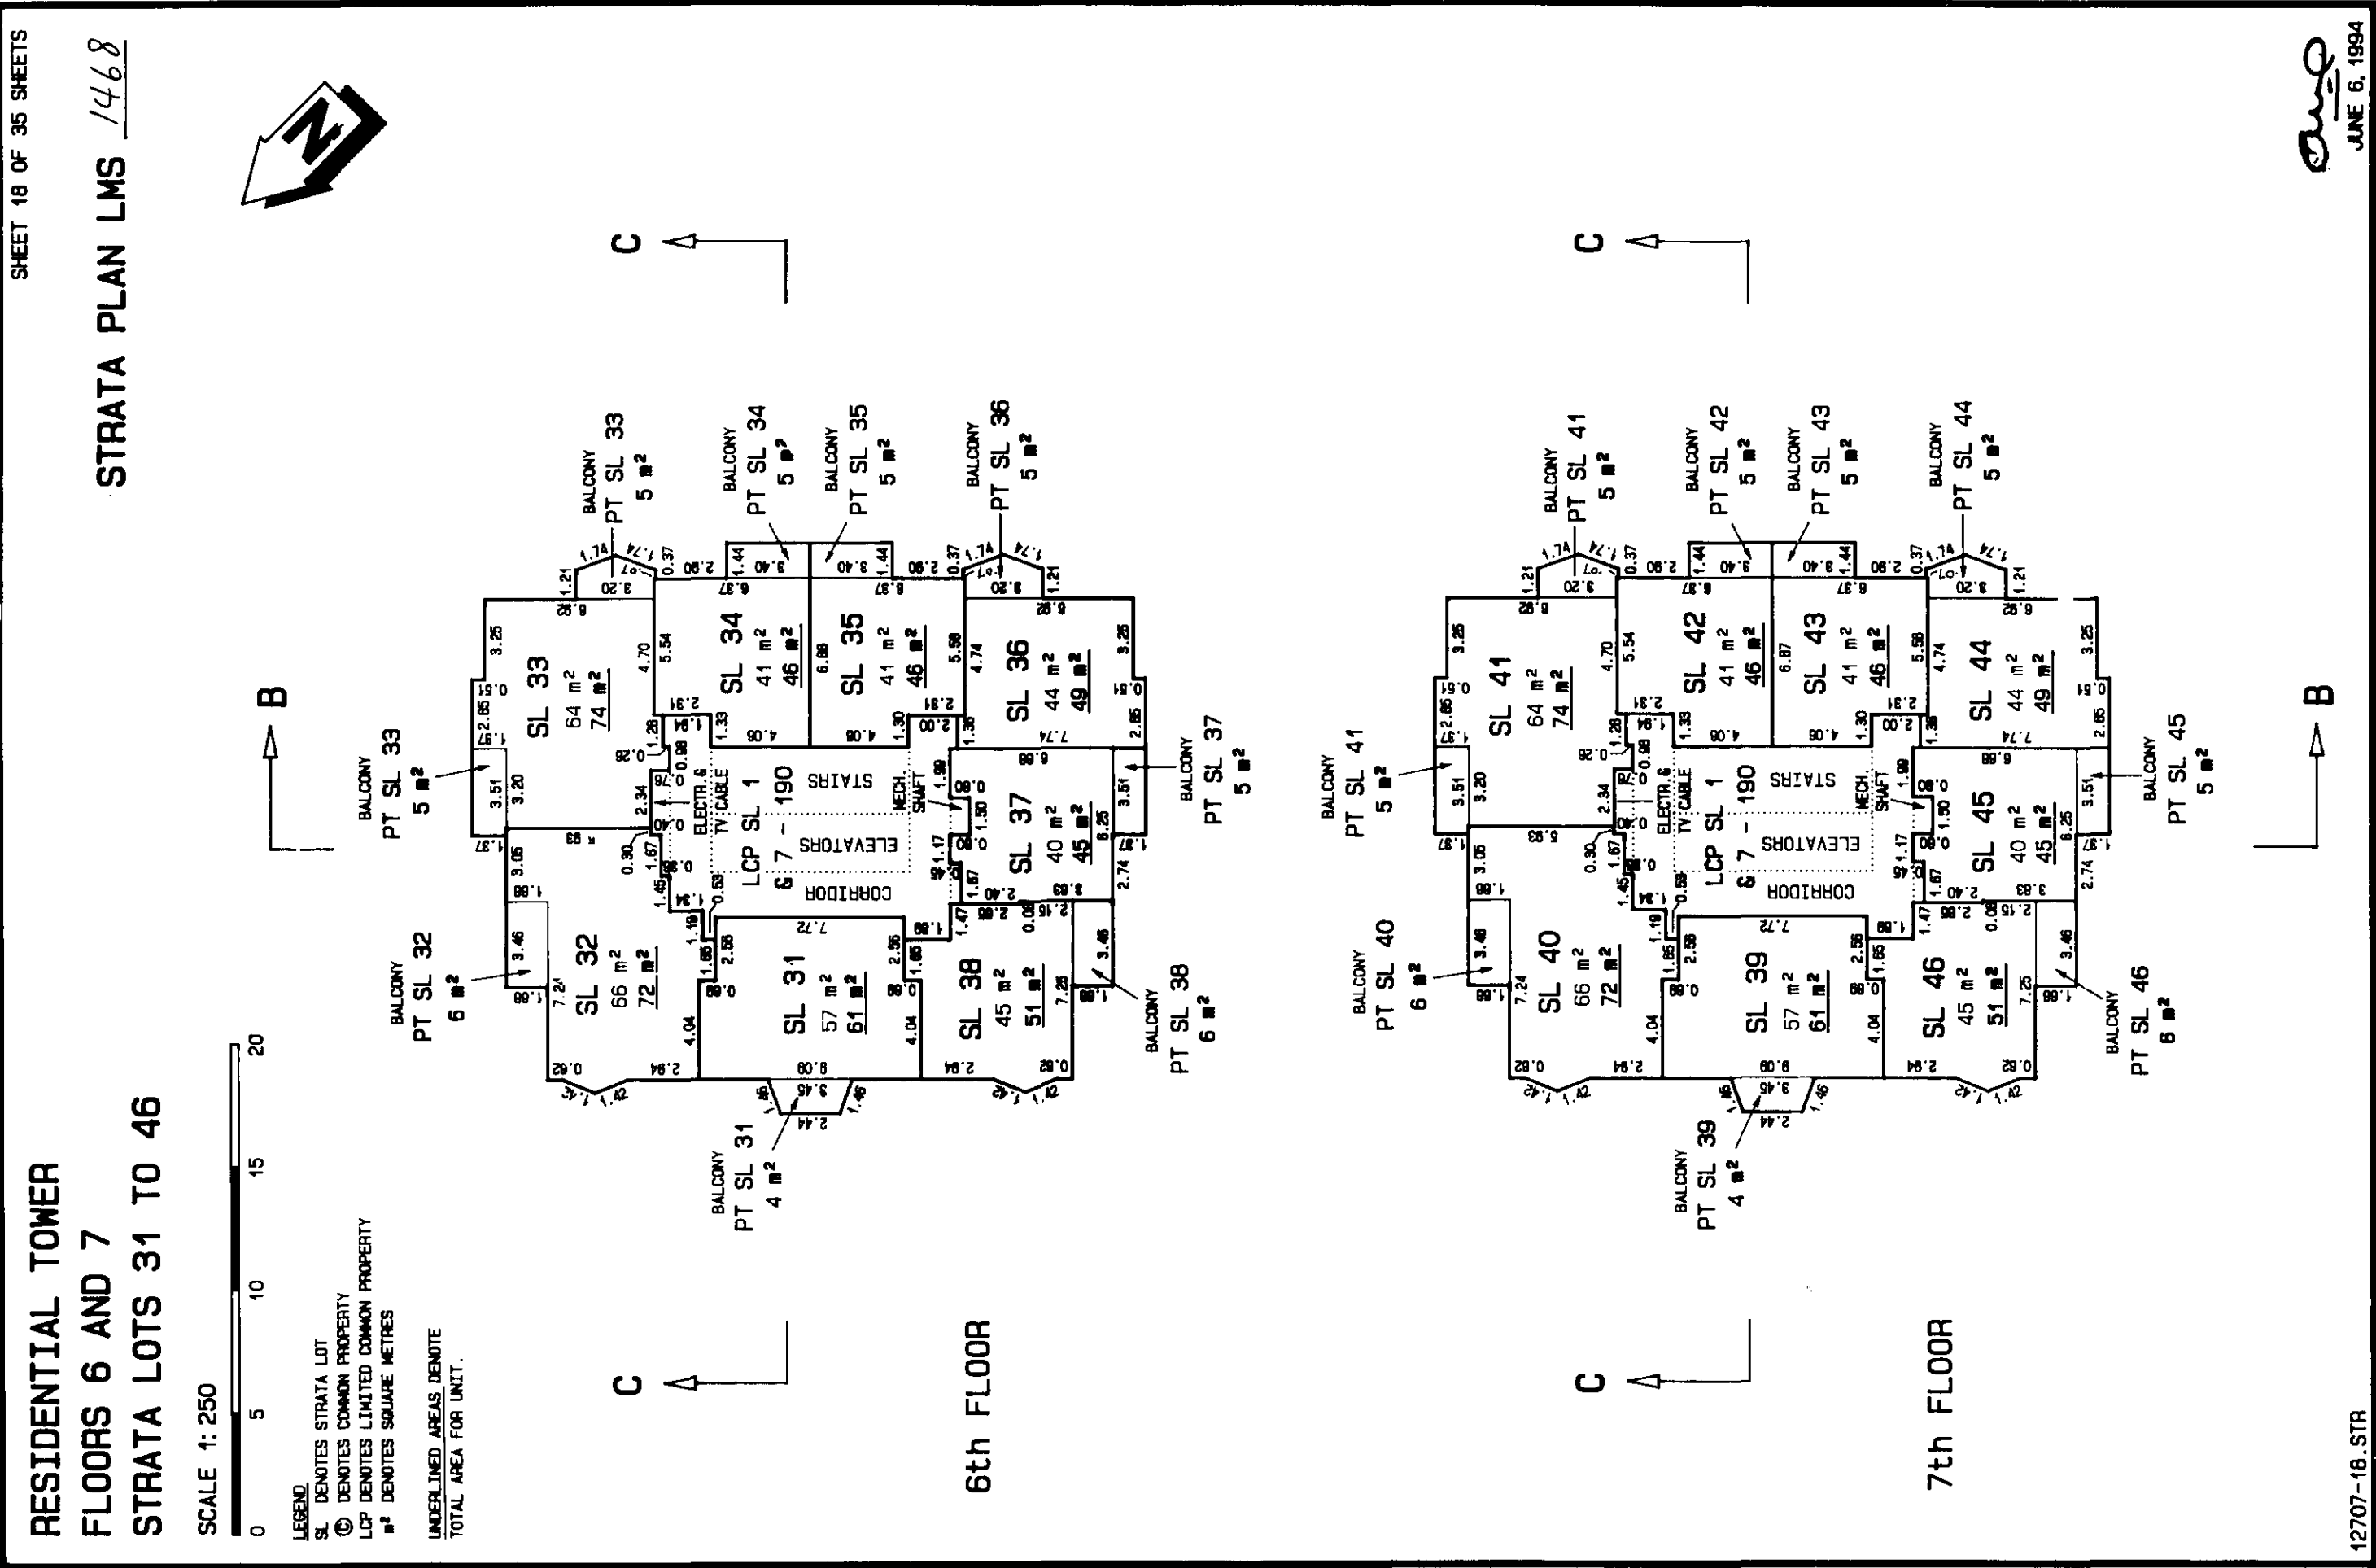


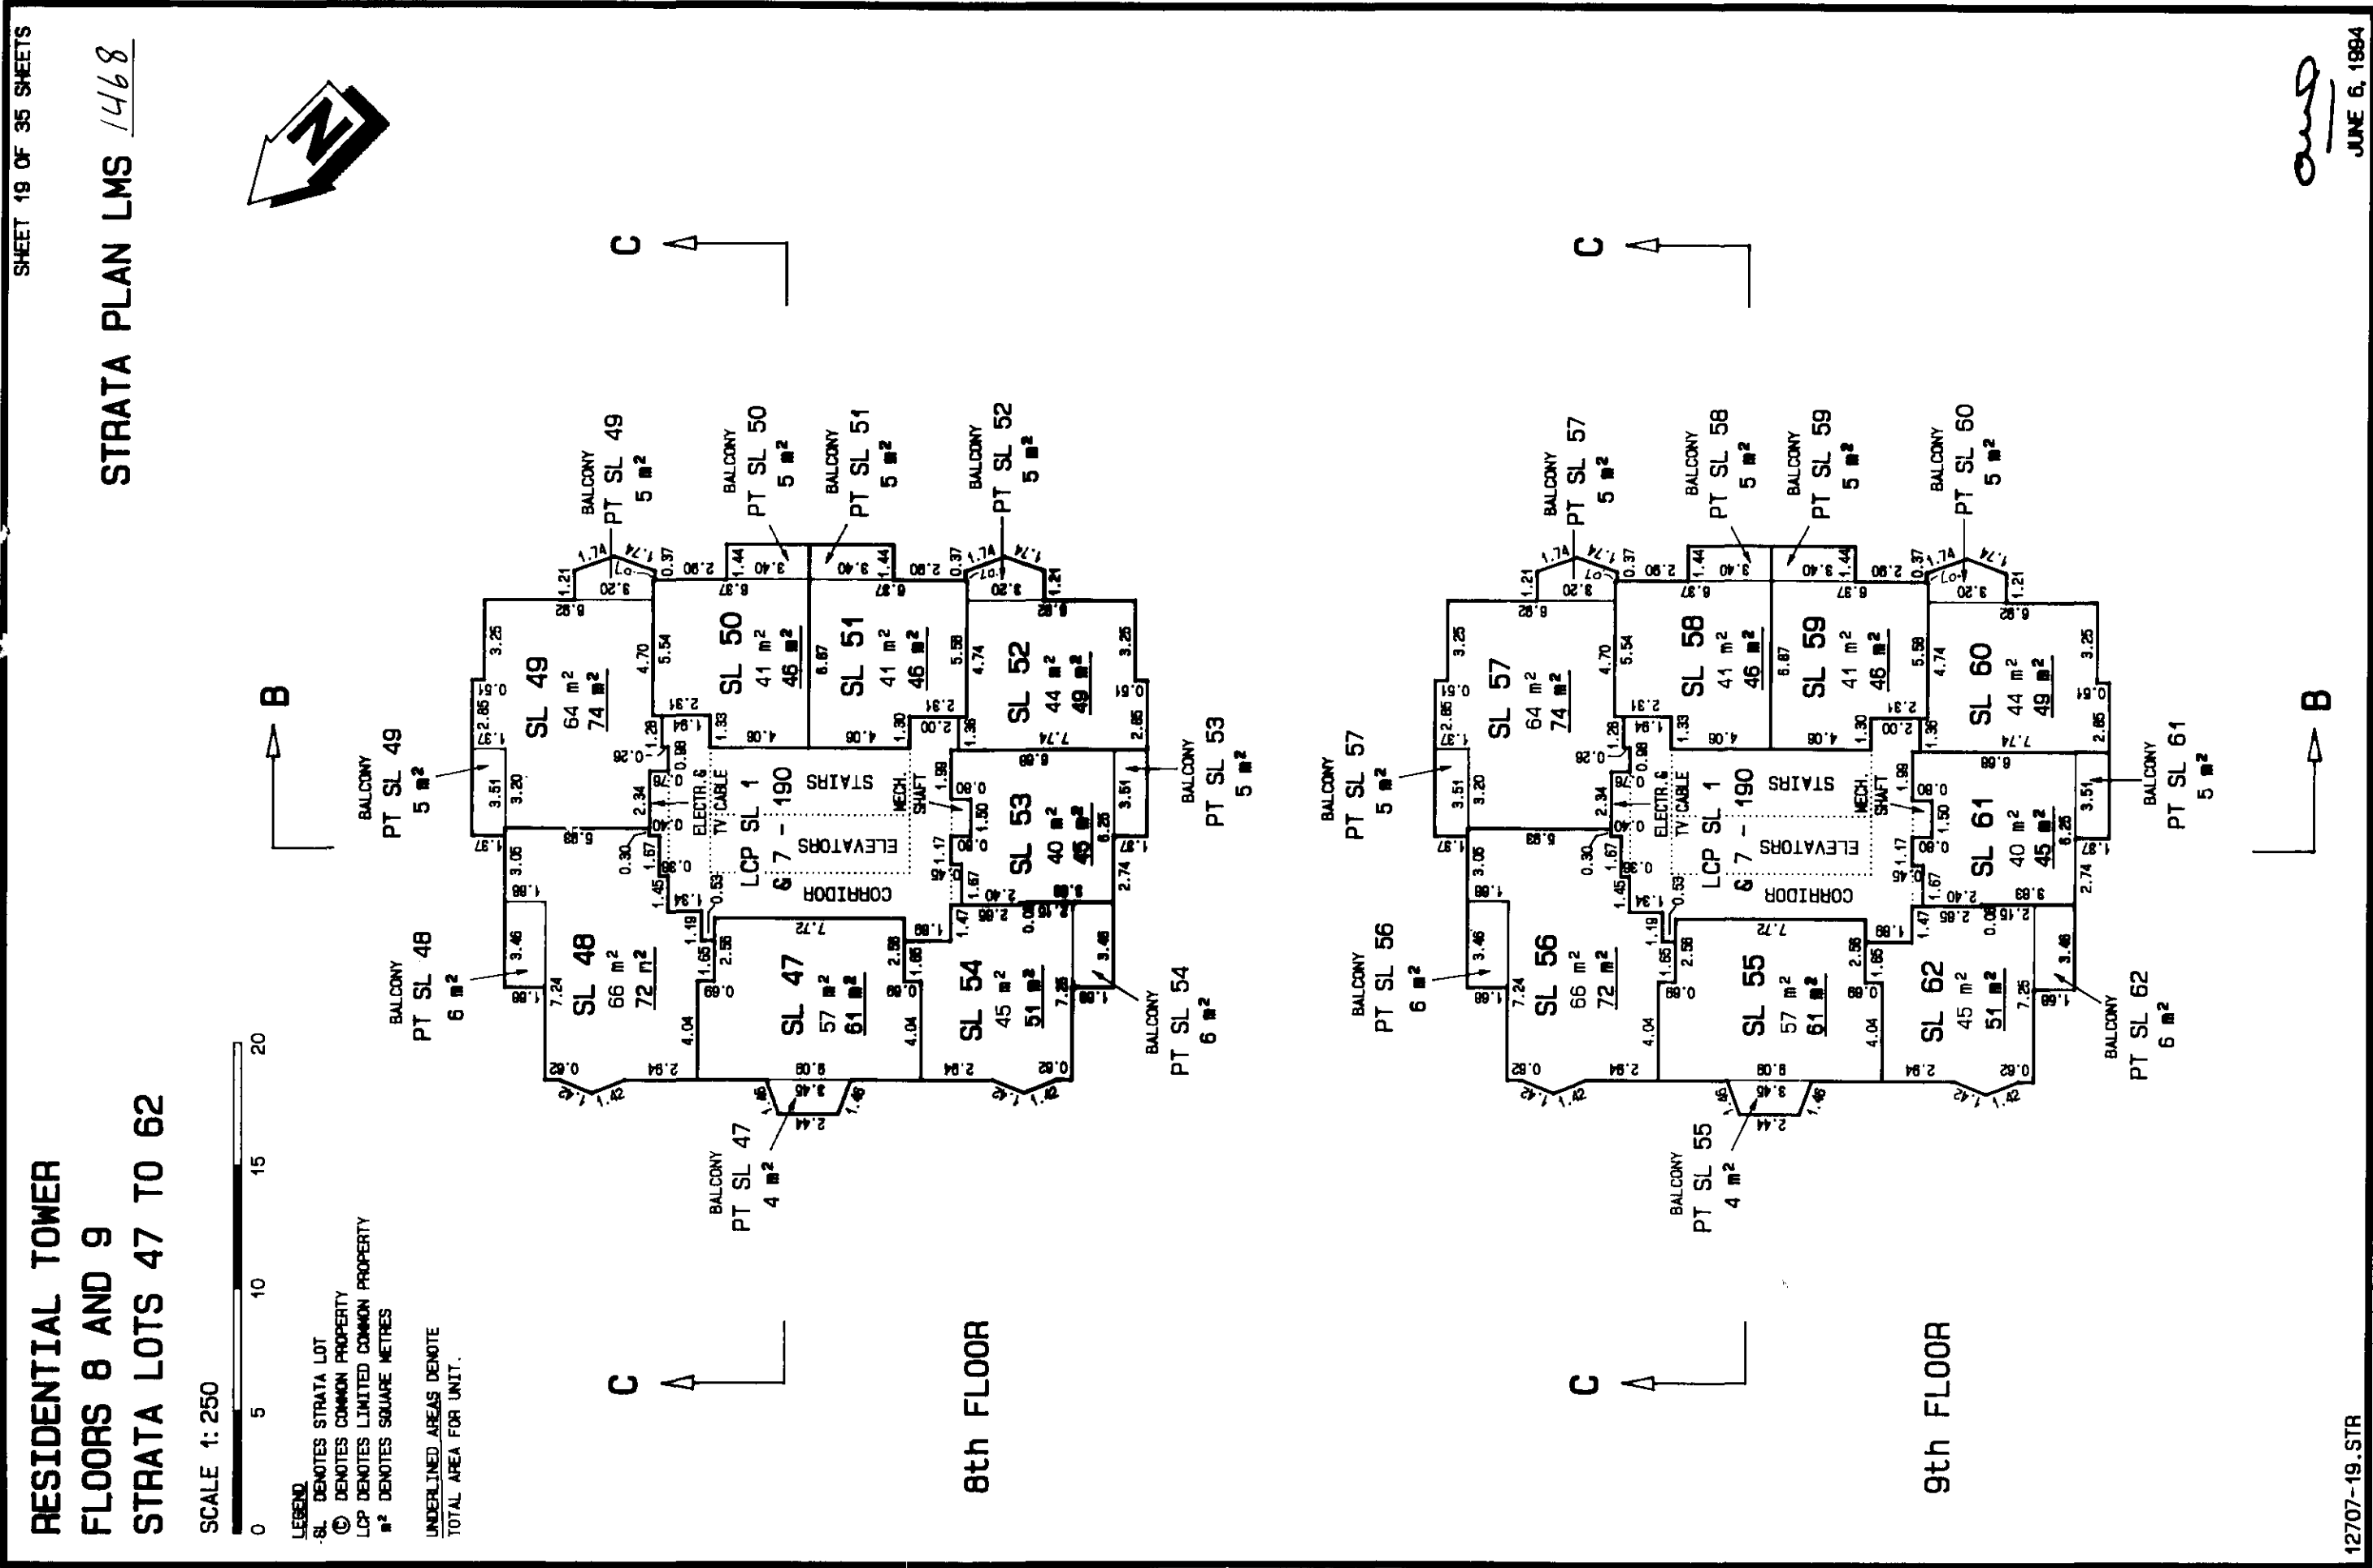


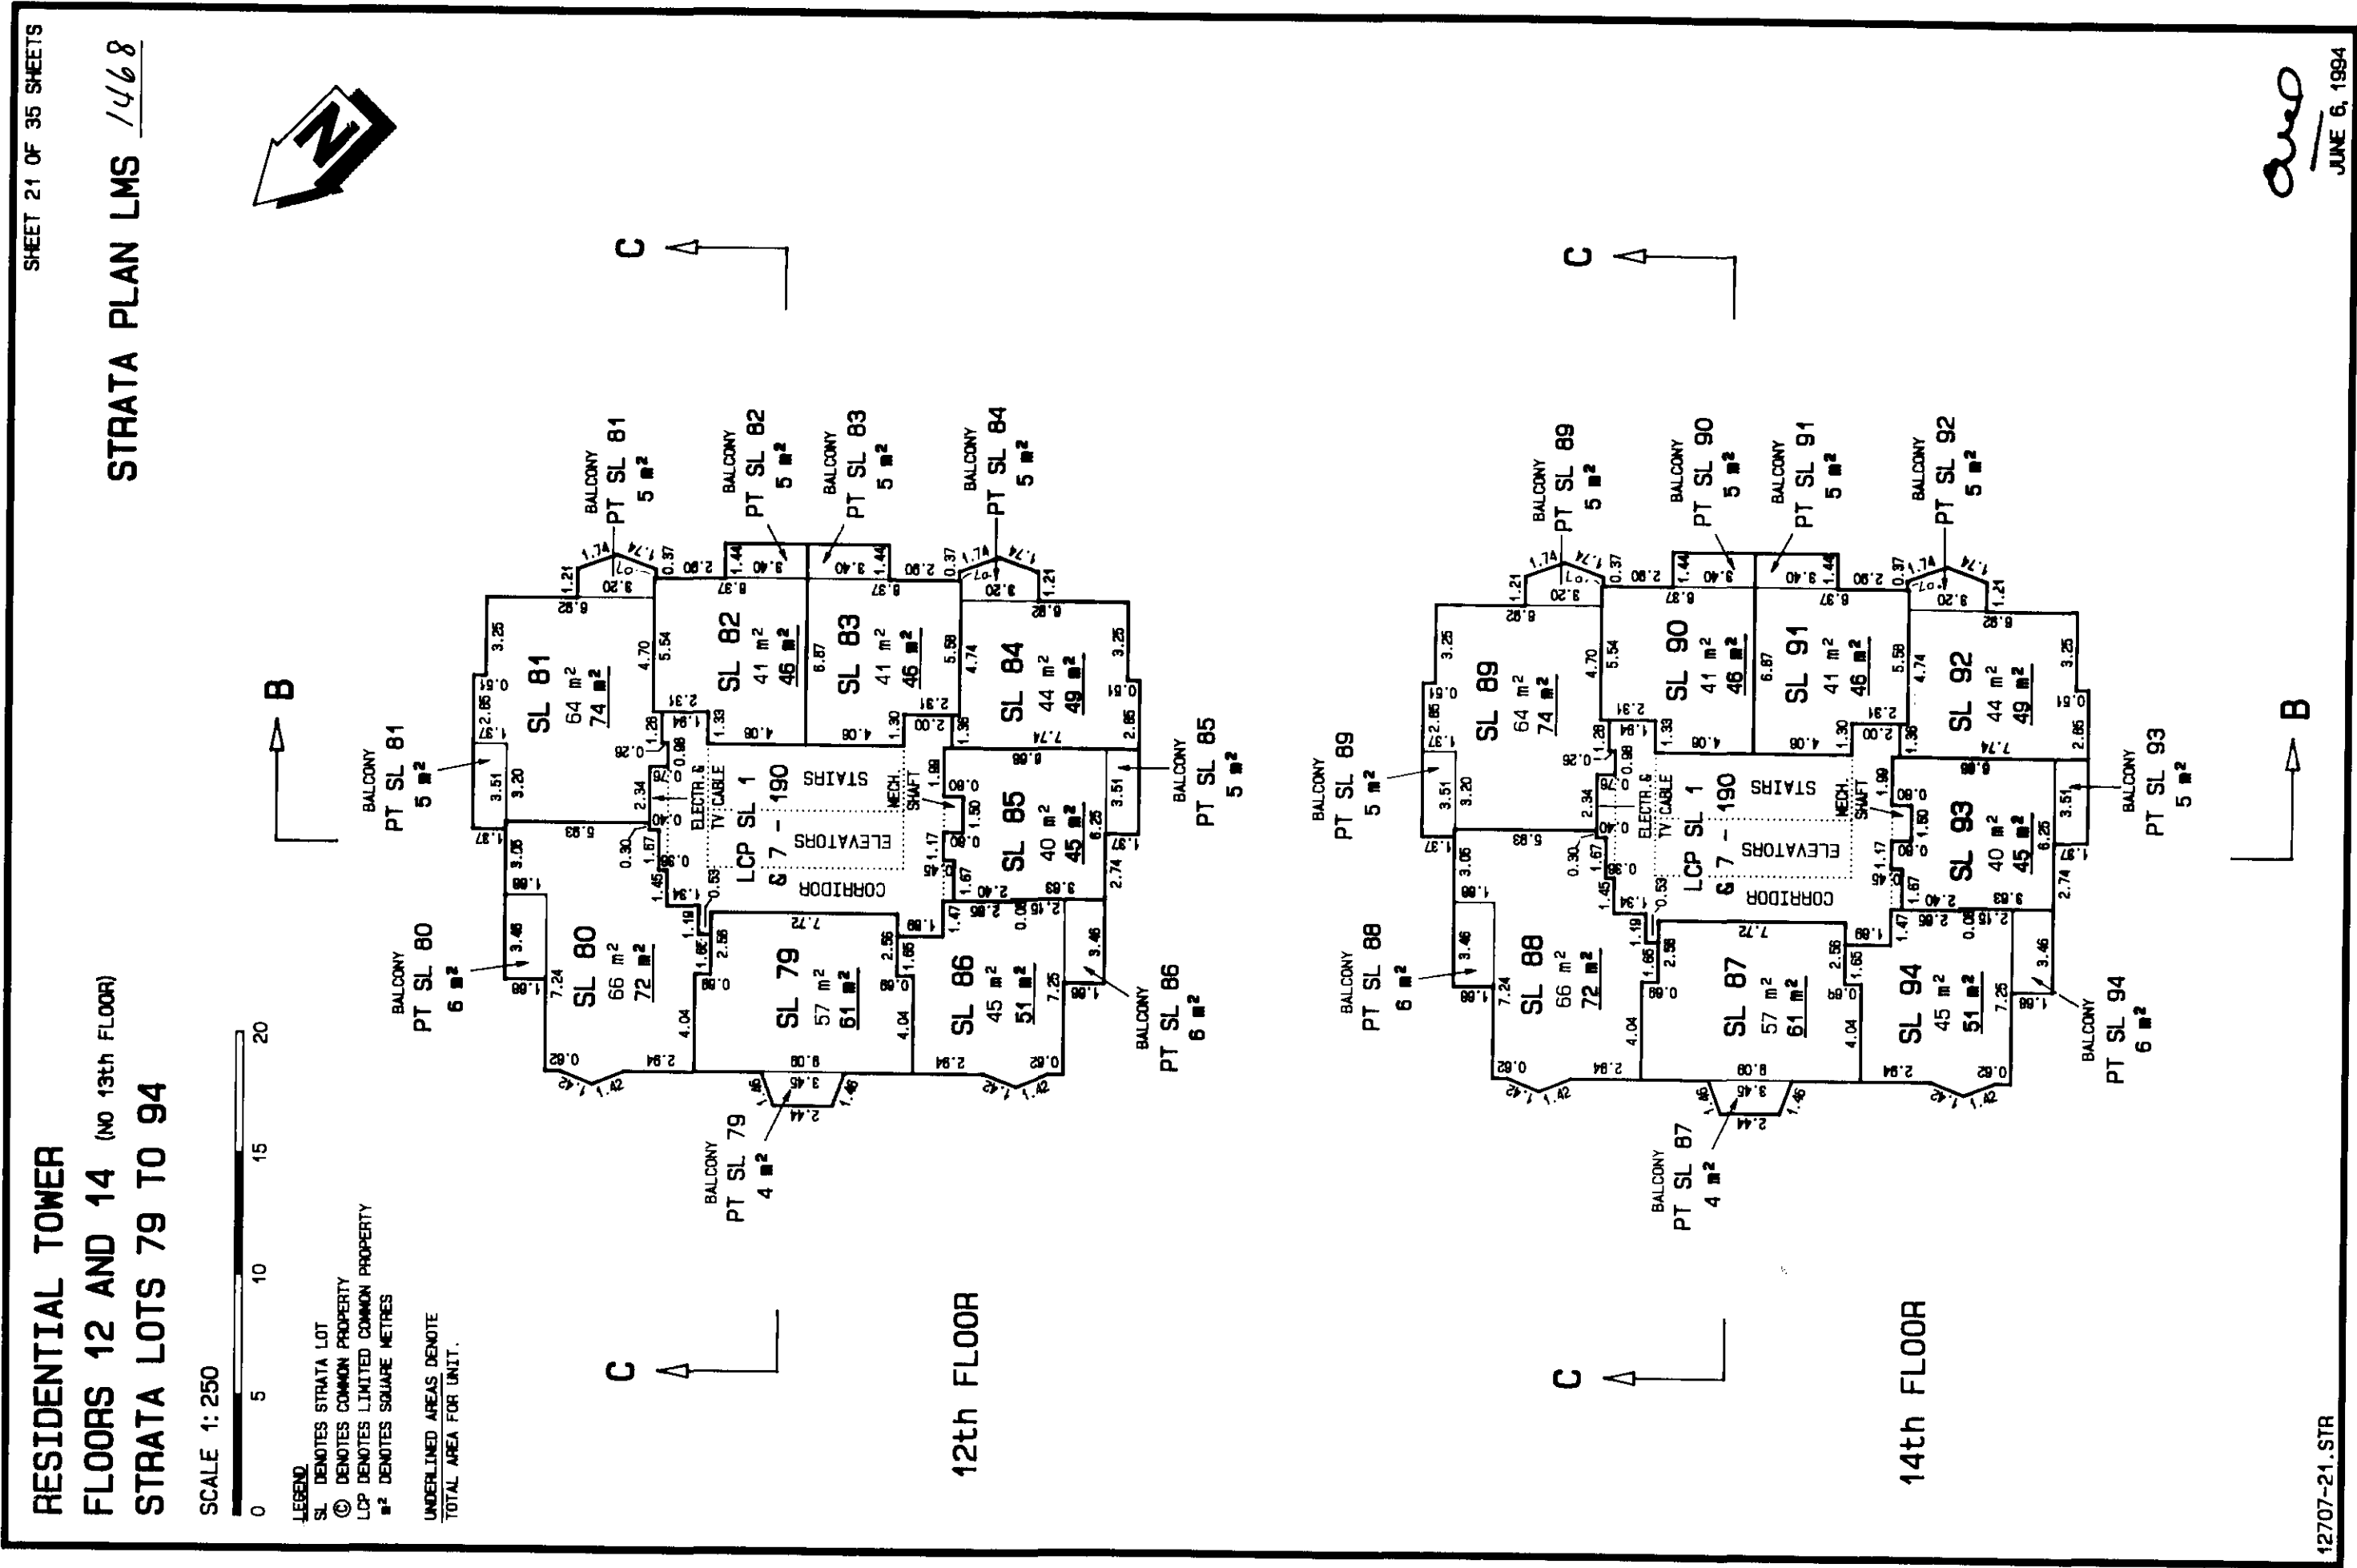


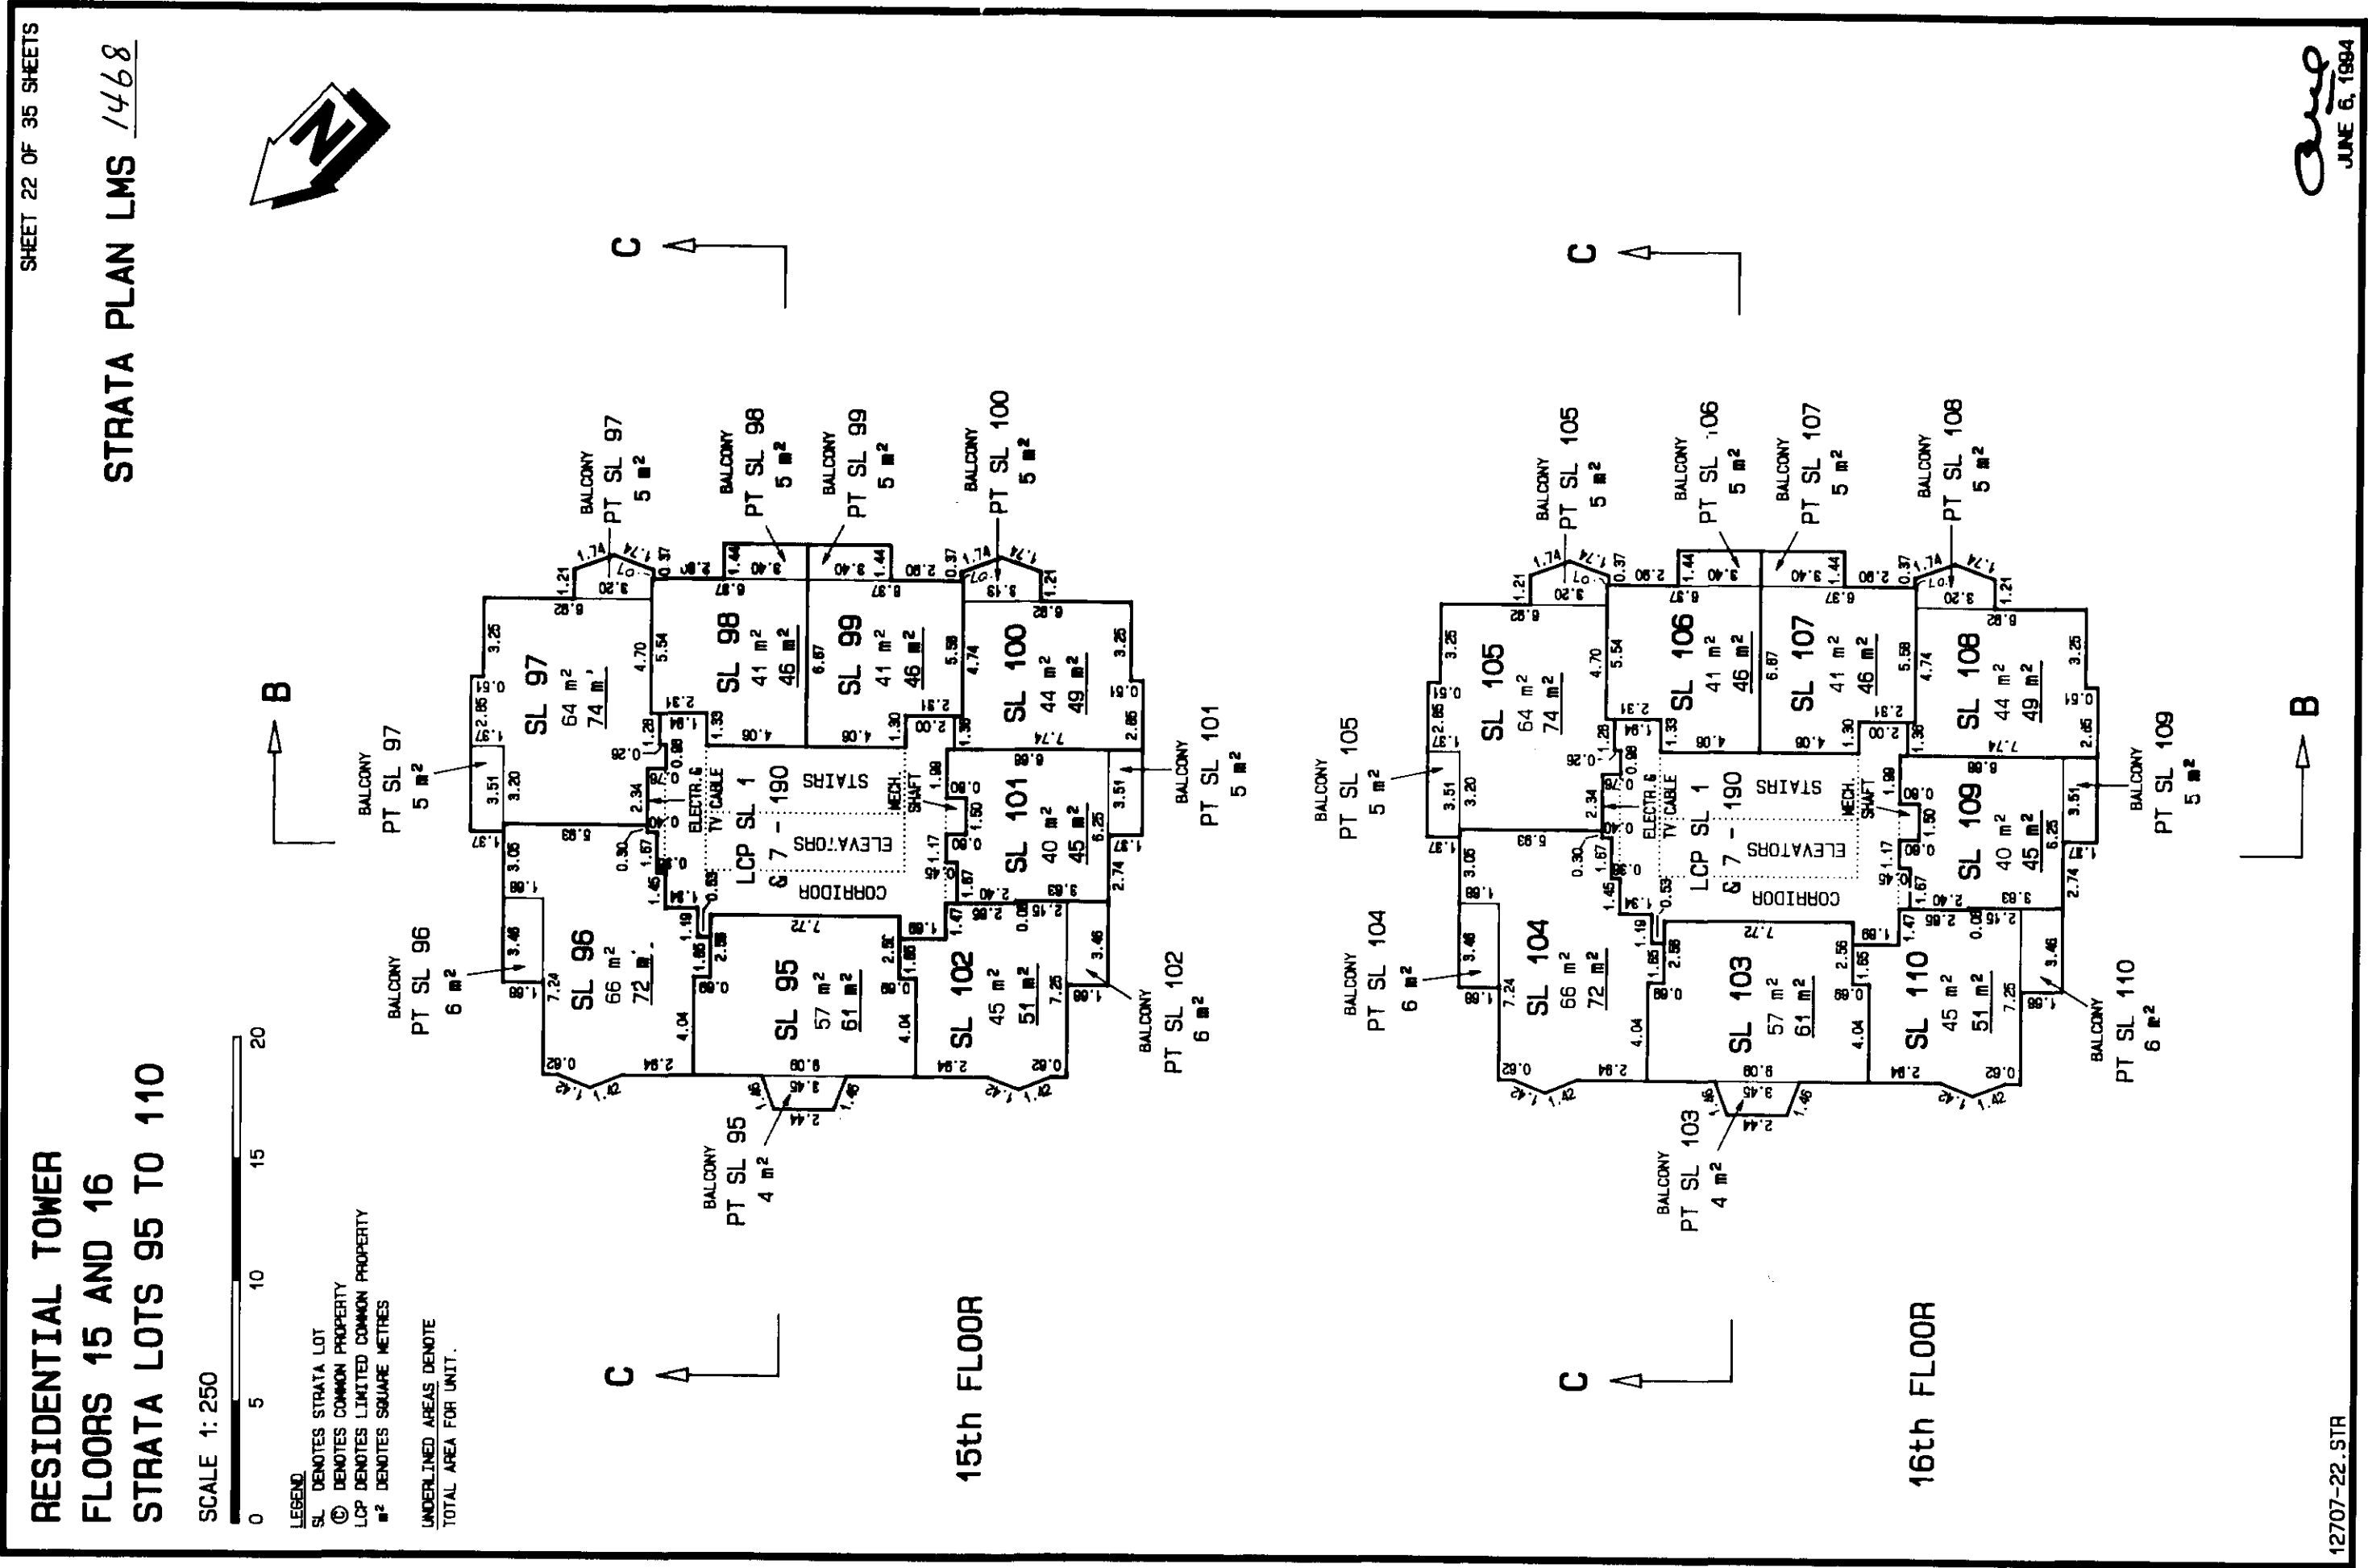

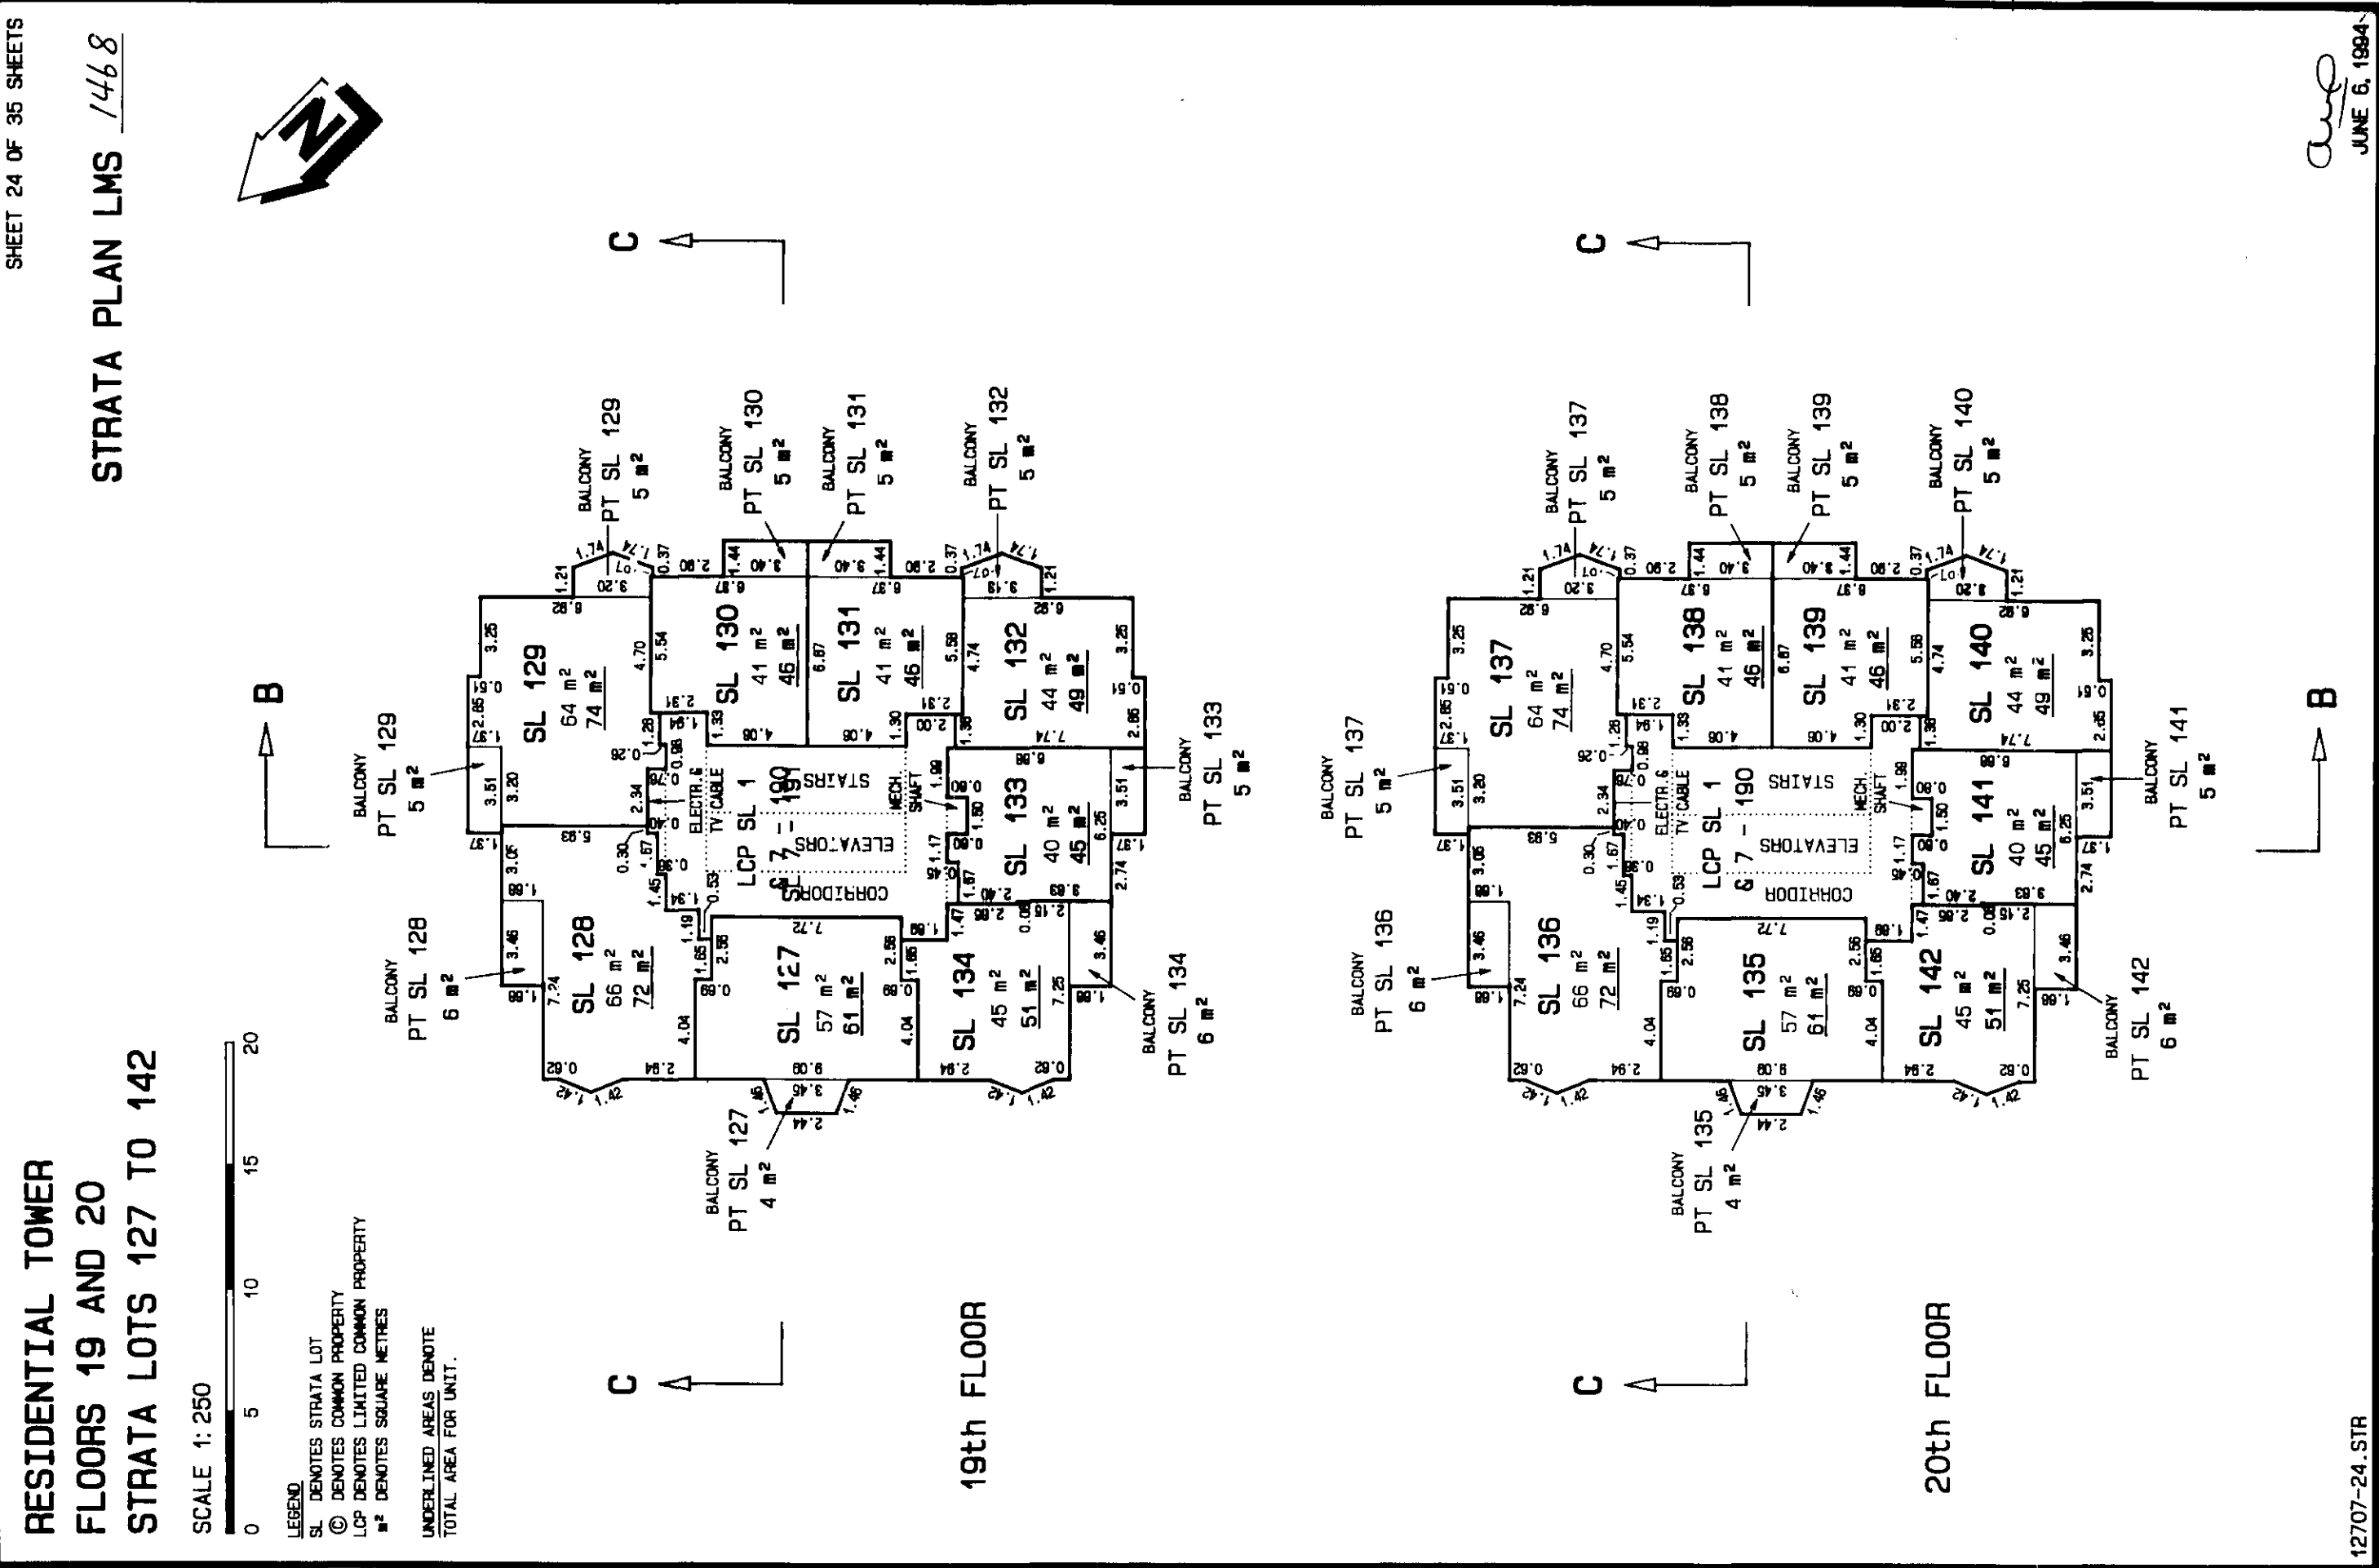

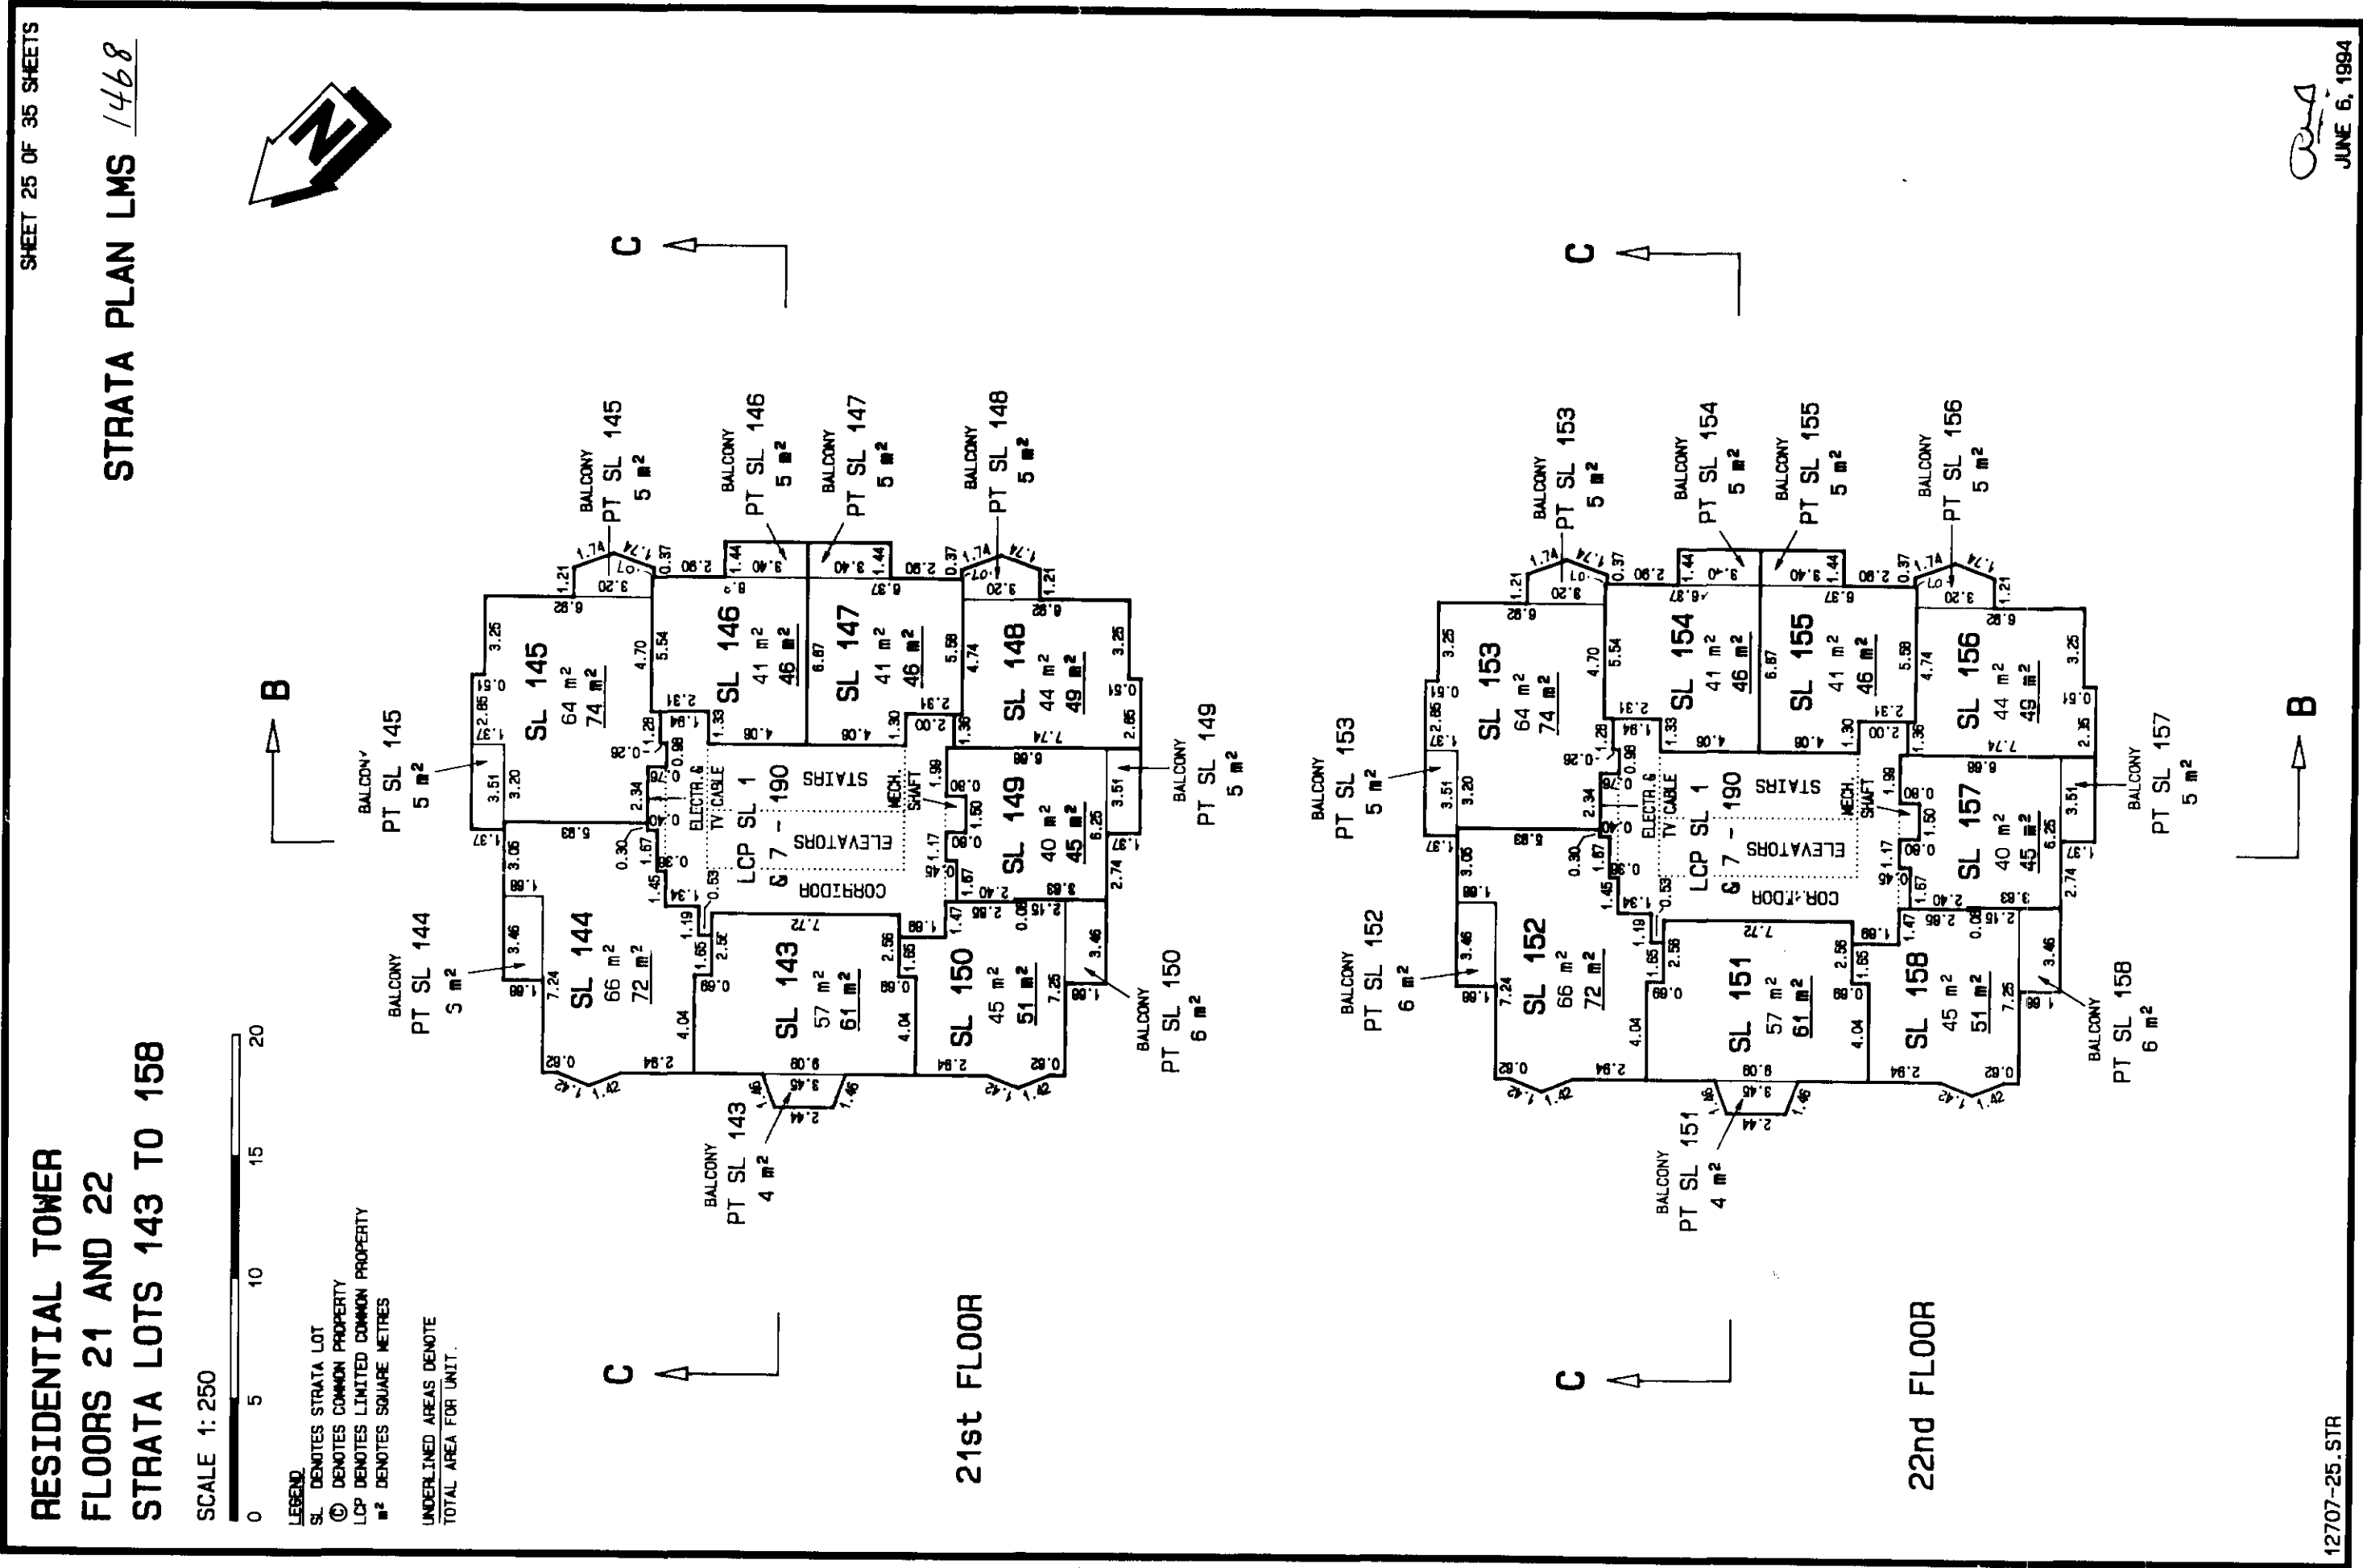

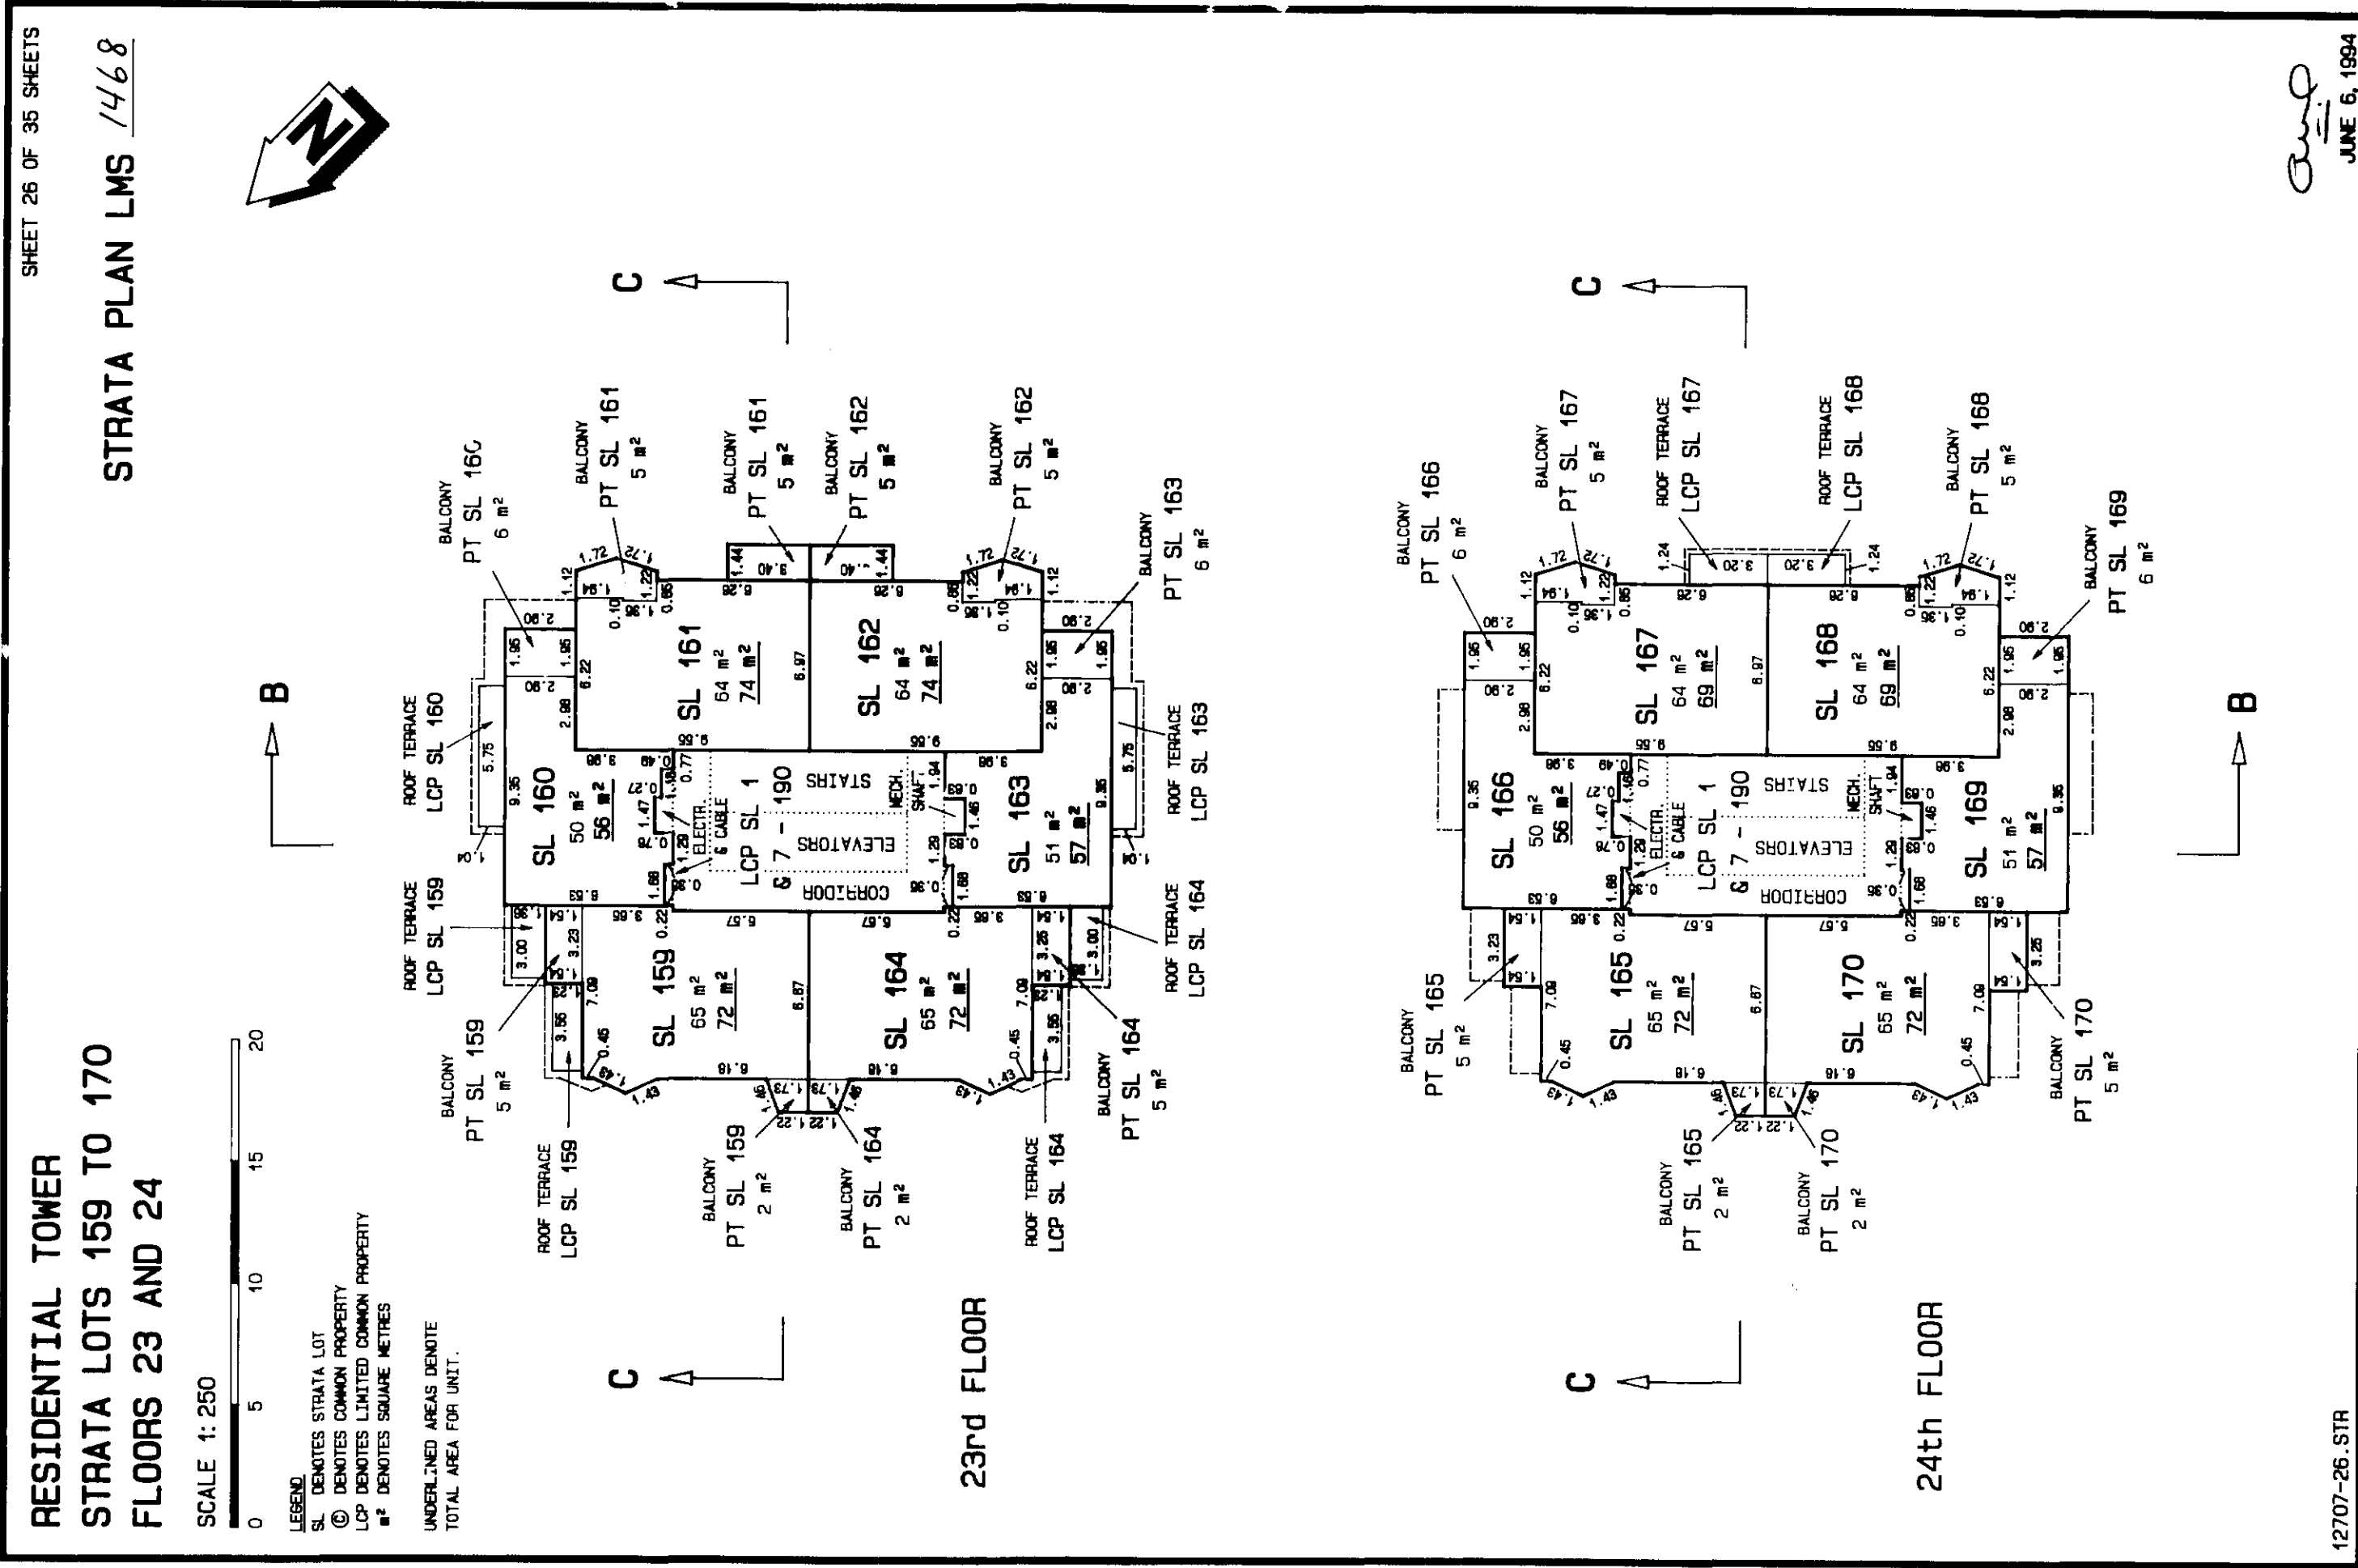

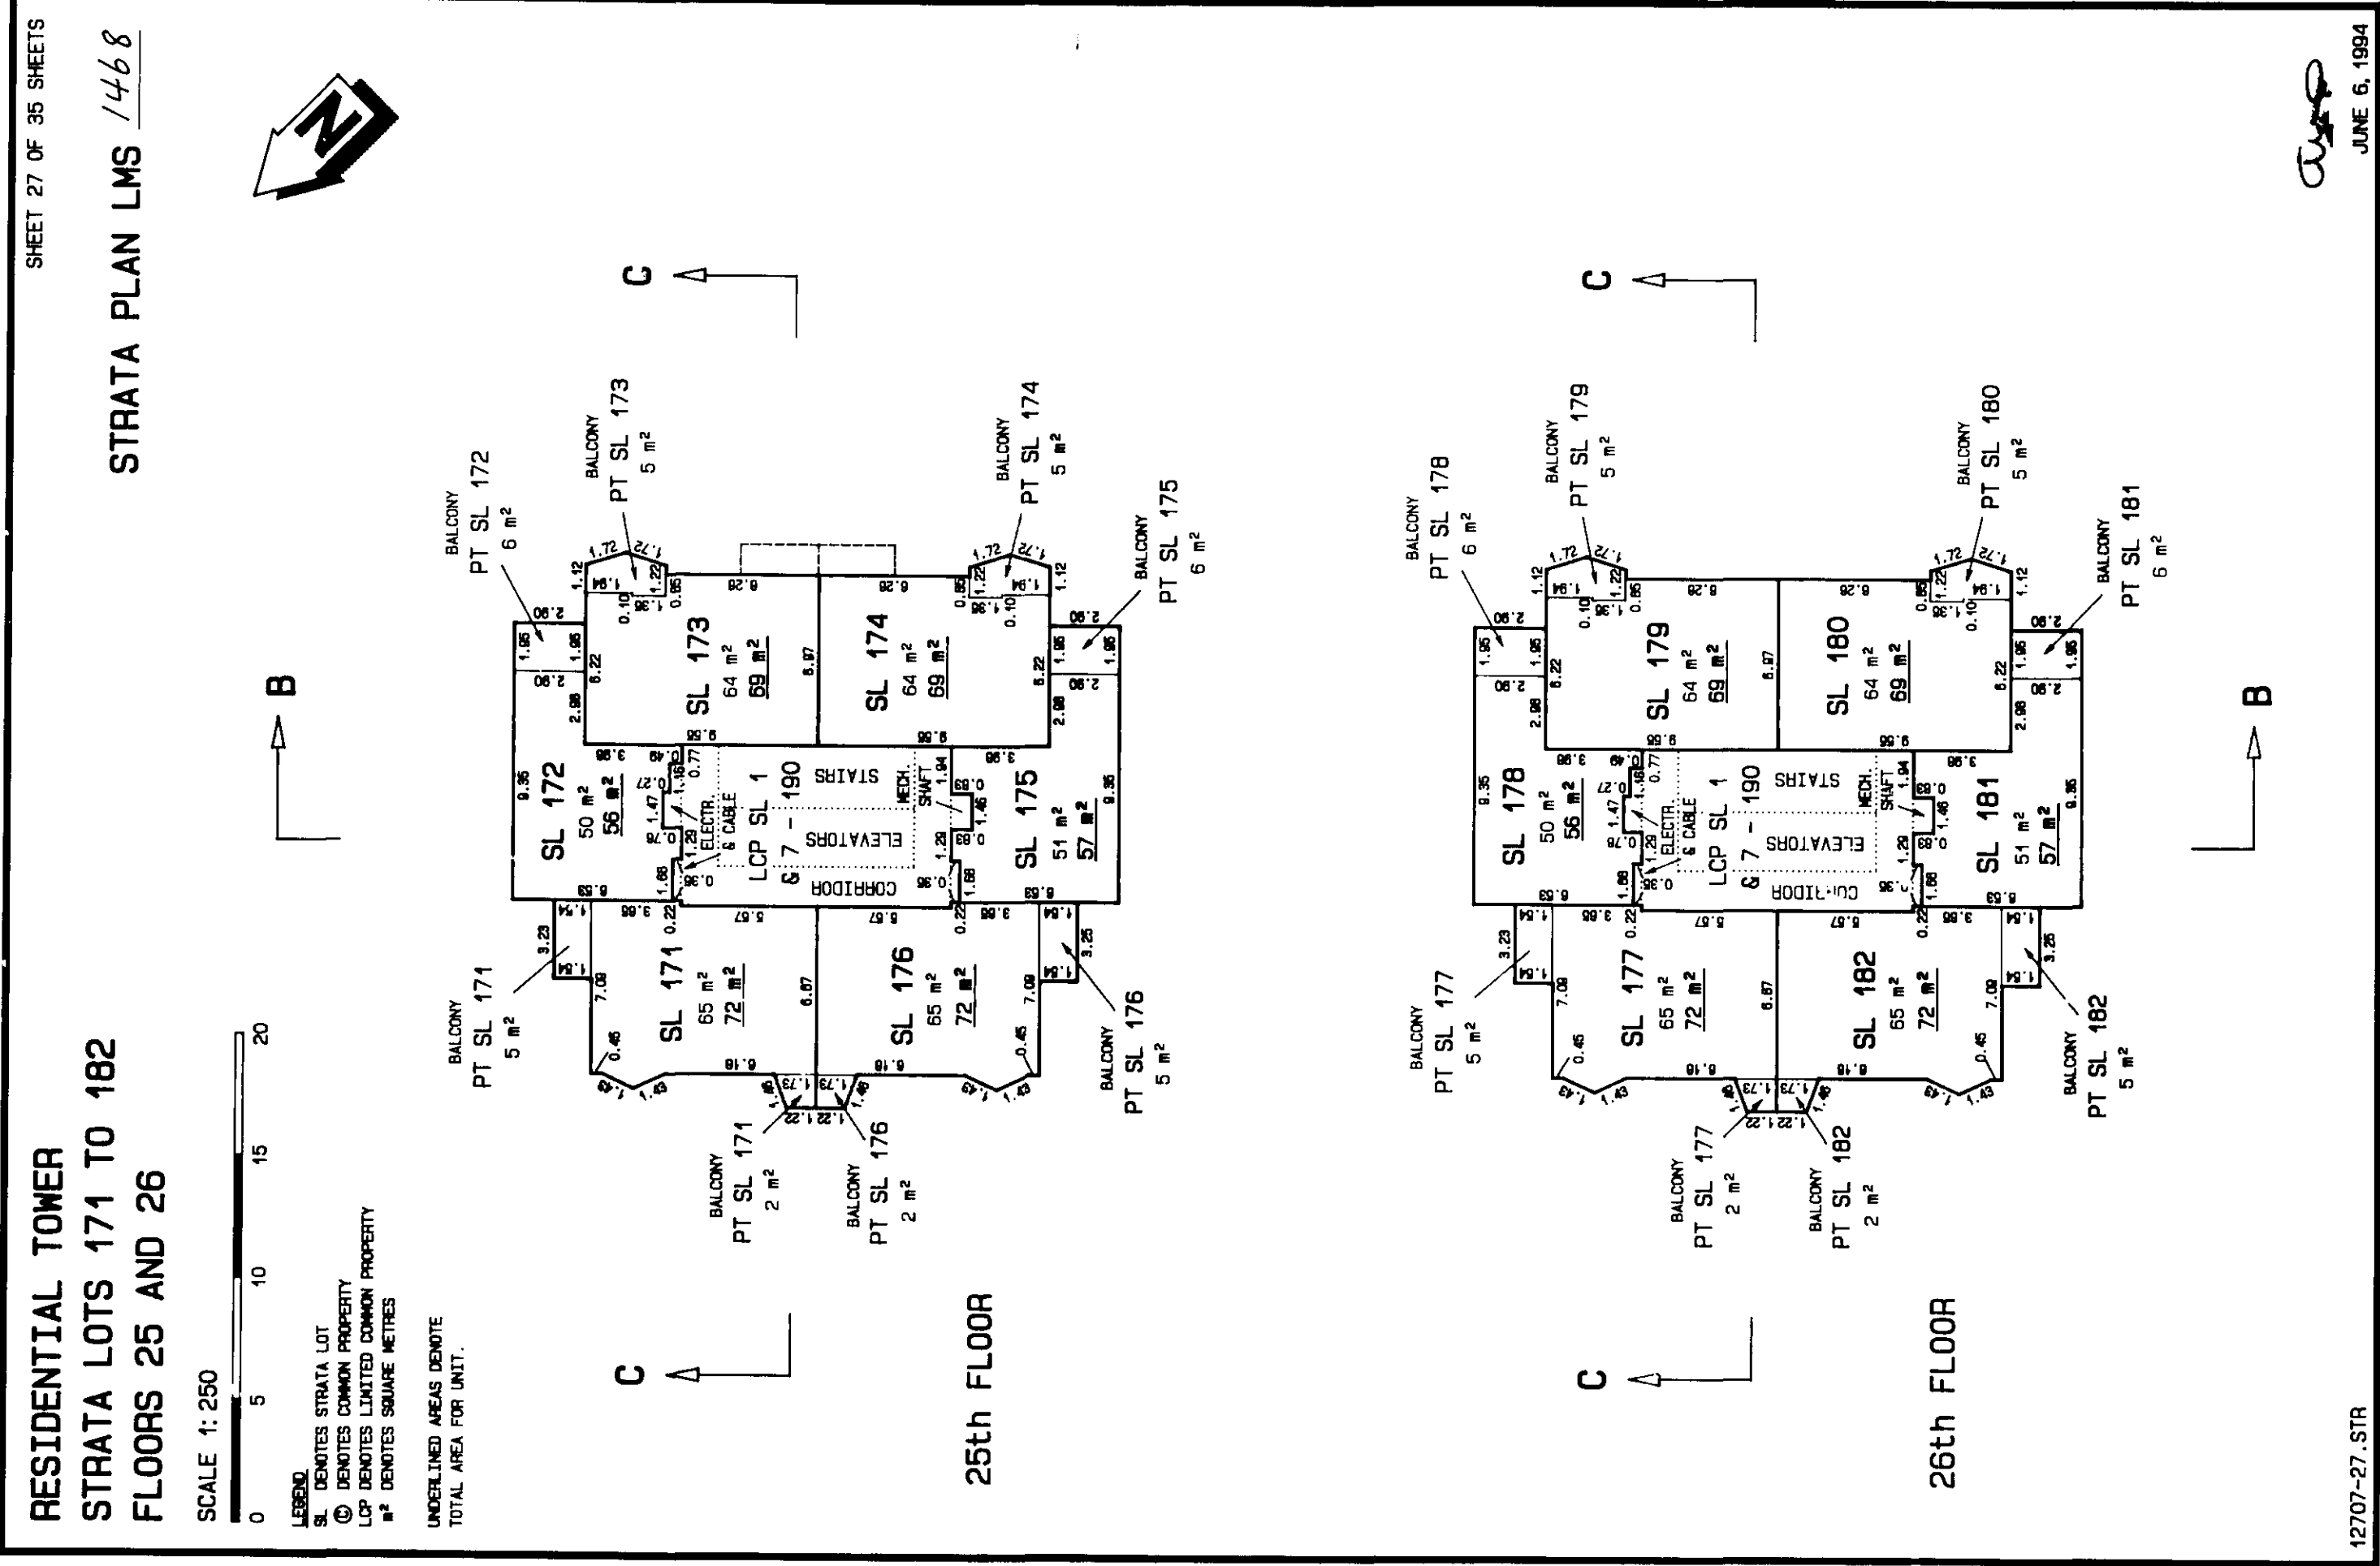

RESIDENTIAL TOWER
STRATA LOTS 1 AND 183 TO 190
FLOORS 27 AND 28

SHEET 28 OF 35 SHEETS



STRATA PLAN LMS 1468


SCALE 1: 250

0 5 10 15 20

LEGEND
SL DENOTES STRATA LOT
C DENOTES COMMON PROPERTY
LCP DENOTES LIMITED COMMON PROPERTY
m² DENOTES SQUARE METRES

UNDERLINED AREAS DENOTE
TOTAL AREA FOR UNIT.

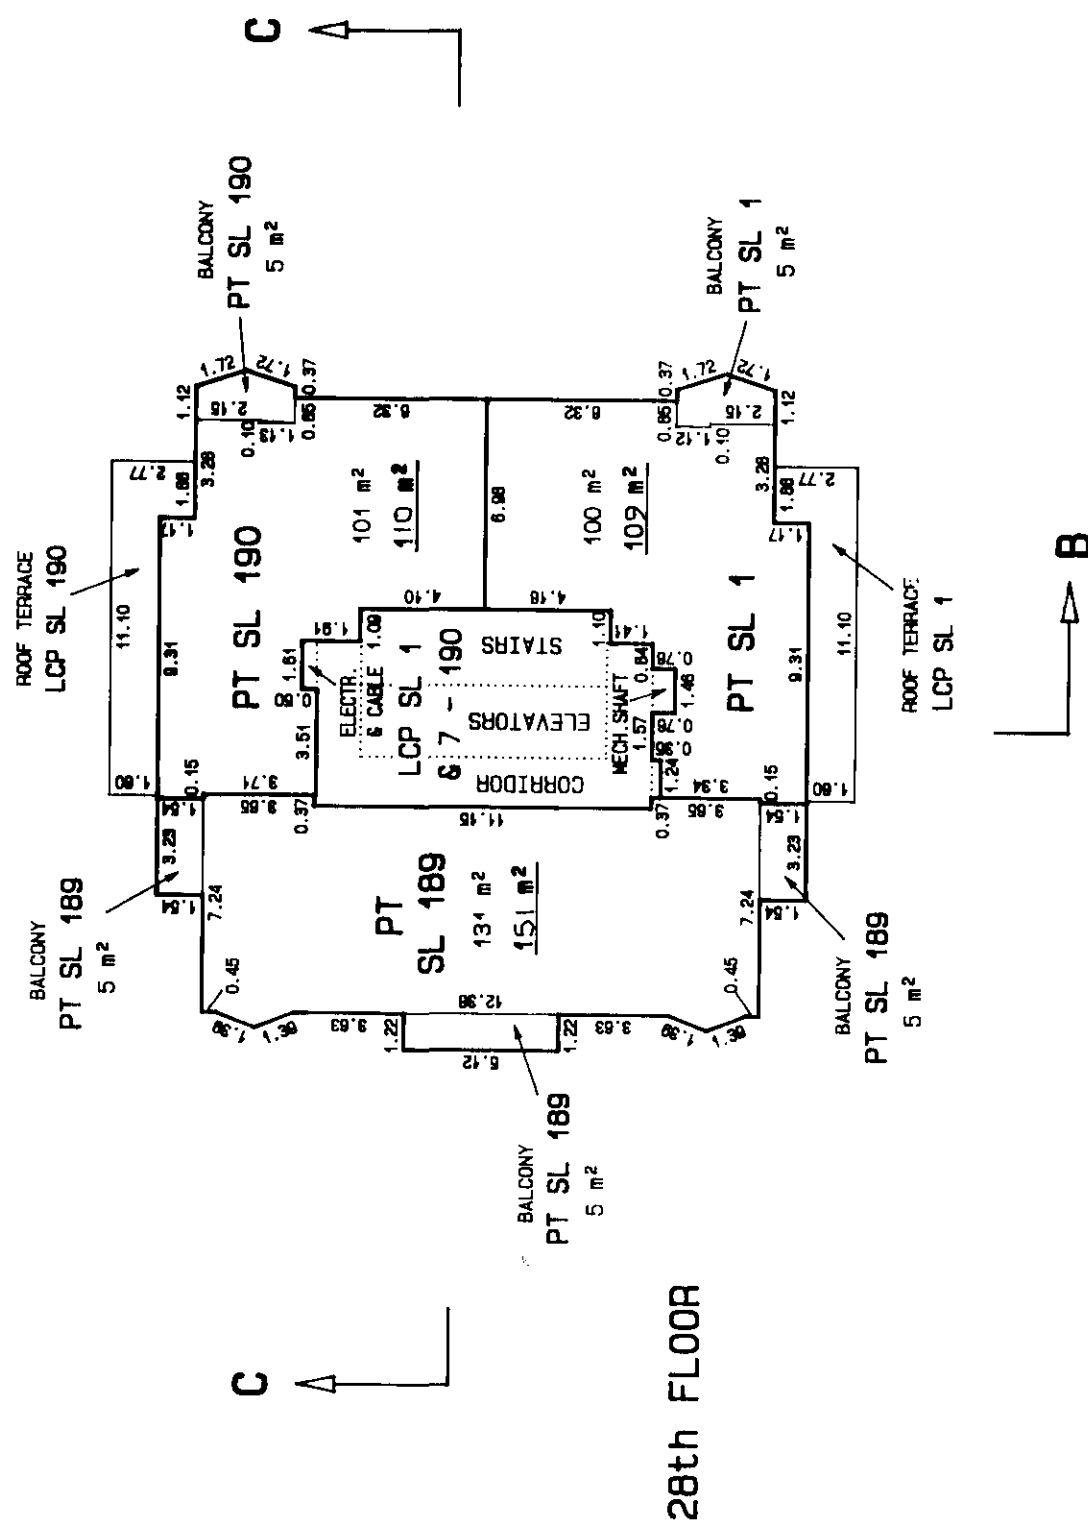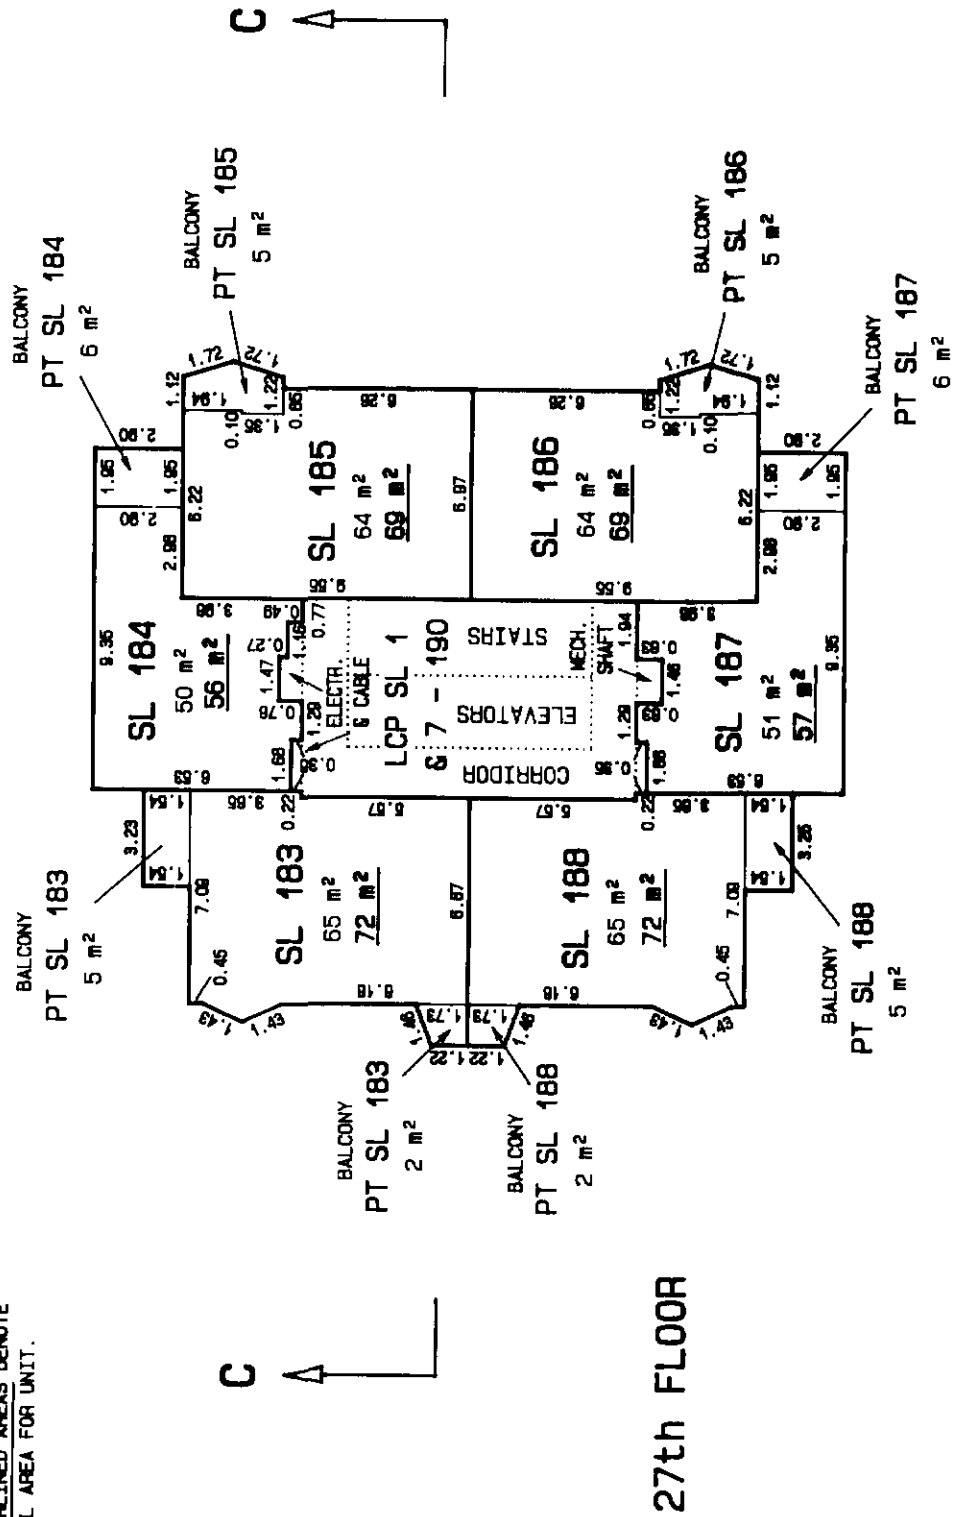

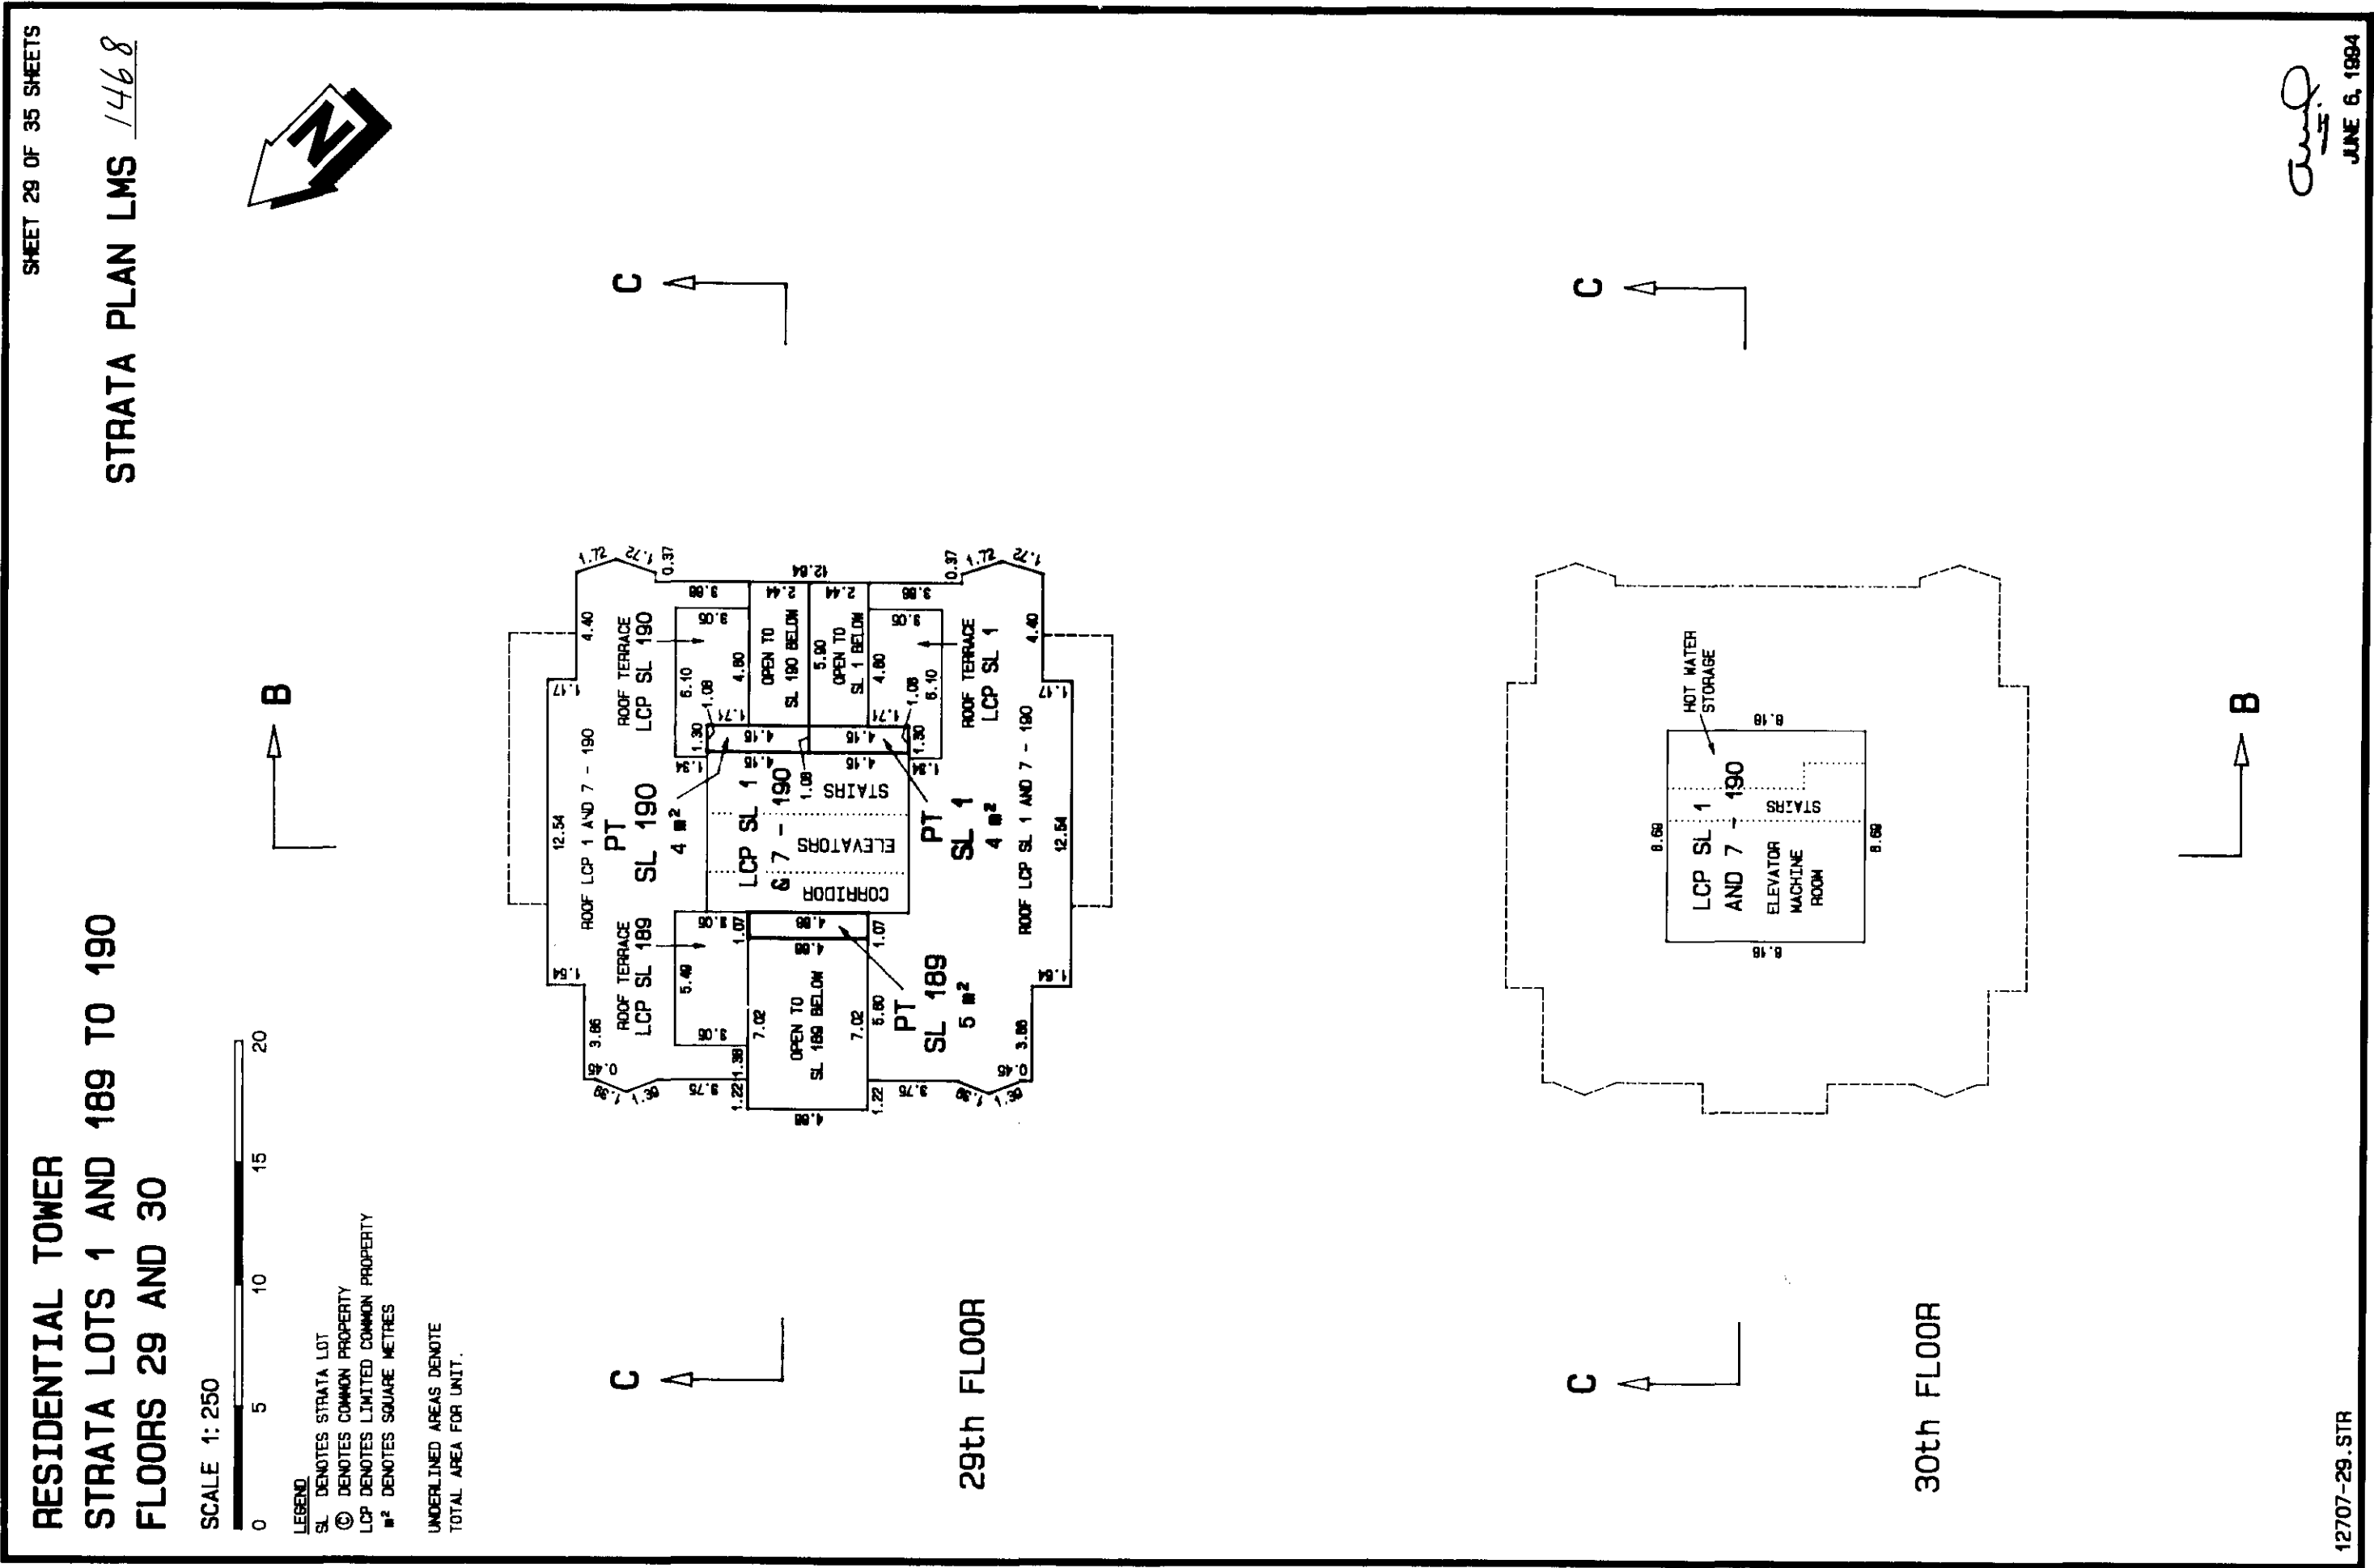

SECTION A-A

SHEET 30 OF 35 SHEETS

STRATA PLAN LMS 1468

SCALE 1: 250




LEGEND

LEGEND
SL INDICATES STRATA LOT

SL INDICATES STRATA LOT
© INDICATES COMMON PROPERTY

© INDICATES COMMON PROPERTY
LCP INDICATES LIMITED COMMON PROPERTY

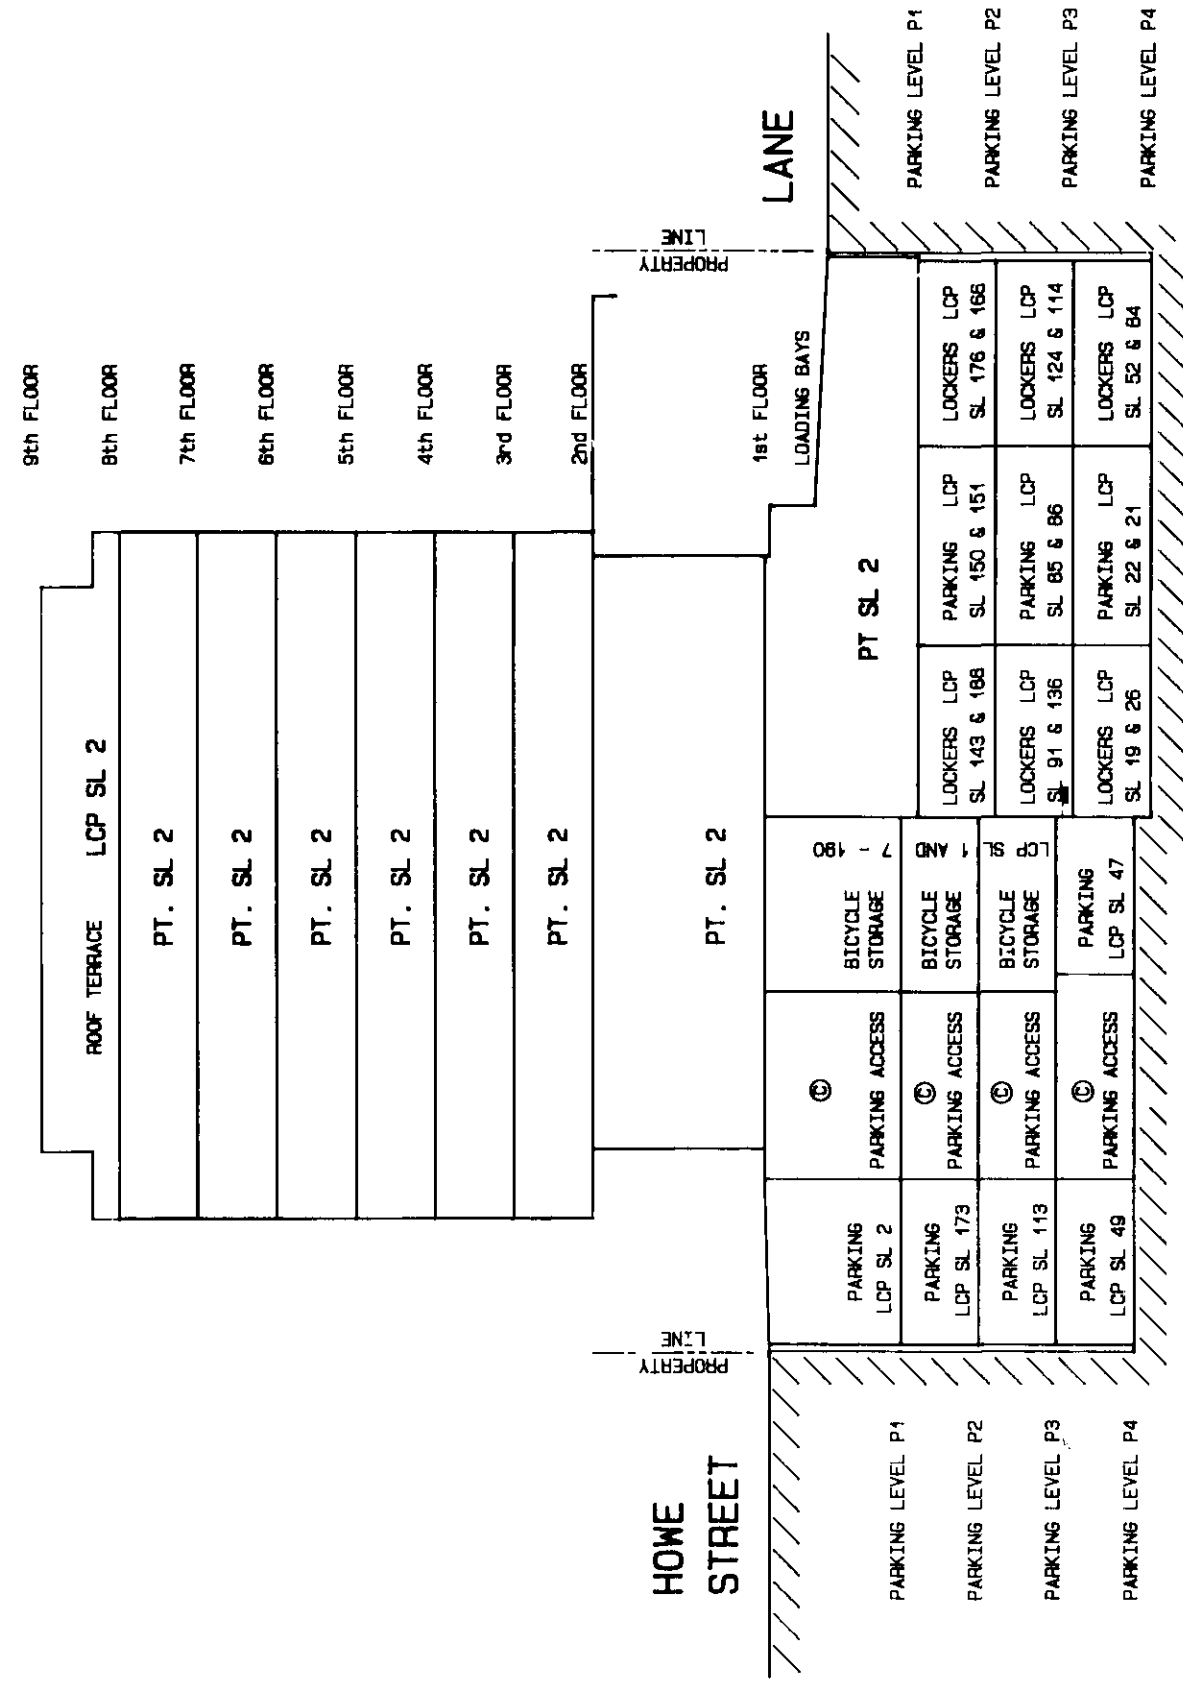

12707-30.STA

Amid.
JUNE 6, 1994

SECTION B-B

SHEET 31 OF 35 SHEETS


STRATA PLAN LMS 1468

SCALE 1: 250



LEGEND


SL INDICATES STRATA LOT
© INDICATES COMMON PROPERTY
LCP INDICATES LIMITED COMMON PROPERTY
P. INDICATES PARKING

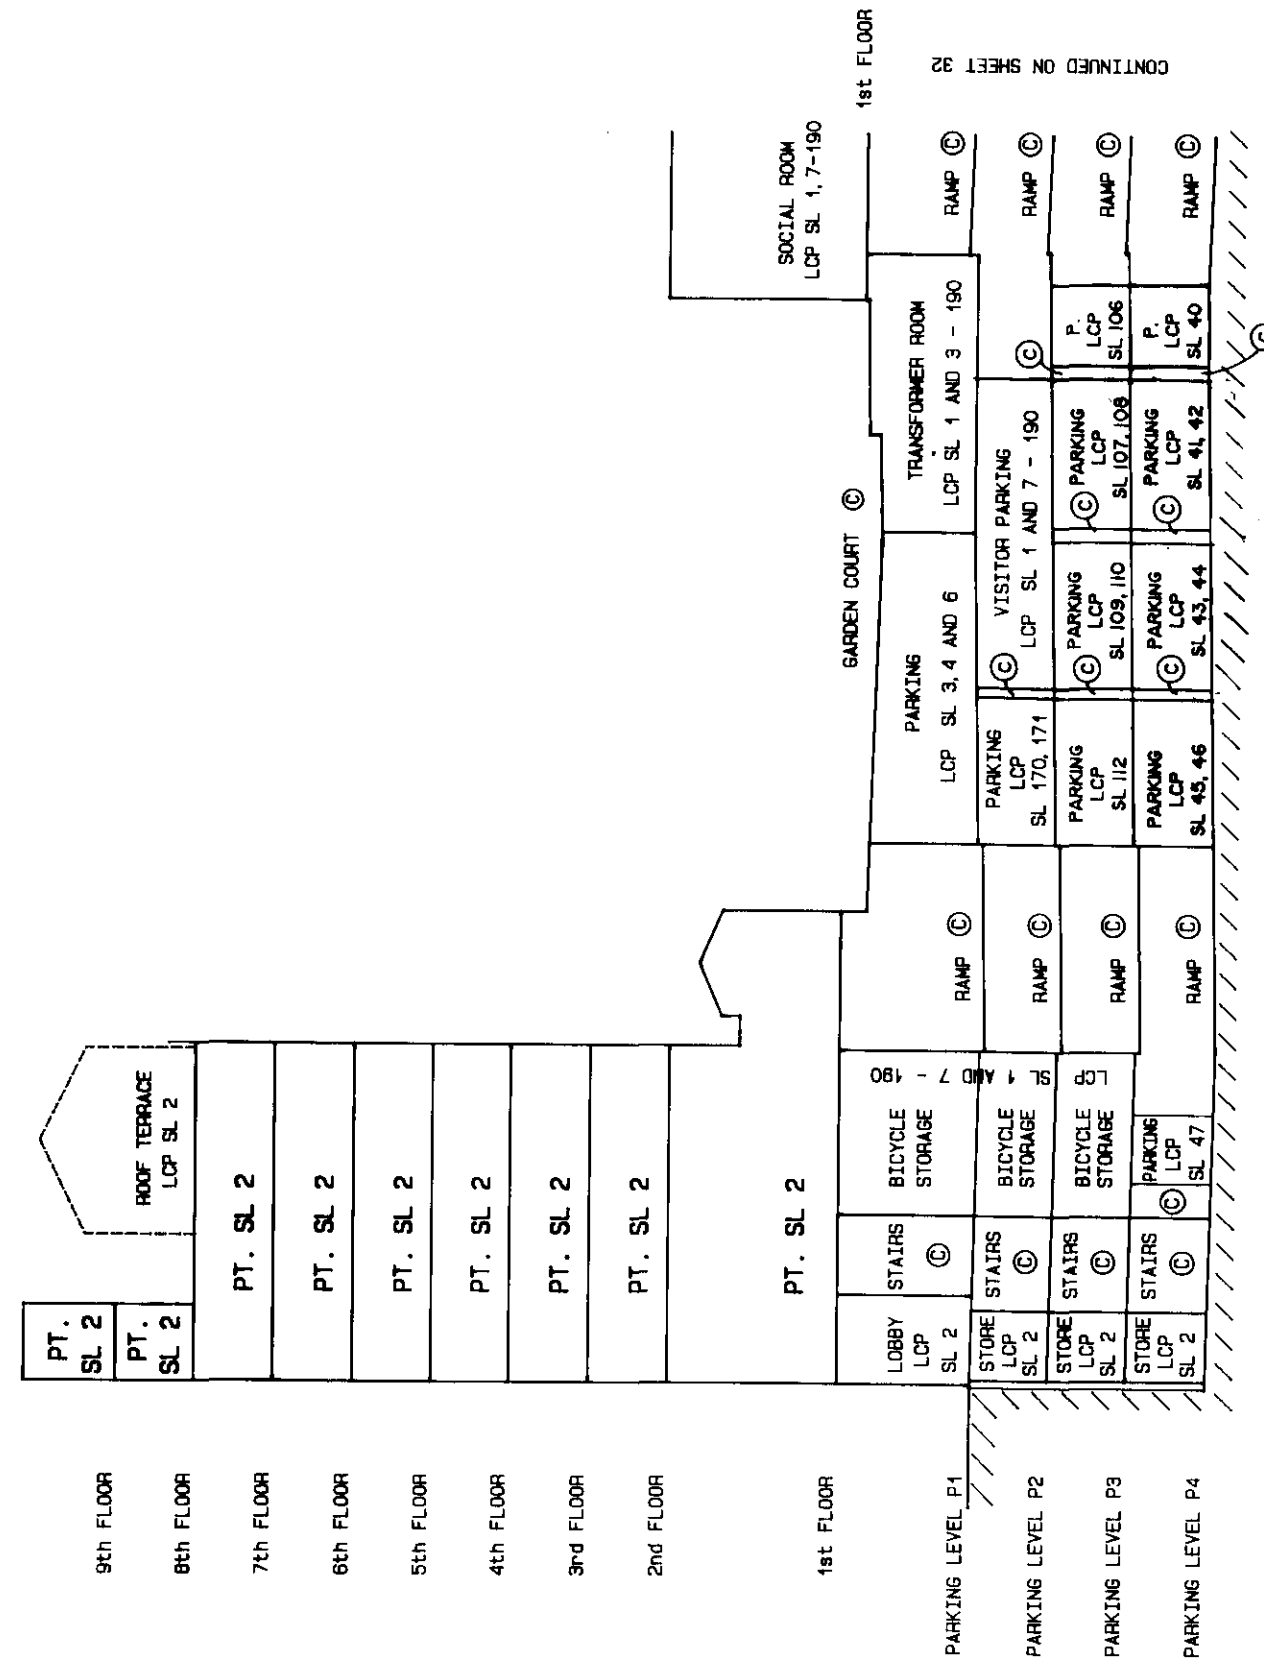

CONTINUED ON SHEET 32

12707-31.STA

JUNE 6, 1994

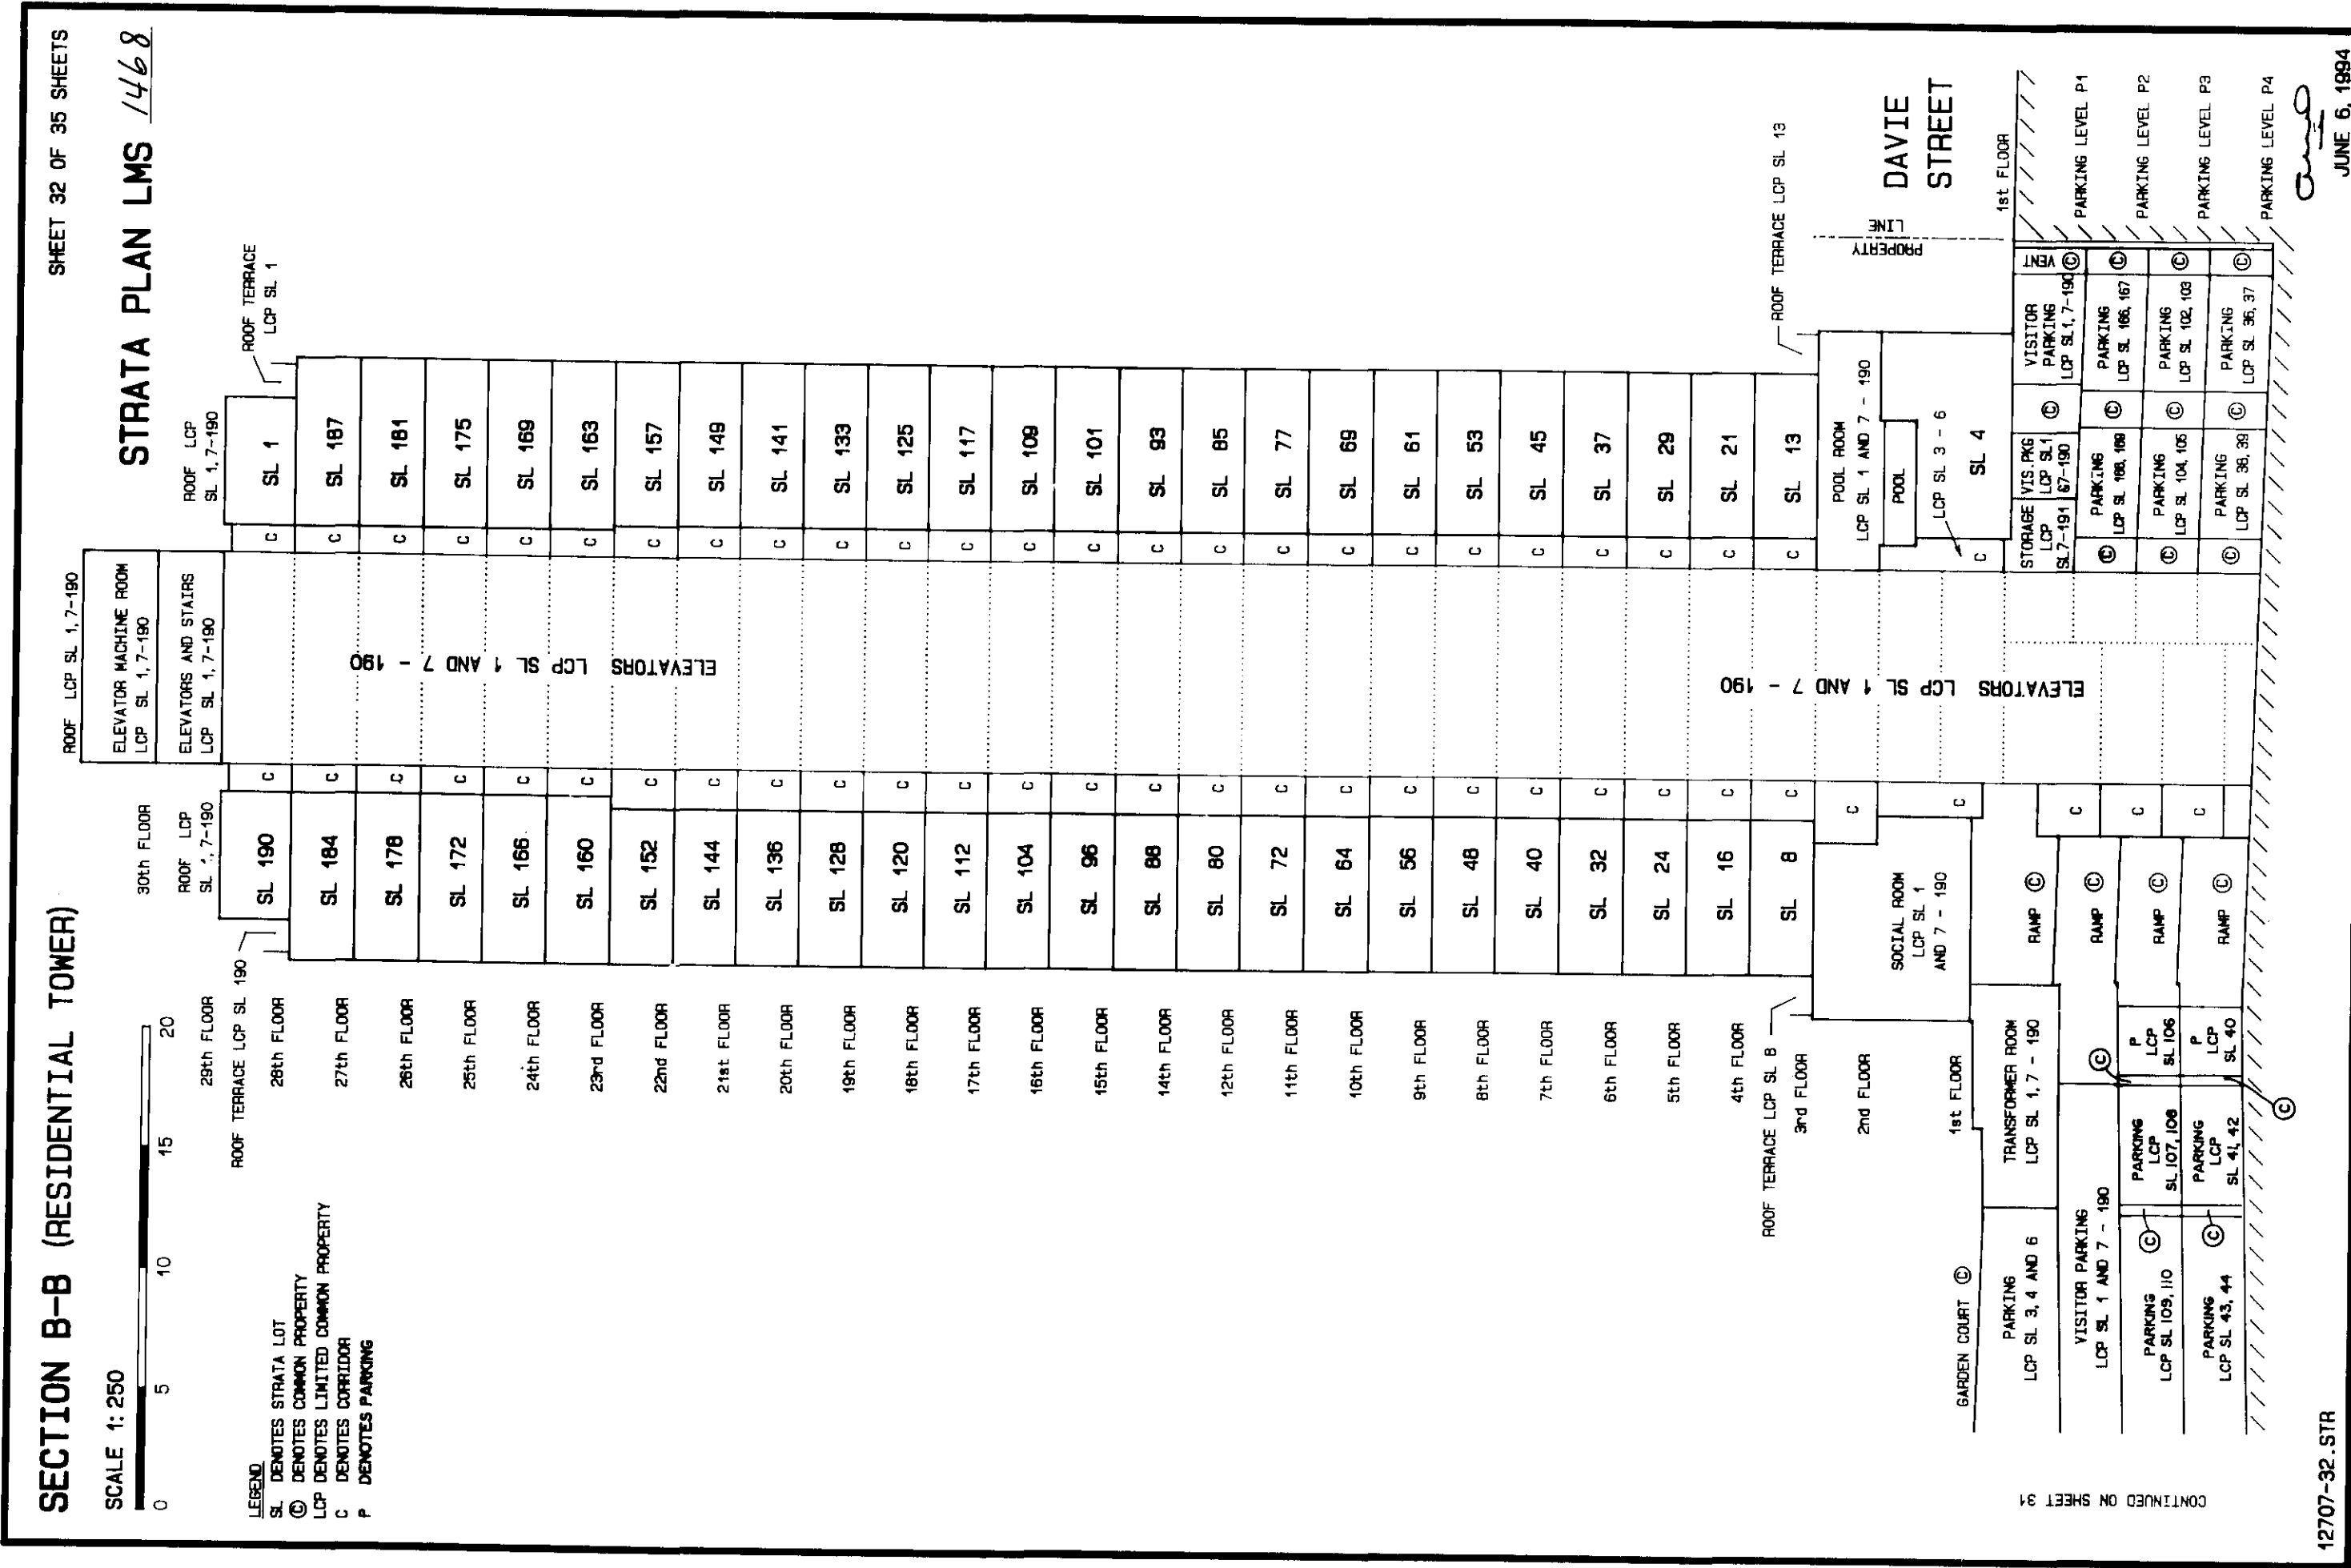

SECTION C-C
(RESIDENTIAL TOWER)

SHEET 34 OF 35 SHEETS

RECORD OF BY-LAWS AND ORDERS, etc..

STRATA PLAN LMS 1468

[illegible]

12707-34.STA

And
JUNE 6, 1994

REGISTRATION NUMBER		DATE	DOCUMENTS
PPSA Notice, See DF		BE 175141	Expires: 30.07.1996
PPSA Notice, See DF		BG 18725	Expires: 13.01.1998
Hereto is annexed Easement BH 169523 over Lot G Plan LMP16645			
Partial Release BH 242528 as to strata Lots 1-190 Strata Plan LMS 1468			
Hereto is annexed Easement BH 169525 over Lot G Plan LMP16645			
Partial Release BH 242529 as to strata Lots 1-190 Strata Plan LMS 1468			
Hereto is annexed Easement BH 169527 over part of Lot G Plan LMP16645			
shown on Plan LMP16646 Partial release BH 242523 as to strata Lot 1			
and strata Lots 3-190 Strata Plan LMS 1468			
Hereto is annexed Easement BH 169529 over portions of Lot G Plan LMP16645			
shown on Plan LMP16647 Partial release BH 242524 as to strata Lot 1			
and strata Lots 3-190 Strata Plan LMS 1468			
Hereto is annexed Easement BH 169530 over Lot G Plan LMP16645			
Partial Release BH 242525 as to strata Lot 1 and strata Lots 3-190			
strata Plan LMS 1468			
BE 103382	17.06.1991		Covenant - City of Vancouver -
			L.T.A. Section 215 Inter Alia
BH 4559	07.01.1994		Statutory Right of Way - BC Tel
BH 169519	09.05.1994		Covenant - City of Vancouver -
			L.T.A. Section 215 Inter Alia
BH 169524	09.05.1994		Easement - see BH 169523, sec. 2.2
			appurtenant to Lot G Plan LMP16645
BH 169526	09.05.1994		Easement - see BH 169523, sec. 3.2
			appurtenant to Lot G Plan LMP16645
BH 169532	09.05.1994		Covenant - City of Vancouver -
			see BH 169523, sec. 10.1 Section 215
			L.T.A. Inter Alia